

Pipe sheet thickness (C.A.P./C.S.P. Sht. Thk.) is in inches.

PROJECT: HANAMAULU ROAD & APPROACHES

PROJECT NO.: F - 051 - 1(7)

FED. ROAD DIST. NO.	STATE	FED. AID PROJ. NO.	FISCAL YEAR	SHEET NO.	TOTAL SHEETS
HAWAII	HAW.	F051-1(7)	1987	30	164

[illegible]

Notes: Stations Refer To Baseline Stations Unless Otherwise Noted.

Pipe Sheet Thickness (C.A.P./C.S.P. Sht. Thk.) is in inches.

DRAINAGE SUMMARY

PROJECT : HANAMAULU ROAD & APPROACHES

PROJECT NO.: F - 051 - I(7)

FED. ROAD DIST. NO.	STATE	FED. AID PROJ. NO.	FISCAL YEAR	SHEET NO.	TOTAL SHEETS
HAWAII	HAW.	F051-1(7)	1987	31	164

ITEM NO.		603.	603.	603.			603.	603.				603.	603.			603.	603.		604.	604.	604.	604.	609.				612.		637.	640.	640.	640.	646.	646.			647.					
		7221	7225	7229			7310	7441				7641	7651			8072	8074		2170	2351	2360	2370	2218				0100		1000	5001	5002	7420	1000	2000			1000					
UNIT USED		Lin Ft	Lin Ft	Lin Ft			Lin Ft	Lin Ft				Lin Ft	Lin Ft			Lin Ft	Lin Ft		Each	Each	Each	Each	Lin Ft				Cu Yd		Lin Ft	Lin Ft	Lin Ft	Lin Ft	Lin Ft	L.S.	L.S.			L.S.				
TYPE OF STRUCTURE	STATION (FROM - TO)	24-Inch C.S.P. Sht. Thk., 0.109; 24-Inch R.C.P. Cl. III; Or 24-Inch C.A.P. Sht. Thk., 0.075	24-Inch C.S.P. Sht. Thk., 0.138; 24-Inch R.C.P. Cl. III; Or 24-Inch C.A.P. Sht. Thk., 0.075	24-Inch C.S.P. Sht. Thk., 0.168; 24-Inch R.C.P. Cl. III; Or 24-Inch C.A.P. Sht. Thk., 0.075			24-Inch Spiral Rib Metal Pipe, Sht. Thk. 0.109 or 24-Inch R.C.P. Cl. III; or 24-Inch Rib At Pipe Outlets	36-Inch C.S.P. Sht. Thk., 0.109; 36-Inch R.C.P. Cl. III; Or 36-Inch C.A.P. Sht. Thk., 0.075				54-Inch C.S.P. Sht. Thk., 0.109; 54-Inch R.C.P. Cl. III; Or 54-Inch C.A.P. Sht. Thk., 0.075	60-Inch Spiral Rib Metal Pipe, Sht. Thk. 0.109 or 60-Inch R.C.P. Cl. III				30-Inch Siphon Pipe	36-Inch Siphon Pipe			Type P Cast Iron Frame And Cover	Type 612/48 Steel Frame And Grate	Type Level Steel Frame And Grate	Steel Frame And Grate For Grated Box	Gutter, Type 2 (612/18)					Grouted Rubble Paving		18-Inch Slotted Drain Pipe	Concrete Cutoff Ditch, Type I	Concrete Cutoff Ditch, Type II	Concrete Swale	Desilting Basin # 1	Desilting Basin # 2	Grated Box # 4		Debris Rack		
Drain Inlet #1	Sta. 55+06.32 Lt.																			1																						
Drainline	Sta. 55+06.32 Lt. - 55+33 Lt.	
Storm Drain Manhole #1	Sta. 55+33 Lt.																		1																							
Drainline	Sta. 57+20 - 57+40	
Storm Drain Manhole #2	Sta. 57+40																		1																							
Drain Inlet #2	Sta. 57+26.07 Lt.																				1																					
Drainline	Sta. 57+26.07 Lt. - 57+40	
Drainline	Sta. 57+61 Rt. - 57+40	
Headwall #1	Sta. 57+61 Rt.	
Splitter Box #1	Sta. 59+15 Lt.	
Siphon	Sta. 59+53.22	
Splitter Box #2	Sta. 59+95 Rt.	
18-Inch Slotted Drain	Sta. 57+43 - 59+50	
18-Inch Slotted Drain	Sta. 59+55 - 61+00	
Grated Box #1	Sta. 61+00	

Notes: Stations Refer To Baseline Stations Unless Otherwise Noted.

Pipe sheet thickness (C.A.P./C.S.P. Sht. Thk.) is in inches.

DRAINAGE SUMMARY

PROJECT : HANAMAULU ROAD & APPROACHES

PROJECT NO.: F - 051 - 1(7)

FED. ROAD DIST. NO.	STATE	FED. AID PROJ. NO.	FISCAL YEAR	SHEET NO.	TOTAL SHEETS
HAWAII	HAW.	F051-1(7)	1987	32	164

ITEM NO.		202.	206.					503.	508.				602.			603.			603.	603.	603.			603.			603.			603.	603.	603.	603.			
		0100	2020					0025	0100				1020			0010			1012			1016	1018	1020			2085			3127			6001	6161	6441	7201
UNIT USED		L.S.	Cu Yd					Cu Yd	Cu Yd				Lb			Cu Yd			Lin Ft			Lin Ft	Lin Ft	Lin Ft			Lin Ft			Lin Ft	Lin Ft	Lin Ft	Lin Ft			
TYPE OF STRUCTURE	STATION (FROM - TO)		Structure Excavation For Drainage System					Concrete In Drainage System (Class A)	Cement Rubble Masonry				Reinforcing Steel For Drainage System			Bed Course Material For Culverts			30-Inch Reinforced Concrete Pipe, Class III			42-Inch Reinforced Concrete Pipe, Class III	48-Inch Reinforced Concrete Pipe, Class III	54-Inch Reinforced Concrete Pipe, Class III			24-Inch C.S.P. Sht. Thk., 0.109			108-Inch Structural Steel Plate Pipe, No. 8 Gage or, 108-Inch C.A.P. Sht. Thk., 0.185 or 108-Inch C.A.P. Sht. Thk., 0.185 0.155 (3"x1")			24-Inch C.S.P. Sht. Thk., 0.168 Or 24-Inch C.A.P. Sht. Thk., 0.075	48-Inch C.S.P. Sht. Thk., 0.168 Or 48-Inch C.A.P. Sht. Thk., 0.075	66-Inch C.S.P. Sht. Thk., 0.168 Or 66-Inch C.A.P. Sht. Thk., 0.075-0.105	24-Inch C.S.P. Sht. Thk., 0.079; 24-Inch R.C.P. Cl. III; Or 24-Inch C.A.P. Sht. Thk., 0.075-0.104
18-Inch Slotted Drain	Sta. 63+05 Lt. - 65+50 Lt.		54.20 64																																	
Grated Box #3	Sta. 65+50 Lt.		6.47 6					1.50 1.0					III																							
Drainline	Sta. 65+50 Lt. - 65+50 Rt.		25.56 37																																	
Drain Inlet #3	Sta. 61+00 Rt.		9.93 9					2.60 2.1					436 381																							
Drainline	Sta. 61+00 Rt. - 63+00 Rt.		151.29 178																																	
Drain Inlet #5	Sta. 63+00 Rt.		10.15 9					2.61 2.1					607 380																							
Drainline	Sta. 63+00 Rt. - 65+50 Rt.		181.62 223																																	
Drain Inlet #6	Sta. 65+50 Rt.		8.40 9					2.14 2.1					607 548																							
Drainline	Sta. 65+50 Rt. - 68+00 Rt.		86.05 225																																	246.4 250
Drain Inlet #7	Sta. 68+00 Rt.		10.80 23					1.77 8.0					671 918																							
Culvert	C.H.R. #1 & Sta. 4 + 50		31.60 63																				45.6 45													
Headwall # 5	C.H.R. #1 & Sta. 4 + 50 Rt.		20.80 30						11.92 10																											
Inlet Sump	C.H.R. #1 & Sta. 4 + 50 Rt.		45																																	
Headwall # 6	C.H.R. #1 & Sta. 4 + 50 Lt.		10.35 40						8.23 6																											
Drainline	Sta. 68+00 Rt. - 70+00 Rt.		101.0 206																																	106 200
Drain Inlet #9	Sta. 70+00 Rt.		4.93 14					1.60 5.0					523 537																							
Drainline	Sta. 70+00 Rt. - 72+00 Rt.		51.47 200																																	106 200
Drain Inlet #11	Sta. 72+00 Rt.		6.35 18					1.83 5.8					520 891																							
Drainline	Sta. 72+00 Rt. - 73+90 Rt.		84.64 192																																	180 190
Drain Inlet #13	Sta. 73+90 Rt.		3.81 25					3.46 8.1					607 1211																							
Drainline	Sta. 73+90 Rt. - 73+90 Rt.		8.76 34																																	32 36
Drain Inlet #12	Sta. 73+90 Rt.		3.50 27					3.12 8.5					607 1243																							
Headwall #2	C.H.R. #1 & Sta. 3+87.48 Rt.		12.67 48						4.61 5																											

Notes: Stations Refer To Baseline Stations Unless Otherwise Noted.

Pipe Sheet Thickness (C.A.P./C.S.P. Sht. Thk.) is in inches.

DRAINAGE SUMMARY

PROJECT : HANAMAULU ROAD & APPROACHES

PROJECT NO.: F - 051 - 1(7)

FED. ROAD DIST. NO.	STATE	FED. AID PROJ. NO.	FISCAL YEAR	SHEET NO.	TOTAL SHEETS
HAWAII	HAW.	F051-1(7)	1987	33	164

ITEM NO.		603.	603.	603.			603.	603.				603.	603.			604.	604.	604.	604.	609.				612.		637.	640.	640.	640.	646.	646.			647.								
		7221	7225	7229			7310	7441				7641	7651			8072	8074		2170	2351	2360	2370	2218				0100		1000	5001	5002	7420	1000	2000			1000					
UNIT USED		Lin Ft	Lin Ft	Lin Ft			Lin Ft	Lin Ft				Lin Ft	Lin Ft			Lin Ft	Lin Ft		Each	Each	Each	Each	Lin Ft				Cu Yd		Lin Ft	Lin Ft	Lin Ft	Lin Ft	L.S.	L.S.			L.S.					
TYPE OF STRUCTURE	STATION (FROM - TO)	24-Inch C.S.P. Sht. Thk., 0.109; 24-Inch R.C.P. Cl. III; Or 24-Inch C.A.P. Sht. Thk., 0.075	24-Inch C.S.P. Sht. Thk., 0.138; 24-Inch R.C.P. Cl. III; Or 24-Inch C.A.P. Sht. Thk., 0.075	24-Inch C.S.P. Sht. Thk., 0.168; 24-Inch R.C.P. Cl. III; Or 24-Inch C.A.P. Sht. Thk., 0.075			24-Inch Spiral Rib Metal Pipe, Sht. Thk. 0.109 or 24-Inch spiral Sht. Thk. 0.109 or 24-Inch R.C.P. Cl. III; Or 24-Inch C.A.P. Sht. Thk., 0.075	36-Inch C.S.P. Sht. Thk., 0.109; 36-Inch R.C.P. Cl. III; Or 36-Inch C.A.P. Sht. Thk., 0.075				54-Inch C.S.P. Sht. Thk., 0.109; 54-Inch R.C.P. Cl. III; Or 54-Inch C.A.P. Sht. Thk., 0.075	60-Inch Spiral Rib Metal Pipe, Sht. Thk. 0.109 or 60-Inch R.C.P. Cl. III				30-Inch Siphon Pipe	36-Inch Siphon Pipe		Type P Cast Iron Frame And Cover	Type 612/48 Steel Frame And Grate	Type Level Steel Frame And Grate	Steel Frame And Grate For Grated Box	Gutter, Type 2 (612/18)					Grouted Rubble Paving		18-Inch Slotted Drain Pipe	Concrete Cutoff Ditch, Type I	Concrete Cutoff Ditch, Type II	Concrete Swale	Desilting Basin #1	Desilting Basin #2			Debris Rack			
18-Inch Slotted Drain	Sta. 63+05 Lt. - 65+50 Lt.																											250.50 245														
Grated Box #3	Sta. 65+50 Lt.																				1	1																				
Drainline	Sta. 65+50 Lt. - 65+50 Rt.	366 40	
Drain Inlet #3	Sta. 61+00 Rt.																				1																					
Drainline	Sta. 61+00 Rt. - 63+00 Rt.	108 200	
Drain Inlet #5	Sta. 63+00 Rt.																				1																					
Drainline	Sta. 63+00 Rt. - 65+50 Rt.	245.8 250	
Drain Inlet #6	Sta. 65+50 Rt.																				1																					
Drainline	Sta. 65+50 Rt. - 68+00 Rt.	
Drain Inlet #7	Sta. 68+00 Rt.																				1																					
Culvert	C.H.R. #1 @ Sta. 4+50	
Headwall #5	C.H.R. #1 @ Sta. 4+50 Rt.	
Inlet Sump	C.H.R. #1 @ Sta. 4+50 Rt.																									5.18 5.0																
Headwall #6	C.H.R. #1 @ Sta. 4+50 Lt.																									4.08 3.0																
Drainline	Sta. 68+00 Rt. - 70+00 Rt.	
Drain Inlet #9	Sta. 70+00 Rt.																				1																					
Drainline	Sta. 70+00 Rt. - 72+00 Rt.	
Drain Inlet #11	Sta. 72+00 Rt.																				1																					
Drainline	Sta. 72+00 Rt. - 73+90 Rt.	

Pipe sheet thickness (C.A.P./C.S.P. Sht. Thk.) is in inches.

PROJECT : HANAMAULU ROAD & APPROACHES

PROJECT NO.: F - 051 - 1(7)

FED. ROAD DIST. NO.	STATE	FED. AID PROJ. NO.	FISCAL YEAR	SHEET NO.	TOTAL SHEETS
HAWAII	HAW.	F051-1(7)	1987	34	164

[illegible]

Notes: Stations Refer To Baseline Stations Unless Otherwise Noted.

Pipe Sheet Thickness (C.A.P./C.S.P. Sht. Thk.) is in inches.

DRAINAGE SUMMARY

PROJECT : HANAMAULU ROAD & APPROACHES

PROJECT NO.: F - 051 - I(7)

FED. ROAD DIST. NO.	STATE	FED. AID PROJ. NO.	FISCAL YEAR	SHEET NO.	TOTAL SHEETS
HAWAII	HAW.	F051-1(7)	1987	35	164

ITEM NO.		603.	603.	603.			603.	603.				603.	603.		604.	604.	604.	604.	609.				612.		637.	640.	640.	640.	646.	646.			647.						
		7221	7225	7229			7310	7441				7641	7651		8072	8074		2170	2351	2360	2370	2218		0100		1000	5001	5002	7420	1000	2000			1000					
UNIT USED		Lin Ft	Lin Ft	Lin Ft			Lin Ft	Lin Ft				Lin Ft	Lin Ft		Lin Ft	Lin Ft		Each	Each	Each	Each	Lin Ft		Cu Yd		Lin Ft	Lin Ft	Lin Ft	Lin Ft	L.S.	L.S.			L.S.					
TYPE OF STRUCTURE	STATION (FROM – TO)	24-Inch C.S.P. Sht. Thk., 0.109; 24-Inch R.C.P. Cl. III; Or 24-Inch C.A.P. Sht. Thk., 0.075	24-Inch C.S.P. Sht. Thk., 0.138; 24-Inch R.C.P. Cl. III; Or 24-Inch C.A.P. Sht. Thk., 0.075	24-Inch C.S.P. Sht. Thk., 0.168; 24-Inch R.C.P. Cl. III; Or 24-Inch C.A.P. Sht. Thk., 0.075			24-Inch Spiral Rib Metal Pipe Sht. Thk. 0.109 or 24-Inch spiral or 24-Inch Rib Aluminum Pipe Sht. Thk. 0.105	36-Inch C.S.P. Sht. Thk., 0.109; 36-Inch R.C.P. Cl. III; Or 36-Inch C.A.P. Sht. Thk., 0.075				54-Inch C.S.P. Sht. Thk., 0.109; 54-Inch R.C.P. Cl. III; Or 54-Inch C.A.P. Sht. Thk., 0.075	60-Inch Spiral Rib Metal Pipe Sht. Thk. 0.109 or 60-Inch R.C.P. Cl. III or 60-Inch Spiral Rib Aluminum Pipe Sht. Thk. 0.106			30-Inch Siphon Pipe	36-Inch Siphon Pipe		Type P Cast Iron Frame And Cover	Type 61214B Steel Frame And Grate	Type Level Steel Frame And Grate	Steel Frame And Grate For Grated Box	Gutter, Type 2 (61218)				Grouted Rubble Paving		18-Inch Slotted Drain Pipe	Concrete Cutoff Ditch, Type I	Concrete Cutoff Ditch, Type II	Concrete Swale	Desilting Basin # 1	Desilting Basin # 2			Debris Rack		
Drainline	C.H.R. #1 Sta. 3+87.48																																						
Splitter Box #3	Sta. 74+73 Lt.																																						
Siphon	Sta. 74+73																																						
Splitter Box #4	Sta. 74+73 Rt.																																						
Drainline	C.H.R. #1 Sta. 6+19.14																																						
Headwall #3	C.H.R. #1 Sta. 6+17.48 Rt.																																						
Drainline	Sta. 73+90 Rt. - 78+00 Rt.																																						
Drain Inlet #14	Sta. 78+00 Rt.																																						
Drainline	Sta. 78+00 Rt. - 78+00 Rt.																																						
Drain Inlet #15	Sta. 78+00 Rt.																																						
Drainline	Sta. 78+00 Rt. - 81+75 Rt.																																						
Drain Inlet #16	Sta. 81+75 Rt.																																						
Drainline	Sta. 81+75 Rt. - 85+50 Rt.																																						
Drain Inlet #17	Sta. 85+50 Rt.																																						
Drainline	Sta. 85+50 Rt. - 85+50 Rt.																																						
Drain Inlet #18	Sta. 85+50 Rt.																																						
Drainline	Sta. 85+50 Rt. - 89+25 Rt.																																						
Drain Inlet #19	Sta. 89+25 Rt.																																						
Drainline	Sta. 89+25 Rt. - 93+25 Rt.																																						
Drain Inlet #20	Sta. 93+25 Rt.																																						
Drainline	Sta. 93+25 Rt. - 93+25 Rt.																																						
Drain Inlet #21	Sta. 93+25 Rt.																																						
Splitter Box #5	Sta. 93+10 Lt.																																						

Notes: Stations Refer To Baseline Stations Unless Otherwise Noted.

Pipe sheet thickness (C.A.P./C.S.P. Sht. Thk.) is in inches.

DRAINAGE SUMMARY

PROJECT : HANAMAULU ROAD & APPROACHES

PROJECT NO.: F - 051 - I(7)

FED. ROAD DIST. NO.	STATE	FED. AID PROJ. NO.	FISCAL YEAR	SHEET NO.	TOTAL SHEETS
HAWAII	HAW.	F051-1(7)	1987	36	164

ITEM NO.		206.						503.	508.				602.			603.			603.	603.	603.			603.			603.				603.	603.	603.	603.			
		2020						0025	0100				1020			0010			1012			1016	1018	1020			2085				3127			6001	6161	6441	7201
UNIT USED		Cu Yd						Cu Yd	Cu Yd				Lb			Cu Yd			Lin Ft			Lin Ft	Lin Ft	Lin Ft			Lin Ft				Lin Ft	Lin Ft	Lin Ft	Lin Ft			
TYPE OF STRUCTURE	STATION (FROM - TO)	Structure Excavation For Drainage System						Concrete in Drainage System (Class A)	Cement Rubble Masonry				Reinforcing Steel For Drainage System			Bed Course Material For Culverts			30-Inch Reinforced Concrete Pipe, Class III			42-Inch Reinforced Concrete Pipe, Class III	48-Inch Reinforced Concrete Pipe, Class III	54-Inch Reinforced Concrete Pipe, Class III			24-Inch C.S.P. Sht. Thk., 0.109				108-Inch Structural Steel Plate Pipe, No. 8 Gage or; 108-Inch C.A.P. Sht. Thk., 0.135 or 108-Inch C.A.P. Sht. Thk., 0.135 (3"x1")			24-Inch C.S.P. Sht. Thk., 0.168 Or 24-Inch C.A.P. Sht. Thk., 0.075	48-Inch C.S.P. Sht. Thk., 0.168 Or 48-Inch C.A.P. Sht. Thk., 0.075 0.105	66-Inch C.S.P. Sht. Thk., 0.168 Or 66-Inch C.A.P. Sht. Thk., 0.075 0.104	24-Inch C.S.P. Sht. Thk., 0.079; 24-Inch R.C.P. Cl. III Or 24-Inch C.A.P. Sht. Thk., 0.075
Siphon	Sta. 93+10	378.2 352																																			
Splitter Box #6	Sta. 93+10 Rt.	88.00 48						11.55 10.0					780 719																								
Drainline	Sta. 93+25 Rt. - 95+50 Rt.	201.30 321																																			
Drain Inlet #22	Sta. 95+50 Rt.	24.82 34						11.10 11.6					3207 2347																								
Drainline	Sta. 95+50 Rt. - D.B. #1	503.00 349																																			
Desilting Basin # 1	Sta. 95+25																																				
Drainline	Sta. 95+50 Rt. - 100+15 Rt.	754.01 1068																						450.0 465													
Drainline	Sta. 112+47.75 - D.B. #2	313.64 96																				120															
Drainline	Sta. 112+47 Rt. - 115+65 Rt.	434.42 419																																			
Drain Inlet #29	Sta. 115+65 Rt.	25 24						7.70 6.3					800 1199																								
Drainline	Sta. 115+65 Rt. - 115+65 Rt.	62.10 36																																		40 44	
Drain Inlet #30	Sta. 115+65 Rt.	17.35 46						8.34 10.8					336 1130																								
Splitter Box #8	Sta. 115+81.86 Lt.	52.50 46						13.67 9.5					568 674																								
Desilting Basin # 2	Sta. 113+65																																				
Siphon	Sta. 115+81.86	464.01 604																																			
Splitter Box #9	Sta. 115+81.86 Rt.	78.78 50						15.80 10.7					673 757																								
Drainline	Sta. 115+65 Rt. - 119+00 Rt.	356.61 346																																		332.5 335	
Drain Inlet #31	Sta. 119+00 Rt.	14.50 12						2.40 2.6					418 441																								

Notes: Stations Refer To Baseline Stations Unless Otherwise Noted.

Pipe Sheet Thickness (C.A.P./C.S.P. Sht. Thk.) is in inches.

DRAINAGE SUMMARY

PROJECT: HANAMAULU ROAD & APPROACHES

PROJECT NO.: F - 051 - 1(7)

FED. ROAD DIST. NO.	STATE	FED. AID PROJ. NO.	FISCAL YEAR	SHEET NO.	TOTAL SHEETS
HAWAII	HAW.	F051-1(7)	1987	37	164

ITEM NO.		603.	603.	603.	603.	603.	603.				603.	603.			603.	603.			604.	604.	604.	604.	609.				612.		637.	640.	640.	640.	646.	646.			647.					
		7221	7225	7229	7311		7310	7441				7641	7651			8072	8074			2170	2351	2360	2370	2218				0100		1000	5001	5002	7420	1000	2000			1000				
UNIT USED		Lin Ft	Lin Ft	Lin Ft	Lin Ft		Lin Ft	Lin Ft				Lin Ft	Lin Ft			Lin Ft	Lin Ft			Each	Each	Each	Each	Lin Ft				Cu Yd		Lin Ft	Lin Ft	Lin Ft	Lin Ft	L.S.	L.S.			L.S.				
TYPE OF STRUCTURE	STATION (FROM – TO)	24-Inch C.S.P. Sht. Thk., 0.109; 24-Inch R.C.P. Cl. III; Or 24-Inch C.A.P. Sht. Thk., 0.075	24-Inch C.S.P. Sht. Thk., 0.138; 24-Inch R.C.P. Cl. III; Or 24-Inch C.A.P. Sht. Thk., 0.075	24-Inch C.S.P. Sht. Thk., 0.168; 24-Inch R.C.P. Cl. III; Or 24-Inch C.A.P. Sht. Thk., 0.075	24-Inch Spiral Rib Aluminum Pipe Sht. Thk. 0.075		24-Inch Spiral Rib Metal Pipe, Sht. Thk. 0.109 or 24-Inch Spiral Rib Aluminum Pipe, Sht. Thk. 0.109; Or 24-Inch R.C.P., Cl. III; Sht. Thk. 0.105	36-Inch C.S.P. Sht. Thk., 0.109; 36-Inch R.C.P. Cl. III; Or 36-Inch C.A.P. Sht. Thk., 0.075				54-Inch C.S.P. Sht. Thk., 0.109; 54-Inch R.C.P. Cl. III; Or 54-Inch C.A.P. Sht. Thk., 0.075	60-Inch Spiral Rib Metal Pipe, Sht. Thk. 0.109 or 60-Inch R.C.P., Cl. III or 60-Inch Spiral Rib Alumin. Pipe Sht. Thk. 0.105				30-Inch Siphon Pipe	36-Inch Siphon Pipe			Type P Cast Iron Frame And Cover	Type 61214B Steel Frame And Grate	Type Level Steel Frame And Grate	Steel Frame And Grate For Grated Box	Gutter, Type 2 (61218)					Grouted Rubble Paving		18-Inch Slotted Drain Pipe	Concrete Cutoff Ditch, Type I	Concrete Cutoff Ditch, Type II	Concrete Swale	Desilting Basin #1	Desilting Basin #2			Debris Rack		
Siphon	Sta. 93+10	
Splitter Box #6	Sta. 93+10 Rt.	
Drainline	Sta. 93+25 Rt. - 95+50 Rt.	
Drain Inlet #22	Sta. 95+50 Rt.	
Drainline	Sta. 95+50 Rt. - D.B. #1	
Desilting Basin #1	Sta. 95+25	
Drainline	Sta. 95+50 Rt. - 100+15 Rt.	
Drainline	Sta. 112+47.75 - D.B. # 2	
Drainline	Sta. 112+47 Rt. - 115+65 Rt.	
Drain Inlet #29	Sta. 115+65 Rt.	
Drainline	Sta. 115+65 Rt. - 115+65 Rt.	
Drain Inlet #30	Sta. 115+65 Rt.	
Splitter Box #8	Sta. 115+81.86 Lt.	
Desilting Basin #2	Sta. 113+65	
Siphon	Sta. 115+81.86	
Splitter Box #9	Sta. 115+81.86 Rt.	

Notes: Stations Refer To Baseline Stations Unless Otherwise Noted.
Pipe sheet thickness (C.A.P./C.S.P. Sht. Thk.) is in inches.

DRAINAGE

SUMMARY

PROJECT : HANAMAULU ROAD & APPROACHES

PROJECT NO.: F - 051 - I(7)

FED. ROAD DIST. NO.	STATE	FED. AID PROJ. NO.	FISCAL YEAR	SHEET NO.	TOTAL SHEETS
HAWAII	HAW.	F051-1(7)	1987	38	164

ITEM NO.		206.						503.	508.				602.			603.			603.	603.	603.				603.				603.				603.	603.	603.	603.			
		2020						0025	0100				1020			0010			1012			1016	1018	1020			2085				3127			6001	6161	6441	7201		
UNIT USED		Cu Yd						Cu Yd	Cu Yd				Lb			Cu Yd			Lin Ft			Lin Ft	Lin Ft	Lin Ft			Lin Ft				Lin Ft			Lin Ft	Lin Ft	Lin Ft	Lin Ft		
TYPE OF STRUCTURE	STATION (FROM - TO)		Structure Excavation For Drainage System						Concrete in Drainage System (Class A)	Cement Rubble Masonry			Reinforcing Steel For Drainage System			Bed Course Material For Culverts			30-Inch Reinforced Concrete Pipe, Class III			42-Inch Reinforced Concrete Pipe, Class III	48-Inch Reinforced Concrete Pipe, Class III	54-Inch Reinforced Concrete Pipe, Class III			24-Inch C.S.P. Sht. Thk., 0.109					108-Inch Structural Steel Plate Pipe, No. 8 Gage or; 108-Inch C.A.P. Sht. Thk., 0.105 or 108-Inch C.A.P. Sht. Thk., 0.135 or 108-Inch C.A.P. Sht. Thk., 0.155 (3"x1")			24-Inch C.S.P. Sht. Thk., 0.168 Or 24-Inch C.A.P. Sht. Thk., 0.075	48-Inch C.S.P. Sht. Thk., 0.168 Or 48-Inch C.A.P. Sht. Thk., 0.075 0.105	66-Inch C.S.P. Sht. Thk., 0.168 Or 66-Inch C.A.P. Sht. Thk., 0.075 0.104	24-Inch C.S.P. Sht. Thk., 0.079; 24-Inch R.C.P. Cl. III; Or 24-Inch C.A.P. Sht. Thk., 0.075	
Splitter Box #10	Sta. 117+23.98 Rt.		56.72 49										10.99 10.7						813 753																				
Siphon	Sta. 117+40 Rt.		49.50 51																																				
Splitter Box #11	Sta. 117+58.62 Rt.		49 48										10.38 10.5							868 743																			
Splitter Box #12	Sta. 120+09.03 Lt.		81.84 48										6.08 10.5							788 743																			
Siphon	Sta. 120+25		23.04 37																																				
Splitter Box #13	Sta. 120+34 Lt.		65.31 48										11.43 10.4							737																			
Siphon	Sta. 120+80.10		415.68 418																																				
Splitter Box #14	Sta. 121+23 Rt.		17.05 46										12.51 9.9							808 742																			
Splitter Box #23	Sta. 132 + 50 Lt.		58.07 51										10.60 11.0							868 765																			
Drain Inlet #33	Sta. 126+00 Rt.		7.40 11										2.22 2.7							438 565																			
Drainline	Sta. 126+00 Rt. - 126+00 Rt.		21.35 36																																				
Drain Inlet #32	Sta. 126+00 Rt.		2.11 11										2.38 2.7							817 740																			
Drainline	Sta. 126+00 Rt. - 128+80 Rt.		101.08 248																																				
Drain Inlet #34	Sta. 128+80 Rt.		6.73 9										2.0 2.0							414 539																			
Splitter Box #15	Sta. 128+70 Lt.		124.80 42										13.35 8.4							727 590																			
Siphon	Sta. 128+70		240.83 280																																				
Splitter Box #16	Sta. 128+70 Rt.		60.31 46										12.59 9.9							787 712																			
Siphon	Sta. 132 + 50		378 476																																				
Drainline	Sta. 128+80 Rt. - 131+00 Lt.		254.38 491																																				
Splitter Box #24	Sta. 132 + 50 Rt.		118.30 52										16.08 11.0							828 770																			
Drain Inlet #35	Sta. 131+00 Lt.		10.73 15										3.20 4.3							600 1006																			
Drainline	Sta. 131+00 Lt. - 131+00 Rt.		60.4 54																																				
Drain Inlet #36	Sta. 131+00 Rt.		14.08 14										3.86 2.8							466 648																			
Drainline	Sta. 131+00 Lt. - 133+00 Lt.		207.14 200																																				
Drain Inlet #36A	Sta. 133+00 Lt.		12.4 11										2.77 3.1							500 656																			
Drainline	Sta. 133+00 Lt. - 135+05 Lt.		163.71 201																																				

Notes: Stations Refer To Baseline Stations Unless Otherwise Noted.

Pipe Sheet Thickness (C.A.P./C.S.P. Sht. Thk.) is in inches.

DRAINAGE SUMMARY

PROJECT : HANAMAULU ROAD & APPROACHES

PROJECT NO.: F - 051 - I(7)

FED. ROAD DIST. NO.	STATE	FED. AID PROJ. NO.	FISCAL YEAR	SHEET NO.	TOTAL SHEETS
HAWAII	HAW.	F051-1(7)	1987	39	164

ITEM NO.		603.	603.	603.	603.		603.	603.				603.	603.			603.	603.		604.	604.	604.	604.	609.				612.		637.	640	640	640	646.	646.			647.				
		7221	7225	7229	7311		7310	7441				7641	7651			8072	8074		2170	2351	2360	2370	2218				0100		1000	5001	5002	7420	1000	2000			1000				
UNIT USED		Lin Ft	Lin Ft	Lin Ft	Lin Ft		Lin Ft	Lin Ft				Lin Ft	Lin Ft			Lin Ft	Lin Ft		Each	Each	Each	Each	Lin Ft				Cu Yd		Lin Ft	Lin Ft	Lin Ft	Lin Ft	L.S.	L.S.			L.S.				
TYPE OF STRUCTURE	STATION (FROM – TO)	24-Inch C.S.P. Sht. Thk., 0.109; 24-Inch R.C.P. Cl. III, Or 24-Inch C.A.P. Sht. Thk., 0.075	24-Inch C.S.P. Sht. Thk., 0.138; 24-Inch R.C.P. Cl. III, Or 24-Inch C.A.P. Sht. Thk., 0.075	24-Inch C.S.P. Sht. Thk., 0.168; 24-Inch R.C.P. Cl. III, Or 24-Inch C.A.P. Sht. Thk., 0.075	24-Inch Spiral Rib Alum. Pipe Sht. Thk. 0.075		24-Inch Spiral Rib Metal Pipe, Sht. Thk. 0.109, or 24-Inch Spiral Rib Alum. Pipe, Sht. Thk. 0.105	36-Inch C.S.P. Sht. Thk., 0.109; 36-Inch R.C.P. Cl. III, Or 36-Inch C.A.P. Sht. Thk., 0.075				54-Inch C.S.P. Sht. Thk., 0.109; 54-Inch R.C.P. Cl. III, Or 54-Inch C.A.P. Sht. Thk., 0.075	60-Inch Spiral Rib Metal Pipe, Sht. Thk. 0.109 or 60-Inch R.C.P., Cl. III or 60-Inch Spiral Rib Alum. Pipe Sht. Thk. 0.105			30-Inch Siphon Pipe	36-Inch Siphon Pipe		Type P Cast Iron Frame And Cover	Type 61214B Steel Frame And Grate	Type Level Steel Frame And Grate	Steel Frame And Grate For Grated Box	Gutter, Type 2 (61218)				Grouted Rubble Paving		18-Inch Slotted Drain Pipe	Concrete Cutoff Ditch, Type I	Concrete Cutoff Ditch, Type II	Concrete Swale	Desilting Basin #1	Desilting Basin #2			Debris Rack				
Splitter Box #10	Sta. 117+23.98 Rt.																										4.76 8.0														
Siphon	Sta. 117+40 Rt.															45.8 46																									
Splitter Box #11	Sta. 117+58.62 Rt.																										4.75 8.0														
Splitter Box #12	Sta. 120+09.03 Lt.																										4.51 8.0														
Siphon	Sta. 120+25															31.6 32																									
Splitter Box #13	Sta. 120+34 Lt.																										4.76 8.0														
Siphon	Sta. 120+80.10															286.7 292																									
Splitter Box #14	Sta. 121+23 Rt.																										8.86 8.0														
Splitter Box #23	Sta. 132+50 Lt.																										2.00 8.0														
Drain Inlet #33	Sta. 126+00 Rt.																				1																				
Drainline	Sta. 126+00 Rt. – 126+00 Rt.	37 40																																							
Drain Inlet #32	Sta. 126+00 Rt.																				1																				
Drainline	Sta. 126+00 Rt. – 128+80 Rt.	274.5 280																																							
Drain Inlet #34	Sta. 128+80 Rt.																				1																				
Splitter Box #15	Sta. 128+70 Lt.																										7.38 8.0														
Siphon	Sta. 128+70															176.4 177																									
Splitter Box #16	Sta. 128+70 Rt.																										4.06 8.0														
Siphon	Sta. 132+50															176.5 175																									
Drainline	Sta. 128+80 Rt. – 131+00 Lt.	216.8 220																																							
Splitter Box #24	Sta. 132+50 Rt.																										5.02 8.0														
Drain Inlet #35	Sta. 131+00 Lt.																			1																					
Drainline	Sta. 131+00 Lt. – 131+00 Rt.	52.2 56																																							
Drain Inlet #36	Sta. 131+00 Rt.																				1																				
Drainline	Sta. 131+00 Lt. – 133+00 Lt.						106.5	200																																	
Drain Inlet #36A	Sta. 133+00 Lt.	
Drainline	Sta. 133+00 Lt. – 135+05 Lt.						206.2	205																																	

Pipe sheet thickness (C.A.P./C.S.P. Sht. Thk.) is in inches.

PROJECT: HANAMAULU ROAD & APPROACHES

FED. ROAD DIST. NO.	STATE	FED. AID PROJ. NO.	FISCAL YEAR	SHEET NO.	TOTAL SHEETS
HAWAII	HAW.	F051-1(7)	1987	40	164

SHEET NO. 11 OF 29 SHEETS

PROJECT NO.: F - 051 - 1(7)

Pipe Sheet Thickness (C.A.P./C.S.P. Sht. Thk.) is in inches.

FED. ROAD DIST. NO.	STATE	FED. AID PROJ. NO.	FISCAL YEAR	SHEET NO.	TOTAL SHEETS
HAWAII	HAW.	F051-1(7)	1987	41	164

SHEET NO. 12 OF 29 SHEETS

Notes: Stations Refer To Baseline Stations Unless Otherwise Noted.

Pipe sheet thickness (C.A.P./C.S.P. Sht. Thk.) is in inches.

DRAINAGE SUMMARY

PROJECT : HANAMAULU ROAD & APPROACHES

PROJECT NO.: F - 051 - I(7)

FED. ROAD DIST. NO.	STATE	FED. AID PROJ. NO.	FISCAL YEAR	SHEET NO.	TOTAL SHEETS
HAWAII	HAW.	F051-1(7)	1987	42	164

ITEM NO.			206.						503.	508.				602.			603.			603.			603.	603.	603.				603.				603.	603.	603.	603.	603.			
			2020						0025	0100				1020			0010			1012			1016	1018	1020				2085					3127		6001	6161	6444	7201	6443
UNIT USED			Cu Yd						Cu Yd	Cu Yd				Lb			Cu Yd			Lin Ft			Lin Ft	Lin Ft	Lin Ft				Lin Ft					Lin Ft	Lin Ft	Lin Ft	Lin Ft	Lin Ft		
TYPE OF STRUCTURE	STATION (FROM - TO)		Structure Excavation For Drainage System						Concrete In Drainage System (Class A)	Cement Rubble Masonry				Reinforcing Steel For Drainage System			Bed Course Material For Culverts			30-Inch Reinforced Concrete Pipe, Class III			42-Inch Reinforced Concrete Pipe, Class III	48-Inch Reinforced Concrete Pipe, Class III	54-Inch Reinforced Concrete Pipe, Class III			24-Inch C.S.P. Sht. Thk., 0.109				108-Inch Structural Steel Plate Pipe, No. 8 Gage ; 108-Inch Structural Aluminum Plate Pipe, Sht. Thk. 0.105, or 0.125 108-Inch C.A.P., Sht. Thk. 0.105, (3"x1") 0.135		24-Inch C.S.P. Sht. Thk., 0.168 Or 24-Inch C.A.P. Sht. Thk., 0.075	48-Inch C.S.P. Sht. Thk. 0.168 Or 48-Inch C.A.P. Sht. Thk., 0.075 0.105	66-Inch C.S.P. Sht. Thk., 0.168 Or 66-Inch C.A.P. Sht. Thk., 0.075 0.105	24-Inch C.S.P. Sht. Thk., 0.079; 24-Inch R.C.P. Cl. III; Or 24-Inch C.A.P. Sht. Thk., 0.075	66-Inch Corrugated Alumn. Pipe Sht. Thk. 0.105		
Drain Inlet #44	Sta. 147+35 Rt.		6.66 11						4.21 2.7					482 562																										
Drainline	Sta. 147+35 Rt. - 148+09 Rt.		105.00 398																																					
Inlet Structure	Sta. 148+20 Lt.								52.56 50.0					5022 6600																										
108-Inch Pipe Culvert	Sta. 148+20		204.66 1846														540.41 290																	323.2 218						
Outlet Structure	Sta. 148+20 Rt.								35.00 35.0					5114 2429																										
Drain Inlet #45	Sta. 148+24 Rt.		2.23 14						1.20 1.3					113 104																										
Drainline	Sta. 148+24 Rt. - 151+00 Rt.		125.51 224																																					
Drain Inlet #46	Sta. 151+00 Rt.		10.63 11						2.30 2.7					564 889																										
Drainline	Sta. 151+00 Rt. - 151+00 Rt.		10.74 30																																					
Drain Inlet #47	Sta. 151+00 Rt.		6.66 10						2.20 2.6					301 550																										
Drainline	Sta. 151+00 Rt. - 153+50 Rt.		127.43 208																																					
Drain Inlet #48	Sta. 153+50 Rt.		11.67 9						2.06 1.9					408 528																										
Drainline	Sta. 153+50 Rt. - 156+00 Rt.		213.13 200																																					
Drain Inlet #49	Sta. 156+00 Rt.		0.6 9						1.23 1.9					408 528																										
Drainline	Sta. 156+00 Rt. - 158+50 Rt.		100.24 217																																					
Drain Inlet #50	Sta. 158+50 Rt.		0.82 11						2.74 2.8					502 912																										
Drainline	Sta. 158+50 Rt. - 158+50 Rt.		21.26 31																																					
Drain Inlet #51	Sta. 158+50 Rt.		7.02 10						2.32 2.5					413 541																										
Drainline	Sta. 158+50 Rt. - 161+00 Rt.		173.22 217																																					
Drain Inlet #52	Sta. 161+00 Rt.		7.63 9						1.22 1.9					363 363																										
Culvert Extension	Sta. 161+90 Lt.		46.22 55																																					
Headwall	Sta. 161+90 Lt.									5.02 2.3																														
Splitter Box #19	C.H.R. #2 Sta. 0+33 Rt.		75.2 39						3.71 6.5					677 589																										
Siphon	C.H.R. #2 Sta. 0+33		122.44 132																																					

Notes: Stations Refer To Baseline Stations Unless Otherwise Noted.

Pipe Sheet Thickness (C.A.P./C.S.P. Sht. Thk.) is in inches.

DRAINAGE SUMMARY

PROJECT : HANAMAULU ROAD & APPROACHES

PROJECT NO.: F - 051 - 1(7)

FED. ROAD DIST. NO.	STATE	FED. AID PROJ. NO.	FISCAL YEAR	SHEET NO.	TOTAL SHEETS
HAWAII	HAW.	F051-1(7)	1987	43	164

ITEM NO.		603.	603.	603.			603.	603.				603.	603.			604.	604.	604.	604.	609.				612.		637.	640.	640.	640.	646.	646.			647.		
		7221	7225	7229			7310	7441				7641	7651			8072	8074			2170	2351	2360	2370	2218												
UNIT USED		Lin Ft	Lin Ft	Lin Ft			Lin Ft	Lin Ft				Lin Ft	Lin Ft			Lin Ft	Lin Ft			Each	Each	Each	Each	Lin Ft												
TYPE OF STRUCTURE	STATION (FROM – TO)	24-Inch C.S.P. Sht. Thk., 0.109; 24-Inch R.C.P. Cl. III; Or 24-Inch C.A.P. Sht. Thk., 0.075	24-Inch C.S.P. Sht. Thk., 0.138; 24-Inch R.C.P. Cl. III; Or 24-Inch C.A.P. Sht. Thk., 0.075	24-Inch C.S.P. Sht. Thk., 0.168; 24-Inch R.C.P. Cl. III; Or 24-Inch C.A.P. Sht. Thk., 0.075			24-Inch Spiral Rib Metal Pipe, Sht. Thk. 0.109 or 0.135; 24-Inch R.C.P. Cl. III; Or 24-Inch C.A.P. Sht. Thk., 0.075	36-Inch C.S.P. Sht. Thk., 0.109; 36-Inch R.C.P. Cl. III; Or 36-Inch C.A.P. Sht. Thk., 0.075				54-Inch C.S.P. Sht. Thk., 0.109; 54-Inch R.C.P. Cl. III; Or 54-Inch C.A.P. Sht. Thk., 0.075	60-Inch Spiral Rib Metal Pipe, Sht. Thk. 0.109 or 0.135; 60-Inch R.C.P. Cl. III; Or 60-Inch C.A.P. Sht. Thk., 0.075			30-Inch Siphon Pipe	36-Inch Siphon Pipe			Type P Cast Iron Frame And Cover	Type 61214B Steel Frame And Grate	Type Level Steel Frame And Grate	Steel Frame And Grate For Grated Box	Gutter, Type 2 (61218)												
Drain Inlet #44	Sta. 147+35 Rt.																																			
Drainline	Sta. 147+35 Rt. – 148+09 Rt.																																			
Inlet Structure	Sta. 148+20 Lt.																																			
108-Inch Pipe Culvert	Sta. 148+20																																			
Outlet Structure	Sta. 148+20 Rt.																																			
Drain Inlet #45	Sta. 148+24 Rt.																																			
Drainline	Sta. 148+24 Rt. – 151+00 Rt.																																			
Drain Inlet #46	Sta. 151+00 Rt.																																			
Drainline	Sta. 151+00 Rt. – 151+00 Rt.		32.3 36																																	
Drain Inlet #47	Sta. 151+00 Rt.																																			
Drainline	Sta. 151+00 Rt. – 153+50 Rt.		24.6 250																																	
Drain Inlet #48	Sta. 153+50 Rt.																																			
Drainline	Sta. 153+50 Rt. – 156+00 Rt.		24.6 250																																	
Drain Inlet #49	Sta. 156+00 Rt.																																			
Drainline	Sta. 156+00 Rt. – 158+50 Rt.		24.5 250																																	
Drain Inlet #50	Sta. 158+50 Rt.																																			
Drainline	Sta. 158+50 Rt. – 158+50 Rt.		32.4 36																																	
Drain Inlet #51	Sta. 158+50 Rt.																																			
Drainline	Sta. 158+50 Rt. – 161+00 Rt.		24.6 250																																	
Drain Inlet #52	Sta. 161+00 Rt.																																			
Culvert Extension	Sta. 161+90 Lt.																																			
Headwall	Sta. 161+90 Lt.																																			
Splitter Box #19	C.H.R. #2 Sta. 0+33 Rt.																																			
Siphon	C.H.R. #2 Sta. 0+33																																			

Pipe sheet thickness (C.A.P./C.S.P. Sht. Thk.) is in inches.

PROJECT : HANAMAULU ROAD & APPROACHES

PROJECT NO.: F - 051 - 1(7)

FED. ROAD DIST. NO.	STATE	FED. AID PROJ. NO.	FISCAL YEAR	SHEET NO.	TOTAL SHEETS
HAWAII	HAW.	F051-1(7)	1987	44	164

[illegible]

Notes: Stations Refer To Baseline Stations Unless Otherwise Noted.

Pipe Sheet Thickness (C.A.P./C.S.P. Sht. Thk.) is in inches.

DRAINAGE SUMMARY

PROJECT : HANAMAULU ROAD & APPROACHES

PROJECT NO.: F - 051 - I(7)



FED. ROAD DIST. NO.	STATE	FED. AID PROJ. NO.	FISCAL YEAR	SHEET NO.	TOTAL SHEETS
HAWAII	HAW.	F051-1(7)	1987	45	164

ITEM NO.		603.	603.	603.			603.	603.				603.	603.			604.	604.	604.	604.	609.				612.		637.	640.	640.	640.	646.	646.			647.						
		7221	7225	7229			7310	7441				7641	7651			8072	8074		2170	2351	2360	2370	2218			0100		1000	5001	5002	7420	1000	2000			1000				
UNIT USED		Lin Ft	Lin Ft	Lin Ft			Lin Ft	Lin Ft				Lin Ft	Lin Ft			Lin Ft	Lin Ft		Each	Each	Each	Each	Lin Ft			Cu Yd		Lin Ft	Lin Ft.	Lin Ft.	Lin Ft.	L.S.	L.S.			L.S.				
TYPE OF STRUCTURE	STATION (FROM - TO)	24-Inch C.S.P. Sht. Thk., 0.109; 24-Inch R.C.P. Cl. III; Or 24-Inch C.A.P. Sht. Thk., 0.075	24-Inch C.S.P. Sht. Thk., 0.138; 24-Inch R.C.P. Cl. III; Or 24-Inch C.A.P. Sht. Thk., 0.075	24-Inch C.S.P. Sht. Thk., 0.168; 24-Inch R.C.P. Cl. III; Or 24-Inch C.A.P. Sht. Thk., 0.075			24-Inch Spiral Rib Metal Pipe, Sht. Thk. 0.109 or 24-Inch R.C.P., Cl. III; Sht. Thk. 0.109	36-Inch C.S.P. Sht. Thk., 0.109; 36-Inch R.C.P. Cl. III; Or 36-Inch C.A.P. Sht. Thk., 0.075				54-Inch C.S.P. Sht. Thk., 0.109; 54-Inch R.C.P. Cl. III; Or 54-Inch C.A.P. Sht. Thk., 0.075	60-Inch Spiral Rib Metal Pipe; Sht. Thk. 0.109 or 60-Inch R.C.P., Cl. III or 60-Inch Spiral Rib Alum. Pipe Sht. Thk. 0.109			30-Inch Siphon Pipe	36-Inch Siphon Pipe		Type P Cast Iron Frame And Cover	Type 61214B Steel Frame And Grate	Type Level Steel Frame And Grate	Steel Frame And Grate For Grated Box	Gutter, Type 2 (61218)				Grouted Rubble Paving		18-Inch Slotted Drain Pipe	Concrete Cutoff Ditch, Type I	Concrete Cutoff Ditch, Type II	Concrete Swale	Desilting Basin # 1	Desilting Basin # 2			Debris Rack			
Splitter Box #17	Rd. "A" Sta. 6+53.61 Lt.																								2.02 4.0															
Siphon	Rd. "A" Sta. 6+71.48															145.4 144																								
Splitter Box #18	Rd. "A" Sta. 6+86 Rt.																								4.24 8.0															
Splitter Box #20	C.H.R. #2 Sta. 1+72 Rt.															75.4 80									4.50 8.0															
Siphon	C.H.R. #2 Sta. 1+72																																							
Headwall #4	C.H.R. #2 Sta. 1+72 Lt.																								2.04 7.0															
Concrete Swale	Sta. 57+55.15 Rt.																																					41 30		
Concrete Swale	Rd. "A" Sta. 2+50 Rt.																																					0 50		
Concrete Swale	Rd. "A" Sta. 3+50 Lt.																																					37 50		
Concrete Swale	Rd. "A" Sta. 7+50 Lt.																																					0 40		
Concrete Cutoff Ditch, Type I	Sta. 74+58 Lt.- D.B. #1																												1052 1989											
Concrete Cutoff Ditch, Type I	Sta. 121+00 Lt.- D.B. #2																												313 640	300										
Concrete Cutoff Ditch, Type I	Sta. 121+00 Lt.- JUNCTION BOX.																												1306 1155	250										
Concrete Cutoff Ditch, Type II	Sta. 137+00 Lt.- 141+90 Lt.																																					465 490		
Concrete Cutoff Ditch, Type II	JUNCTION BOX- Rd."A" Sta.5+00 Lt.																																					430 425		
Gutter, Type 2 (61218)	Sta. 90+35 Rt. - 100+15 Rt.																																					382 980		
Gutter, Type 2 (61218)	Sta. 112+47 Rt. - 121+00 Rt.																																					568 863		
Gutter, Type 2 (61218)	Sta. 129+00 Lt. - Rd. "A" Sta. 1+05.50 Lt.																																					704 715		
Gutter, Type 2 (61218)	Rd."A" Sta. 1+06.03 Rt. - Sta. 46+00 Lt.																																					1042 1055		

FED. ROAD DIST. NO.	STATE	FED. AID PROJ. NO.	FISCAL YEAR	SHEET NO.	TOTAL SHEETS
HAWAII	HAW.	F-051-1(7)	1987	46	164

PLAN	DATE	BY	REVISION
SURVEYED			
DESIGNED			
CHECKED			
NOTED			
NO.			

PROFILE	DATE	BY	REVISION
SURVEYED			
DESIGNED			
CHECKED			
NOTED			
NO.			

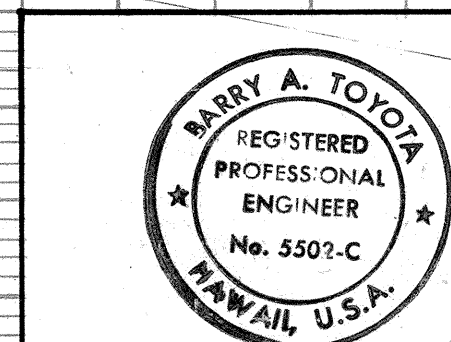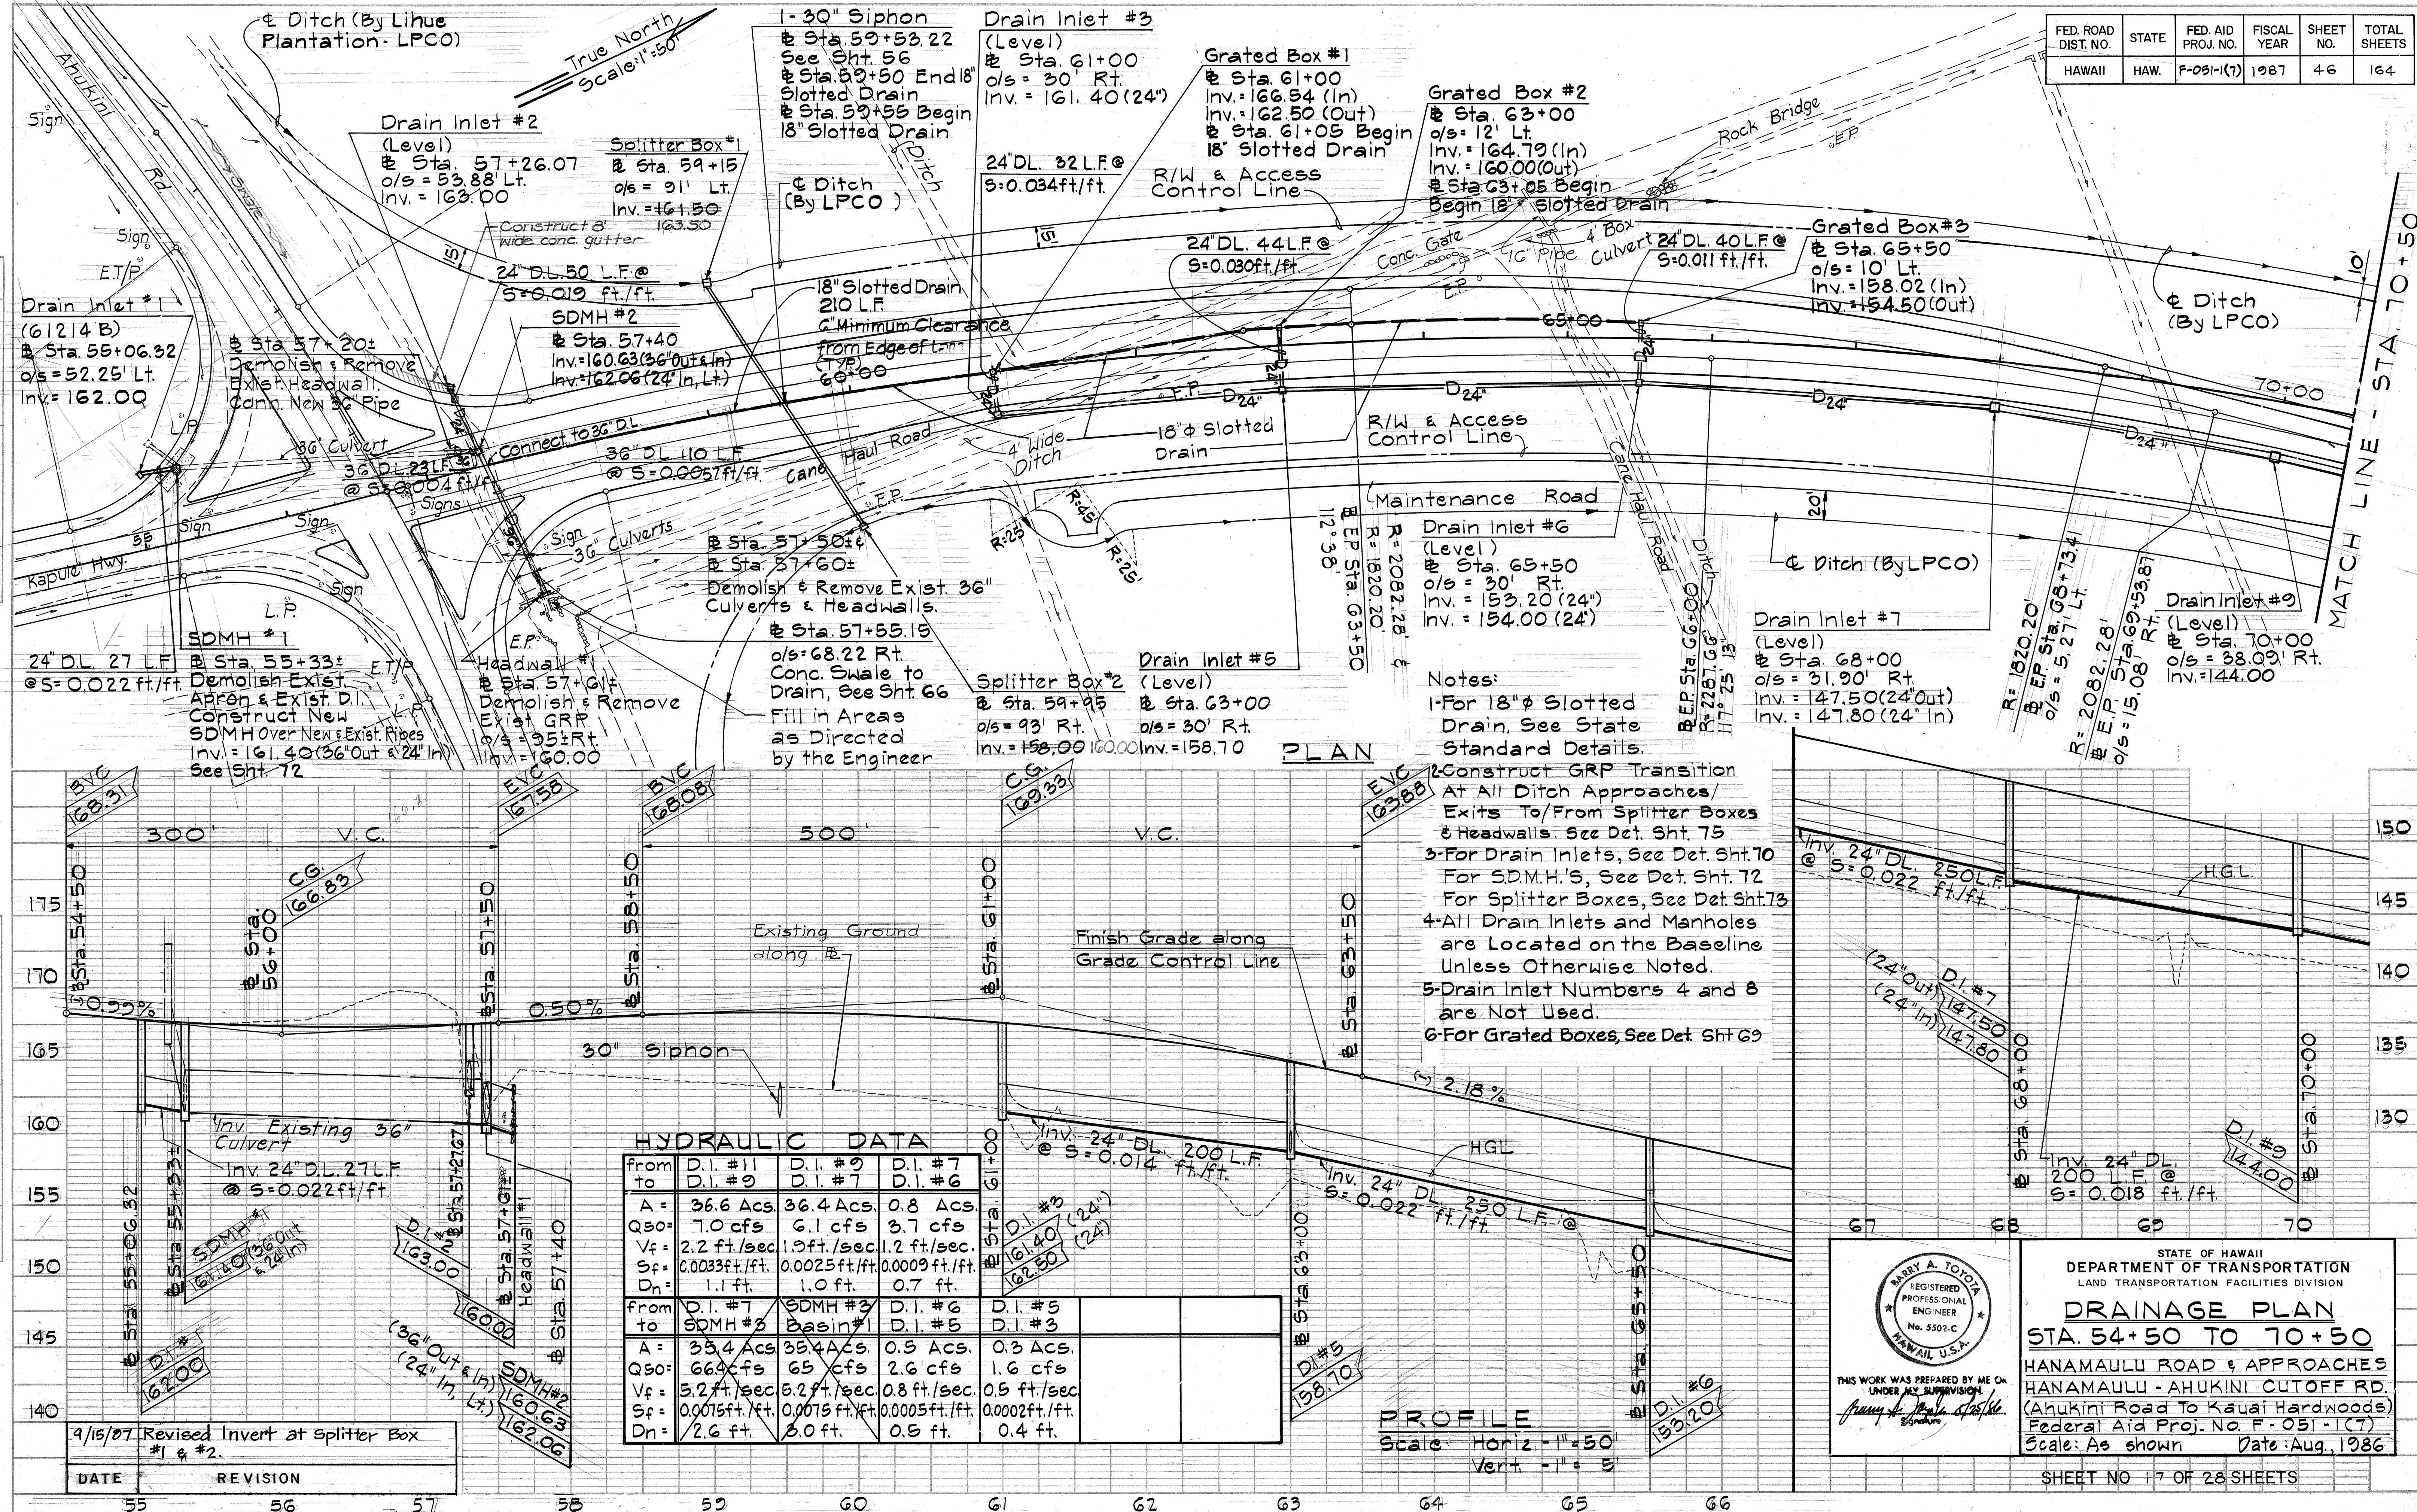


STATE OF HAWAII
DEPARTMENT OF TRANSPORTATION
LAND TRANSPORTATION FACILITIES DIVISION


DRAINAGE PLAN
STA. 54+50 TO 70+50
HANAMAULU ROAD & APPROACHES
HANAMAULU - AHUKINI CUTOFF RD.
(Ahukini Road To Kauai Hardwoods)
Federal Aid Proj. No. F-051-1(7)
Scale: As shown Date: Aug. 1986

SHEET NO. 17 OF 28 SHEETS

FED. ROAD DIST. NO.	STATE	FED. AID PROJ. NO.	FISCAL YEAR	SHEET NO.	TOTAL SHEETS
HAWAII	HAW.	F-051-1(17)	1987	47	164

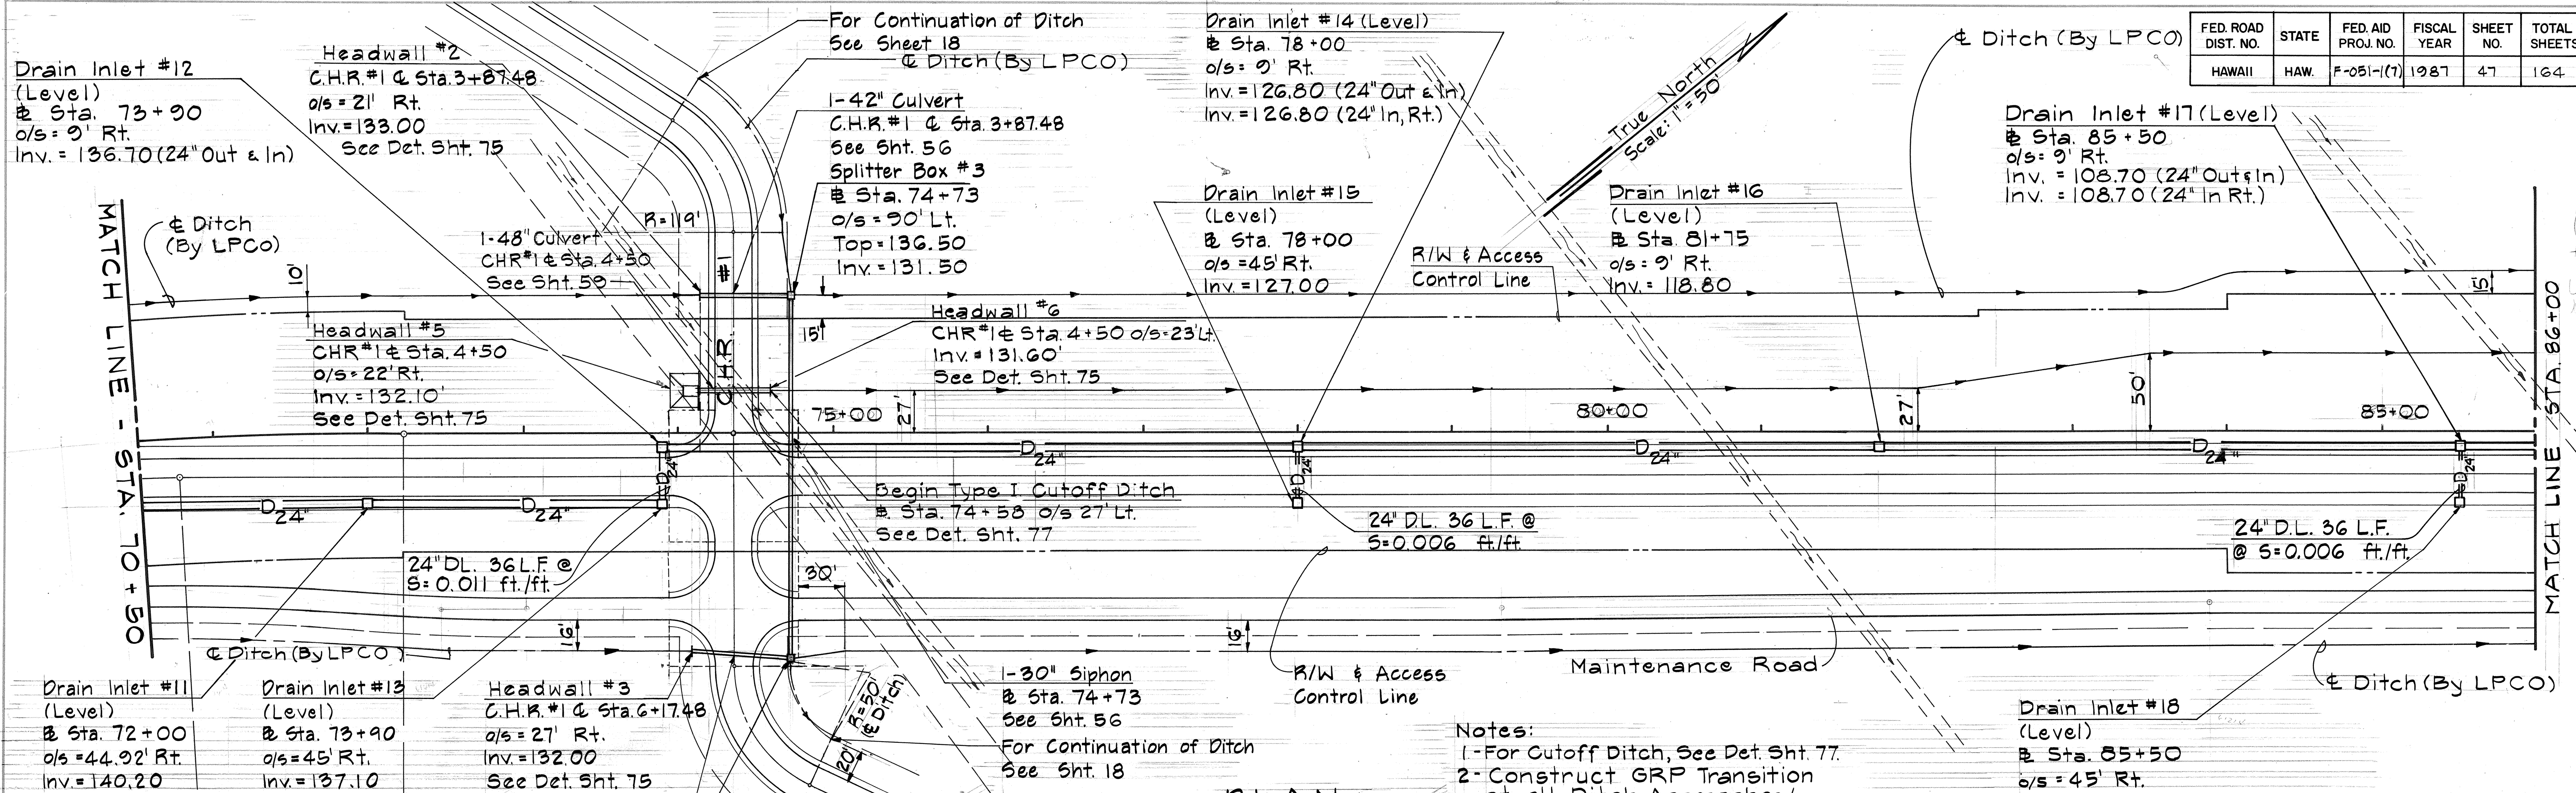

- Notes:
- 1-For Cutoff Ditch, See Det. Sht. 77.
 - 2-Construct GRP Transition at all Ditch Approaches/ Exits to/from Splitter Boxes & Headwalls. See Det. Sht. 75.
 - 3-For Drain Inlets, See Det. Sht. 70. For Splitter Boxes, See Det. Shts. 73 & 74.
 - 4-Drain Inlet Number 10 Not Used.

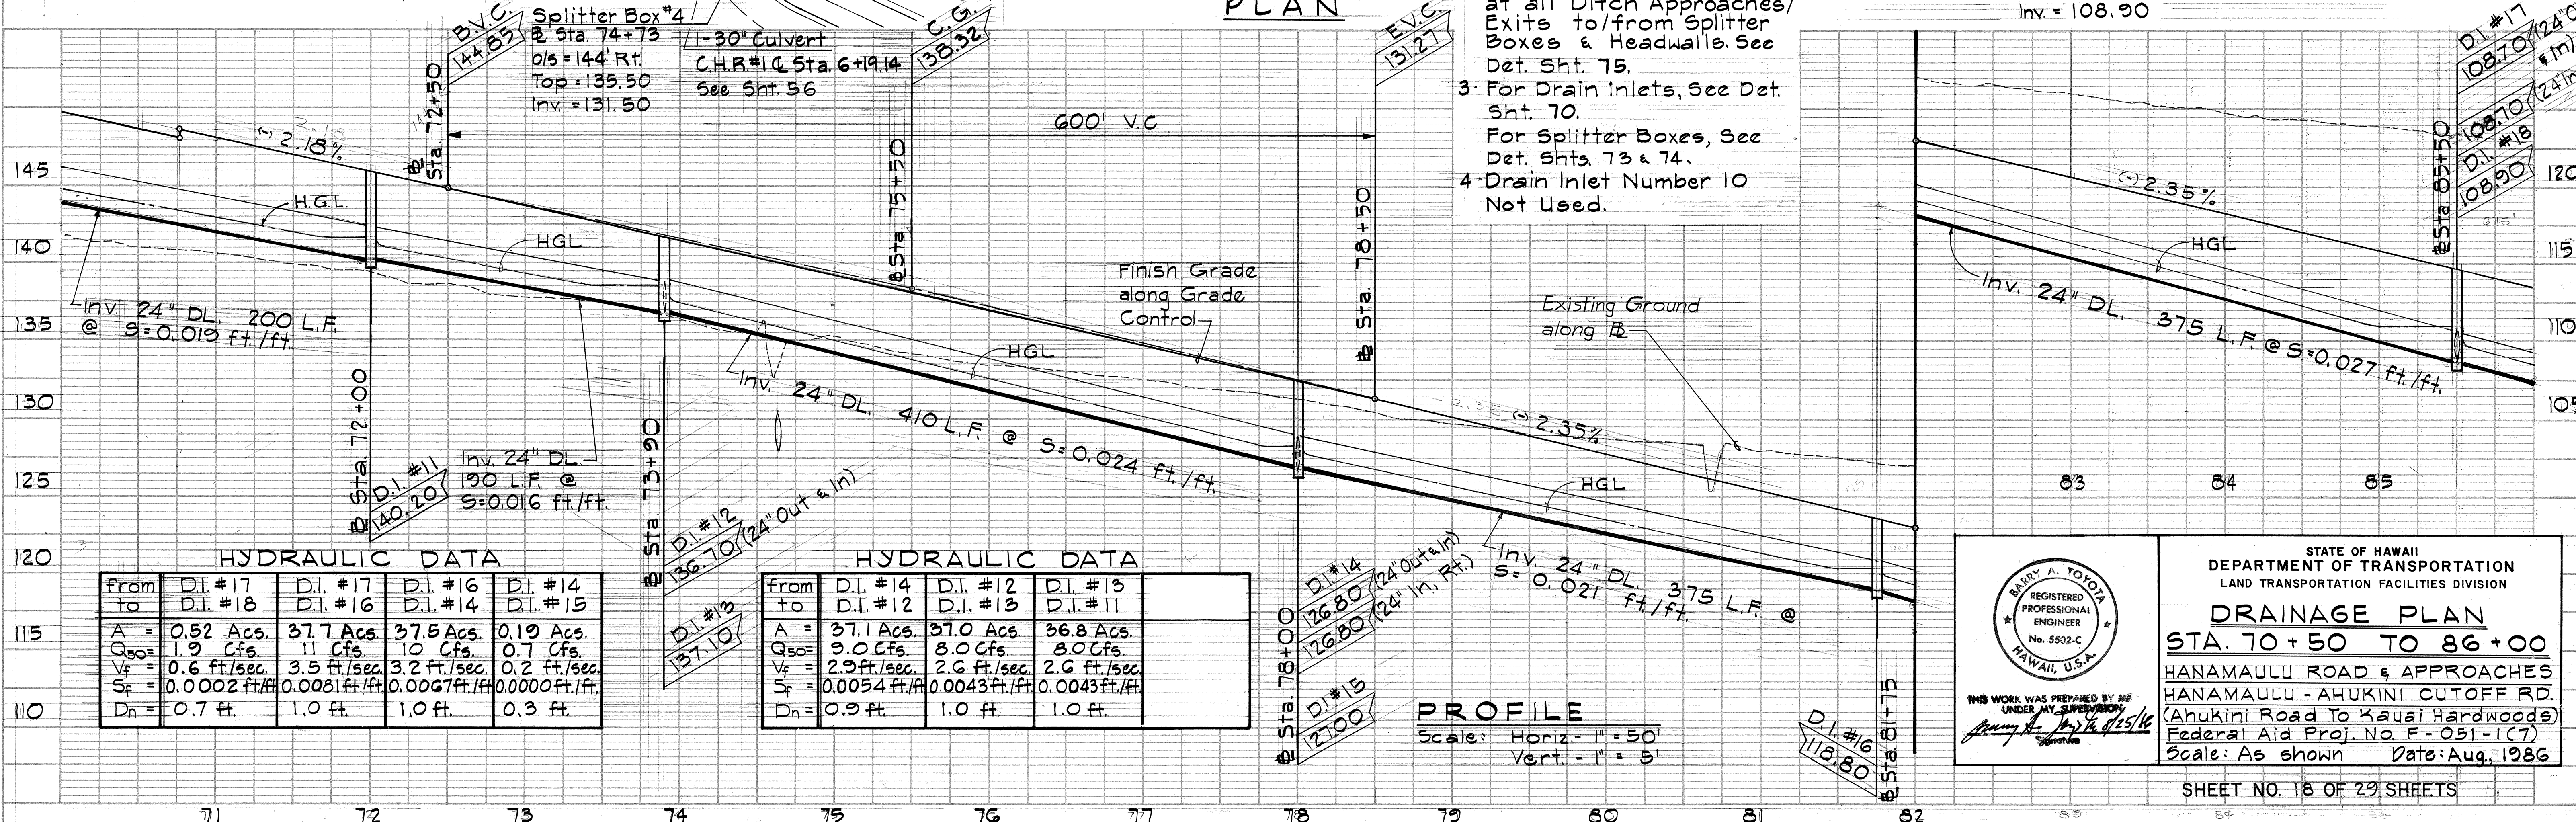

HYDRAULIC DATA

from to	D.I. #17 D.I. #18	D.I. #17 D.I. #16	D.I. #16 D.I. #14	D.I. #14 D.I. #15
A =	0.52 Acs.	37.7 Acs.	37.5 Acs.	0.19 Acs.
Q ₅₀ =	1.9 Cfs.	11 Cfs.	10 Cfs.	0.7 Cfs.
V _f =	0.6 ft./sec.	3.5 ft./sec.	3.2 ft./sec.	0.2 ft./sec.
S _f =	0.0002 ft./ft.	0.0081 ft./ft.	0.0067 ft./ft.	0.0000 ft./ft.
D _n =	0.7 ft.	1.0 ft.	1.0 ft.	0.3 ft.

HYDRAULIC DATA

from to	D.I. #14 D.I. #12	D.I. #12 D.I. #13	D.I. #13 D.I. #11
A =	37.1 Acs.	37.0 Acs.	36.8 Acs.
Q ₅₀ =	9.0 Cfs.	8.0 Cfs.	8.0 Cfs.
V _f =	2.9 ft./sec.	2.6 ft./sec.	2.6 ft./sec.
S _f =	0.0054 ft./ft.	0.0043 ft./ft.	0.0043 ft./ft.
D _n =	0.9 ft.	1.0 ft.	1.0 ft.

THIS WORK WAS PREPARED BY ME UNDER MY SUPERVISION

Barry A. Toyota 8/25/86

STATE OF HAWAII
DEPARTMENT OF TRANSPORTATION
LAND TRANSPORTATION FACILITIES DIVISION


DRAINAGE PLAN
STA. 70+50 TO 86+00
HANAMAULU ROAD & APPROACHES
HANAMAULU - AHUKINI CUTOFF RD.
(Ahukini Road To Kauai Hardwoods)
Federal Aid Proj. No. F-051-1(17)
Scale: As shown Date: Aug. 1986

SHEET NO. 18 OF 29 SHEETS


FED. ROAD DIST. NO.	STATE	FED. AID PROJ. NO.	FISCAL YEAR	SHEET NO.	TOTAL SHEETS
HAWAII	HAW.	F-051-1(7)	1987	48	164

PLAN	DATE	BY	DATE	BY
SURVEYED				
DESIGNED				
CHECKED				
NOTE BOOK				
NO.				

PROFILE	DATE	BY	DATE	BY
SURVEYED				
DESIGNED				
CHECKED				
NOTE BOOK				
NO.				

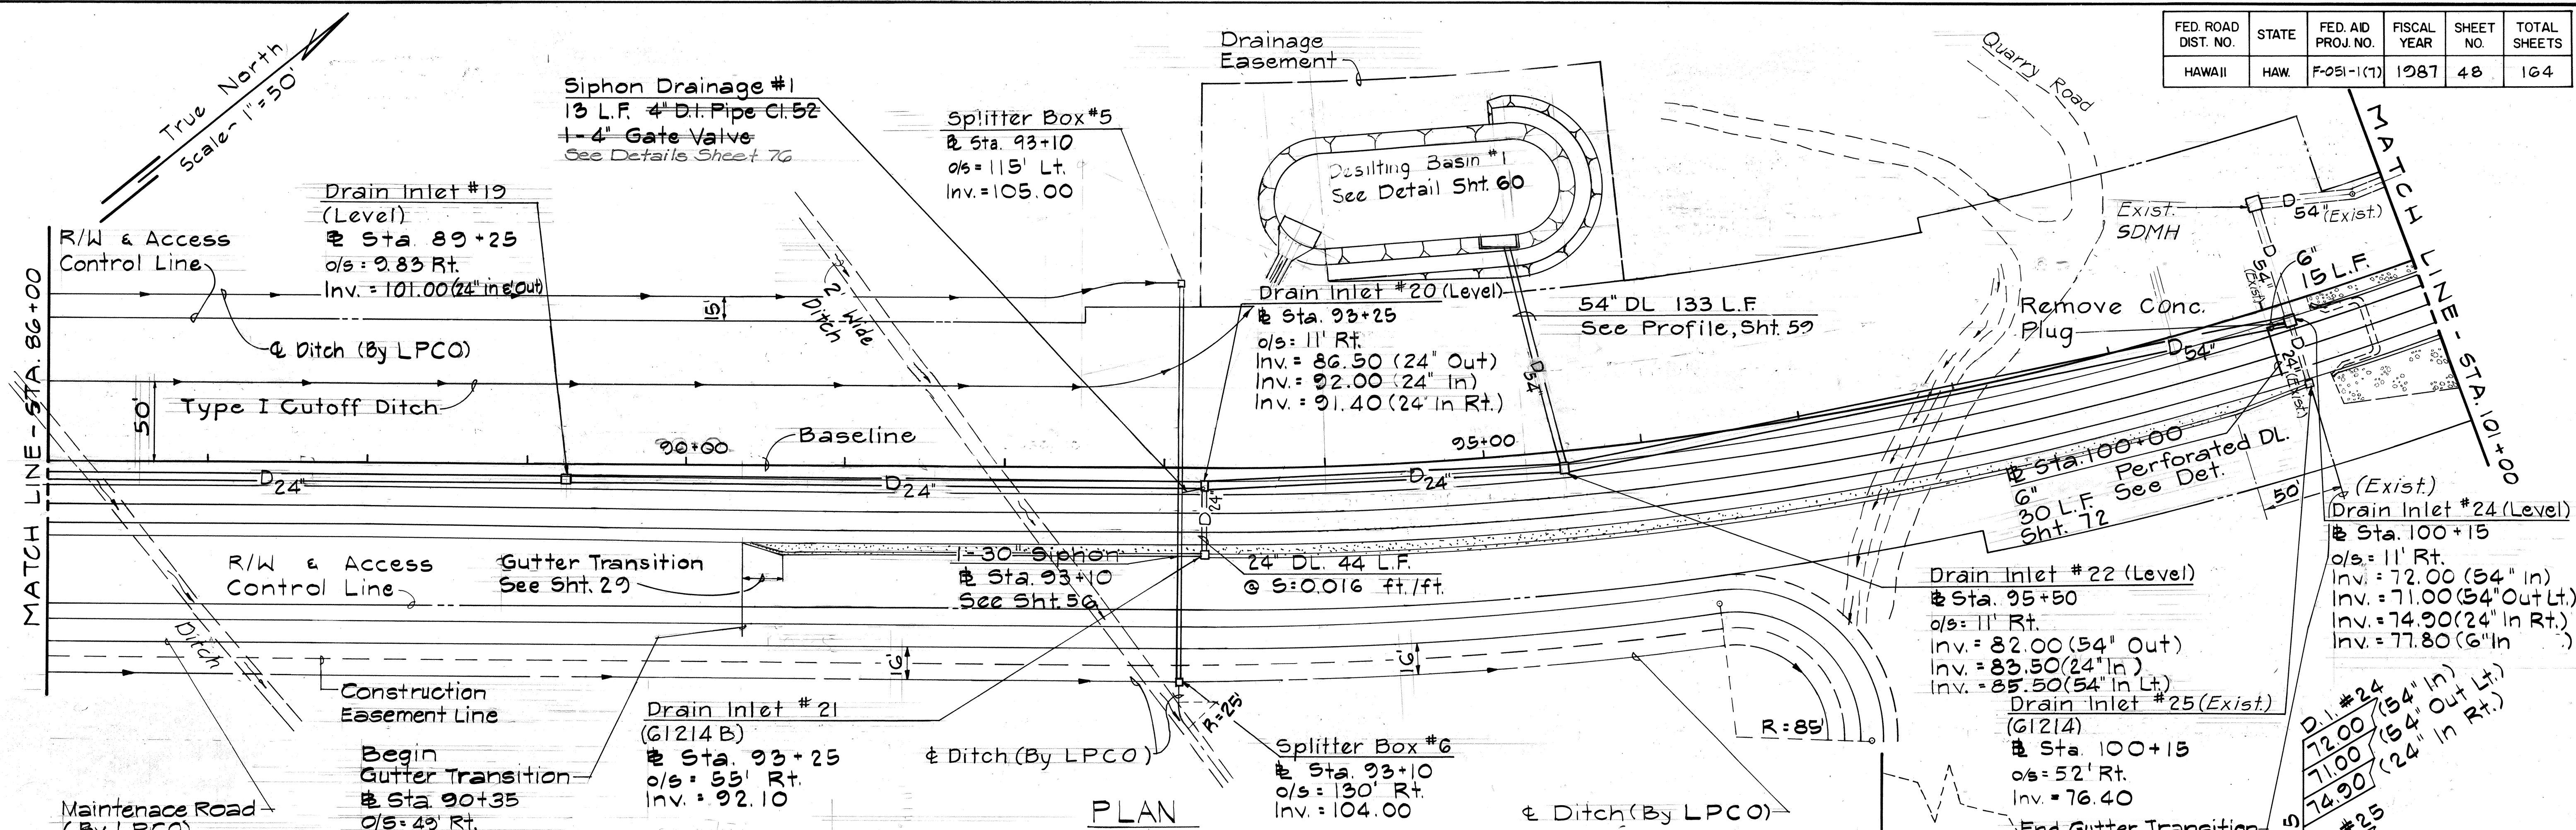

- Notes:
1. Construct GRP Transition at all Ditch Approaches/Exits to/from Splitter Boxes & Headwalls. See Det. Sht. 75
 2. For Drain Inlets, See Det. Sht. 70
 3. For Splitter Boxes, See Det. Sht. 73
 3. Drain Inlet Number 23 Not Used.
 4. For Cutoff Ditch, See Det. Sht. 77.

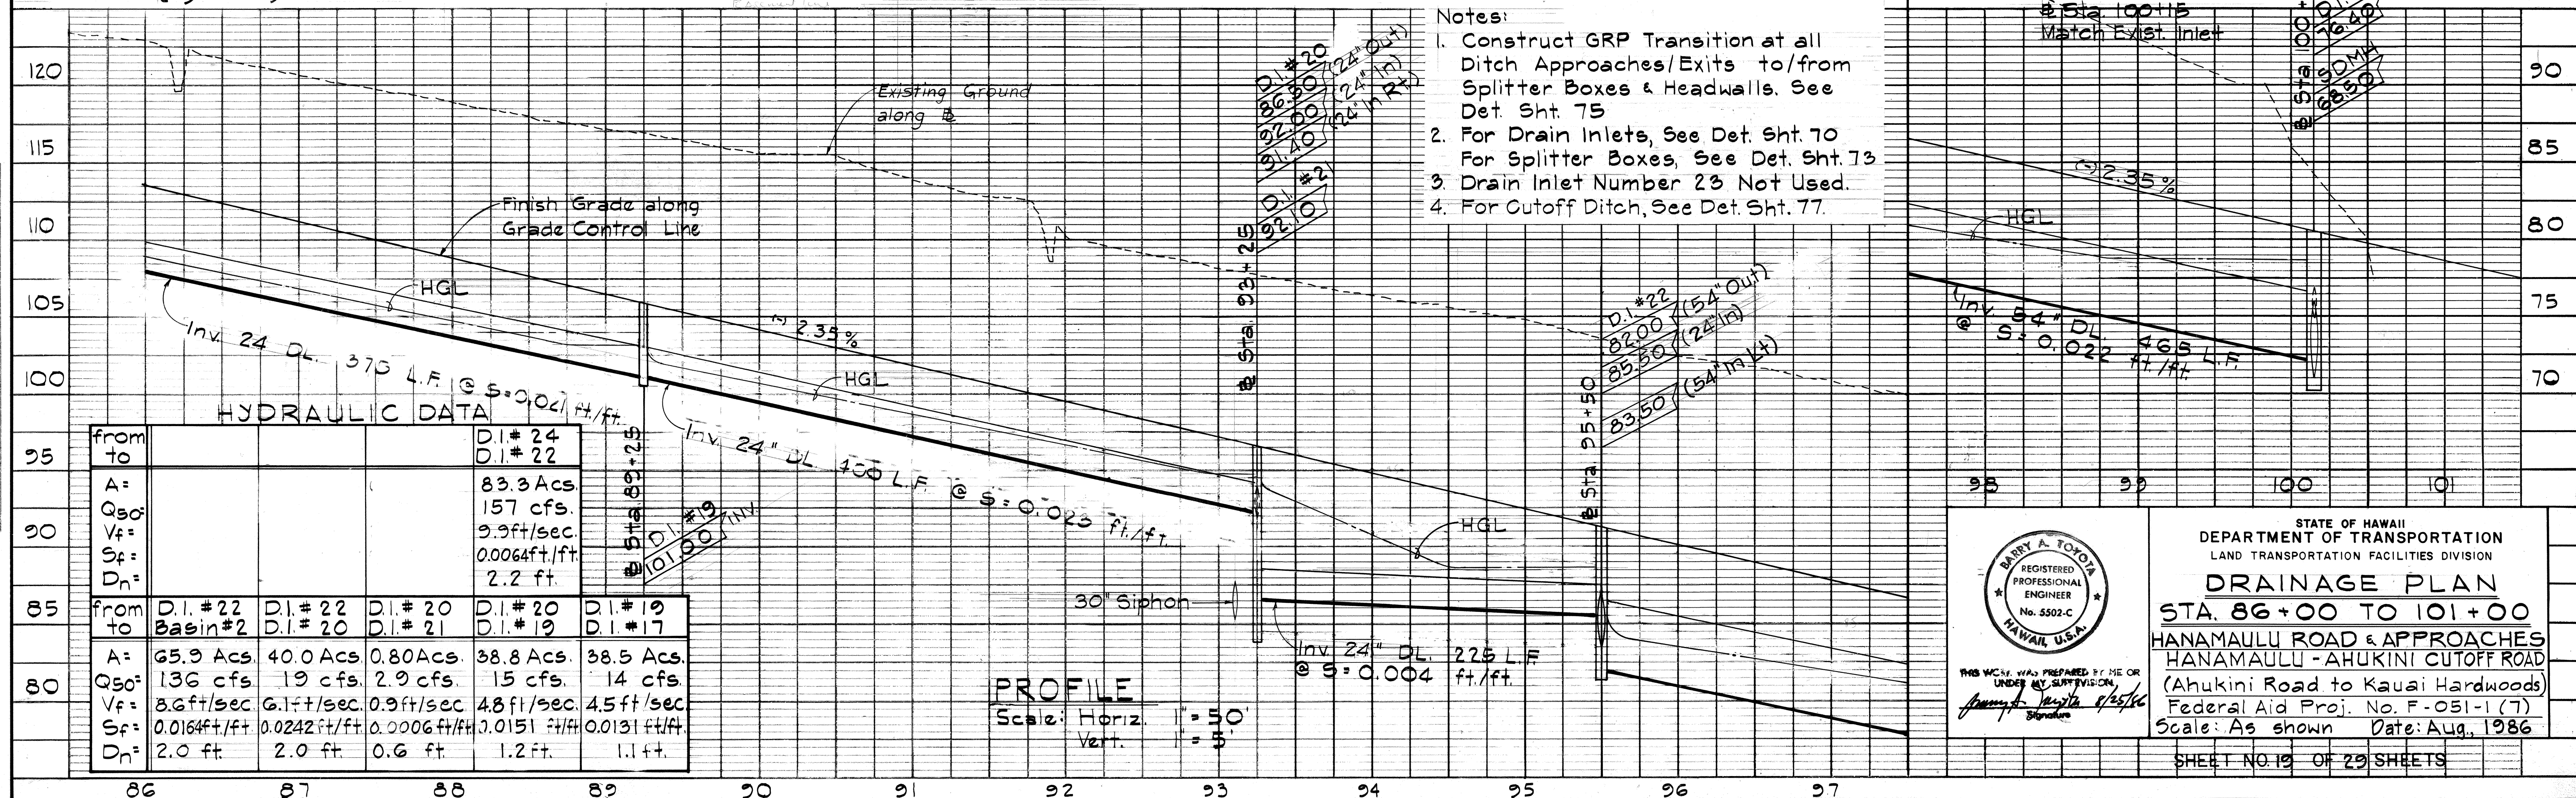

HYDRAULIC DATA

from to	D.I. #24	D.I. #22	D.I. #20	D.I. #21	D.I. #19	D.I. #17
A=	83.3 Acs	157 cfs	9.3 ft/sec	0.0064 ft/ft	2.2 ft	
Q ₅₀ =						
V _f =						
S _f =						
D _n =						

from to	D.I. #22	D.I. #20	D.I. #21	D.I. #19	D.I. #17
A=	65.9 Acs	40.0 Acs	0.80 Acs	38.8 Acs	38.5 Acs
Q ₅₀ =	136 cfs	19 cfs	2.9 cfs	15 cfs	14 cfs
V _f =	8.6 ft/sec	6.1 ft/sec	0.9 ft/sec	4.8 ft/sec	4.5 ft/sec
S _f =	0.0164 ft/ft	0.0242 ft/ft	0.0006 ft/ft	0.0151 ft/ft	0.0131 ft/ft
D _n =	2.0 ft	2.0 ft	0.6 ft	1.2 ft	1.1 ft

THIS WORK WAS PREPARED BY ME OR UNDER MY SUPERVISION
Barry A. Toyota 6/25/86
 Signature

STATE OF HAWAII
 DEPARTMENT OF TRANSPORTATION
 LAND TRANSPORTATION FACILITIES DIVISION


DRAINAGE PLAN
STA. 86+00 TO 101+00
HANAMAULU ROAD & APPROACHES
HANAMAULU - AHUKINI CUTOFF ROAD
 (Ahukini Road to Kauai Hardwoods)
 Federal Aid Proj. No. F-051-1(7)
 Scale: As shown Date: Aug. 1986

SHEET NO. 48 OF 29 SHEETS

PLAN
DATE
BY
SURVEYED
PLOTTER
NOTE BOOK
NO.

PROFILE
DATE
BY
SURVEYED
PLOTTER
NOTE BOOK
NO.

FED. ROAD DIST. NO.	STATE	FED. AID PROJ. NO.	FISCAL YEAR	SHEET NO.	TOTAL SHEETS
HAWAII	HAW.	F-051-1(7)	1987	49	164

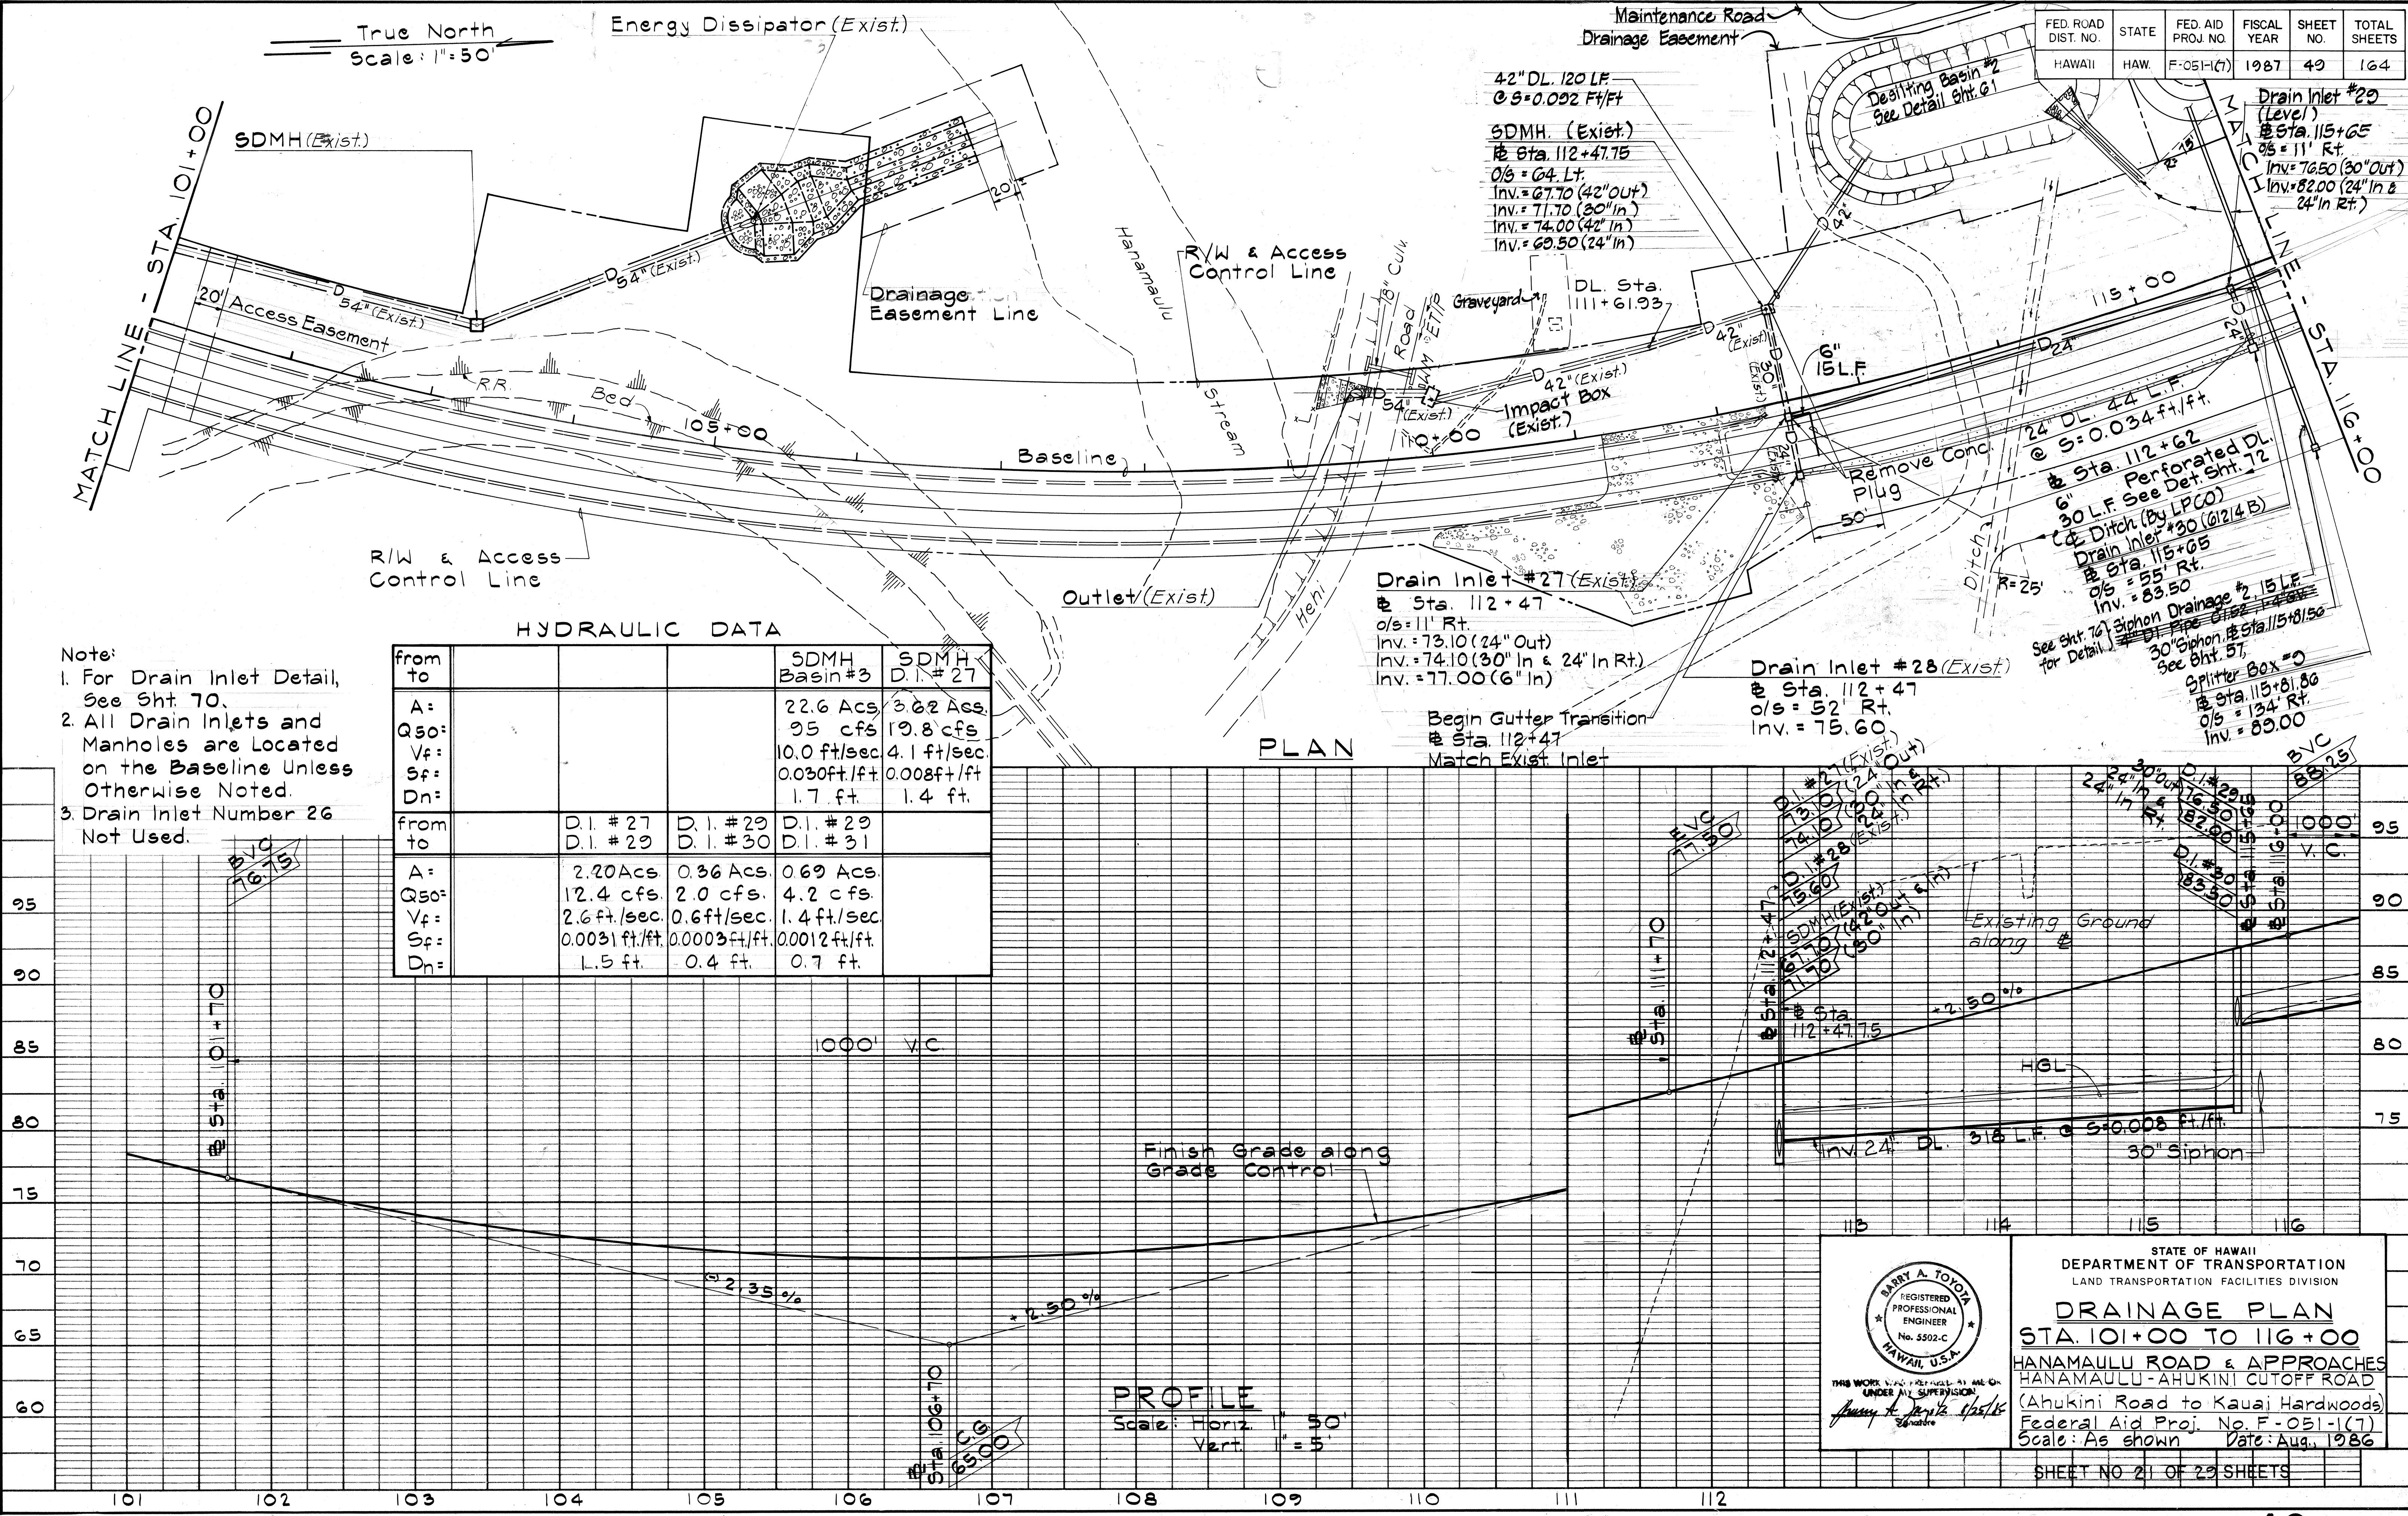

- Note:
1. For Drain Inlet Detail, See Sht. 70.
 2. All Drain Inlets and Manholes are Located on the Baseline Unless Otherwise Noted.
 3. Drain Inlet Number 26 Not Used.

HYDRAULIC DATA					
from to			SDMH Basin #3	SDMH D.I. #27	
A=			22.6 Acs.	3.62 Acs.	
Q50=			95 cfs	19.8 cfs	
Vf=			10.0 ft/sec	4.1 ft/sec	
Sf=			0.030 ft/ft	0.008 ft/ft	
Dn=			1.7 ft.	1.4 ft.	
from to	D.I. #27	D.I. #29	D.I. #29	D.I. #31	
A=			2.20 Acs.	0.36 Acs.	0.69 Acs.
Q50=			12.4 cfs.	2.0 cfs.	4.2 cfs.
Vf=			2.6 ft./sec.	0.6 ft/sec.	1.4 ft./sec.
Sf=			0.0031 ft/ft.	0.0003 ft/ft.	0.0012 ft/ft.
Dn=			1.5 ft.	0.4 ft.	0.7 ft.

STATE OF HAWAII
DEPARTMENT OF TRANSPORTATION
LAND TRANSPORTATION FACILITIES DIVISION

DRAINAGE PLAN
STA. 101+00 TO 116+00
HANAMAULU ROAD & APPROACHES
HANAMAULU-AHUKINI CUTOFF ROAD
(Ahukini Road to Kauai Hardwoods)
Federal Aid Proj. No. F-051-1(7)
Scale: As shown Date: Aug. 1986

REGISTERED PROFESSIONAL ENGINEER
No. 5502-C
HAWAII, U.S.A.


THIS WORK WAS PREPARED BY AND IS UNDER MY SUPERVISION
Barry A. Tokoy
Date: 8/25/86

SHEET NO. 49 OF 23 SHEETS

FED. ROAD DIST. NO.	STATE	FED. AID PROJ. NO.	FISCAL YEAR	SHEET NO.	TOTAL SHEETS
HAWAII	HAW.	F-051-1(7)	1987	50	164

PLAN	DATE	BY	REVISIONS
SURVEYED			
DESIGNED			
CHECKED			
NOTE BOOK			
RT. OF WAY CHECKED			
NO.			

PROFILE	DATE	BY	REVISIONS
SURVEYED			
DESIGNED			
CHECKED			
NOTE BOOK			
R. M.'S. NOTED			
STRUCTURE NOTATION'S CHKD.			
NO.			

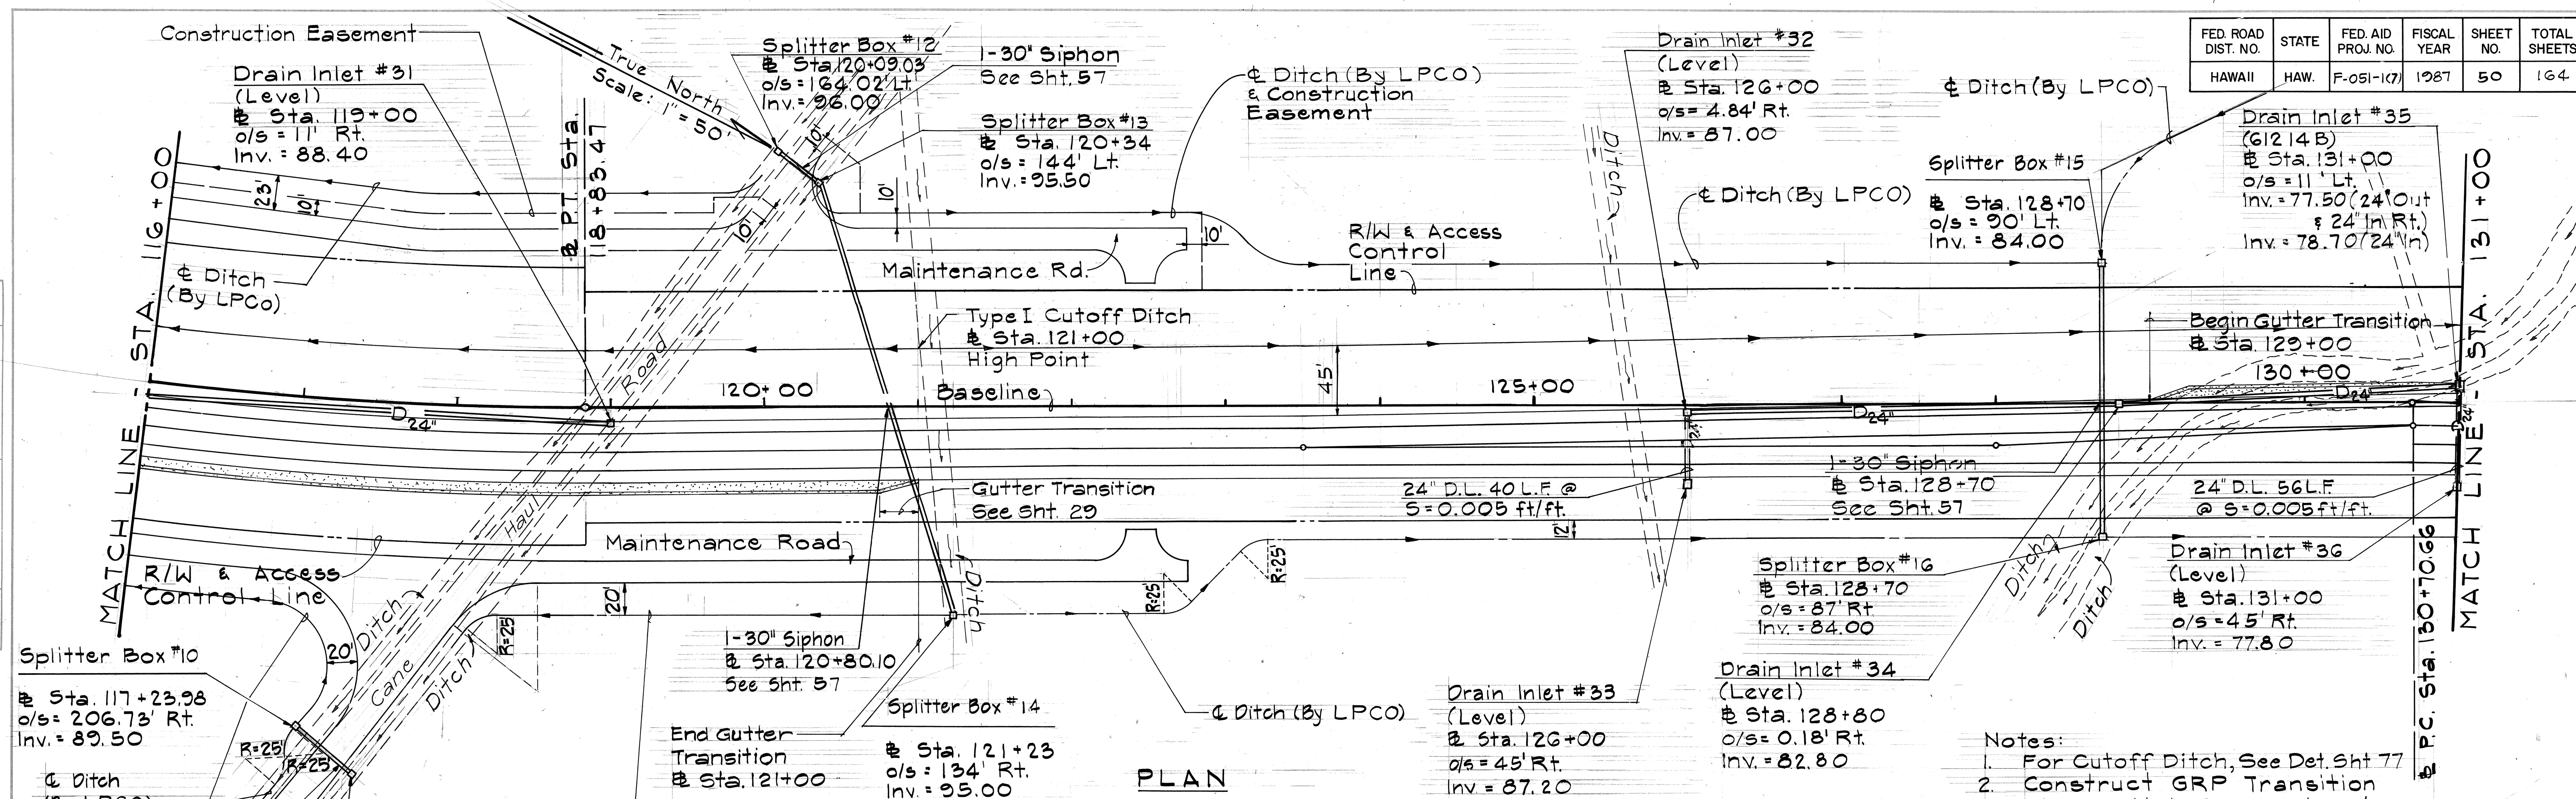


PLAN

- Notes:
1. For Cutoff Ditch, See Det. Sht. 77
 2. Construct GRP Transition at all Ditch Approaches/ Exits to/from Splitter Boxes & Headwalls. See Det. Sht. 75.
 3. For Drain Inlets, See Det. Sht. 70. For Splitter Boxes, See Det. Sht. 73.

HYDRAULIC DATA

from to	D.I. #35	D.I. #36	D.I. #34	D.I. #32	D.I. #33
A:	0.46 Acs.	0.72 Acs.	0.56 Acs.	0.28 Acs.	
Q ₅₀ :	2.6 cfs	4.6 cfs	3.7 cfs	1.9 cfs	
V _f :	0.8 ft/sec	1.5 ft/sec	1.3 ft/sec	0.6 ft/sec	
S _f :	0.0004 ft/ft	0.0014 ft/ft	0.0009 ft/ft	0.0002 ft/ft	
D _n :	0.8 ft	0.7 ft	0.7 ft	0.7 ft	

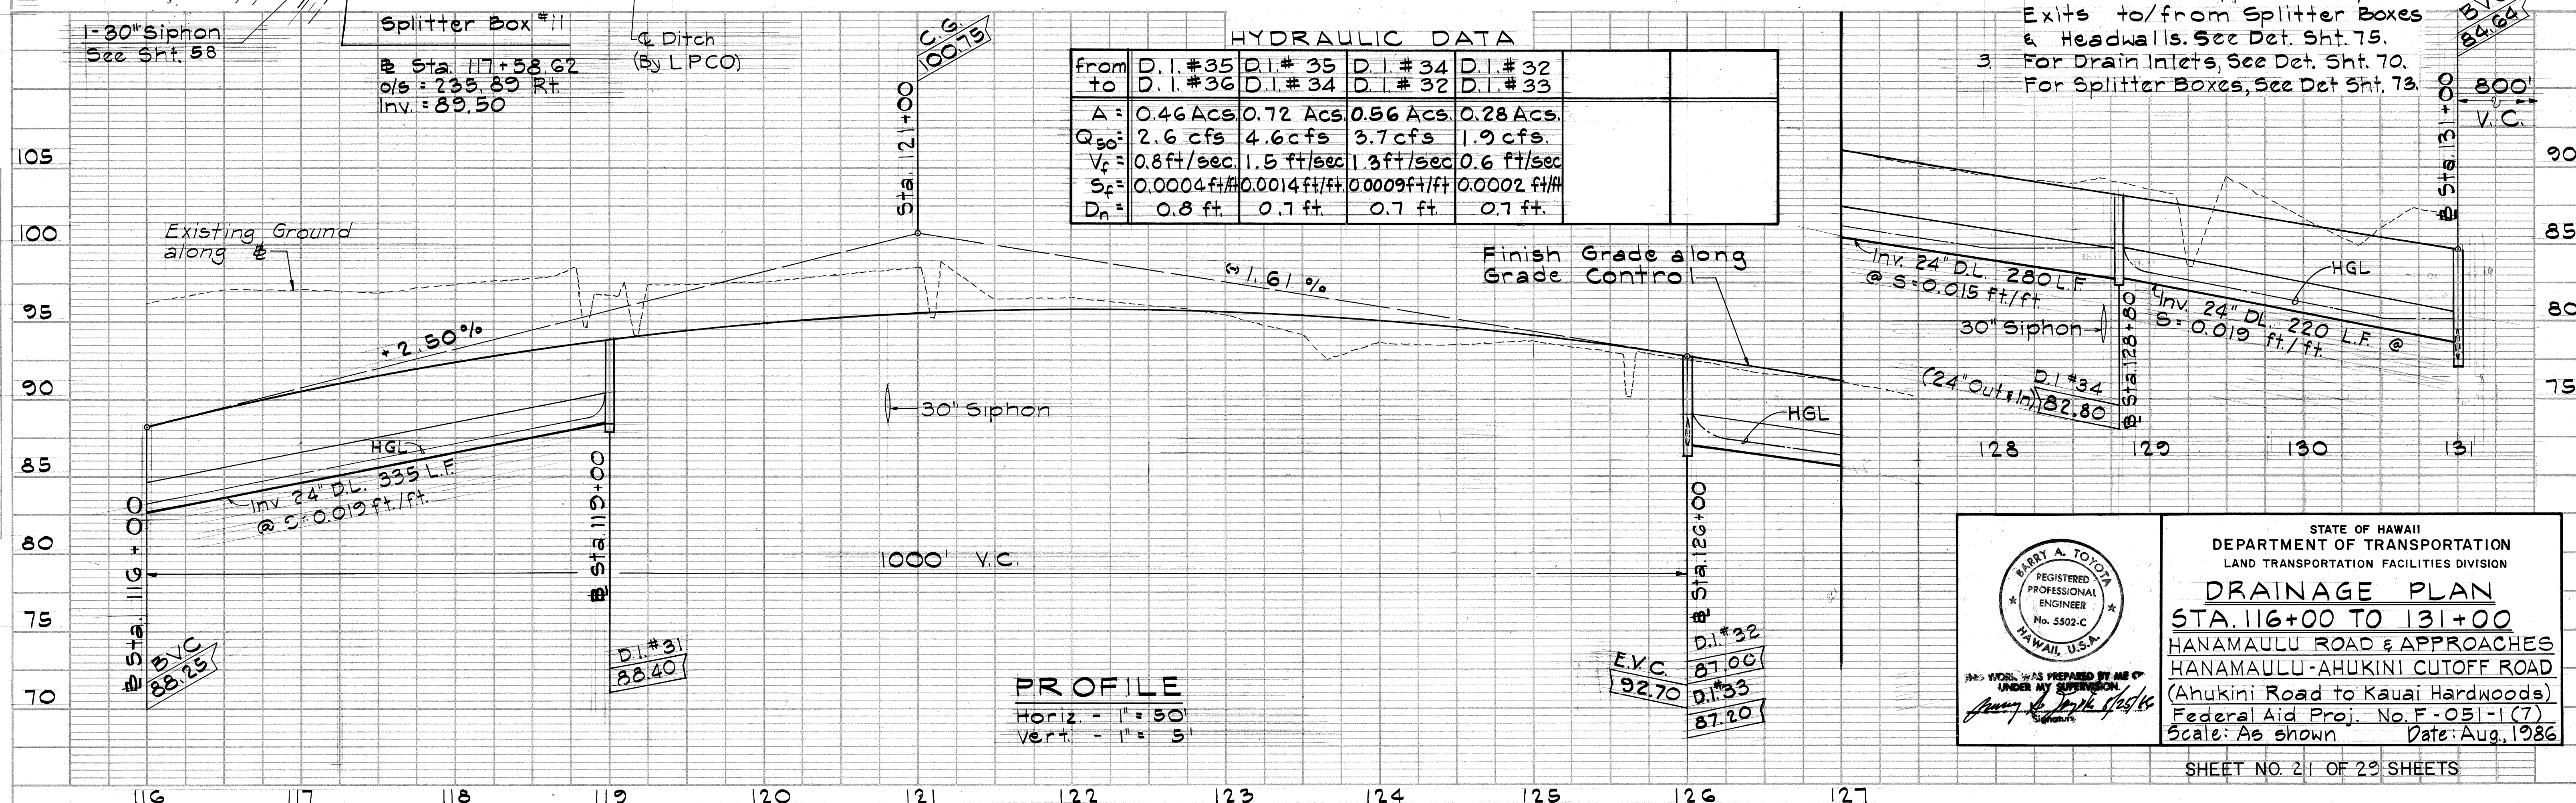

PROFILE
Horiz. - 1" = 50'
Vert. - 1" = 5'

Barry A. Toyota
REGISTERED PROFESSIONAL ENGINEER
No. 5502-C
HAWAII, U.S.A.


STATE OF HAWAII
DEPARTMENT OF TRANSPORTATION
LAND TRANSPORTATION FACILITIES DIVISION

DRAINAGE PLAN
STA. 116+00 TO 131+00
HANAMAULU ROAD & APPROACHES
HANAMAULU-AHUKINI CUTOFF ROAD
(Ahukini Road to Kauai Hardwoods)
Federal Aid Proj. No. F-051-1(7)
Scale: As shown Date: Aug. 1986

DATE	BY	REVISION
		1. SURVEYED
		2. CHECKED
		3. NOTE BOOK
		4. RT. OF WAY CHECKED
		5. NO.


DATE	BY	REVISION
		1. SURVEYED
		2. CHECKED
		3. NOTE BOOK
		4. STRUCTURE NOTATION'S CHECKED
		5. NO.

FED. ROAD DIST. NO.	STATE	FED. AID PROJ. NO.	FISCAL YEAR	SHEET NO.	TOTAL SHEETS
HAWAII	HAW.	F-051-1(7)	1987	51	164

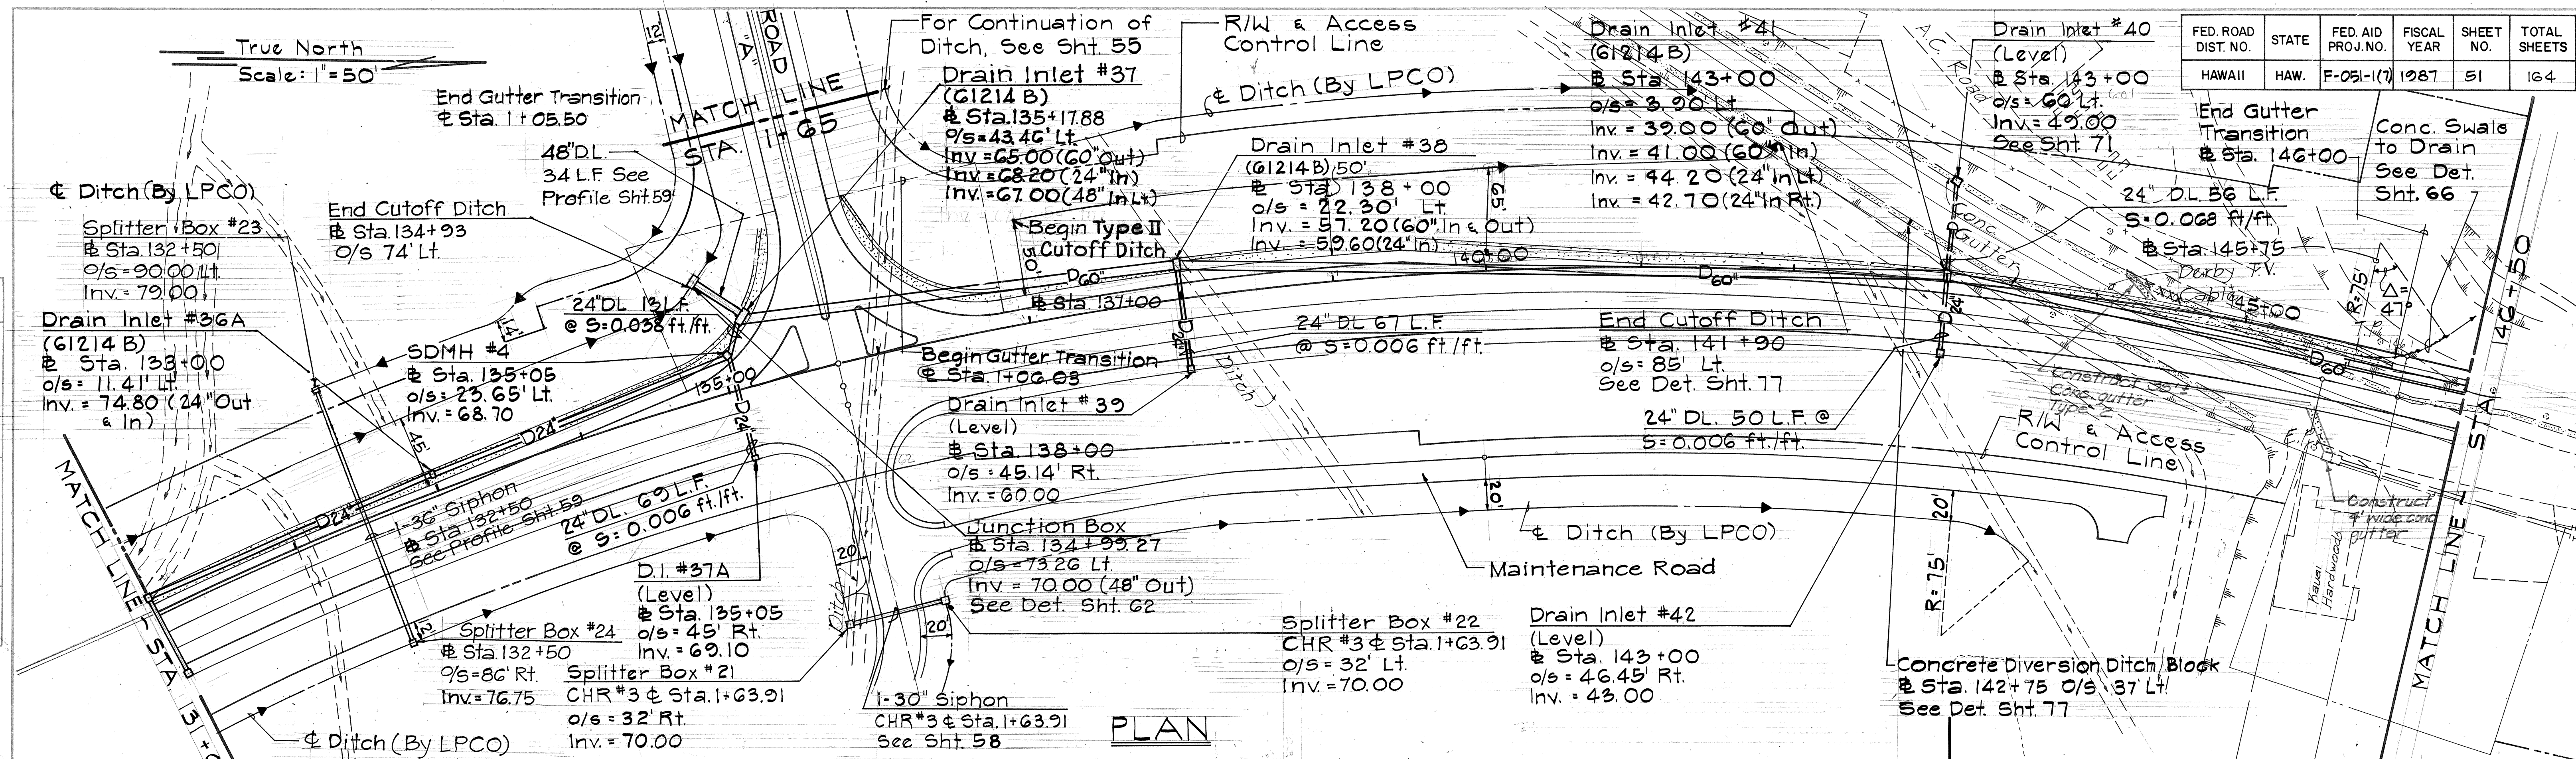


HYDRAULIC DATA

From To	D.I. #43	D.I. #41	D.I. #41	D.I. #41	D.I. #38	D.I. #38	D.I. #37	D.I. #37
	D.I. #41	D.I. #40	D.I. #42	D.I. #38	D.I. #39	D.I. #37	Basin #4	SDMH #4
A	43.6 Acs.	0.40 Acs.	0.98 Acs.	41.5 Acs.	0.44 Acs.	40.4 Acs.	37.4 Acs.	2.75 Acs.
Q ₅₀	191 cfs	2.1 cfs	4.8 cfs	180 cfs	2.3 cfs	174 cfs	157 cfs	15.5 cfs
V _f	8.4 ft./sec	0.7 ft./sec	1.6 ft./sec	8.2 ft./sec	0.7 ft./sec	8.0 ft./sec	8.3 ft./sec	3.2 ft./sec
S _f	0.012 ft./ft.	0.0003 ft./ft.	0.0016 ft./ft.	0.011 ft./ft.	0.0003 ft./ft.	0.010 ft./ft.	0.013 ft./ft.	0.005 ft./ft.
D _n	5.5 ft.	0.3 ft.	1.0 ft.	3.1 ft.	0.7 ft.	3.2 ft.	1.7 ft.	1.1 ft.

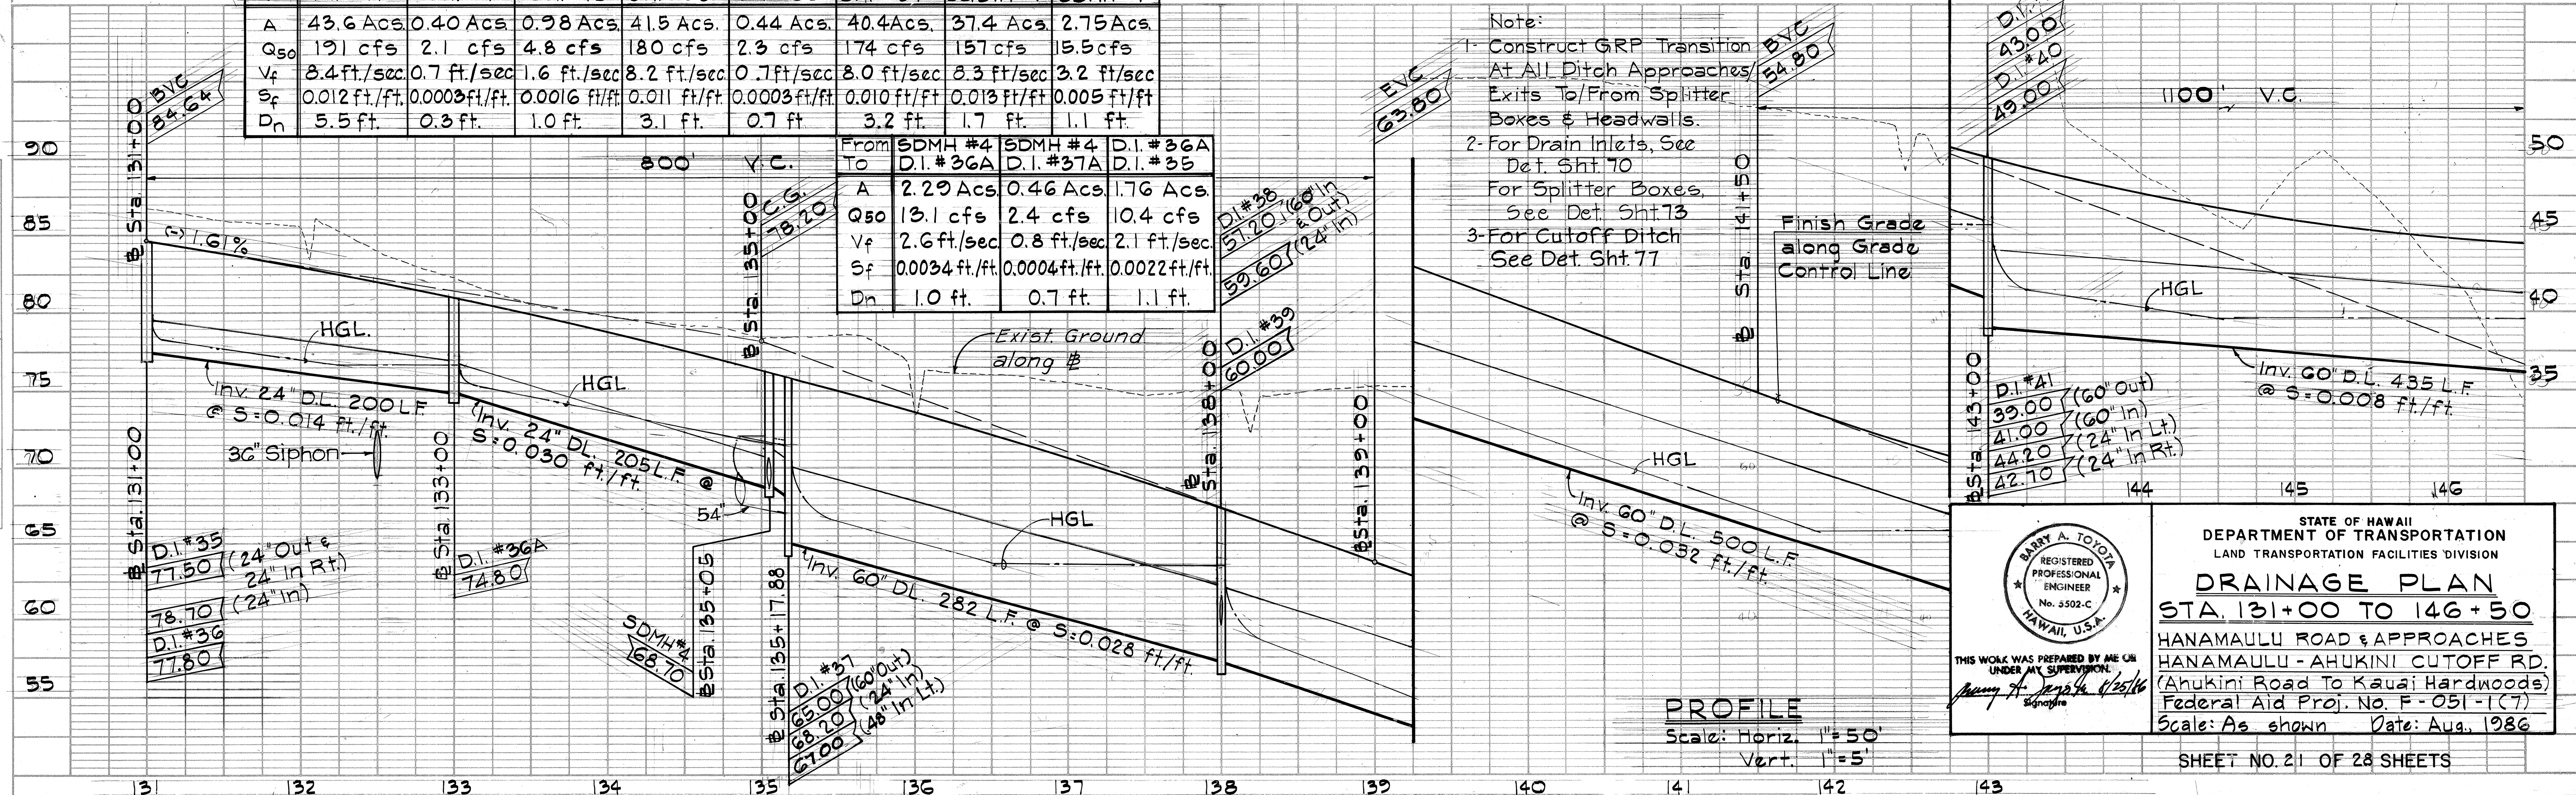

- Note:
- 1- Construct GRP Transition At All Ditch Approaches Exits To/From Splitter Boxes & Headwalls.
 - 2- For Drain Inlets, See Det. Sht. 70
 - 3- For Splitter Boxes, See Det. Sht. 73
 - 4- For Cutoff Ditch, See Det. Sht. 77

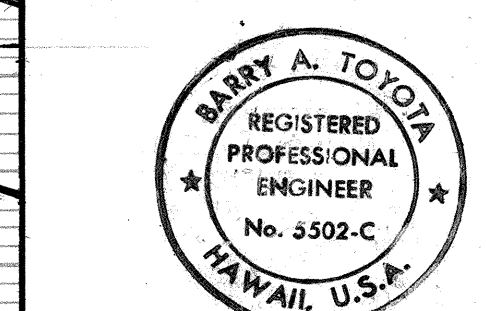



STATE OF HAWAII
DEPARTMENT OF TRANSPORTATION
LAND TRANSPORTATION FACILITIES DIVISION
DRAINAGE PLAN
STA. 131+00 TO 146+50
HANAMAULU ROAD & APPROACHES
HANAMAULU - AHUKINI CUTOFF RD.
(Ahukini Road To Kauai Hardwoods)
Federal Aid Proj. No. F-051-1(7)
Scale: As shown Date: Aug. 1986

SHEET NO. 21 OF 28 SHEETS

FED. ROAD DIST. NO.	STATE	FED. AID PROJ. NO.	FISCAL YEAR	SHEET NO.	TOTAL SHEETS
HAWAII	HAW.	F-051-1(7)	1987	52	164

PLAN	DATE	BY
SURVEYED		
DESIGNED		
NOTE BOOK		
ALIGNMENT CHECKED		
RT. OF WAY CHECKED		
NO.		

PROFILE	DATE	BY
SURVEYED		
DESIGNED		
NOTE BOOK		
GRADES CHECKED		
B. M.'S. NOTED		
STRUCTURE NOTATIONS CHD.		
NO.		

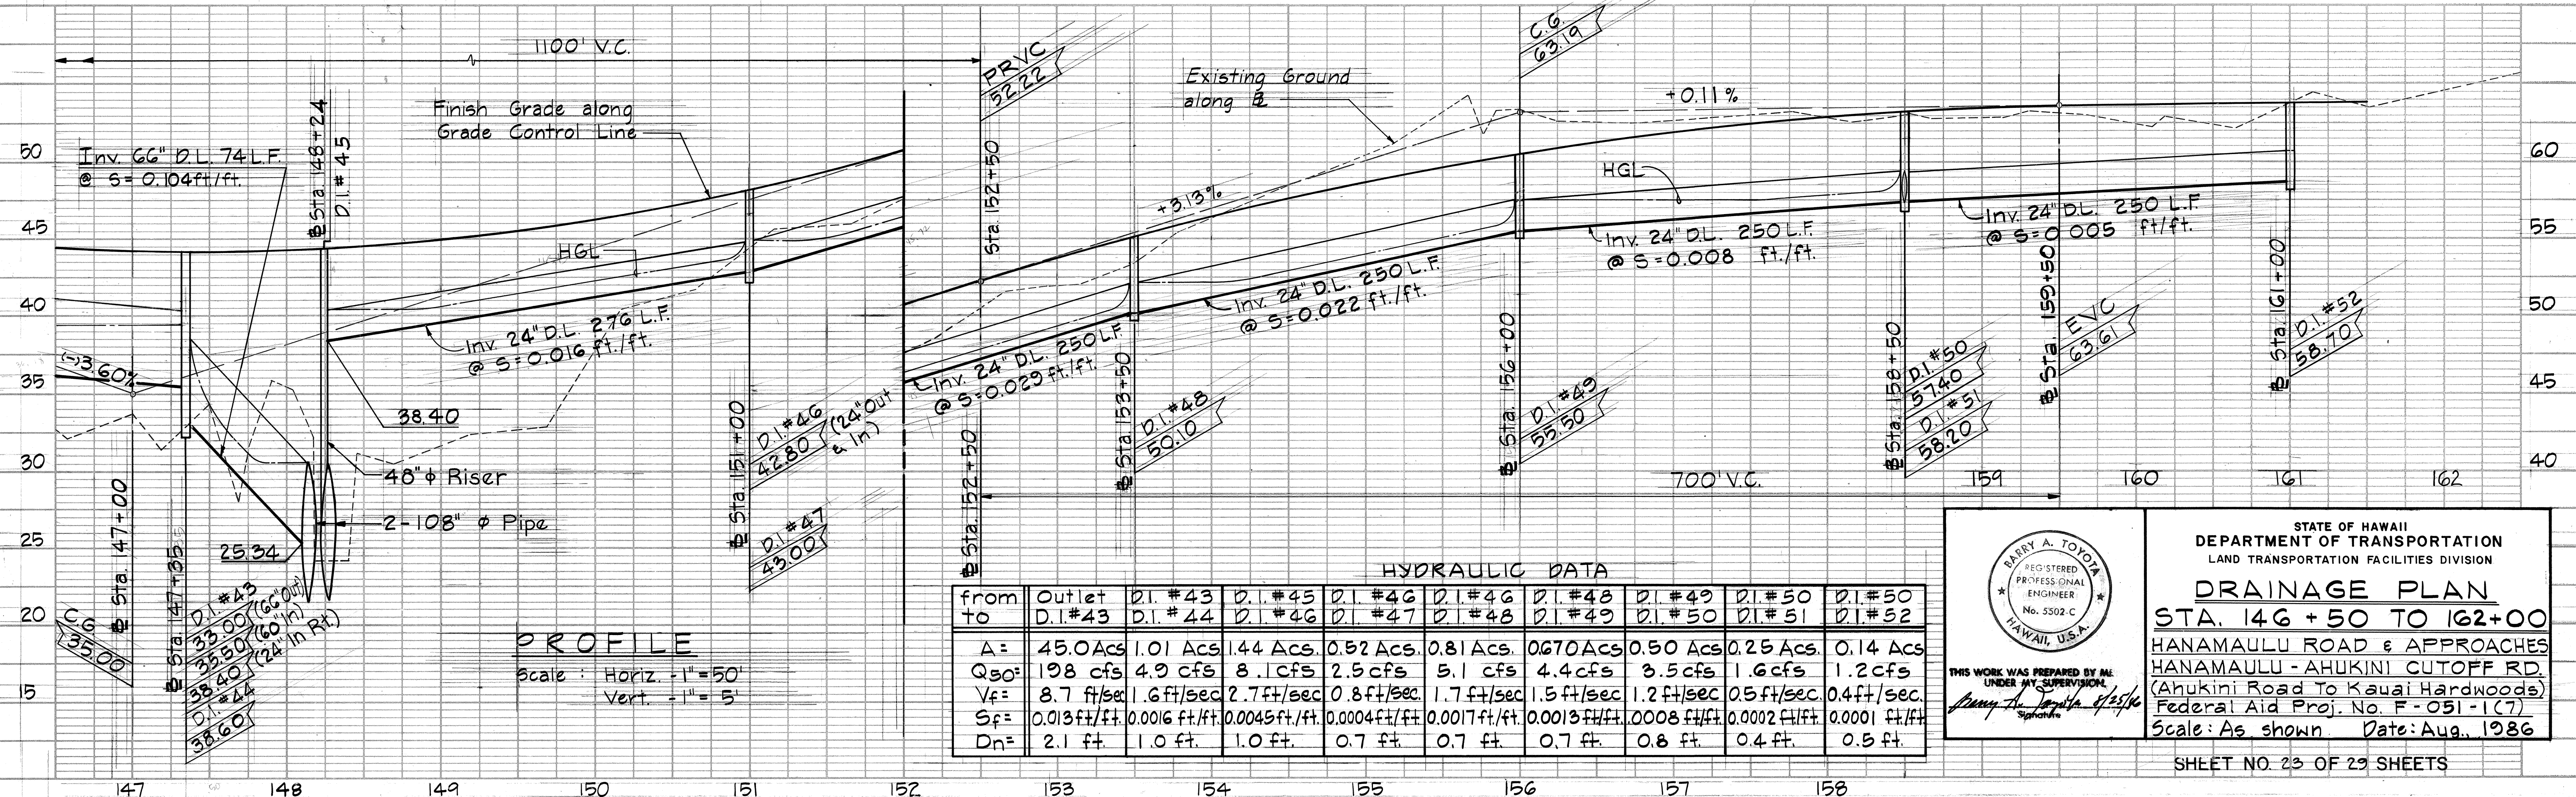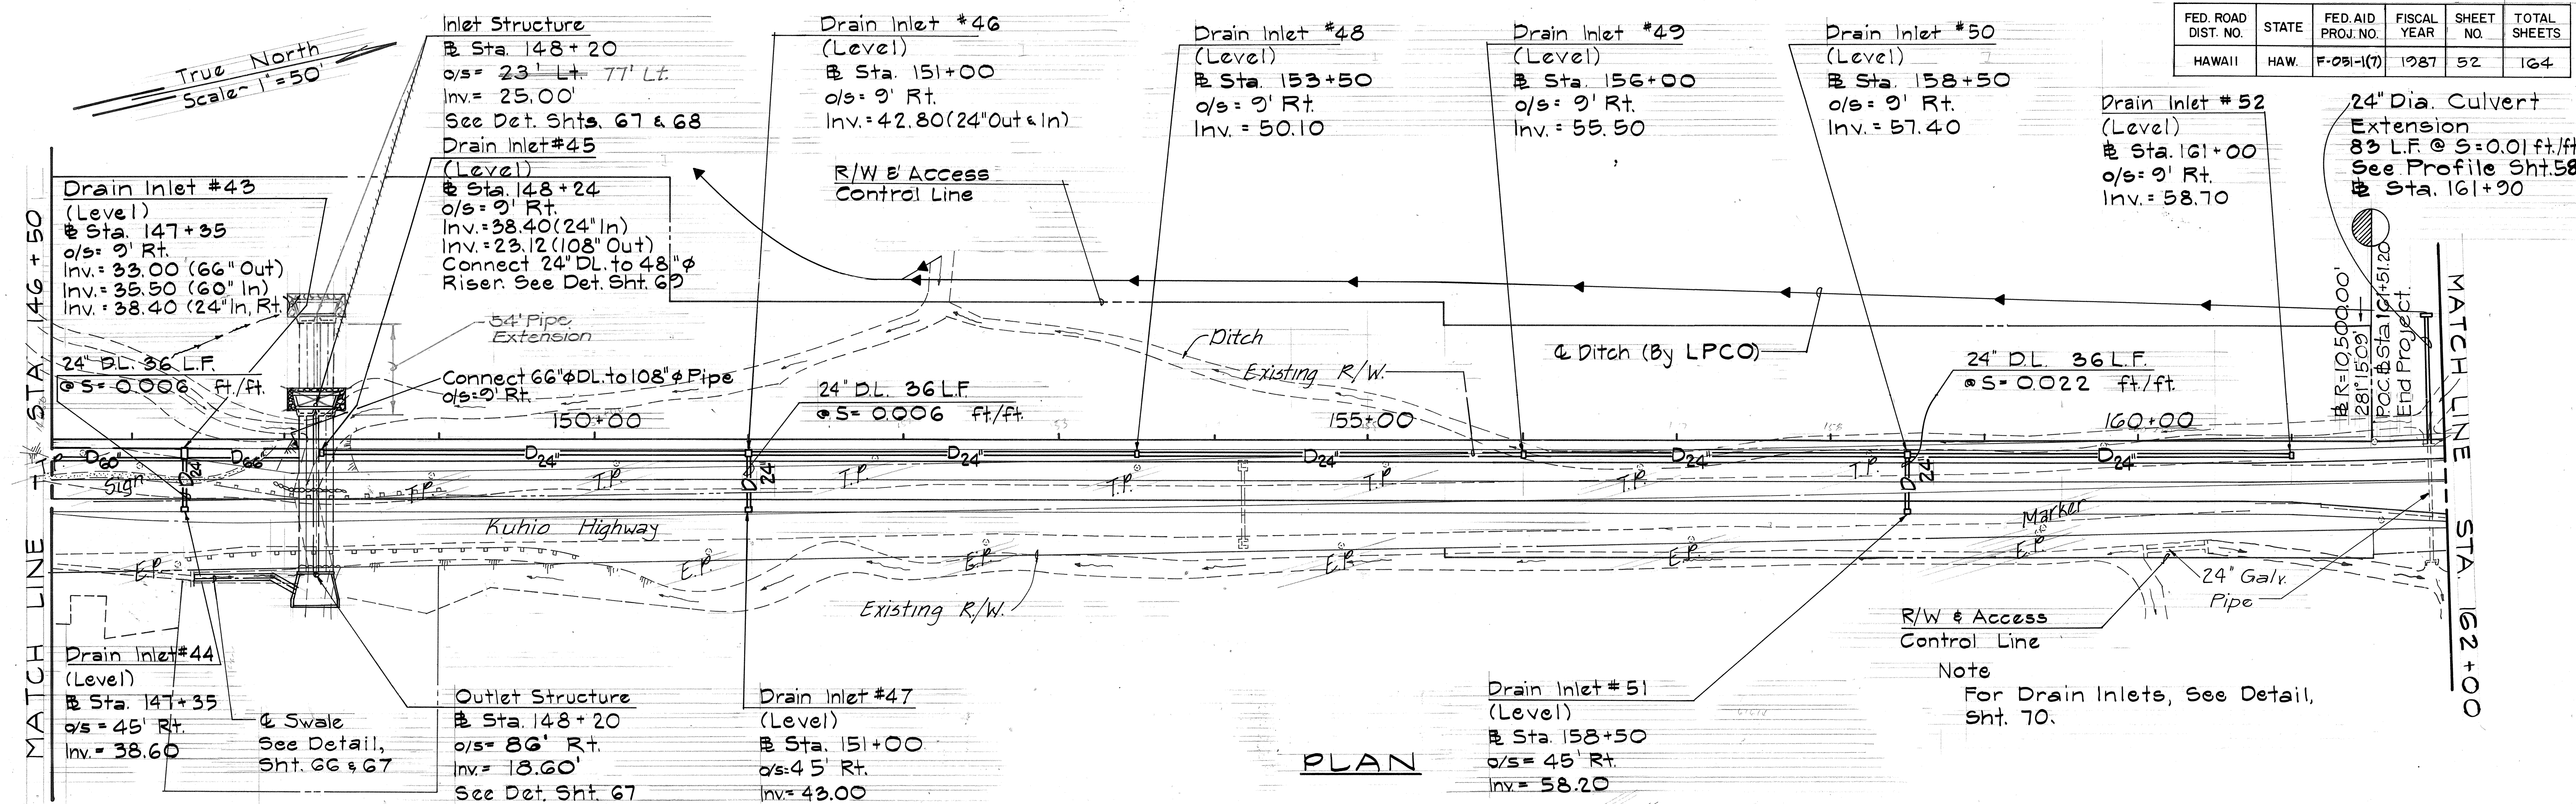

THIS WORK WAS PREPARED BY ME UNDER MY SUPERVISION

Barry A. Tojima 8/25/86


STATE OF HAWAII
DEPARTMENT OF TRANSPORTATION
LAND TRANSPORTATION FACILITIES DIVISION

DRAINAGE PLAN
STA. 146 + 50 TO 162 + 00
HANAMAULU ROAD & APPROACHES
HANAMAULU - AHUKINI CUTOFF RD.
(Ahukini Road To Kauai Hardwoods)
Federal Aid Proj. No. F-051-1(7)
Scale: As shown Date: Aug. 1986


PLAN	SURVEYED	DATE
	NOTE BOOK NO.	BY
PROFILE	GRADES CHECKED	DATE
	STRUCTURE NOTATION CHD.	BY

PROFILE	SURVEYED	DATE
	NOTE BOOK NO.	BY
PLAN	GRADES CHECKED	DATE
	STRUCTURE NOTATION CHD.	BY


FED. ROAD DIST. NO.	STATE	FED. AID PROJ. NO.	FISCAL YEAR	SHEET NO.	TOTAL SHEETS
HAWAII	HAW.	F-051-(7)	1987	53	164

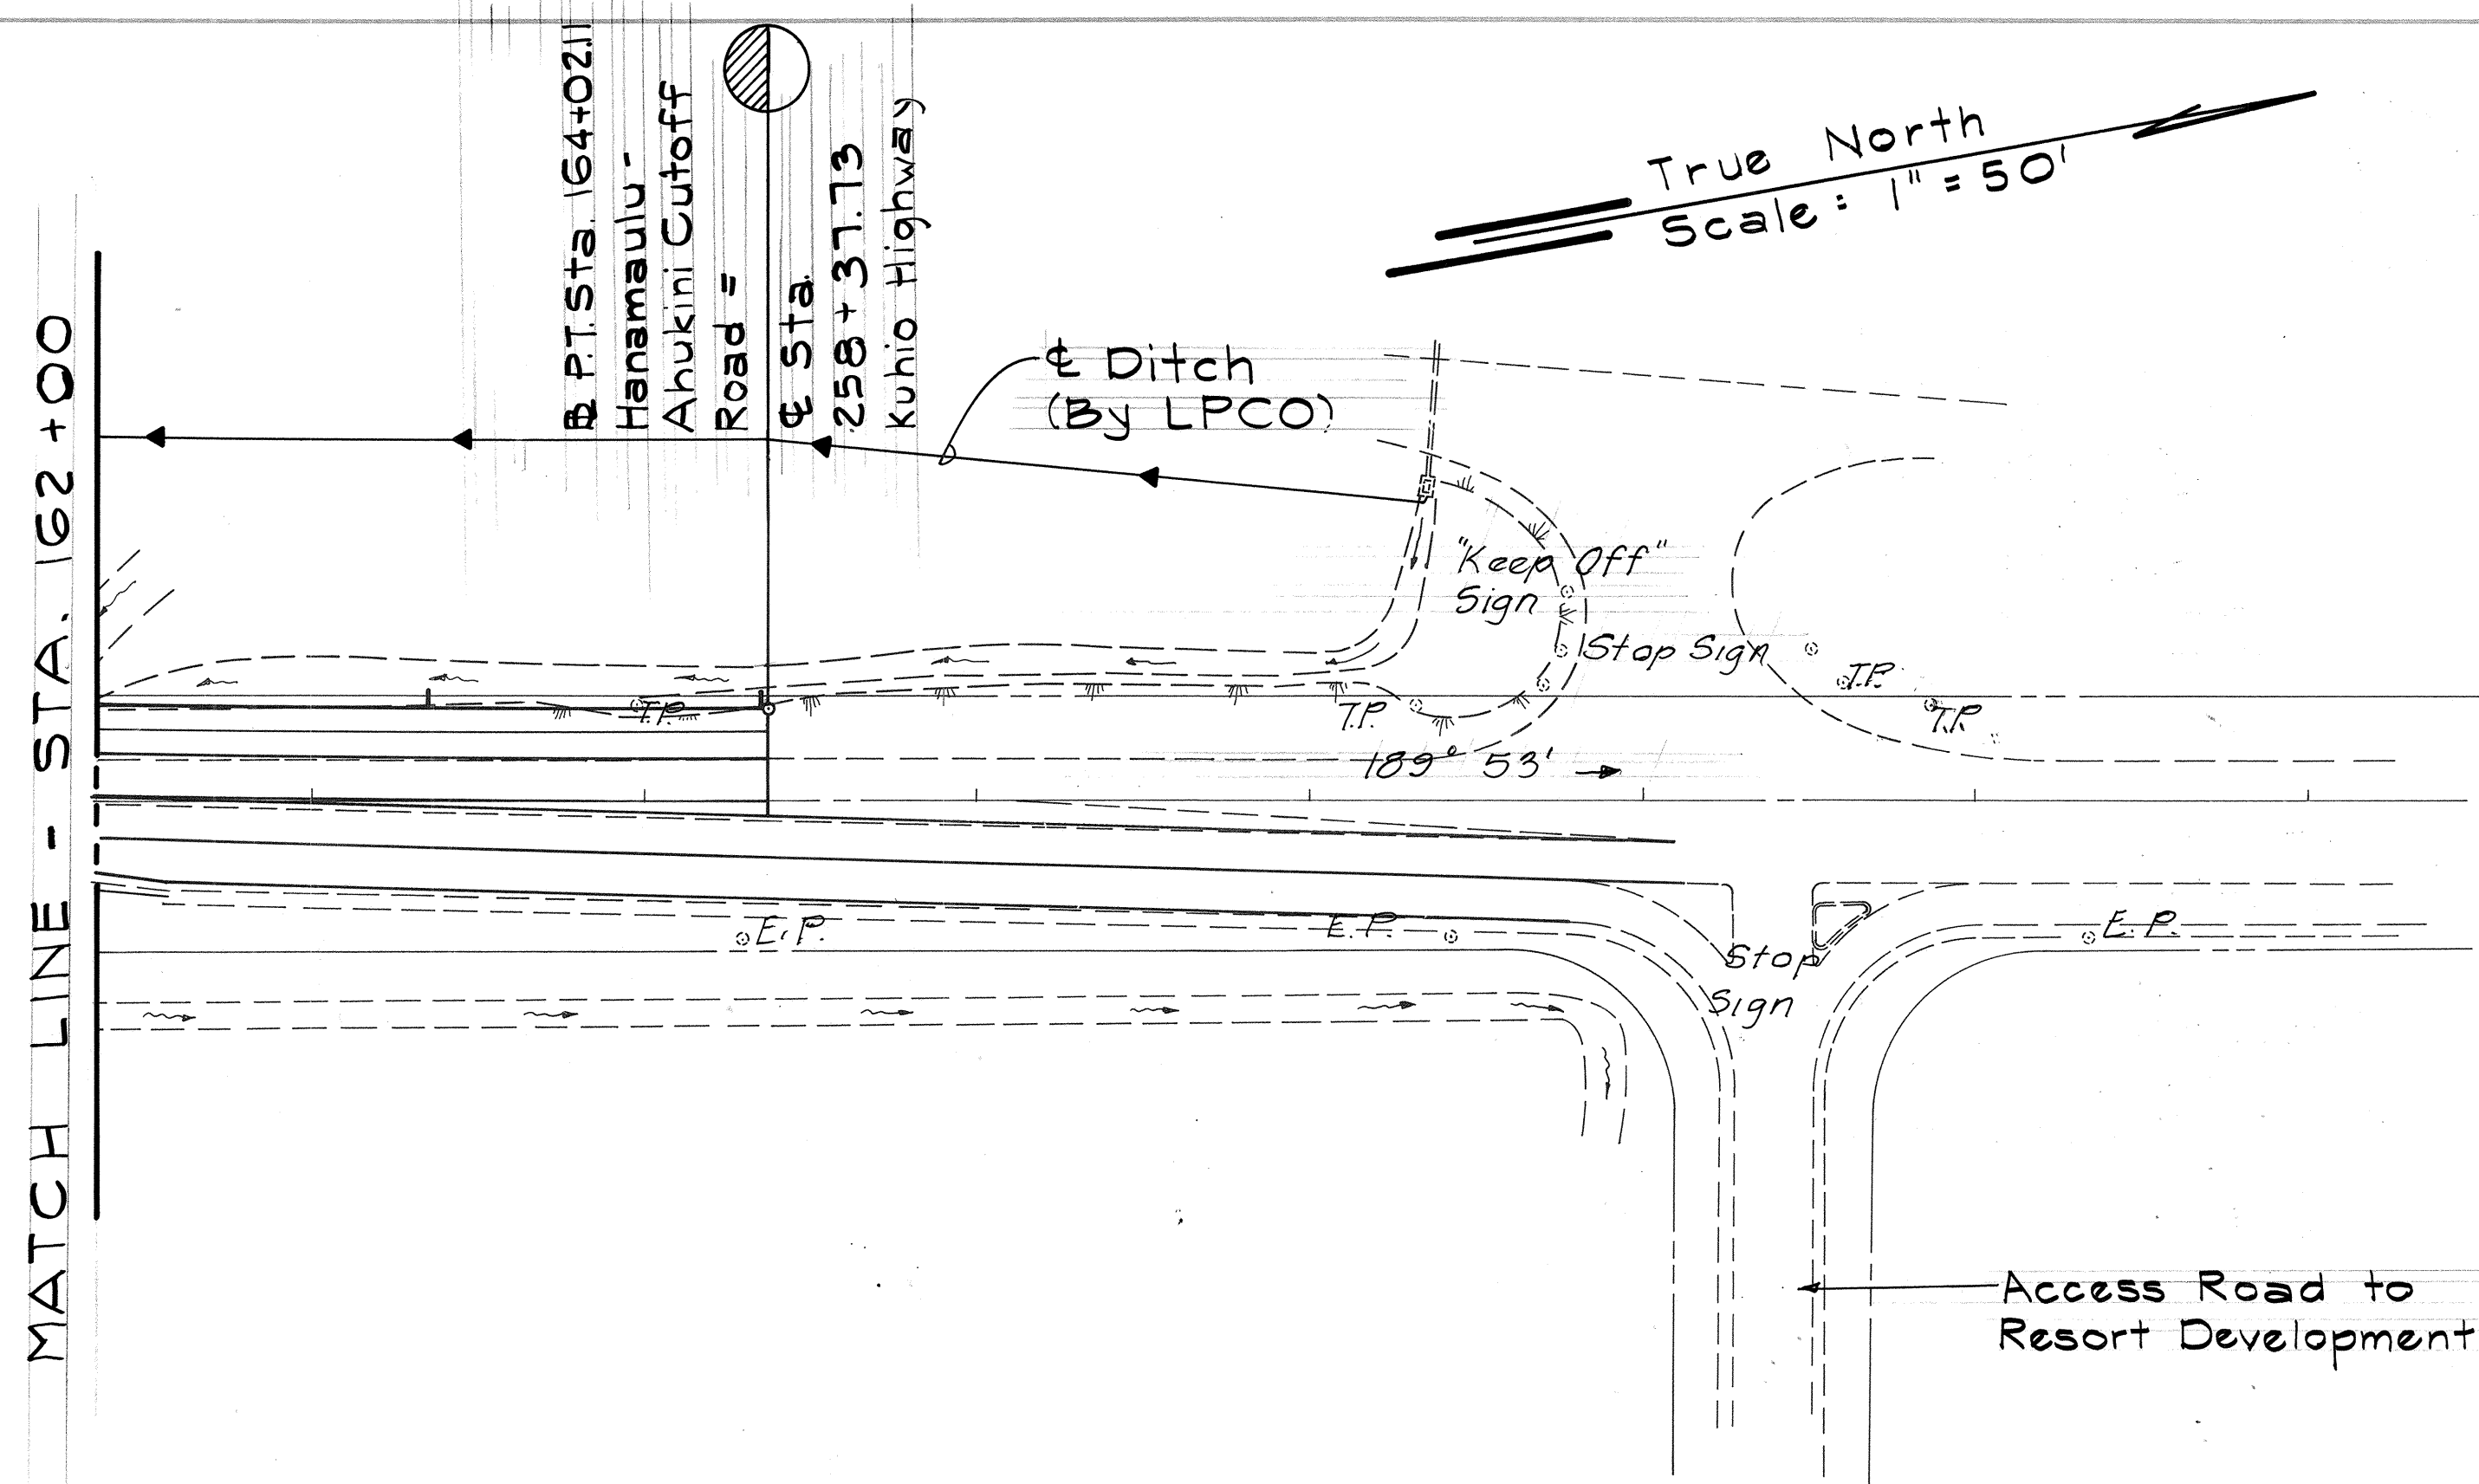

PLAN

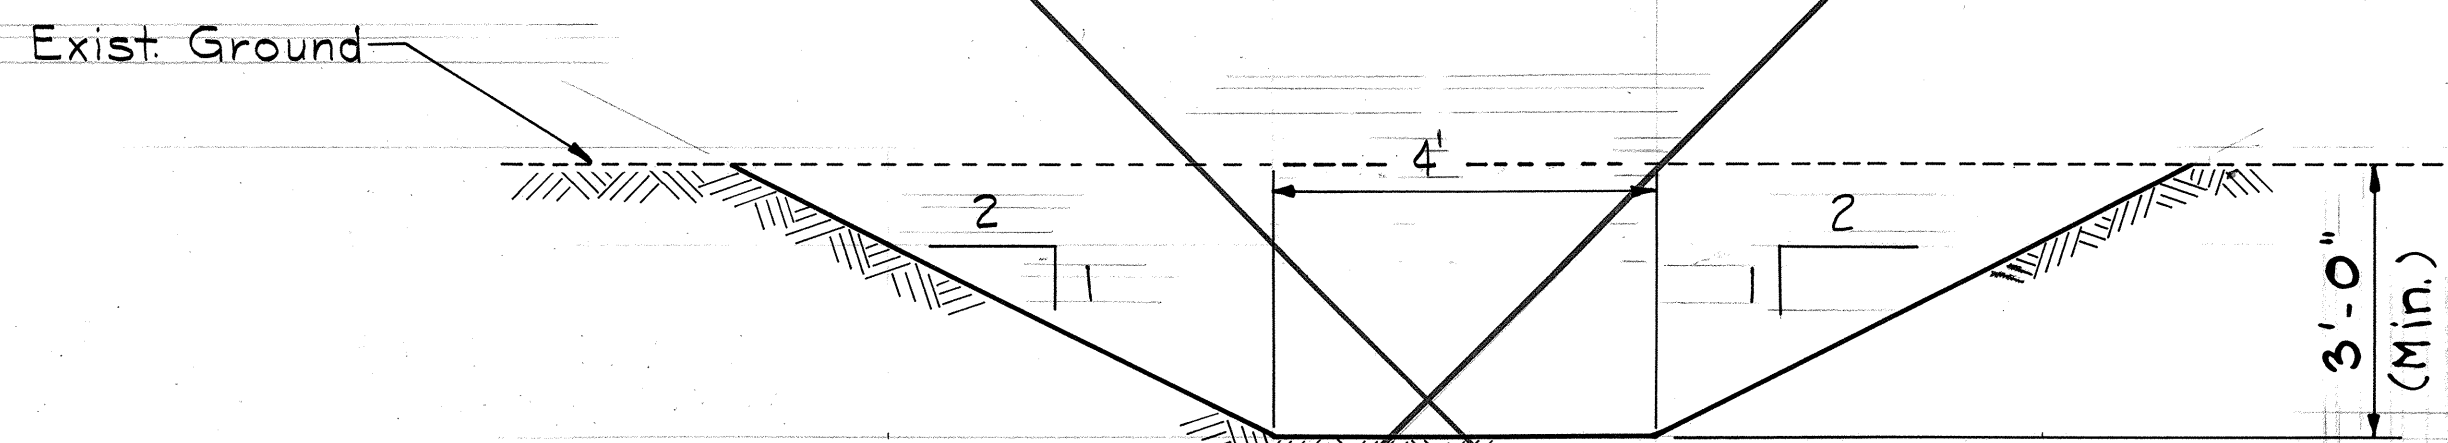

N.I.C.

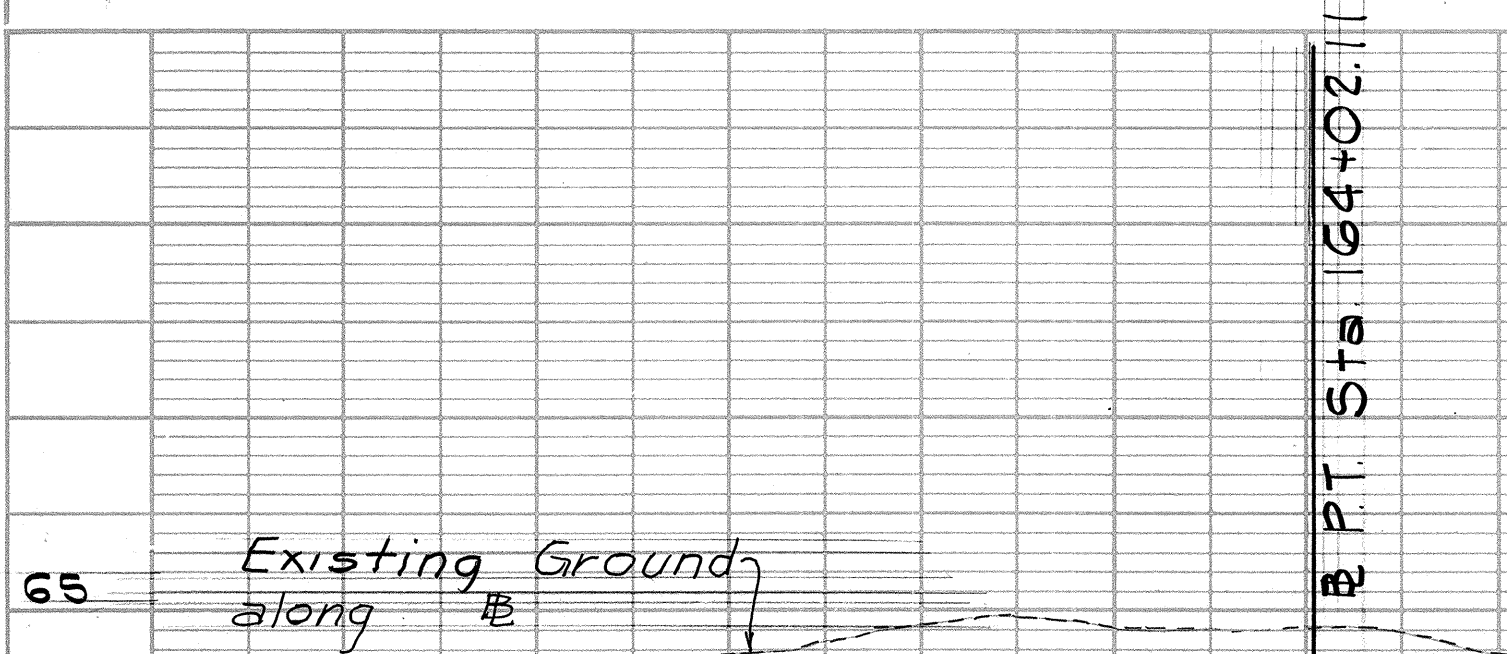

PROFILE

Scale: Horiz. 1"=50'
Vert. 1"=5'

THIS WORK WAS PREPARED BY ME OR UNDER MY SUPERVISION.


Barry A. Tojima 8/25/86
Signature

STATE OF HAWAII
DEPARTMENT OF TRANSPORTATION
LAND TRANSPORTATION FACILITIES DIVISION

DRAINAGE PLAN
STA. 162+00 TO 164+02.11
HANAMAULU ROAD & APPROACHES
HANAMAULU-AHUKINI CUTOFF ROAD
(Ahukini Road to Kauai Hardwoods)
Federal Aid Proj. No. F-051-(7)
Scale: As shown Date: Aug. 1986


SHEET NO. 24 OF 29 SHEETS

FED. ROAD DIST. NO.	STATE	FED. AID PROJ. NO.	FISCAL YEAR	SHEET NO.	TOTAL SHEETS
HAWAII	HAW.	F-051-1(7)	1987	54	164

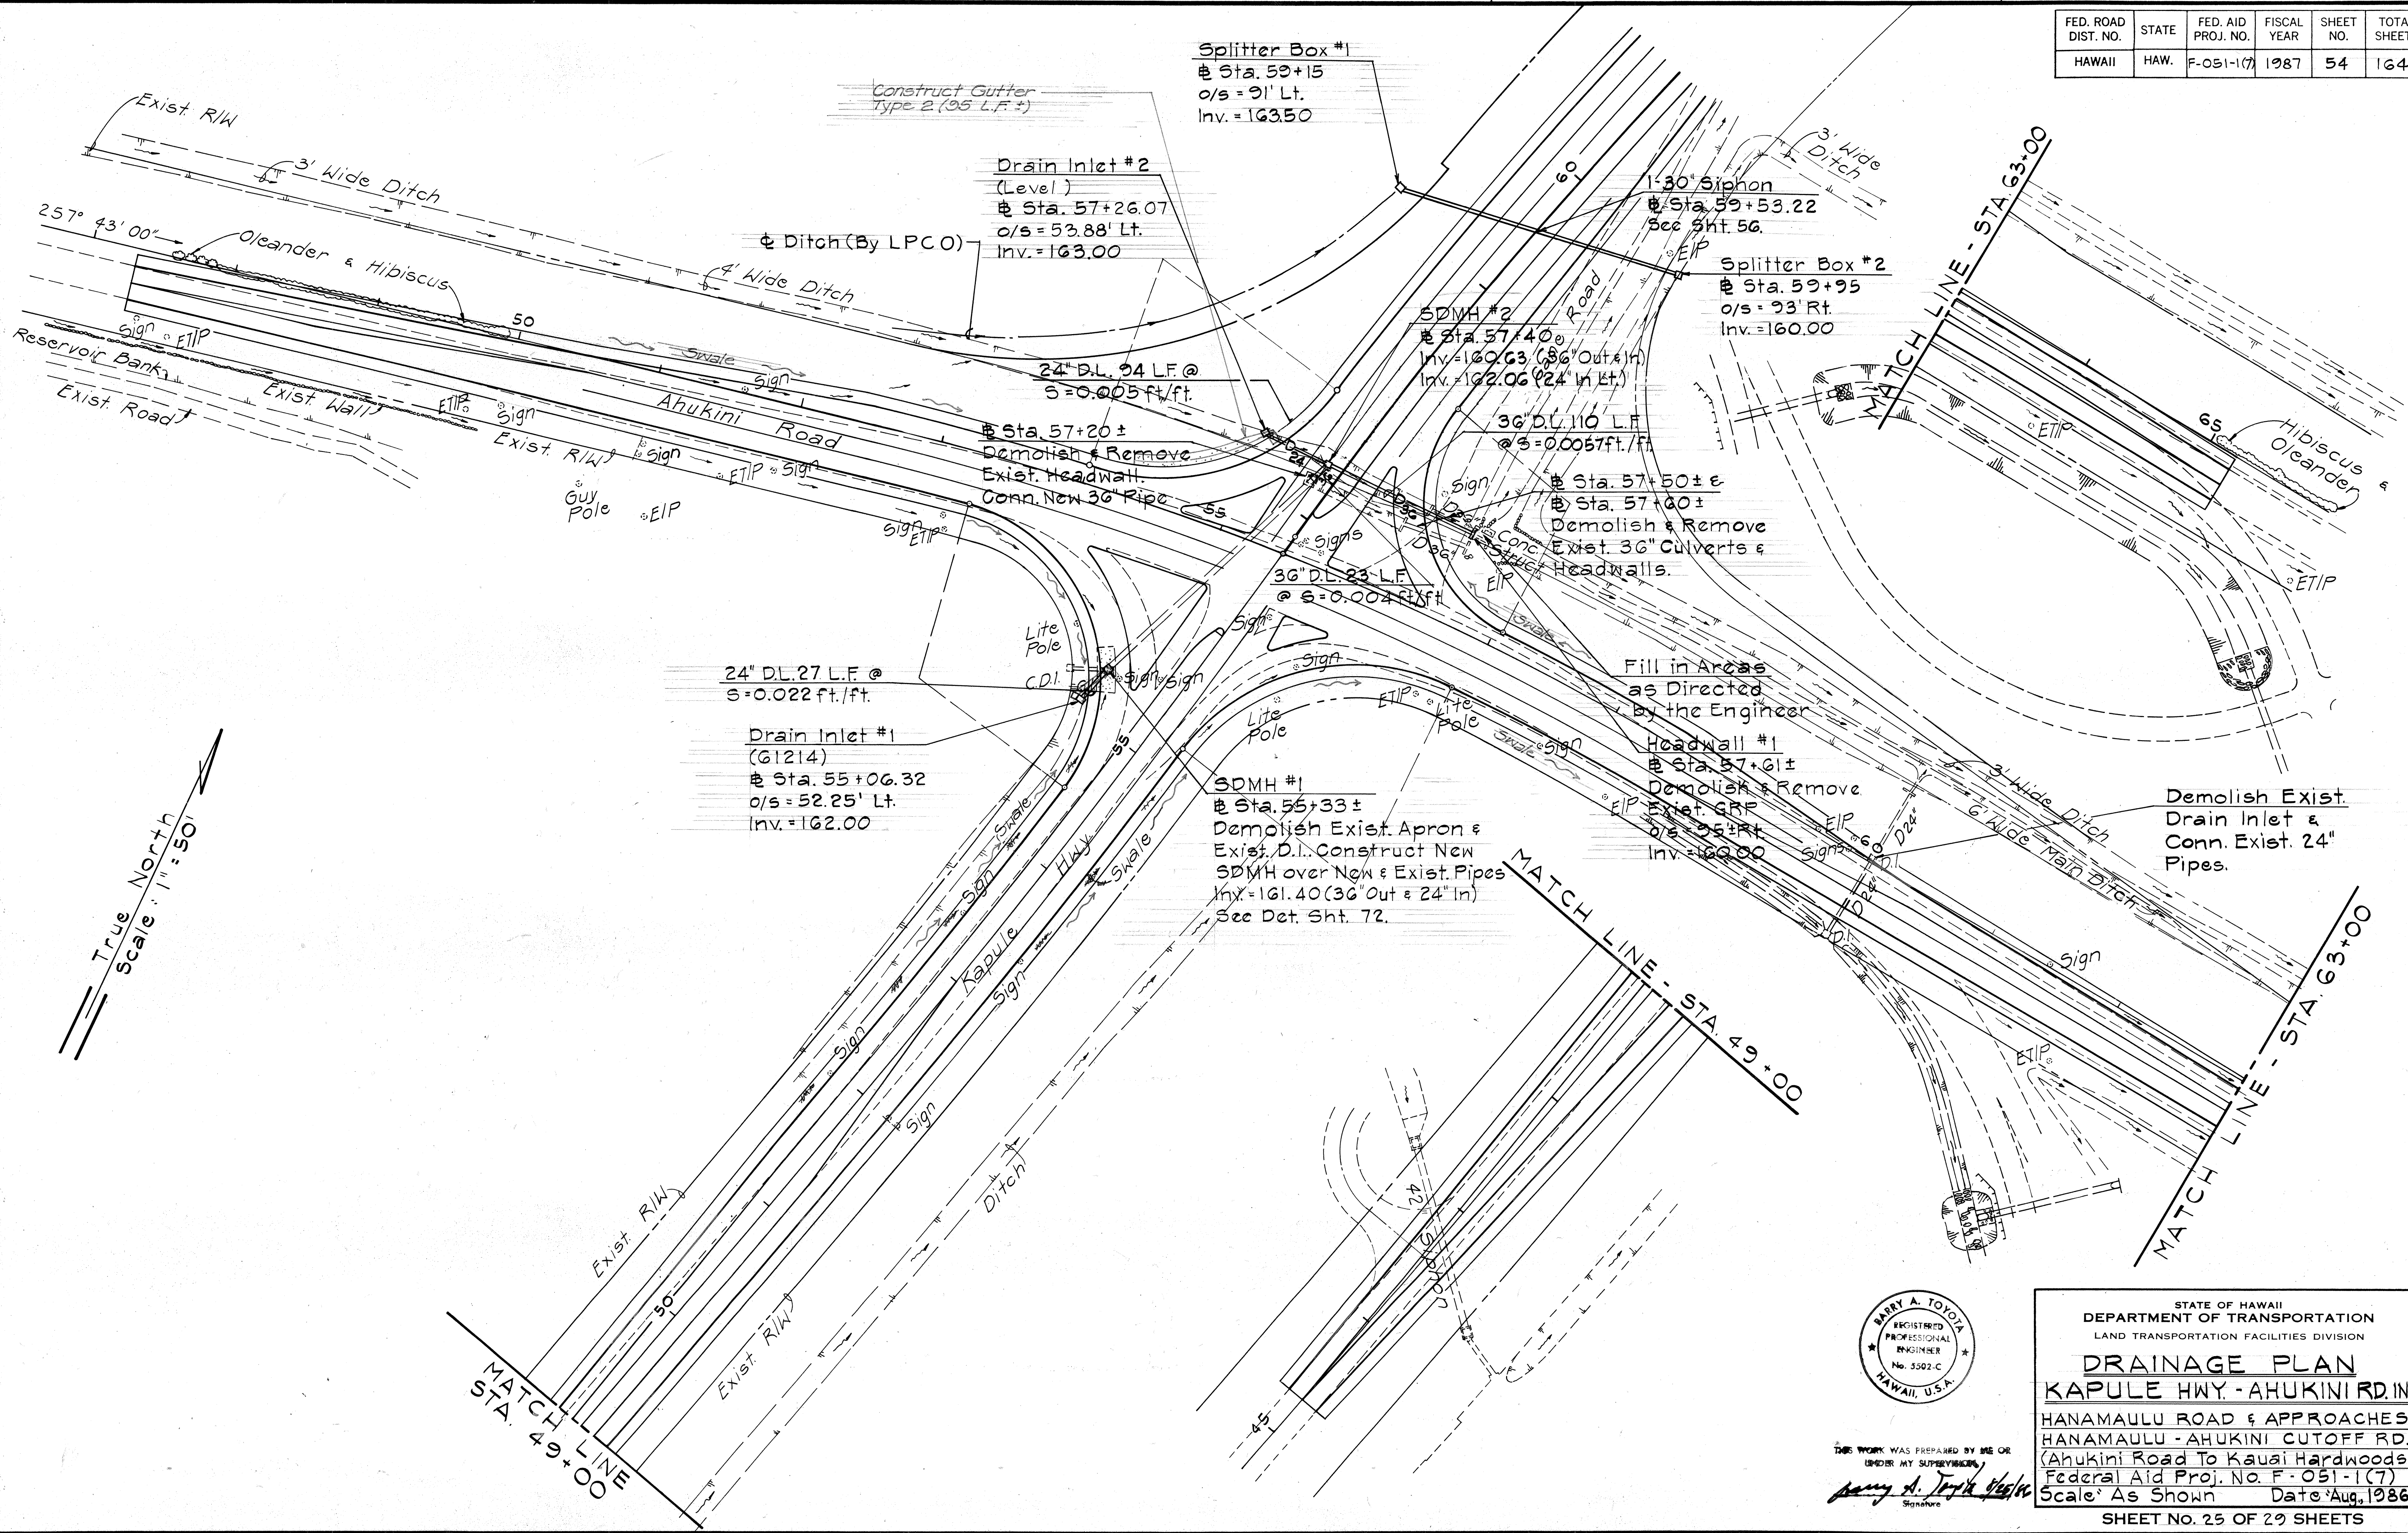


ORIGINAL PLAN	SURVEY PLOTTED BY	DATE
NOTE BOOK	DRAWN BY	
	QUANTITIES BY	
	CHECKED BY	

FED. ROAD DIST. NO.	STATE	FED. AID PROJ. NO.	FISCAL YEAR	SHEET NO.	TOTAL SHEETS
HAWAII	HAW.	F-051-1(7)	1987	55	164

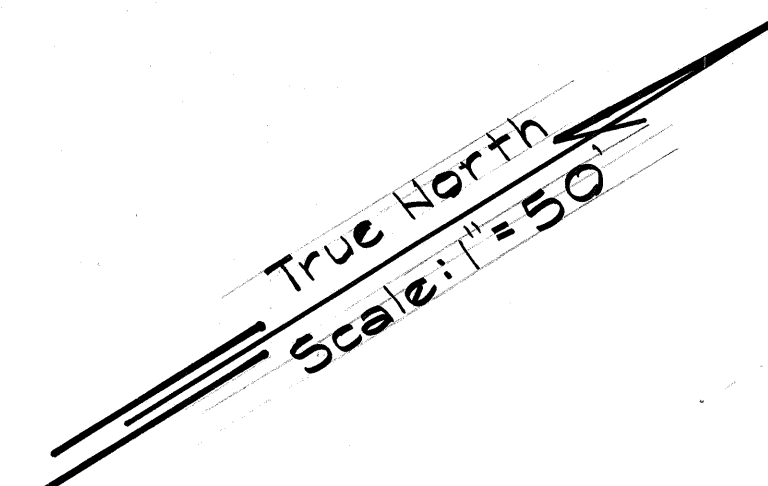

Note:
1. For Splitter Boxes, See Det. Shts. 73 & 74

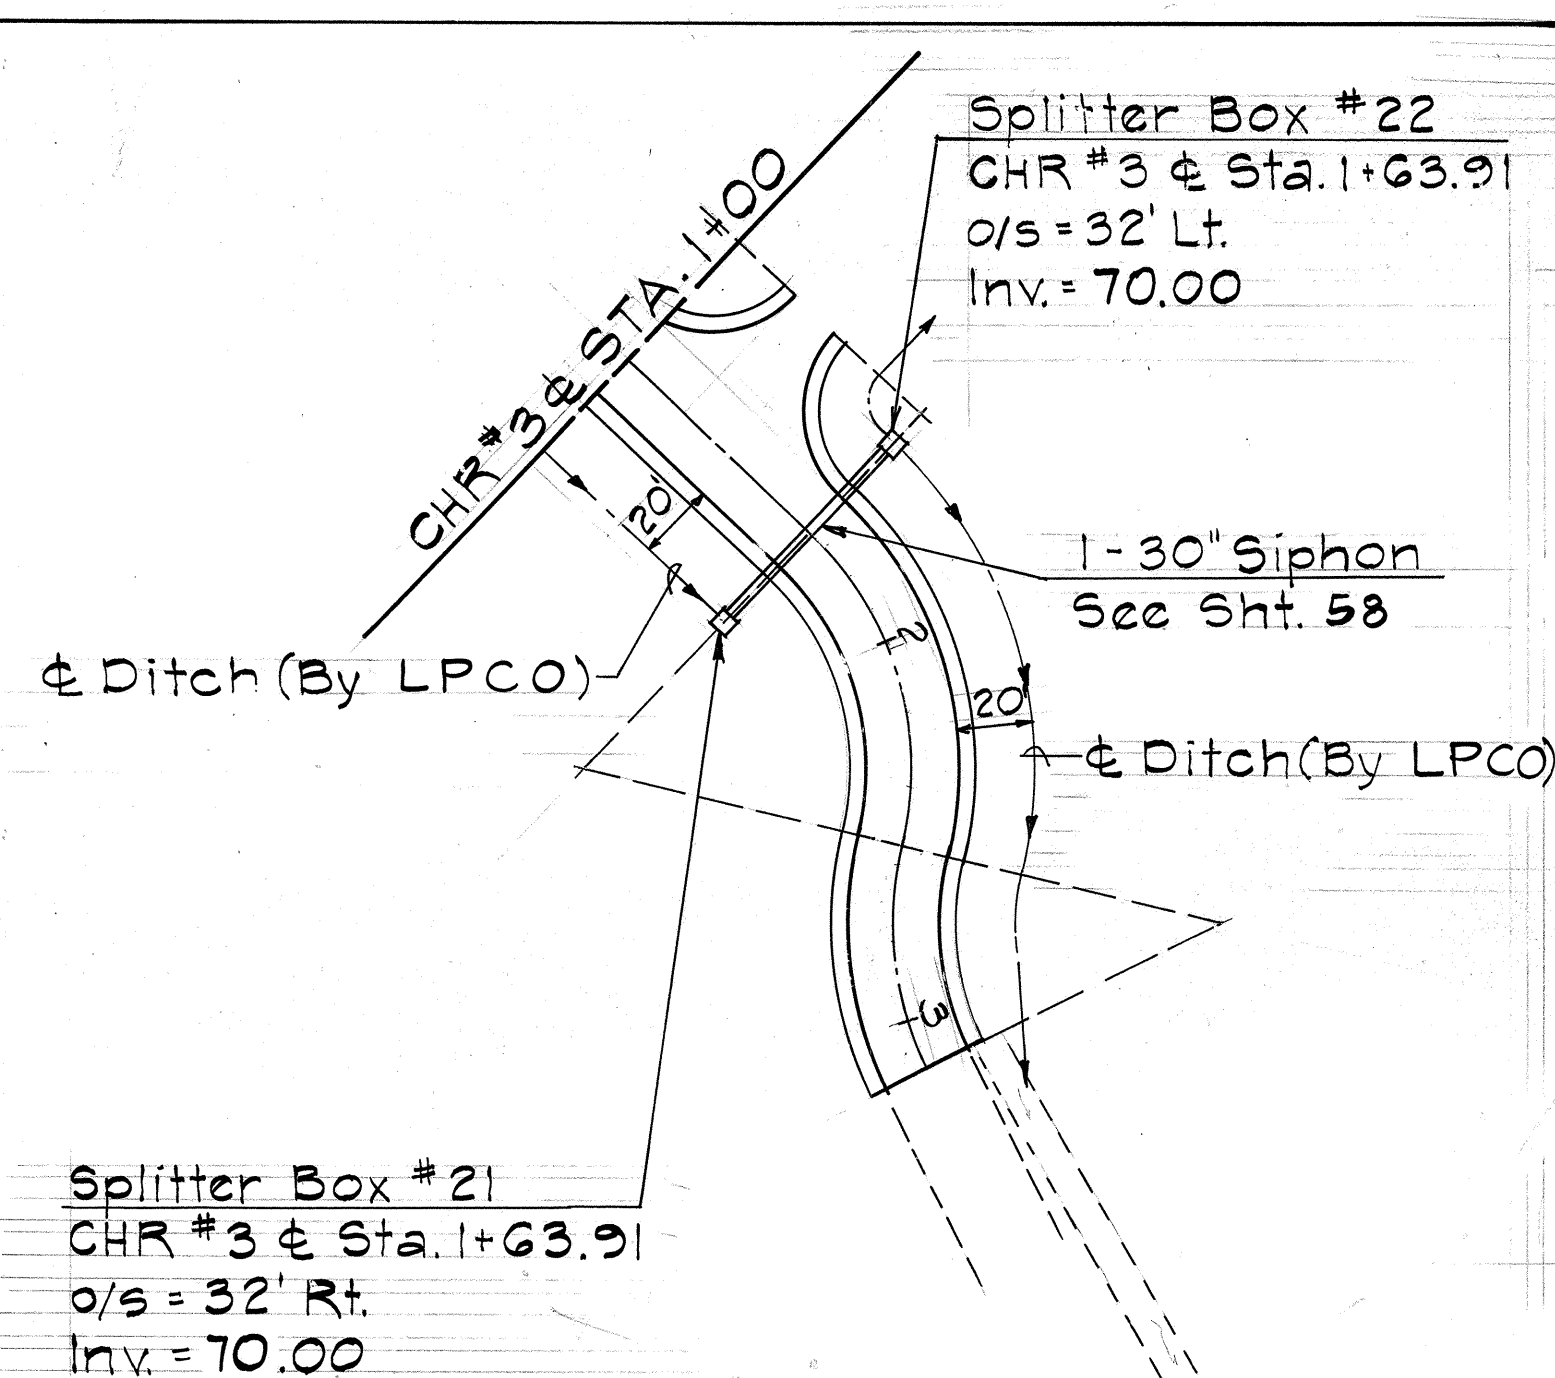

INSET "A"
CHR #3
Scale: 1" = 50'

Splitter Box #18
Rd. "A"
Sta. 6+86
o/s = 80' Rt.
Inv. = 87.00

Headwall #4
Cane Haul Rd. #2
Sta. 1+72
o/s = 40' Lt.
Inv. = 86.50
See Det. Sht. 75

Splitter Box #20
Cane Haul Rd. #2
Sta. 1+72
o/s = 40' Rt.
Inv. = 86.00

Splitter Box #17
Rd. "A" Sta. 6+53.61
o/s = 65.03 Lt.
Inv. = 86.50


1-36" Siphon
See Sht. 58

Splitter Box #19
Cane Haul Rd. #2
Sta. 0+33
o/s = 50' Rt.
Inv. = 85.50

Begin Type II
Cutoff Ditch
Rd. "A" Sta. 5+00
o/s = 50.50' Lt.
See Det. Sht. 77

Splitter Box #22
CHR #3 Sta. 1+63.91
o/s = 32' Lt.
Inv. = 70.00

Splitter Box #21
CHR #3 Sta. 1+63.91
o/s = 32' Rt.
Inv. = 70.00

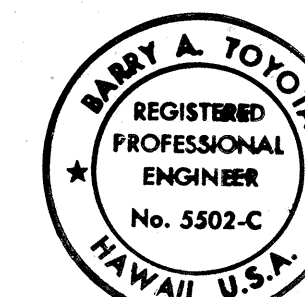



THIS WORK WAS PREPARED BY ME OR UNDER MY SUPERVISION
[Signature]
Date: 8/25/86

STATE OF HAWAII
DEPARTMENT OF TRANSPORTATION
LAND TRANSPORTATION FACILITIES DIVISION

DRAINAGE PLAN
ROAD "A"
HANAMAULU ROAD & APPROACHES
HANAMAULU-AHUKINI CUTOFF RD.
(Ahukini Road To Kauai Hardwoods)
Federal Aid Proj. No. F-051-1(7)
Scale: As shown Date: Aug. 1986

SHEET NO. 26 OF 29 SHEETS



FED. ROAD DIST. NO.	STATE	FED. AID PROJ. NO.	FISCAL YEAR	SHEET NO.	TOTAL SHEETS
HAWAII	HAW.	F-051-1(7)	1987	56	164

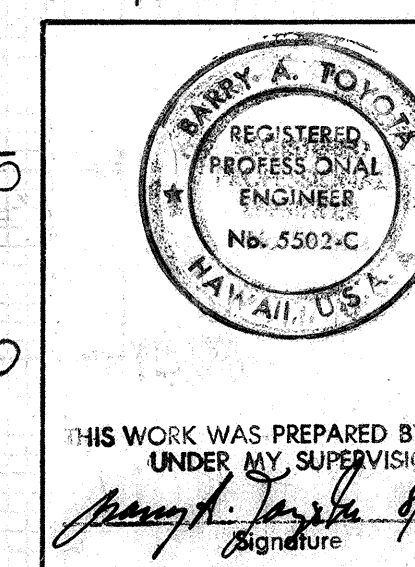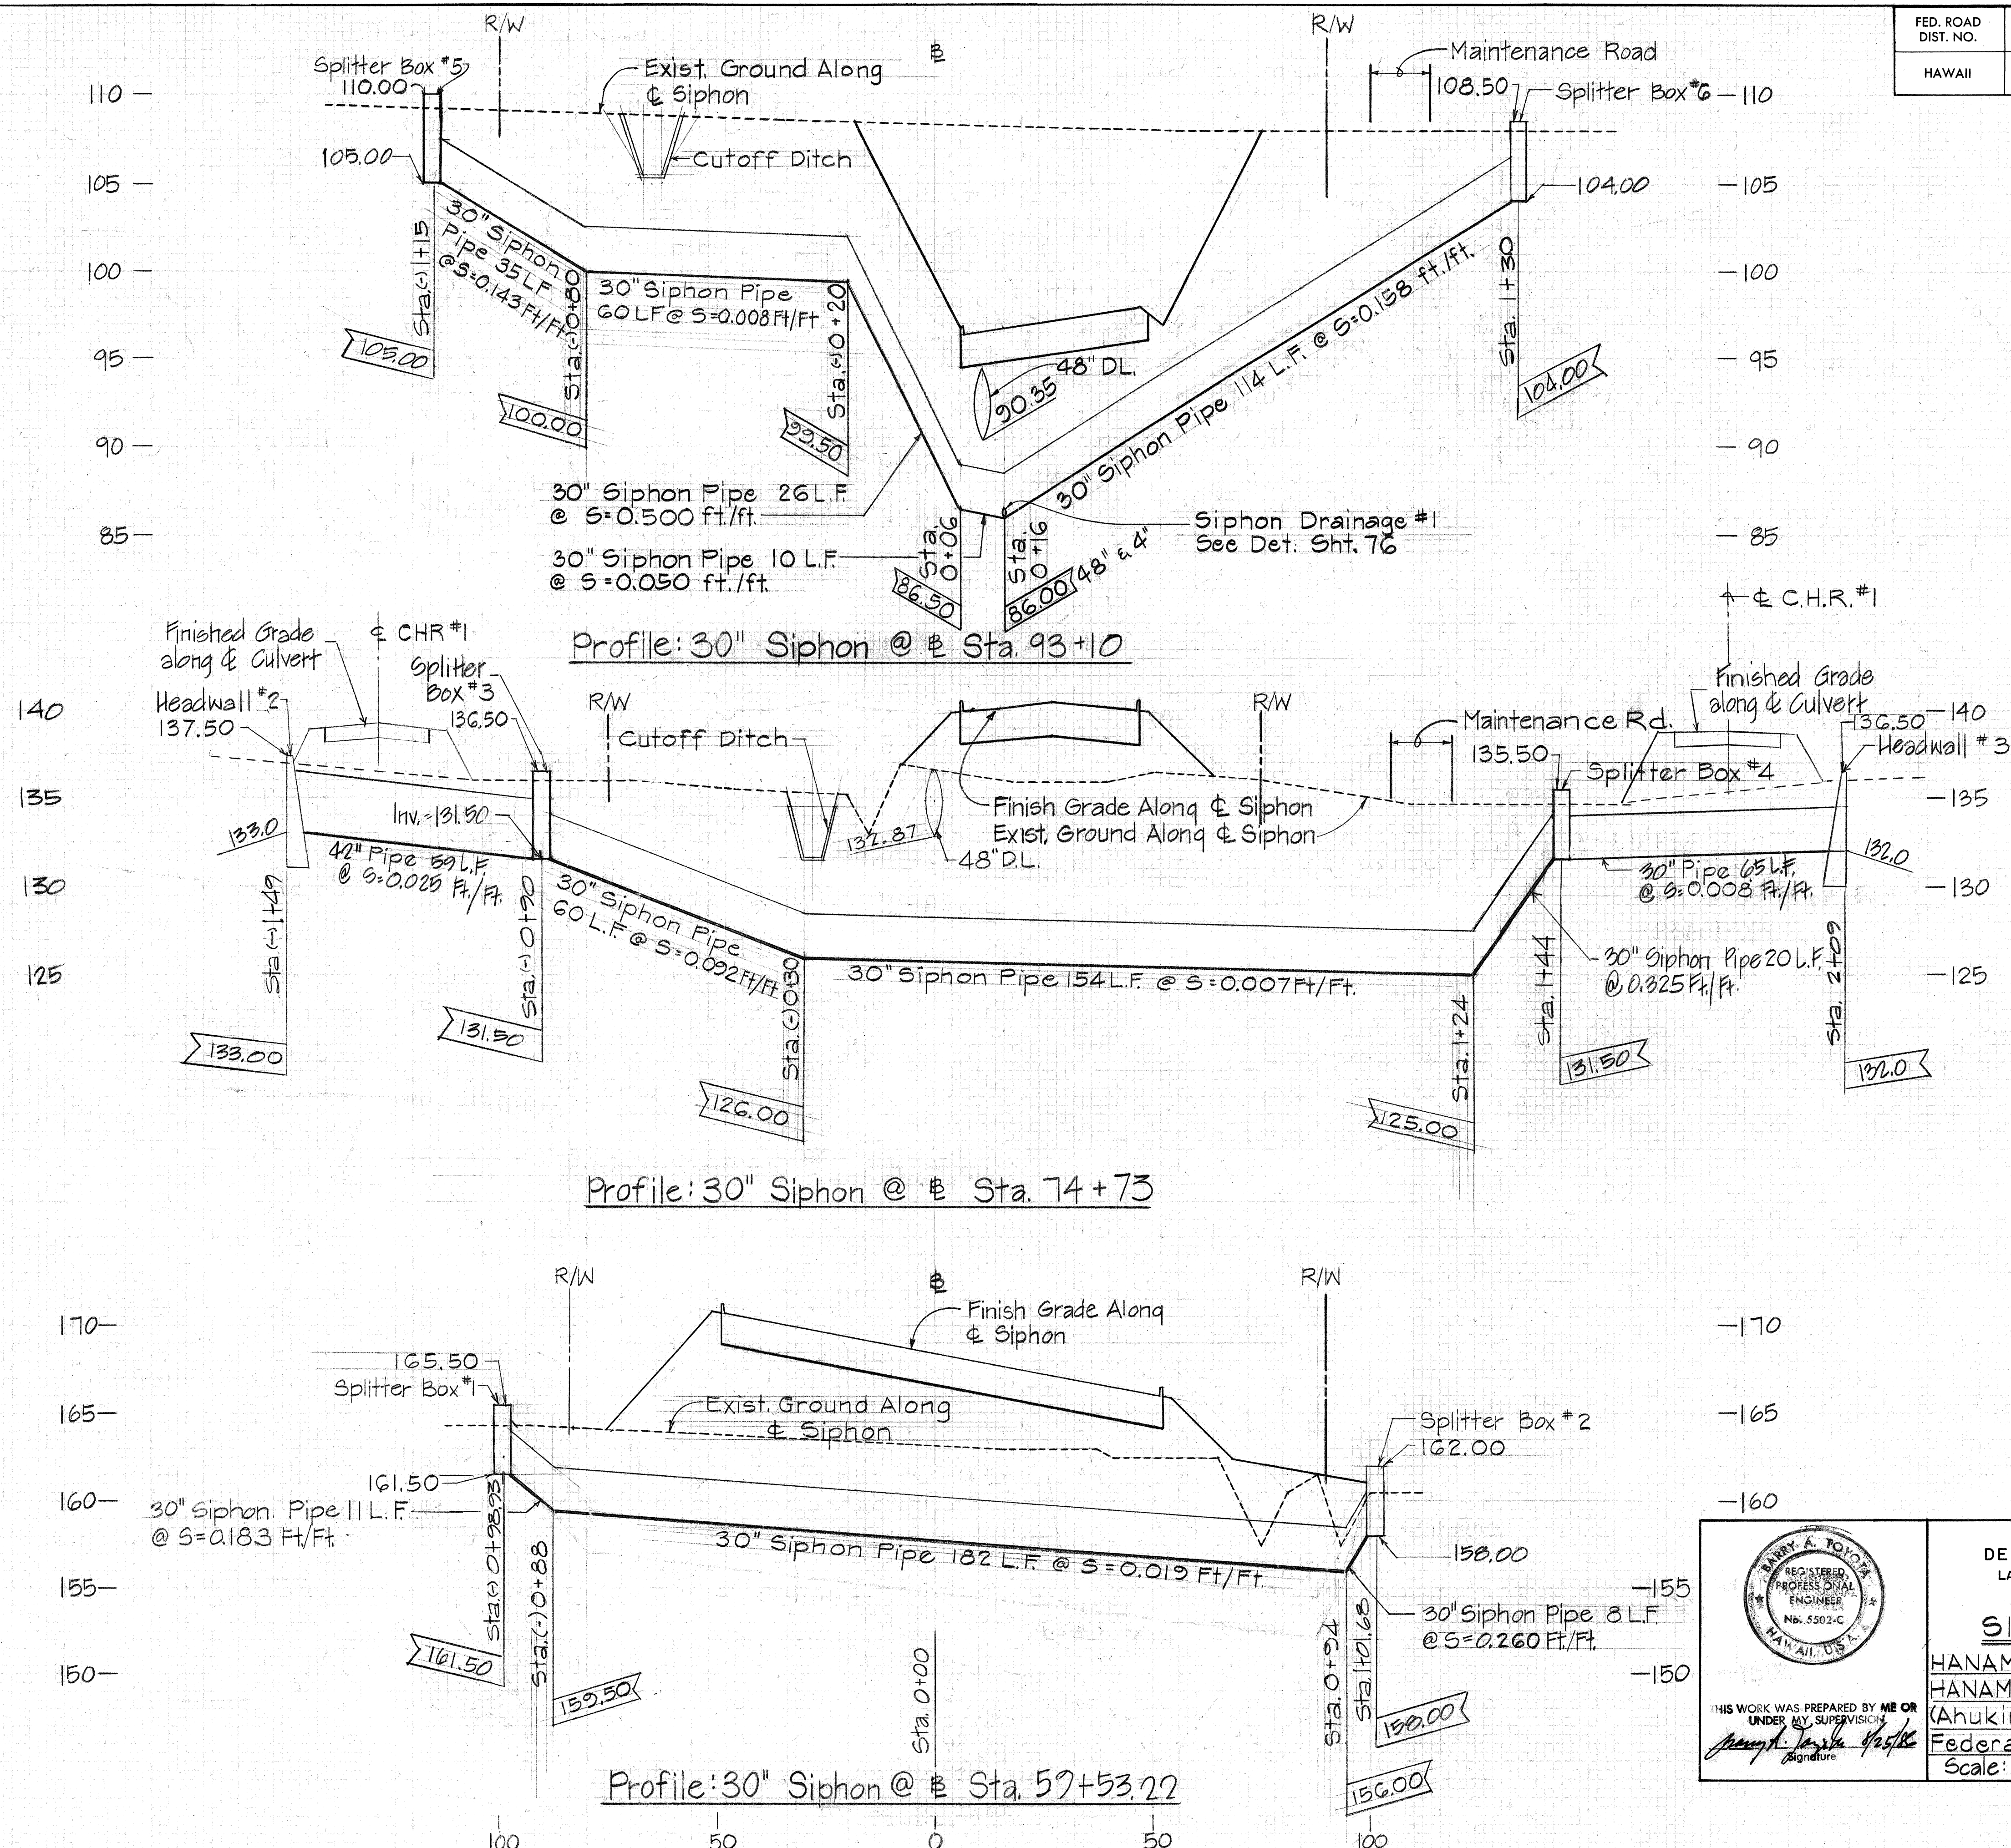

STATE OF HAWAII
 DEPARTMENT OF TRANSPORTATION
 LAND TRANSPORTATION FACILITIES DIVISION

SIPHON PROFILE
 HANAMAULU ROAD & APPROACHES
 HANAMAULU-AHUKINI CUTOFF RD.
 (Ahukini Road To Kauai Hardwoods)
 Federal Aid Proj. No. F-051-1(7)
 Scale: 1"=20' Horiz., 1"=5' Vert. Date: Aug., 1986

FED. ROAD DIST. NO.	STATE	FED. AID PROJ. NO.	FISCAL YEAR	SHEET NO.	TOTAL SHEETS
HAWAII	HAW.	F-051-1(7)	1987	57	164

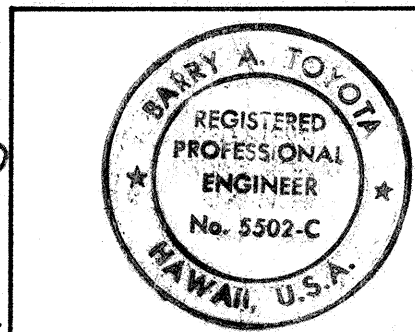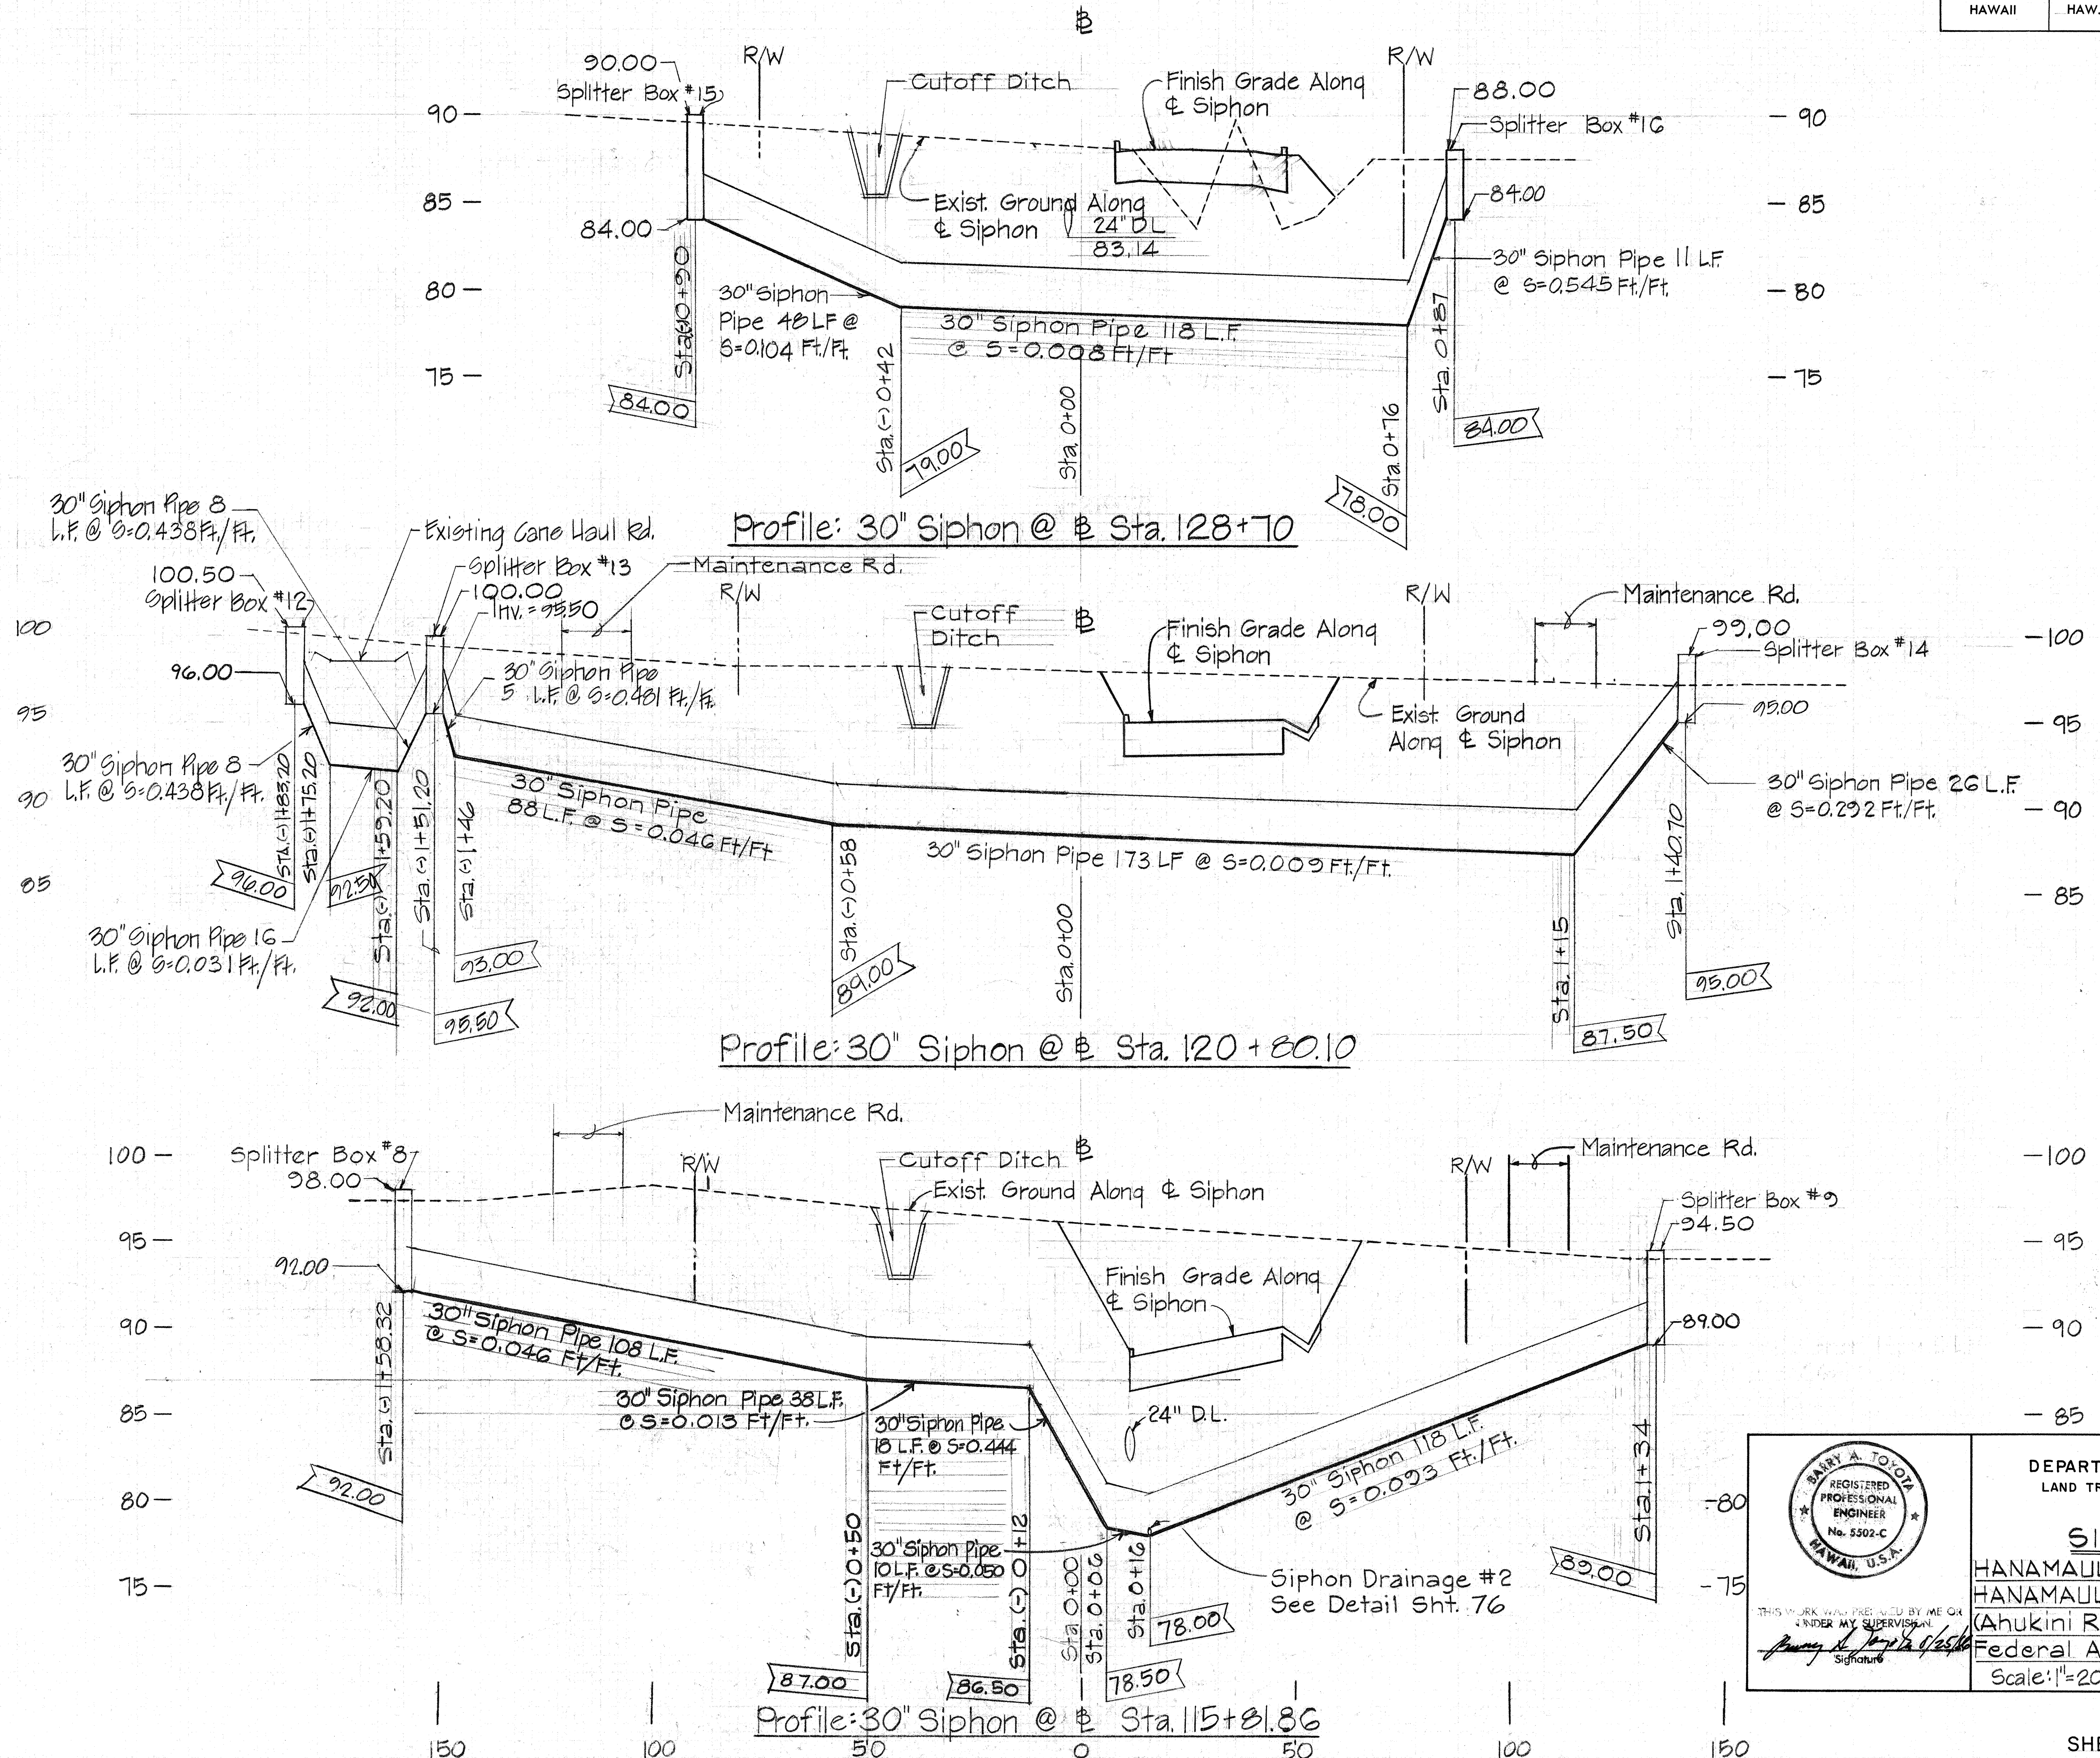


THIS WORK WAS PREPARED BY ME OR UNDER MY SUPERVISION
 Barry A. Tox
 Signature


STATE OF HAWAII
 DEPARTMENT OF TRANSPORTATION
 LAND TRANSPORTATION FACILITIES DIVISION

SIPHON PROFILE
 HANAMAULU ROAD & APPROACHES
 HANAMAULU - AHUKINI CUTOFF RD.
 (Ahukini Road To Kauai Hardwoods)
 Federal Aid Proj. No. F-051-1(7)
 Scale: 1"=20' Horiz., 1"=5' Vert. Date: Aug., 1986


FED. ROAD DIST. NO.	STATE	FED. AID PROJ. NO.	FISCAL YEAR	SHEET NO.	TOTAL SHEETS
HAWAII	HAW.	F-051-1(7)	1987	58	164

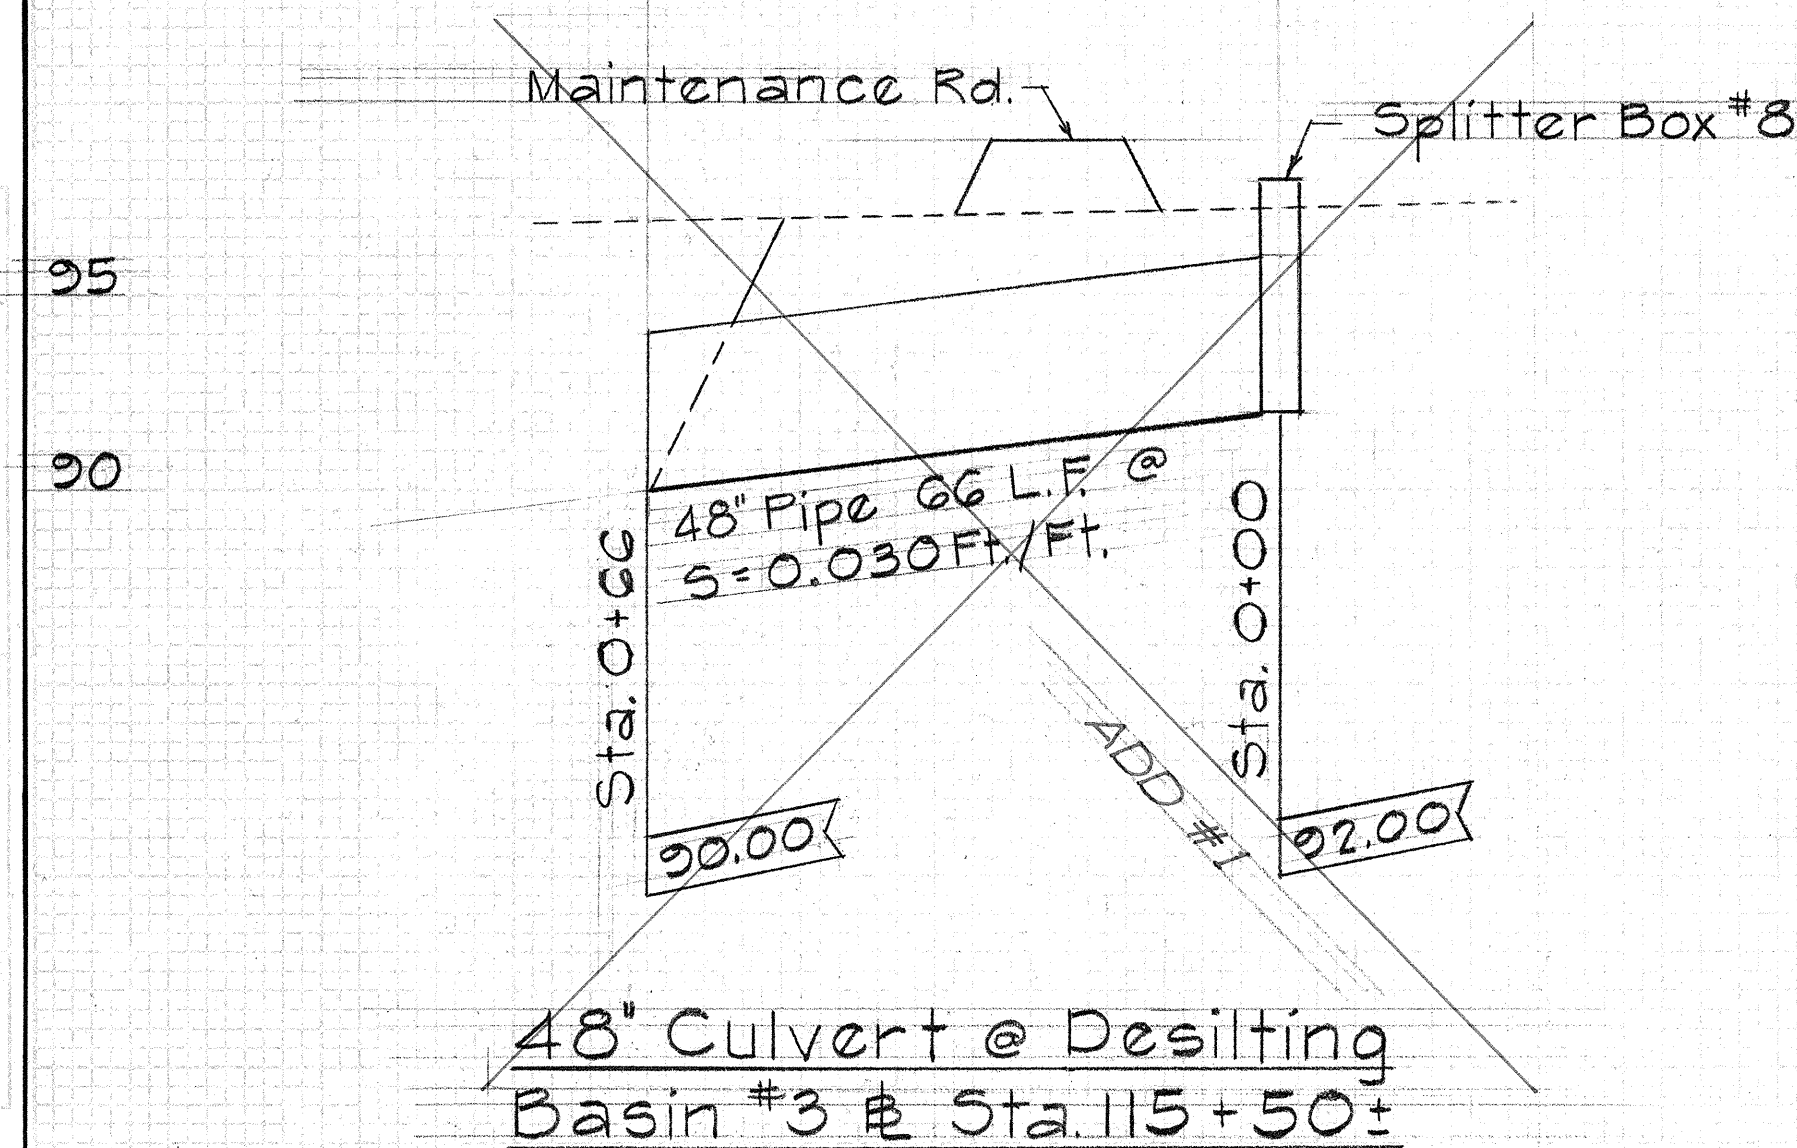


48" Culvert @ Desilting Basin #3 @ Sta. 115+50±

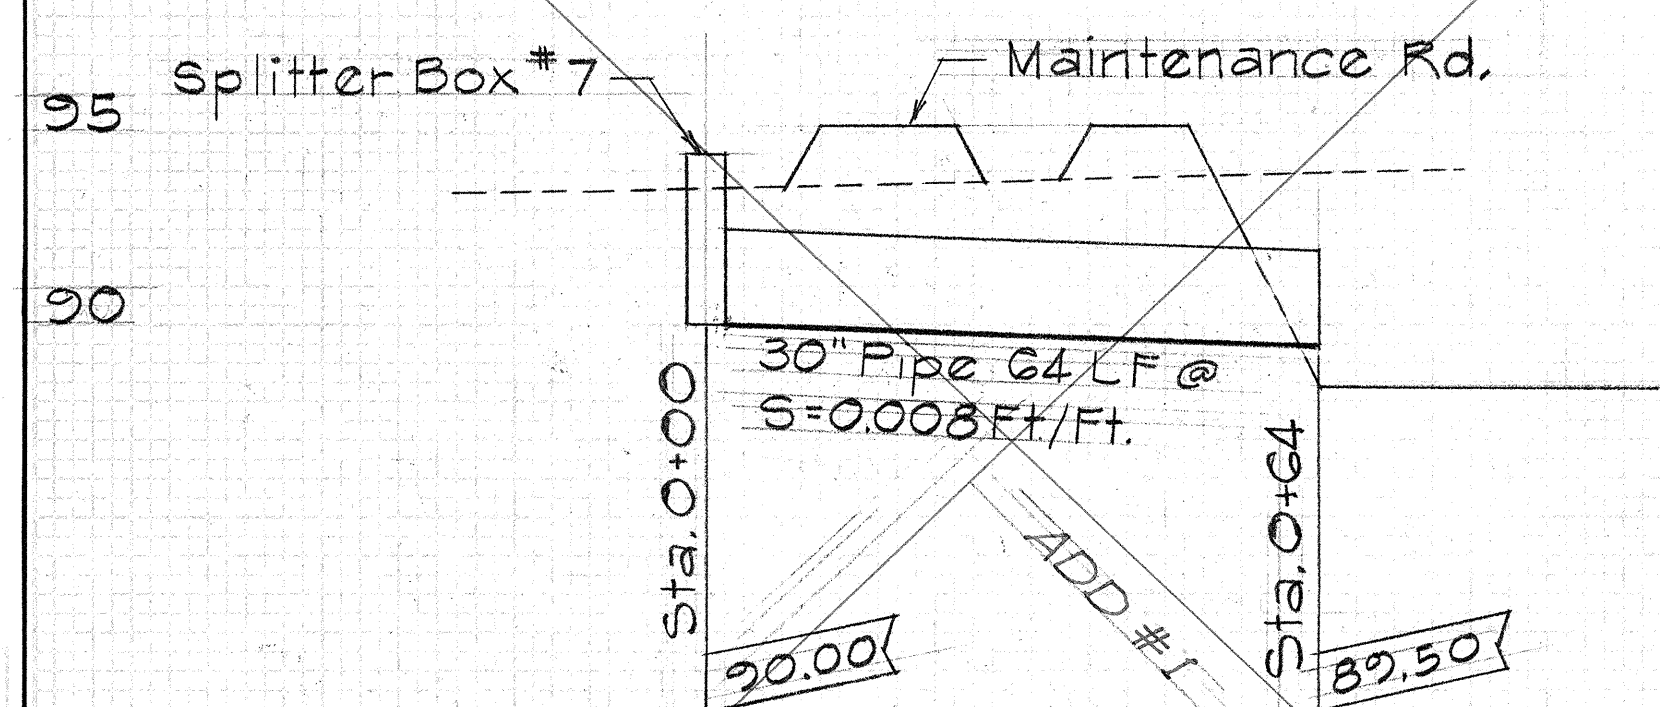


Profile: 30" Culvert @ Desilting Basin #3 @ Sta. 113+72.53

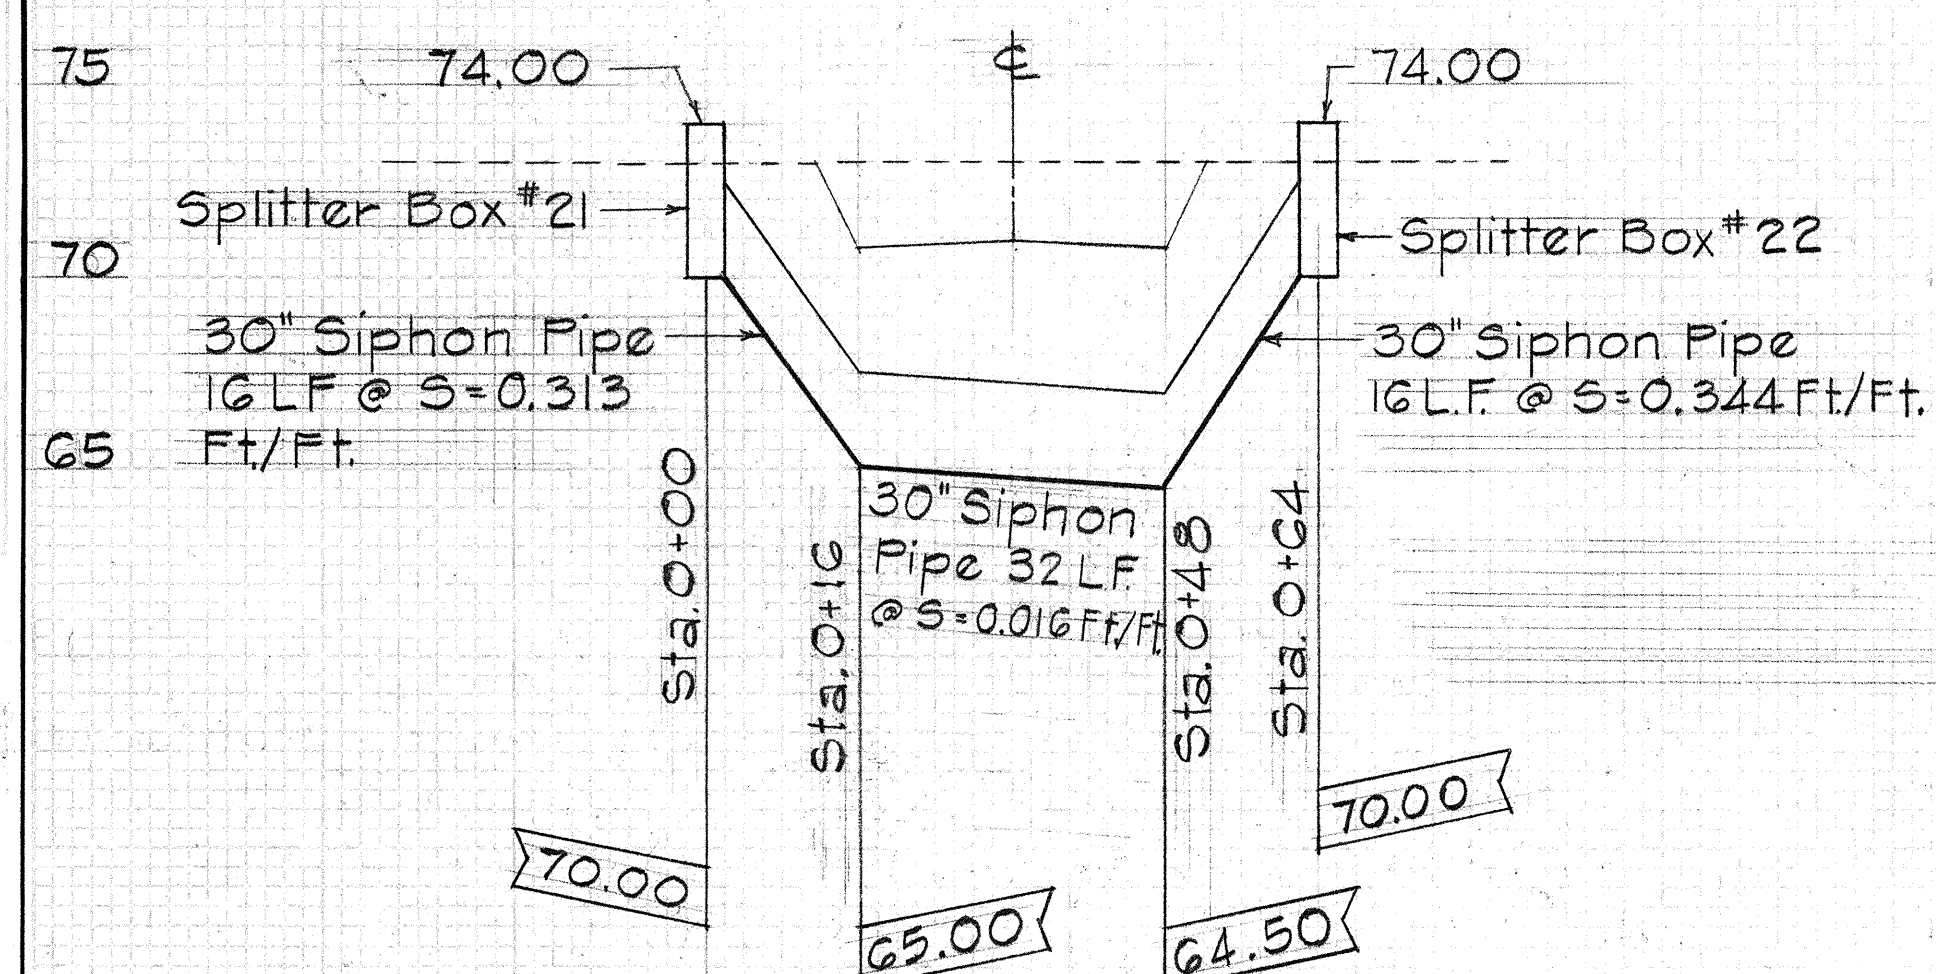


Profile: 30" Siphon @ CHR. #3 @ Sta. 1+63.91

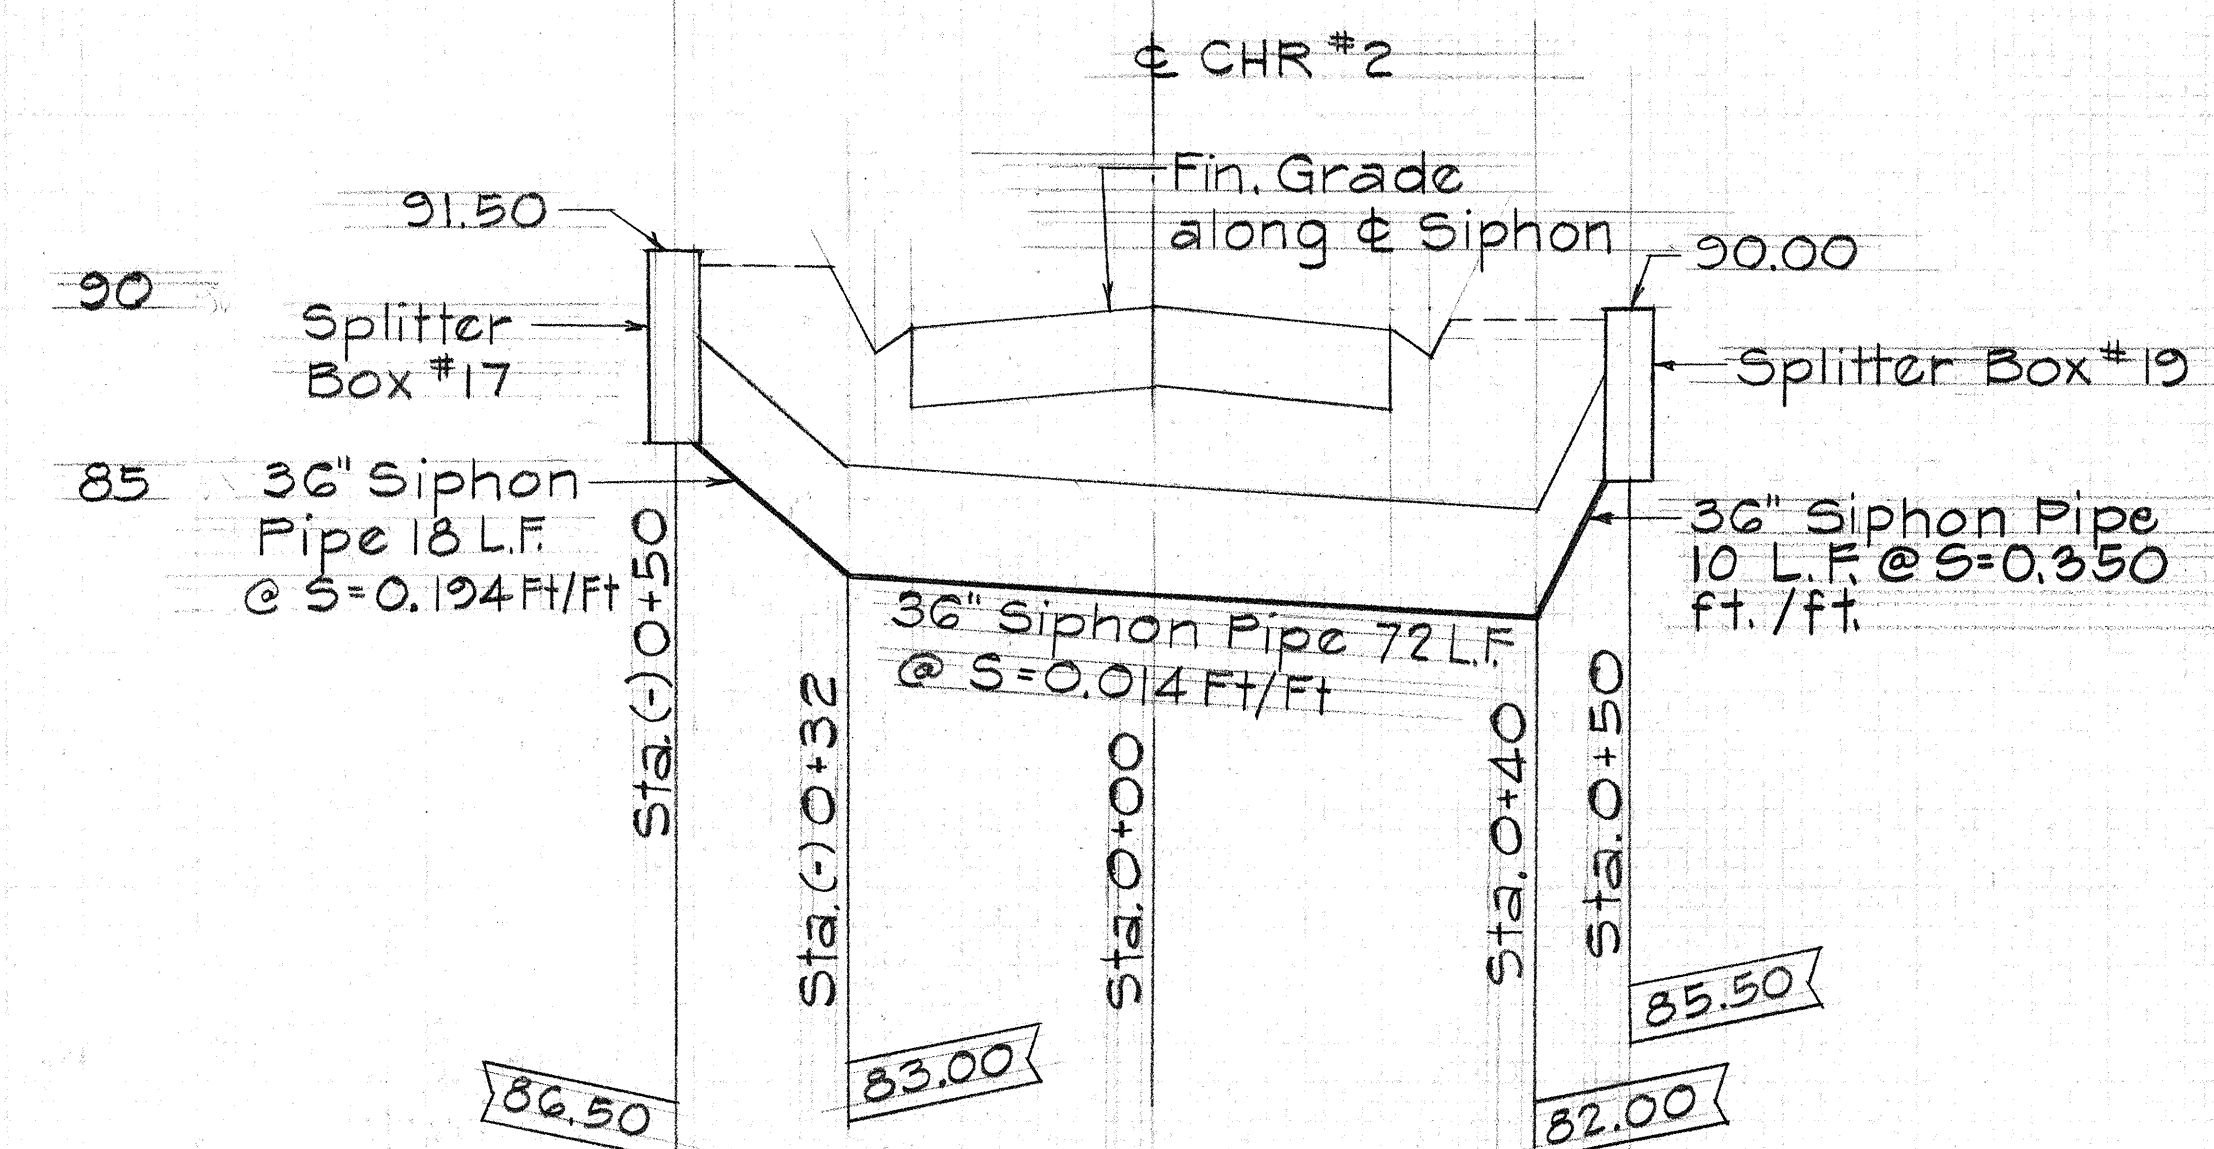


Profile: 36" Siphon @ CHR #2 @ Sta. 0+33

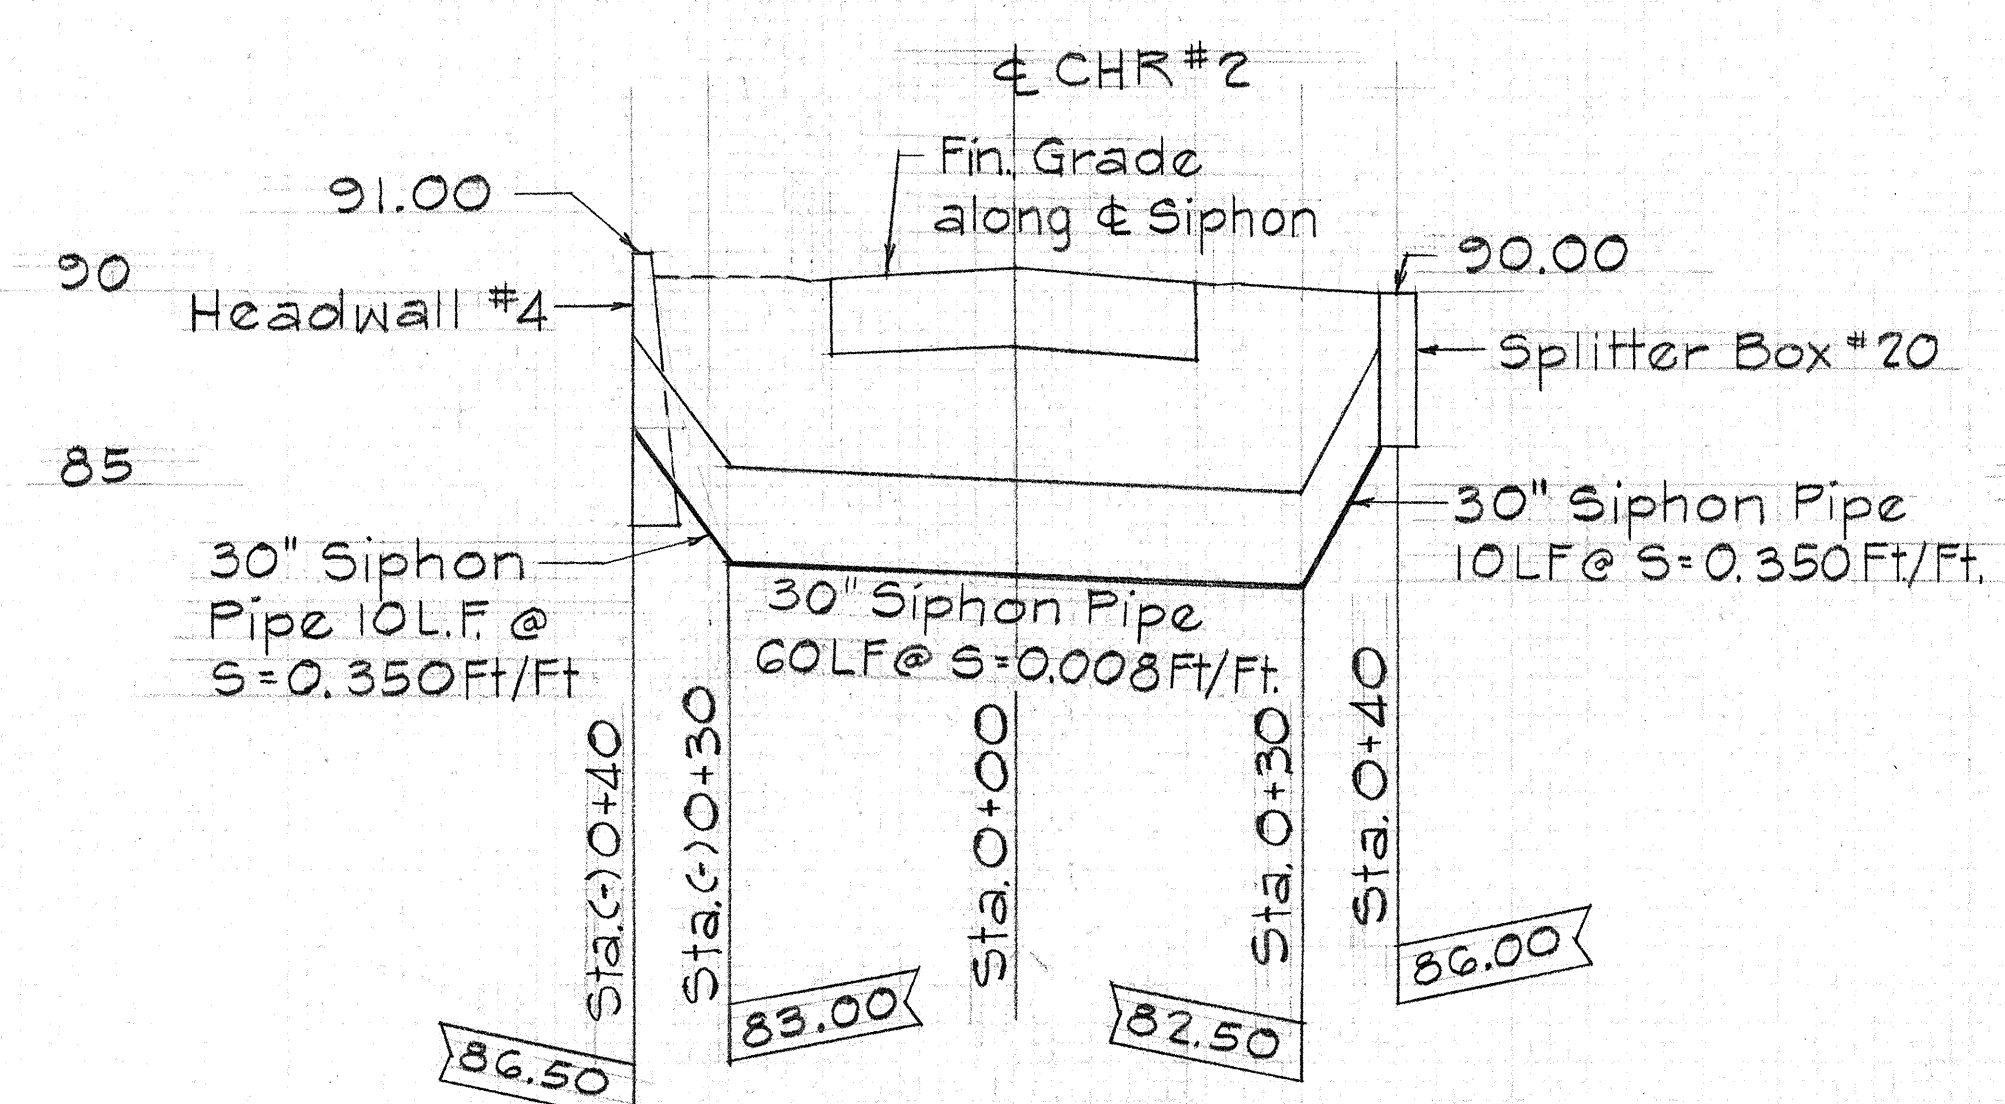


Profile: 30" Siphon @ CHR #2 @ Sta. 1+72

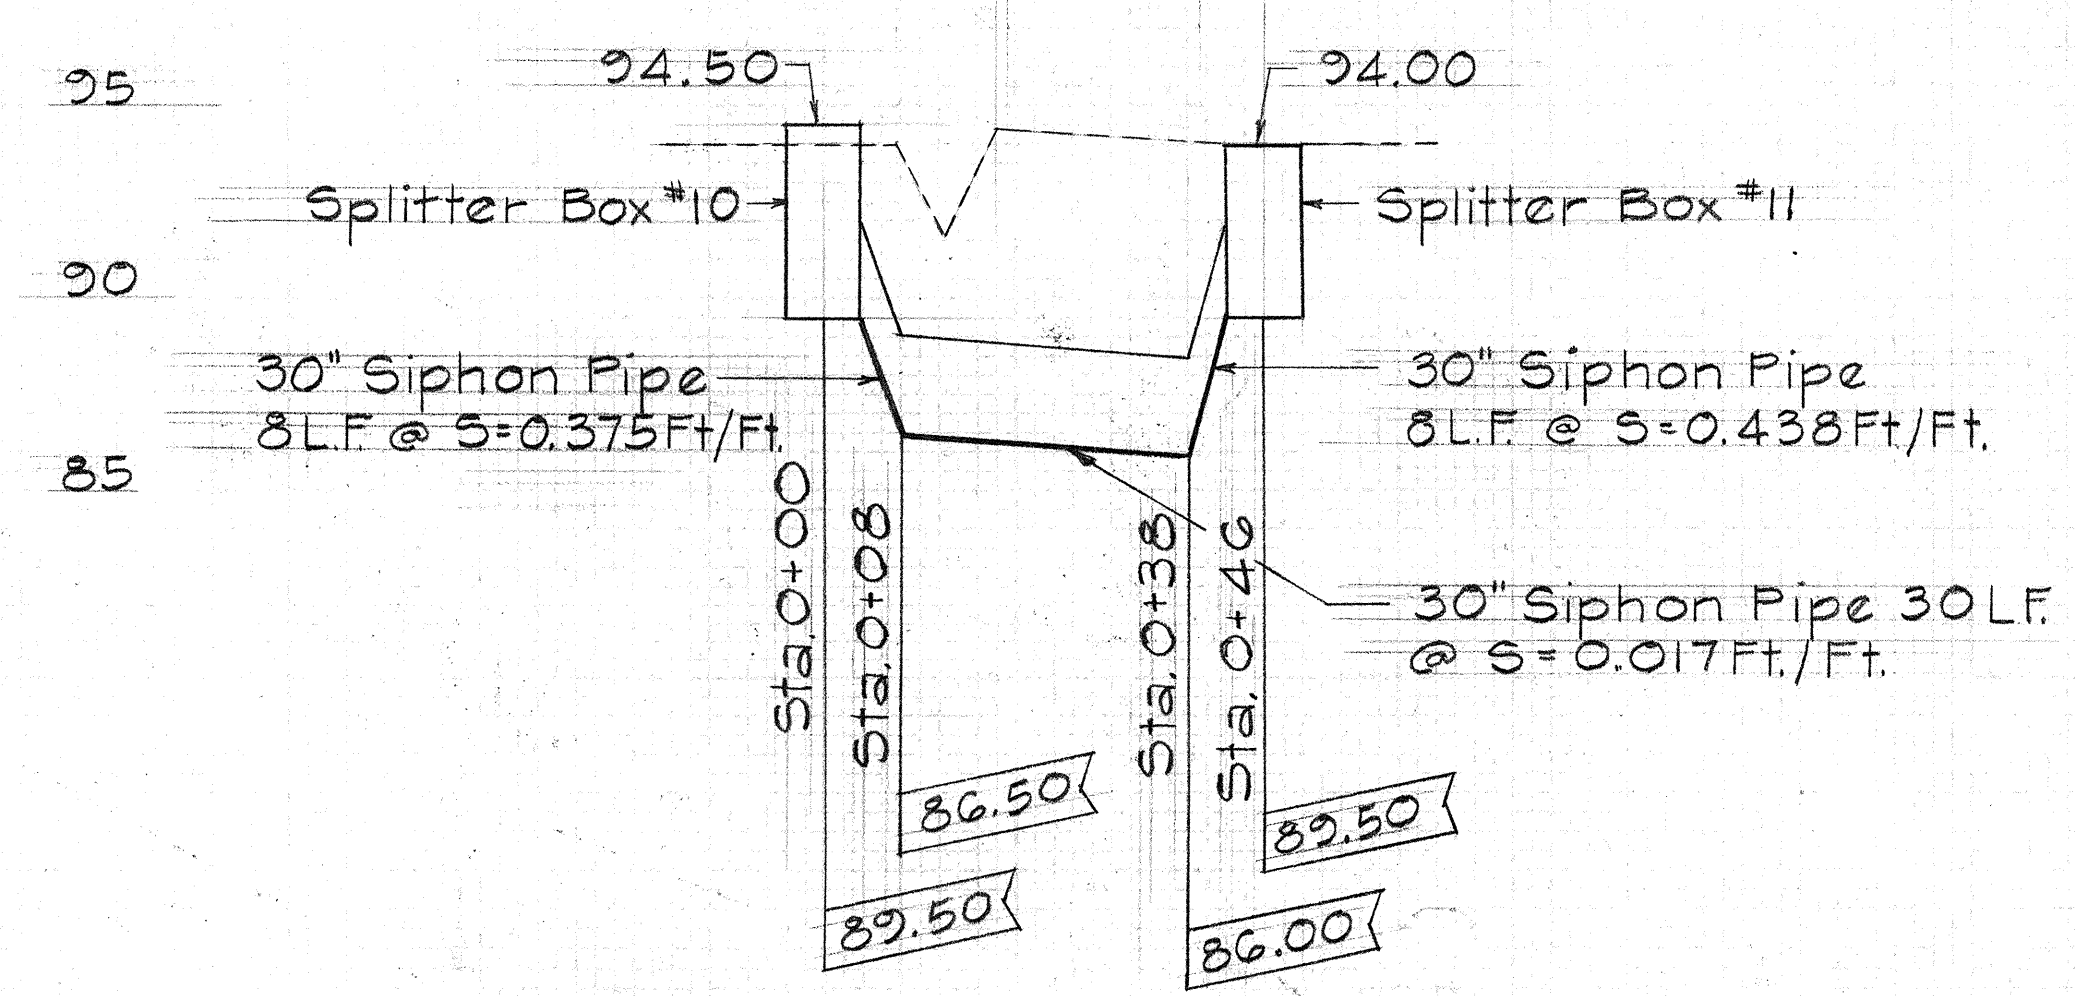


Profile: 30" Siphon @ Existing CHR @ Sta. 117+40±

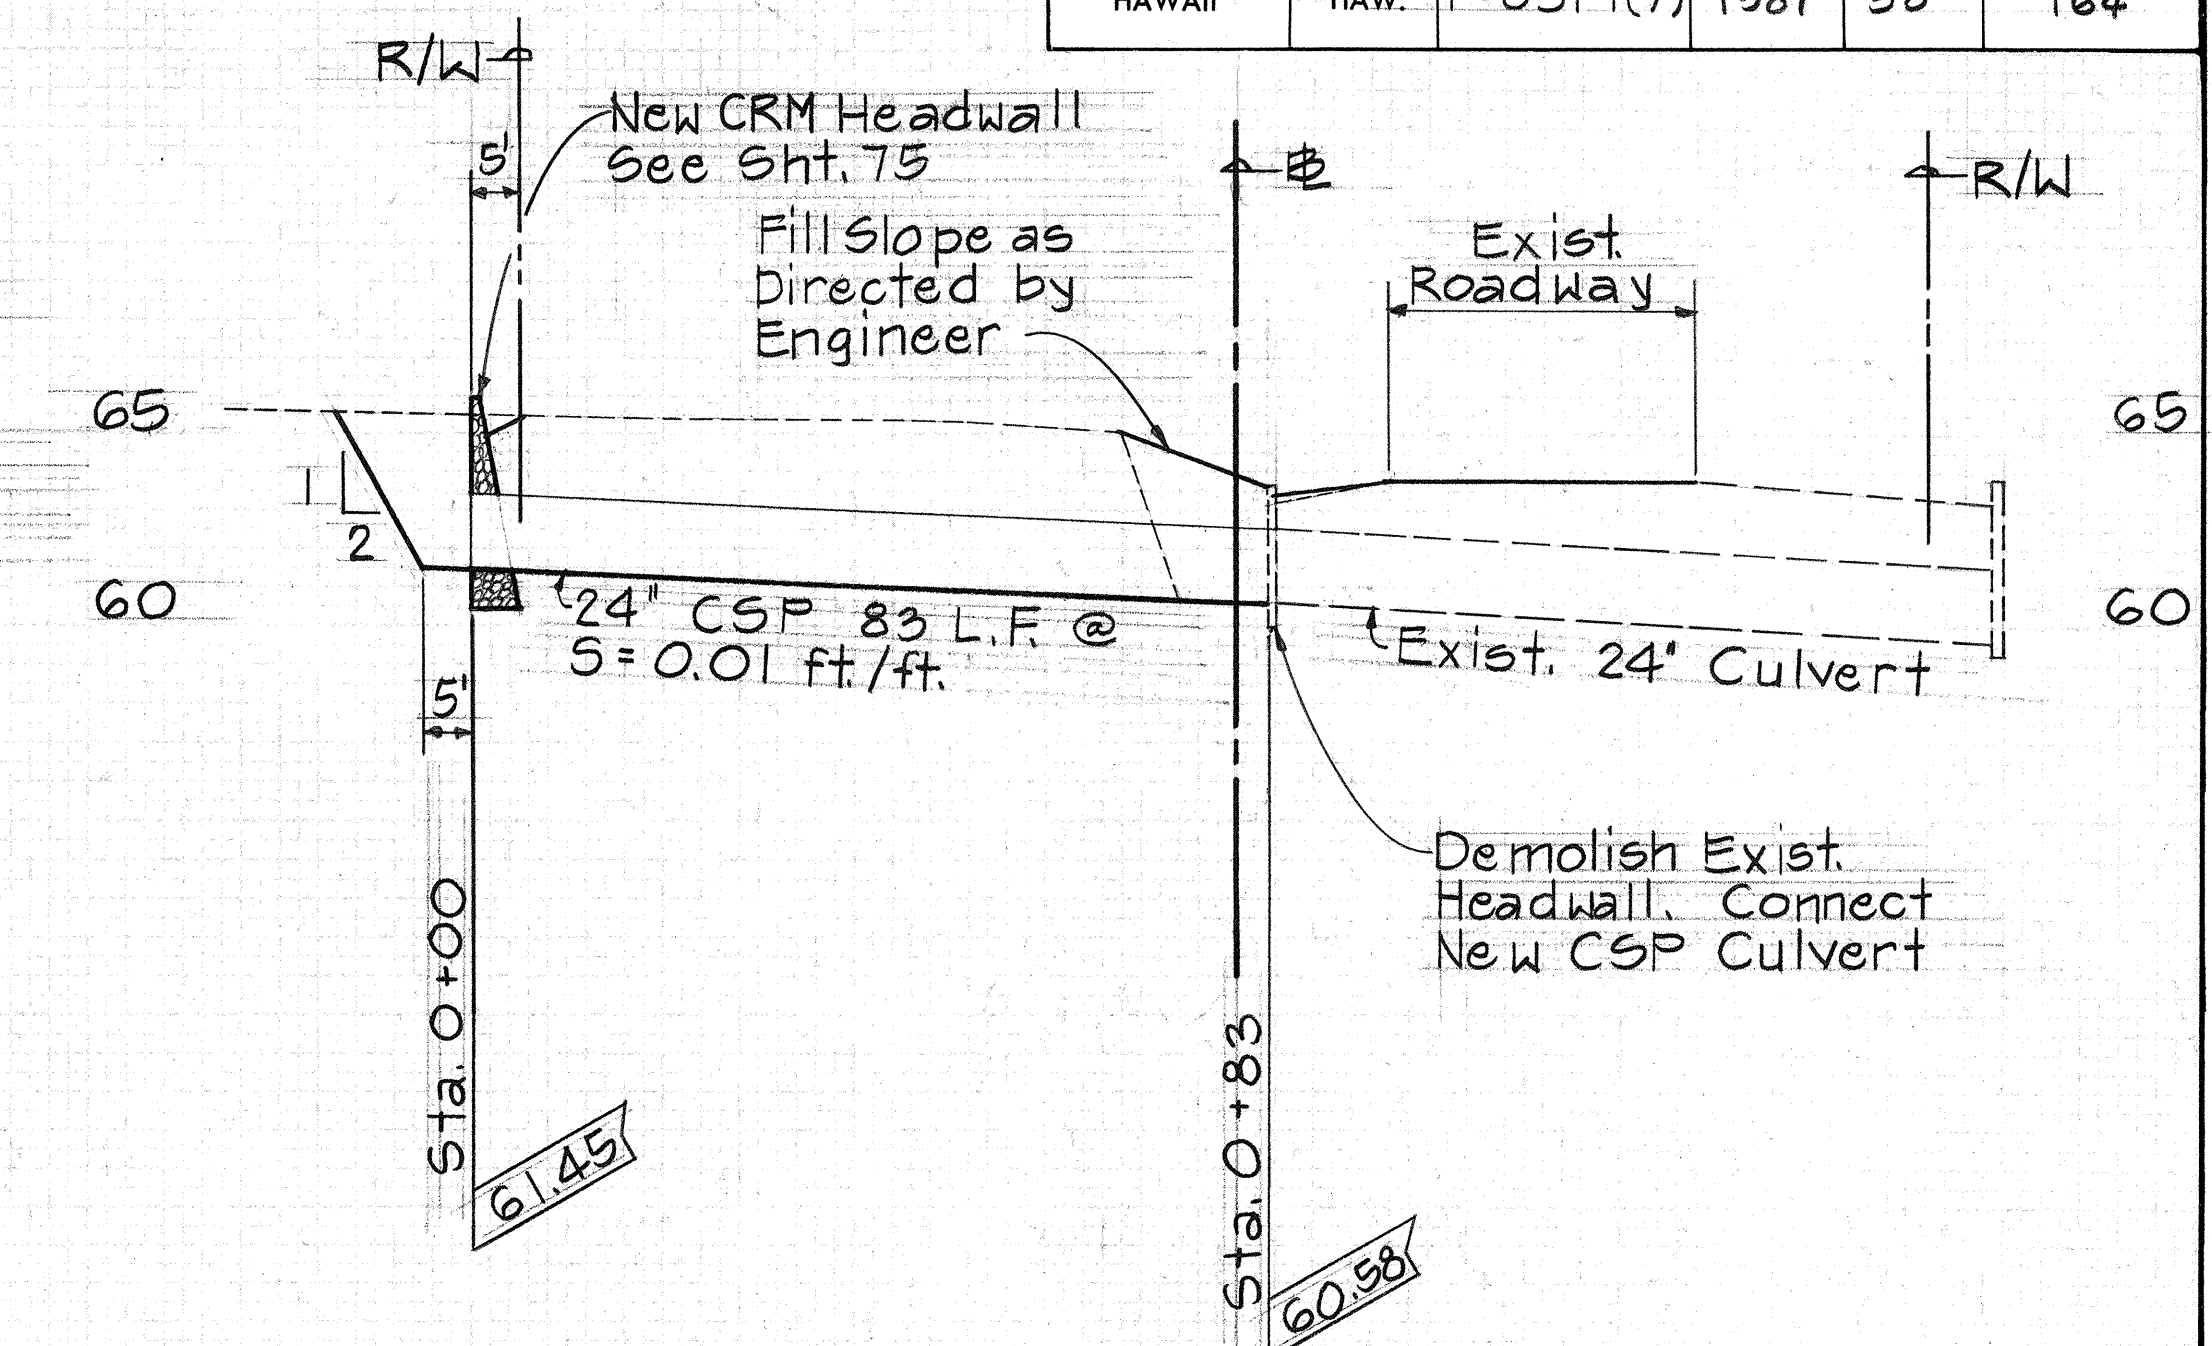

24" DIA. CULVERT EXTENSION @ Sta. 161+90

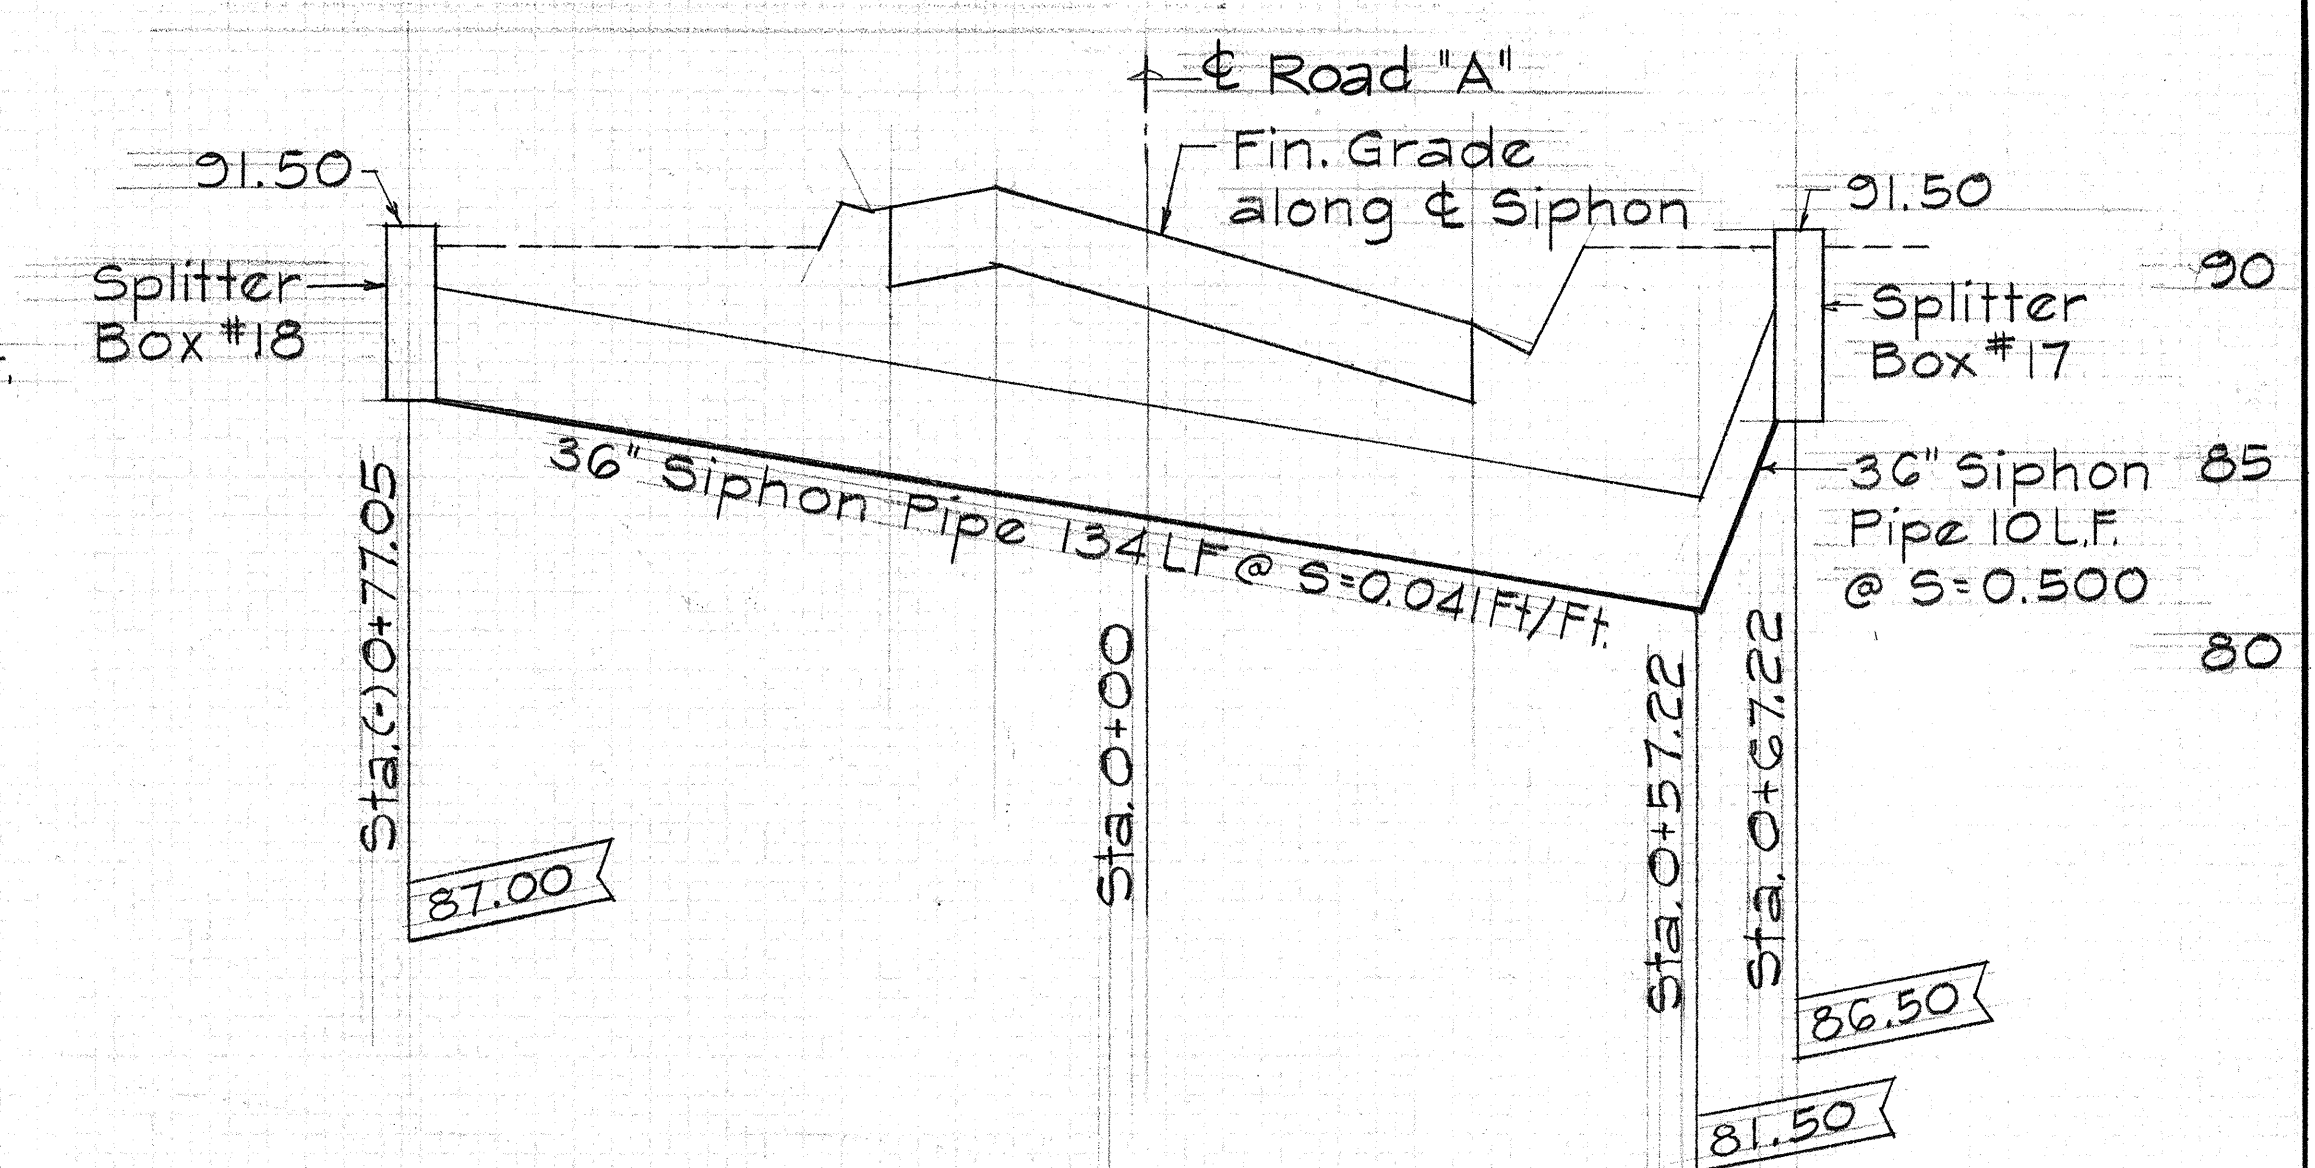

Profile: 36" Siphon @ Road "A" @ Sta. 6+71.48

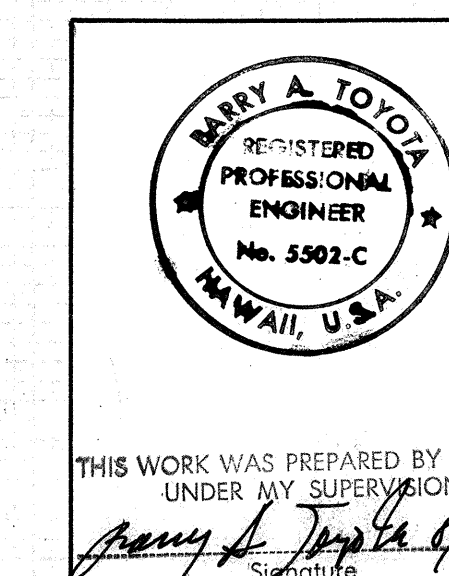

STATE OF HAWAII
DEPARTMENT OF TRANSPORTATION
LAND TRANSPORTATION FACILITIES DIVISION

SIPHON PROFILE
HANAMAULU ROAD & APPROACHES
HANAMAULU - AHUKINI CUTOFF RD.
(Ahukini Road To Kauai Hardwoods)
Federal Aid Proj. No. F-051-1(7)
Scale: 1"=20' Horiz., 1"=5' Vert. Date: Aug. 1986