

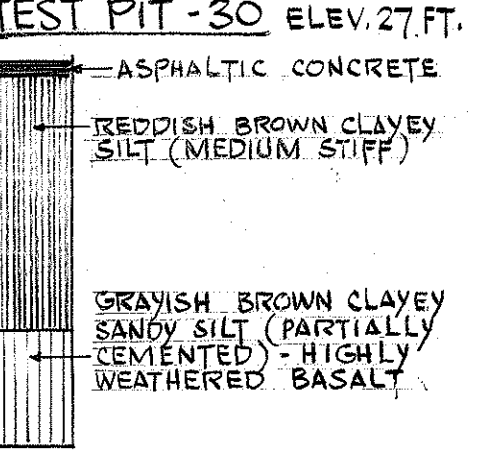
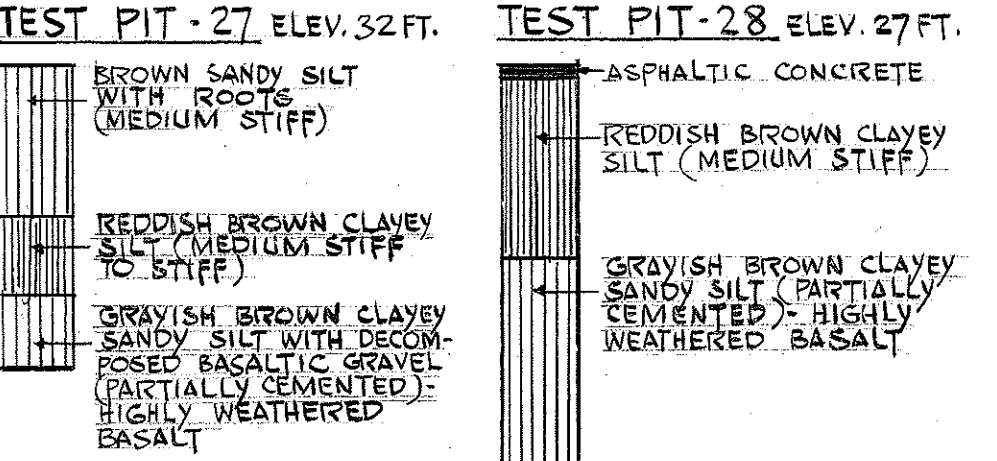
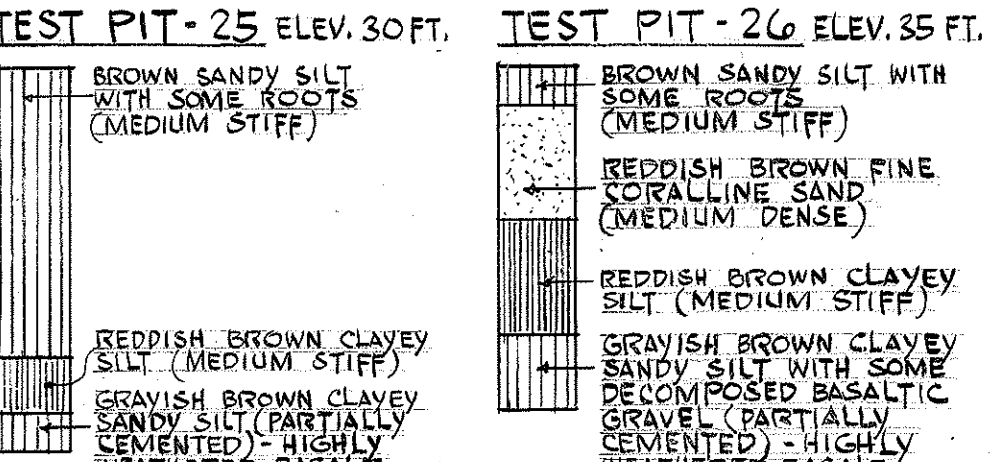
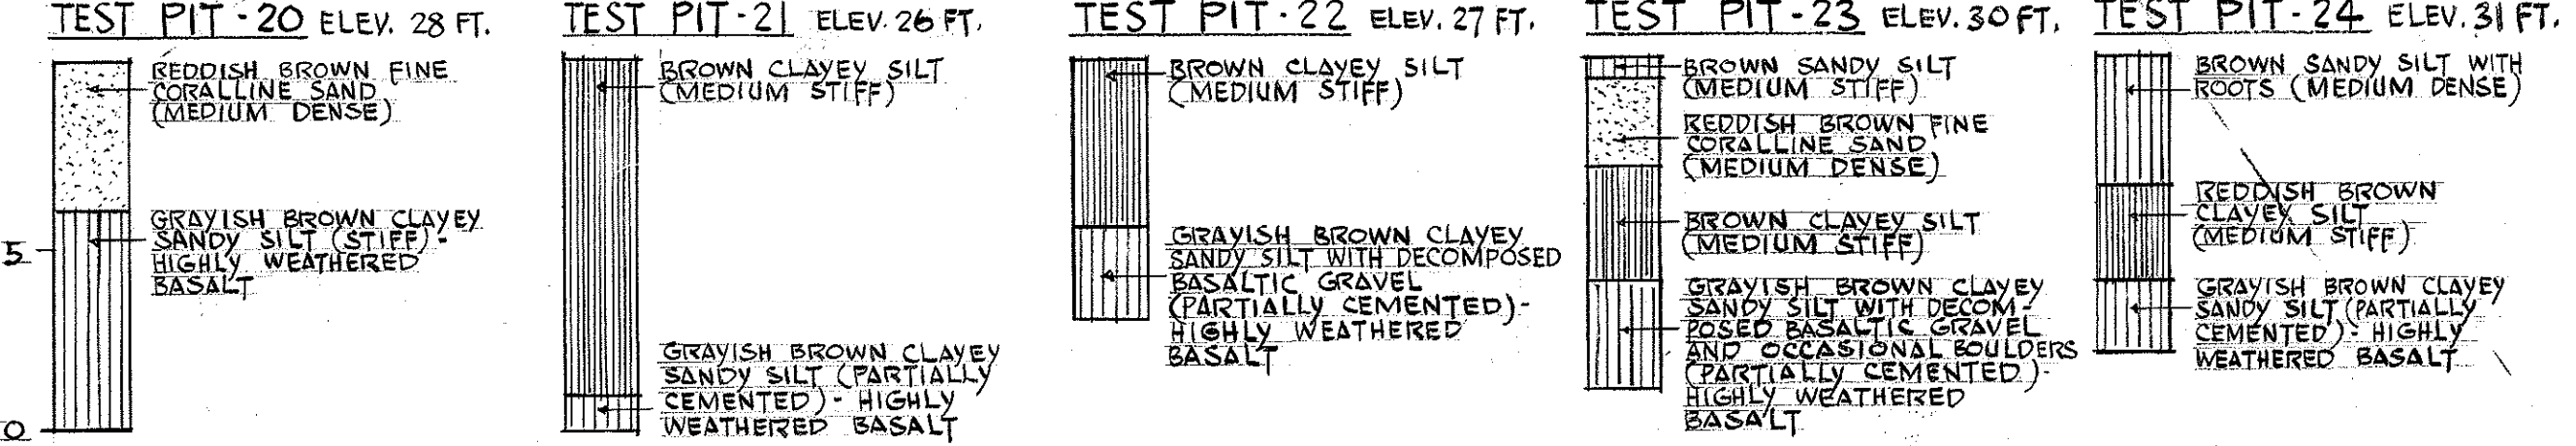
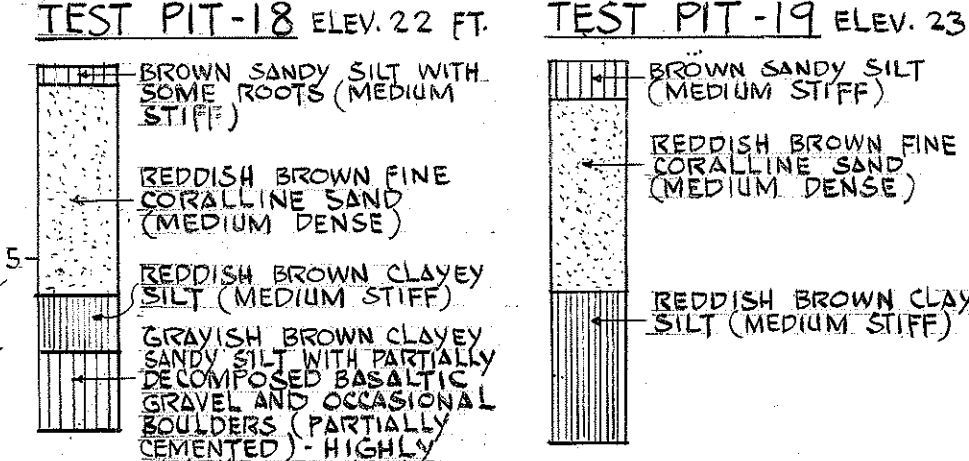
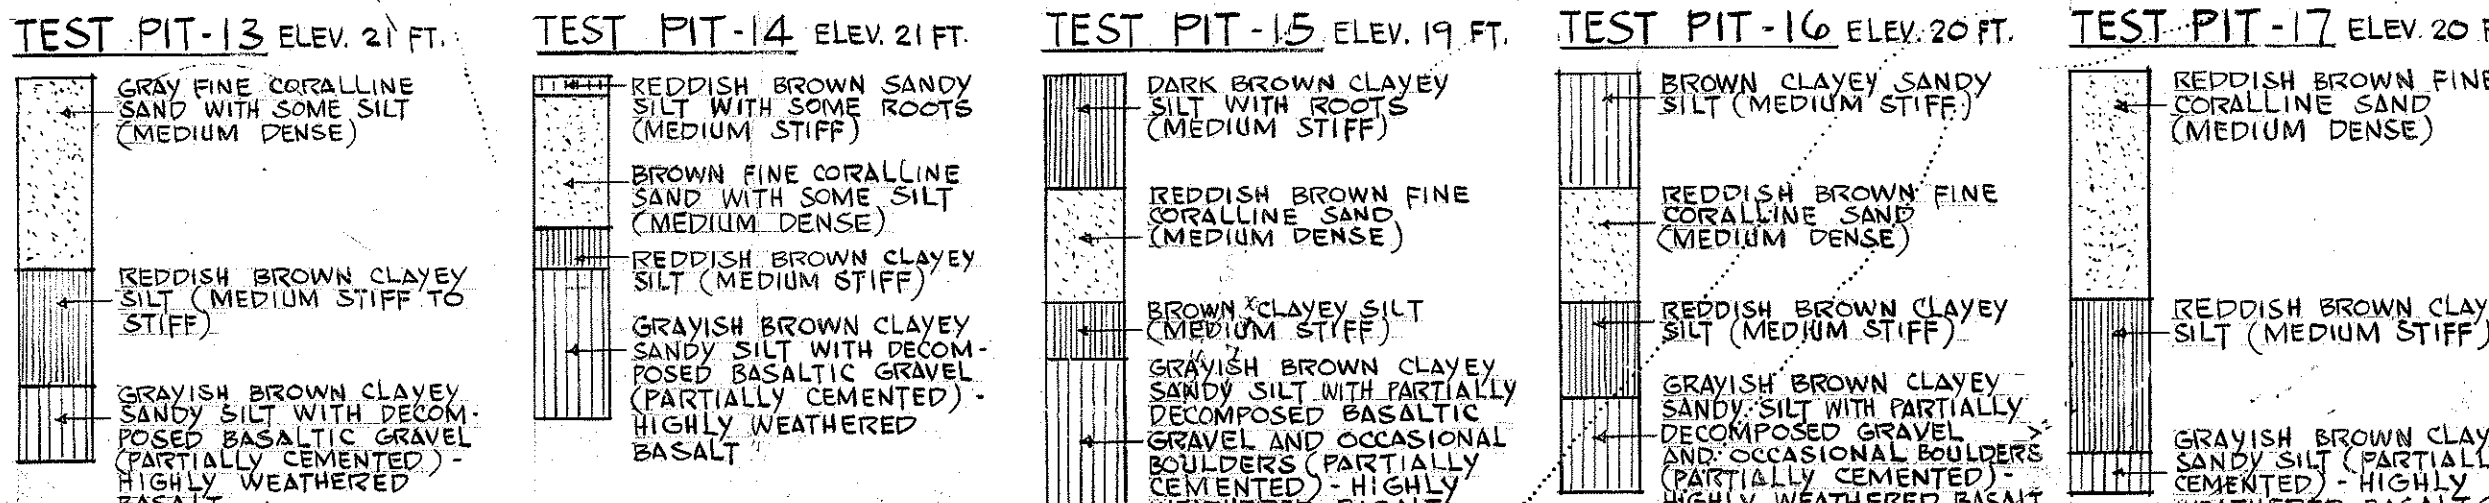
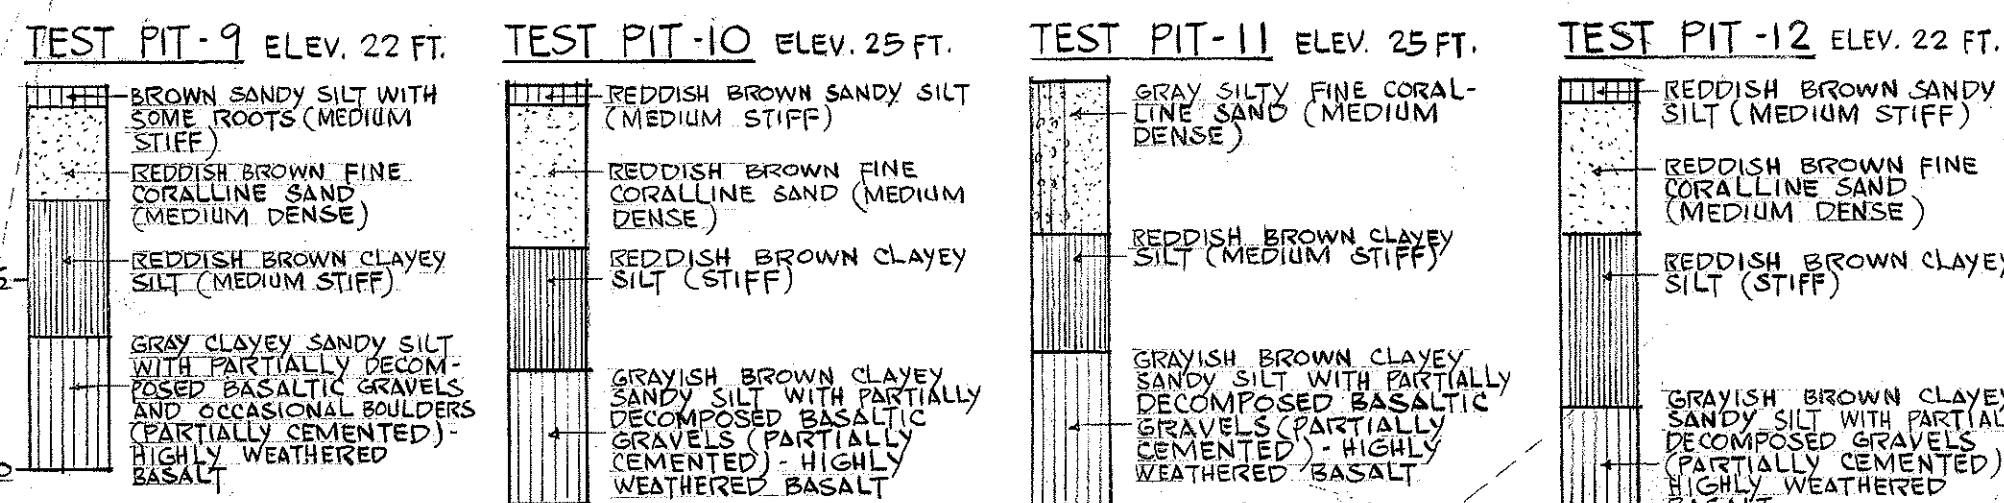


LOG OF TEST PITS (CONTINUED)

FED. ROAD DIST. NO.	STATE	FED. AID PROJ. NO.	FISCAL YEAR	SHEET NO.	TOTAL SHEETS
HAWAII	HAW.				

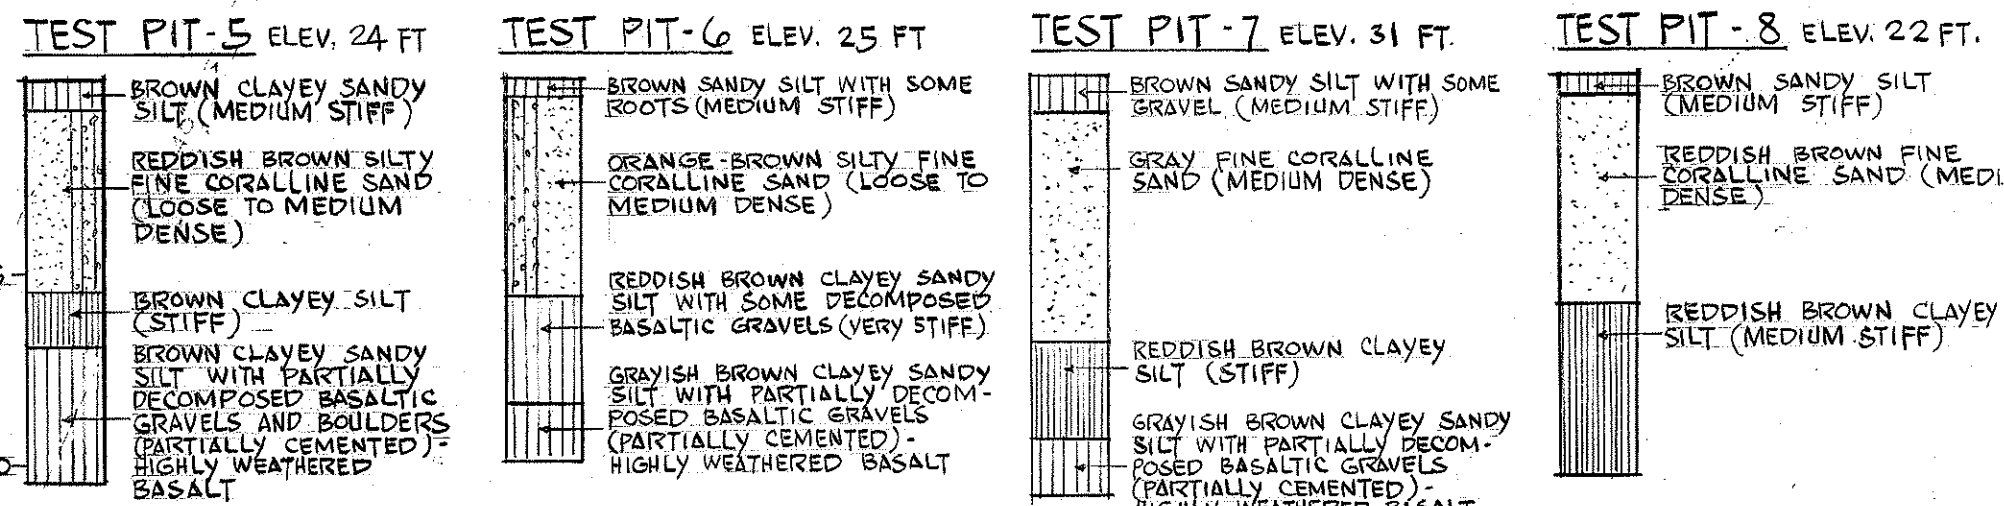

LOG OF TEST PITS

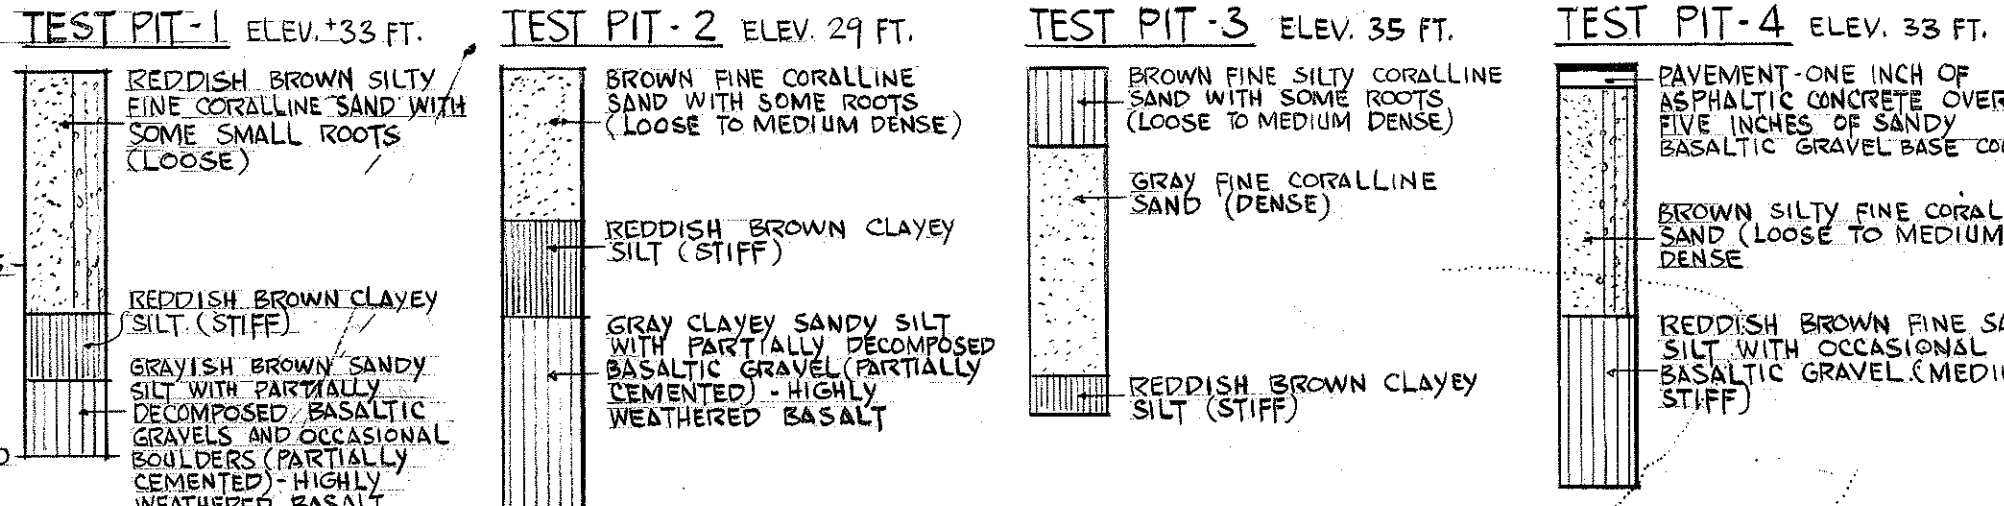

SITE PLAN
SCALE 1" = 40'-0"

DATE	
REVIEWED BY	
DESIGNED BY	
QUANTITIES BY	
CHECKED BY	
ORIGINAL PLAN	
NOTE BOOK	
NO.	

REVISION NO.	DATE	DESCRIPTION	REVISION NO.	DATE	DESCRIPTION

STATE OF HAWAII
DEPARTMENT OF TRANSPORTATION
HIGHWAYS DIVISION

SITE PLAN

DISTRICT OFFICE BUILDING
MAUI DISTRICT BASEYARD

KAHULUI MAUI HAWAII

KOBAYASHI - NISHIMURA
ARCHITECT & ENGINEER APRIL 1972

SHEET No. A-1 OF 40 SHEETS


GEORGE K. NISHIMURA
REGISTERED PROFESSIONAL ENGINEER
HAWAII, U.S.A.
No. 1388

NORIKO KOBAYASHI
REGISTERED PROFESSIONAL ARCHITECT
HAWAII, U.S.A.
No. 553

THIS WORK WAS PREPARED BY ME OR UNDER MY SUPERVISION

THIS WORK WAS PREPARED BY ME OR UNDER MY SUPERVISION

ORIGINAL
PLAN
DATE
DRAWN BY
CHECKED BY
NOTES
BY
DATE

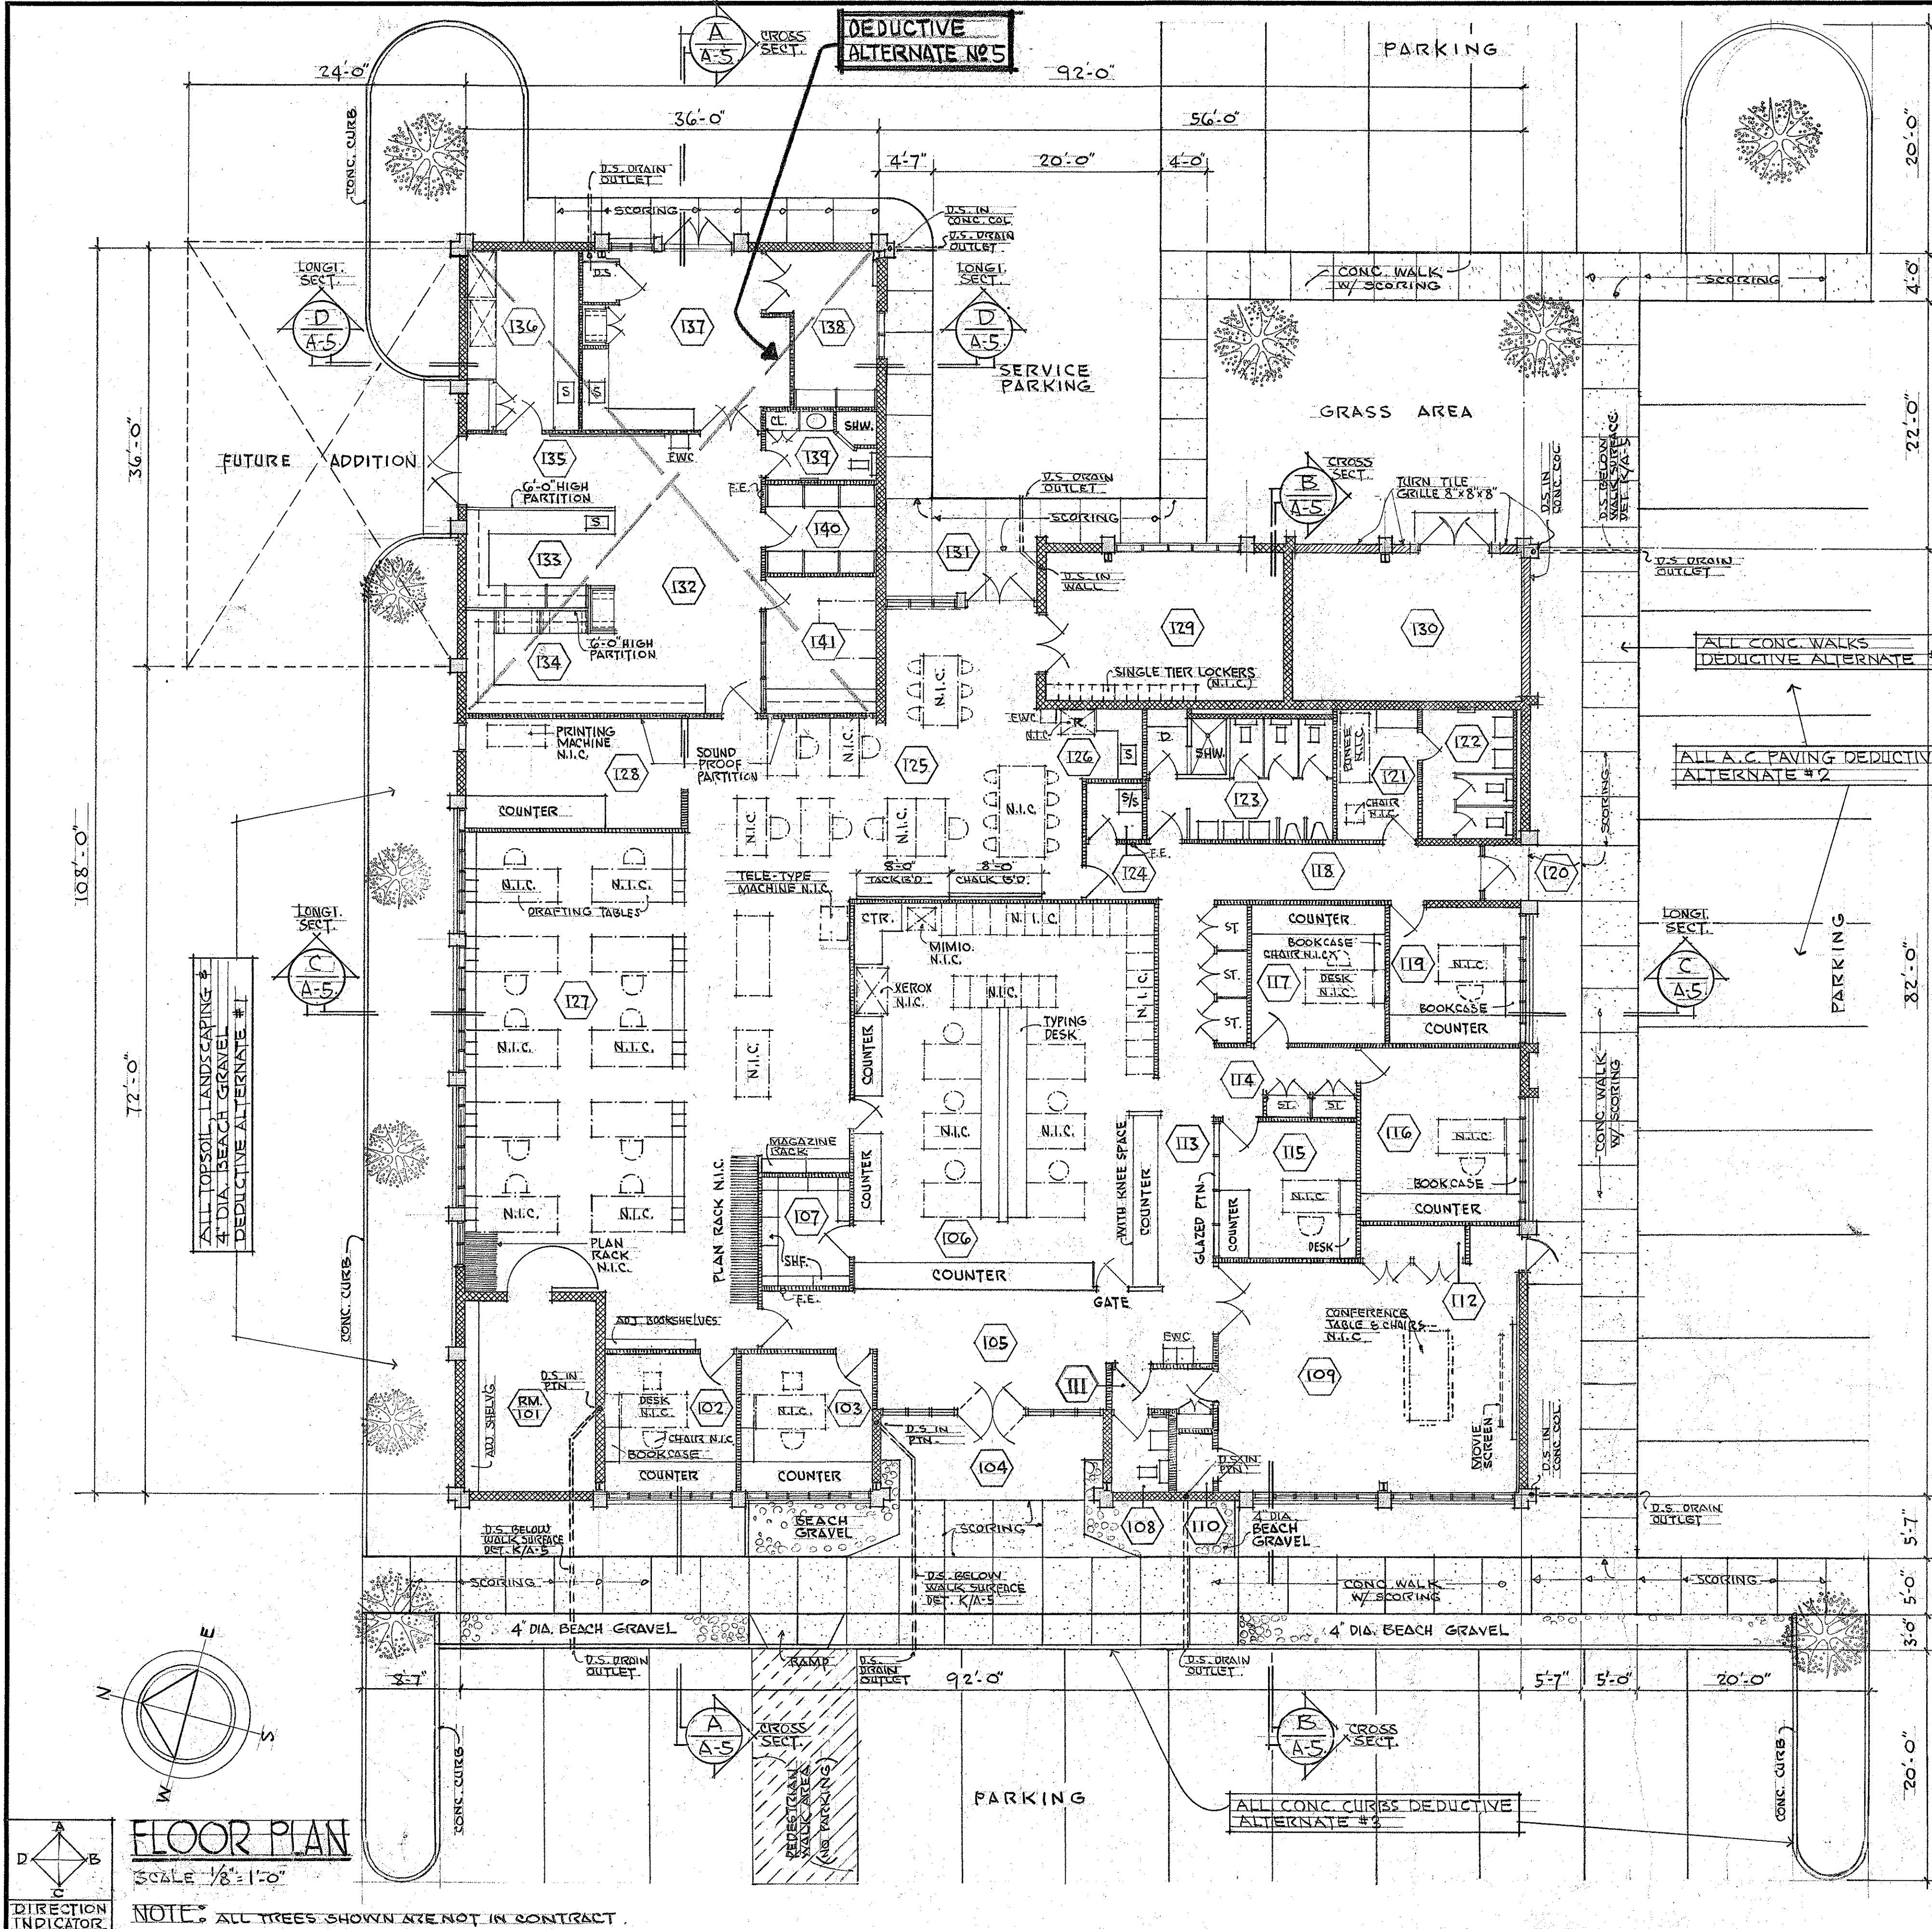

NOTE:
PROVIDE VAPOR BARRIER SHEET UNDER SLAB
CUSHION FILL ONLY WHERE RESILIENT FLOORING
IS CALLED FOR
* ASTERISK DENOTES DEDUCTIVE ALTERNATE NO. 1

FED. ROAD DIST. NO.	STATE	FED. AID PROJ. NO.	FISCAL YEAR	SHEET NO.	TOTAL SHEETS
HAWAII	HAW.				

SCHEDULE OF INTERIOR FINISHES

ROOM NO.	ROOM DESCRIPTION	DETAIL INTERIOR ELEVATION	FLOOR	BASE	WALL	CEILING	SIGN	NO. REQUIRED	DESCRIPTION	REMARKS
101	VAULT	A/A-10								
102	DESIGN ENGINEER	B/A-10								
103	CONST. ENGINEER	C/A-10								
104	MAIN ENTRY	D/A-10		PLASTER						
105	LOBBY	E/A-10								
106	GENERAL OFFICE	F/A-10								
107	STORAGE	F/A-10								
108	TOILET	G/H/A-10							1 TOILET	
109	CONFERENCE AND CLASSROOM	A/A-11								STEEL BENT COVERED W/ MET. LATH & PLASTER
110	STORAGE	G/A-10								
111	HALL	K/A-10								
112	STORAGE	L/A-10								
113	CORRIDOR	B/A-11								
114	CORRIDOR	B/A-11								
115	OFFICE MANAGER	C/A-11								
116	DISTRICT ENGINEER	D/A-11								
117	ASSISTANT DISTRICT ENGINEER	E/A-11								
118	CORRIDOR	G/A-11								
119	CONST. MAINTENANCE SUPERINTENDANT	F/A-11								
120	SIDE ENTRY	G/A-11		PLASTER						
121	LOUNGE	A/B/A-12							1 WOMEN	
122	WOMEN'S TOILET	A/C/A-12								
123	MEN'S TOILET AND DRESS G. & SHOWER	A/D/A-12							1 MEN	
124	JANITOR CLOSET	J/A-11								
125	SURVEY CREW AND INSPECTOR AREA	A/A-14								
126	ALCOVE	A/A-14								
127	DRAFTING ROOM	A/A-14								
128	PRINTING ROOM	H/A-11								
129	SURVEY CREW STORAGE	E/A-12								STEEL BENT COVERED W/ MET. LATH & PLAS.
130	A.C. MACHINE RM.	F/A-12								PURLINS & STEEL BENT COVERED W/ CEM. PLAS.
131	REAR ENTRY	G/A-12		PLASTER						
132 *	WORK AREA NO. 1	A/E/A-13								SEE CONC. CURBS BASE DET. M/A-G
133 *	WORK AREA NO. 2	A/E/A-13								SEE CONC. CURBS BASE DET. M/A-G
134 *	WORK AREA NO. 3	A/E/A-13								SEE CONC. CURBS BASE DET. M/A-G
135 *	CORRIDOR	A/E/A-13								SEE CONC. CURBS BASE DET. M/A-G
136 *	ASPHALT ROOM	A/B/A-13								SEE CONC. CURBS BASE DET. M/A-G
137 *	RECEIVING AND PREPARATION	A/C/A-13								SEE CONC. CURBS BASE DET. M/A-G
138 *	FIELD EQUIPMENT STOR.	A/D/A-13								SEE CONC. CURBS BASE DET. M/A-G
139 *	TOILET (INCLUDING SHOWER)	H/A-12								SEE CONC. CURBS BASE DET. M/A-G
140 *	LAB EQUIPMENT	J/A-12								SEE CONC. CURBS BASE DET. M/A-G
141 *	OFFICE	K/A-12								SEE CONC. CURBS BASE DET. P/A-G, M/A-G


NOTE:
ALL EXPOSED STEEL BENTS AND PURLINS AT INTERIOR AS
WELLS AS EXTERIOR, SHALL BE COVERED WITH METAL
LATH & PLASTER. EXTERIOR STEEL MEMBERS EXPOSED
TO WEATHER, SHALL BE COVERED WITH GALVANIZED
METAL LATH & GEMENT PLASTER

NOTE:

REVISION NO. DATE DESCRIPTION



THIS WORK WAS PREPARED BY
ME OR UNDER MY SUPERVISION
George K. Nishimura

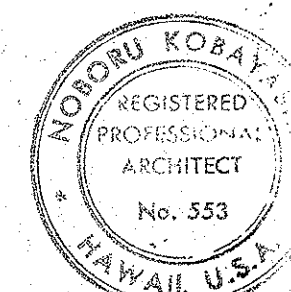

THIS WORK WAS PREPARED BY
ME OR UNDER MY SUPERVISION
Norio Kobayashi

STATE OF HAWAII
DEPARTMENT OF TRANSPORTATION
HIGHWAYS DIVISION

FLOOR PLAN AND SCHED. OF INT. FINISHES

DISTRICT OFFICE BUILDING
MAUI DISTRICT BASEYARD

KAHULUI MAUI HAWAII

KOBAYASHI - NISHIMURA



ARCHITECT & ENGINEER APRIL 1972

SHEET No. A-2 OF 40 SHEETS

DATE: _____
DRAWN BY: _____
CHECKED BY: _____
NOTE BOOK: _____
QUANTITIES BY: _____
CHECKED BY: _____

DOOR SCHEDULE									
NUMBER	SIZE (W X H)	THICKNESS	TYPE	CORE	GLASS	THRESHOLD	FRAME MATERIAL	DETAIL	REMARKS
101	3'-4" x 6'-6"		6		---	---	METAL	A/A-18	VAULT DOOR (2 HR. FIRED RATED)
102	3'-0" x 6'-8"	3/4"	5	SOLID	---	---	WOOD	B/A-18	FIXED PANEL ABOVE DOOR 3'-0" x 3'-2 1/2" x 13/4"
103	3'-0" x 6'-8"	3/4"	5	SOLID	---	---	WOOD	B/A-18	FIXED PANEL ABOVE DOOR 3'-0" x 3'-2 1/2" x 13/4"
104	3'-0" x 6'-8"	3/4"	5	SOLID	---	---	WOOD	B/A-18	
105	2'-8" x 6'-8"	3/4"	5	SOLID	---	---	WOOD	B/A-18	FIXED PANEL ABOVE DOOR 2'-8" x 3'-2 1/2" x 13/4"
106	2'-8" x 6'-8"	3/4"	5	SOLID	---	---	WOOD	B/A-18	FIXED PANEL ABOVE DOOR 2'-8" x 3'-2 1/2" x 13/4"
107	6'-0" (PAIR) x 7'-0"	3/4"	1	EXTRUDED	BRONZE GL.	ALUM.	ALUM.	A/A-19	SEE WDW. TYPE F FOR GL. TRANSOM SIZE 1" TEMPERED GL. DR.
108	3'-0" x 6'-8"	3/4"	5	SOLID	---	MARBLE	WOOD	B/A-18	METAL LOUVER VENT ON DOOR 20" X 10"
109	6'-0" (PAIR) x 6'-8"	3/4"	3	SOLID	---	---	WOOD	B/A-18	FIXED PANEL ABOVE DOOR 6'-0" x 3'-2 1/2" x 13/4"
110	2'-6" x 6'-8"	3/4"	5	SOLID	---	---	WOOD	B/A-18	FIXED PANEL ABOVE DOOR 2'-6" x 3'-2 1/2" x 13/4"
111	2'-6" x 6'-8"	3/4"	5	SOLID	---	---	WOOD	B/A-18	FIXED PANEL ABOVE DOOR 2'-6" x 3'-2 1/2" x 13/4"
112	4'-5 1/2" x 6'-8" VERIFY	1/4"	3	HOLLOW	---	---	WOOD	L/A-18	2 PAIRS AT STORAGE RM. 112
113	3'-0" x 6'-8"	3/4"	5	SOLID	---	---	WOOD	B/A-18	FIXED PANEL ABOVE DOOR 3'-0" x 1'-2 1/2" x 13/4"
114	3'-0" x 6'-8"	3/4"	5	SOLID	---	---	WOOD	B/A-18	FIXED PANEL ABOVE DOOR 3'-0" x 1'-2 1/2" x 13/4"
115	3'-0" x 6'-8"	3/4"	5	SOLID	---	---	WOOD	B/A-18	FIXED PANEL ABOVE DOOR 3'-0" x 1'-2 1/2" x 13/4"
116	3'-10 1/2" x 6'-8" VERIFY	1/4"	3	HOLLOW	---	---	WOOD	K/A-15	3 PAIRS OF DOOR W/ FIXED PNL ABOVE PR. 3'-10 1/2" x 1'-2 1/2" x 13/4"
117	3'-0" x 6'-8"	3/4"	5	SOLID	---	---	WOOD	B/F/A-18	FIXED PANEL ABOVE DOOR 3'-0" x 1'-2 1/2" x 13/4"
118	3'-0" x 7'-0"	3/4"	2	EXTRUDED	BRONZE GL.	ALUM.	ALUM.	A/A-19	SEE WDW. TYPE F FOR GL. TRANSOM SIZE 1" TEMPERED GL. DR.
119	2'-8" x 6'-8"	3/4"	5	SOLID	---	---	WOOD	B/F/A-18	FIXED PANEL ABOVE DOOR 2'-8" x 1'-2 1/2" x 13/4"
120	2'-6" x 6'-8"	3/4"	5	HOLLOW	---	MARBLE	WOOD	B/A-18	FIXED PANEL ABOVE DOOR 2'-6" x 1'-2 1/2" x 13/4"
121	2'-8" x 6'-8"	3/4"	5	SOLID	---	MARBLE	WOOD	D/A-18	FIXED PANEL ABOVE DOOR 2'-8" x 1'-2 1/2" x 13/4"
122	2'-0" x 4'-4"	1/4"	10	HOLLOW	---	---	WOOD	J/A-18	LAMINATED PLASTIC SH. COVERED DR.
123	2'-6" x 6'-8"	3/8"	5	SOLID	---	---	WOOD	B/A-18	FIXED PANEL ABOVE DOOR 2'-6" x 1'-2 1/2" x 13/8"
124	3'-0" x 6'-8"	3/4"	5	SOLID	---	---	WOOD	B/A-18	FIXED PANEL ABOVE DOOR 3'-0" x 1'-2 1/2" x 13/4"
125	6'-0" (PAIR) x 7'-0"	3/4"	4	SOLID	---	ALUM.	ALUM.	A/A-19	SEE WDW. TYPE H FOR GL. TRANSOM SIZE 2" METAL LOUVER 20" X 10"
126	5'-0" (PAIR) x 6'-8"	3/4"	3	SOLID	---	---	WOOD	G/A-18	FIXED PANEL ABOVE DOOR 5'-0" x 3'-2 1/2" x 13/4"
127	6'-0" (PAIR) x 7'-0"	3/4"	7	SOLID	---	---	METAL	B/A-19	SEE WDW. TYPE F FOR GL. TRANSOM SIZE 2" METAL LOUVER
128	3'-10 1/2" x 6'-8" VERIFY	1/4"	3	HOLLOW	---	---	WOOD	K/A-15	2 PAIRS OF DOORS W/ FIXED PNL ABOVE PR. 3'-10 1/2" x 1'-2 1/2" x 13/4"
129	3'-0" x 6'-8"	3/4"	5	SOLID	---	---	WOOD	E/A-18	FIXED PANEL ABOVE DOOR (3'-0" x 3'-2") BUILT UP 1/2" SH. SLIDING DR. HEAD
130	3'-0" x 6'-8"	3/4"	5	SOLID	---	---	WOOD	C/A-18	FIXED PANEL ABOVE DOOR 3'-0" x 3'-2 1/2" x 13/4"
131	3'-0" x 6'-8"	3/4"	5	SOLID	---	---	WOOD	G/A-6	FIXED PANEL ABOVE DOOR 3'-0" x 1'-2 1/2" x 13/4"
132	3'-0" x 6'-8"	3/4"	5	SOLID	---	---	WOOD	B/A-18	FIXED PANEL ABOVE DOOR 3'-0" x 1'-2 1/2" x 13/4"
133	2'-6" x 6'-8"	3/8"	5	SOLID	---	MARBLE	WOOD	B/A-18	FIXED PANEL ABOVE DOOR 2'-6" x 1'-2 1/2" x 13/8"
134	5'-0" (PAIR) x 6'-8"	3/4"	3	SOLID	---	---	WOOD	C/A-18	FIXED PANEL ABOVE DOOR 5'-0" x 3'-2 1/2" x 13/4"
135	5'-0" (PAIR) x 6'-8"	3/4"	3	SOLID	---	---	WOOD	C/A-18	FIXED PANEL ABOVE DOOR 5'-0" x 3'-2 1/2" x 13/4"
136	6'-0" (PAIR) x 7'-0"	3/4"	4	SOLID	---	---	ALUM.	A/A-19	SEE WDW. TYPE H FOR GL. TRANSOM SIZE 2" METAL LOUVER
137	3'-0" x 6'-7" (CUT 1" BOTH SIDES)	3/4"	5	SOLID	---	---	WOOD	B/A-18	3/4" THK. ACOUSTIC PANEL SECURED TO BACK OF DOOR (ENTIRE SURFACE)
138	3'-0" x 6'-8"	3/4"	5	SOLID	---	---	WOOD	C/A-18	FIXED PANEL ABOVE DOOR 3'-0" x 3'-2 1/2" x 13/4"
139	6'-0" (PAIR) x 7'-0"	3/4"	4	SOLID	---	---	ALUM.	A/A-19	SEE WDW. TYPE H FOR GL. TRANSOM SIZE 2" METAL LOUVER
140	2'-6" x 2'-6"	1/4"	11	HOLLOW	---	---	WOOD	N/A-16	GATE COVERED WITH LAMINATED PLASTIC SHEET.
141	3'-0" x 6'-8"	3/4"	5	SOLID	---	---	WOOD	B/A-18	METAL LOUVER 20" X 10" ON DOOR
142	3'-0" x 7'-0"	3/4"	5	SOLID	---	---	WOOD	K/A-18	FIXED PANEL ABOVE DOOR 3'-0" x 3'-2 1/2" x 13/4"
143	2'-10" (PAIR) x 6'-8"	1/4"	12	HOLLOW	---	---	WOOD	B/A-18	3/4" THK. ACOUSTIC PANEL SECURED TO BACK OF DOOR (ENTIRE SURFACE)
144	3'-9" x 6'-4 1/2"	1/4"	9	HOLLOW	---	---	WOOD	J/A-15	SEE WDW. TYPE F FOR GL. CONDITION ABOVE DOOR

WINDOW SCHEDULE					
NUMBER	SIZE RO. (W x H)	TYPE	GLASS	FRAME MATERIAL	DETAIL
101	10'-10" x 7'-0"	A	BRONZE GL.	ALUM.	A/A-19
102	10'-10" x 7'-0"	A	BRONZE GL.	ALUM.	A/A-19
103	19'-3" x 10'-0"	F	BRONZE GL.	ALUM.	A/A-19
104	10'-10" x 7'-0"	A	BRONZE GL.	ALUM.	A/A-19
105	10'-10" x 7'-0"	A	BRONZE GL.	ALUM.	A/A-19
106	11'-0" x 7'-0"	A	BRONZE GL.	ALUM.	A/A-19
107	11'-0" x 7'-0"	A	BRONZE GL.	ALUM.	A/A-19
108	5'-0" x 10'-0"	G	BRONZE GL.	ALUM.	A/A-19
109	6'-4" x 10'-1 1/2"	L		METAL	B/A-19
110	10'-10" x 3'-0 5/8"	K	OBSCURE	ALUM.	C/A-19
111	6'-4" x 10'-0"	L	BRONZE GL.	ALUM.	A/A-19
112	6'-4" x 7'-0"	C	BRONZE GL.	ALUM.	A/A-19
113	4'-4" x 4'-6 1/8"	L	OBSCURE	ALUM.	C/A-19
114	6'-4" x 10'-0 1/2"	H	BRONZE GL.	ALUM.	A/A-19
115	3'-10" x 7'-0"	D	BRONZE GL.	ALUM.	A/A-19
116	6'-4" x 10'-0 1/2"	H	BRONZE GL.	ALUM.	A/A-19
117	2'-2" x 5'-11 1/8"	M	BRONZE GL.	ALUM.	C/A-19
118	10'-10" x 6'-6"	B	BRONZE GL.	ALUM.	A/A-19
119	10'-10" x 6'-6"	B	BRONZE GL.	ALUM.	A/A-19
120	10'-10" x 6'-6"	B	BRONZE GL.	ALUM.	A/A-19
121	4'-0" x 6'-6"	E	BRONZE GL.	ALUM.	A/A-19

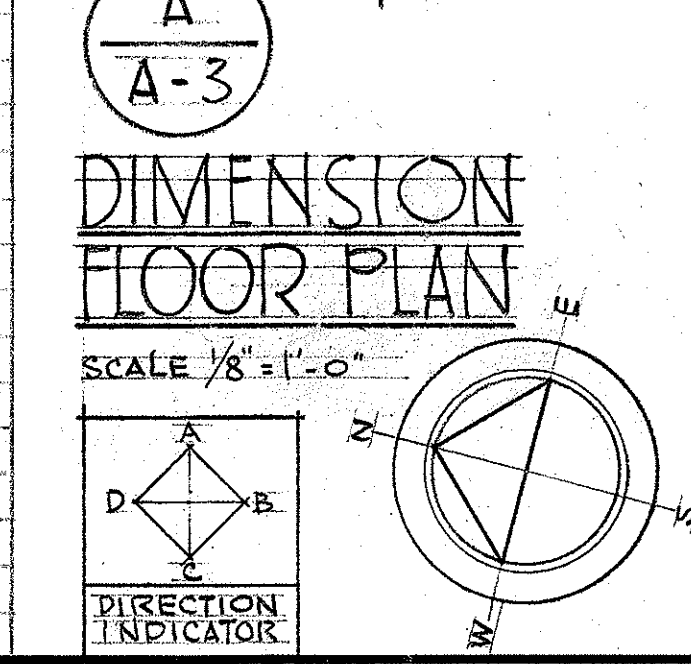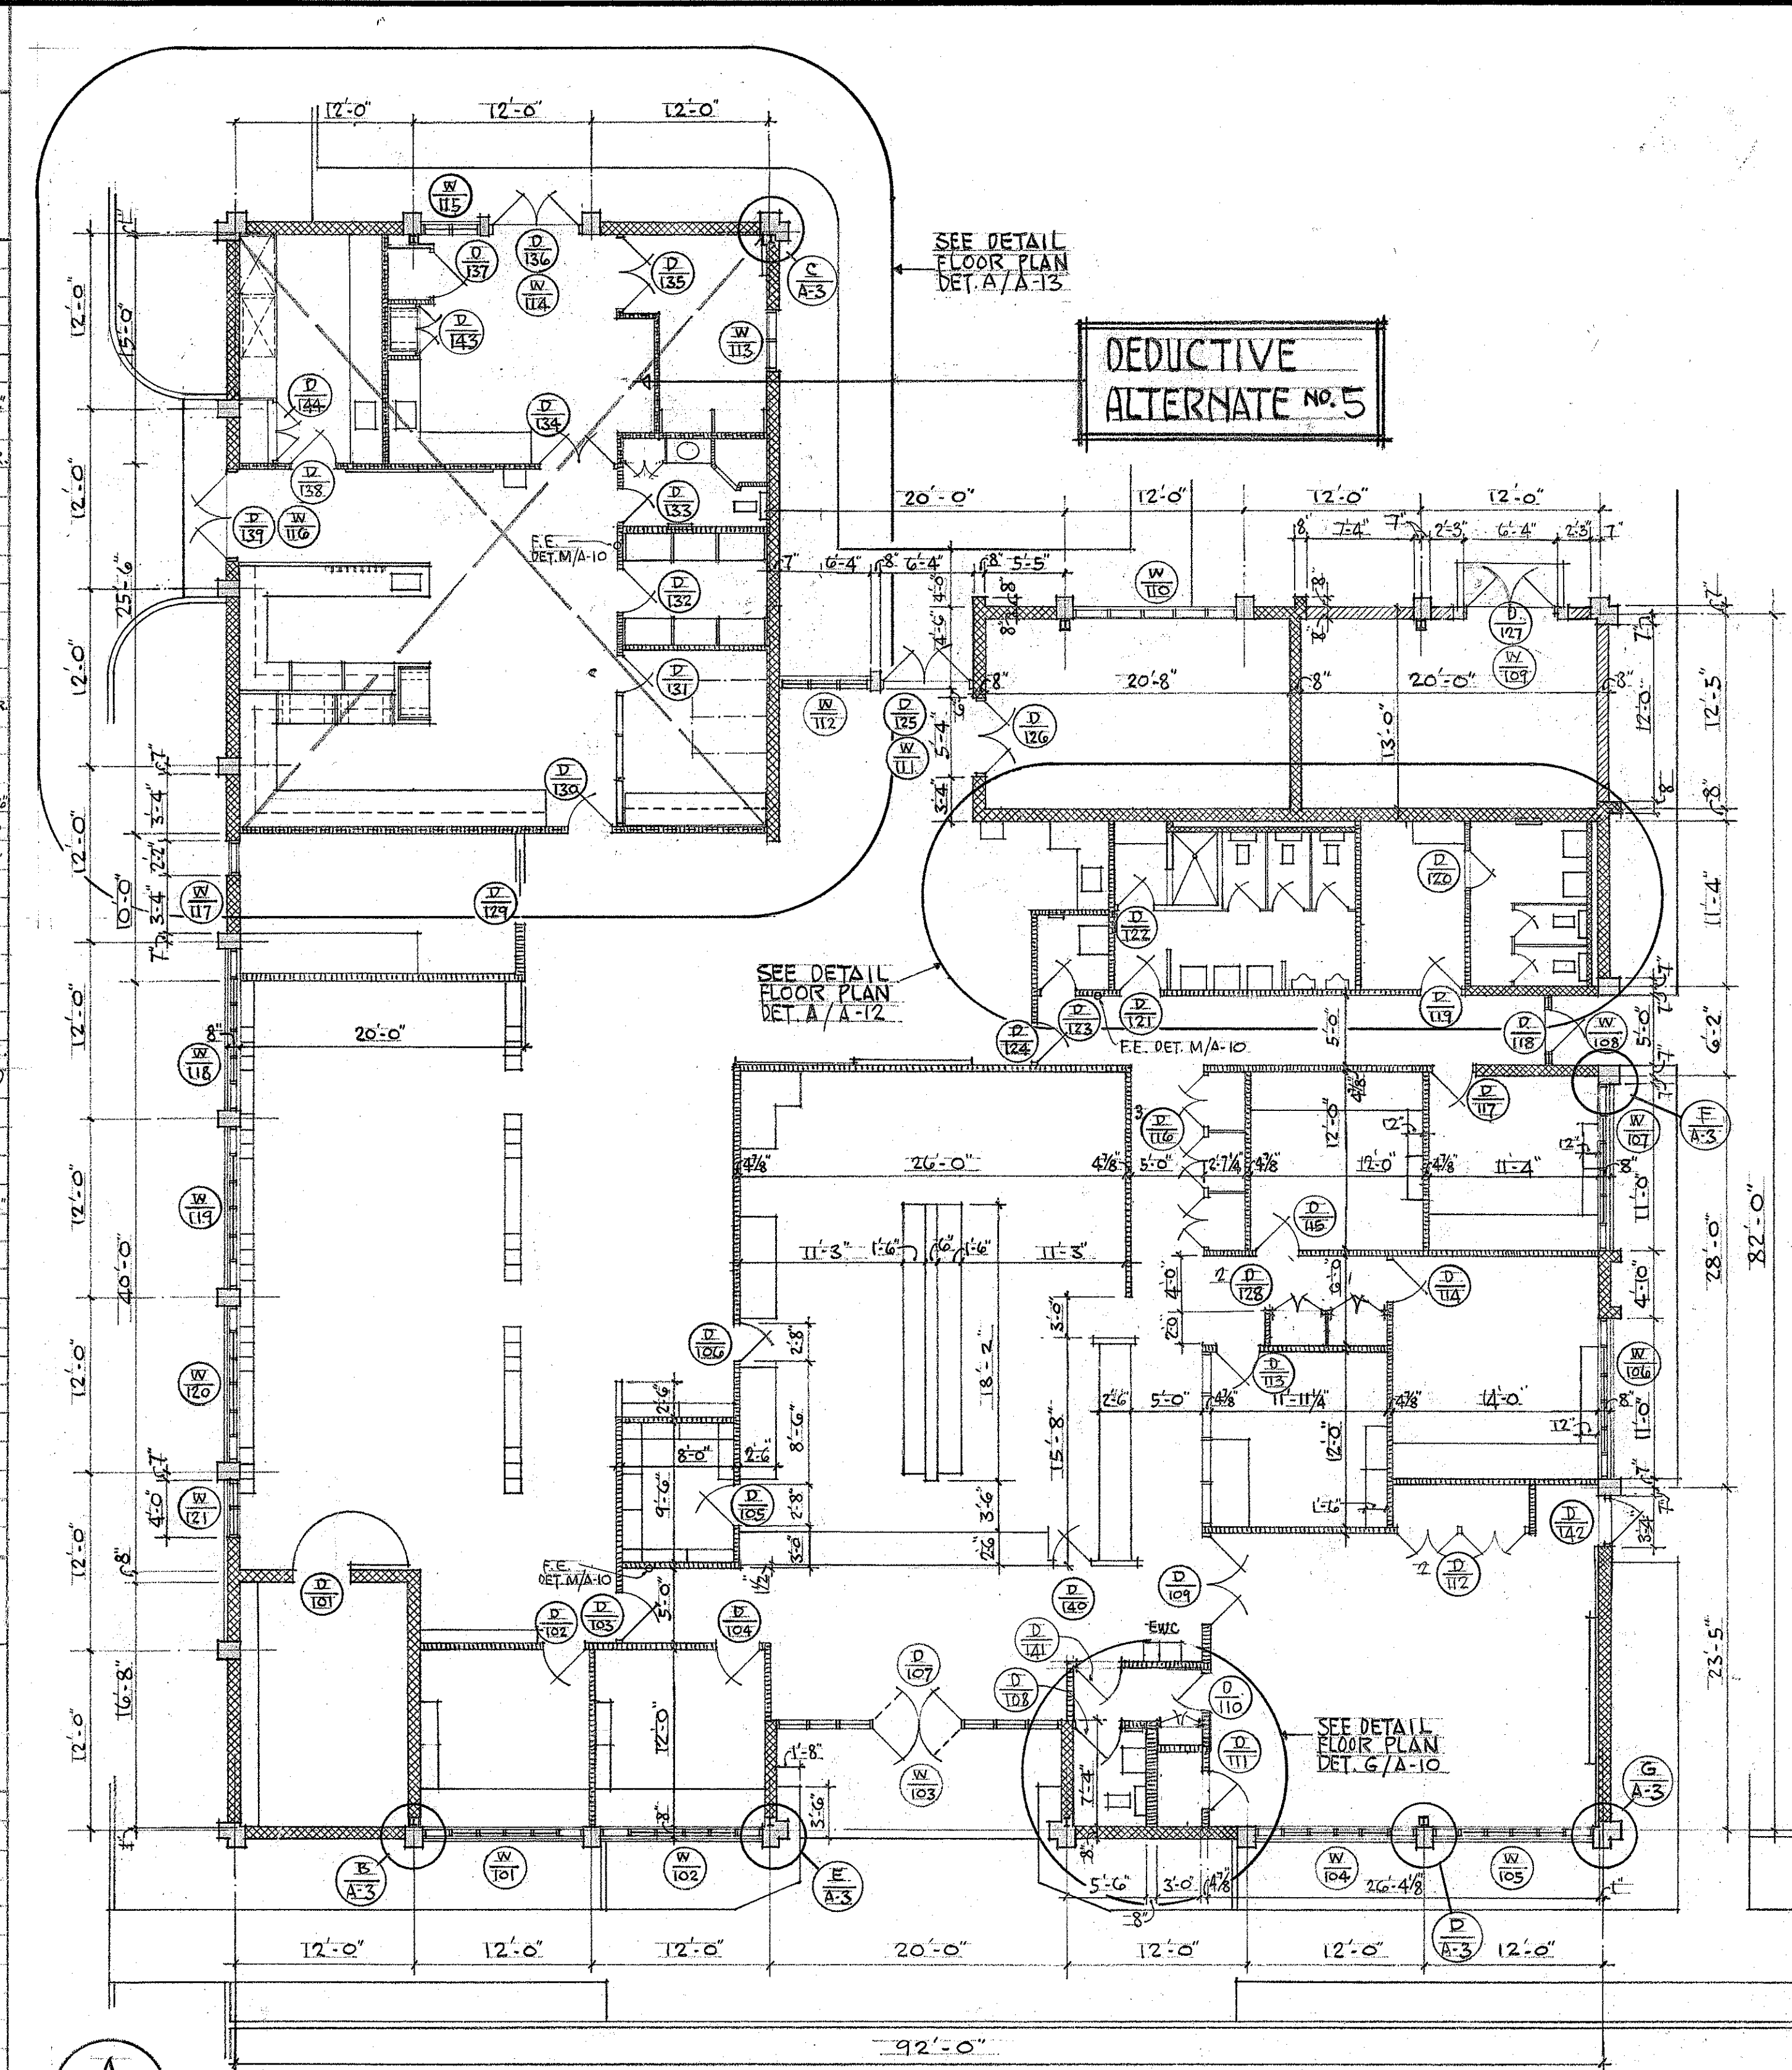

FED. ROAD DIST. NO.	STATE	FED. AID PROJ. NO.	FISCAL YEAR	SHEET NO.	TOTAL SHEETS
HAWAII	HAW.				

DETAIL OF CONC. COLUMNS (VARIOUS CONDITIONS) SCALE 1" = 1'-0"

REVISION NO. DATE DESCRIPTION

REVISION NO.	DATE	DESCRIPTION

STATE OF HAWAII
DEPARTMENT OF TRANSPORTATION
HIGHWAYS DIVISION

DIMENSION FLOOR PLAN
AND DOOR & WINDOW SCHEDULES

DISTRICT OFFICE BUILDING
MAUI DISTRICT BASEYARD

KAHULUI MAUI HAWAII

KOBAYASHI - NISHIMURA
ARCHITECT & ENGINEER APRIL 1972

SHEET No.A-3 OF 40 SHEETS


GEORGE K. NISHIMURA
REGISTERED PROFESSIONAL ARCHITECT
No. 1388
HAWAII, U.S.A.

NORIKU KOBAYASHI
REGISTERED PROFESSIONAL ARCHITECT
No. 553
HAWAII, U.S.A.

THIS WORK WAS PREPARED BY
THE OR UNDER MY SUPERVISION
George K. Nishimura





THIS WORK WAS PREPARED BY
THE OR UNDER MY SUPERVISION
Noriku Kobayashi

FED. ROAD DIST. NO.	STATE	FED. AID PROJ. NO.	FISCAL YEAR	SHEET NO.	TOTAL SHEETS
HAWAII	HAW.				

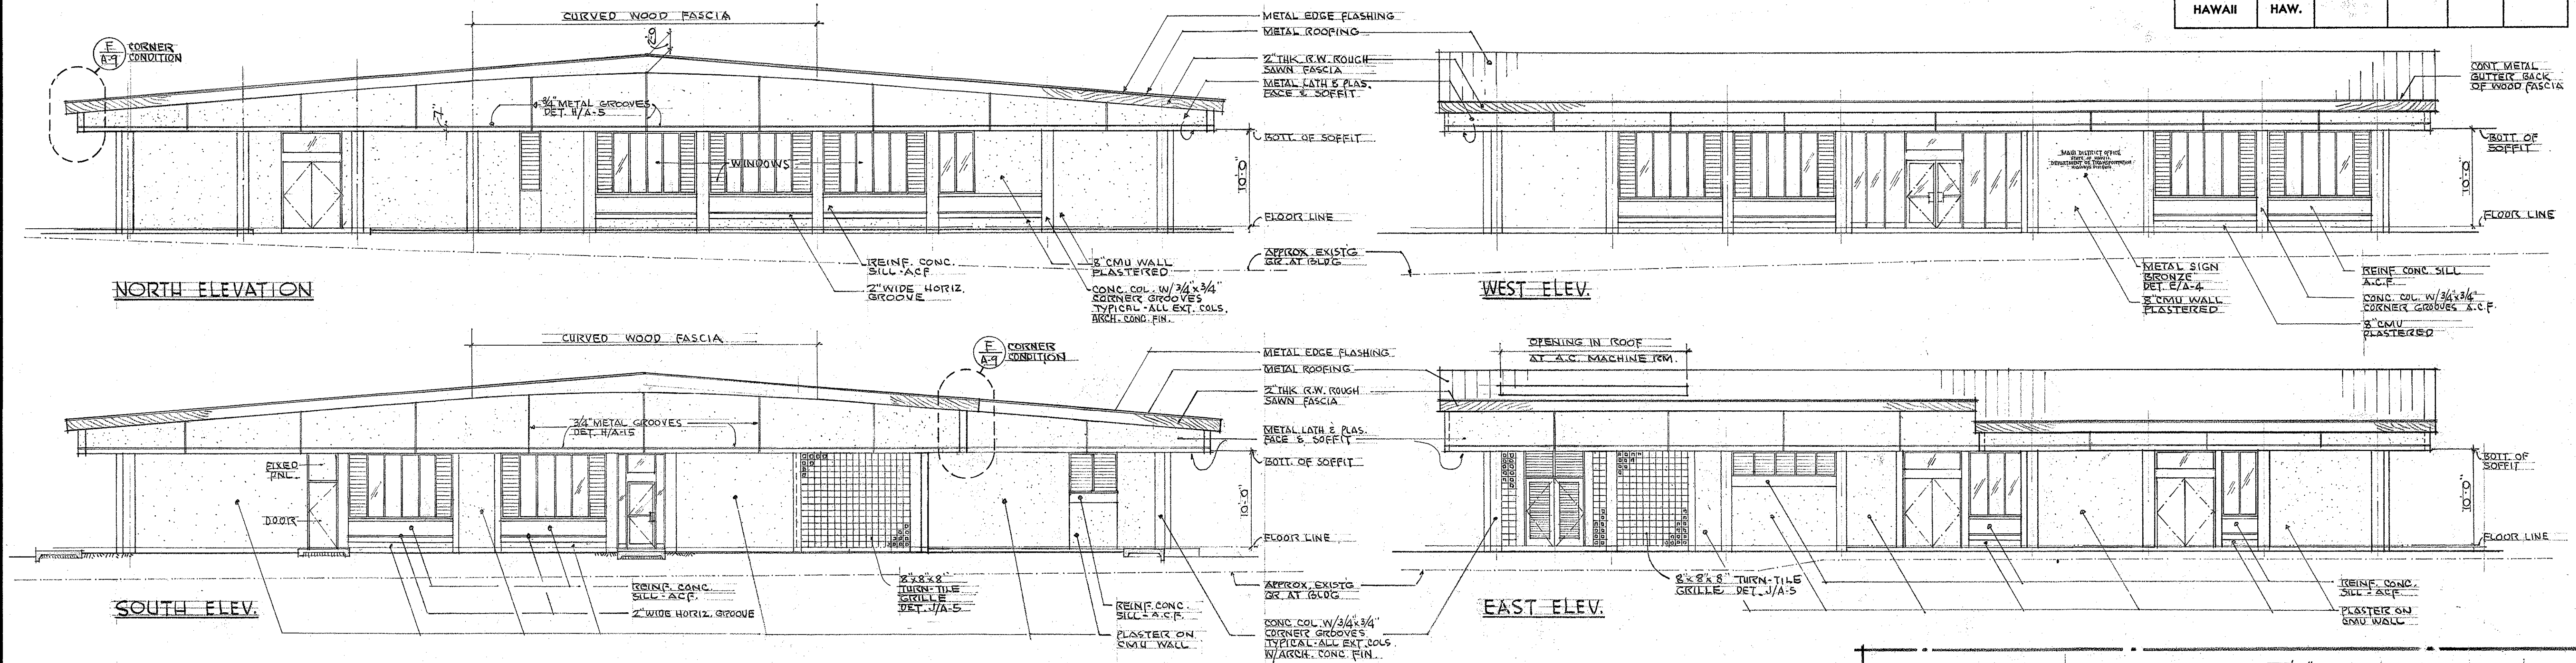

A-4 EXTERIOR ELEVATIONS

NOTE:
DEPTH OF FOUNDATION FOOTINGS
SEE STRUCTURAL DRAWINGS

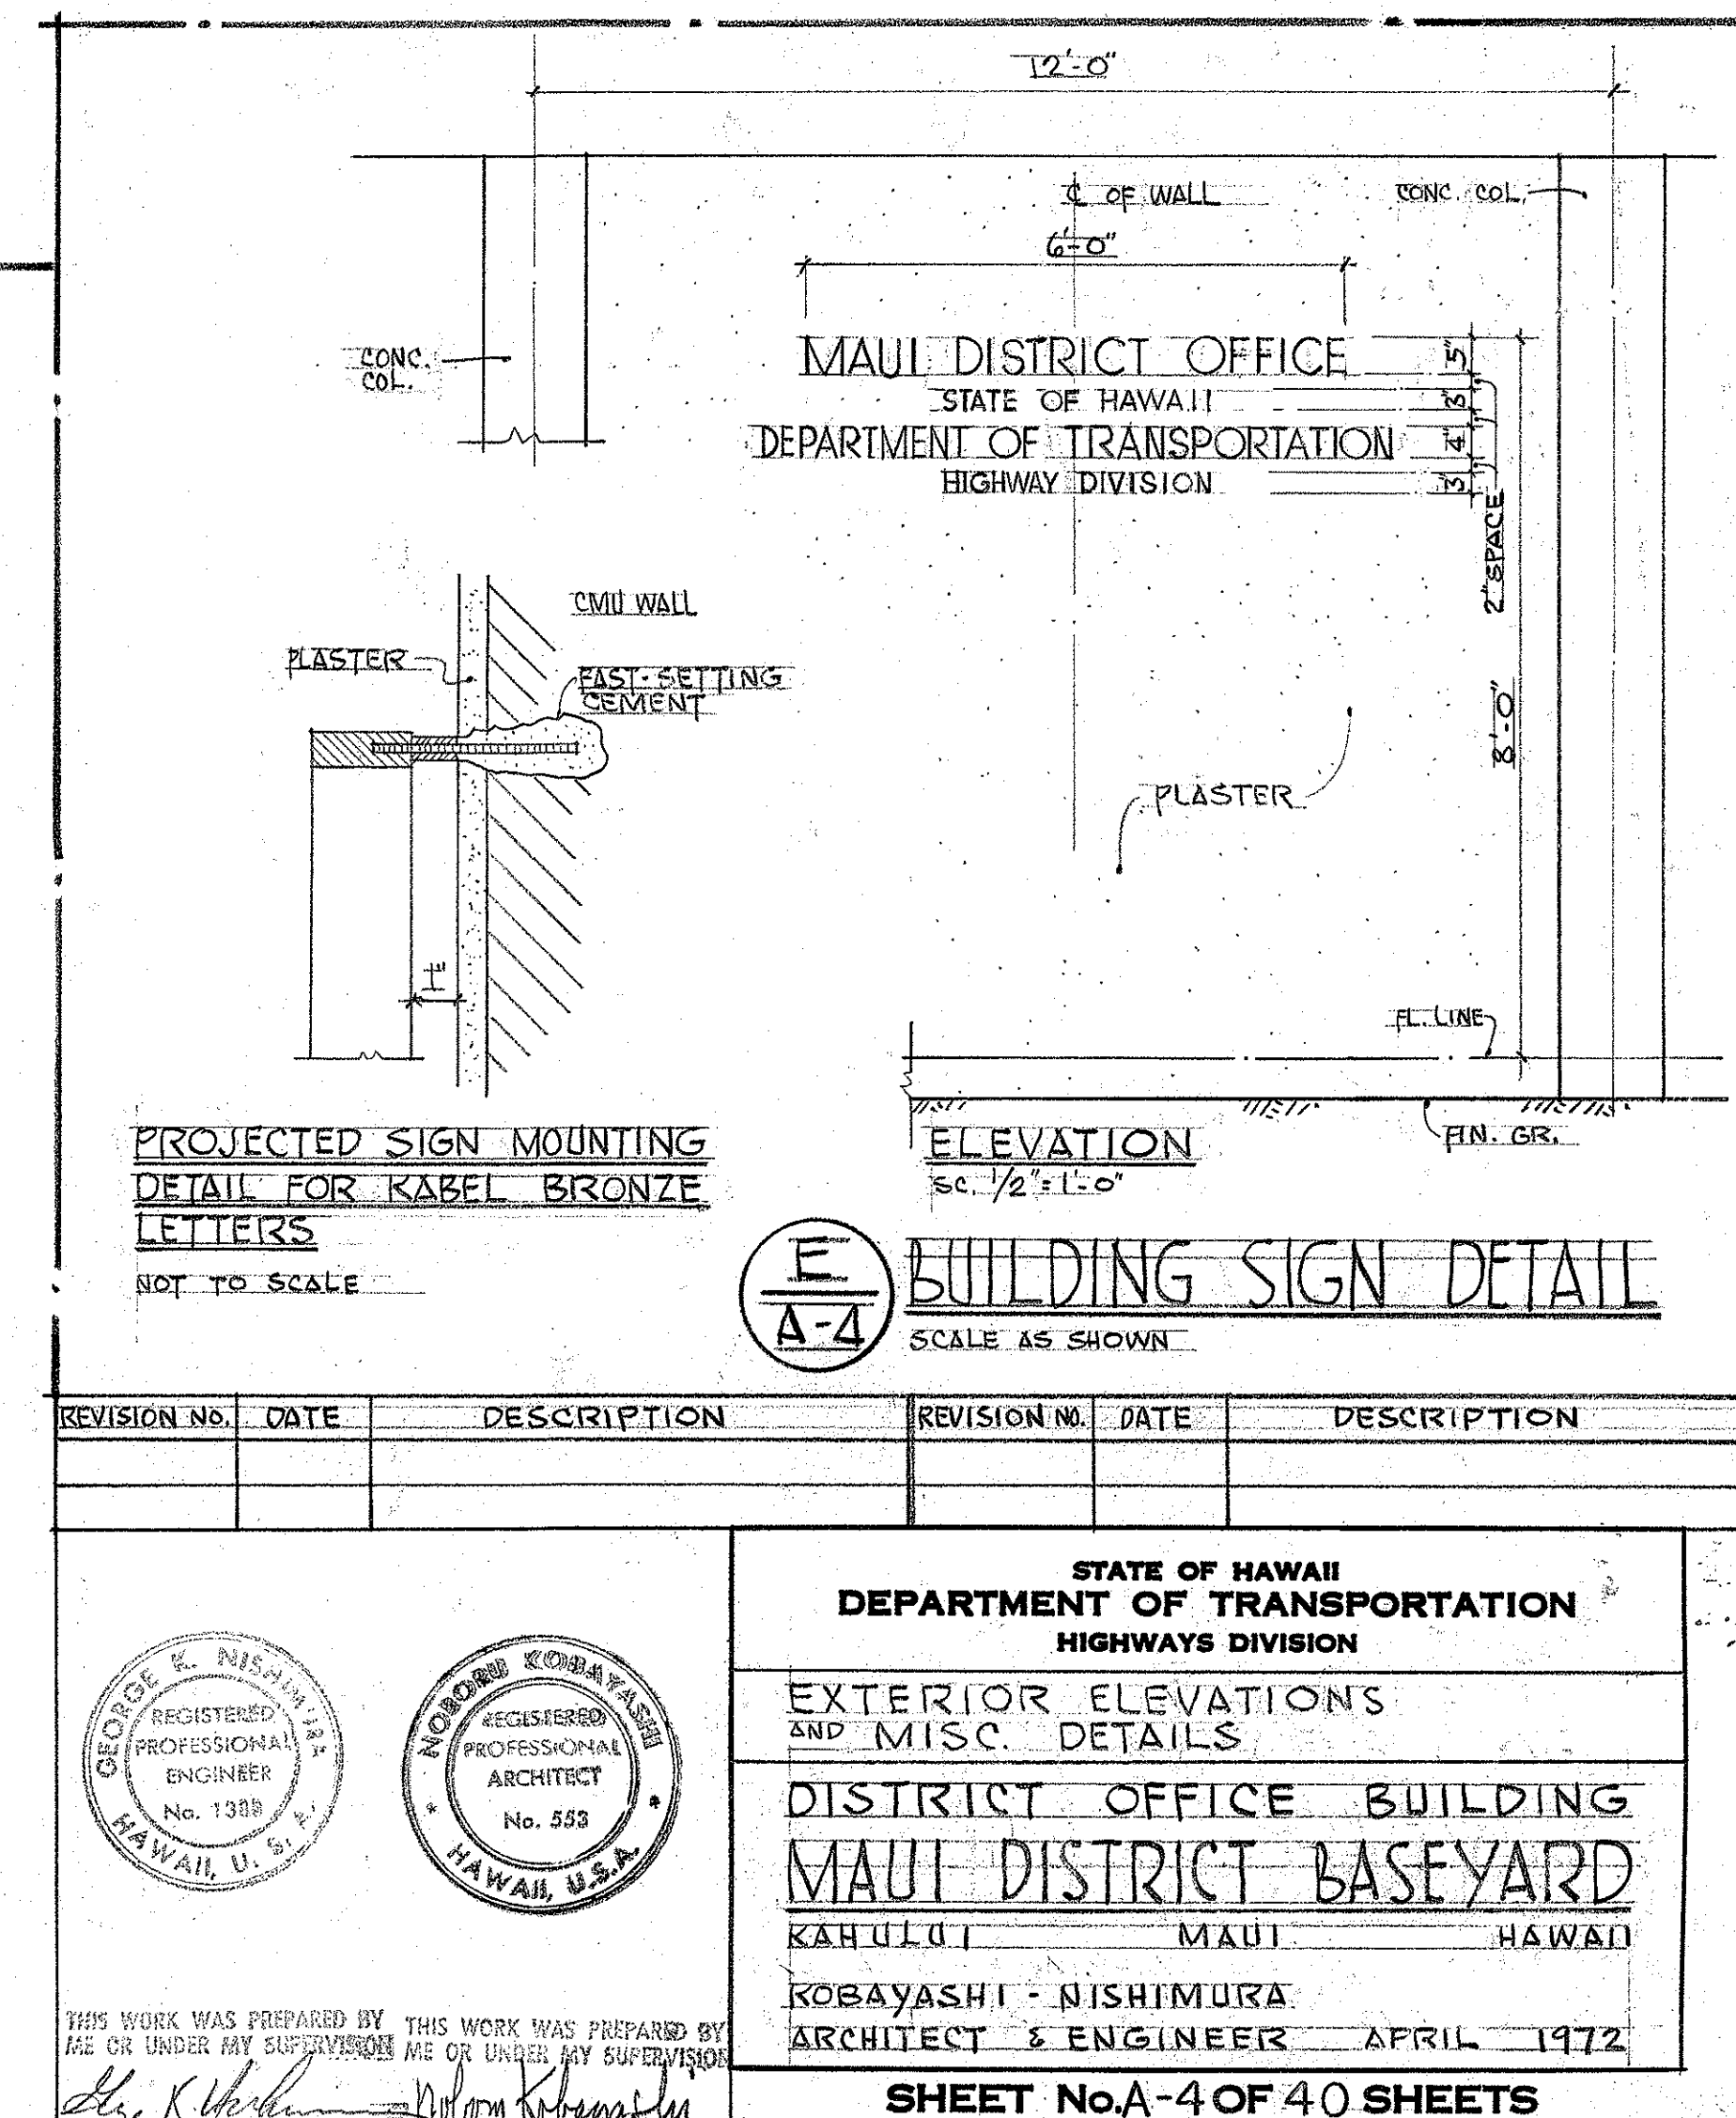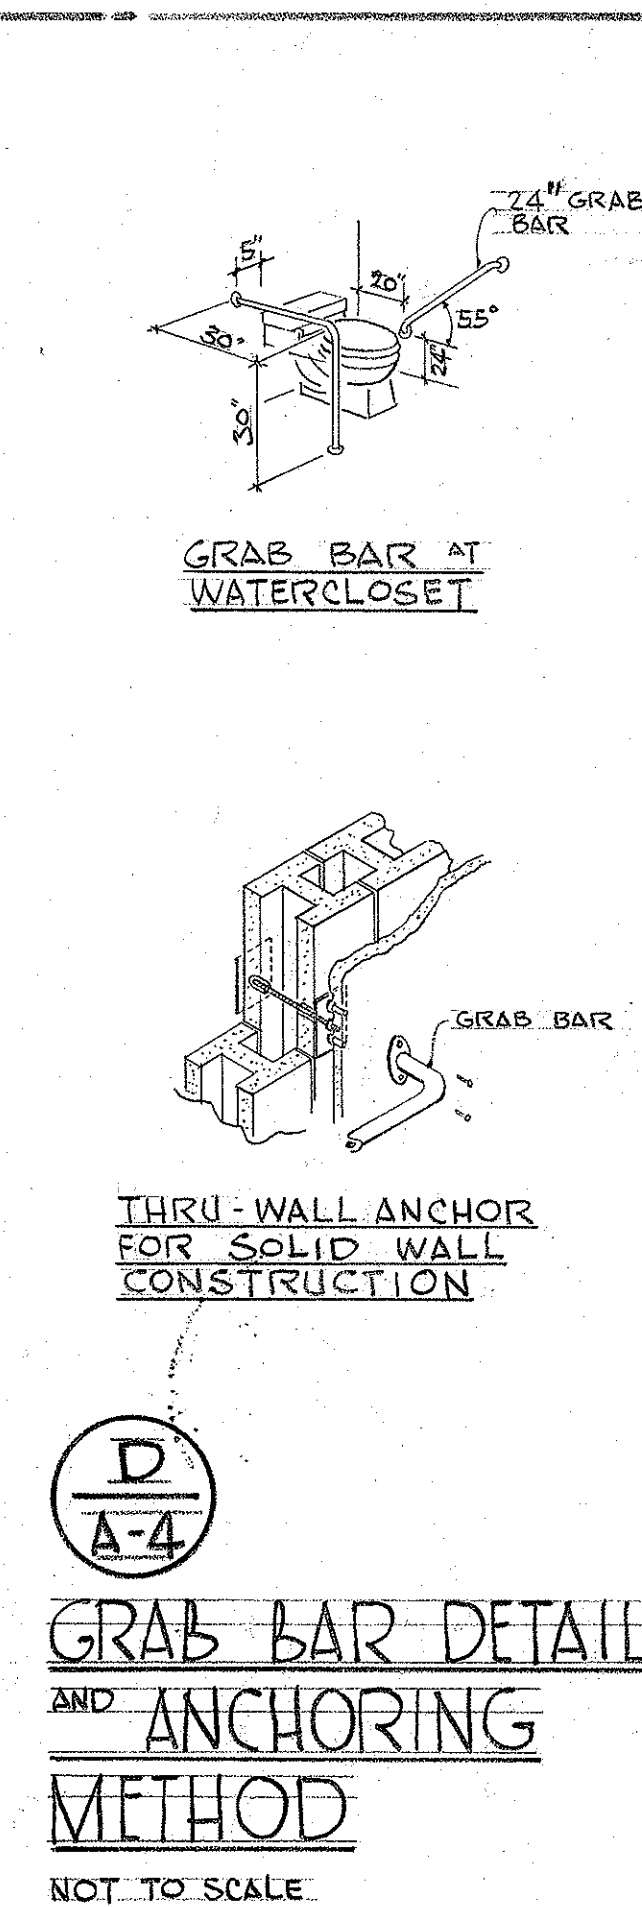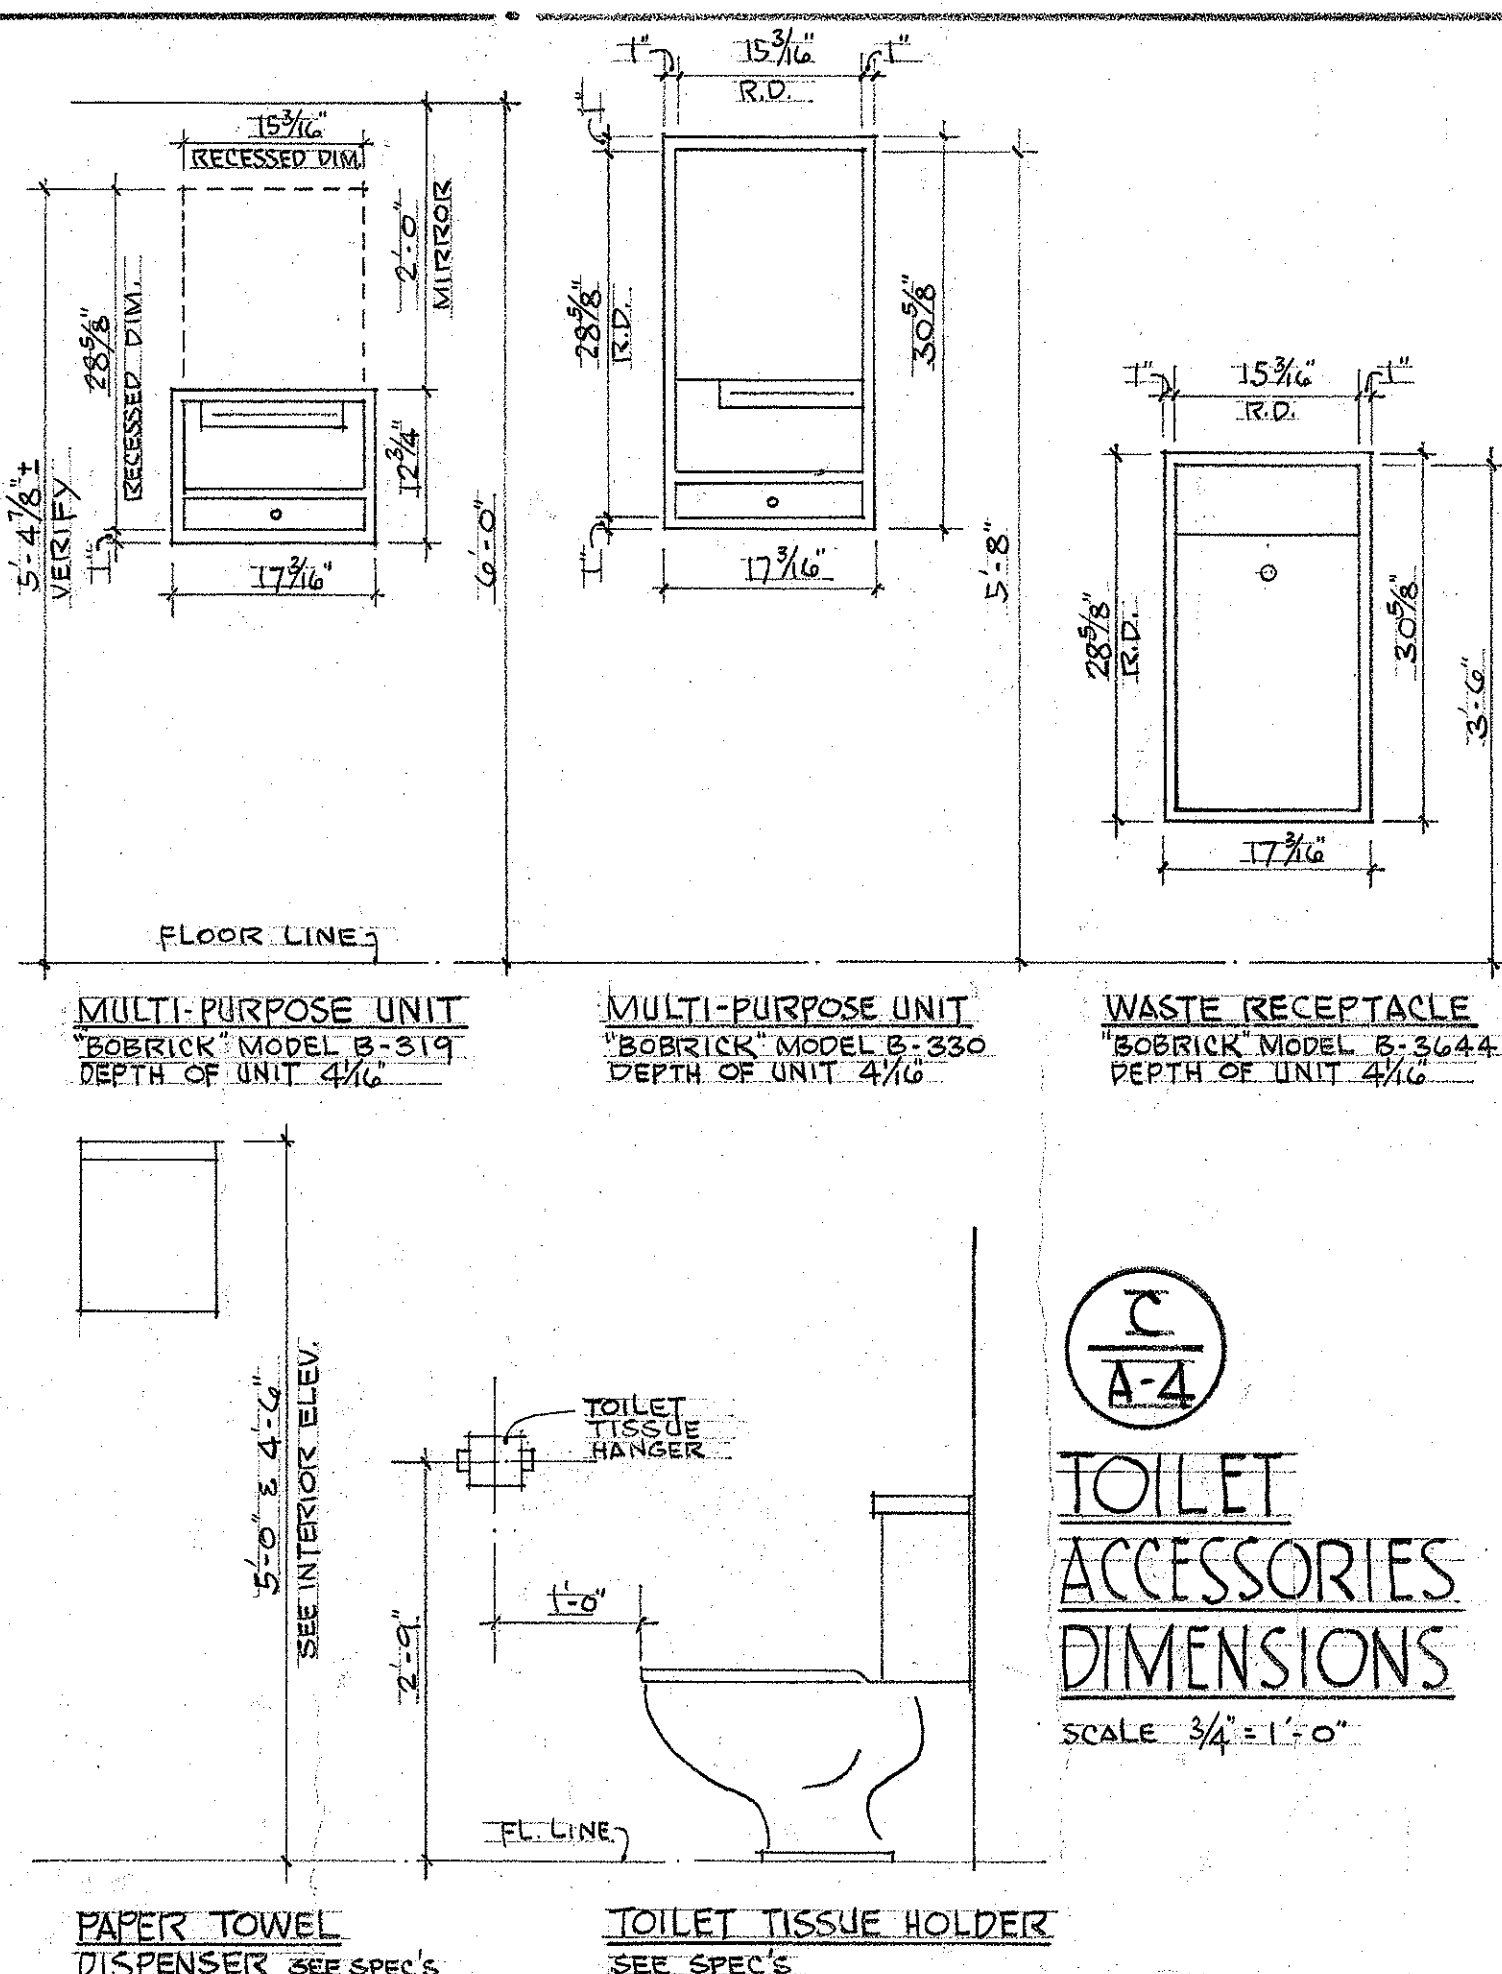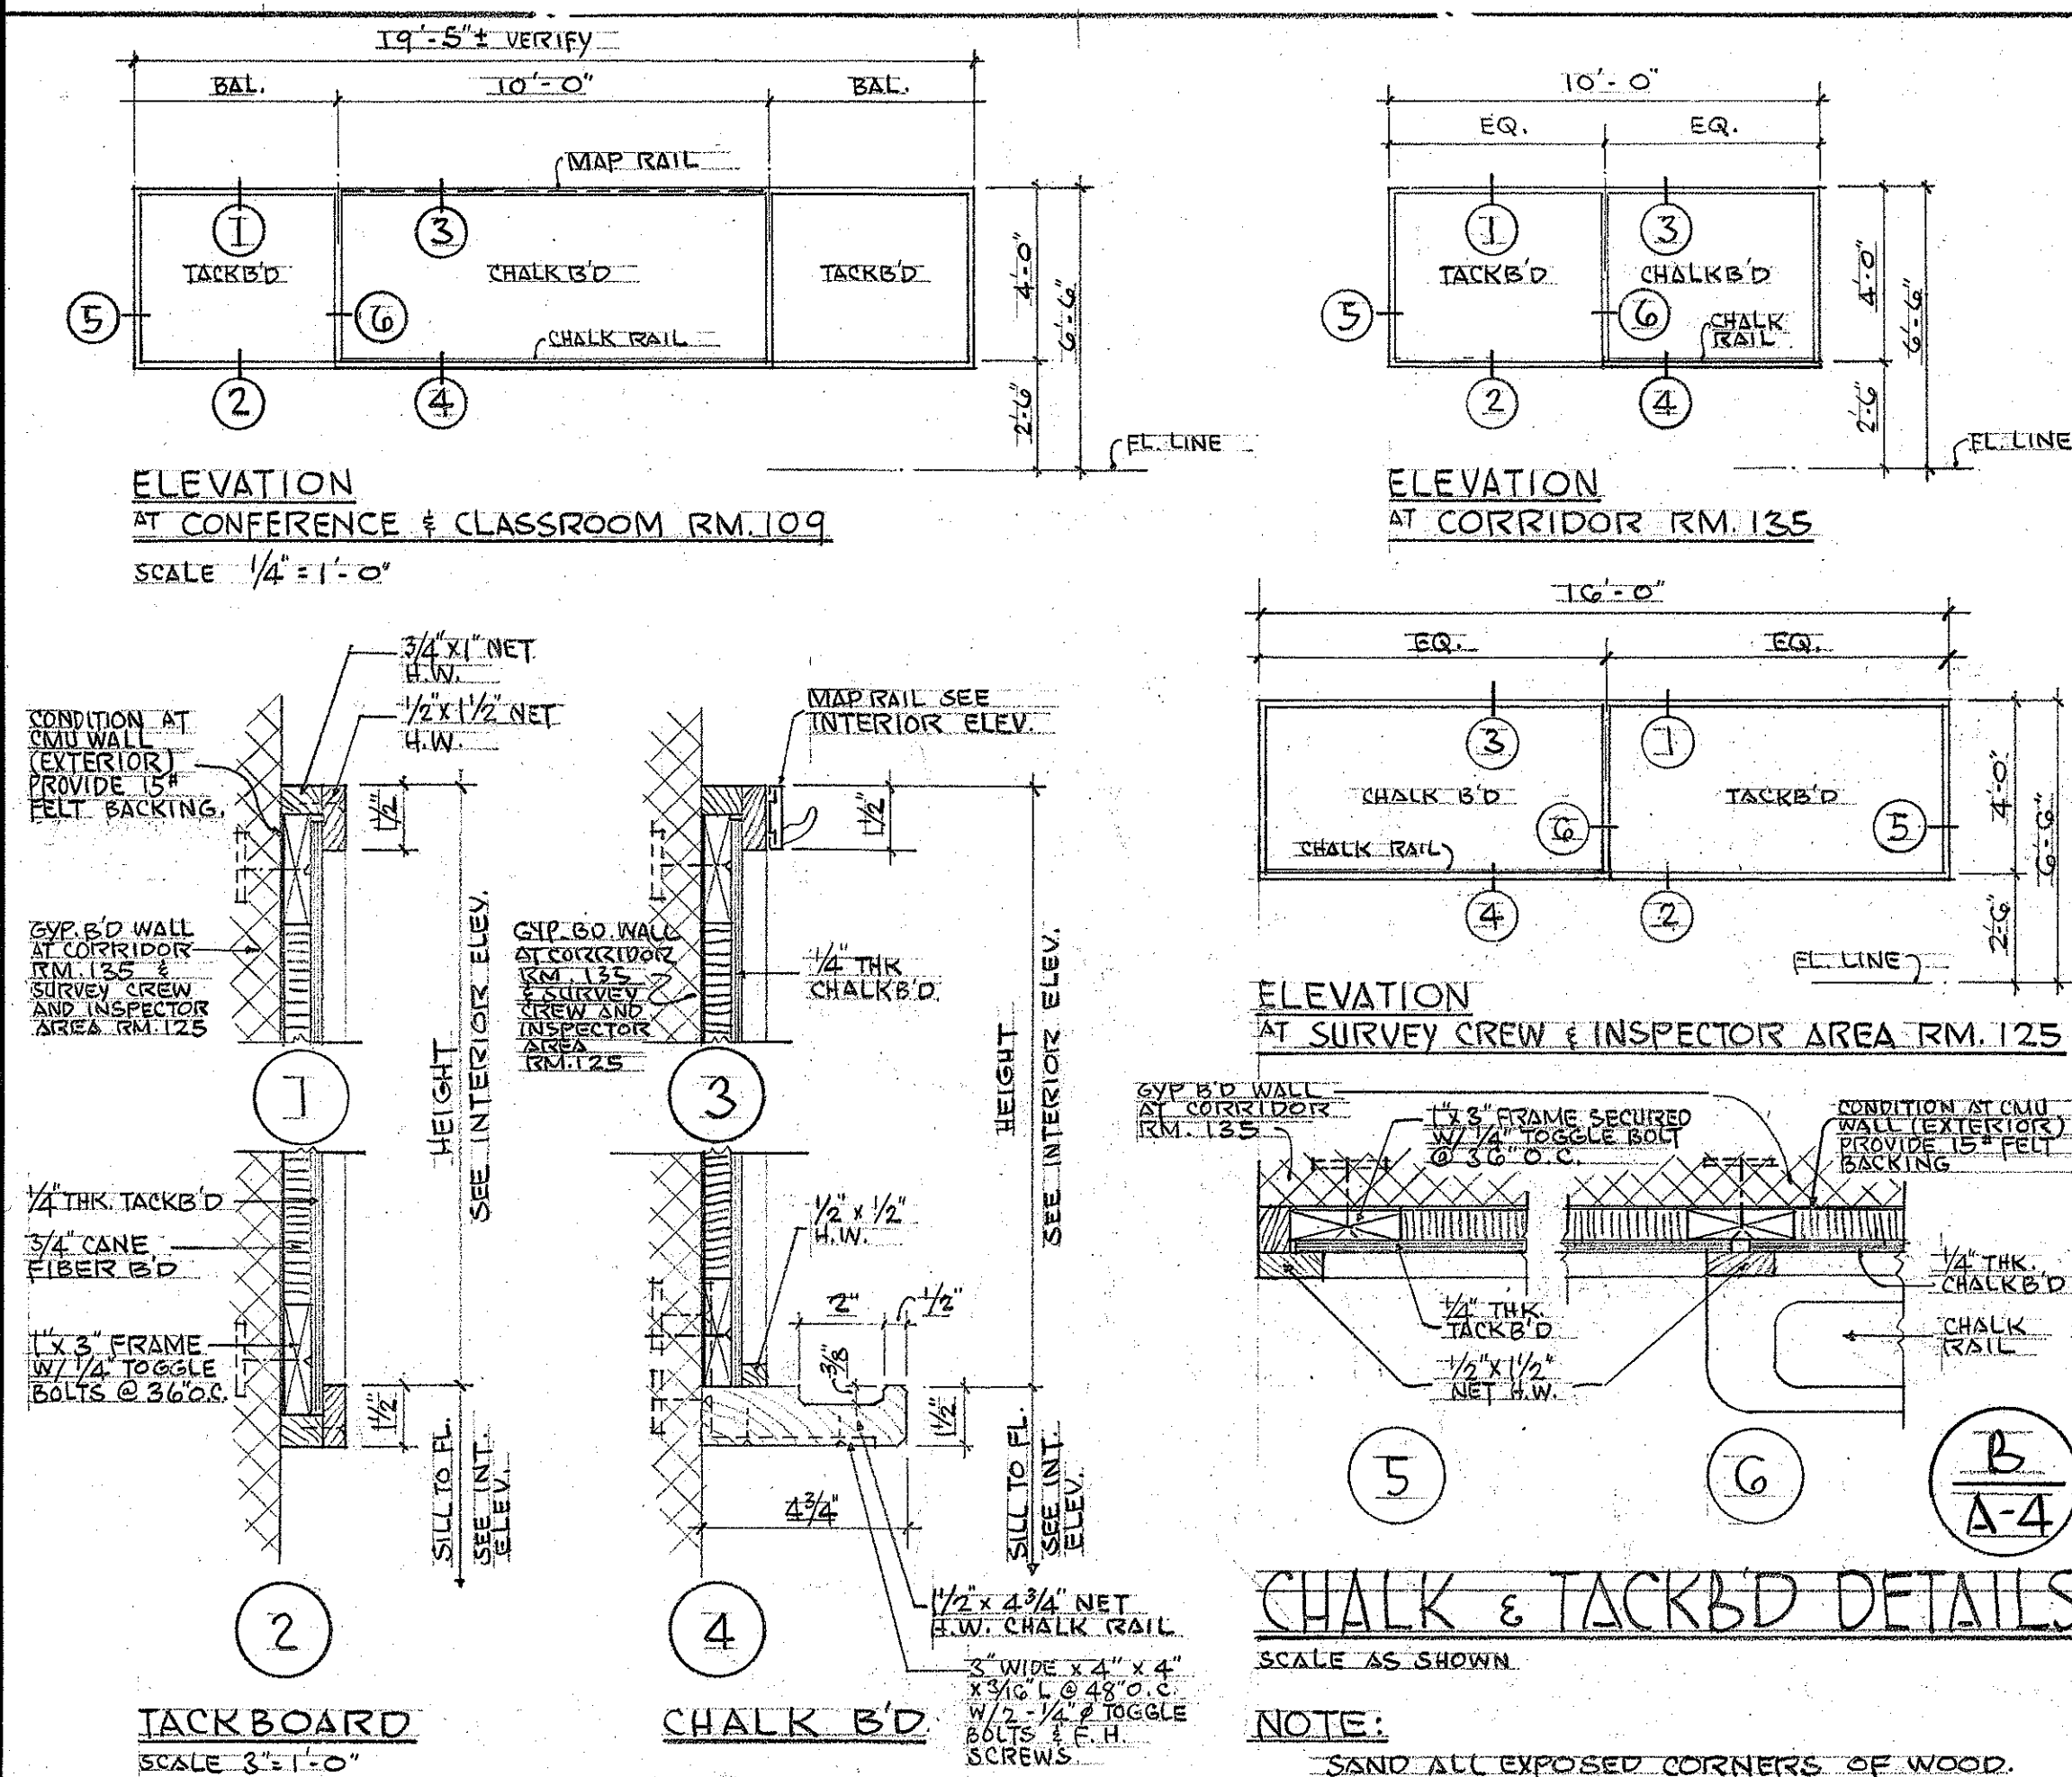

REVISION NO.	DATE	DESCRIPTION	REVISION NO.	DATE	DESCRIPTION

STATE OF HAWAII
DEPARTMENT OF TRANSPORTATION
HIGHWAYS DIVISION

EXTERIOR ELEVATIONS
AND MISC. DETAILS


DISTRICT OFFICE BUILDING
MAUI DISTRICT BASEYARD
KAHULUI MAUI HAWAII

KOBAYASHI - NISHIMURA
ARCHITECT & ENGINEERS
APRIL 1972


SHEET No. A-4 OF 40 SHEETS

DATE	DESIGNED BY	CHECKED BY


FED. ROAD DIST. NO.	STATE	FED. AID PROJ. NO.	FISCAL YEAR	SHEET NO.	TOTAL SHEETS
HAWAII	HAW.				

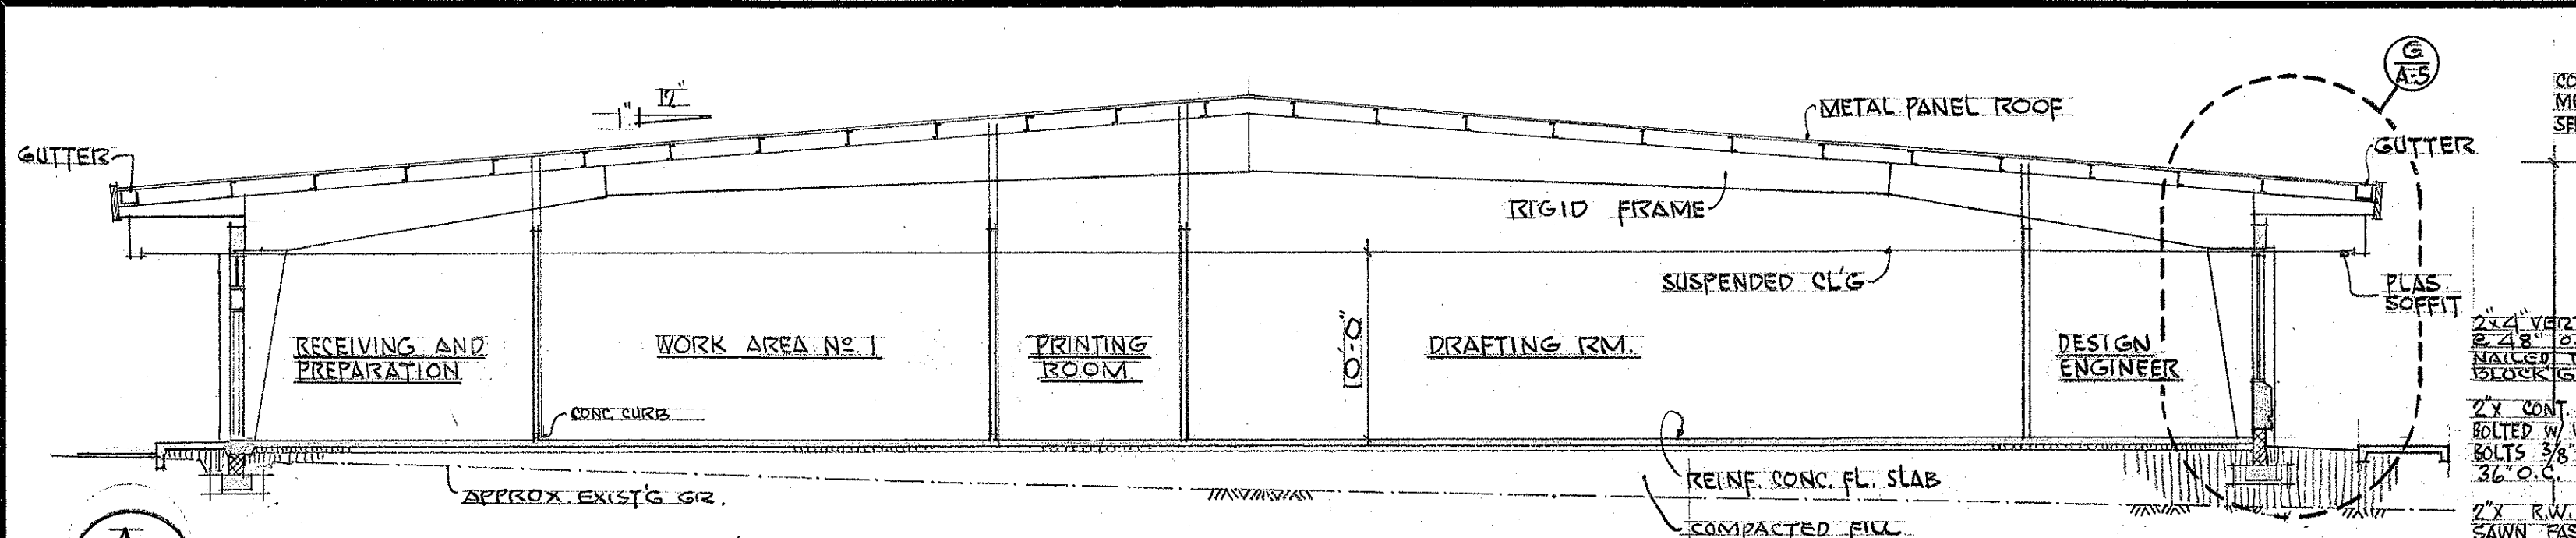


A
A-5 CROSS SECTION THRU BLD'G
SCALE 1/8" = 1'-0"

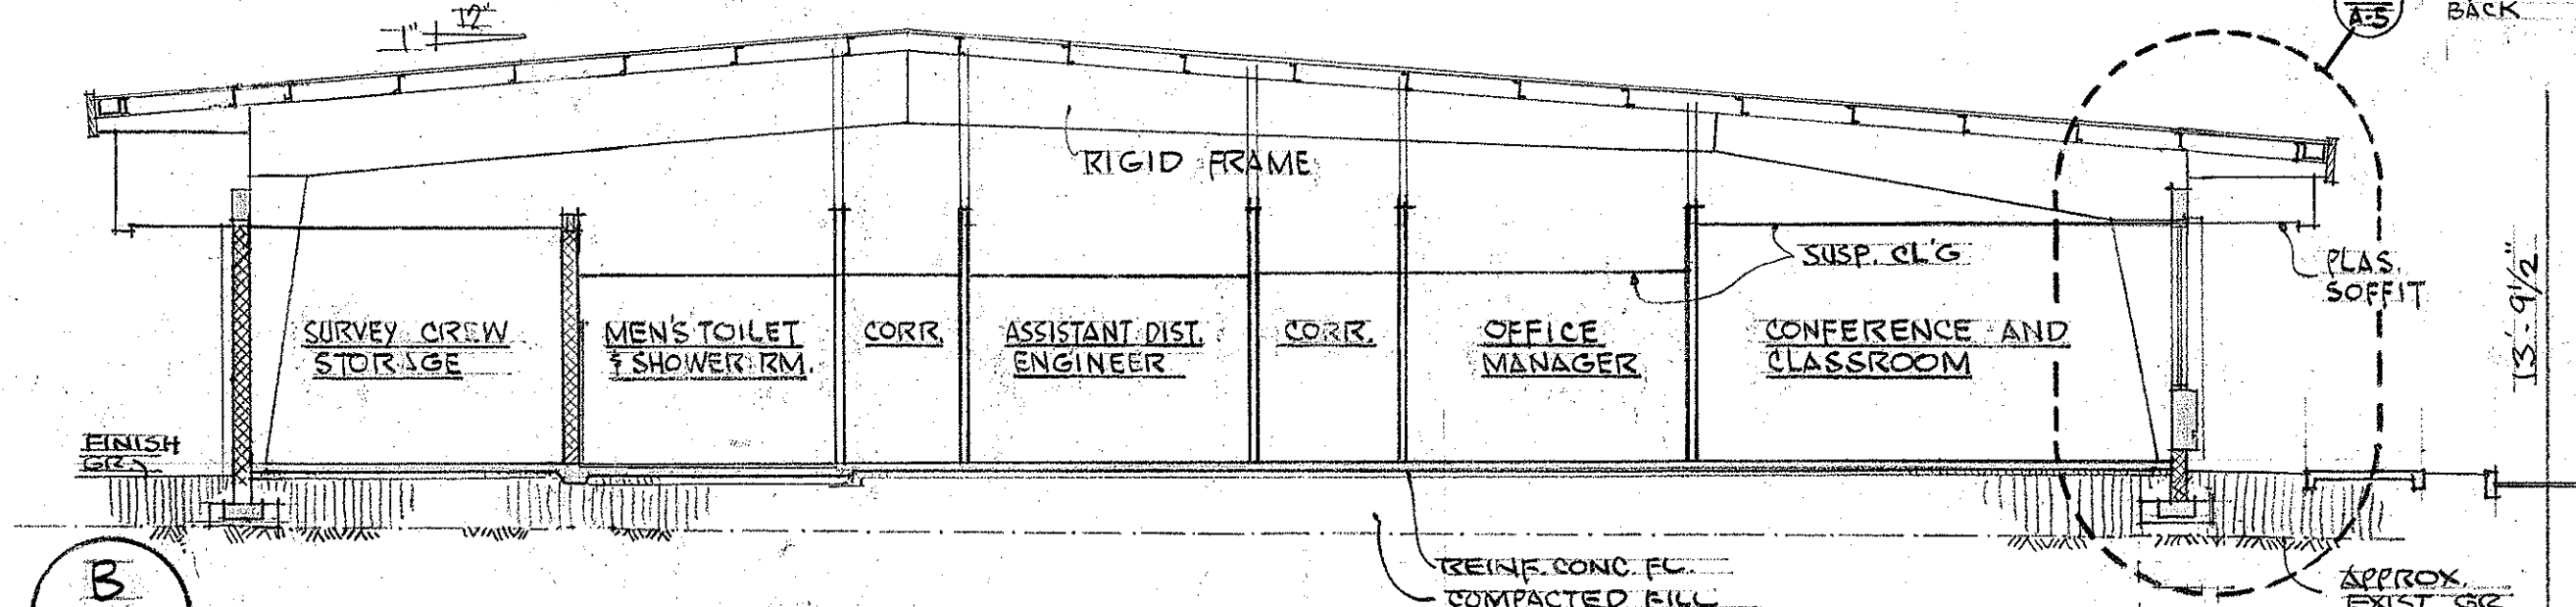


B
A-5 CROSS SECTION THRU BLD'G

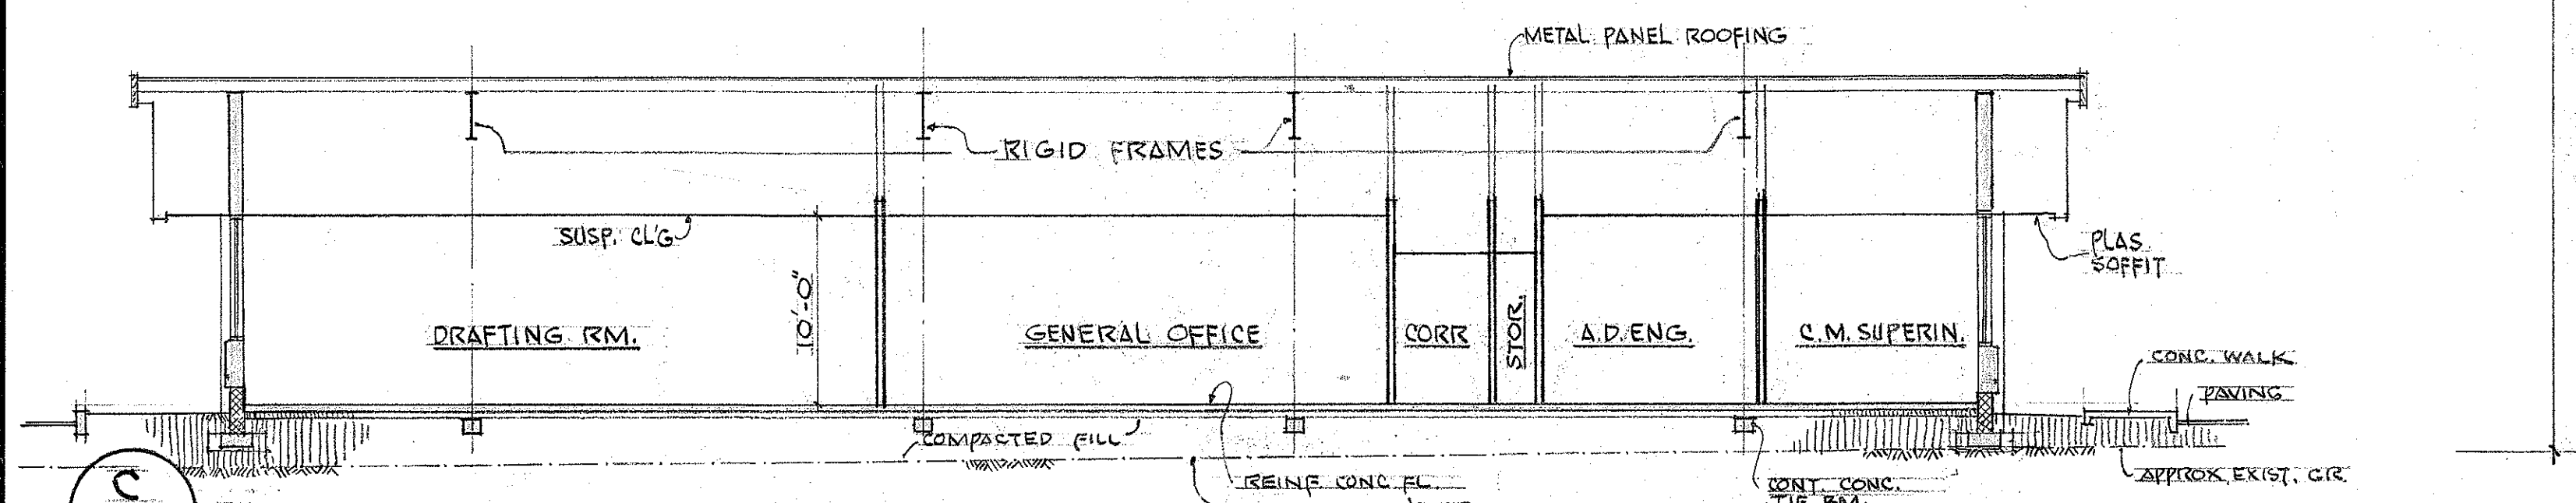


C
A-5 LONGITUDINAL SECTION THRU BLD'G

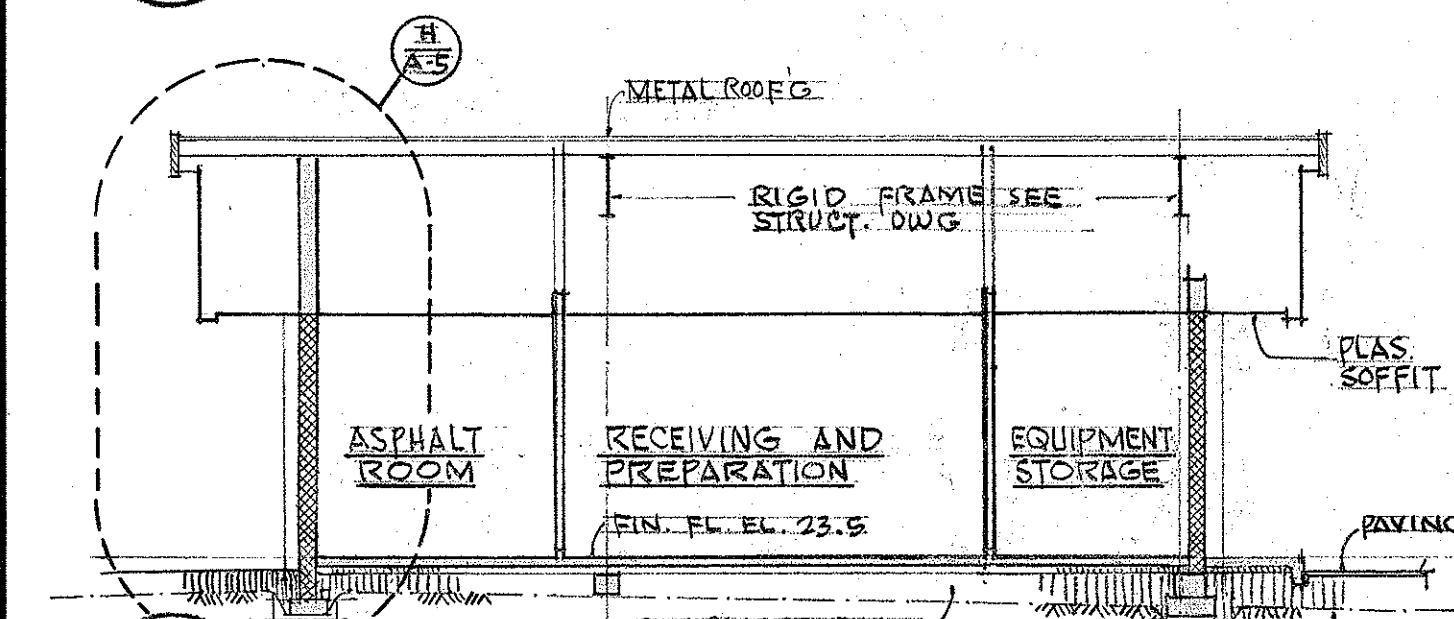


D
A-5 LONGITUDINAL SECTION THRU BLD'G

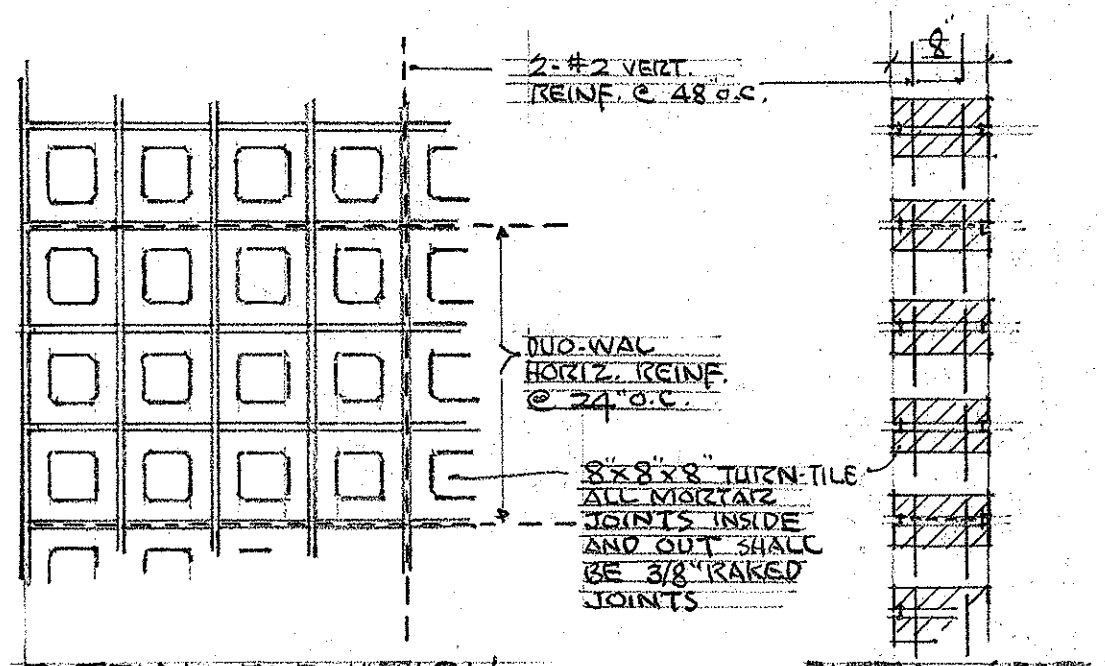


J
A-5 TURN TILE GRILLE DETAIL
SCALE 3/4" = 1'-0"

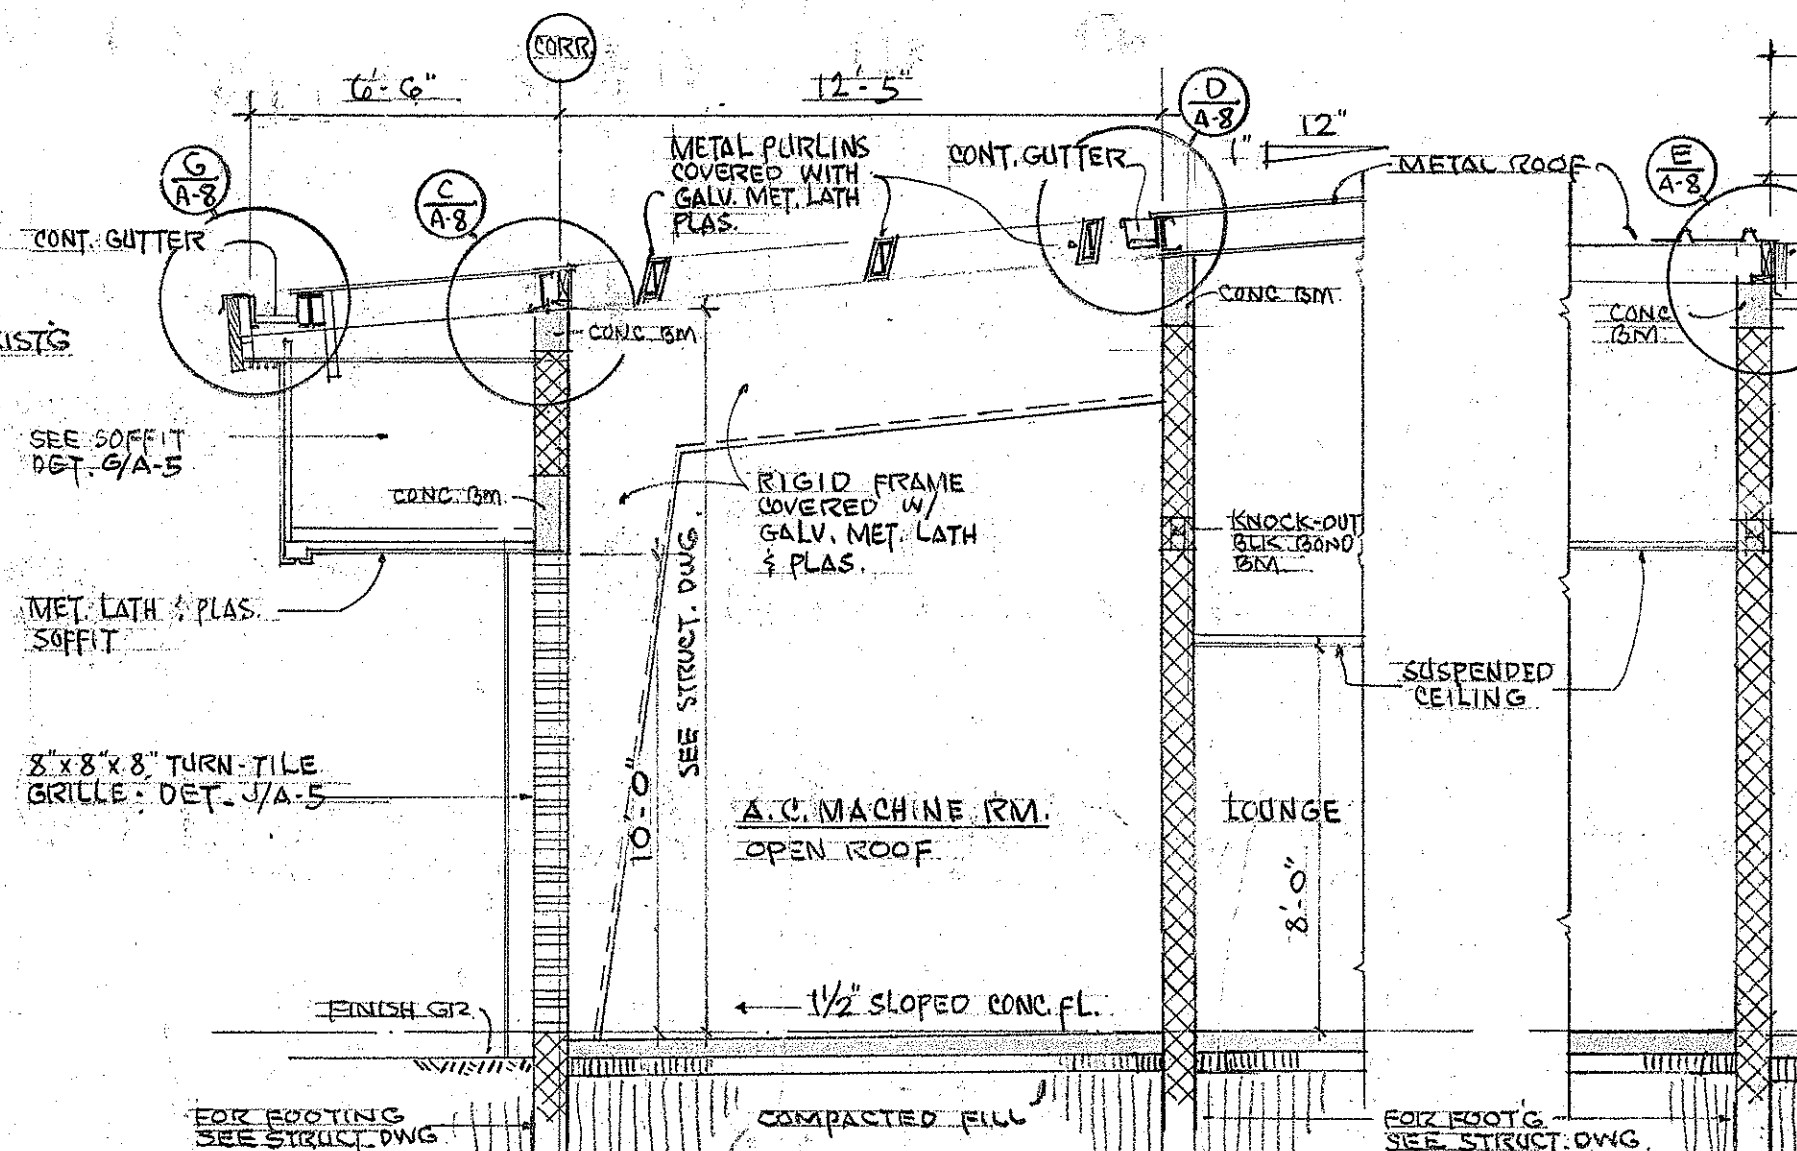


E
A-5 CROSS SECTION THRU A.C. MACHINE RM.
SCALE 1/4" = 1'-0"

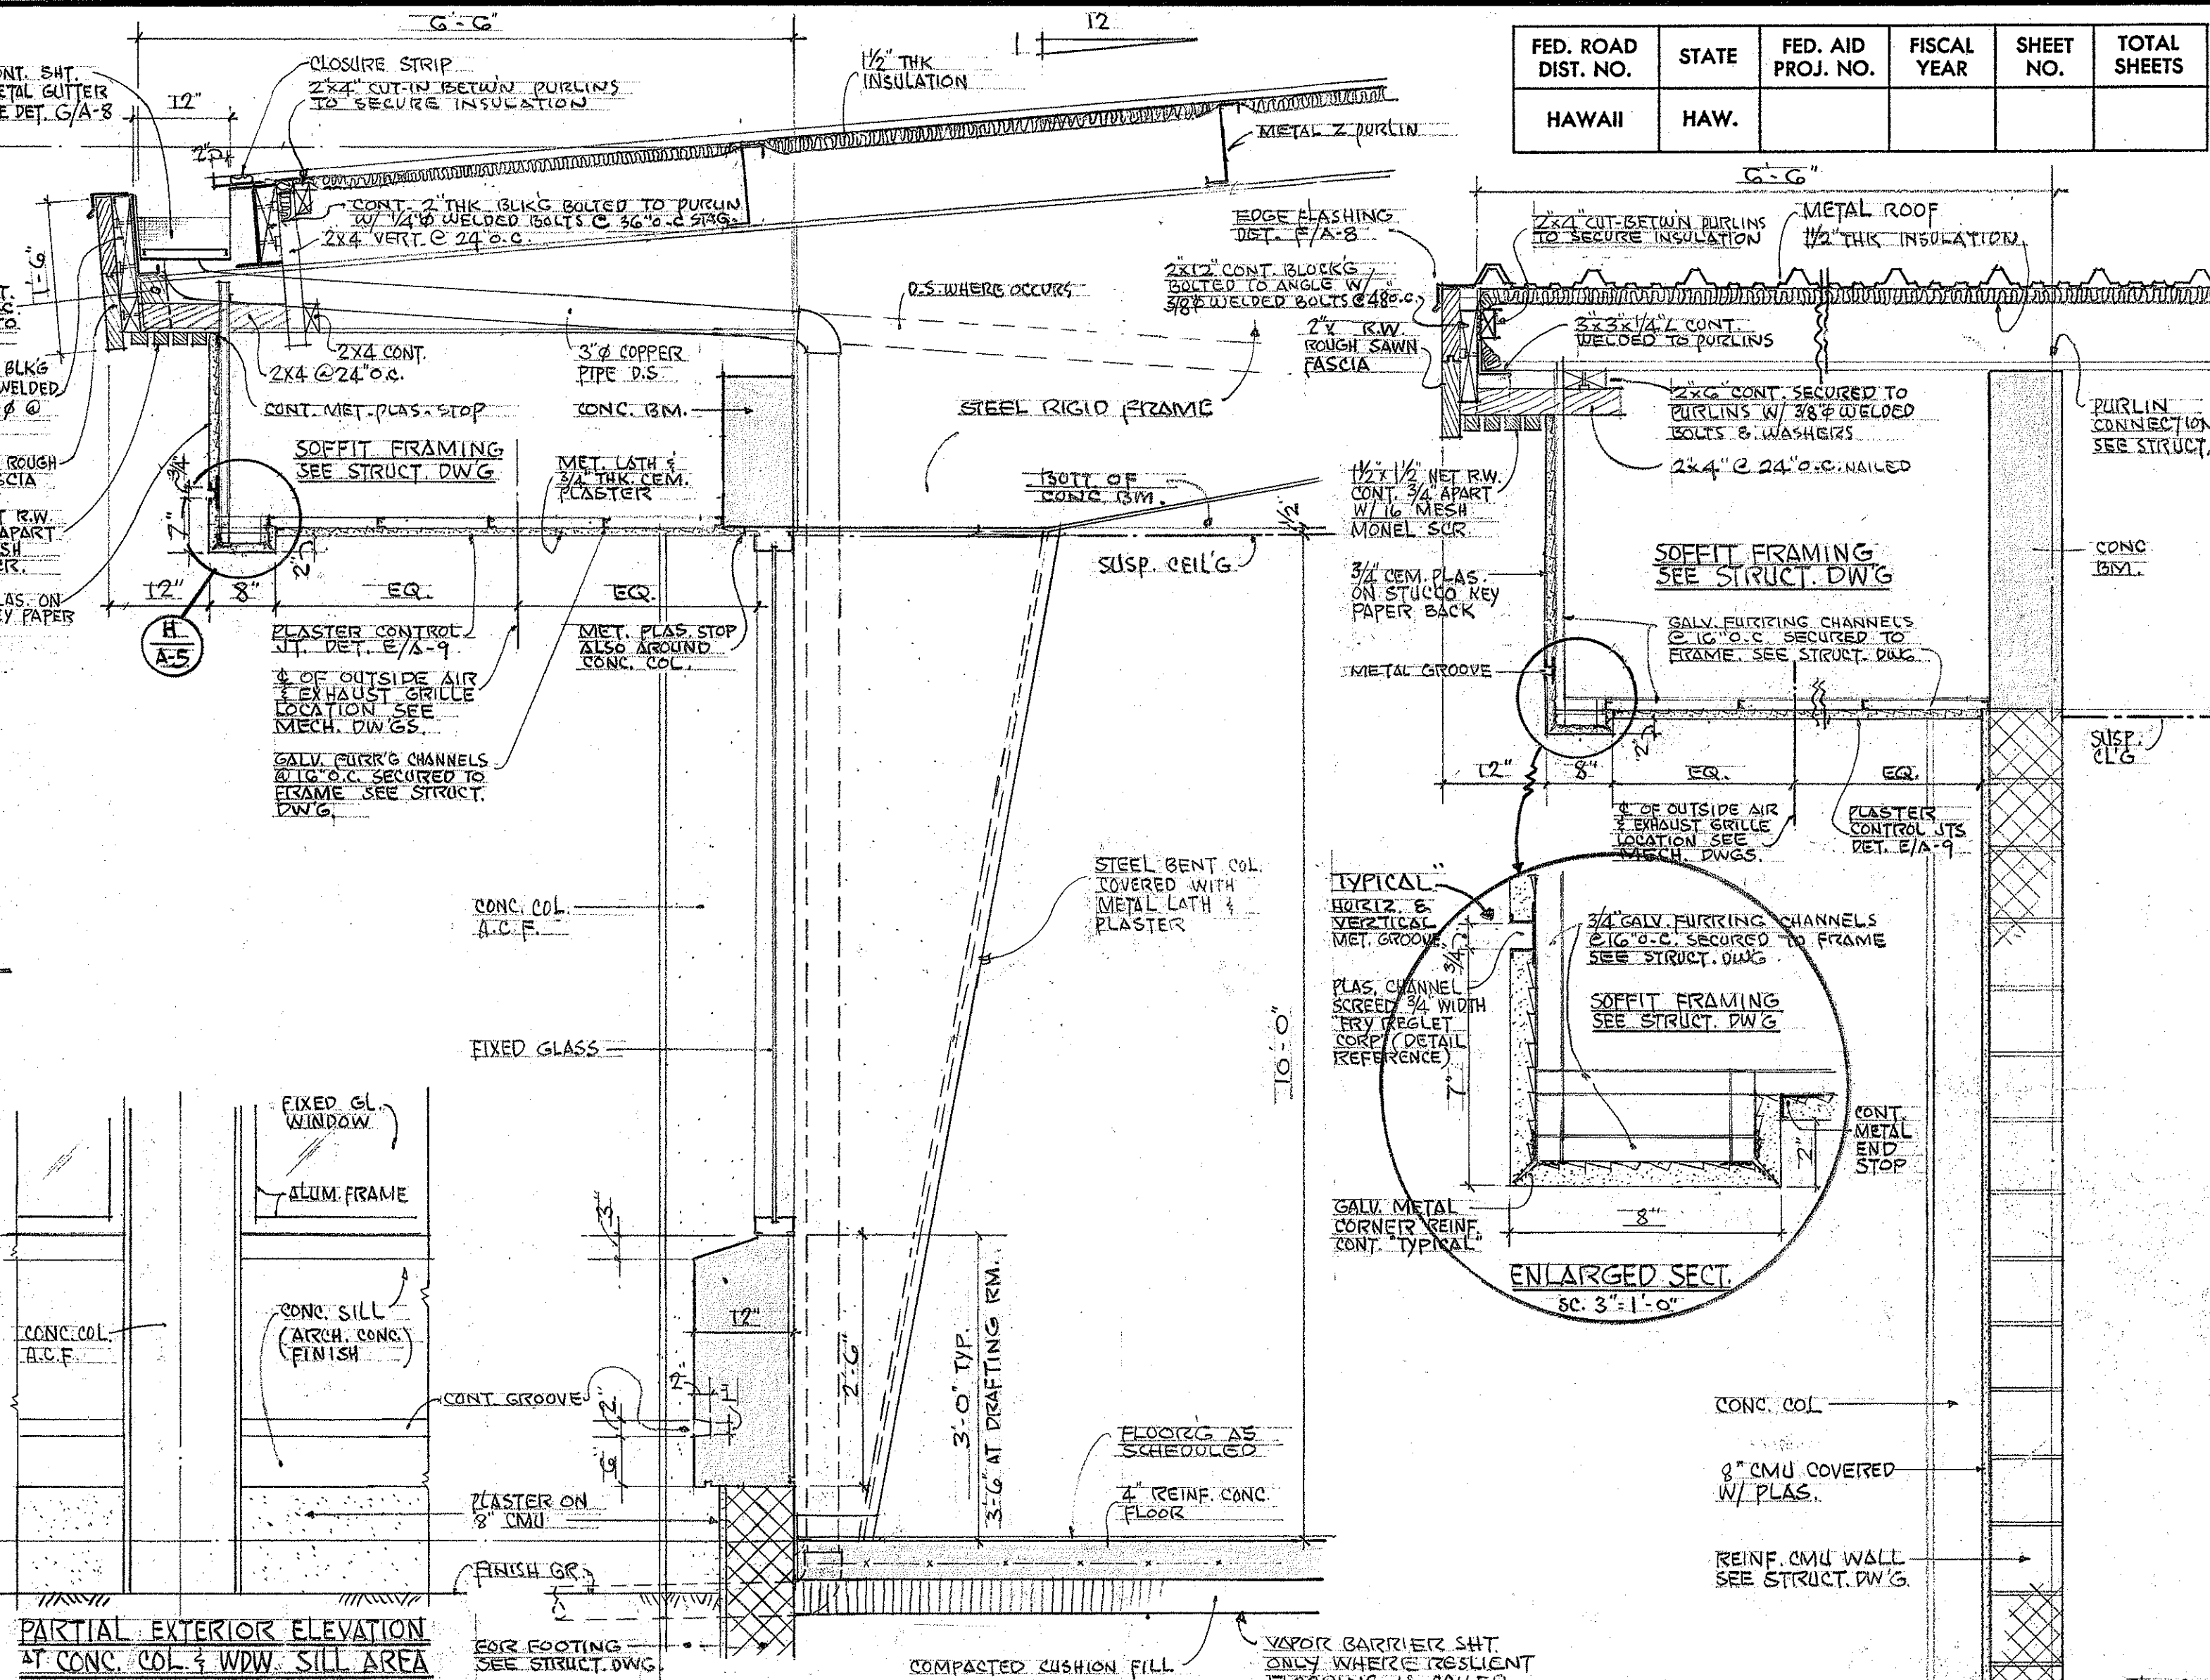


G
A-5 TYP. WALL SECTION AT GUTTER
SCALE 3/4" = 1'-0"

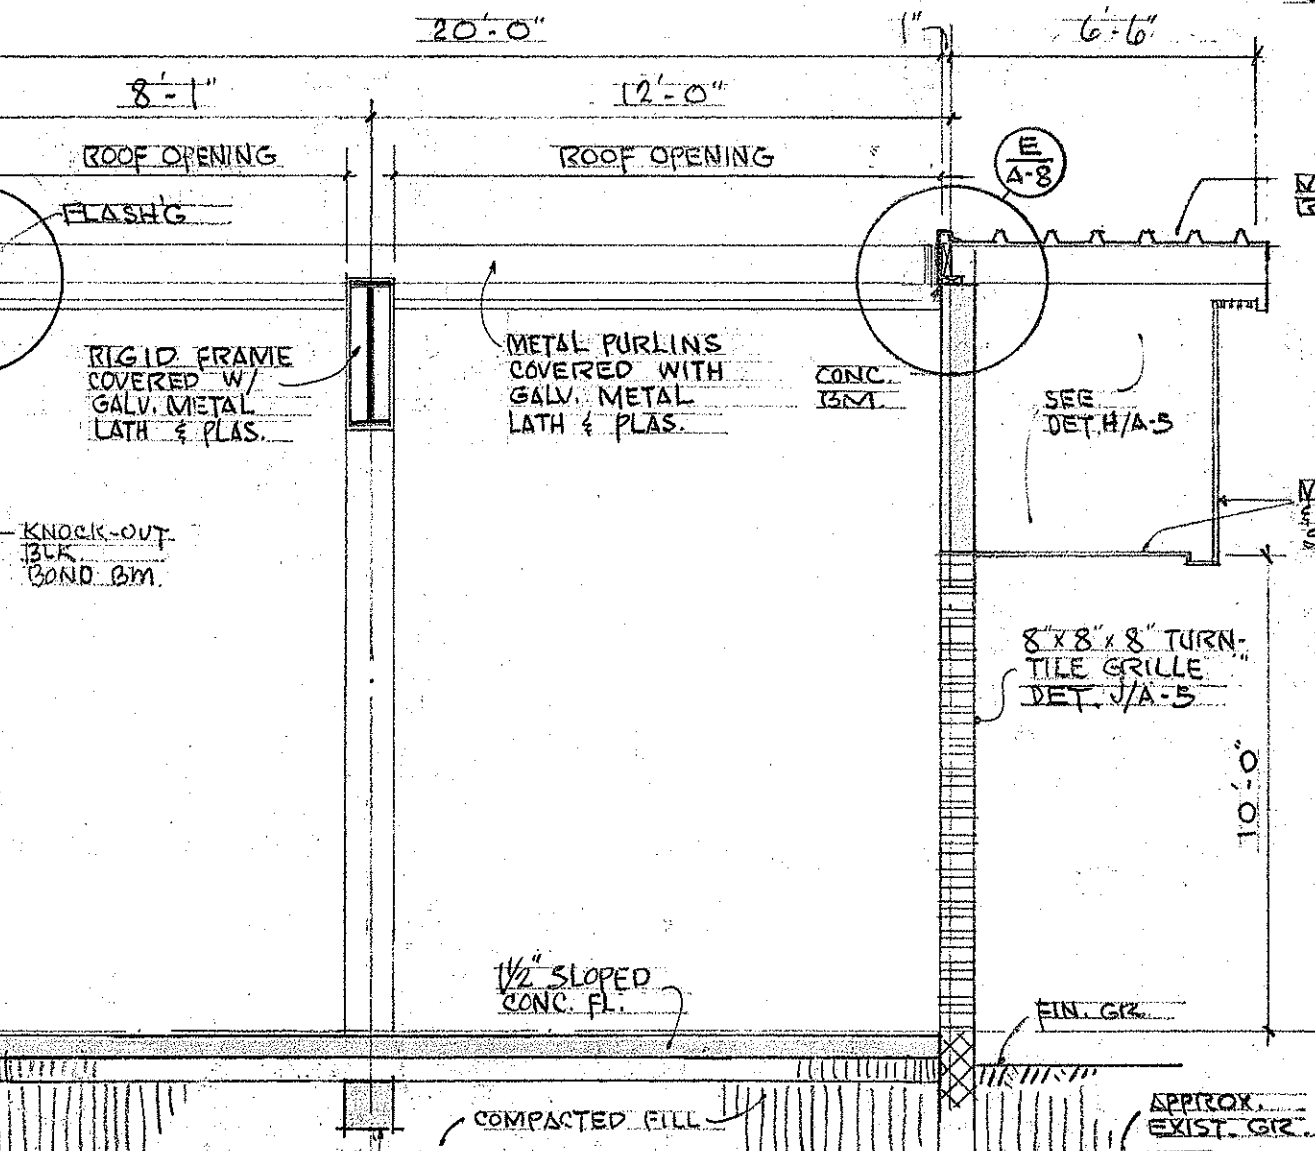

F
A-5 LONGITUDINAL SECTION THRU A.C. MACHINE RM.

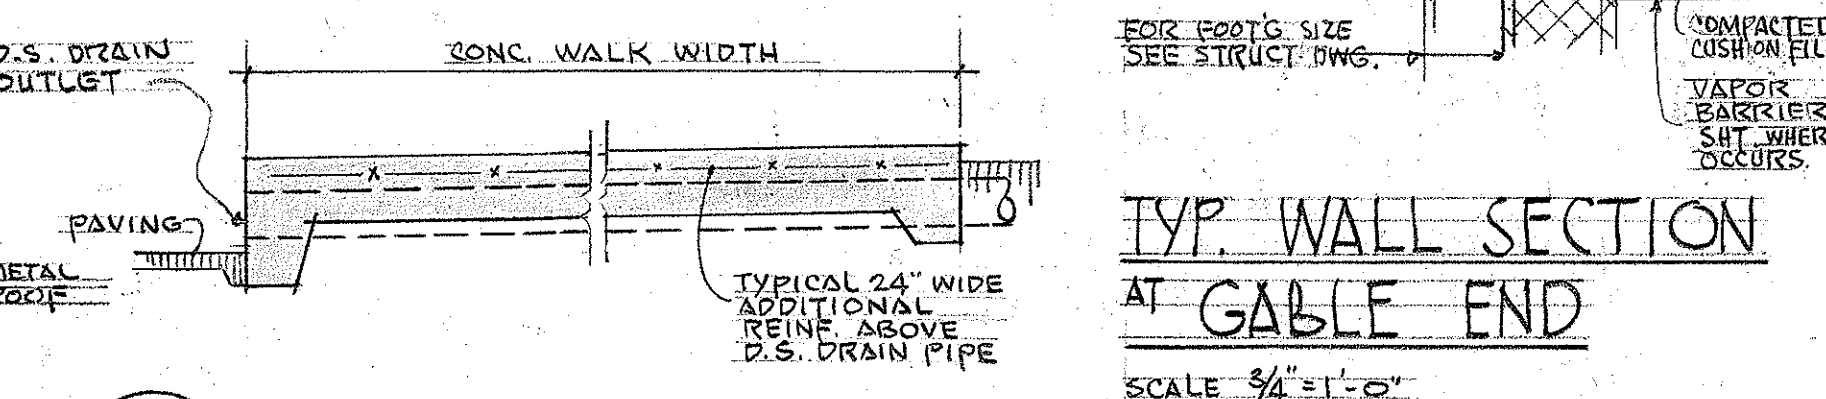

H
A-5 TYP. WALL SECTION AT GABLE END
SCALE 3/4" = 1'-0"

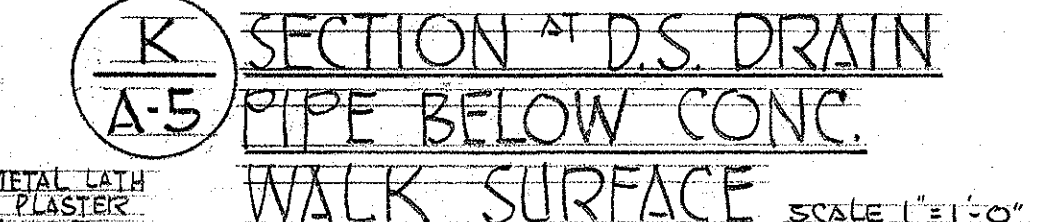

K
A-5 SECTION AT D.S. DRAIN PIPE BELOW CONC. WALK SURFACE
SCALE 1" = 1'-0"

REVISION NO.	DATE	DESCRIPTION	REVISION NO.	DATE	DESCRIPTION

STATE OF HAWAII
DEPARTMENT OF TRANSPORTATION
HIGHWAYS DIVISION

BUILDING SECTIONS AND WALL SECTIONS

DISTRICT OFFICE BUILDING
MAUI DISTRICT BASEYARD

KAHULUI MAUI HAWAII

KOBAYASHI - NISHIMURA
ARCHITECT & ENGINEER

APRIL 1972

SHEET No. A-5 OF 40 SHEETS






REGISTERED PROFESSIONAL ARCHITECT
No. 553
HAWAII, U.S.A.

REGISTERED PROFESSIONAL ENGINEER
No. 1308
HAWAII, U.S.A.

THIS WORK WAS PREPARED BY THIS WORK WAS PREPARED BY
ME OR UNDER MY SUPERVISION OR UNDER MY SUPERVISION

DATE	
DESIGNED BY	
DRAWN BY	
CHECKED BY	
NOTED BY	
ORIGINAL PLAN	

FED. ROAD DIST. NO.	STATE	FED. AID PROJ. NO.	FISCAL YEAR	SHEET NO.	TOTAL SHEETS
HAWAII	HAW.				

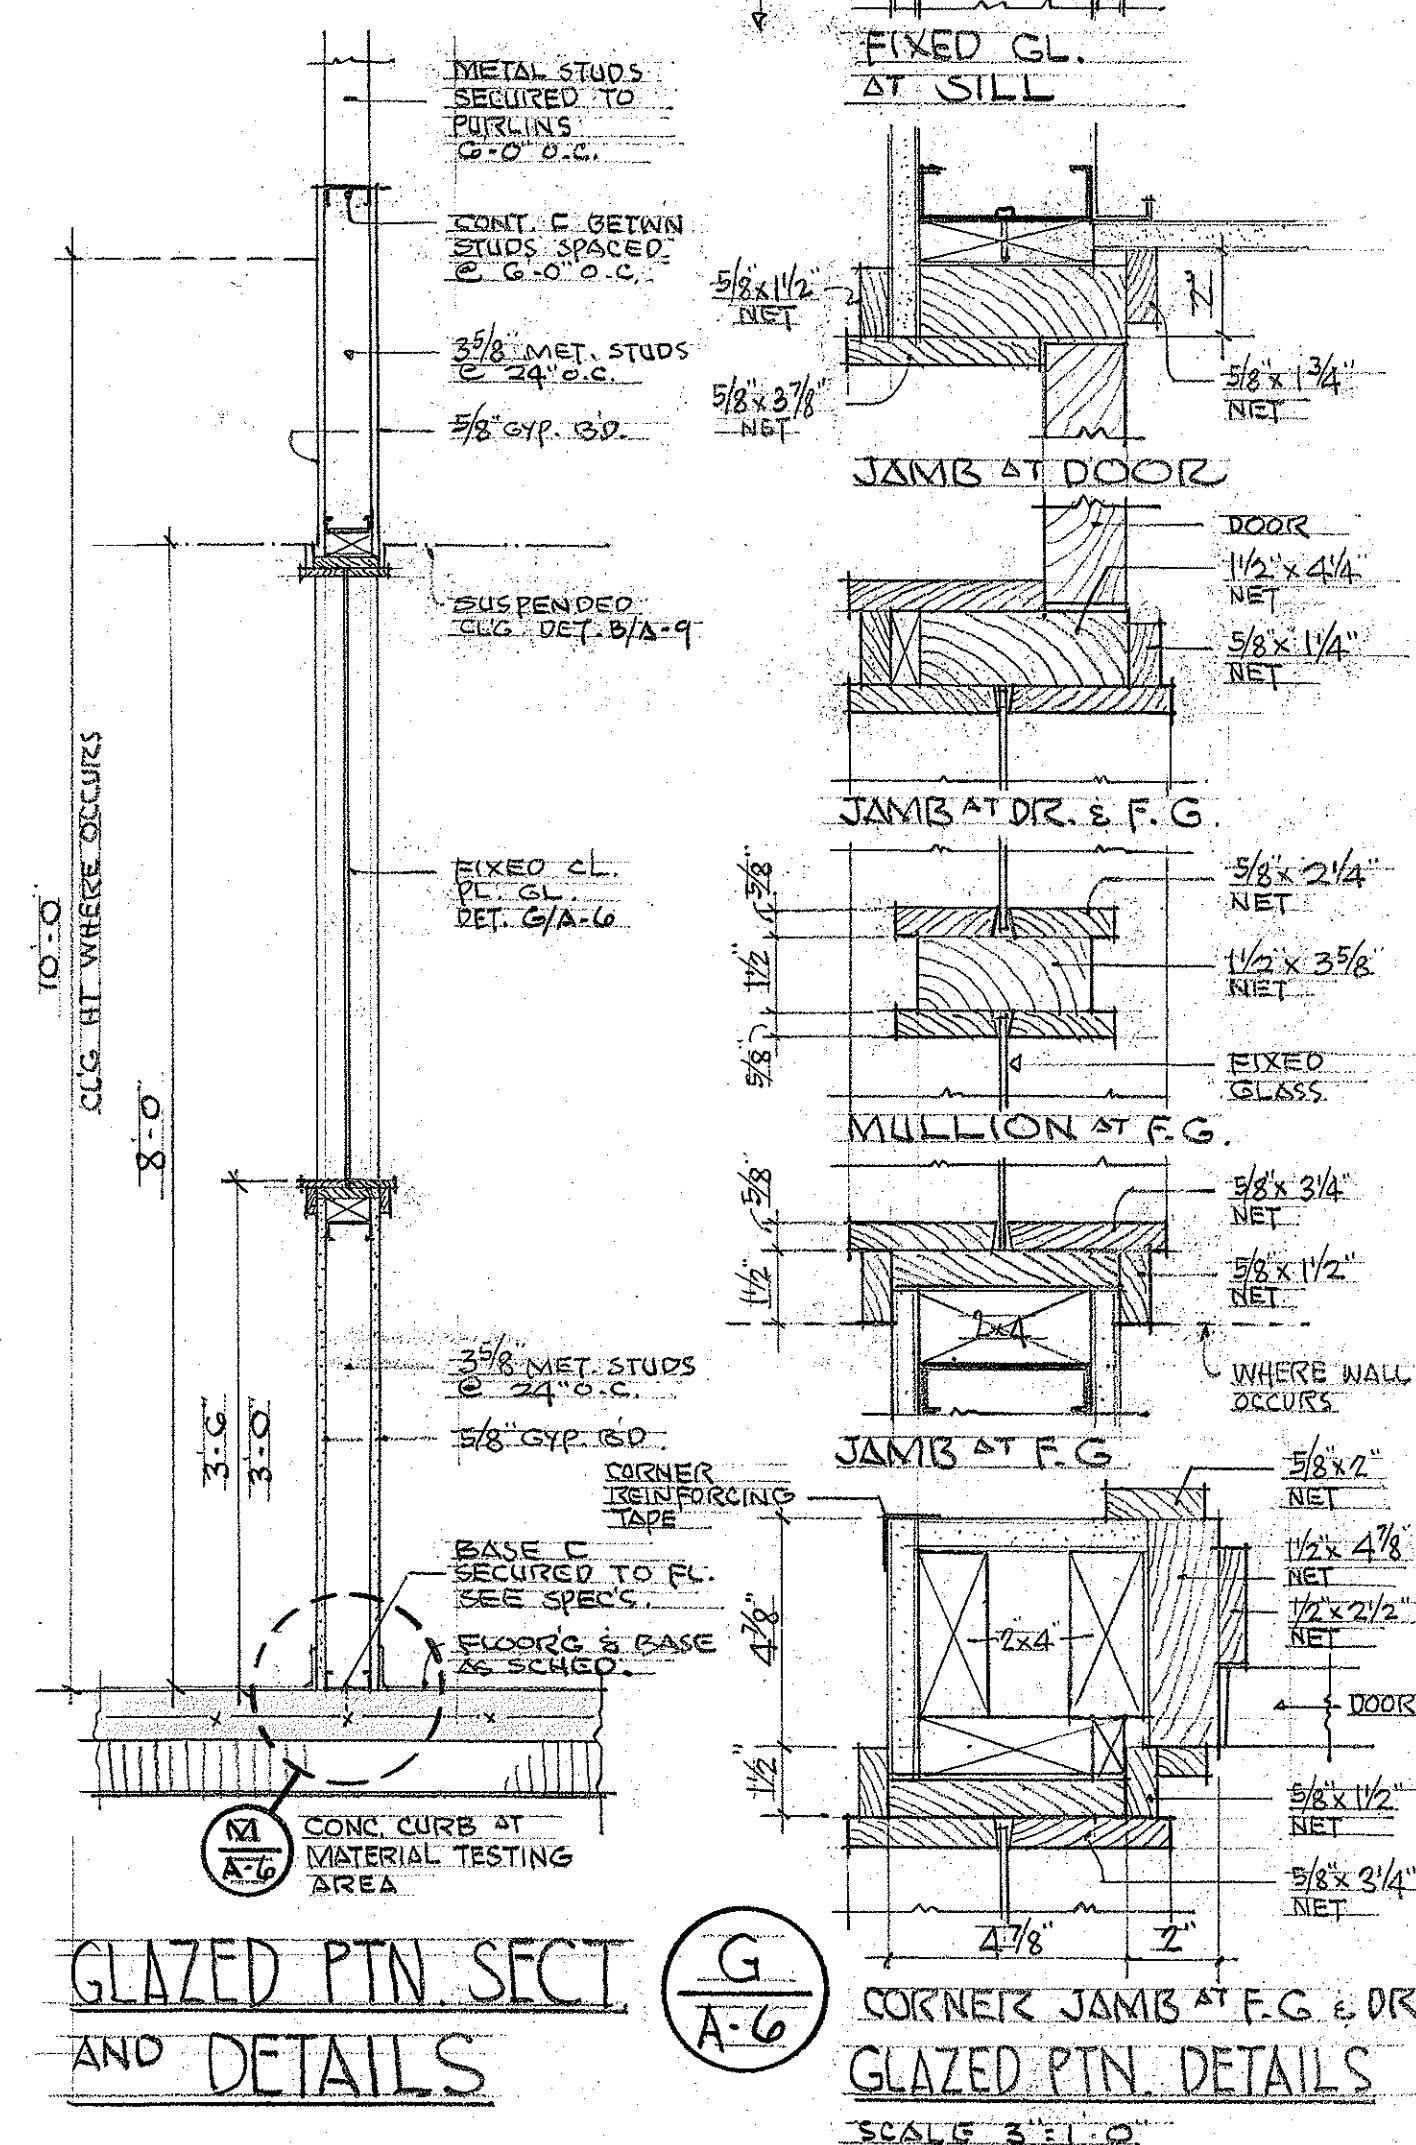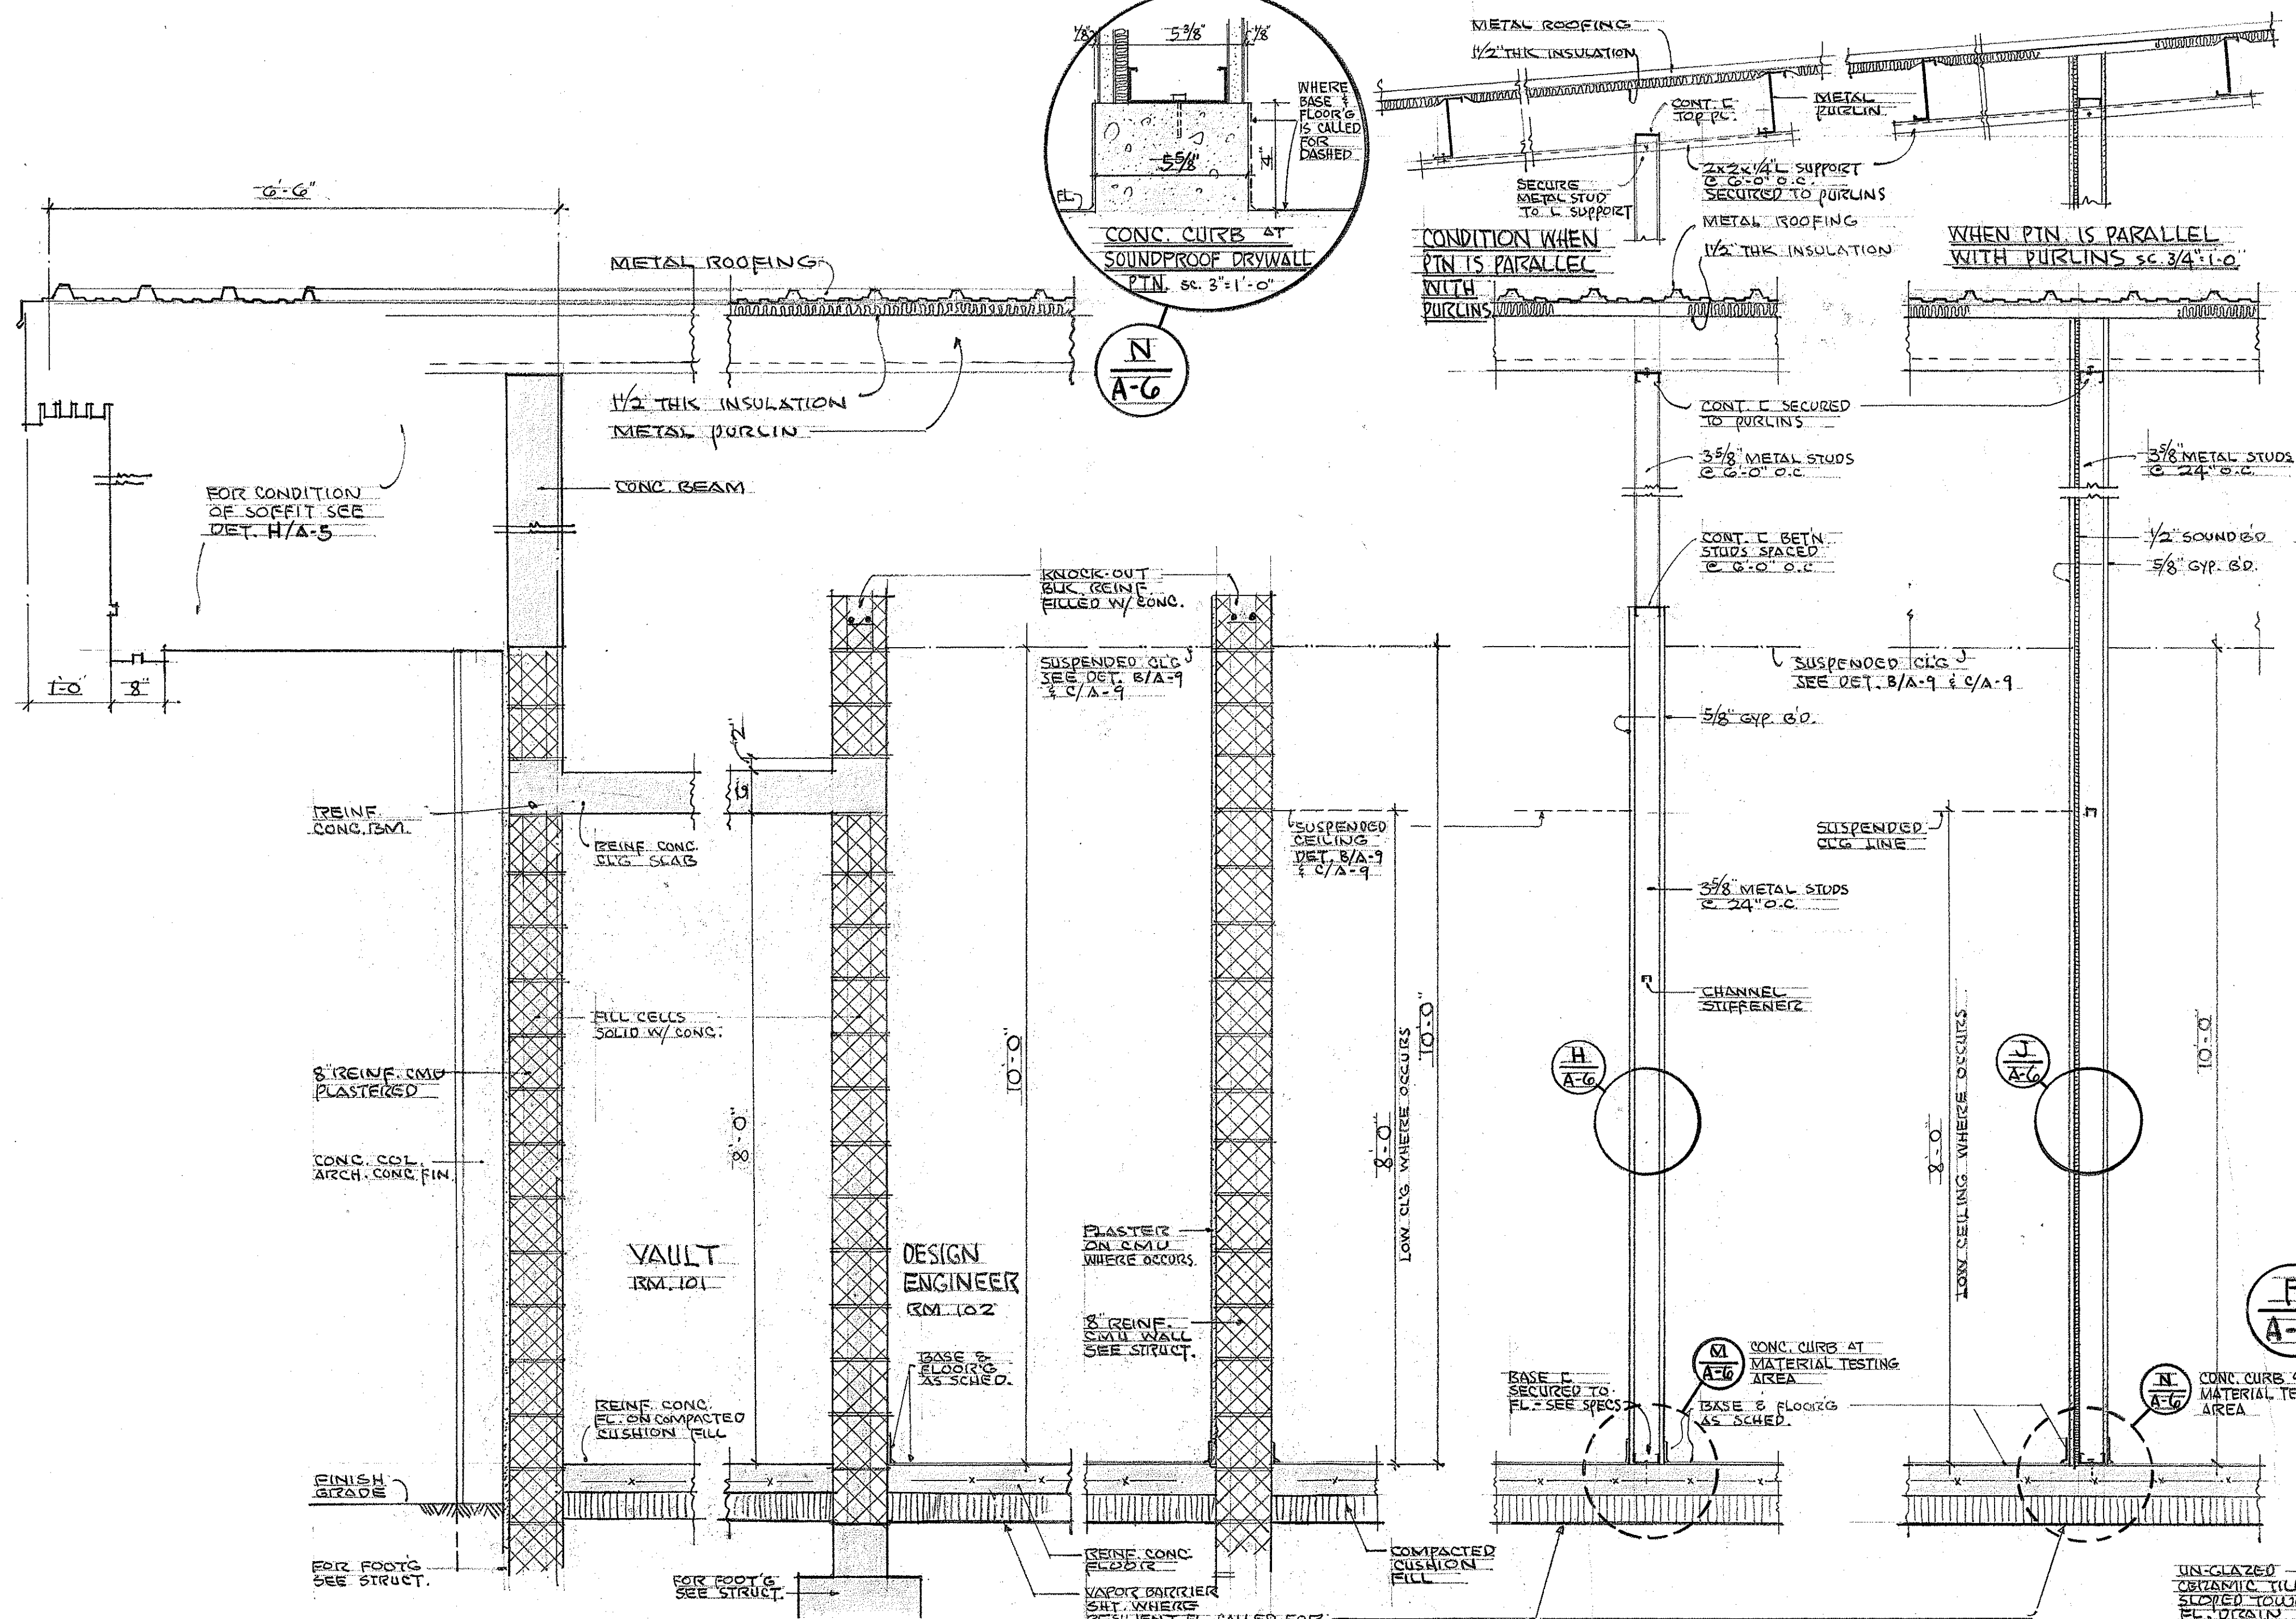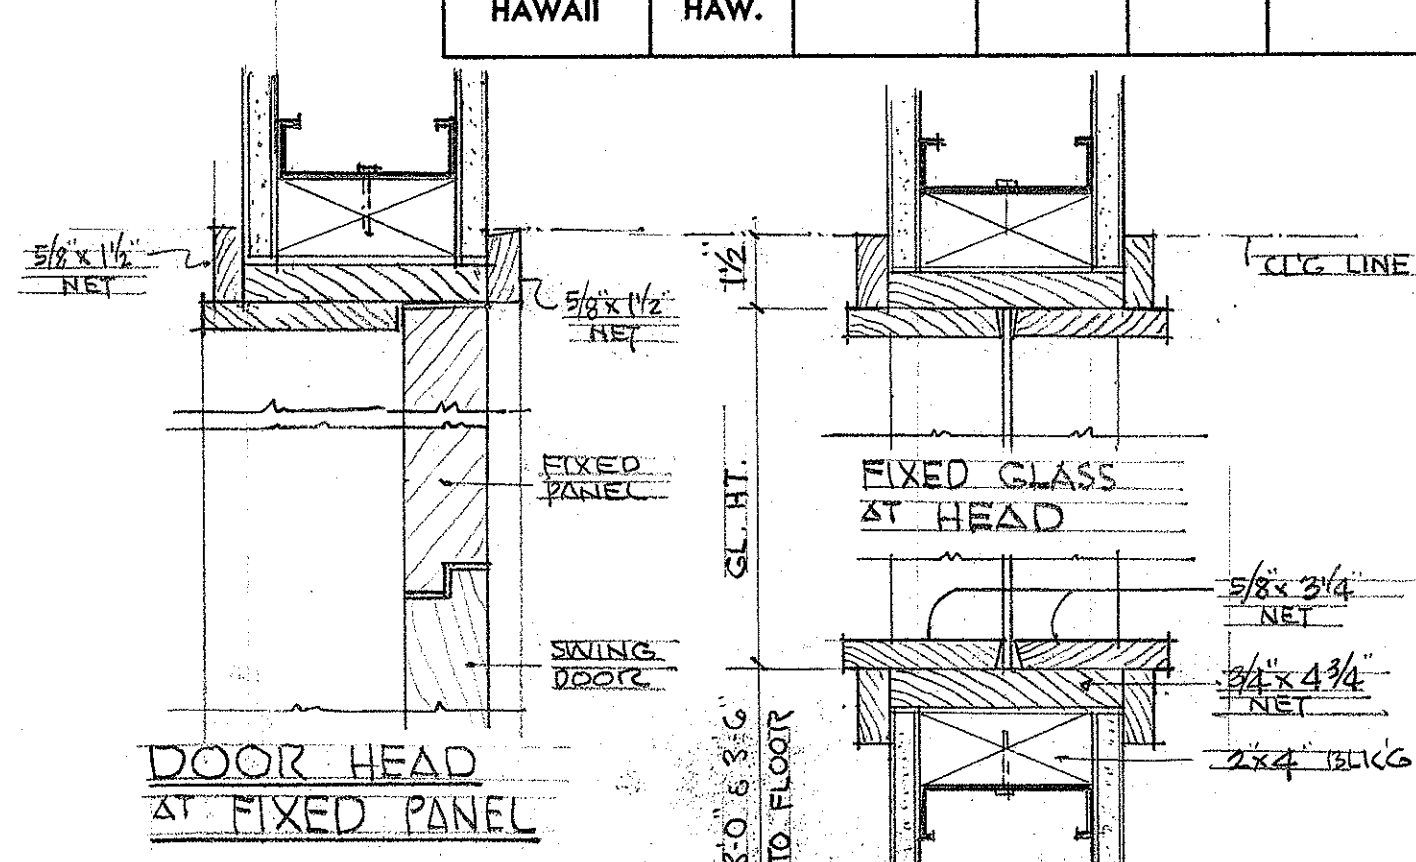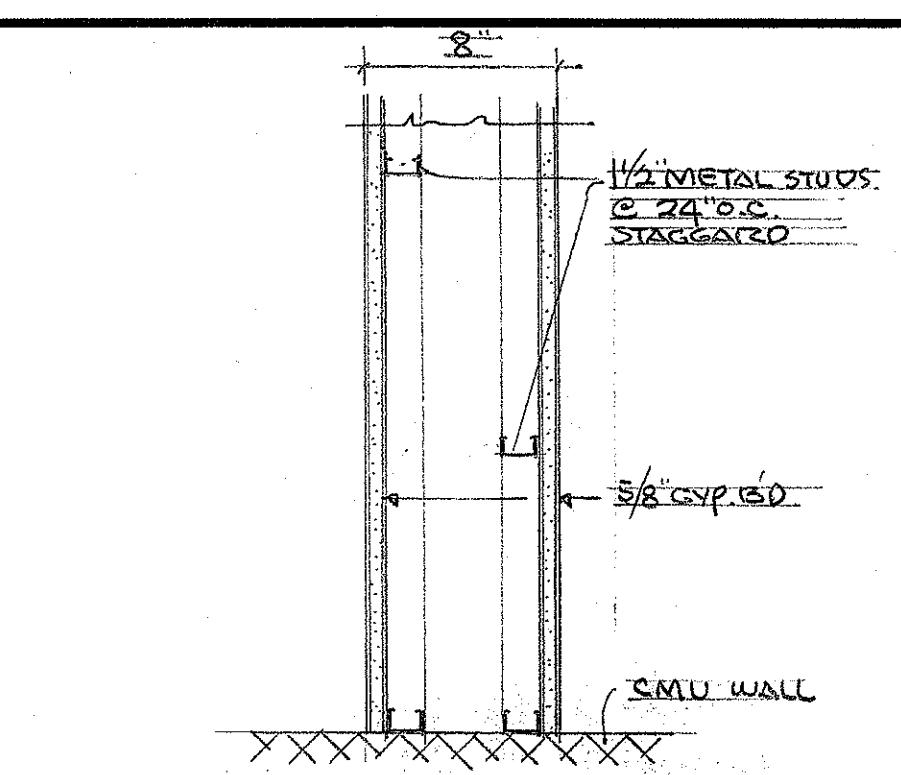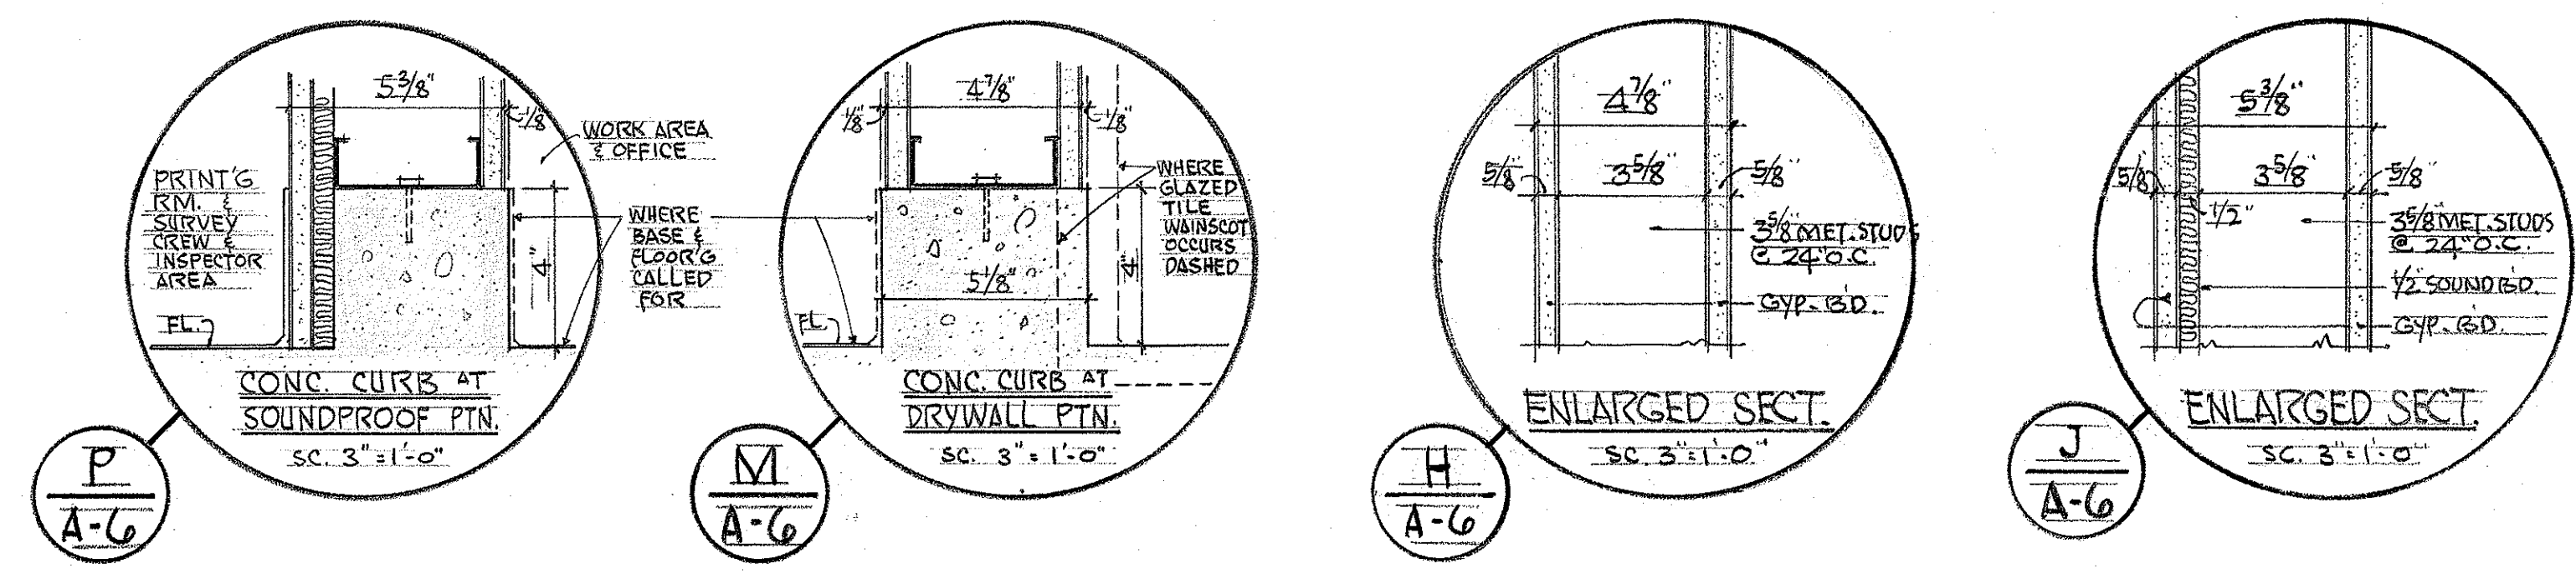

REVISION NO.	DATE	DESCRIPTION	REVISION NO.	DATE	DESCRIPTION

GEORGE K. NISHIMURA
REGISTERED PROFESSIONAL ENGINEER
No. 1388
HAWAII, U.S.A.

NOBORU KOBAYASHI
REGISTERED PROFESSIONAL ARCHITECT
No. 553
HAWAII, U.S.A.

THIS WORK WAS PREPARED BY ME OR UNDER MY SUPERVISION

STATE OF HAWAII
DEPARTMENT OF TRANSPORTATION
HIGHWAYS DIVISION

WALL SECTIONS & MISC. DETAILS

DISTRICT OFFICE BUILDING
MAUI DISTRICT BASEYARD

KAHULUI MAUI HAWAII


KOBAYASHI - NISHIMURA
ARCHITECT & ENGINEER

APRIL 1972

SHEET No. A-6 OF 40 SHEETS

DATE	
SURVEY PLOTTED BY	
DRAWN BY	
CHECKED BY	
NOTE BOOK	
CHECKED BY	

FED. ROAD DIST. NO.	STATE	FED. AID PROJ. NO.	FISCAL YEAR	SHEET NO.	TOTAL SHEETS
HAWAII	HAW.				

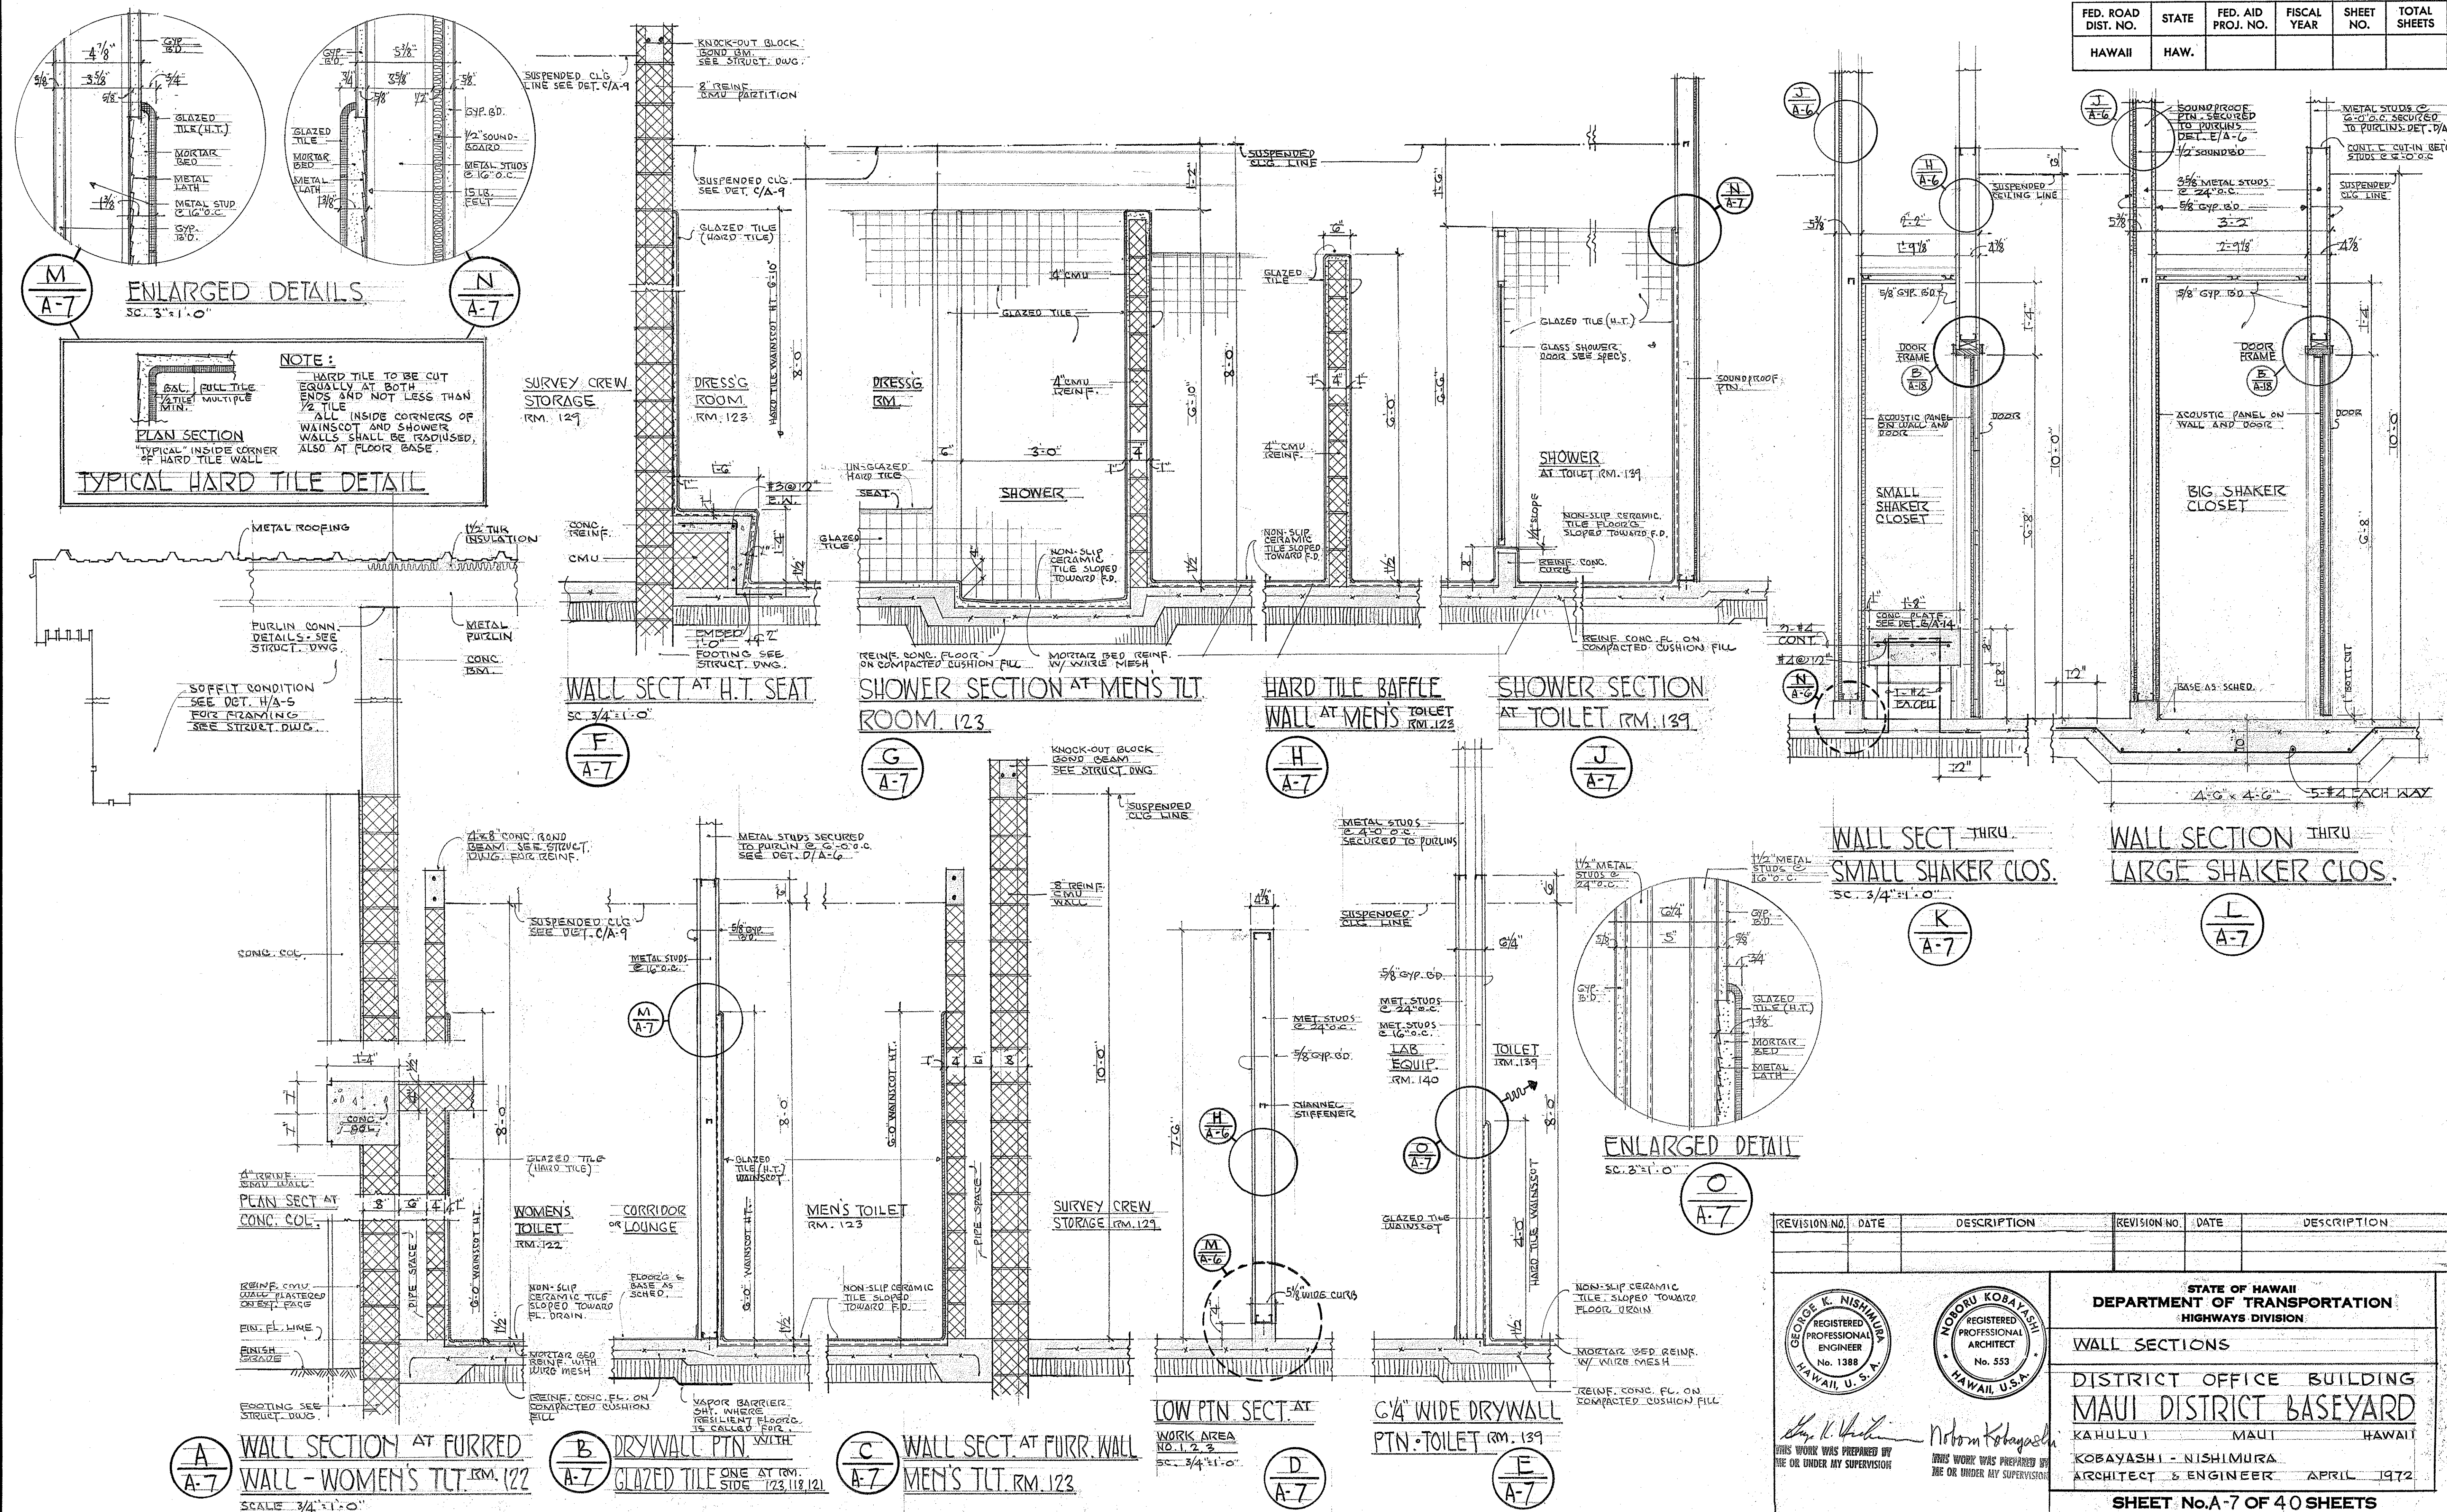

DATE	_____
DESIGNED BY	_____
CHECKED BY	_____
NOTE BOOK	_____
NO.	_____

REVISION NO.	DATE	DESCRIPTION	REVISION NO.	DATE	DESCRIPTION

GEORGE K. NISHIMURA
REGISTERED PROFESSIONAL ENGINEER
No. 1388
HAWAII, U.S.A.

NOBORU KOBAYASHI
REGISTERED PROFESSIONAL ARCHITECT
No. 553
HAWAII, U.S.A.

**STATE OF HAWAII
DEPARTMENT OF TRANSPORTATION
HIGHWAYS DIVISION**


WALL SECTIONS

**DISTRICT OFFICE BUILDING
MAUI DISTRICT BASEYARD**


KAHALU MAUI HAWAII
KOBAYASHI - NISHIMURA
ARCHITECT & ENGINEER APRIL 1972

SHEET No. A-7 OF 40 SHEETS


FED. ROAD DIST. NO.	STATE	FED. AID PROJ. NO.	FISCAL YEAR	SHEET NO.	TOTAL SHEETS
HAWAII	HAW.				

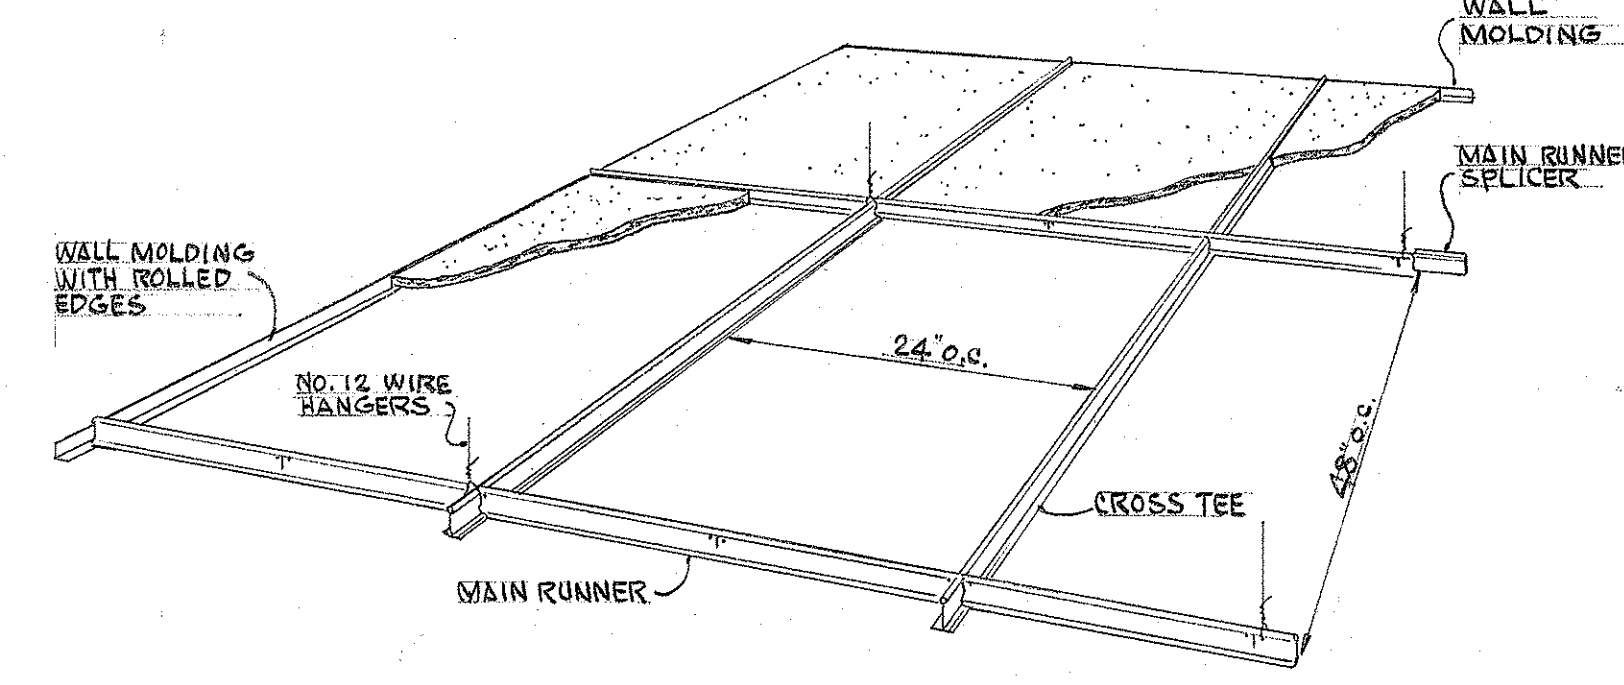

B
A-9
EXPOSED GRID MINERAL FIBER LAY-IN BOARD CEILING DETAIL
NOT TO SCALE

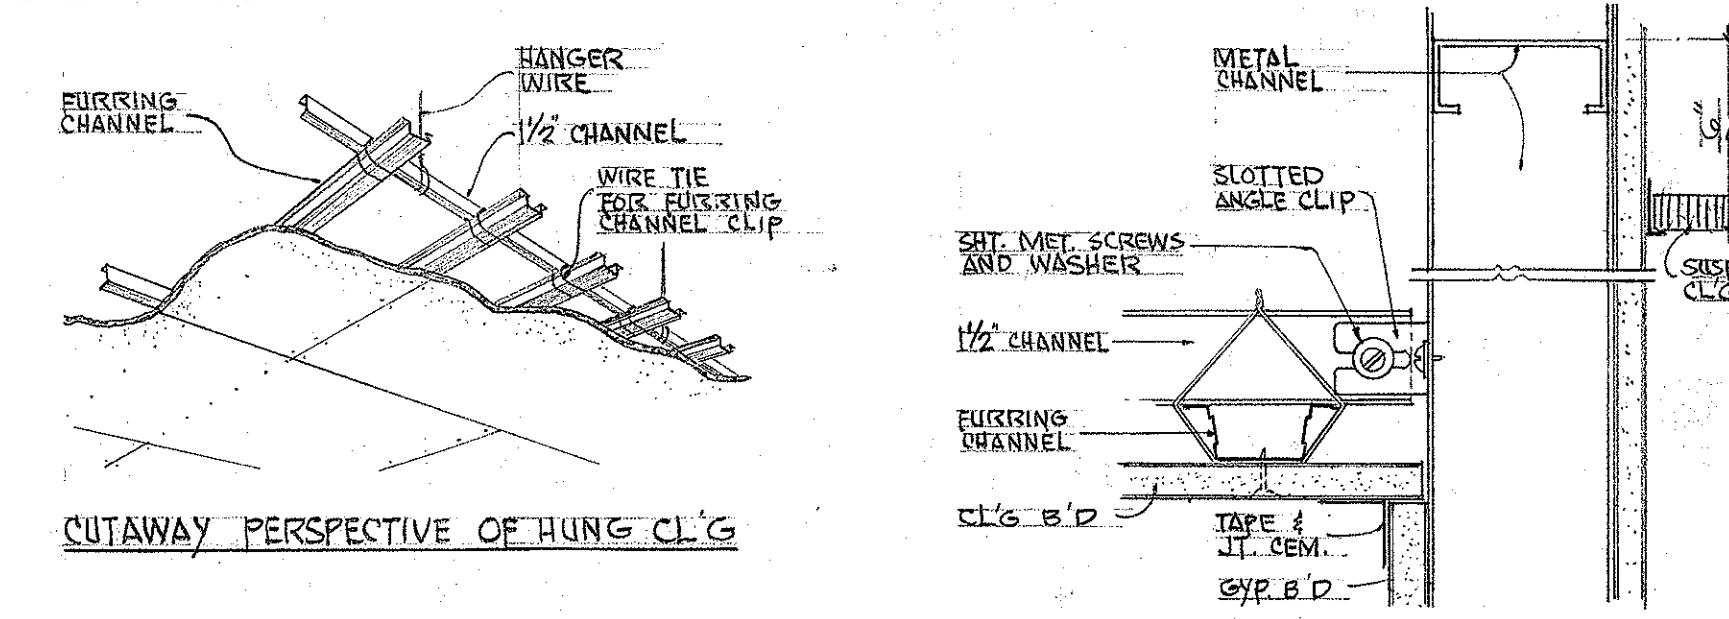

C
A-9
SUSPENDED GYP-B'D CEILING DETAILS
NOT TO SCALE

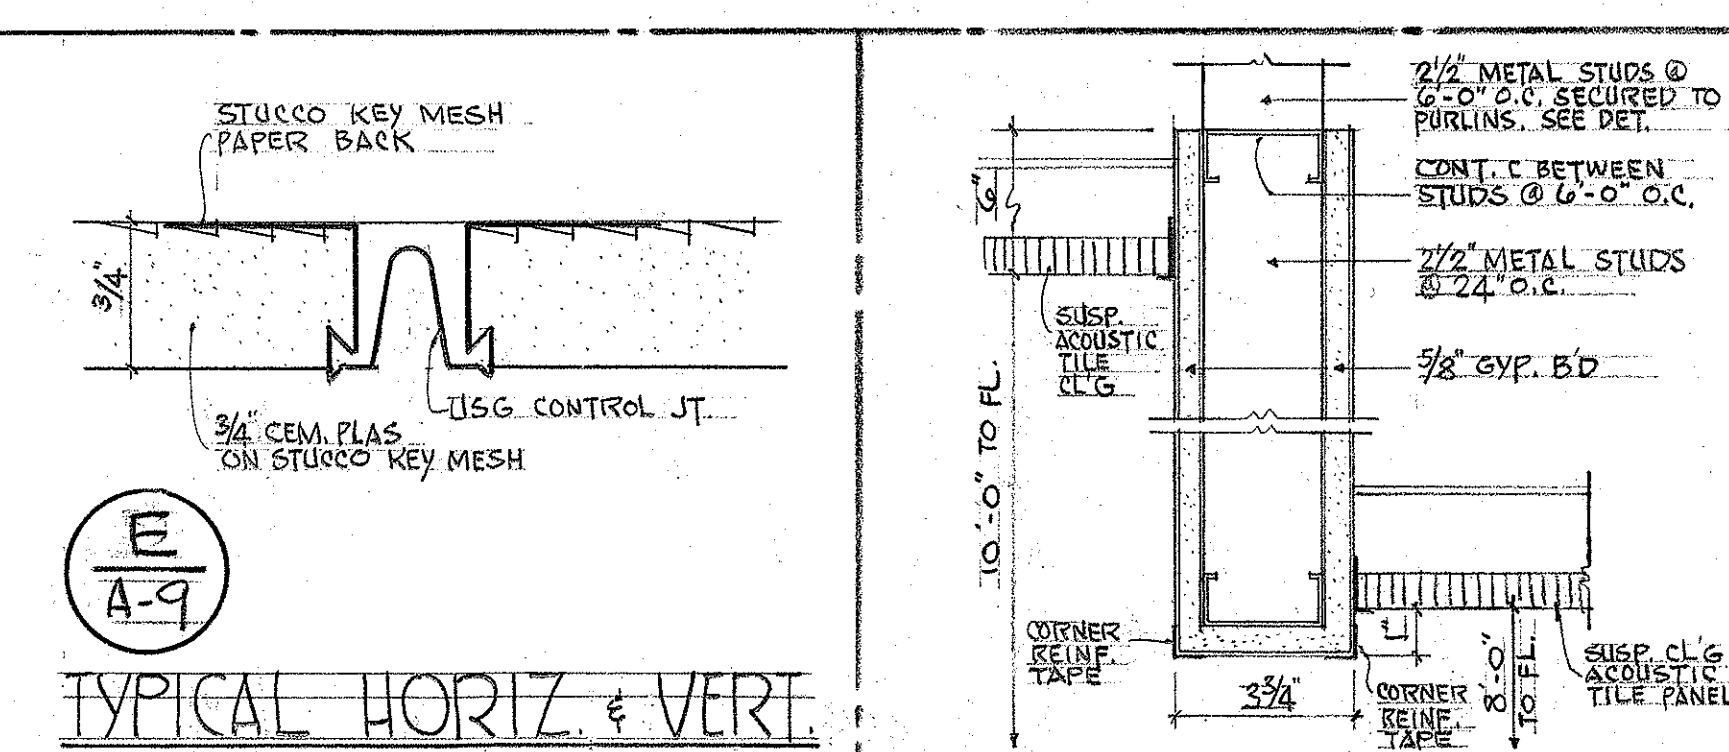

E
A-9
TYPICAL HORIZ. & VERT. USG CONTROL JOINT DETAIL
NOT TO SCALE

REVISION NO.	DATE	DESCRIPTION	REVISION NO.	DATE	DESCRIPTION

GEORGE K. NISHIMURA
REGISTERED PROFESSIONAL ENGINEER
No. 1388
HAWAII, U.S.A.

NOBORU KOBAYASHI
REGISTERED PROFESSIONAL ARCHITECT
No. 553
HAWAII, U.S.A.

George K. Nishimura
THIS WORK WAS PREPARED BY ME OR UNDER MY SUPERVISION

Noboru Kobayashi
THIS WORK WAS PREPARED BY ME OR UNDER MY SUPERVISION

STATE OF HAWAII
DEPARTMENT OF TRANSPORTATION
HIGHWAYS DIVISION

REFLECTED CEILING PLAN, CEILING DETAILS AND WALL SECTIONS


DISTRICT OFFICE BUILDING
MAUI DISTRICT BASEYARD

KAHULUI MAUI HAWAII

KOBAYASHI - NISHIMURA
ARCHITECT & ENGINEER

APRIL 1972

SHEET No. A-9 OF 40 SHEETS

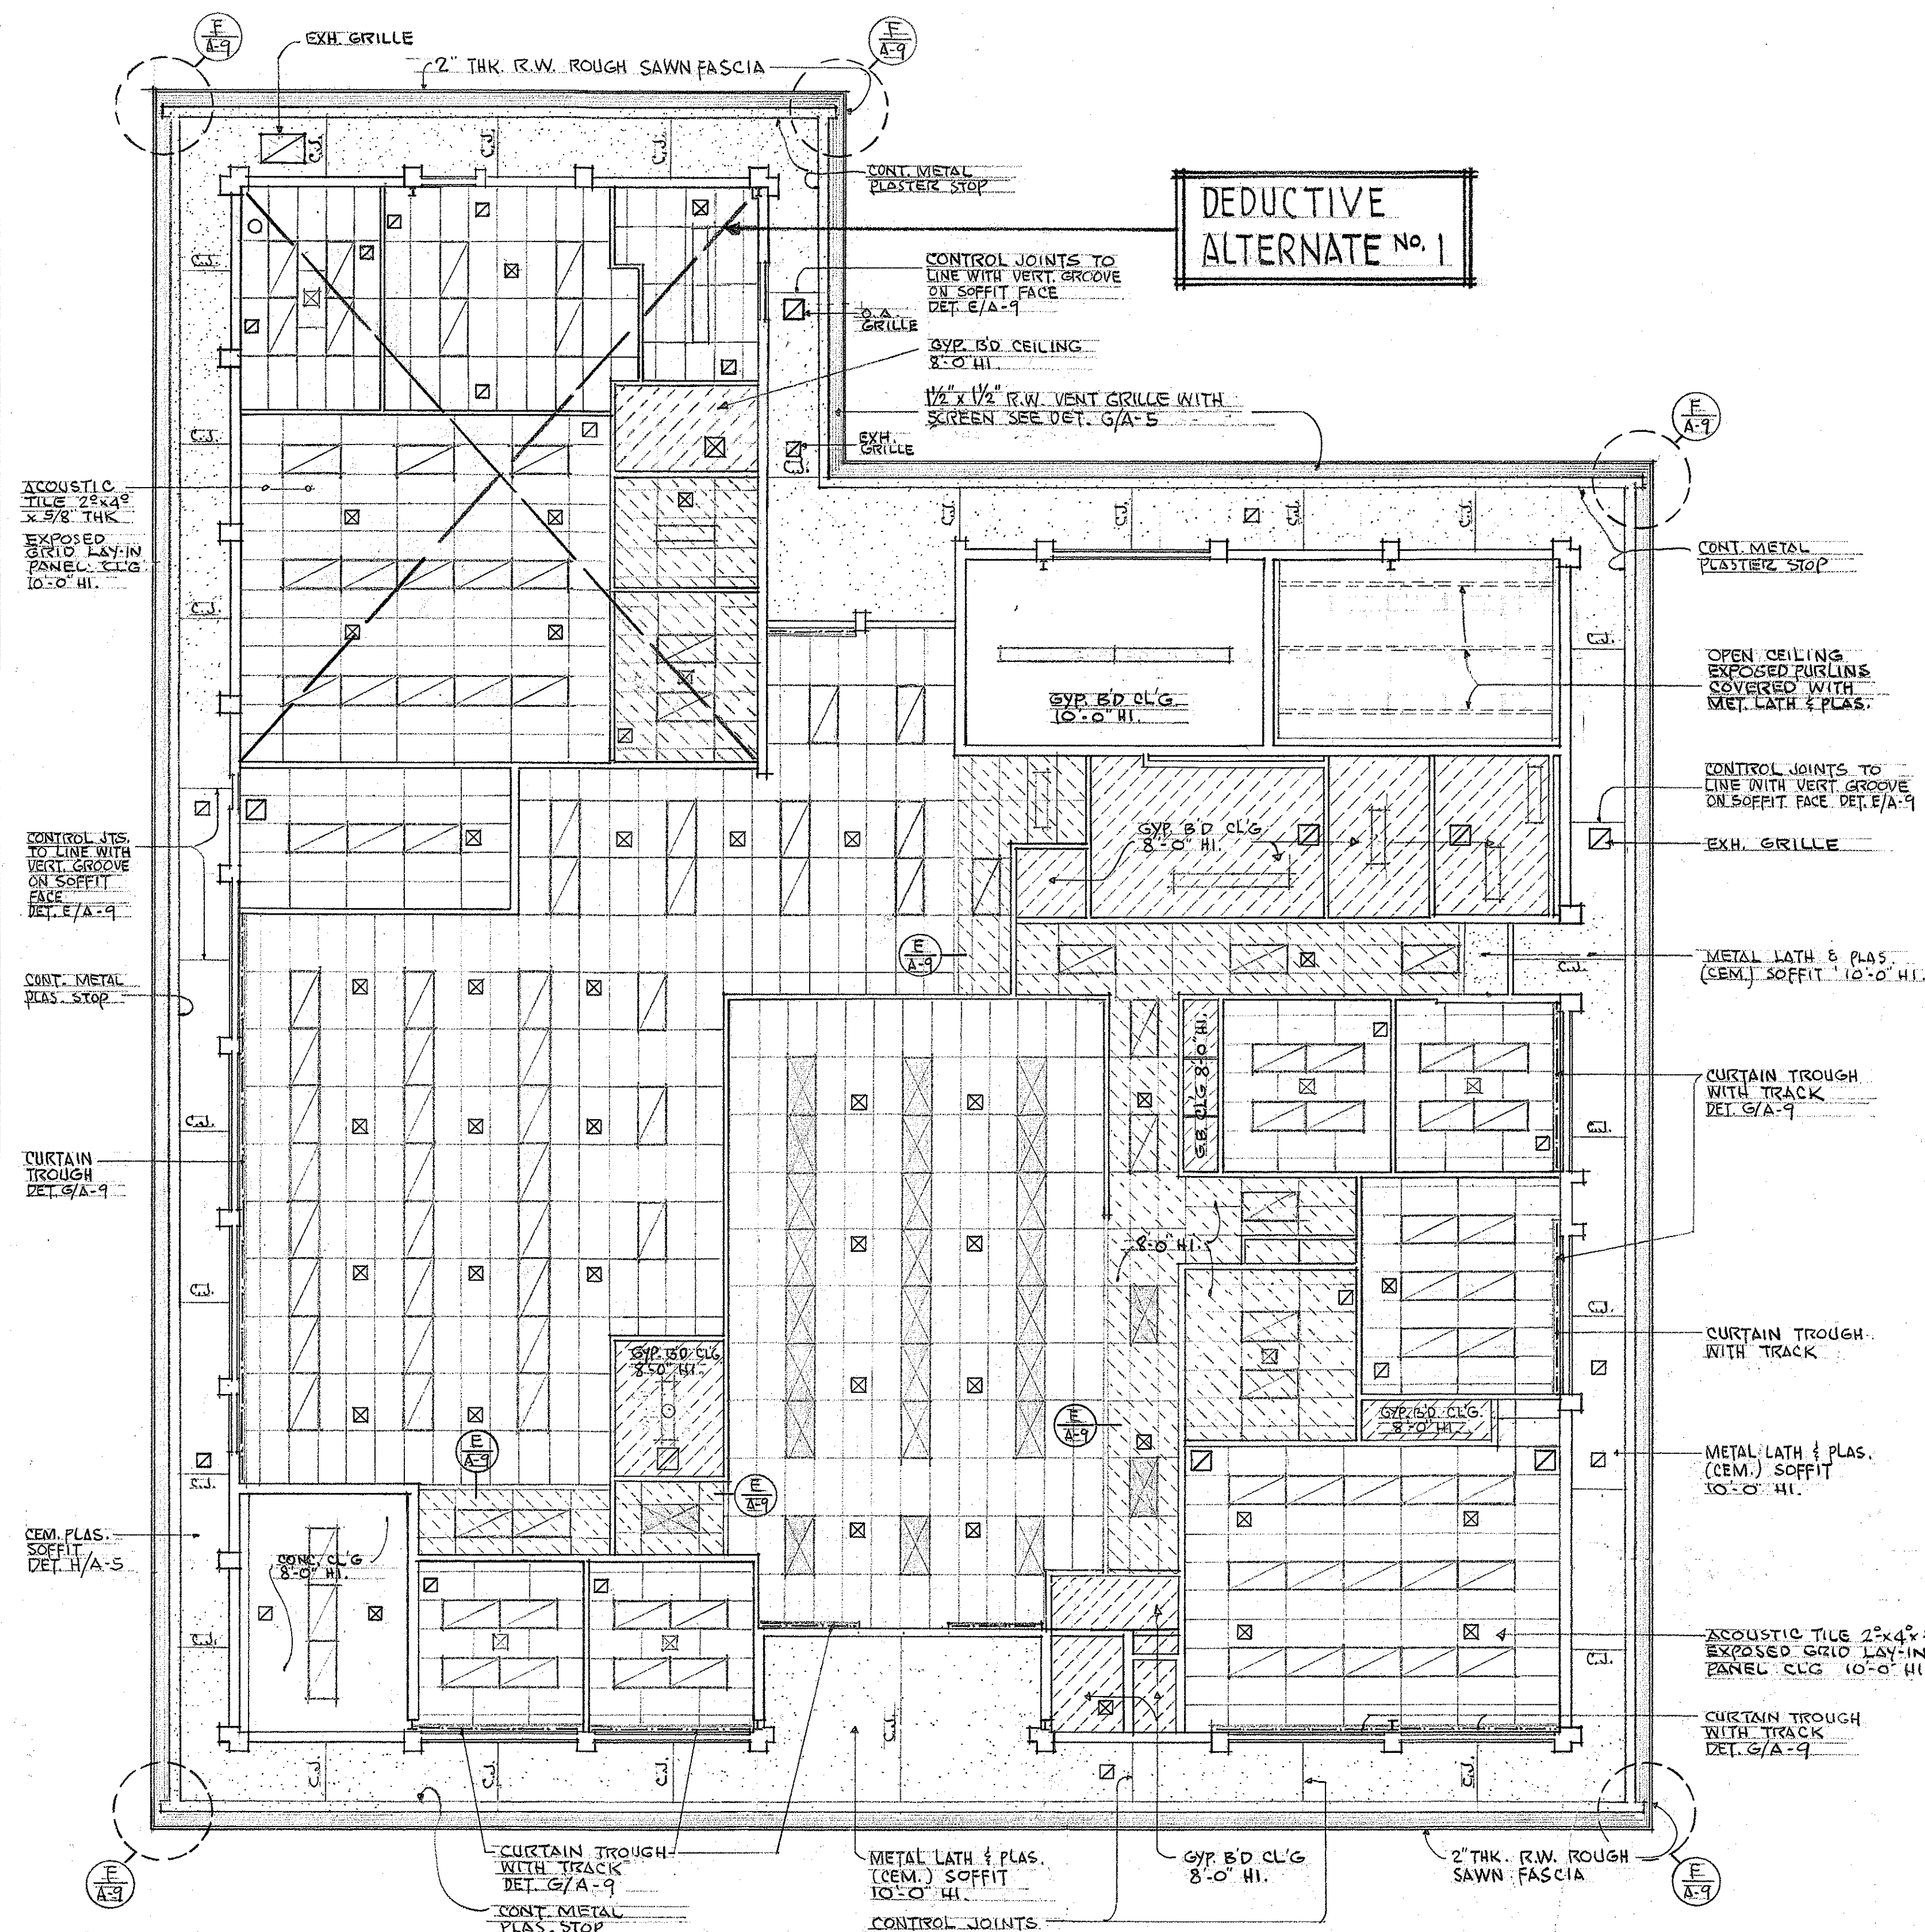

A
A-9
REFLECTED CEILING PLAN
SCALE 1/8" = 1'-0"

LEGEND:


- | | | | |
|--|--|--|--|
| | 10'-0" HIGH SUSPENDED CLG. ACOUSTIC TILE PANEL | | RECESSED LIGHT FIXTURE |
| | 8'-0" HIGH SUSPENDED CLG. ACOUSTIC TILE PANEL | | SURFACE MOUNTED FIXTURE |
| | 8'-0" HIGH SUSPENDED CLG. GYP-B'D OR OTHERWISE NOTED | | A.C. DIFFUSER |
| | | | A.C. REGISTER, OUTSIDE AIR GRILLE AND EXHAUST GRILLE |

NOTE:


SEE ELECTRICAL DRAWINGS FOR LIGHT FIXTURE LOCATIONS.

SEE MECHANICAL DRAWINGS FOR COMPLETE LOCATIONS OF DIFFUSERS, REGISTERS, OUTSIDE AIR GRILLE AND EXHAUST GRILLE.

ALL RECESSED LIGHT FIXTURE SHALL BE COVERED WITH 5/8" THICK GYP-B'D. 24" x 48" x 1" TO RETAIN CEILING FIRE RATING. CONTRACTOR SHALL VERIFY SIZE OF COVERING TO SUIT FIXTURES.

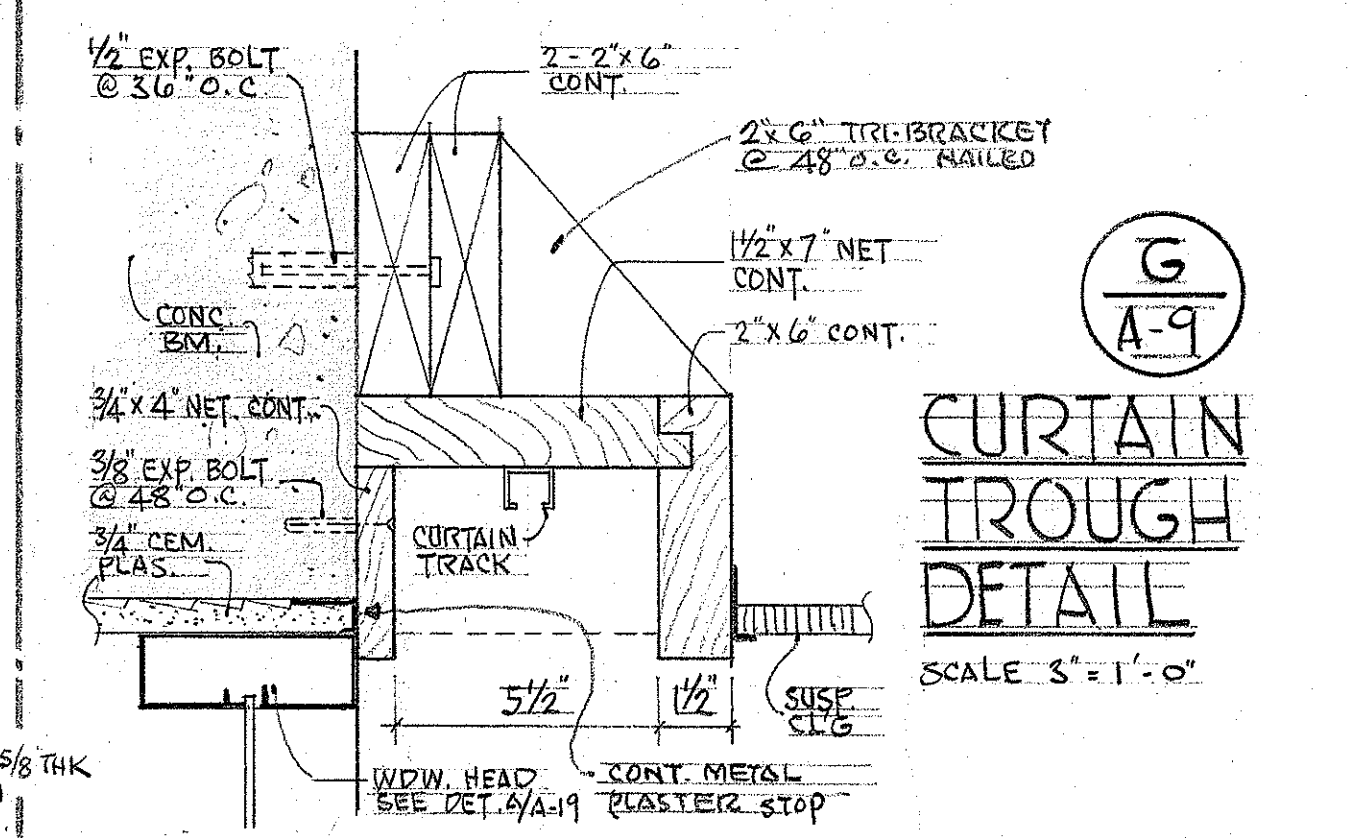





G
A-9
CURTAIN TROUGH DETAIL
SCALE 3/4" = 1'-0"

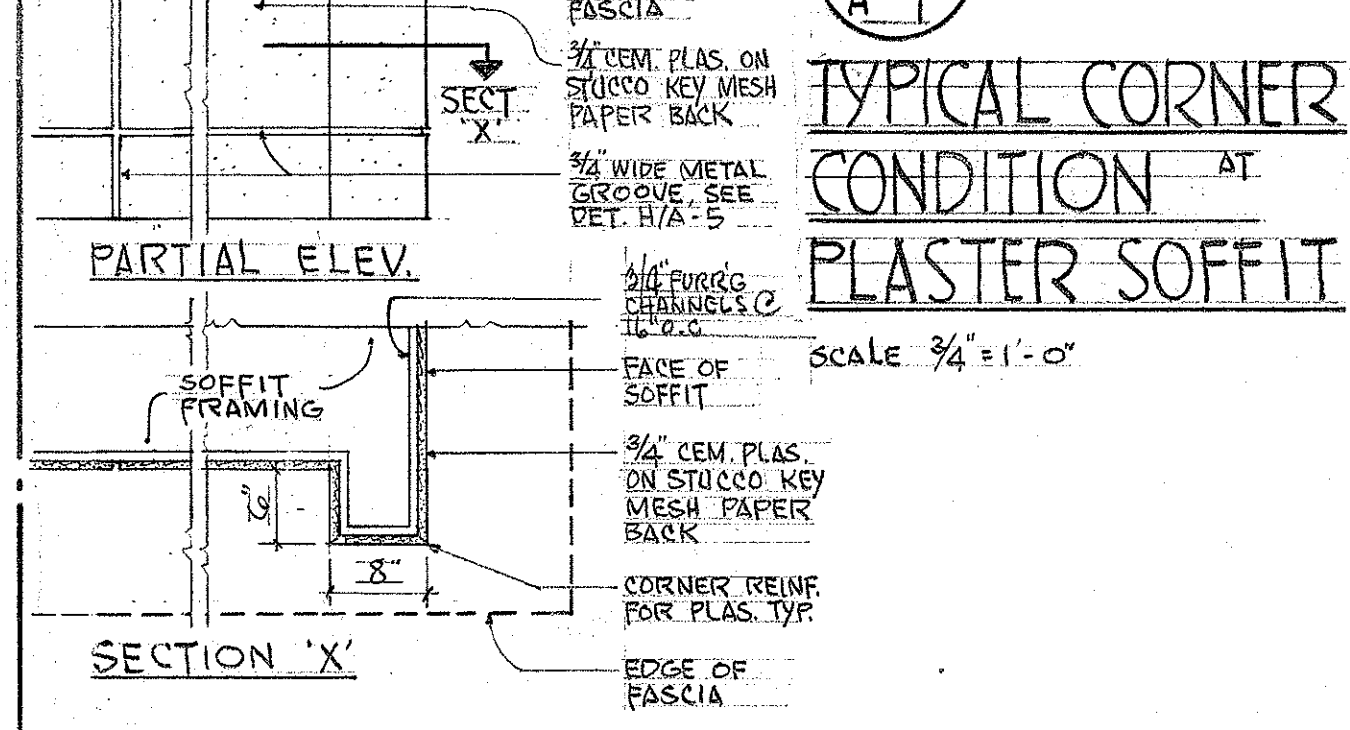

F
A-9
TYPICAL CORNER CONDITION AT PLASTER SOFFIT
SCALE 3/4" = 1'-0"

SURVEY PLOTTED BY	DATE
DESIGNED BY	
NOTED BY	
CHECKED BY	
ORIGINAL PLAN	
NOTE BOOK	

FED. ROAD DIST. NO.	STATE	FED. AID PROJ. NO.	FISCAL YEAR	SHEET NO.	TOTAL SHEETS
HAWAII	HAW.				

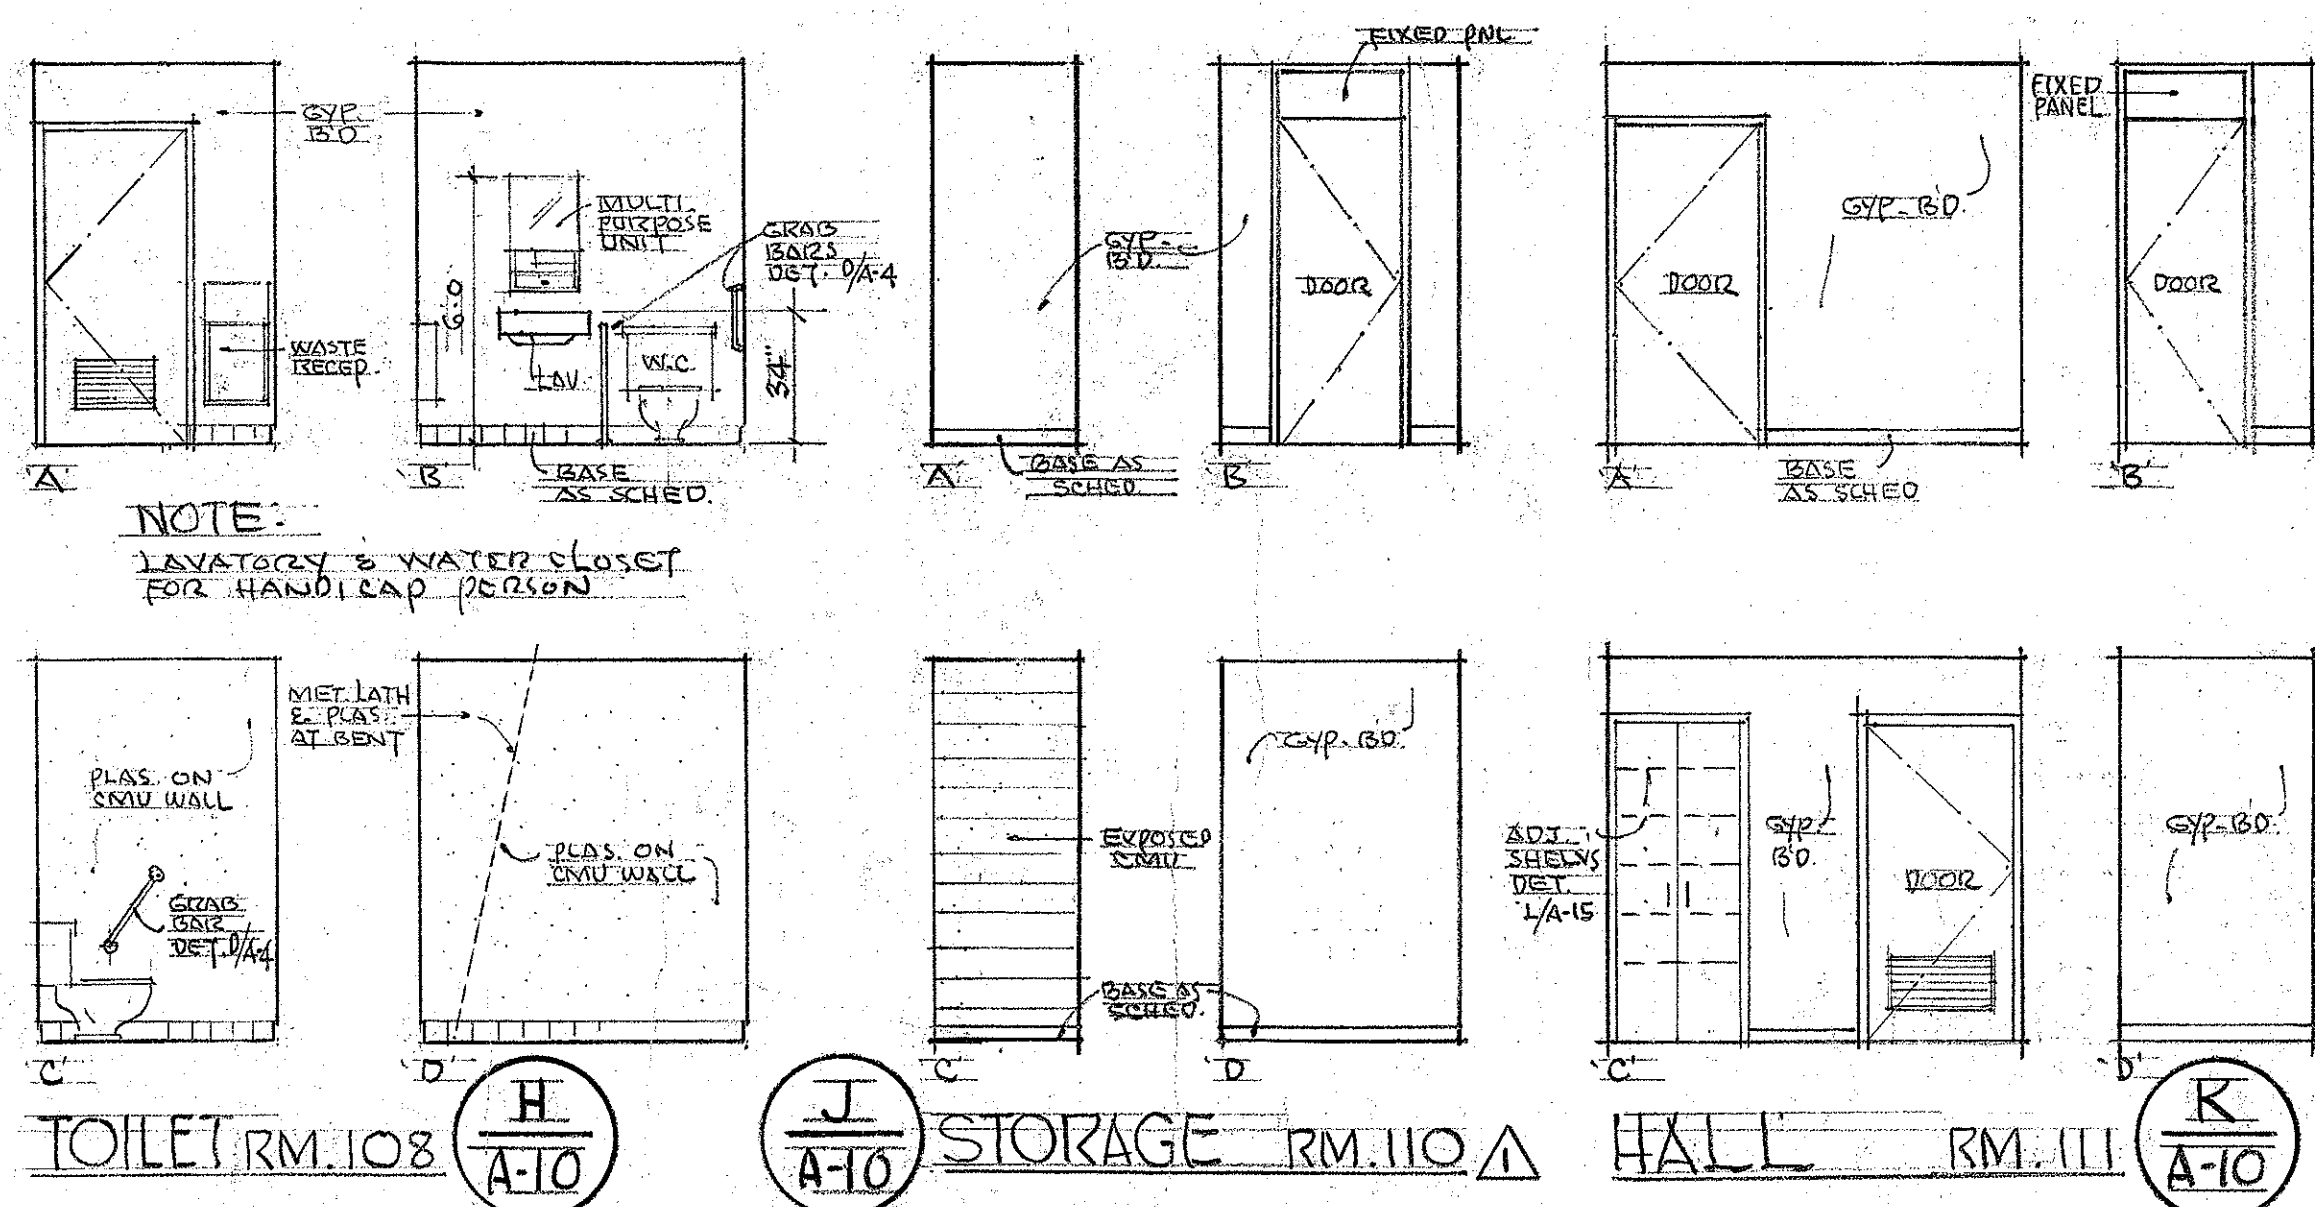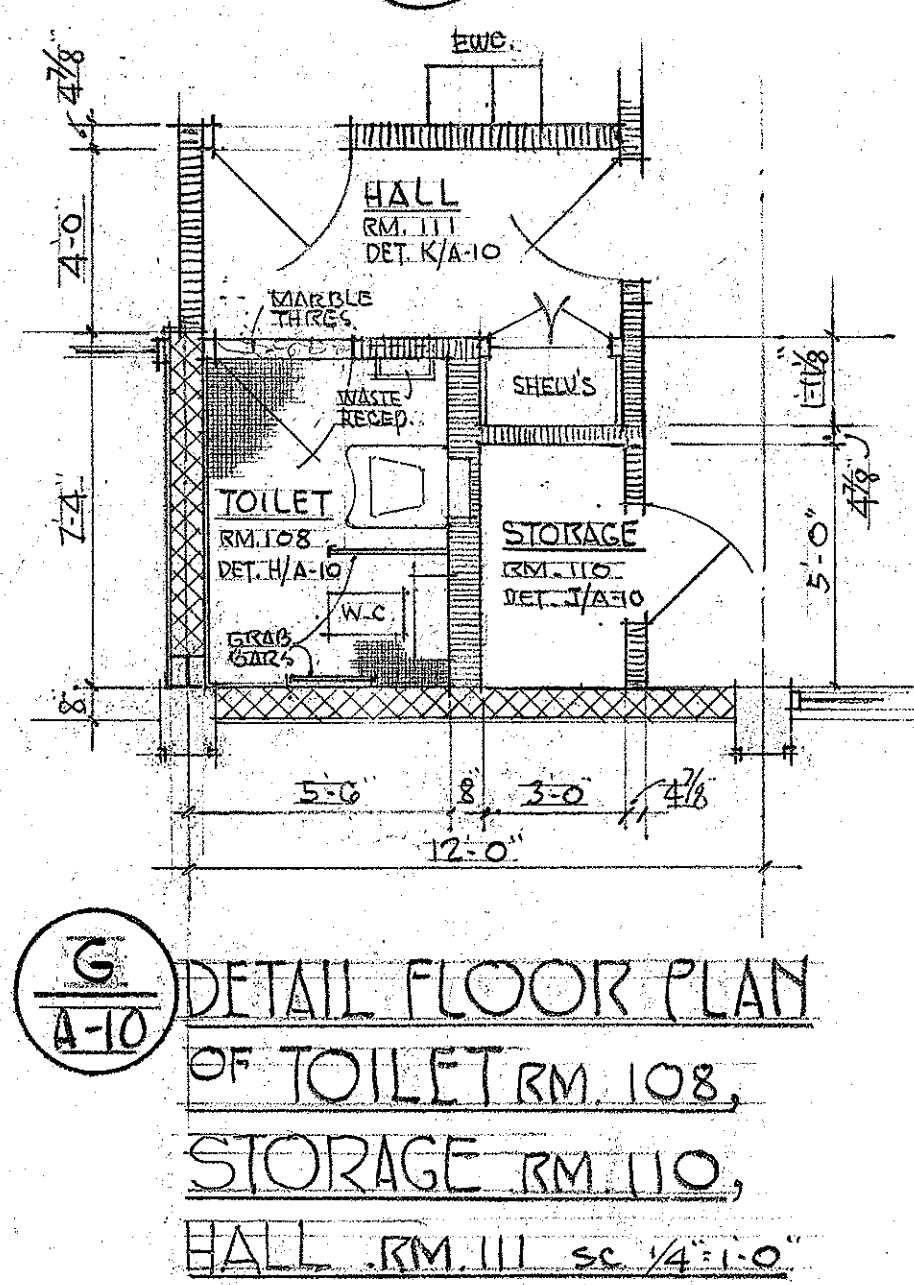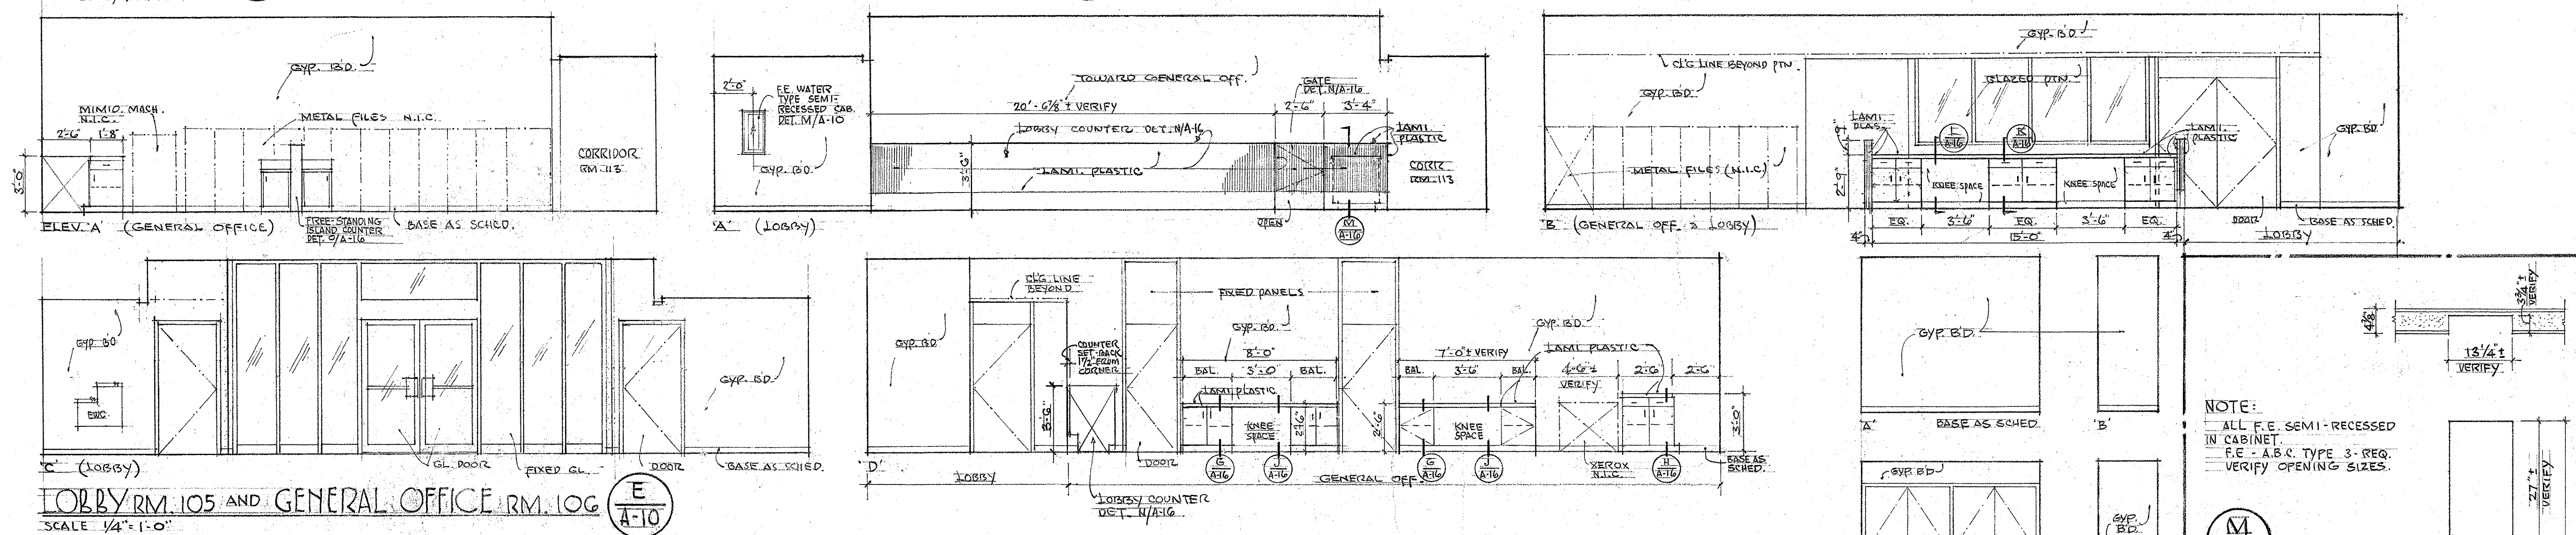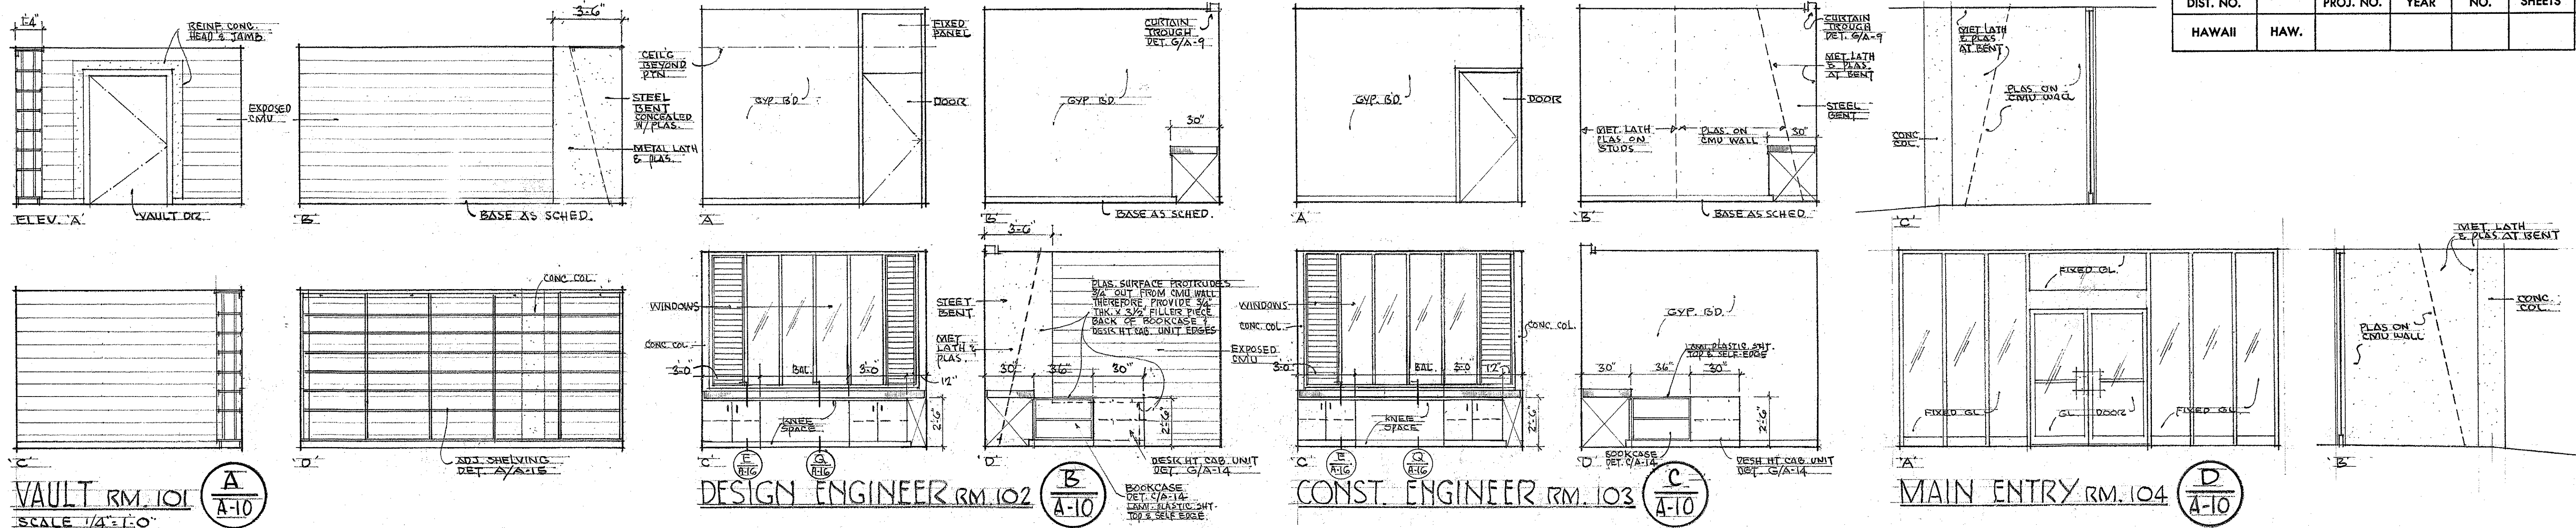

REVISION NO.	DATE	DESCRIPTION	REVISION NO.	DATE	DESCRIPTION

GEORGE K. NISHIMURA
REGISTERED PROFESSIONAL ENGINEER
No. 1388
HAWAII, U.S.A.

NOBORU KOBAYASHI
REGISTERED PROFESSIONAL ARCHITECT
No. 523
HAWAII, U.S.A.


STATE OF HAWAII
DEPARTMENT OF TRANSPORTATION
HIGHWAYS DIVISION

DETAIL FLOOR PLAN AND INTERIOR ELEVATIONS
DISTRICT OFFICE BUILDING
MAUI DISTRICT BASEYARD
KAHULUI MAUI HAWAII

KOBAYASHI - NISHIMURA
ARCHITECT & ENGINEER
APRIL 1972


SHEET No. A-10 OF 40 SHEETS

FED. ROAD DIST. NO.	STATE	FED. AID PROJ. NO.	FISCAL YEAR	SHEET NO.	TOTAL SHEETS
HAWAII	HAW.				

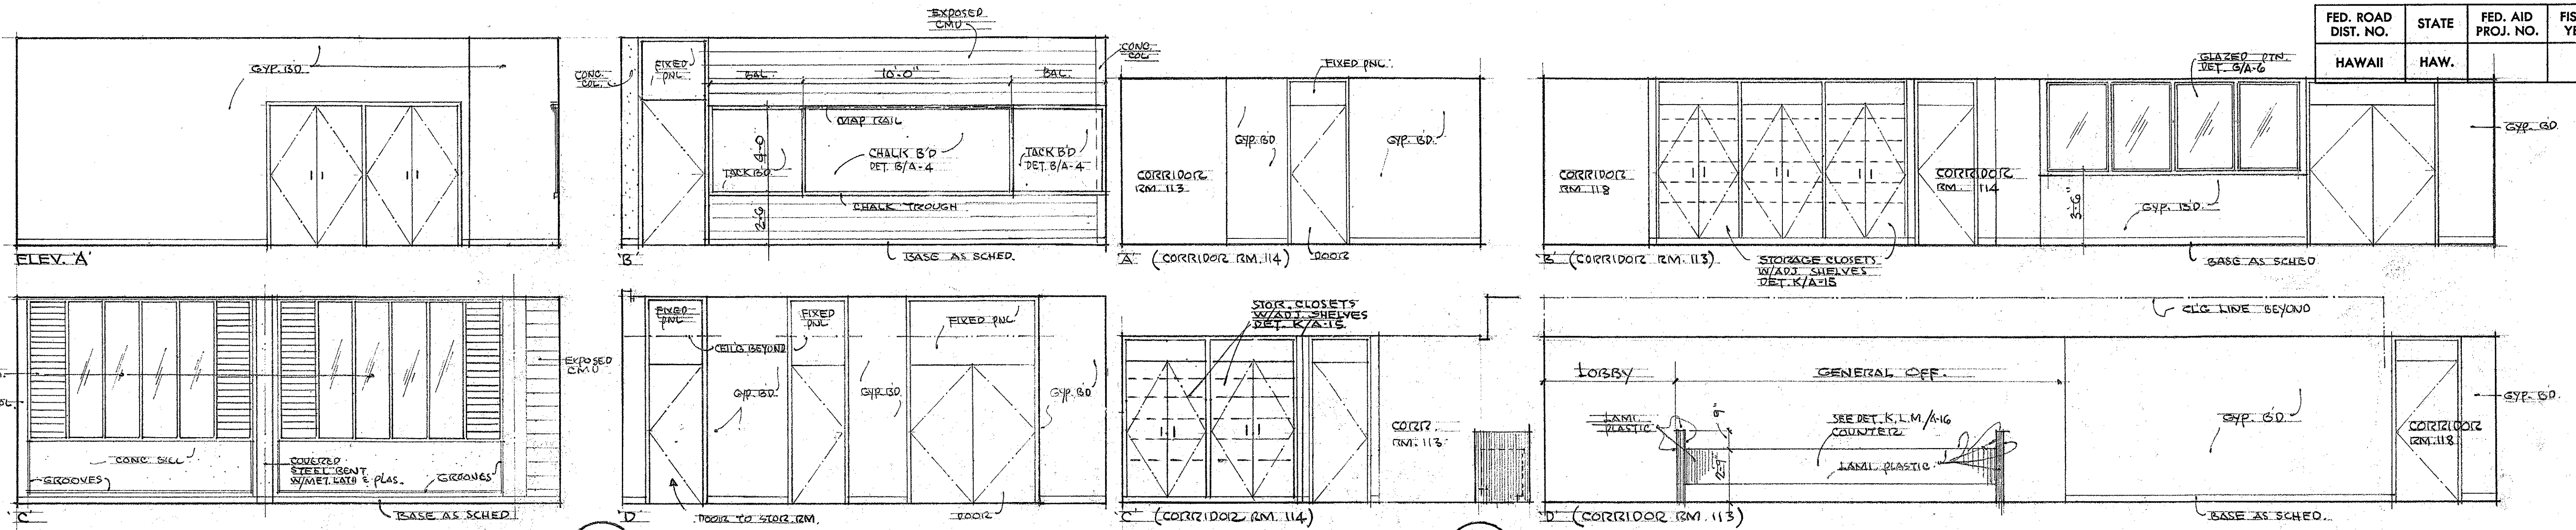

CONFERENCE AND CLASSROOM RM. 109
SCALE 1/4"=1'-0"

CORRIDORS RM. 113 & 114

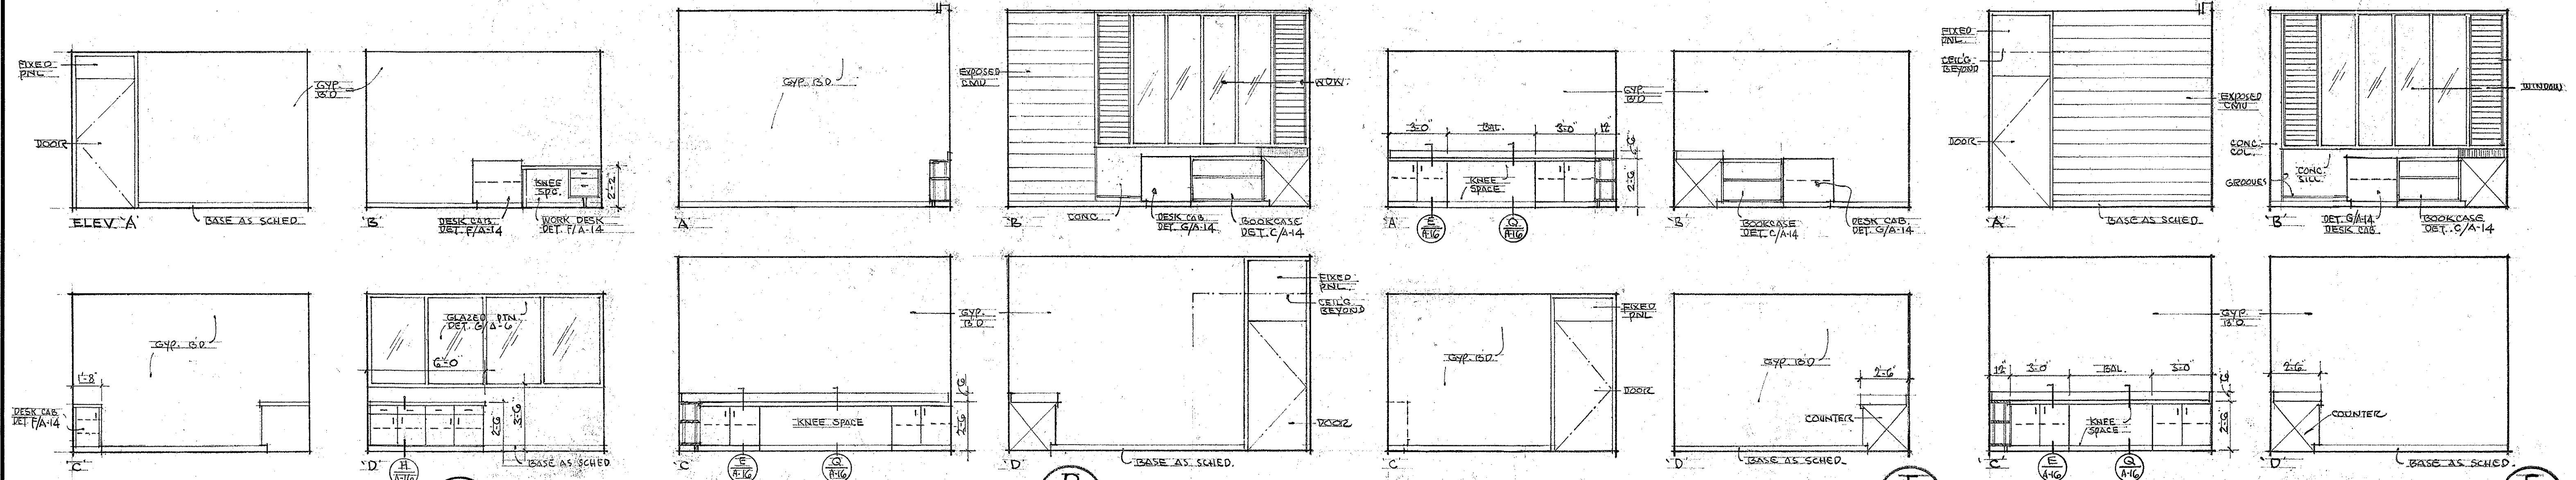


OFFICE MANAGER RM. 115
SCALE 1/4"=1'-0"


DISTRICT ENGINEER RM. 116

ASSISTANT DISTRICT ENGINEER RM. 117


CONST. MAINTENANCE SUPERINT. RM. 119

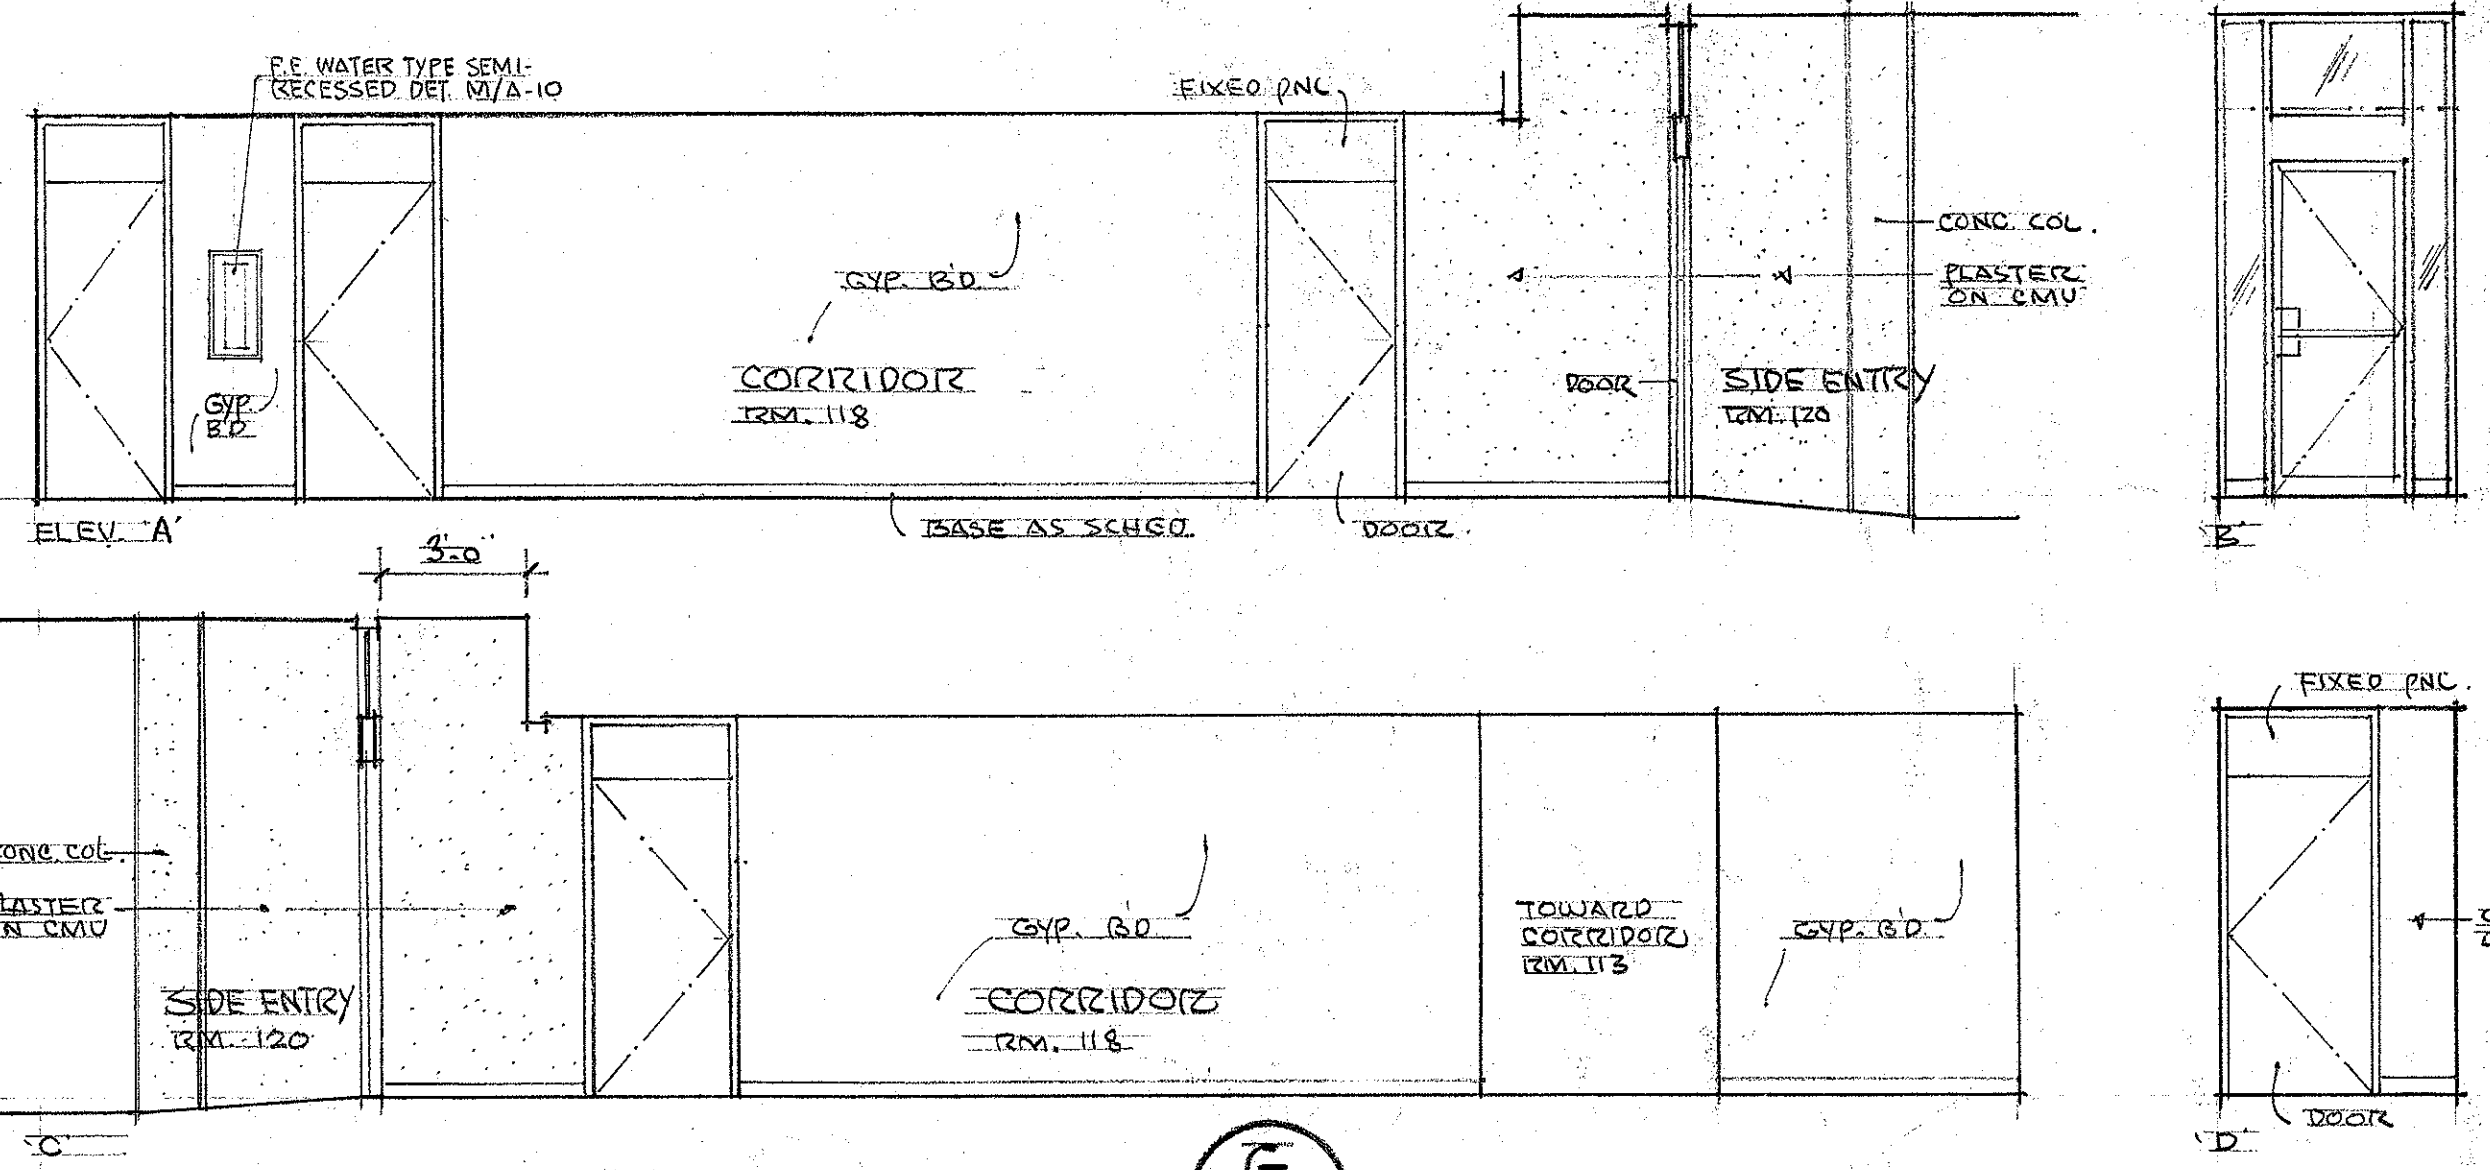

CORRIDOR RM. 118 & SIDE ENTRY RM. 120
SCALE 1/4"=1'-0"

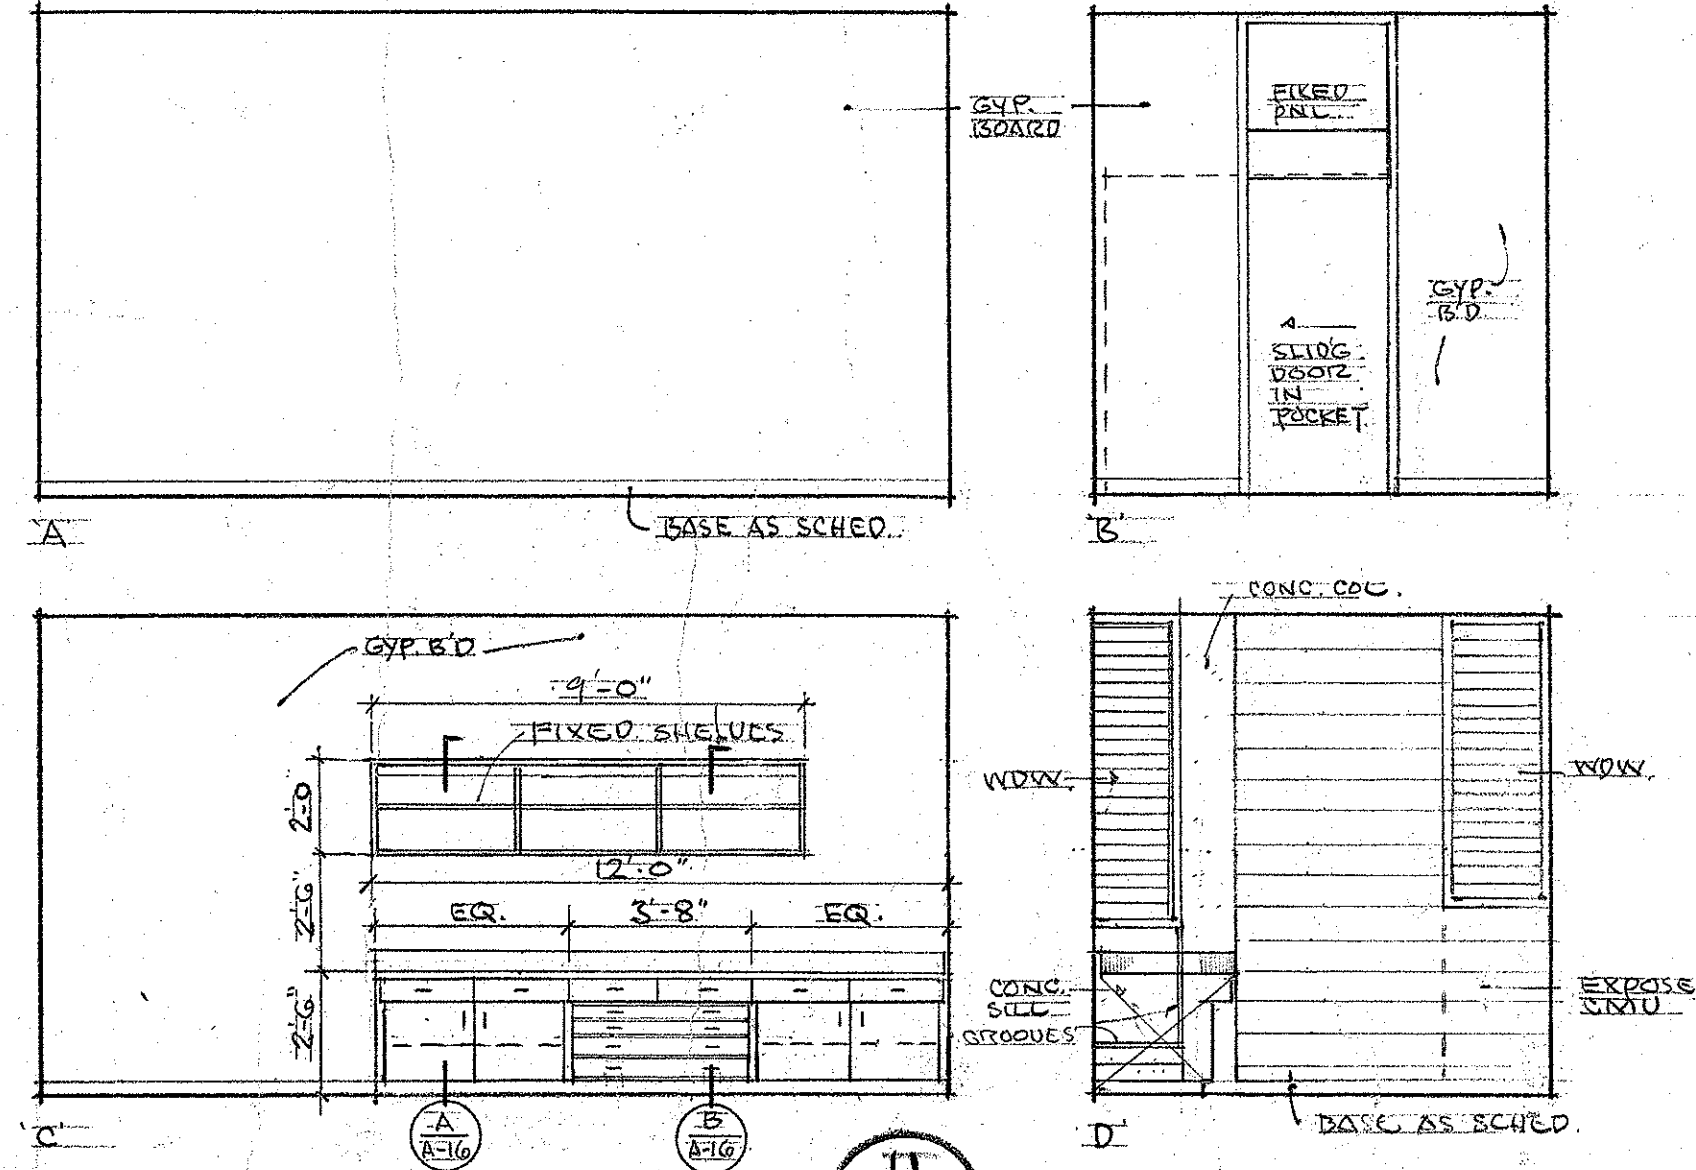

PRINTING ROOM RM. 128

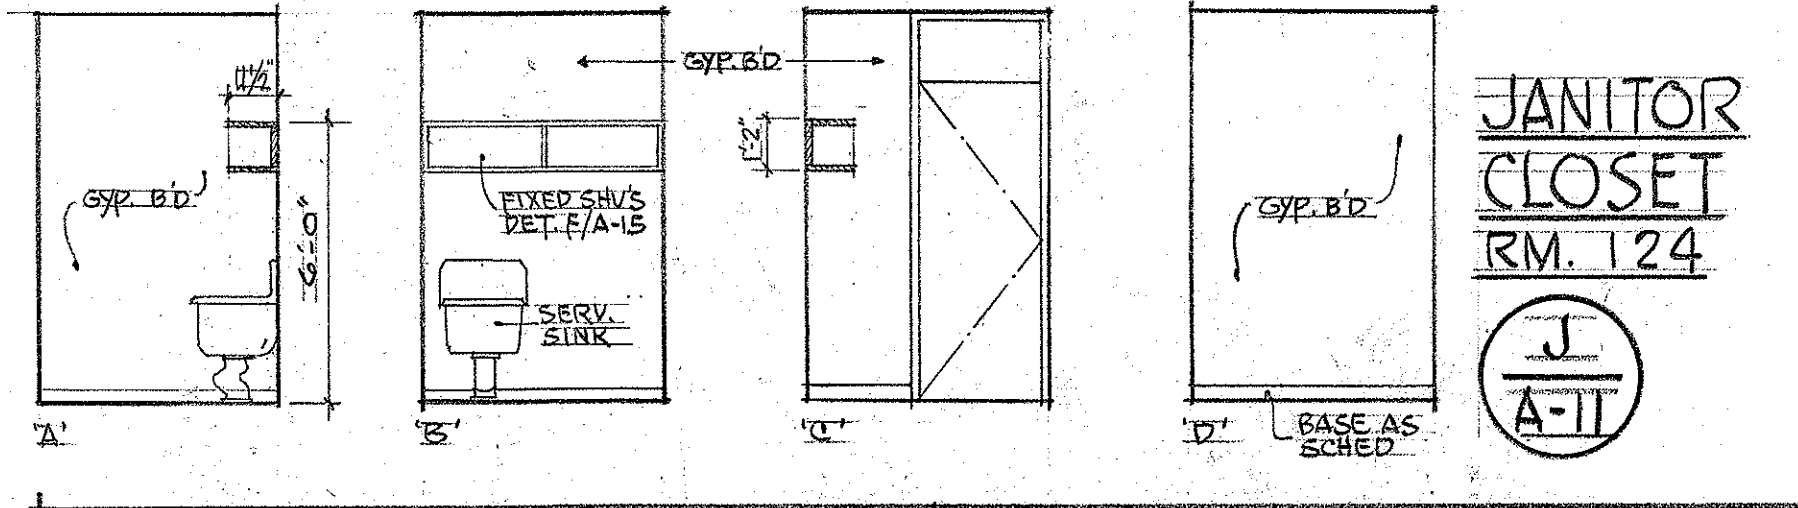

JANITOR CLOSET RM. 124

REVISION NO.	DATE	DESCRIPTION	REVISION NO.	DATE	DESCRIPTION

GEORGE K. NISHIMURA
REGISTERED PROFESSIONAL ARCHITECT
No. 1388
HAWAII, U.S.A.

NOBORU KOBAYASHI
REGISTERED PROFESSIONAL ARCHITECT
No. 553
HAWAII, U.S.A.

STATE OF HAWAII
DEPARTMENT OF TRANSPORTATION
HIGHWAYS DIVISION

INTERIOR ELEVATIONS

DISTRICT OFFICE BUILDING
MAUI DISTRICT BASEYARD

KAHULUI MAUI HAWAII
















KOBAYASHI - NISHIMURA
ARCHITECT & ENGINEER

APRIL 1972



SHEET No. A-11 OF 40 SHEETS

DATE	
SURVEY PLOTTED BY	
DRAWN BY	
DESIGNED BY	
NOTED BY	
CHECKED BY	
ORIGINAL PLAN	
NOTE BOOK	
No.	

FED. ROAD DIST. NO.	STATE	FED. AID PROJ. NO.	FISCAL YEAR	SHEET NO.	TOTAL SHEETS
HAWAII	HAW.				

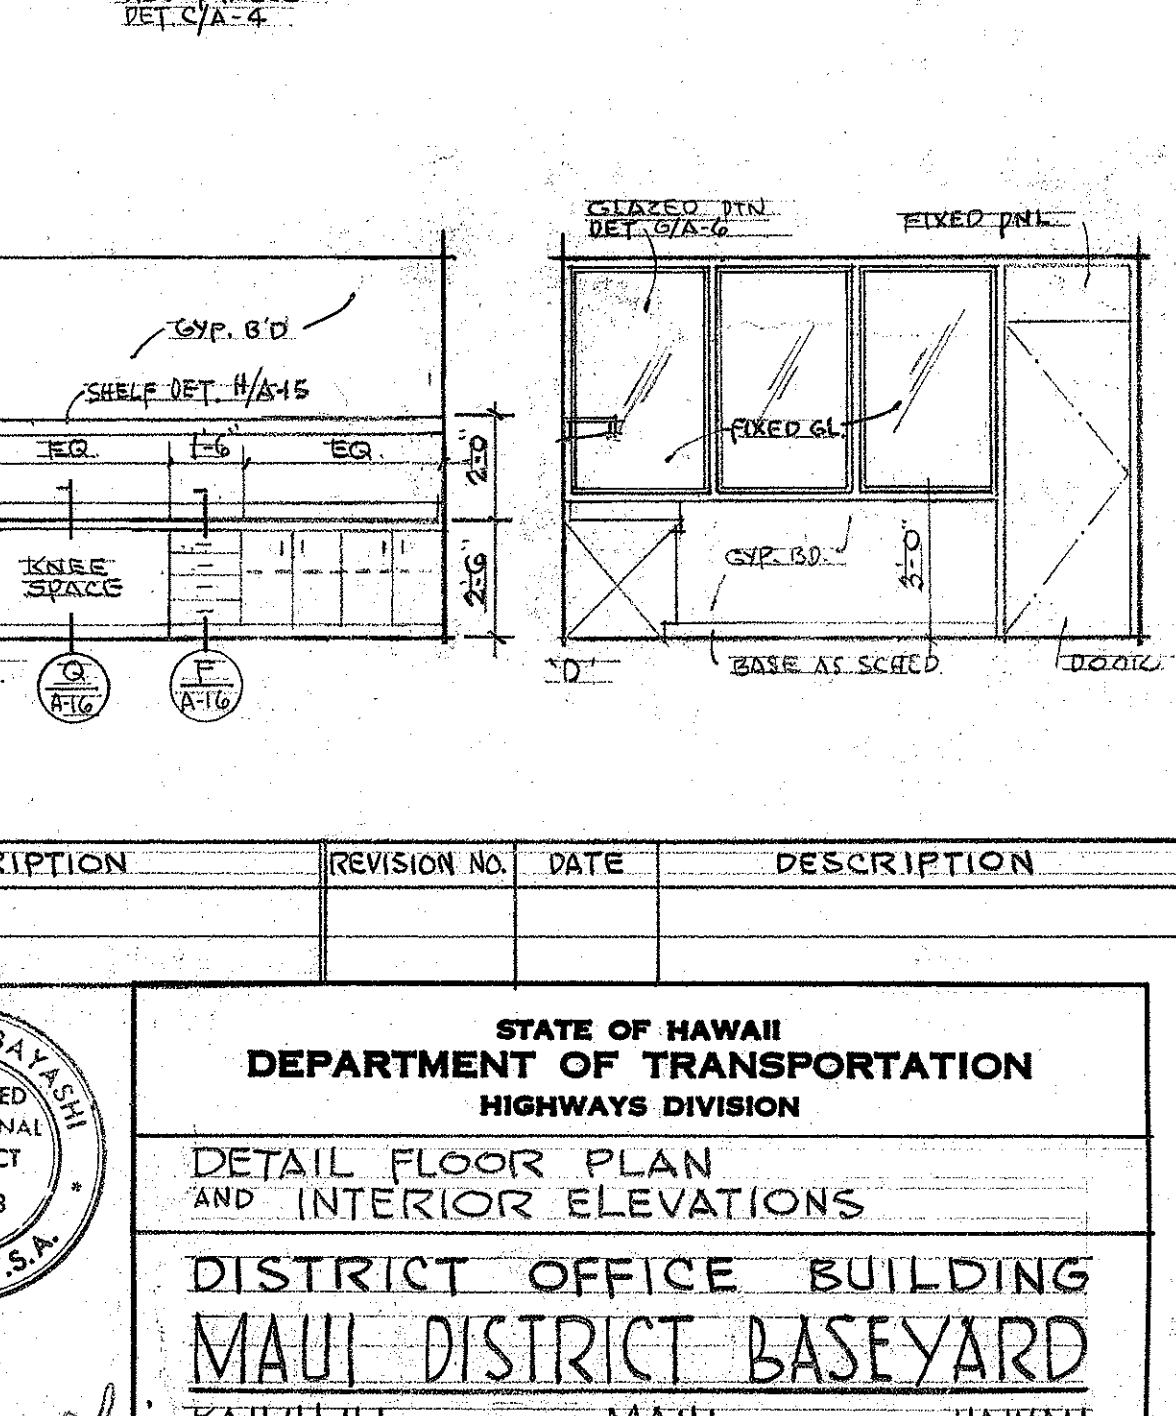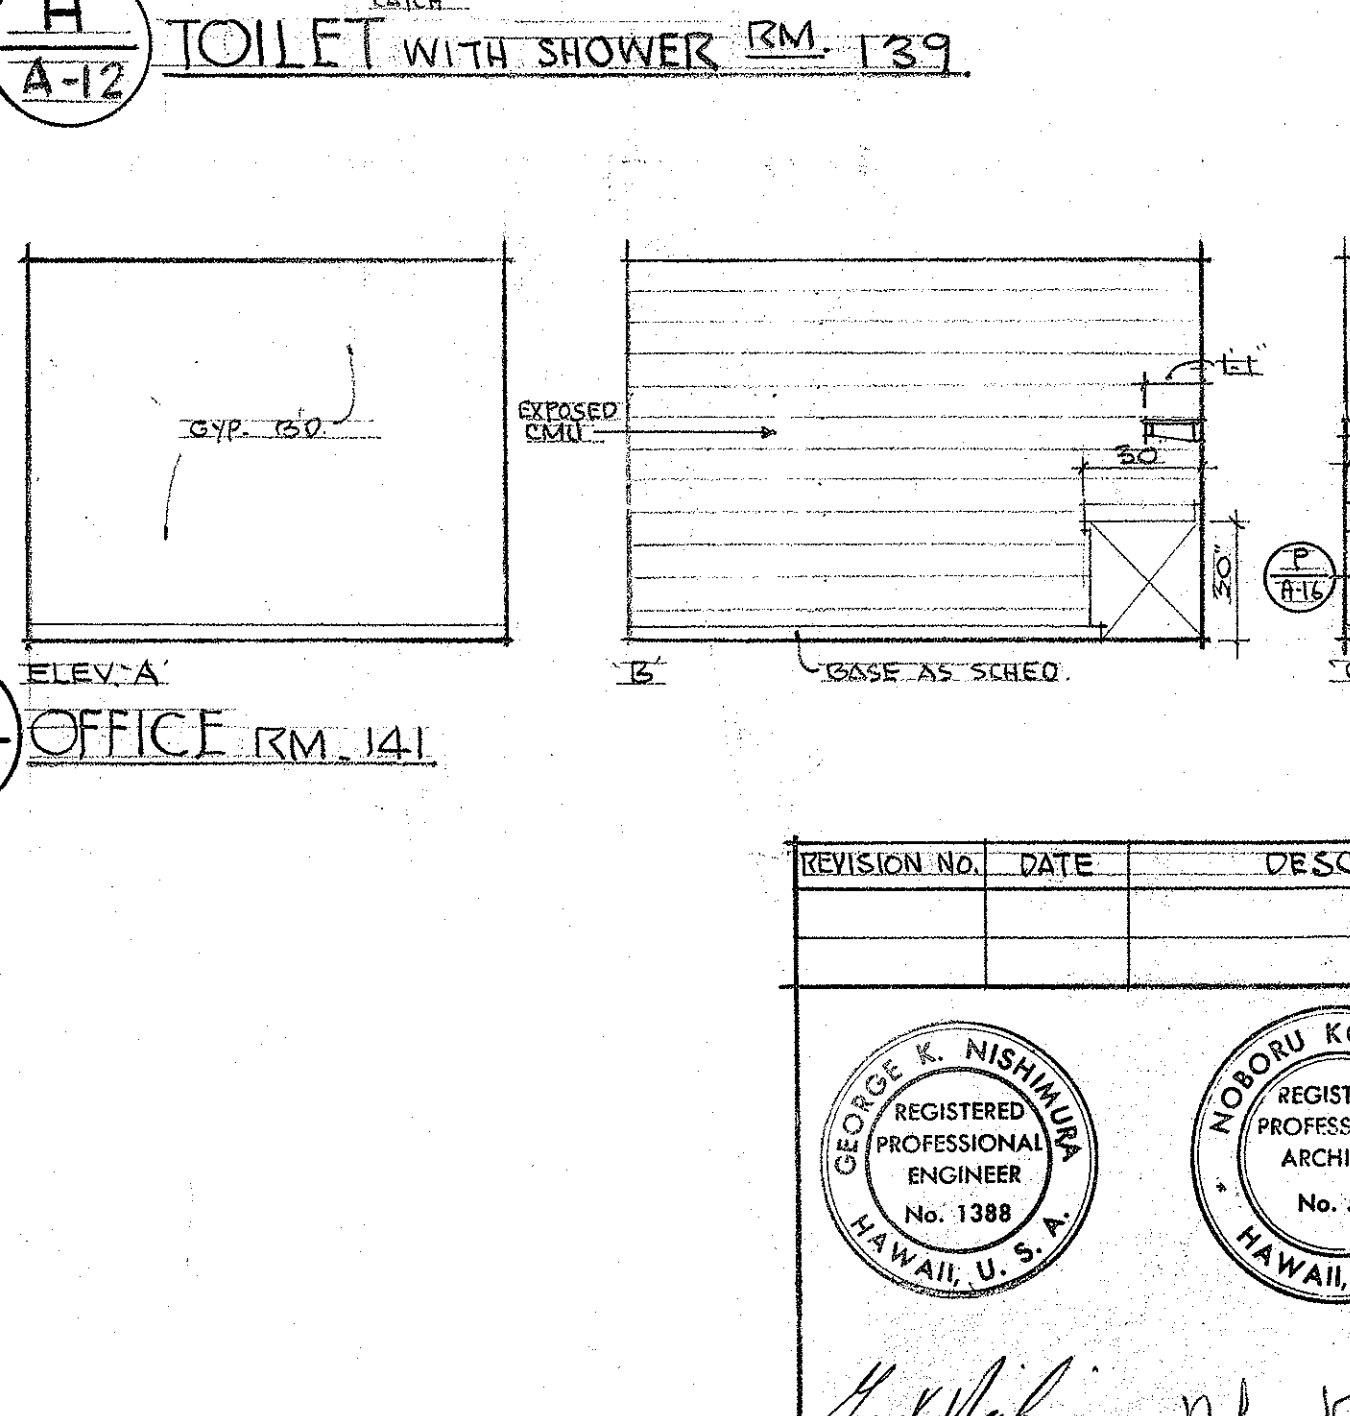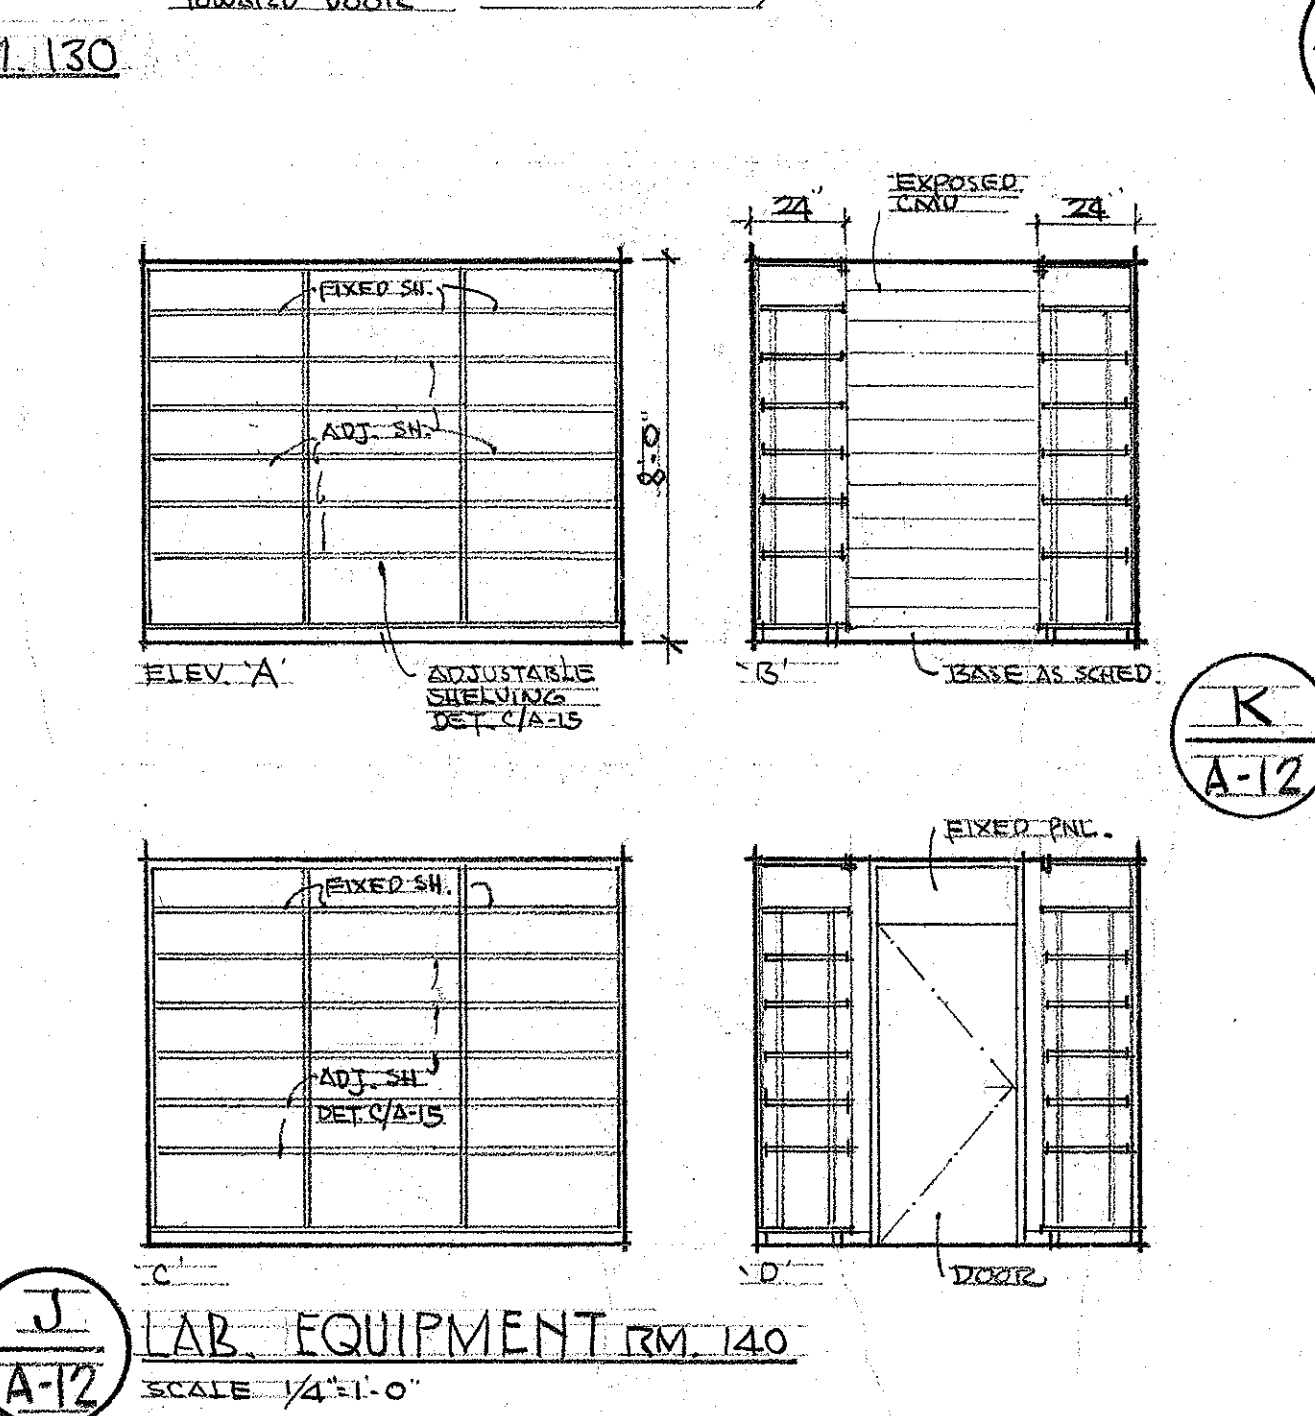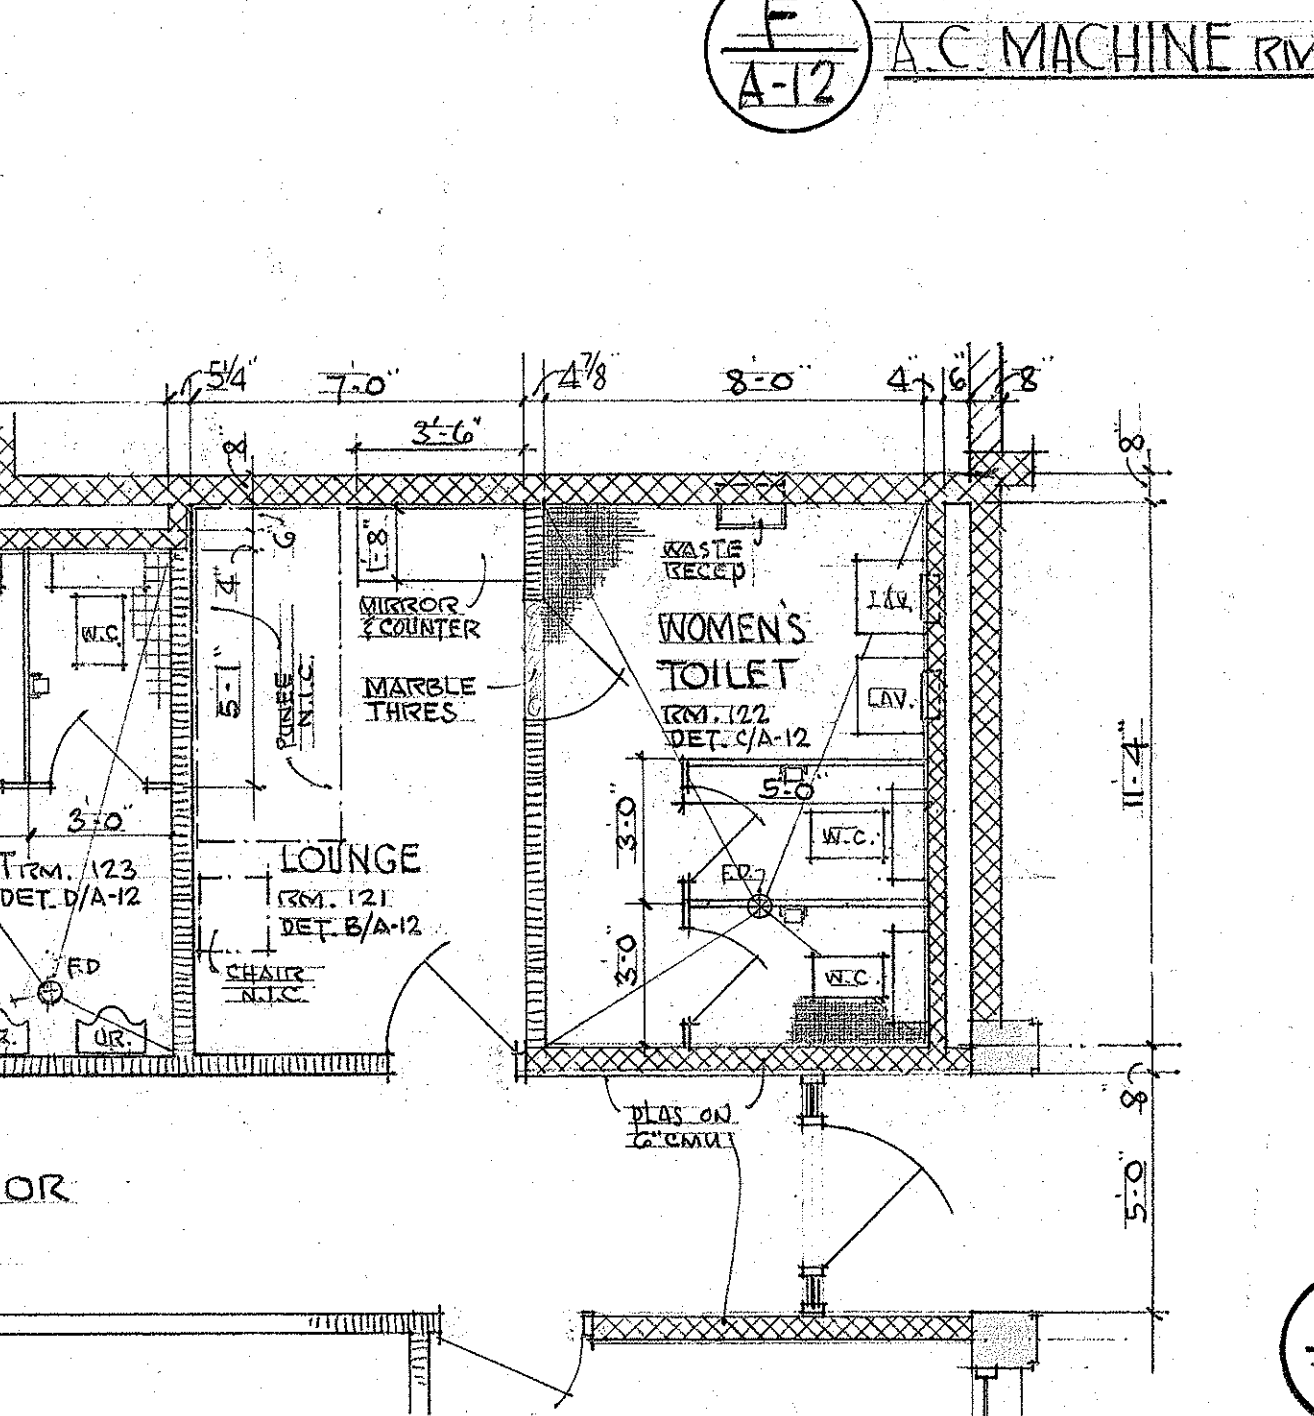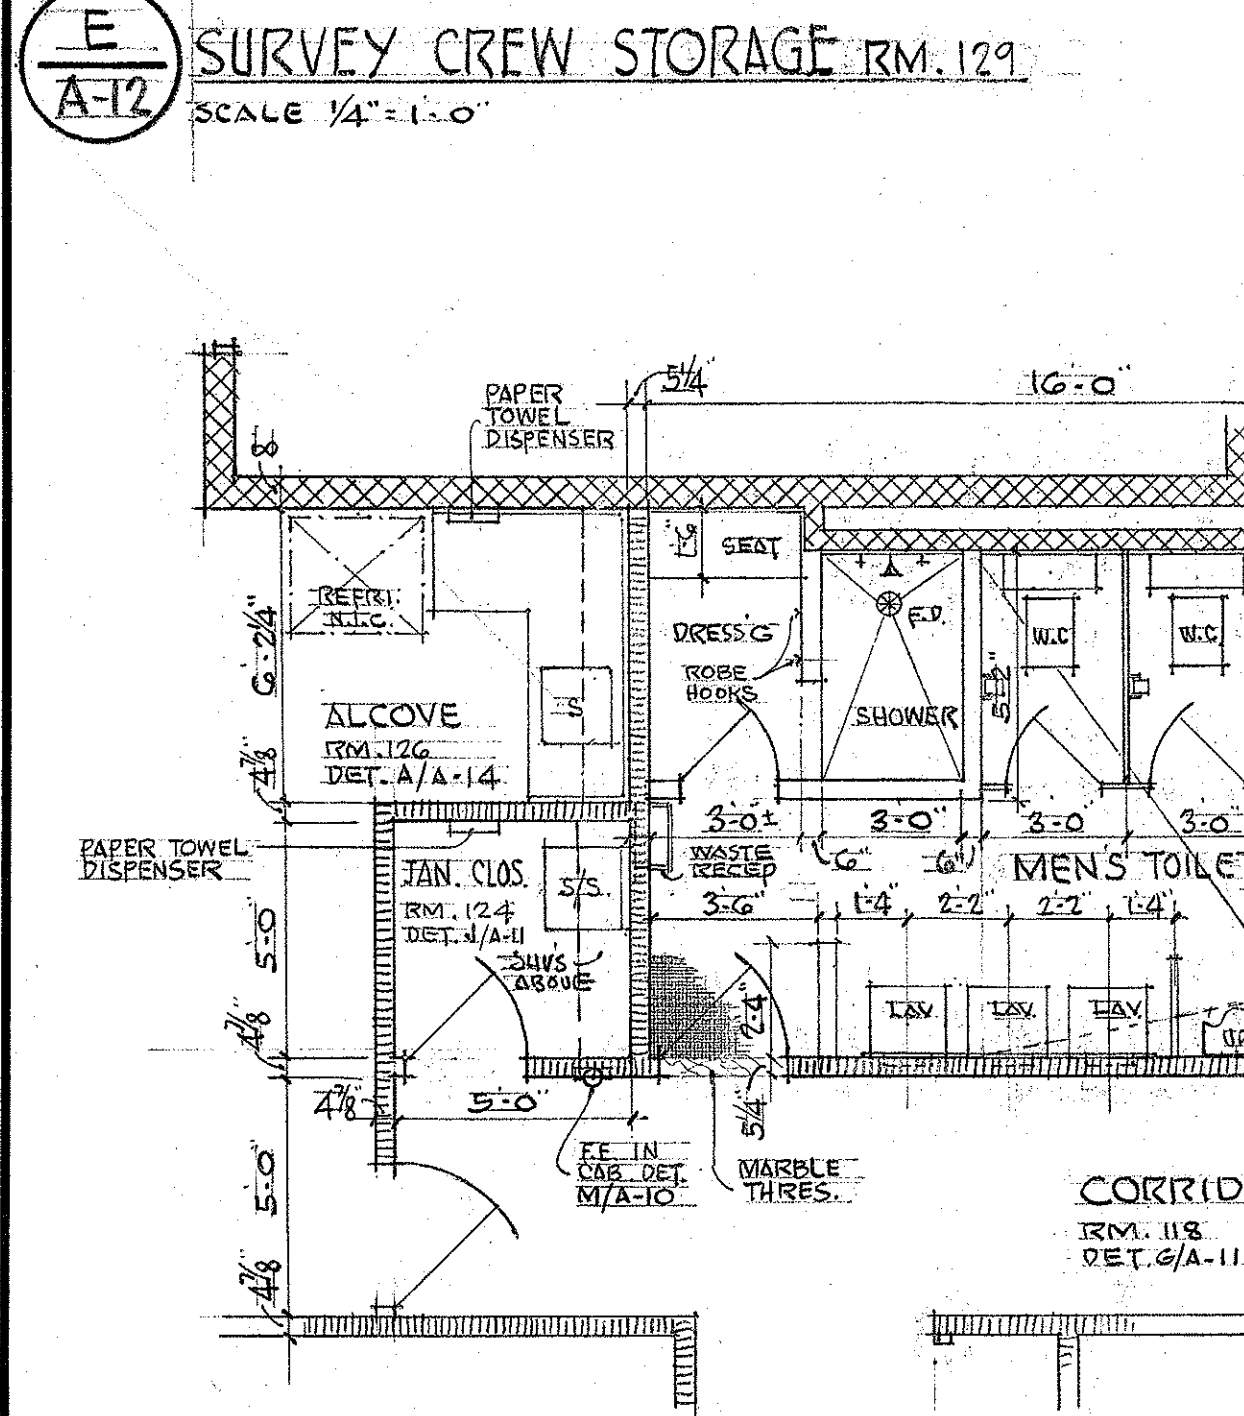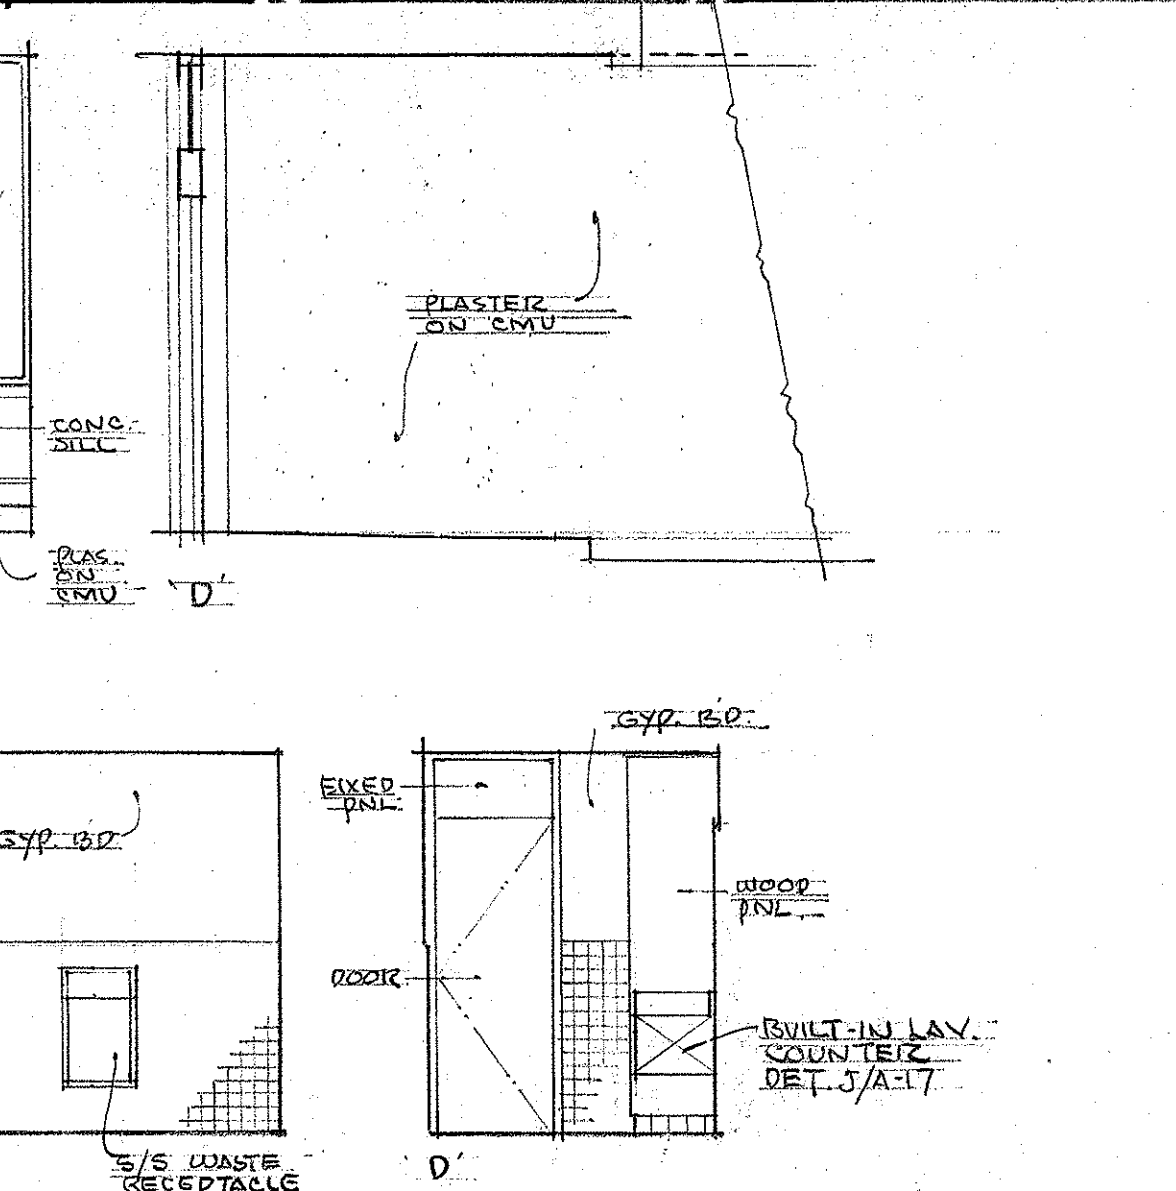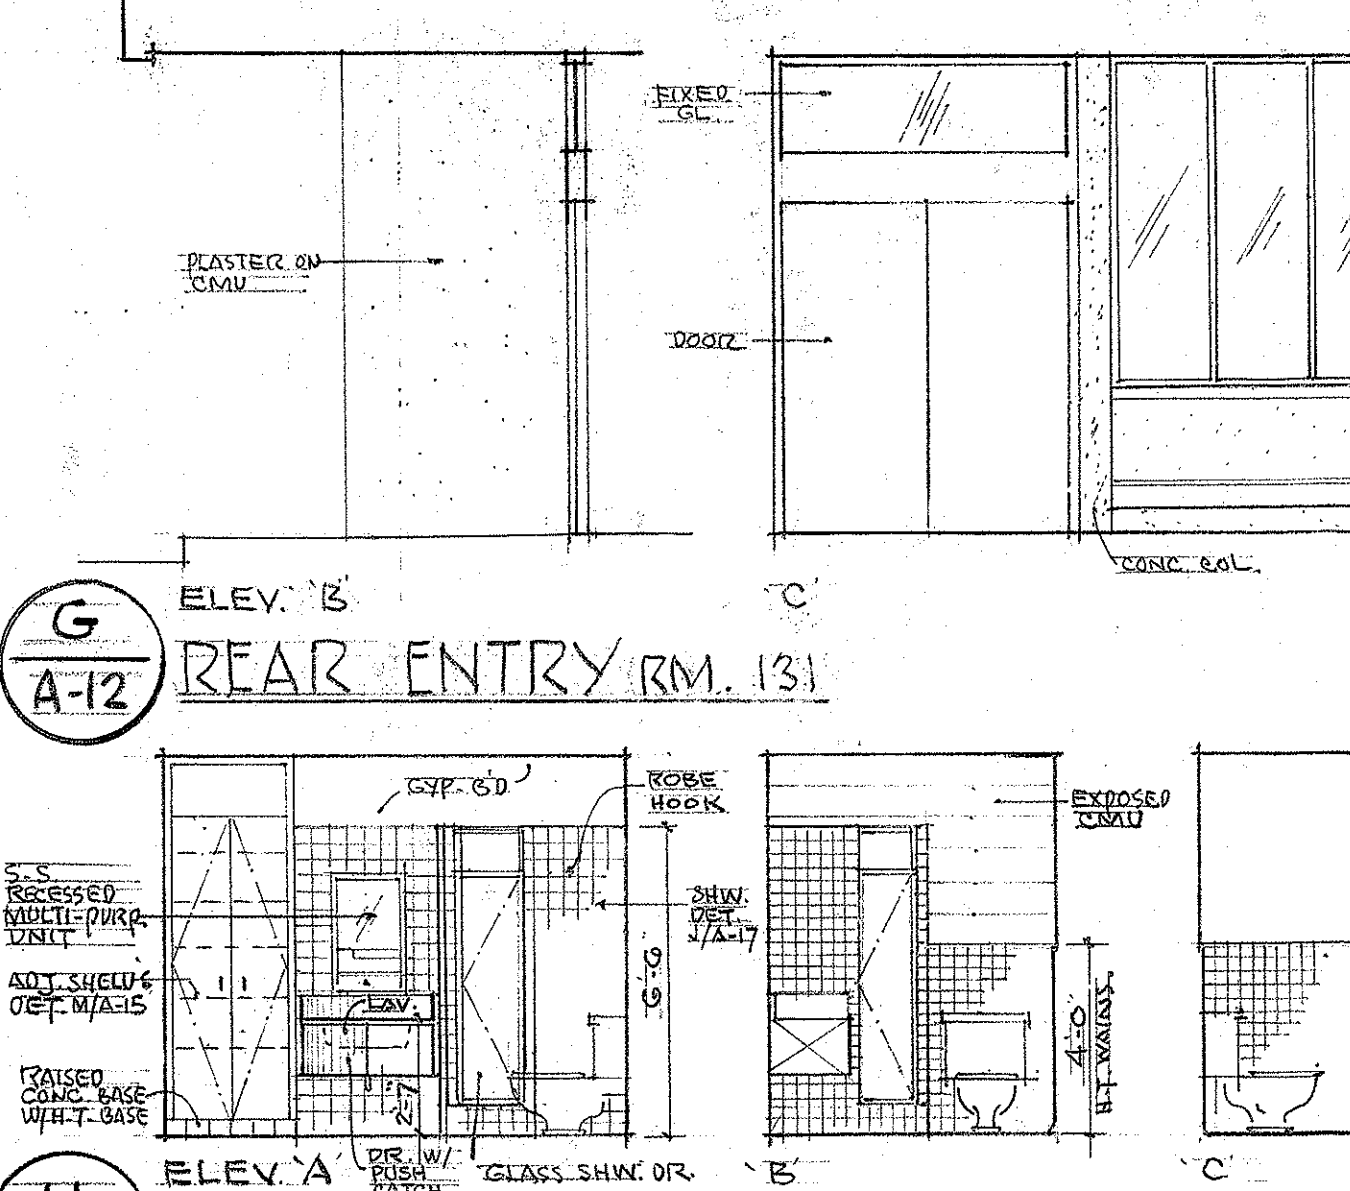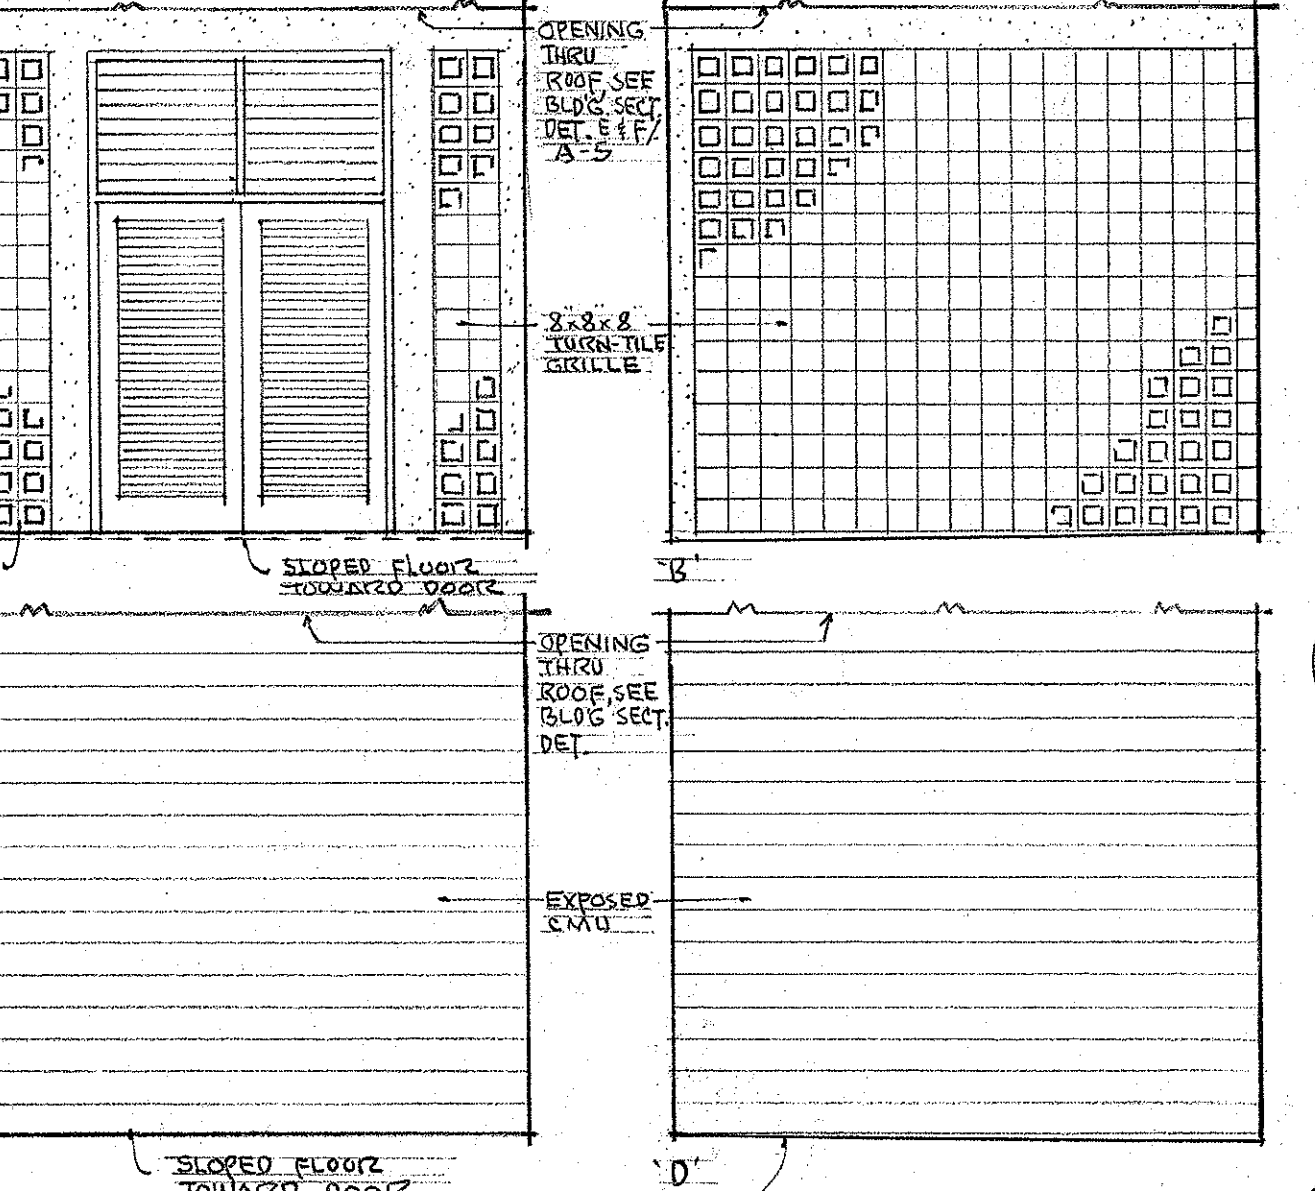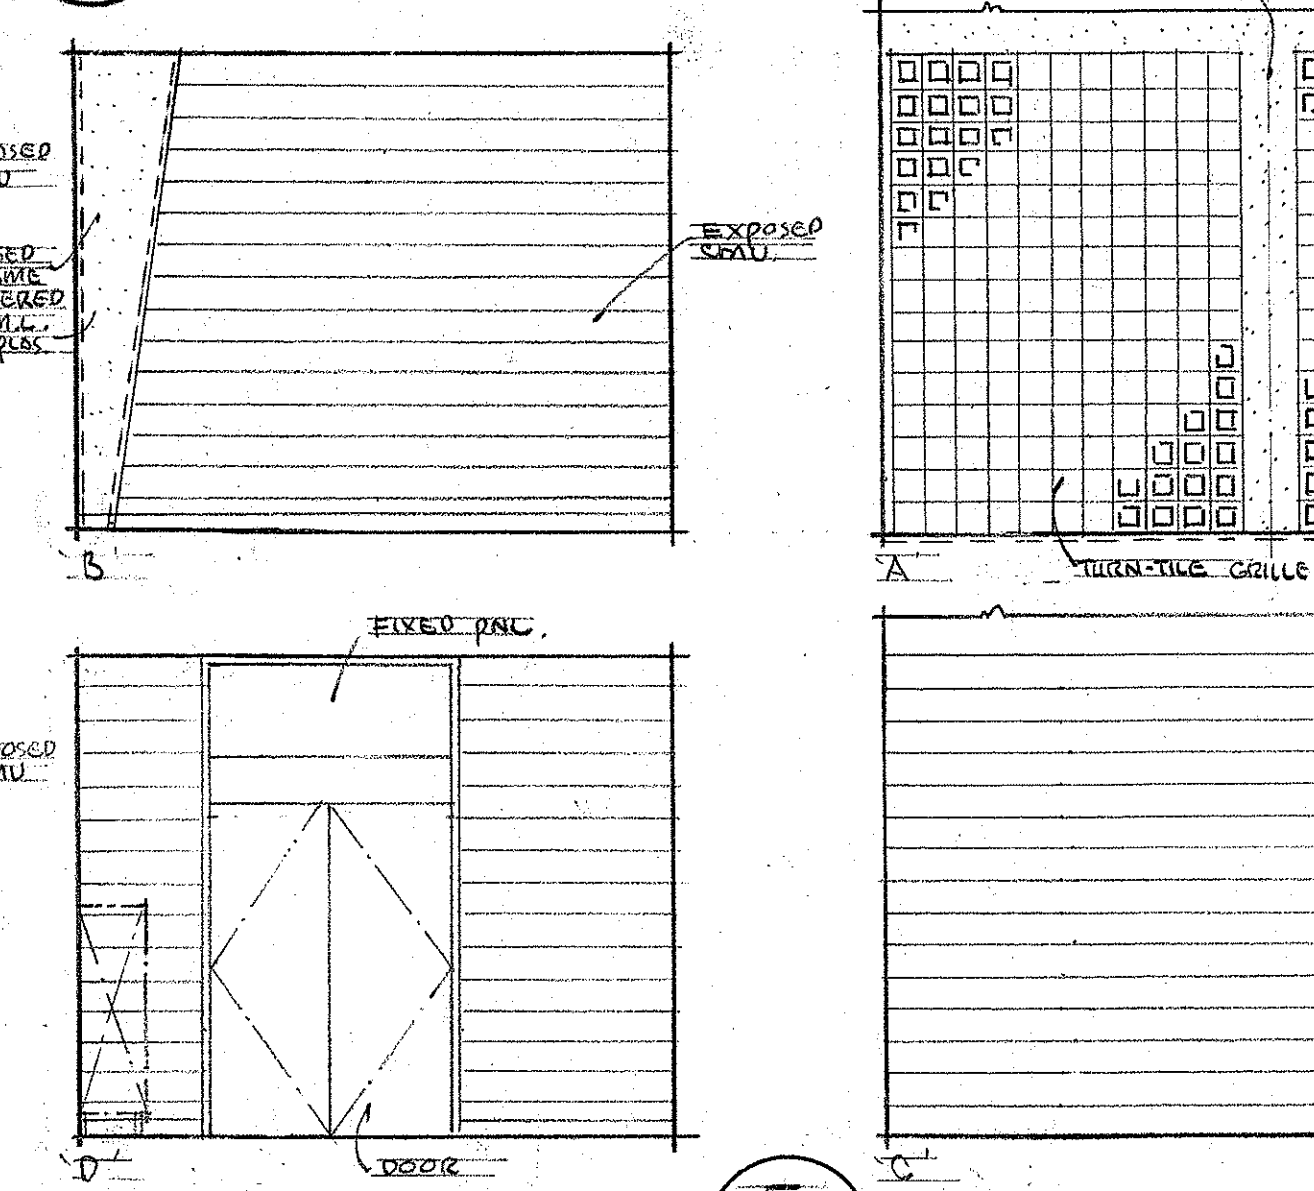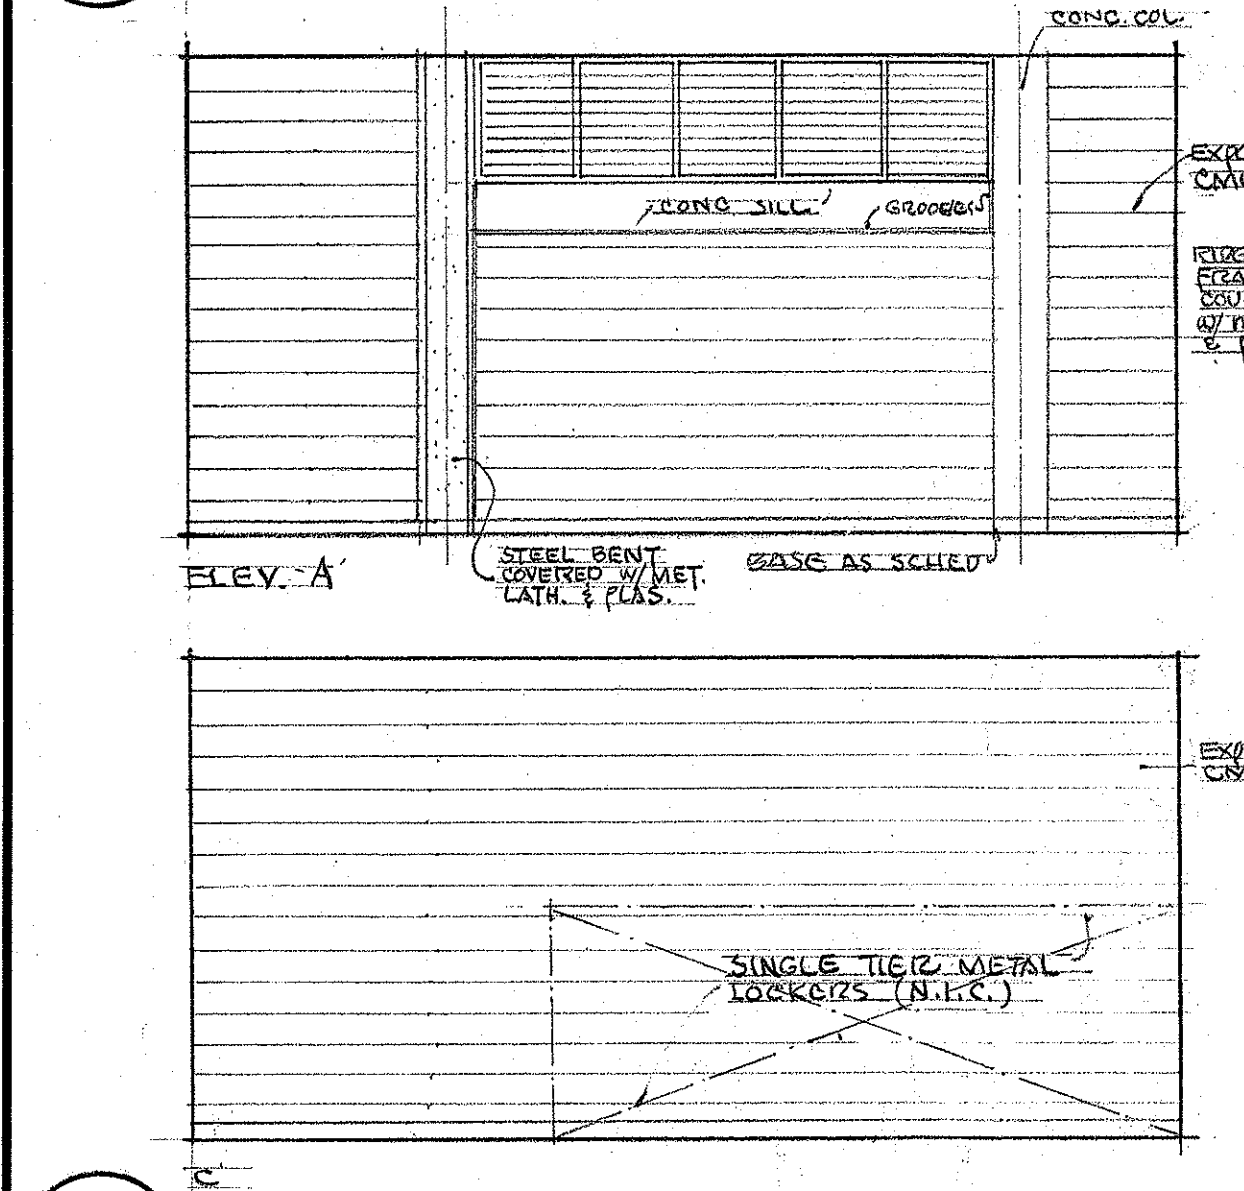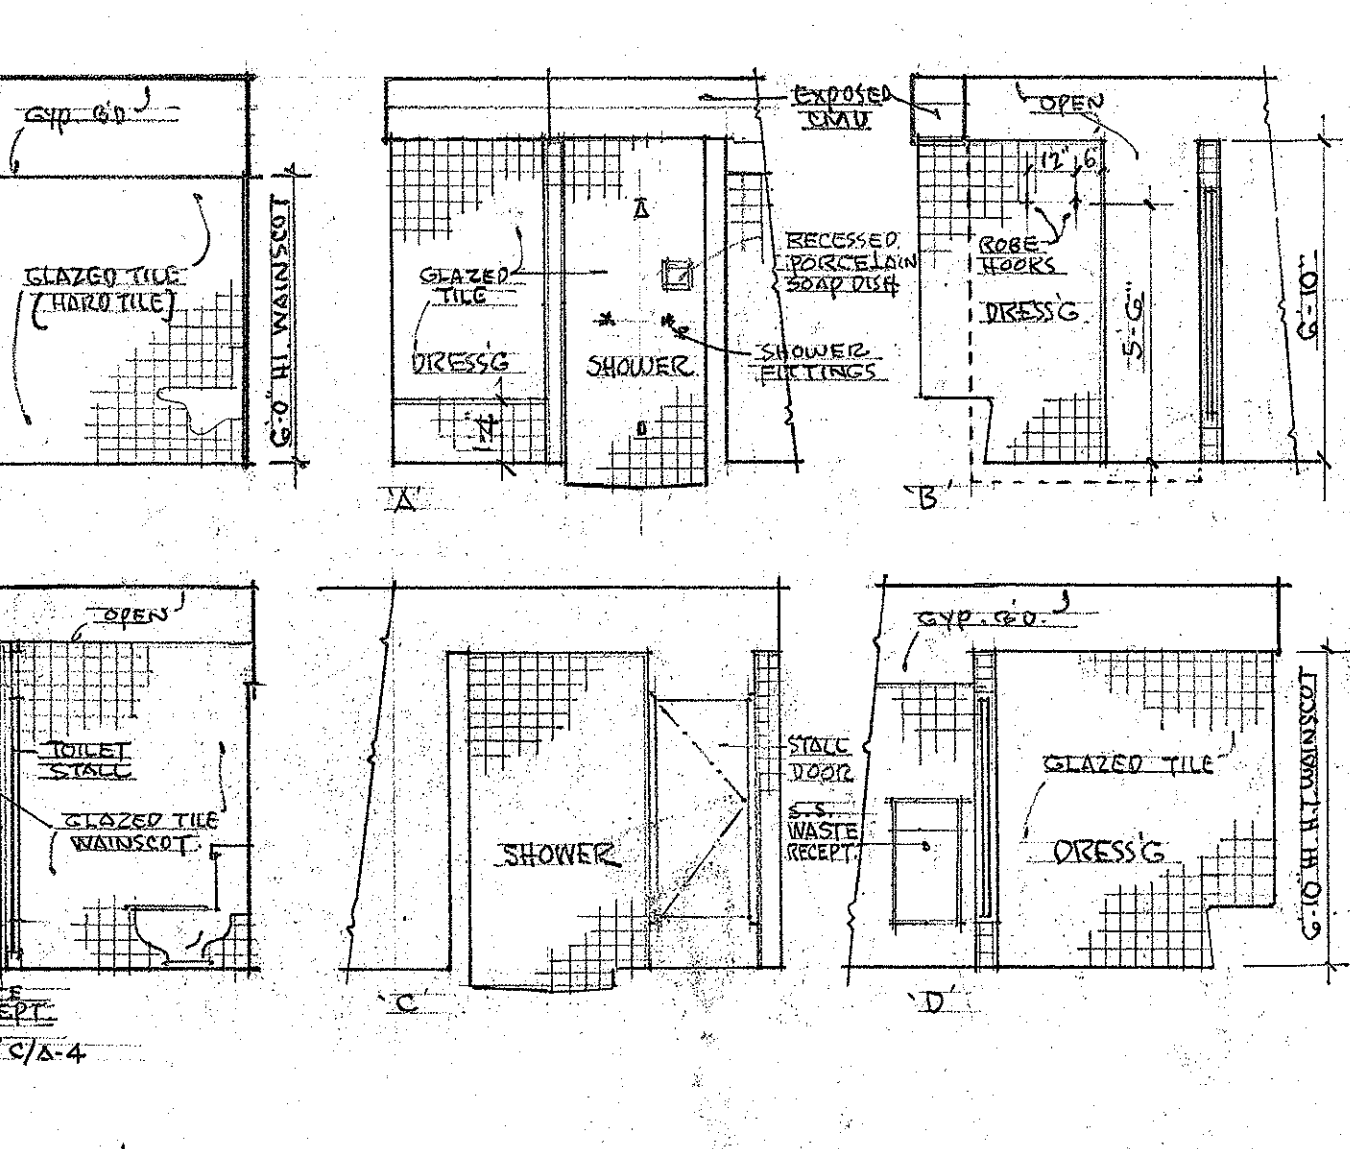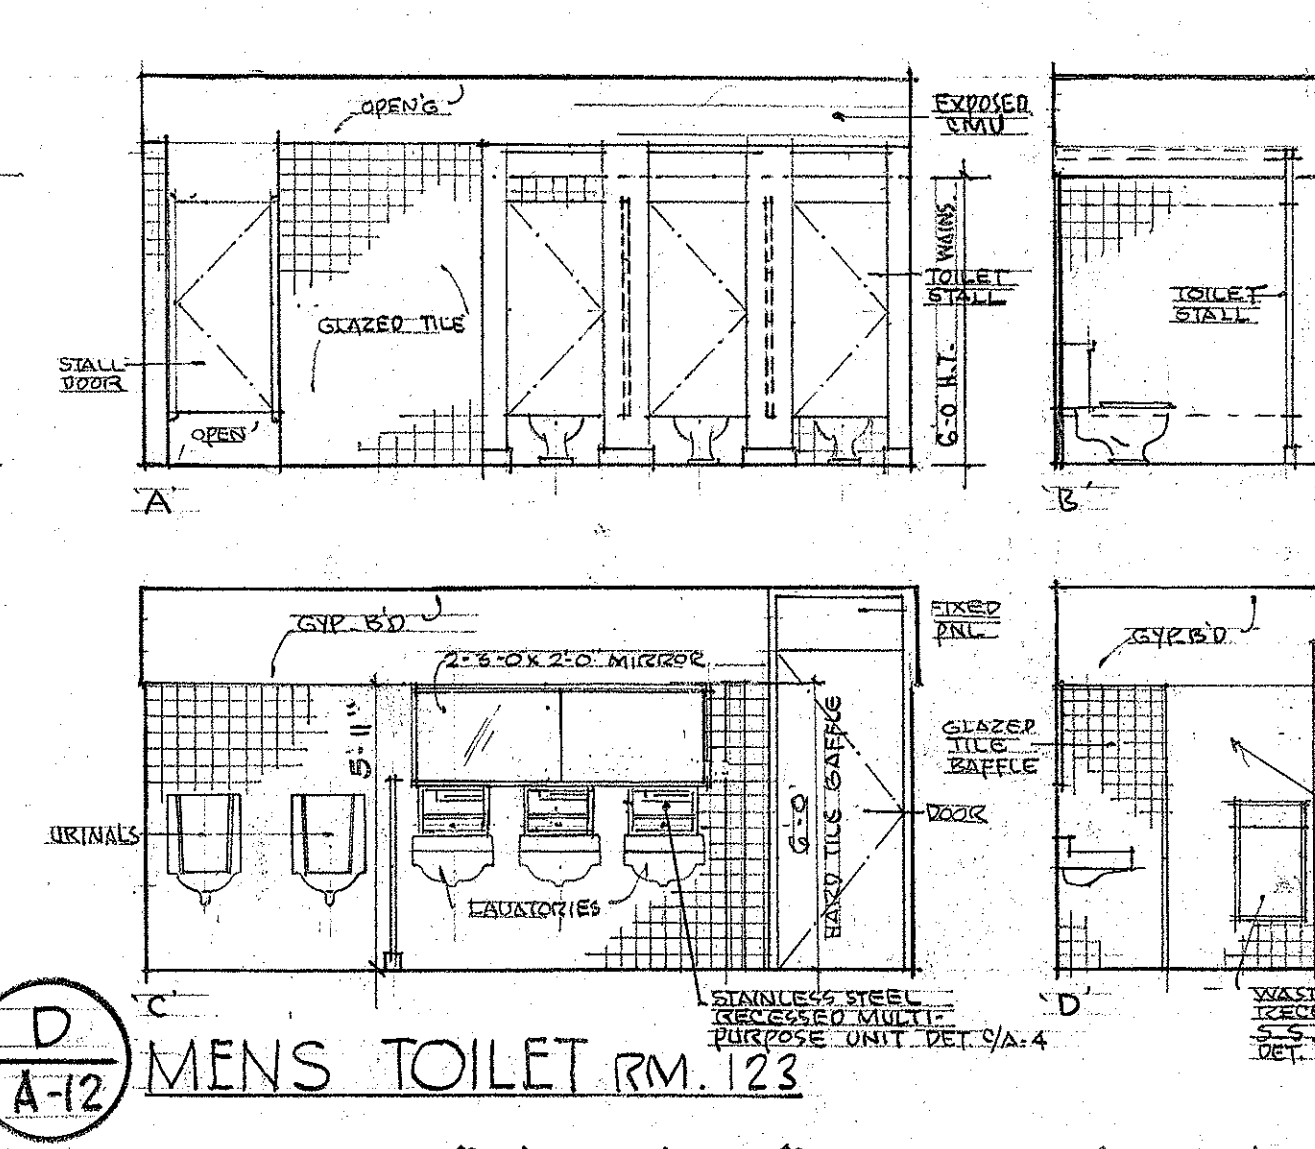
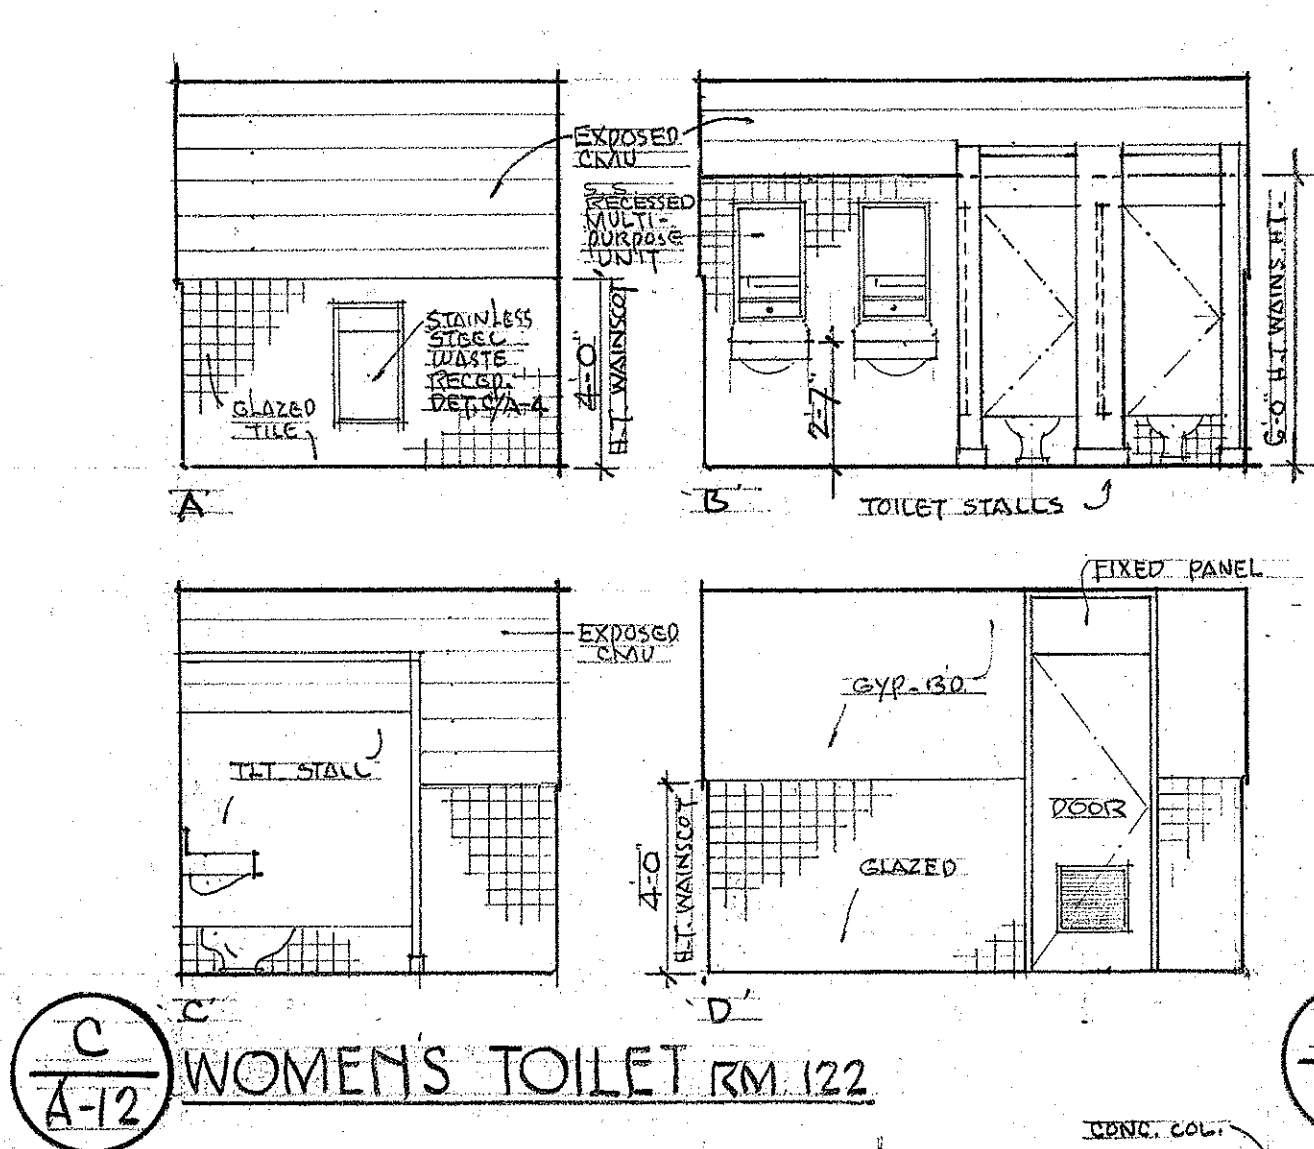
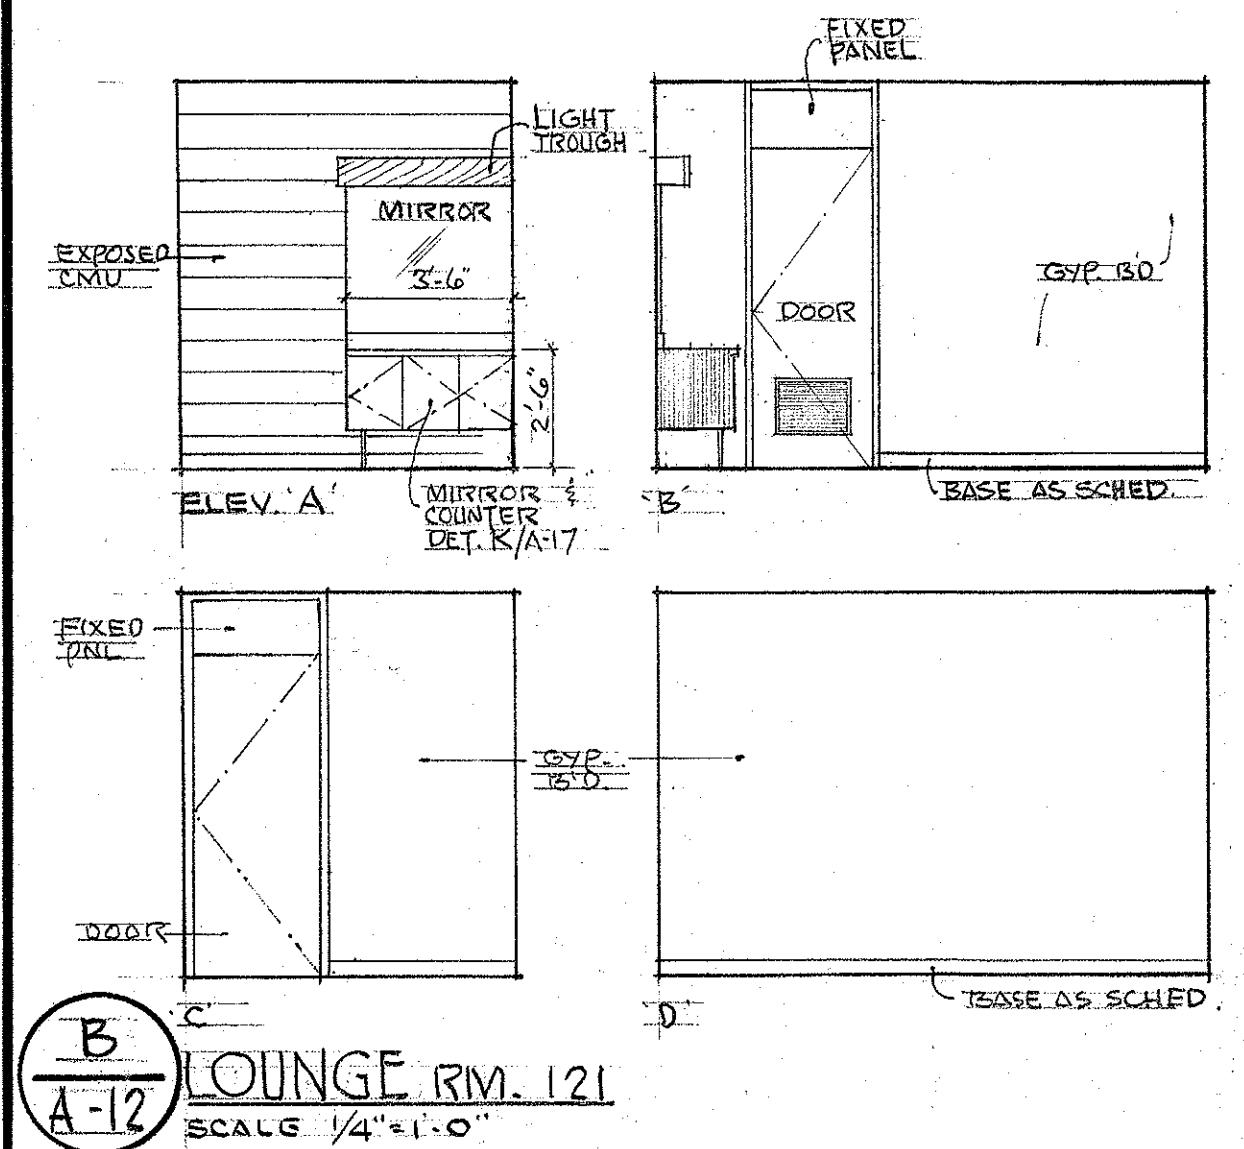
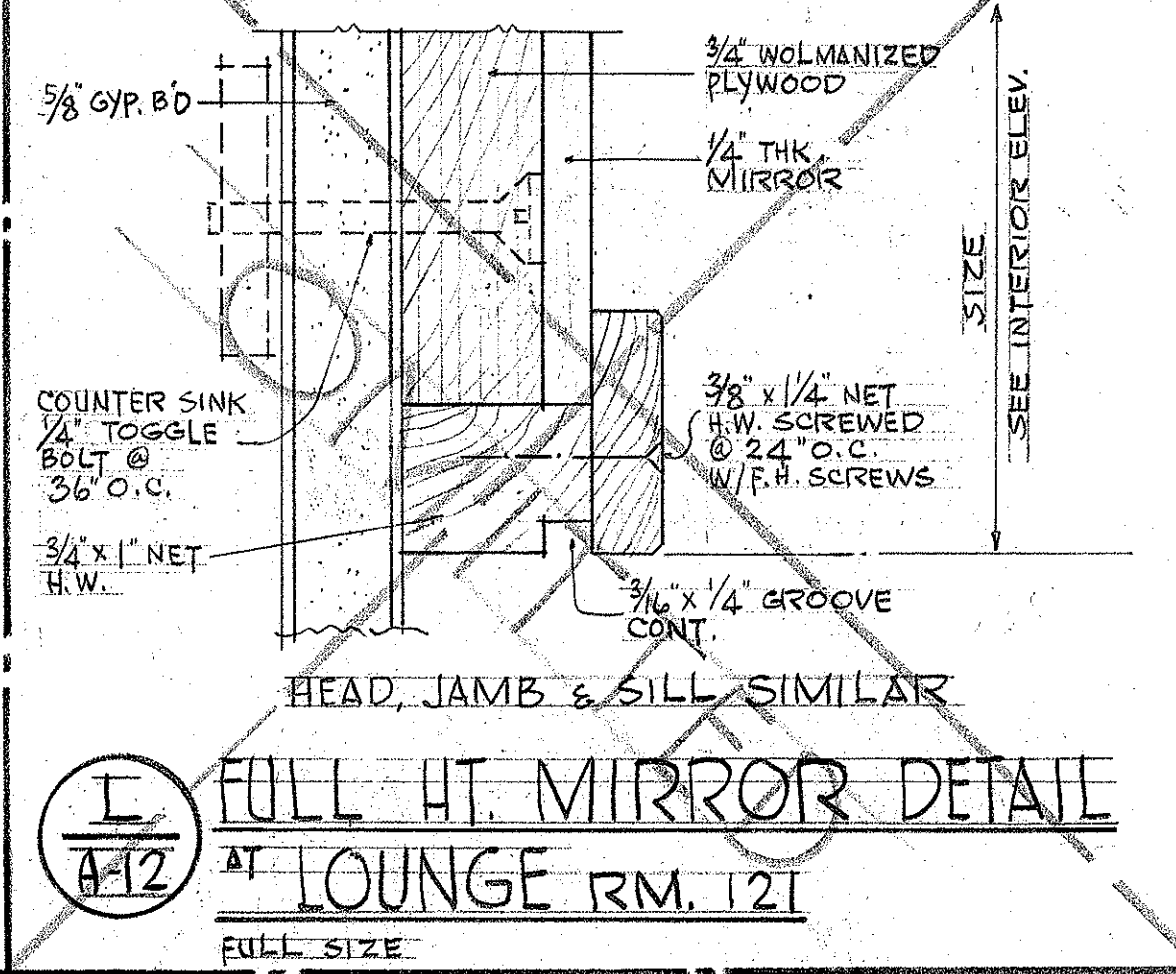


DATE	_____
SURVEY PLOTTED BY	_____
DRAWN BY	_____
CHECKED BY	_____
NOTES BOOK	_____
CHECKED BY	_____

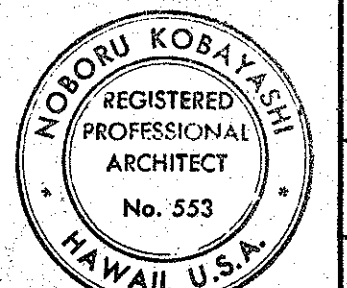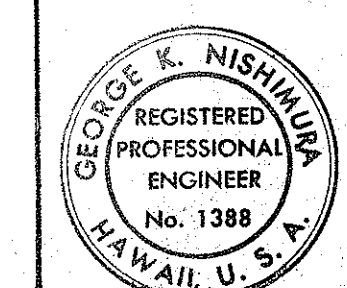

STATE OF HAWAII
DEPARTMENT OF TRANSPORTATION
HIGHWAYS DIVISION
DETAIL FLOOR PLAN
AND INTERIOR ELEVATIONS
DISTRICT OFFICE BUILDING
MAUI DISTRICT BASEYARD
KAHULUI MAUI HAWAII
KOBAYASHI - NISHIMURA
ARCHITECT & ENGINEER APRIL 1972
SHEET No. A-12 OF 40 SHEETS

FED. ROAD DIST. NO.	STATE	FED. AID PROJ. NO.	FISCAL YEAR	SHEET NO.	TOTAL SHEETS
HAWAII	HAW.				

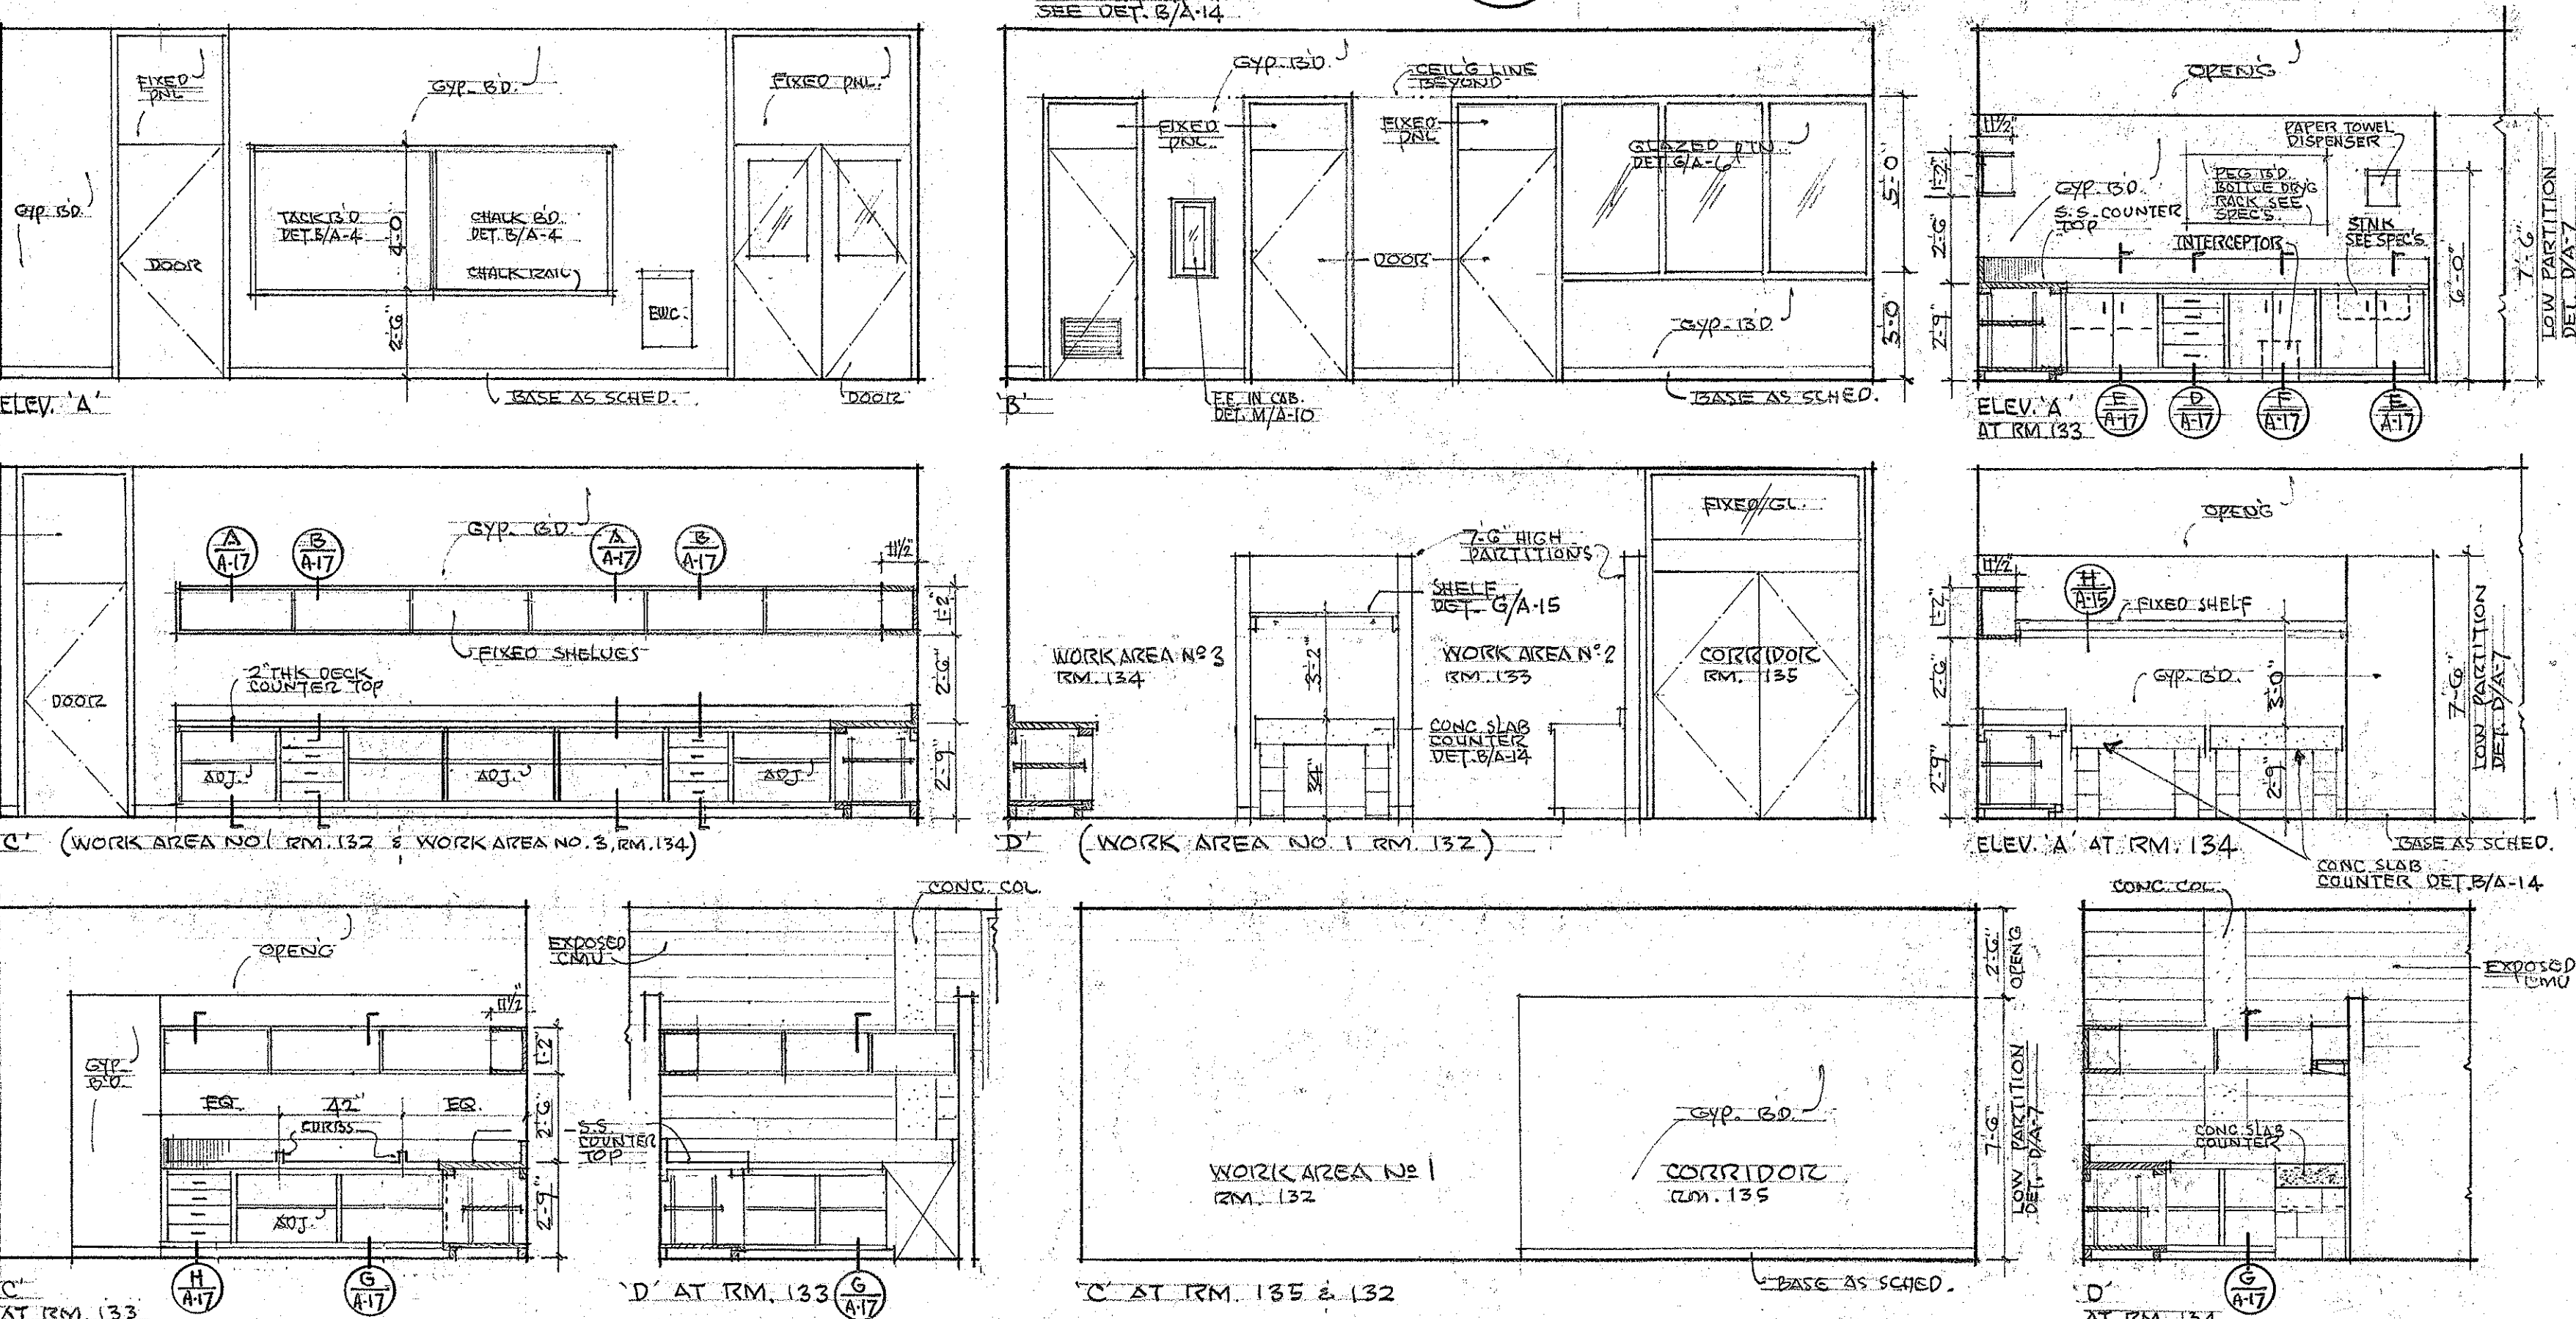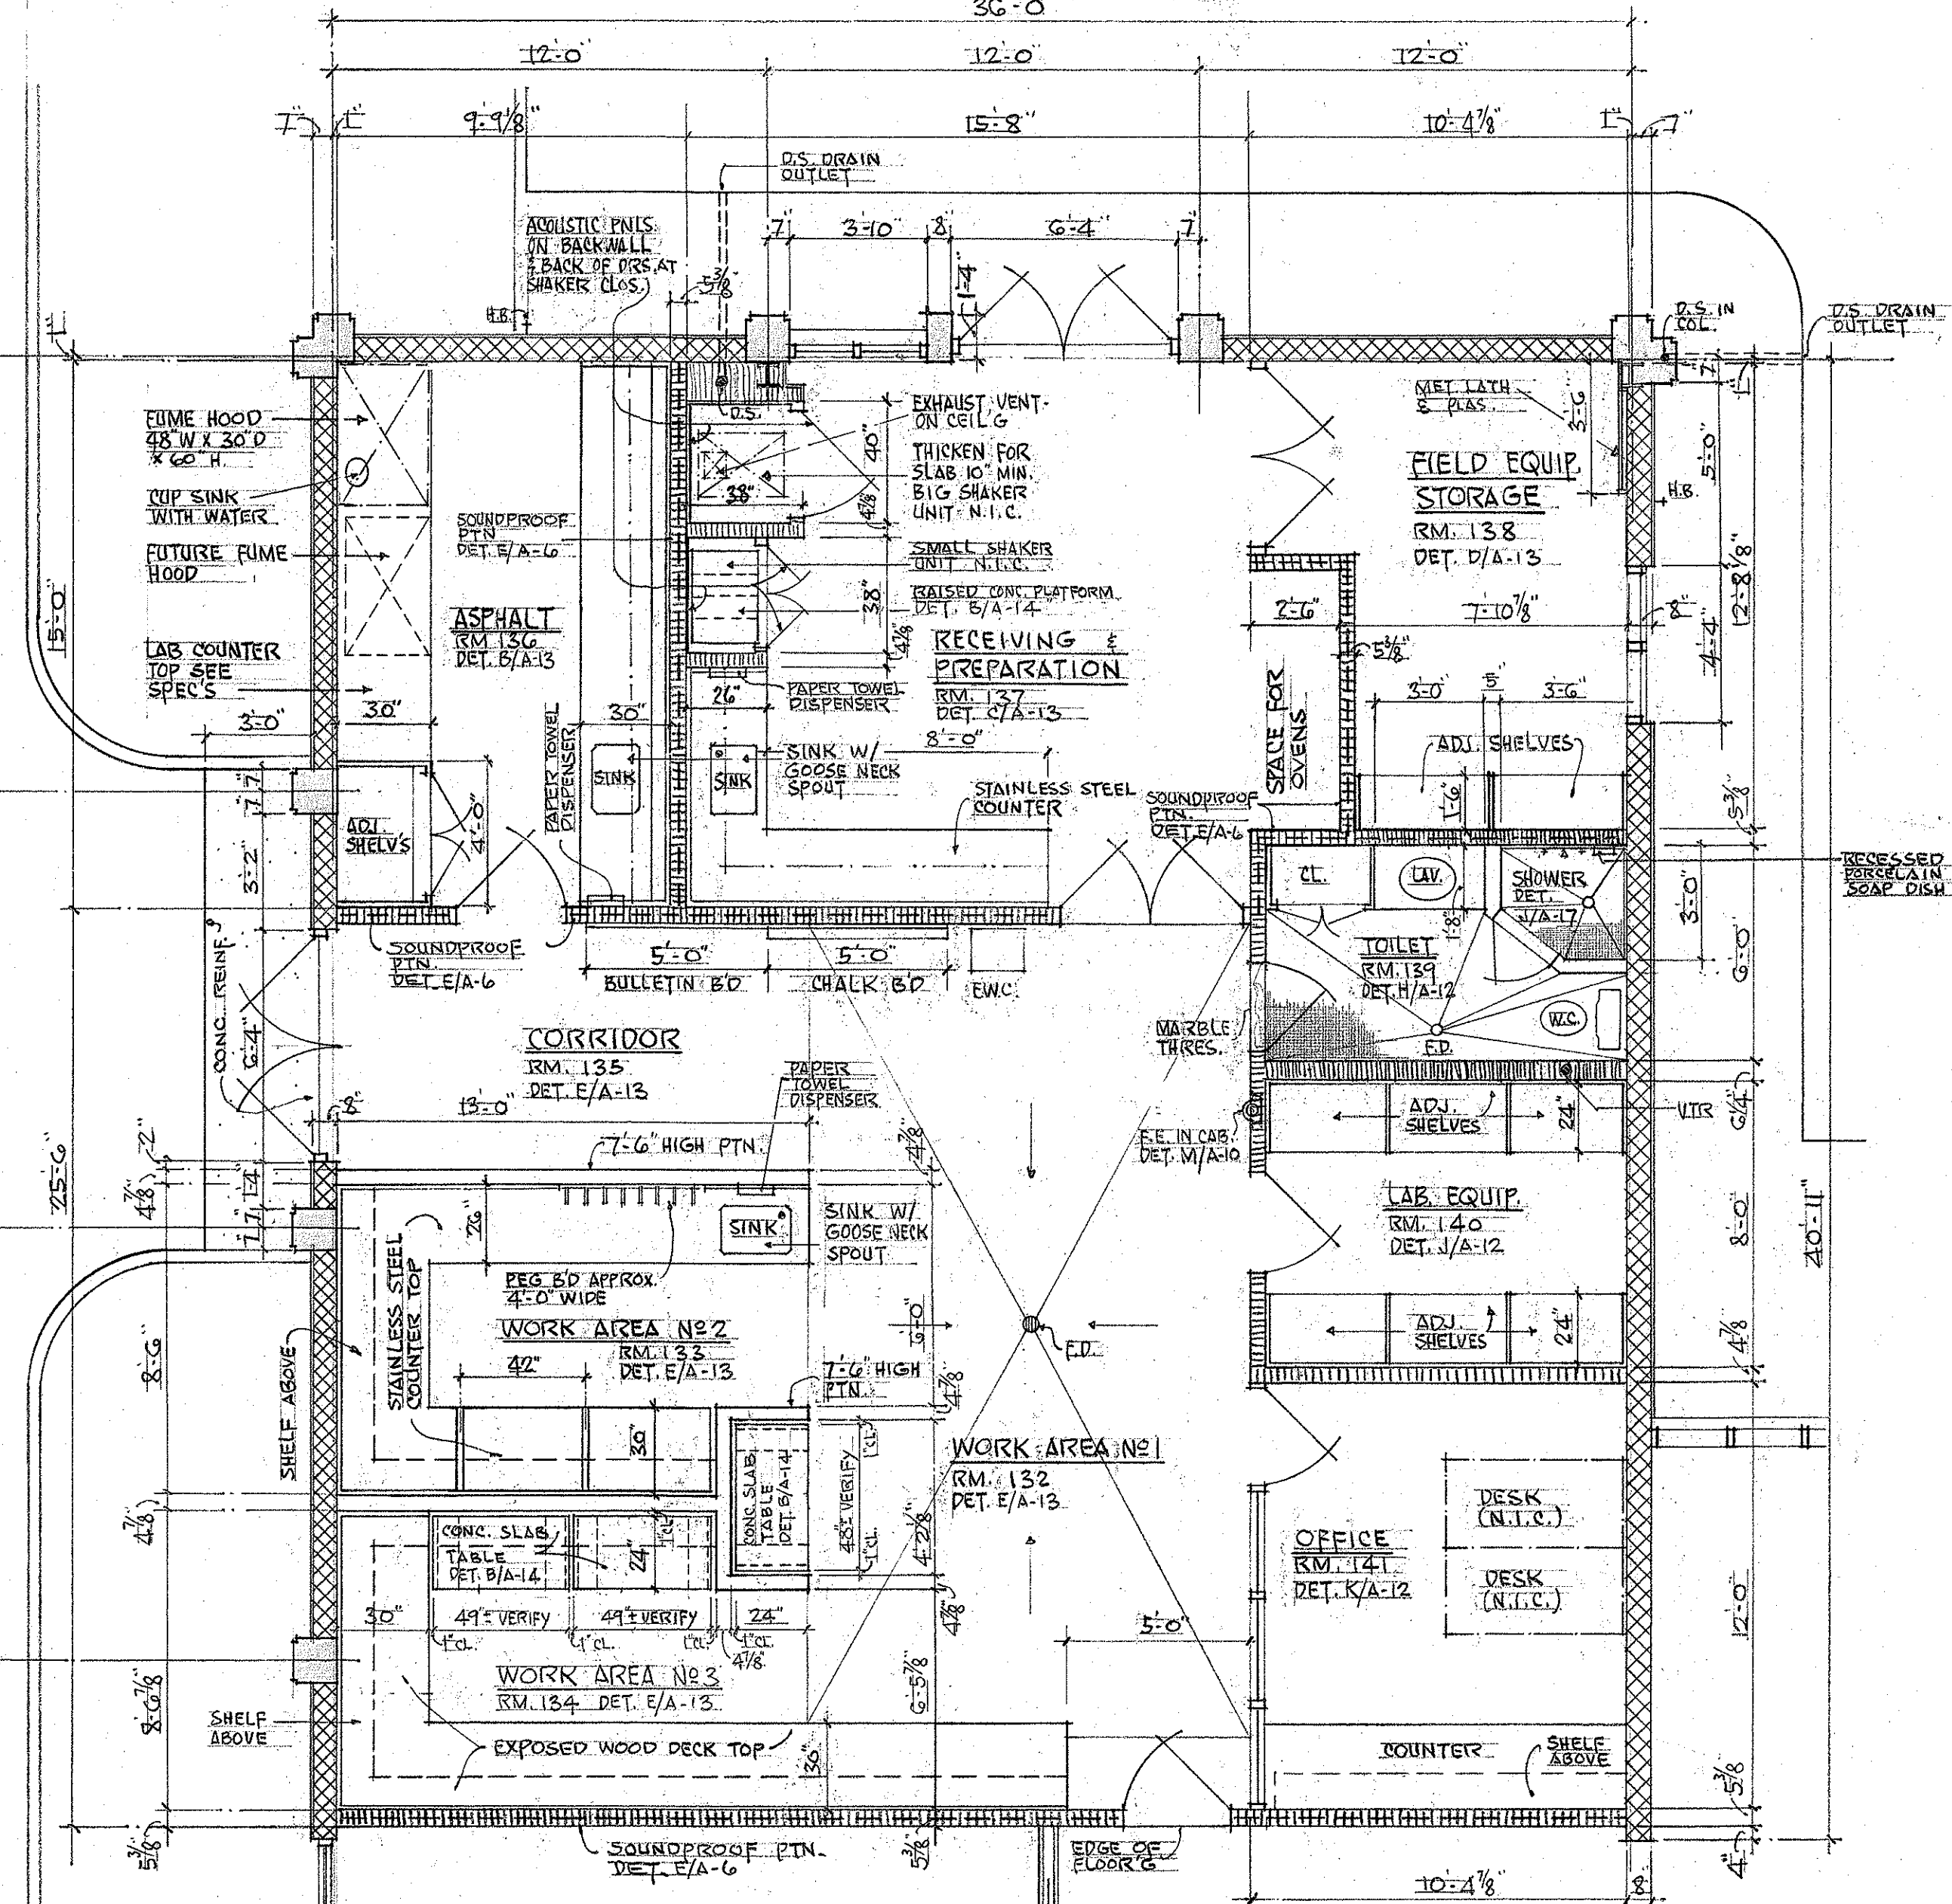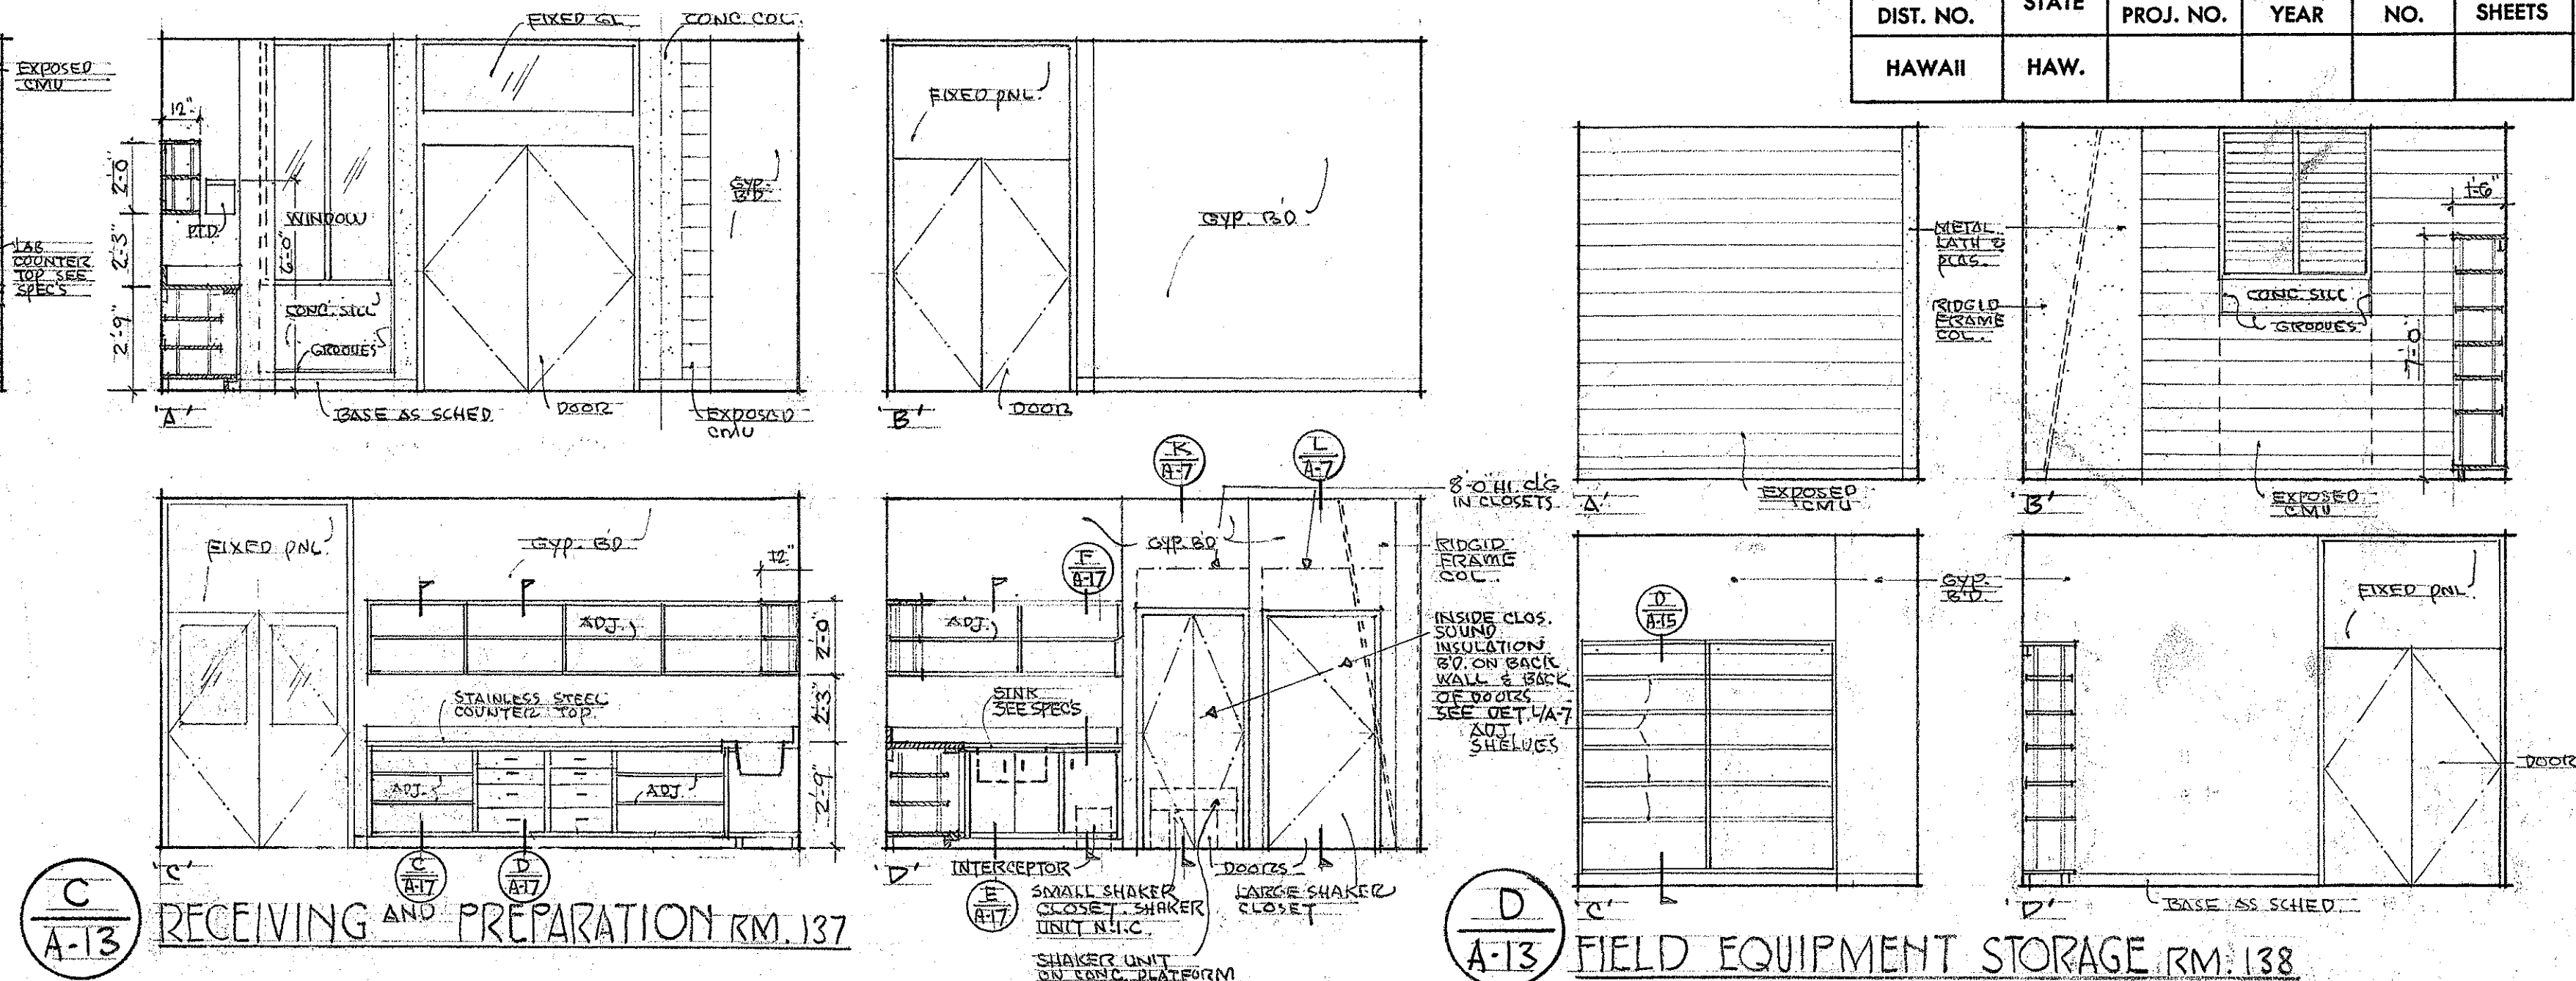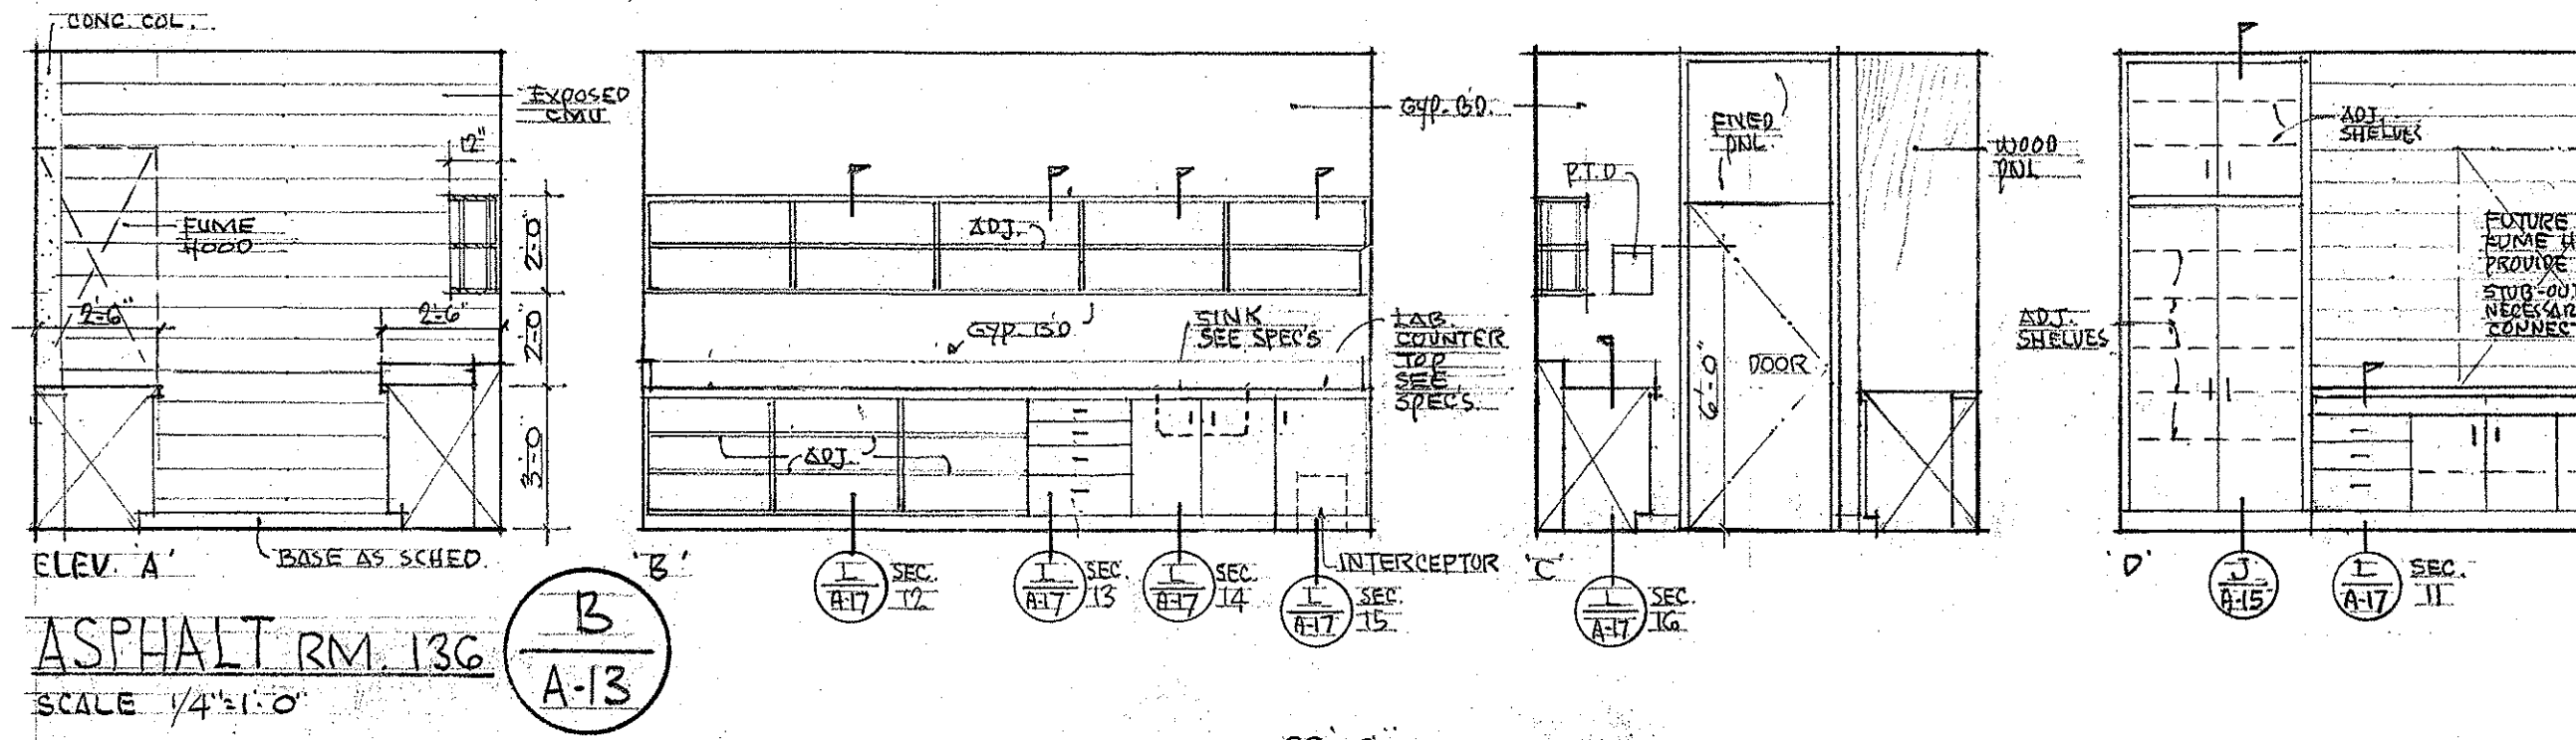

E
A-13
WORK AREA NO. 1 RM. 132, NO. 2 RM. 133, NO. 3 RM. 134
AND CORRIDOR RM. 135
SCALE 1/4" = 1'-0"

REVISION NO.	DATE	DESCRIPTION	REVISION NO.	DATE	DESCRIPTION

STATE OF HAWAII
DEPARTMENT OF TRANSPORTATION
HIGHWAYS DIVISION

DETAIL FLOOR PLAN
AND INTERIOR ELEVATIONS


DISTRICT OFFICE BUILDING
MAUI DISTRICT BASEYARD

KAHULUI MAUI HAWAII



KOBAYASHI-NISHIMURA
ARCHITECT & ENGINEER APRIL 1972

SHEET No. A-13 OF 40 SHEETS

ORIGINAL PLAN	DATE
DRAWN BY	
TRACED BY	
NOTES BY	
CHECKED BY	

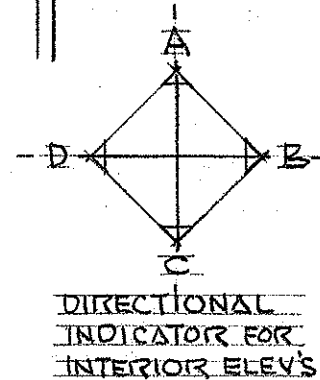

DATE	_____
SURVEY PLOTTED BY	_____
DRAWN BY	_____
DESIGNED BY	_____
NOTED BY	_____
CHECKED BY	_____
ORIGINAL PLAN	_____
NOTE BOOK	_____
No.	_____

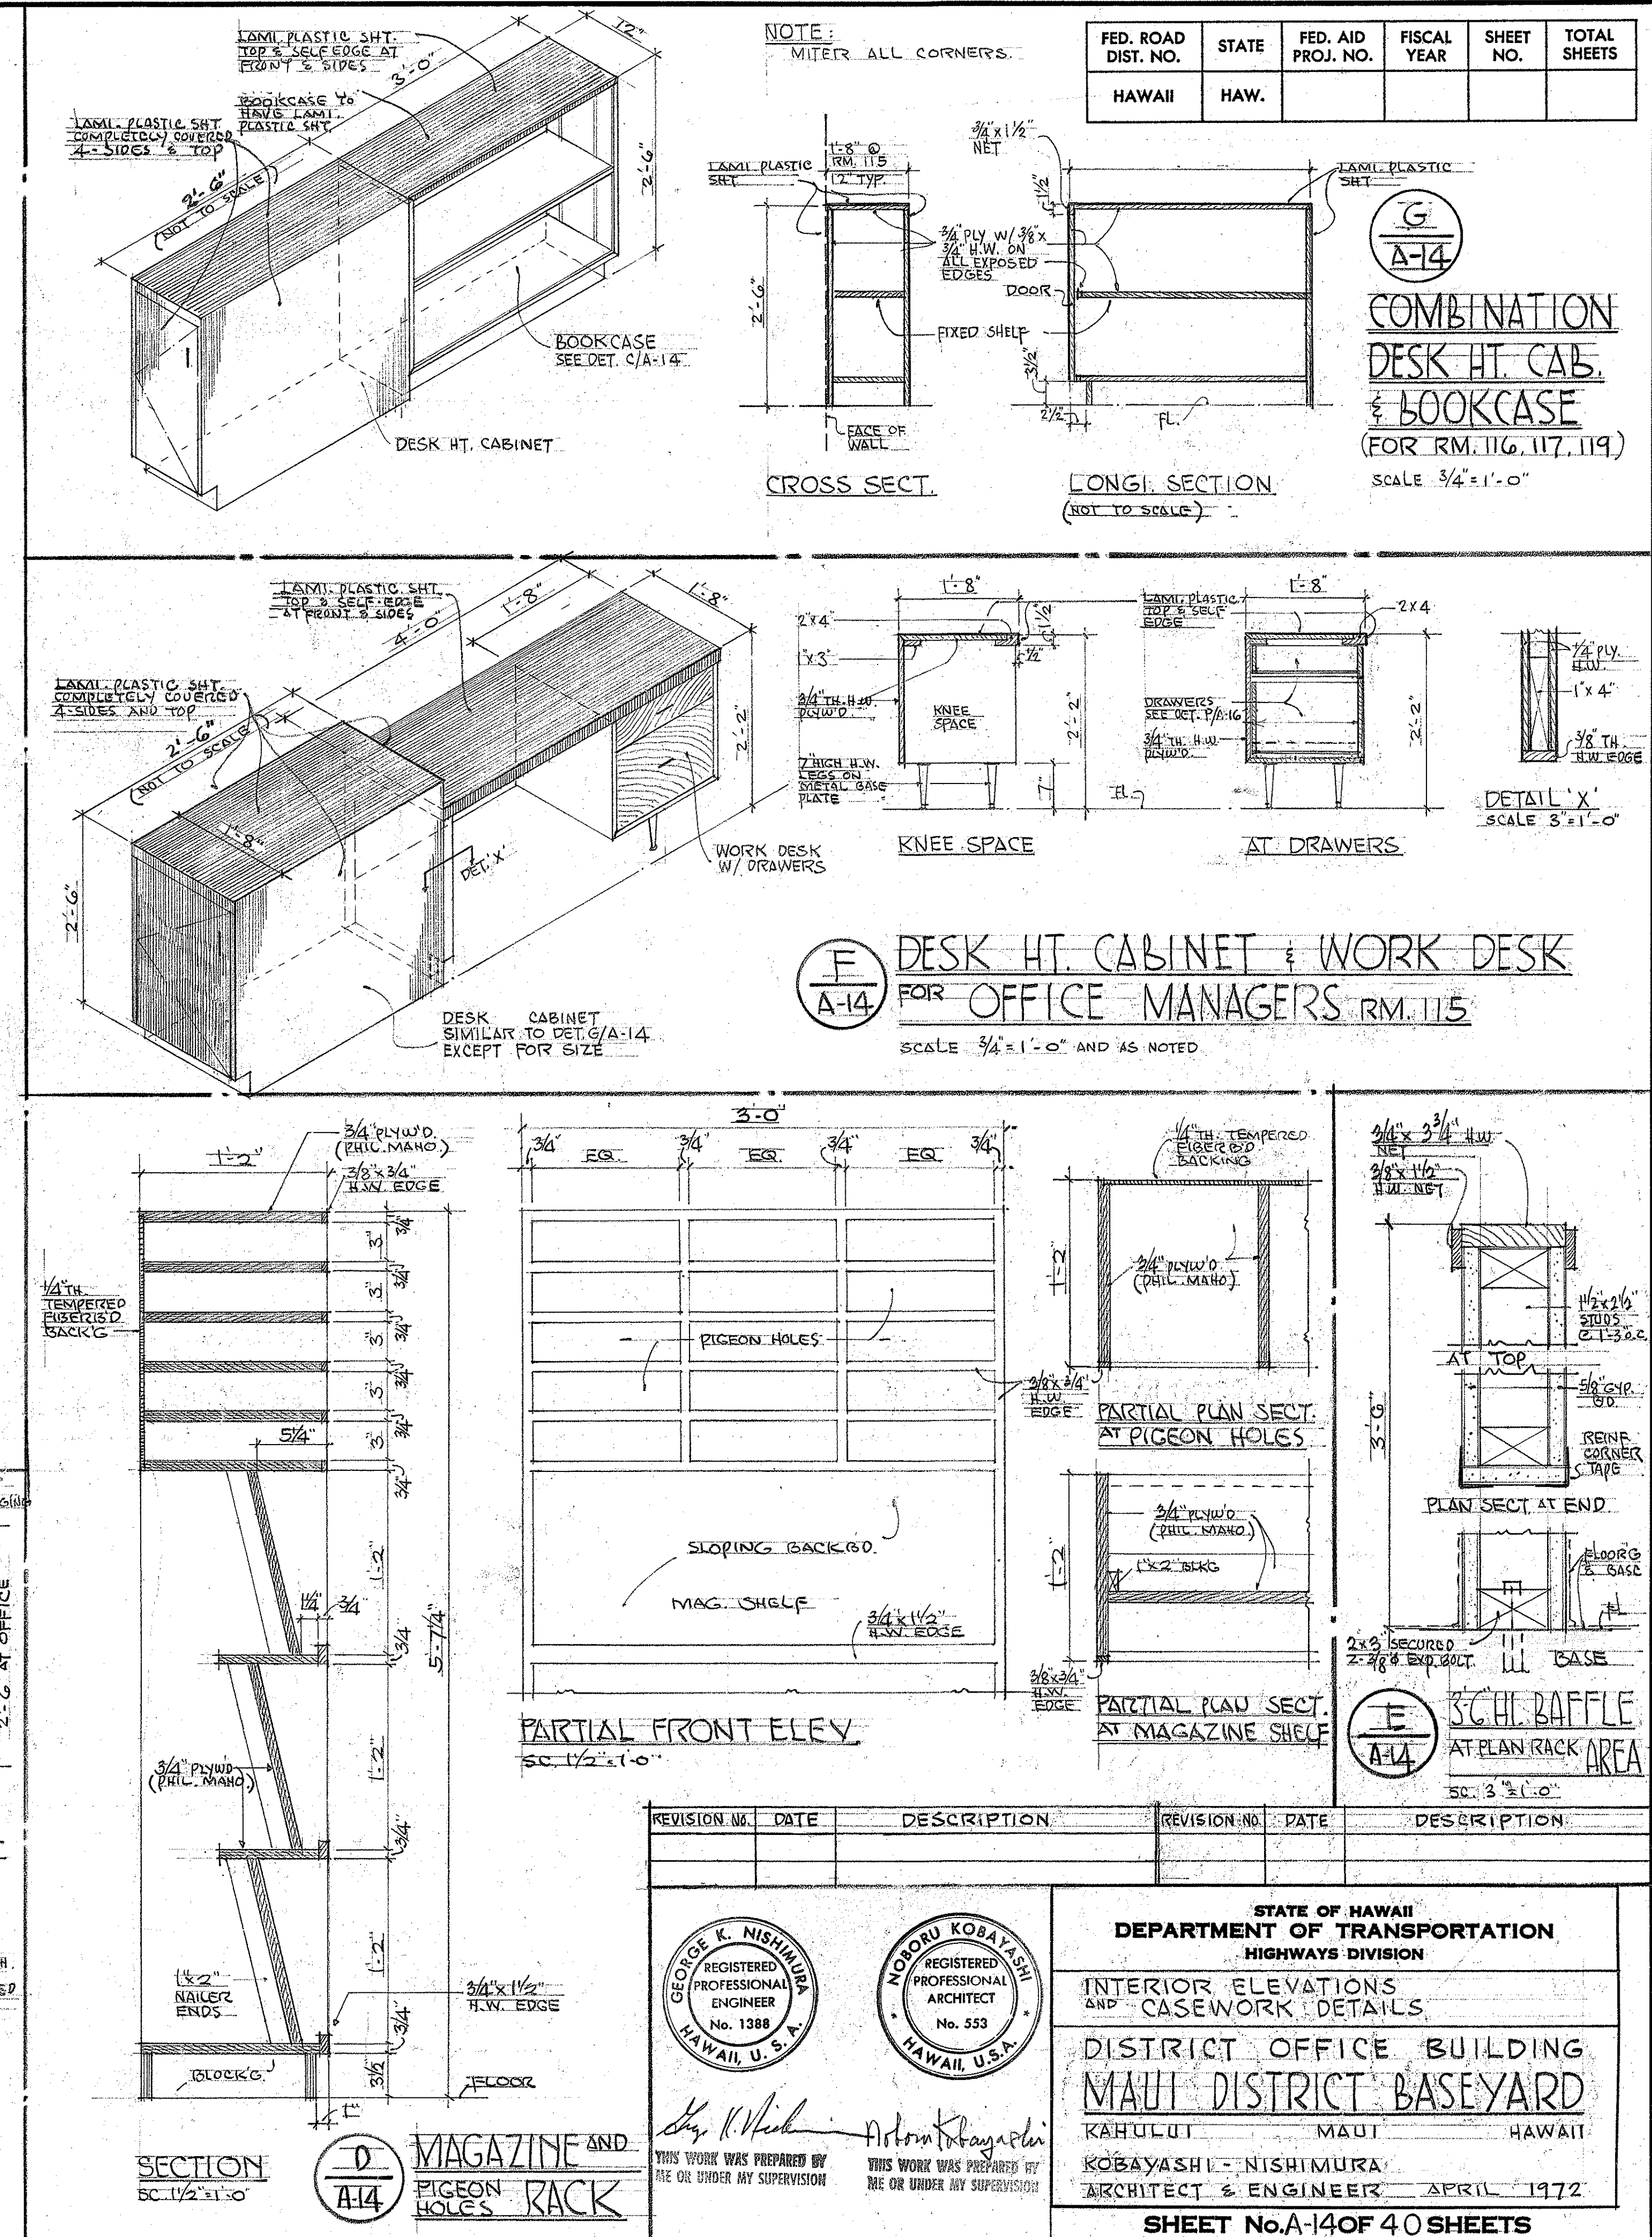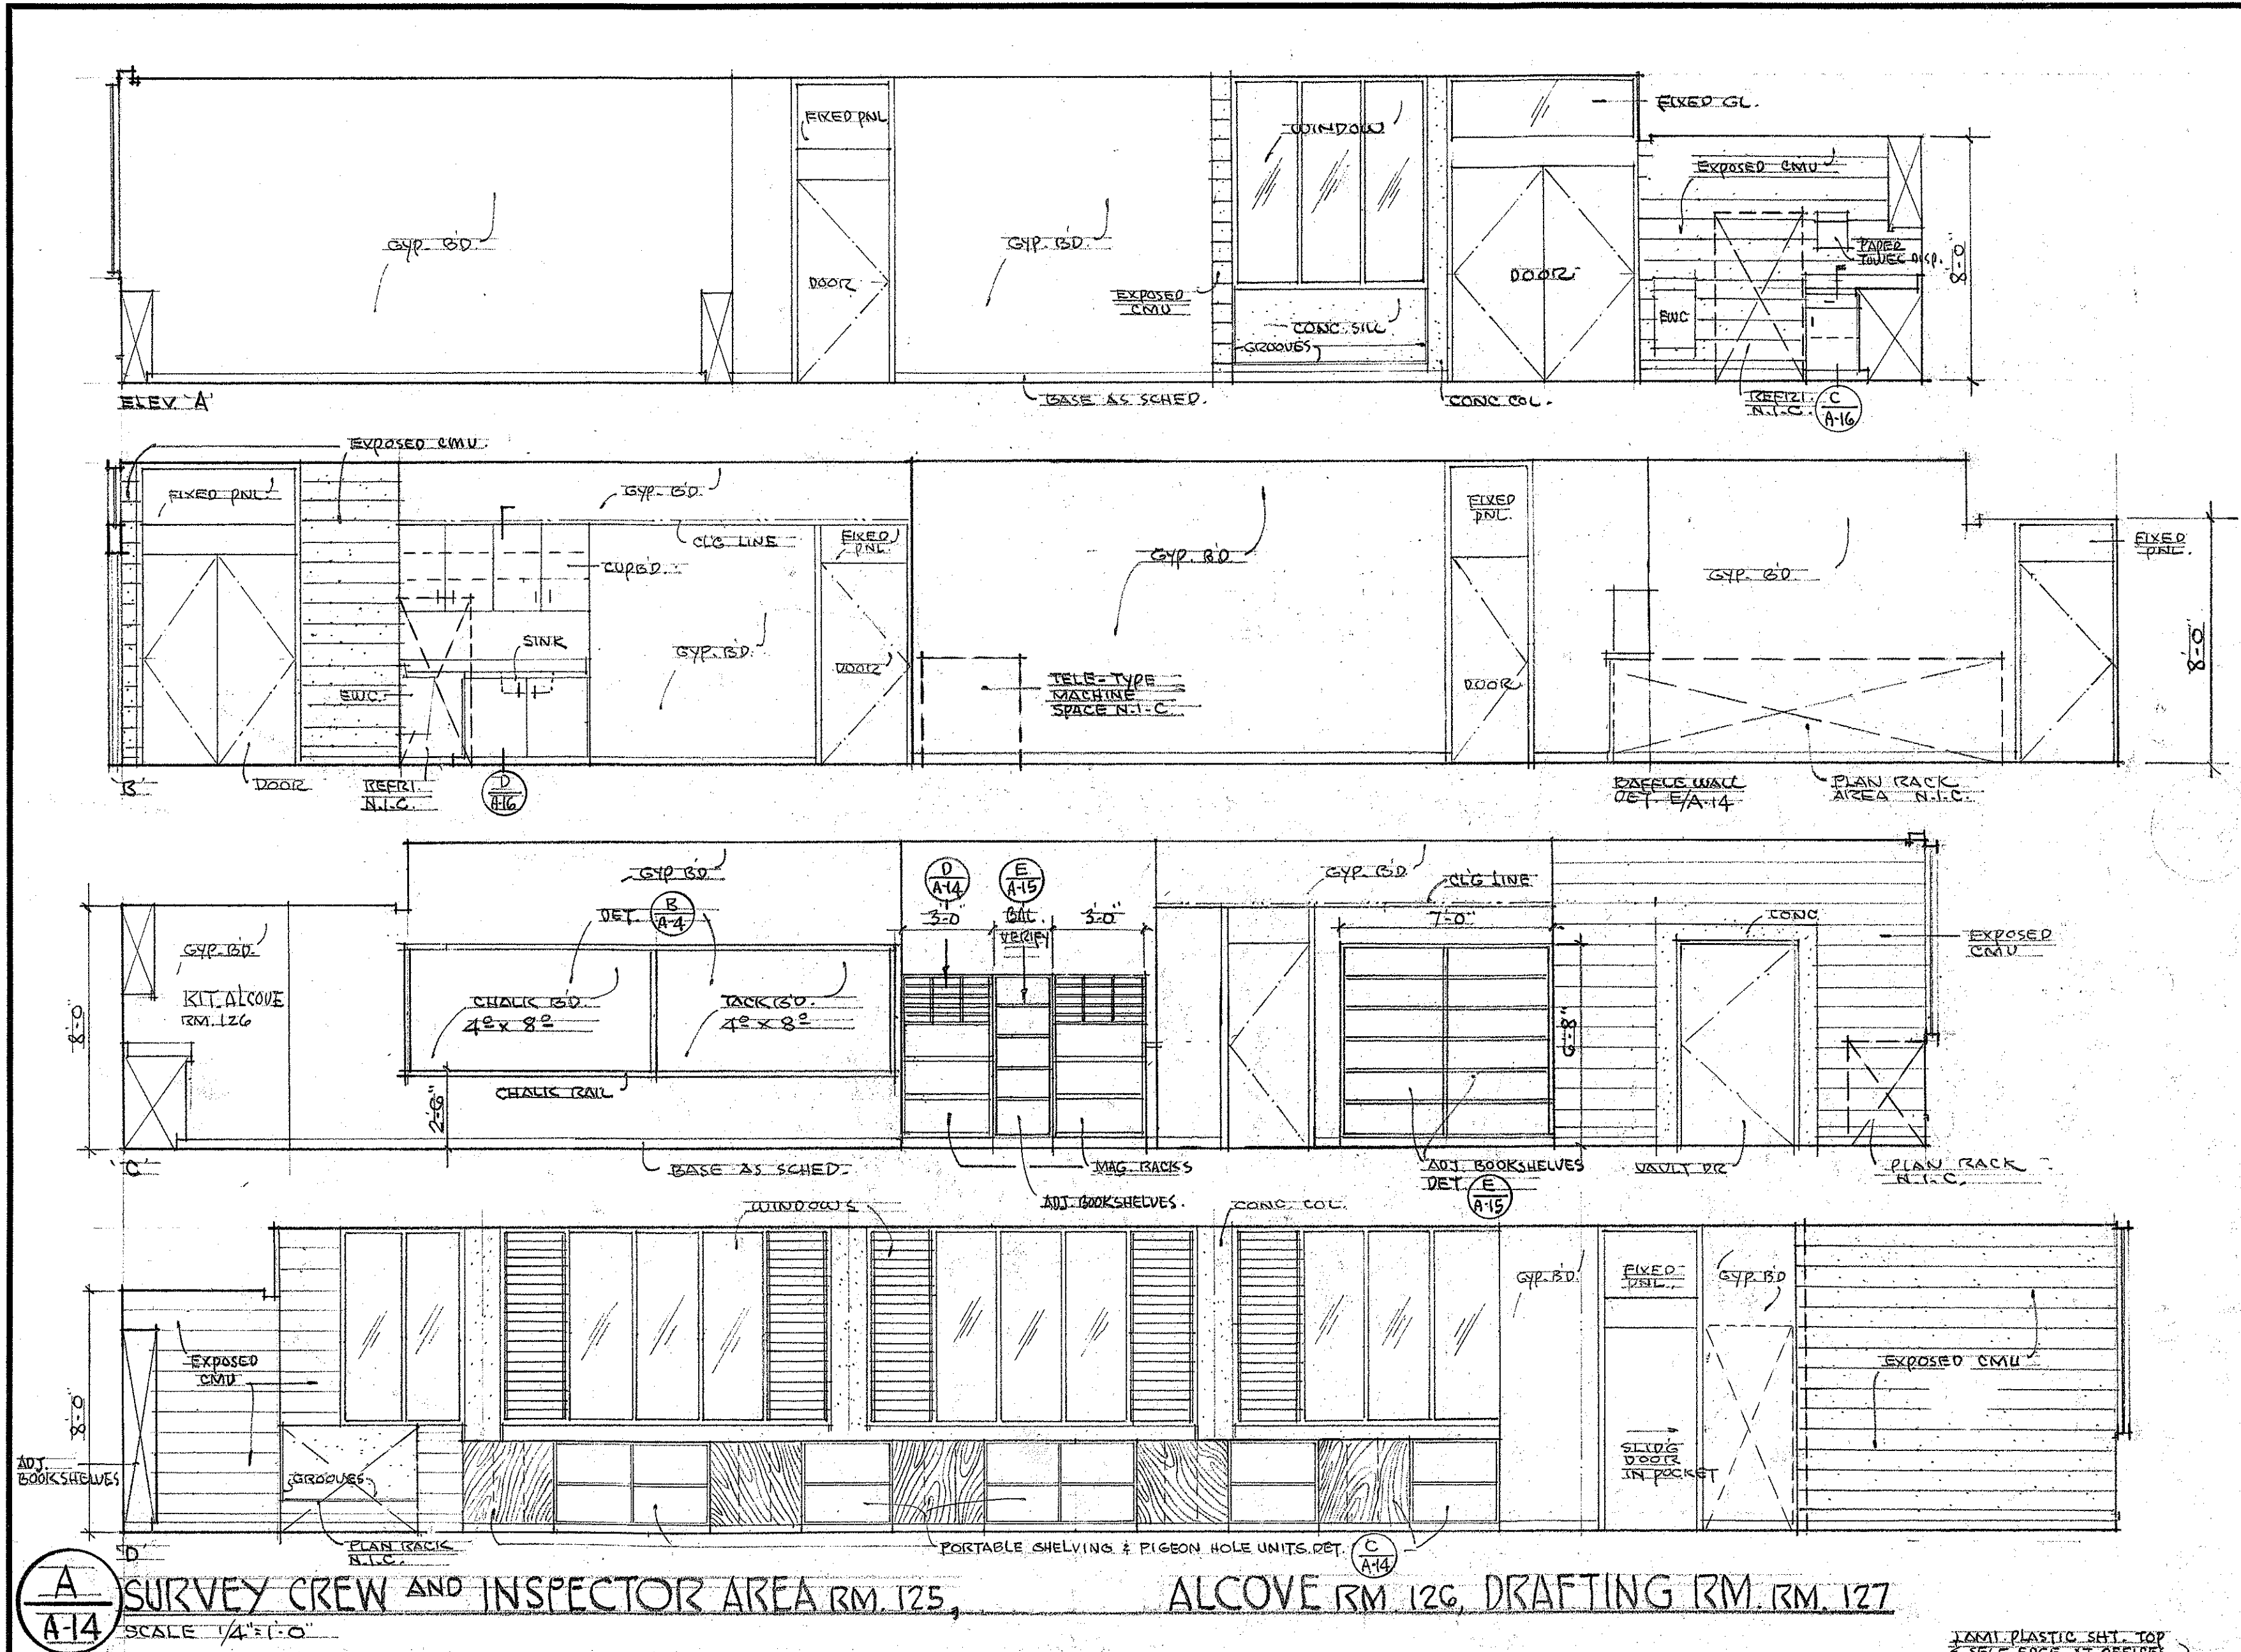

REVISION NO.	DATE	DESCRIPTION	REVISION NO.	DATE	DESCRIPTION

GEORGE K. NISHIMURA
REGISTERED PROFESSIONAL ENGINEER
No. 1388
HAWAII, U.S.A.

Shy. K. Nishimura
THIS WORK WAS PREPARED BY ME OR UNDER MY SUPERVISION

NOBORU KOBAYASHI
REGISTERED PROFESSIONAL ARCHITECT
No. 553
HAWAII, U.S.A.

Arbom Kobayashi
THIS WORK WAS PREPARED BY ME OR UNDER MY SUPERVISION

STATE OF HAWAII
DEPARTMENT OF TRANSPORTATION
HIGHWAYS DIVISION

INTERIOR ELEVATIONS AND CASEWORK DETAILS

DISTRICT OFFICE BUILDING
MAUI DISTRICT BASEYARD





KAHULUI MAUI HAWAII

KOBAYASHI, NISHIMURA
ARCHITECT & ENGINEER

APRIL 1972

SHEET No. A-14 OF 40 SHEETS

DATE
DRAWN BY
CHECKED BY
DESIGNED BY
QUANTITIES BY
NOTE BOOK
ORIGINAL PLAN

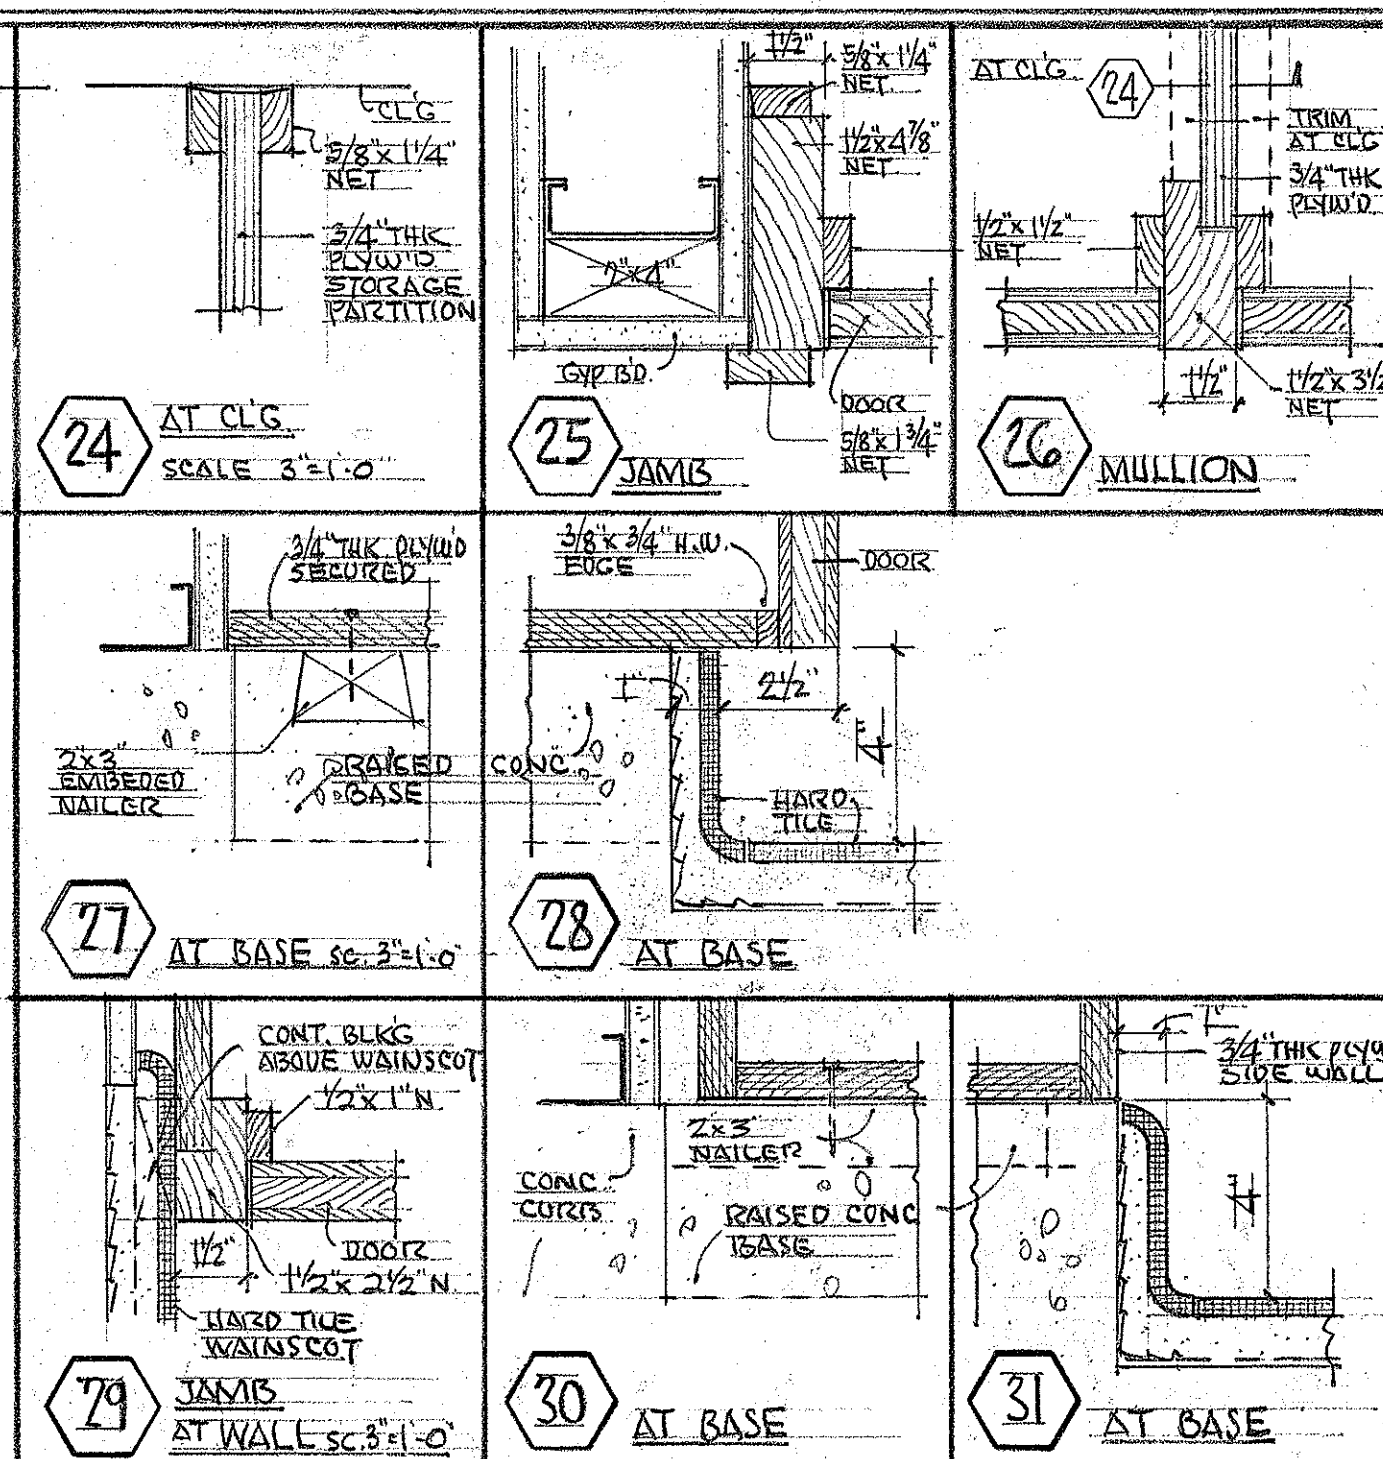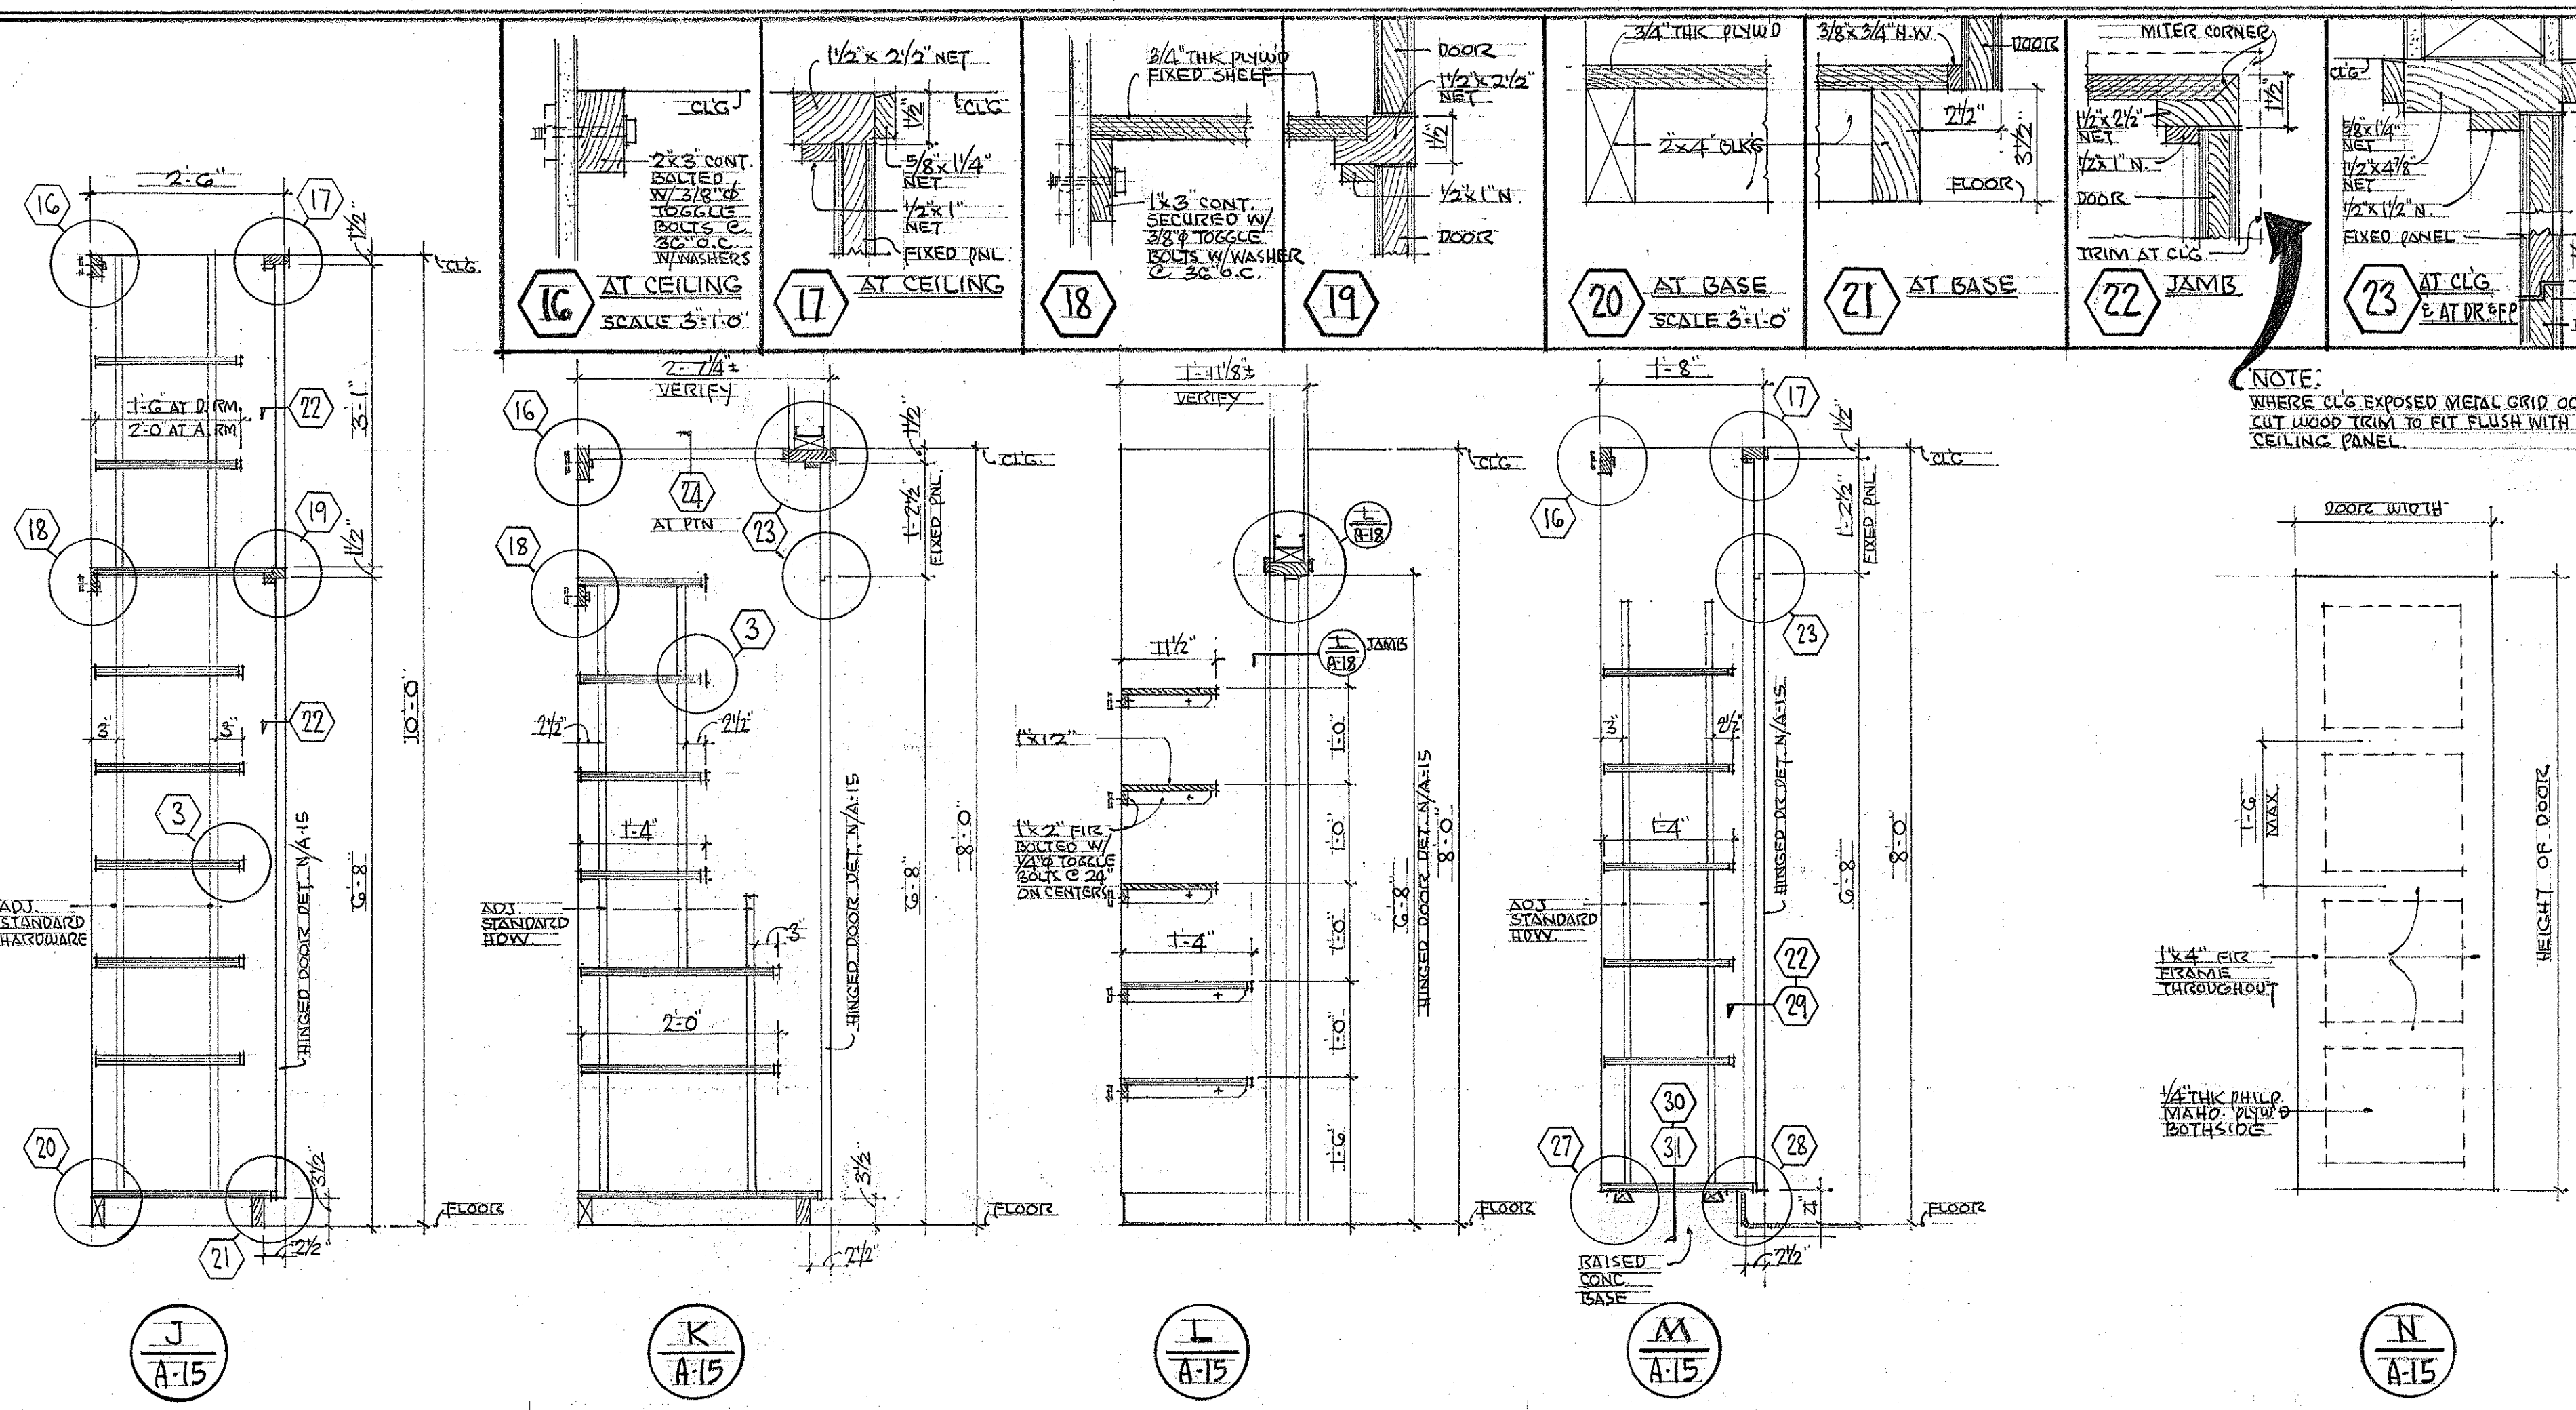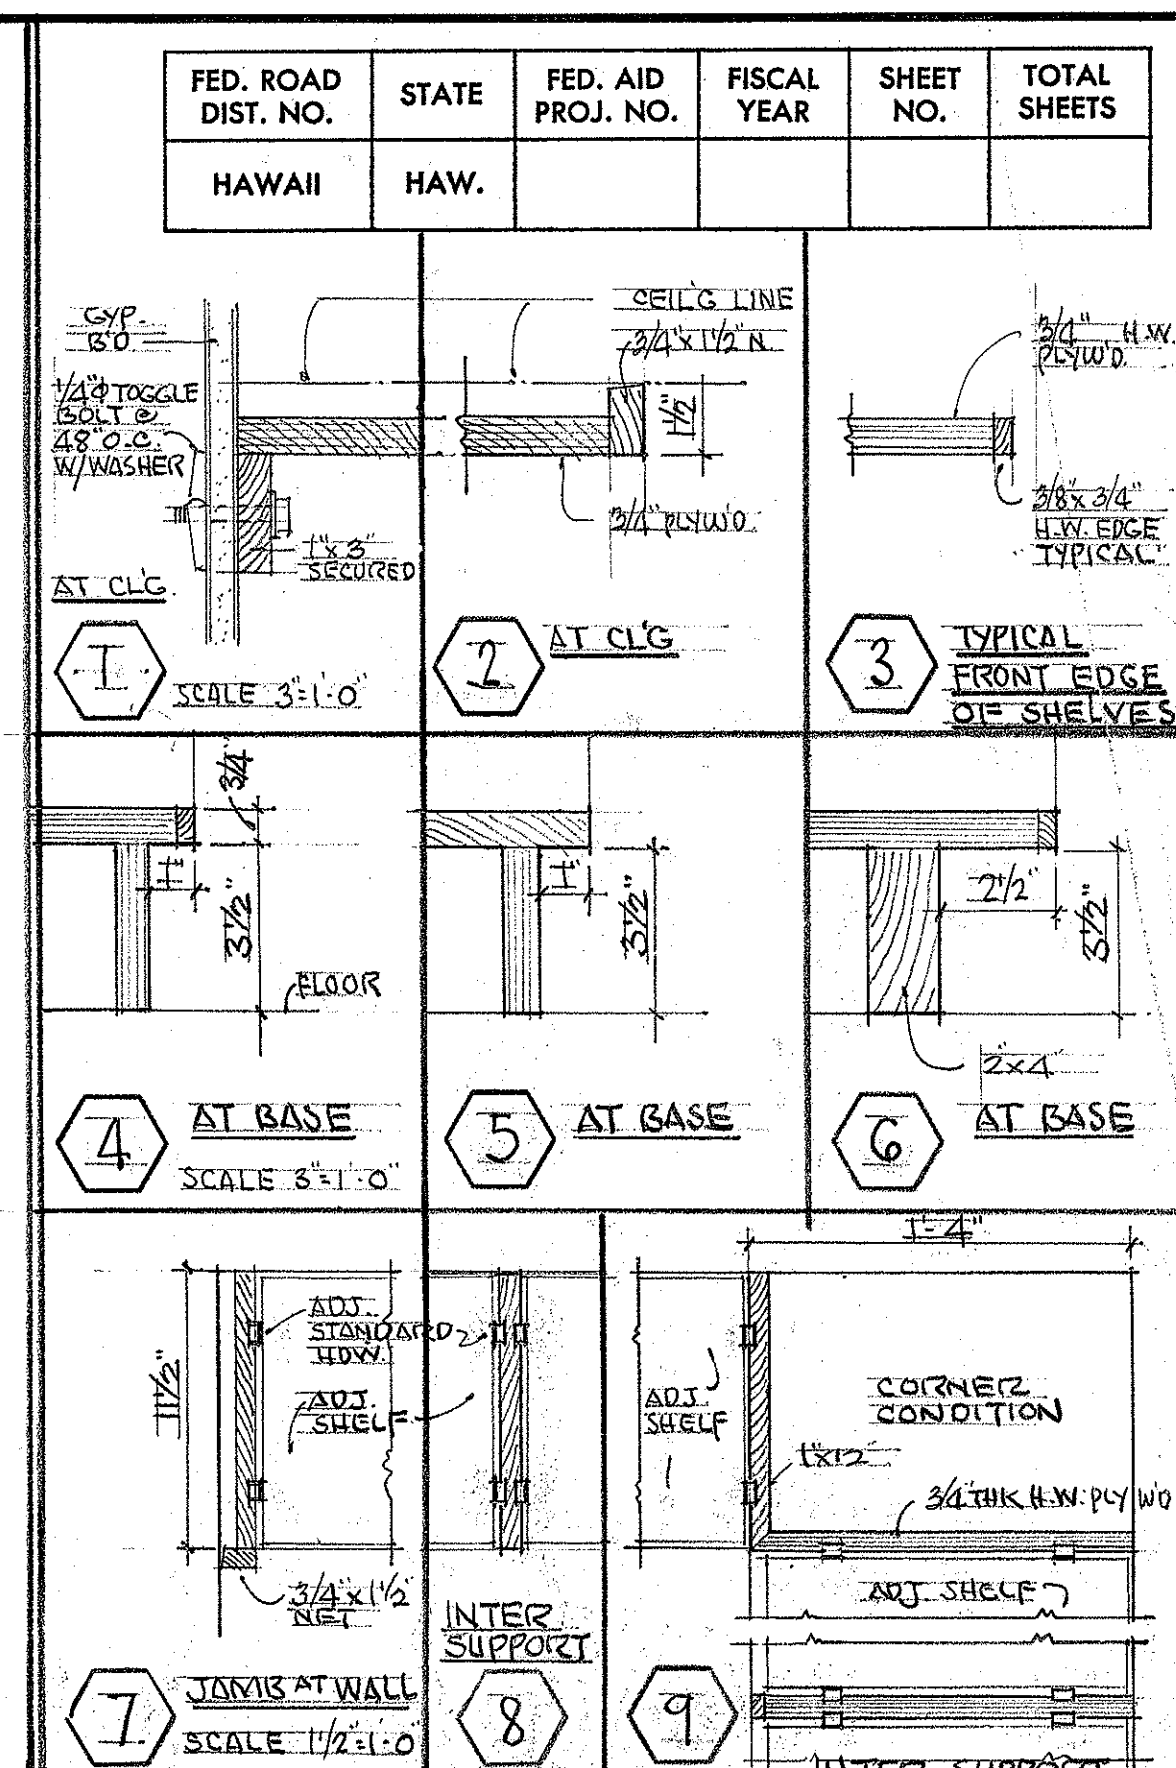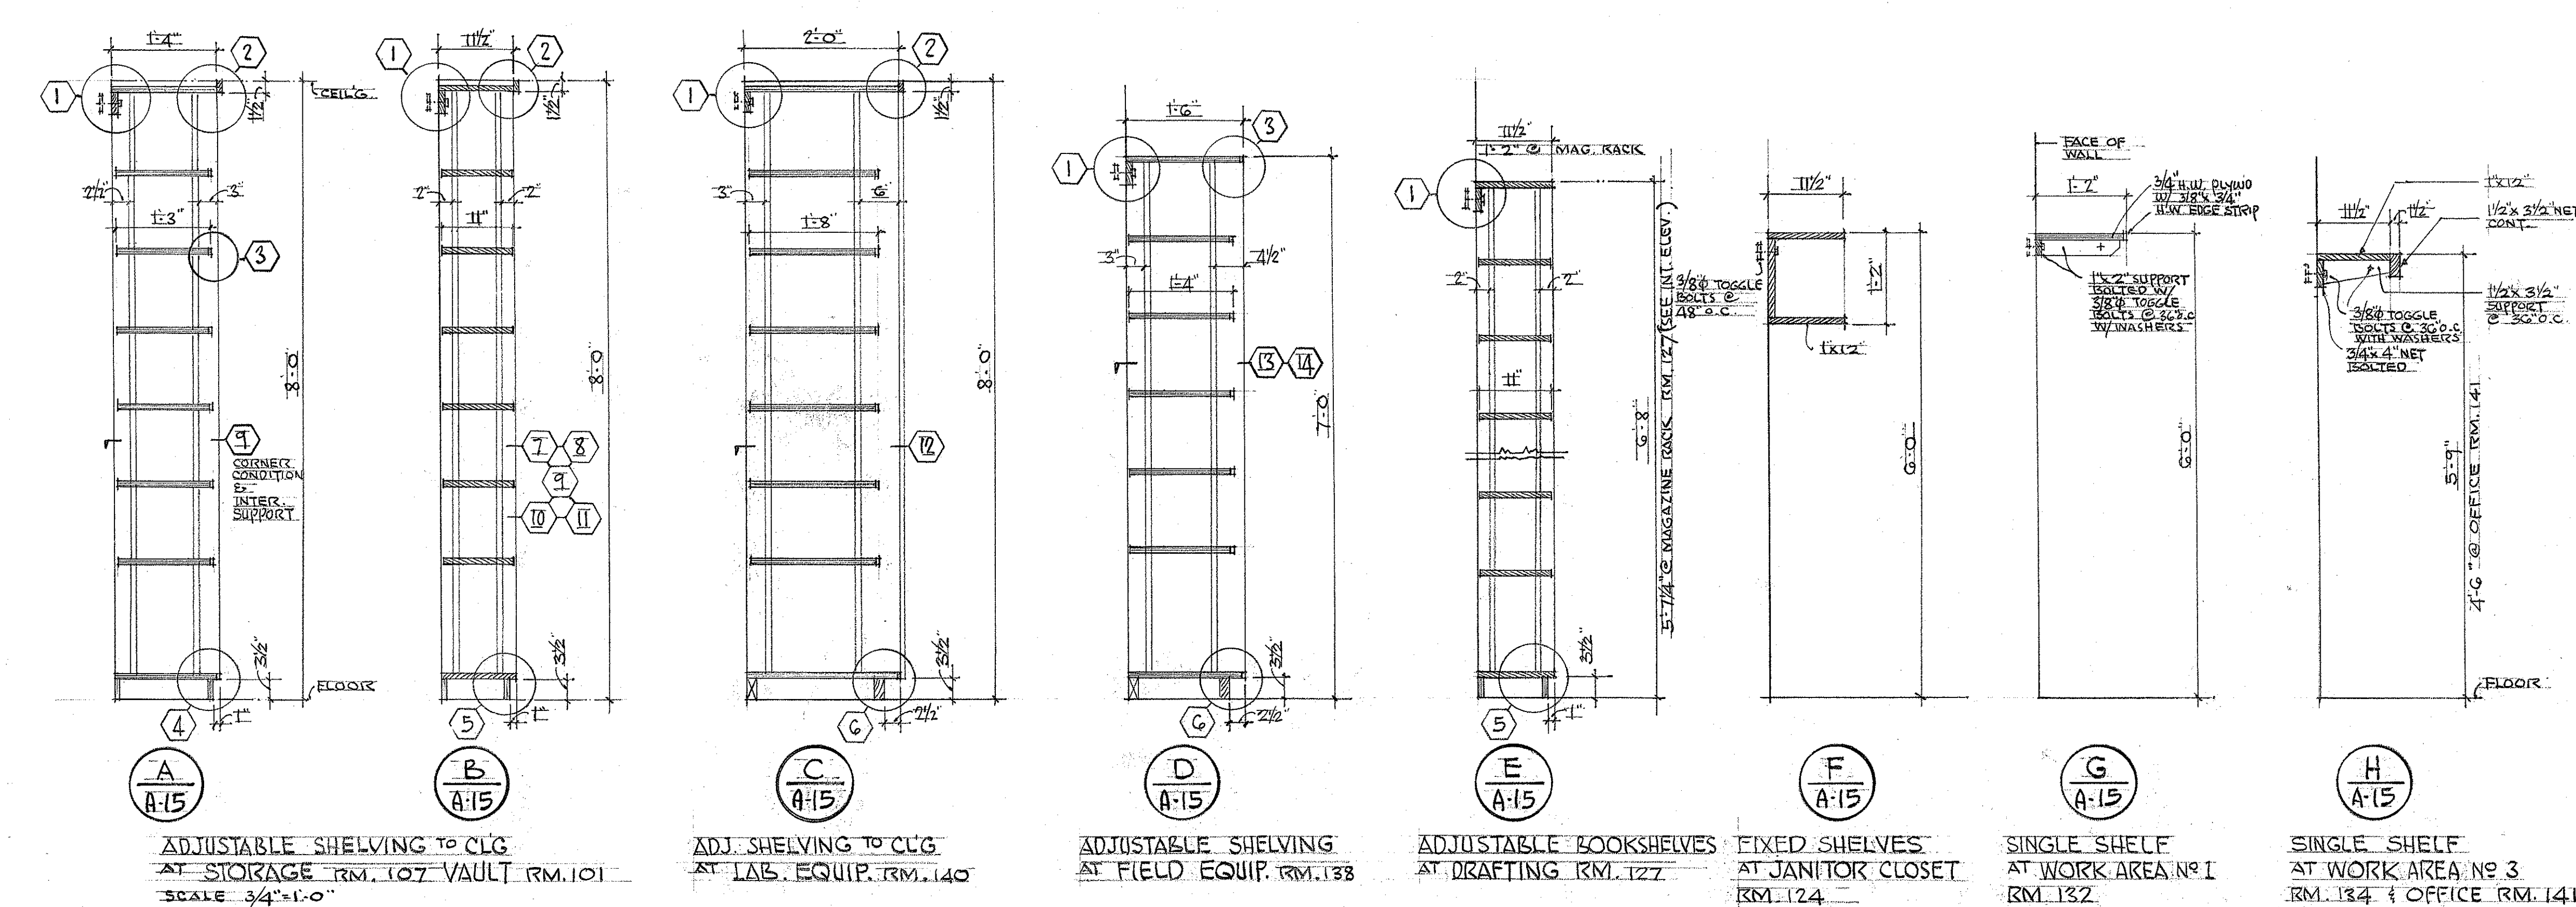

GENERAL NOTES

UNLESS OTHERWISE NOTED, ALL EXPOSED MEMBERS OF CABINETS, SHELVING, ETC. SHALL BE 3/4" THK. PHIL. MAHO.

HARD WOOD EDGE FOR ALL PLYWOOD EXPOSED EDGES.

ADJUSTABLE SHELVES ON ADJUSTABLE STANDARDS, SUPPORTS AND BRACKETS, SEE FINISH HARDWARE SPEC'S.

ALL WOOD BLOCKING MEMBERS, SHALL BE KILN-DRIED.

SEE INTERIOR ELEVATIONS FOR CASEWORK ELEVATIONS, DIMENSIONS AND NUMBER OF SHELVING.

REVISION NO.	DATE	DESCRIPTION

GEORGE K. NISHIMURA
REGISTERED PROFESSIONAL ARCHITECT
No. 1388
HAWAII, U.S.A.

KOBAYASHI
REGISTERED PROFESSIONAL ARCHITECT
No. 553
HAWAII, U.S.A.

STATE OF HAWAII
DEPARTMENT OF TRANSPORTATION
HIGHWAYS DIVISION

CASEWORK DETAILS



DISTRICT OFFICE BUILDING
MAUI DISTRICT BASEYARD

KAHULUI MAUI HAWAII


KOBAYASHI - NISHIMURA
ARCHITECT & ENGINEER APRIL 1972

SHEET No. A-15 OF 40 SHEETS



FED. ROAD DIST. NO.	STATE	FED. AID PROJ. NO.	FISCAL YEAR	SHEET NO.	TOTAL SHEETS
HAWAII	HAW.				

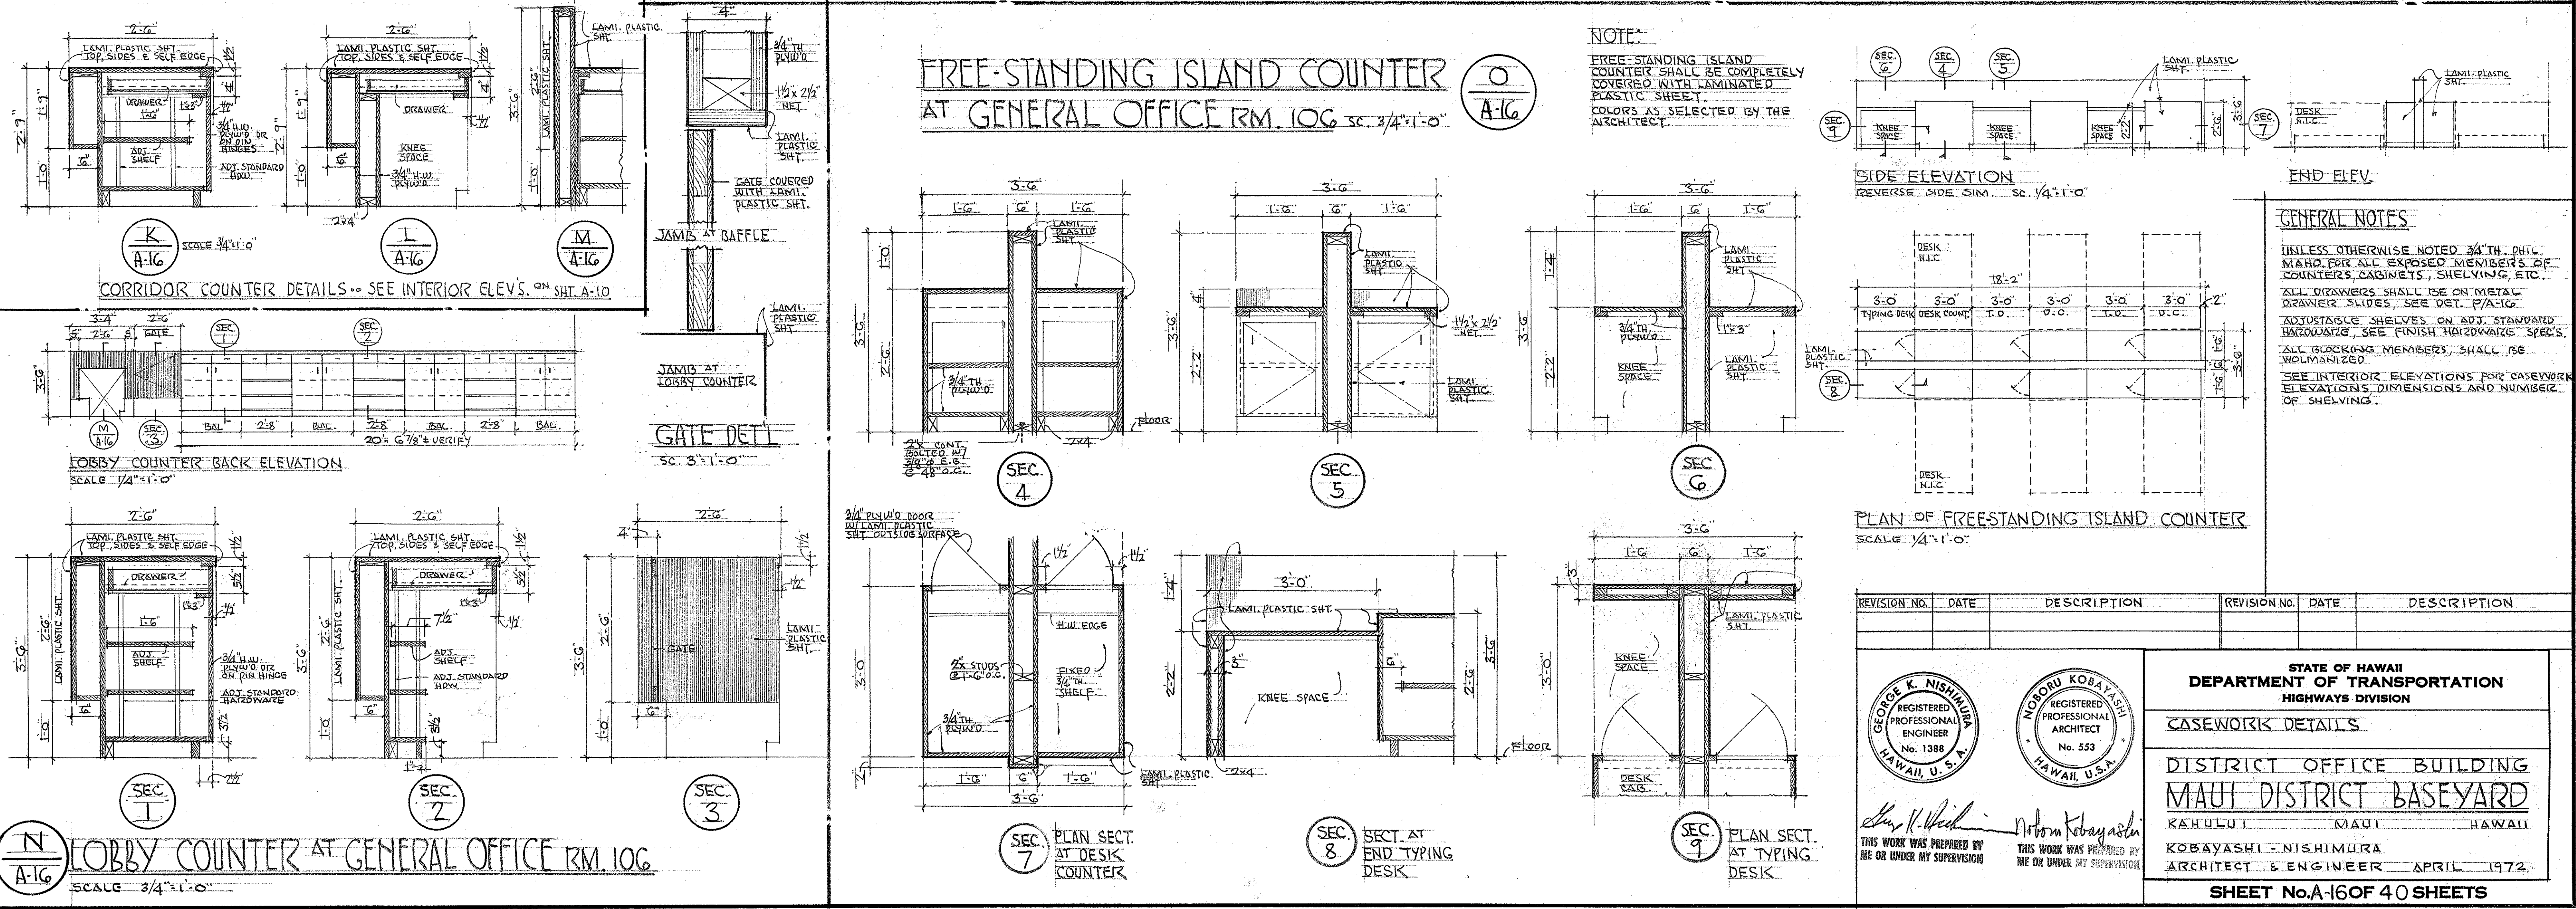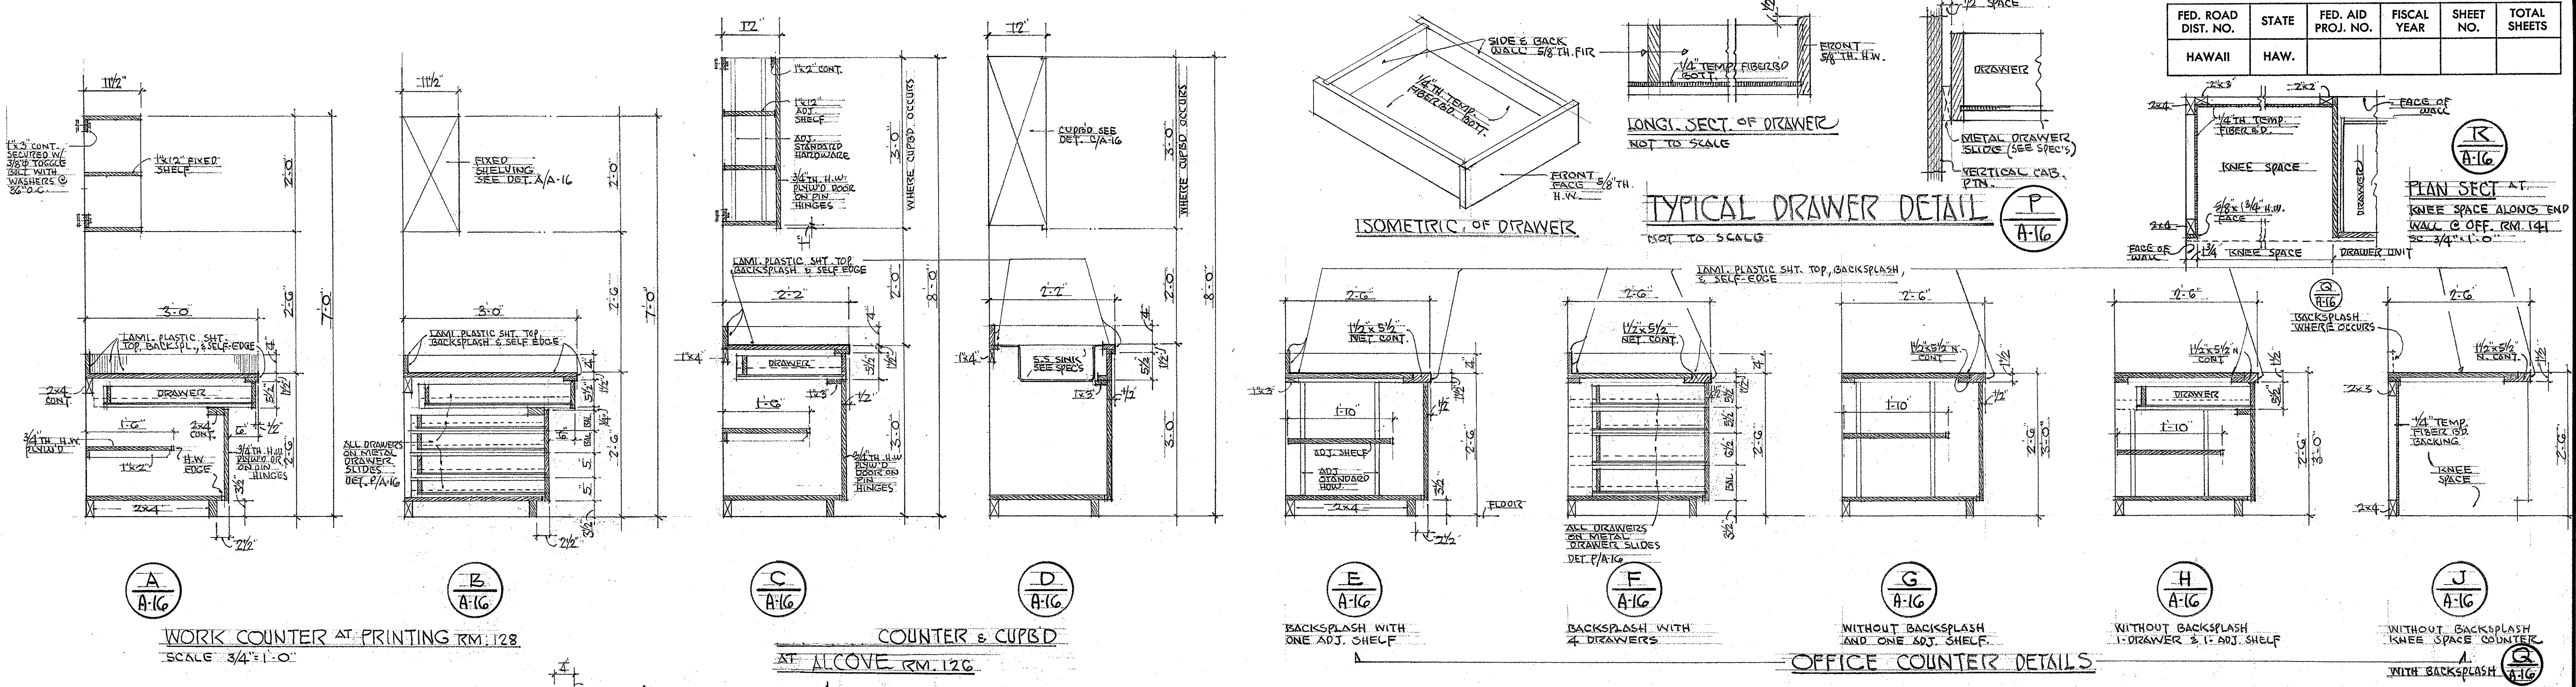


FED. ROAD DIST. NO.	STATE	FED. AID PROJ. NO.	FISCAL YEAR	SHEET NO.	TOTAL SHEETS
HAWAII	HAW.				

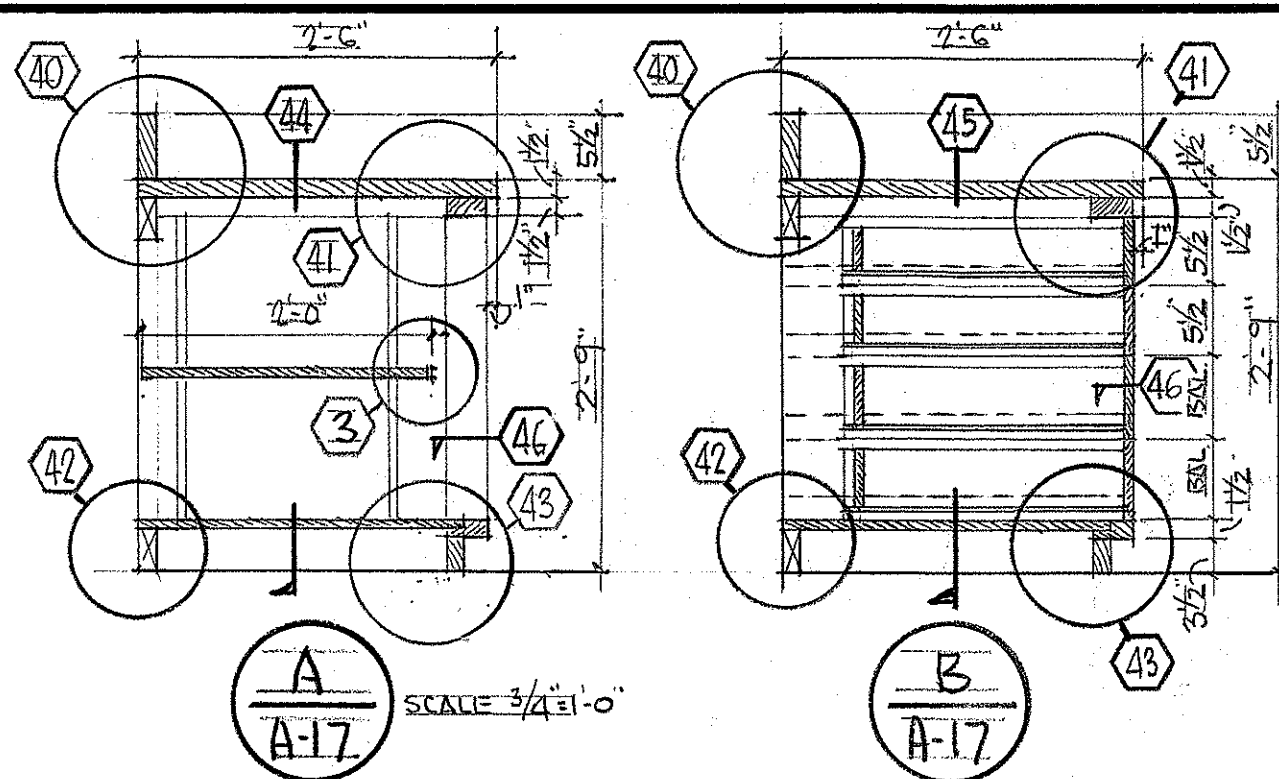


COUNTERS AT WORK AREA No 3 RM. 134
SCALE 3/4"=1'-0"

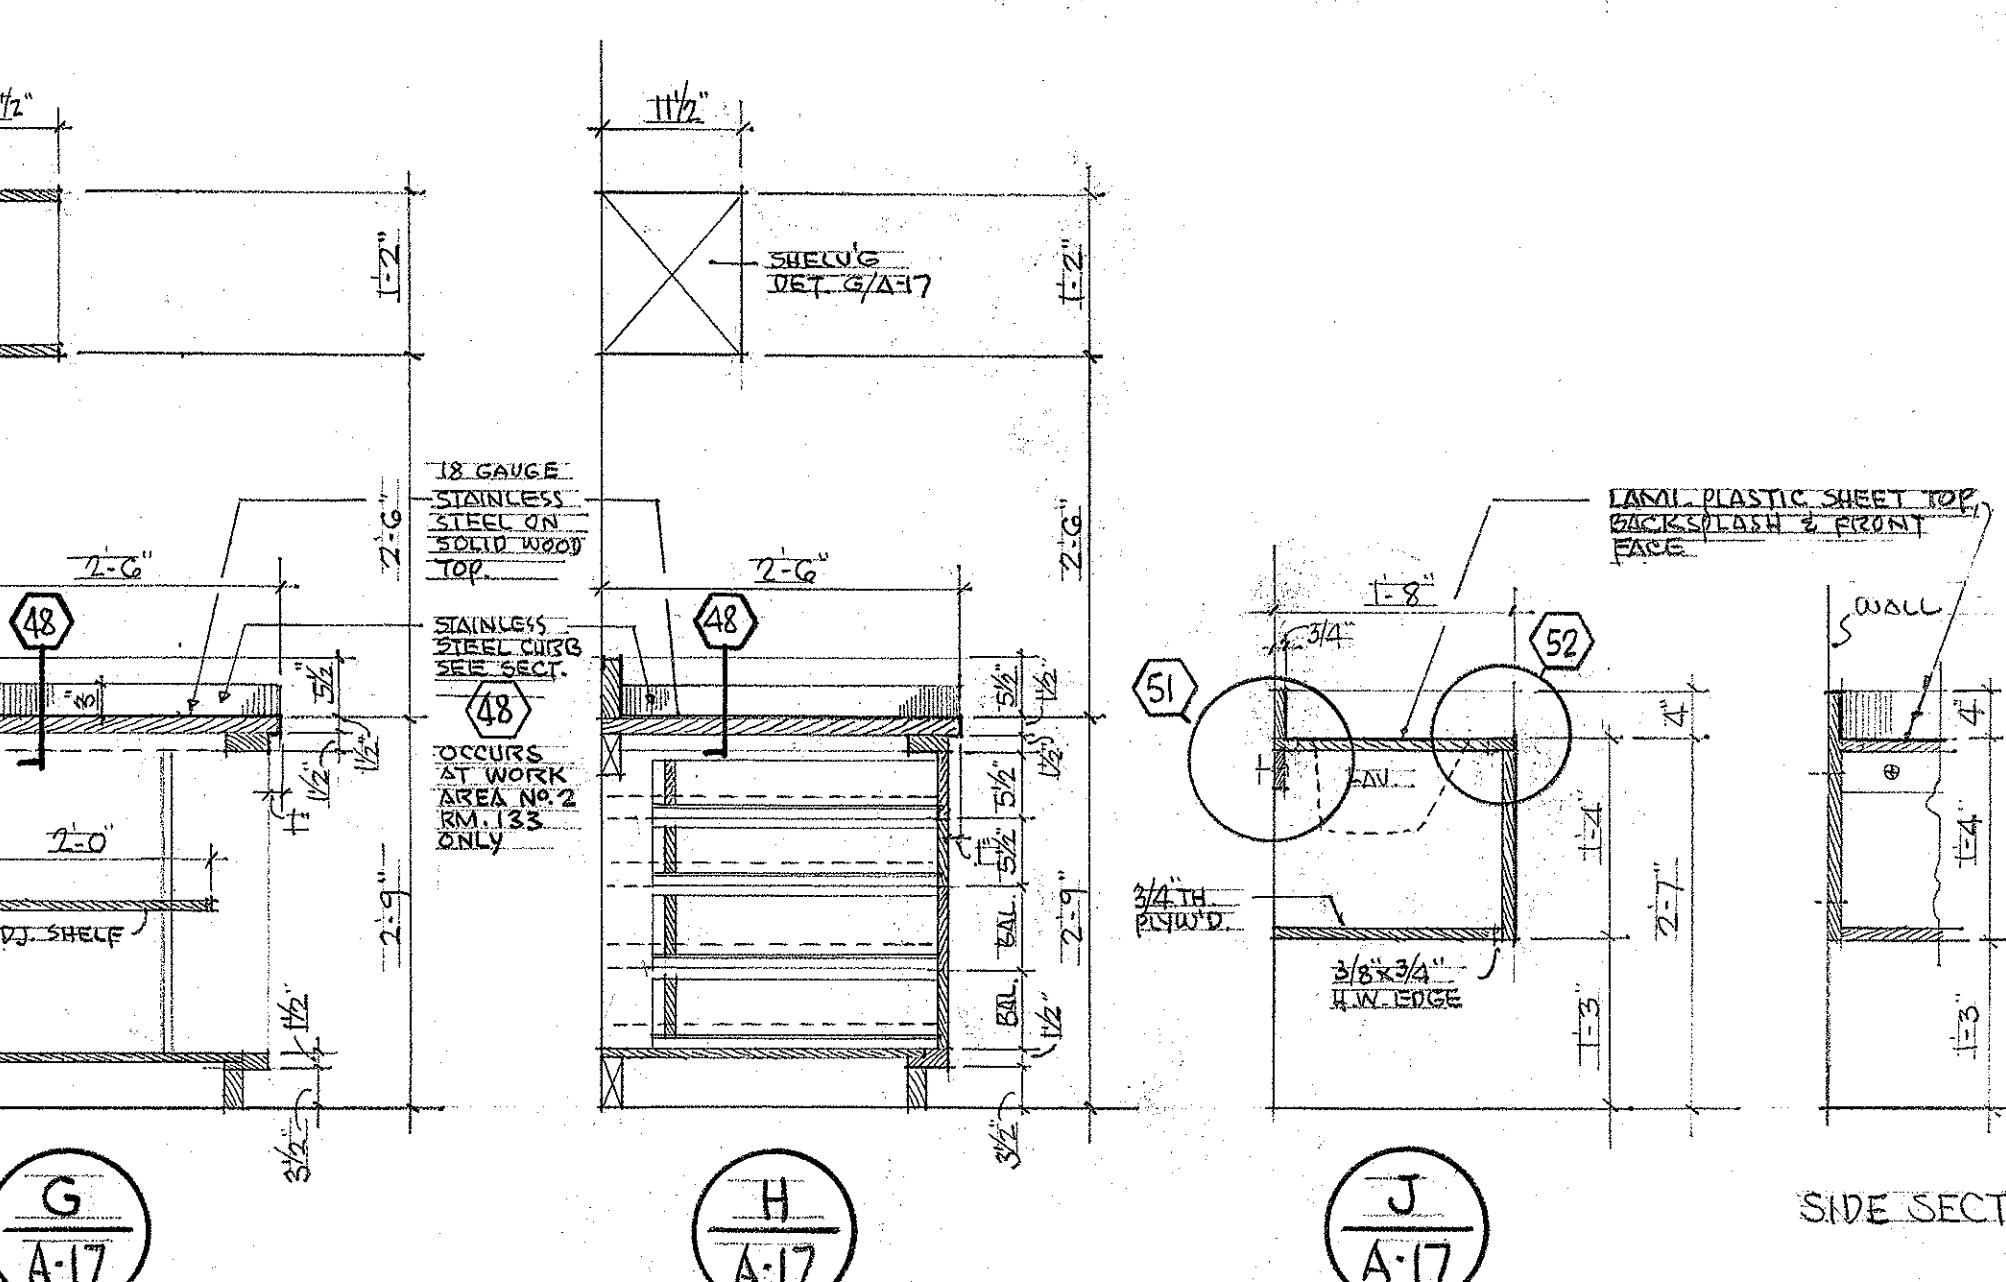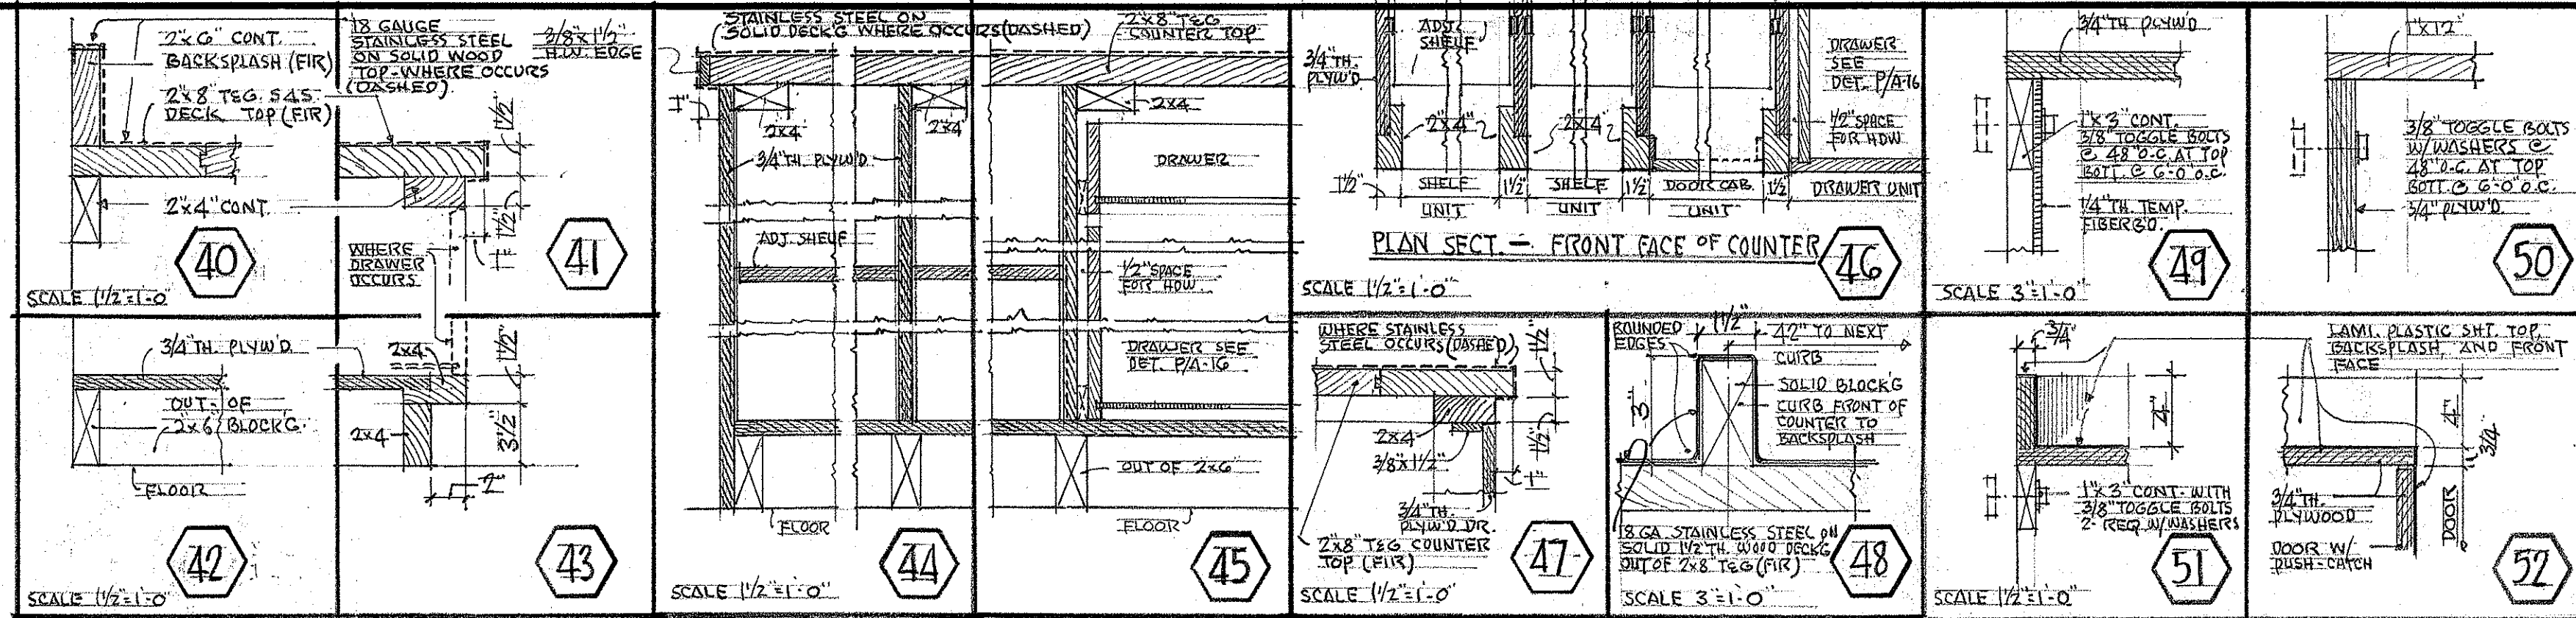


BUILT-IN LAVATORY COUNTER AT TOILET RM. 139
SCALE 1/2"=1'-0"

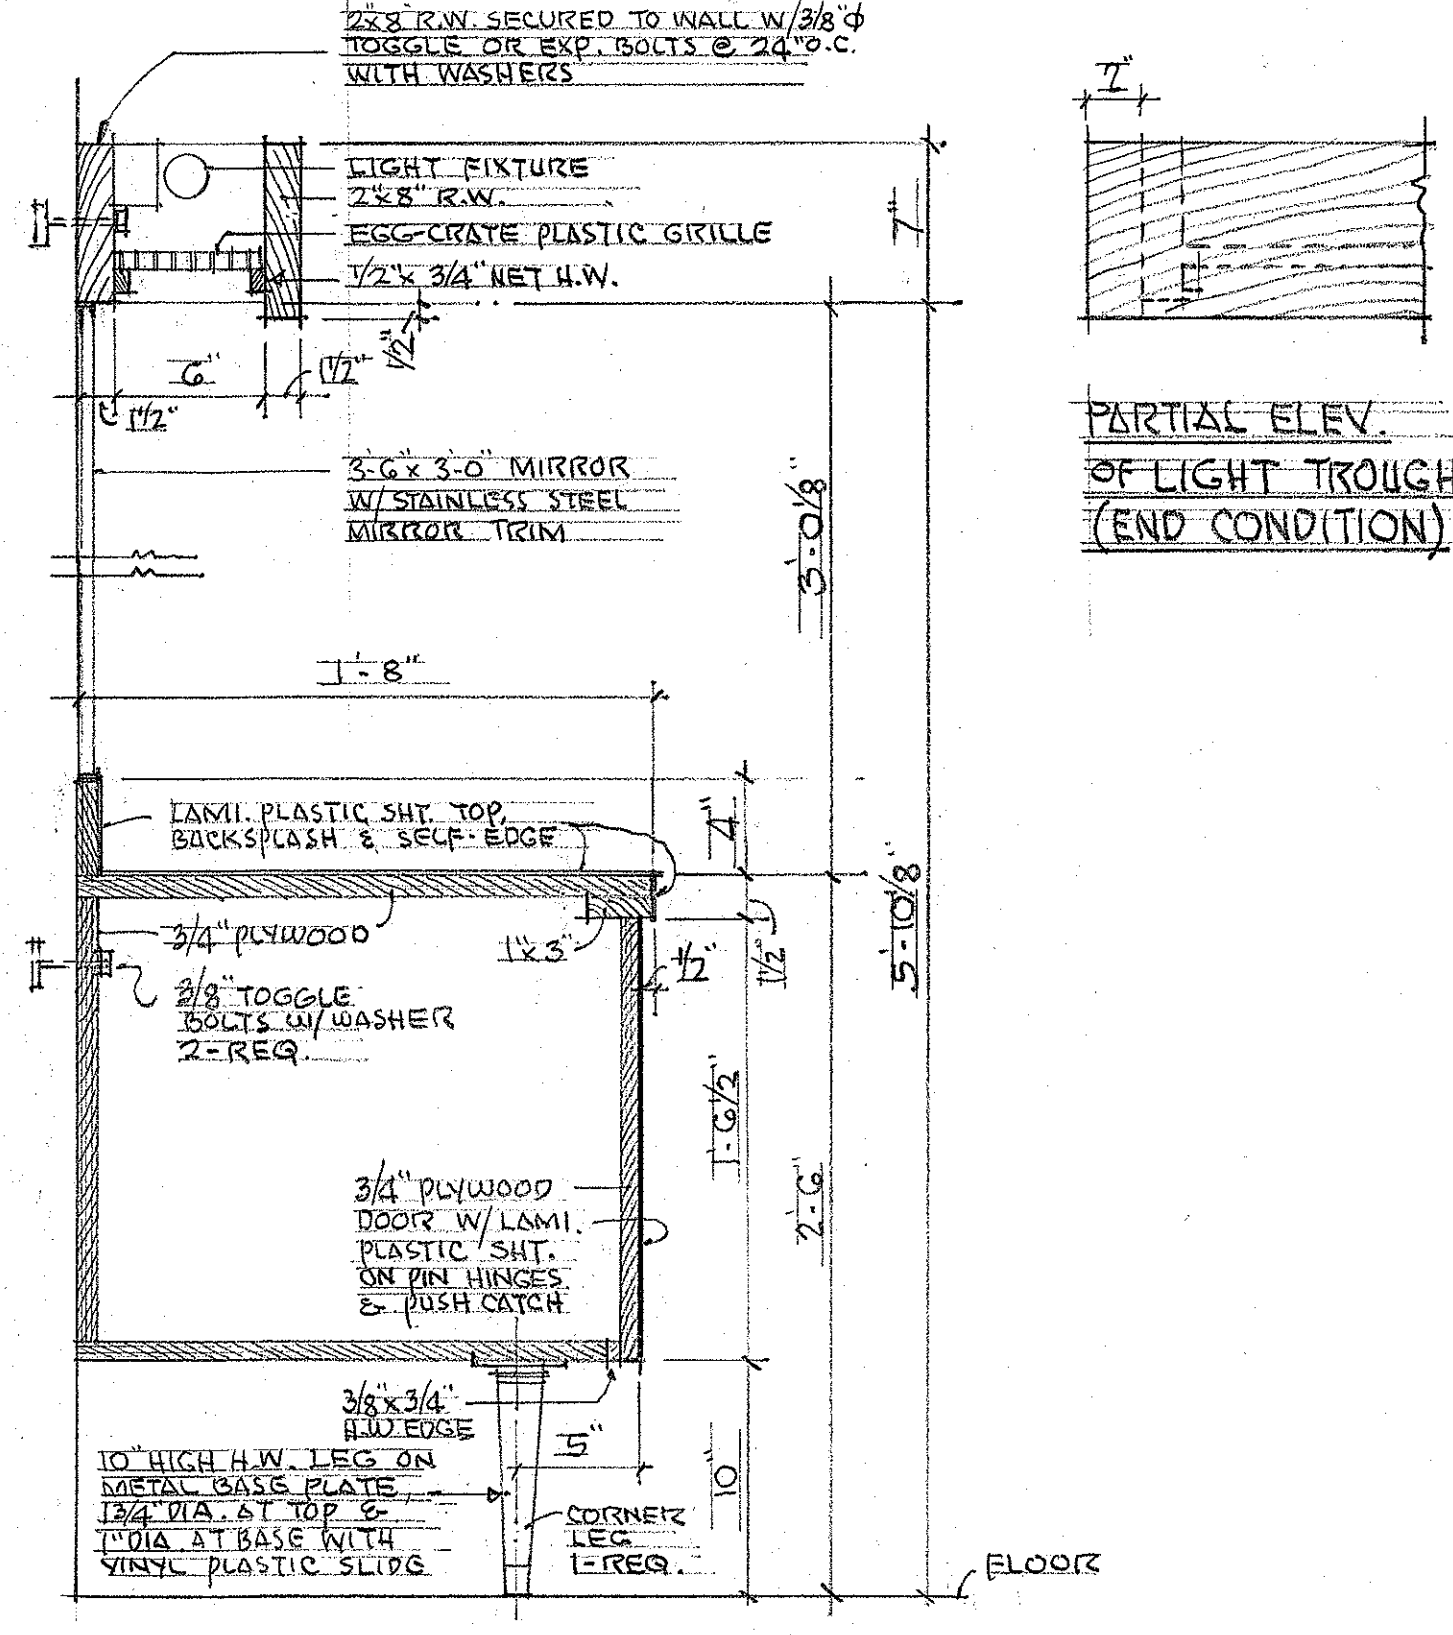


SECTION LOUNGE COUNTER AT RM. 121
SCALE 1/2"=1'-0"

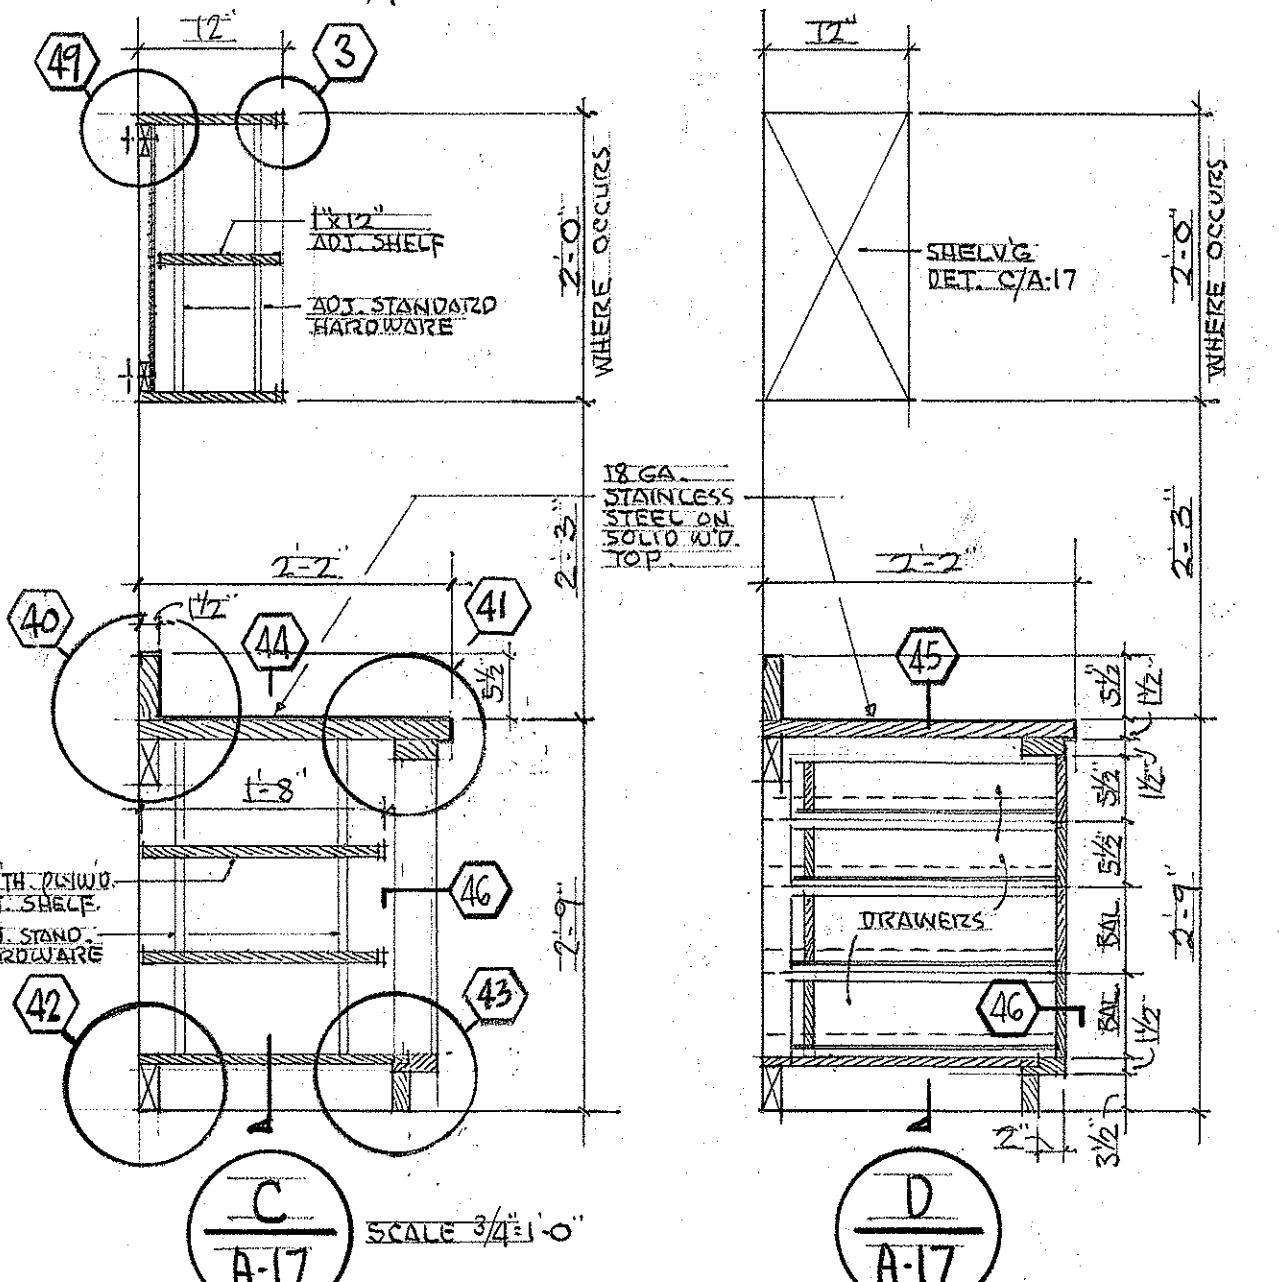





COUNTERS AND OVERHEAD SHELVING AT RECEIVING & PREPARATION RM. 137 AND WORK AREA No 2 RM. 133
SCALE 3/4"=1'-0"

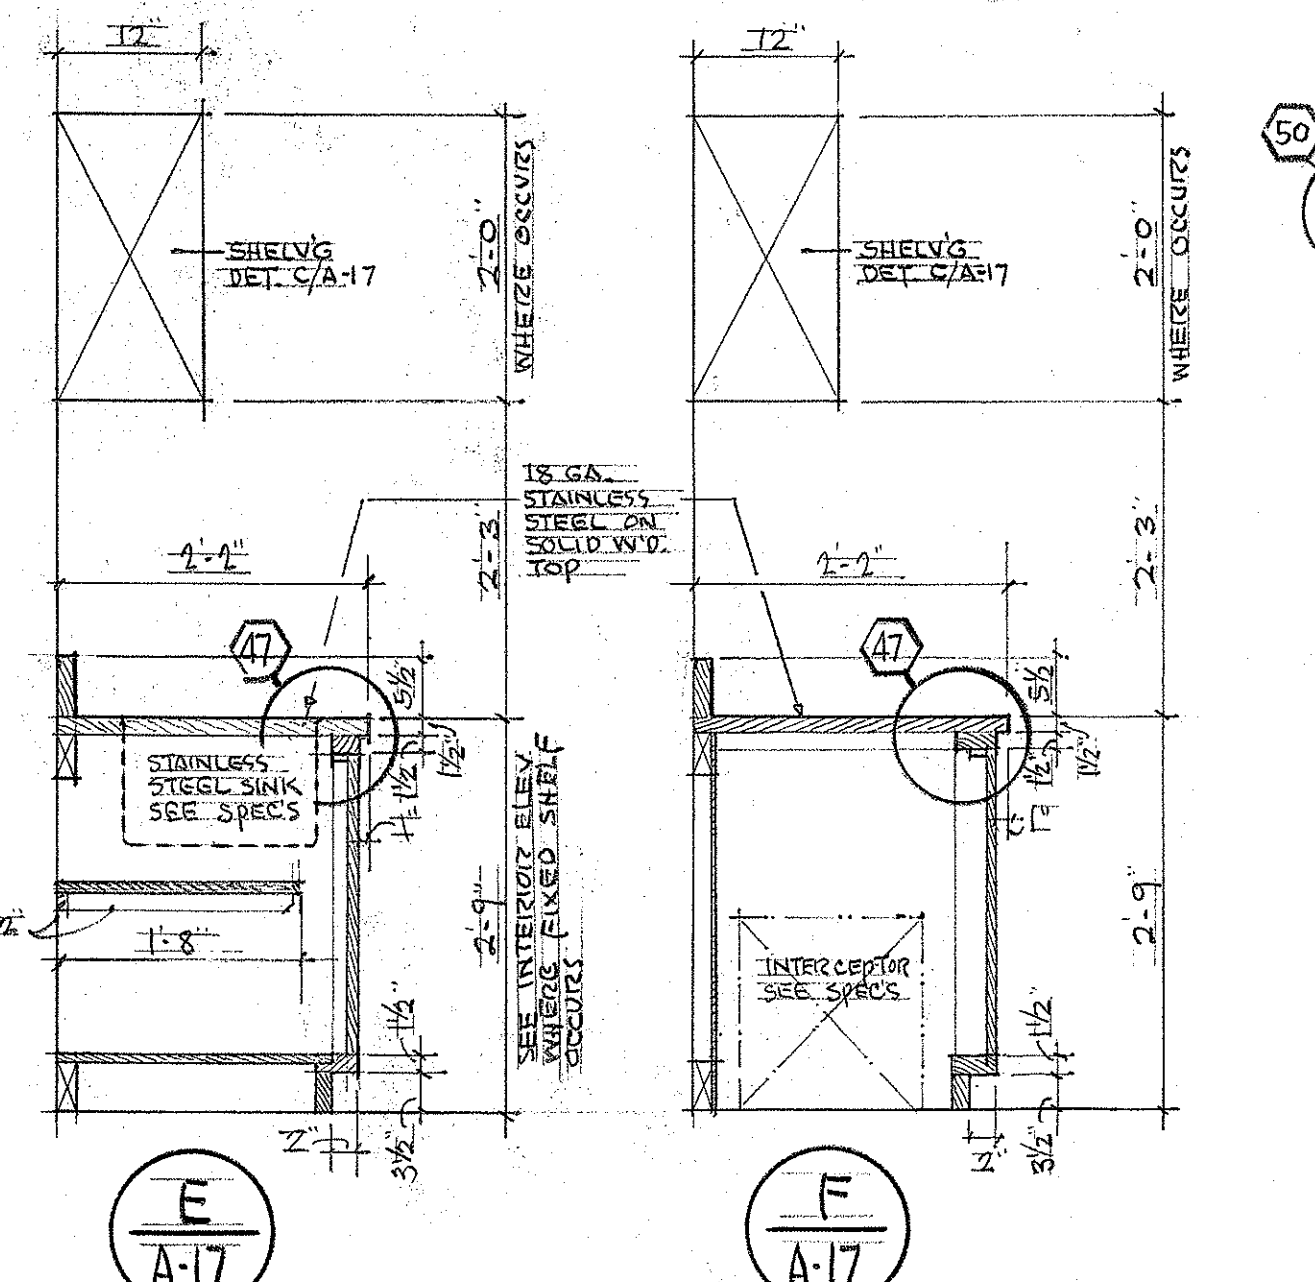

COUNTERS AND OVERHEAD SHELVING AT WORK AREA No 2 RM. 133
SCALE 3/4"=1'-0"

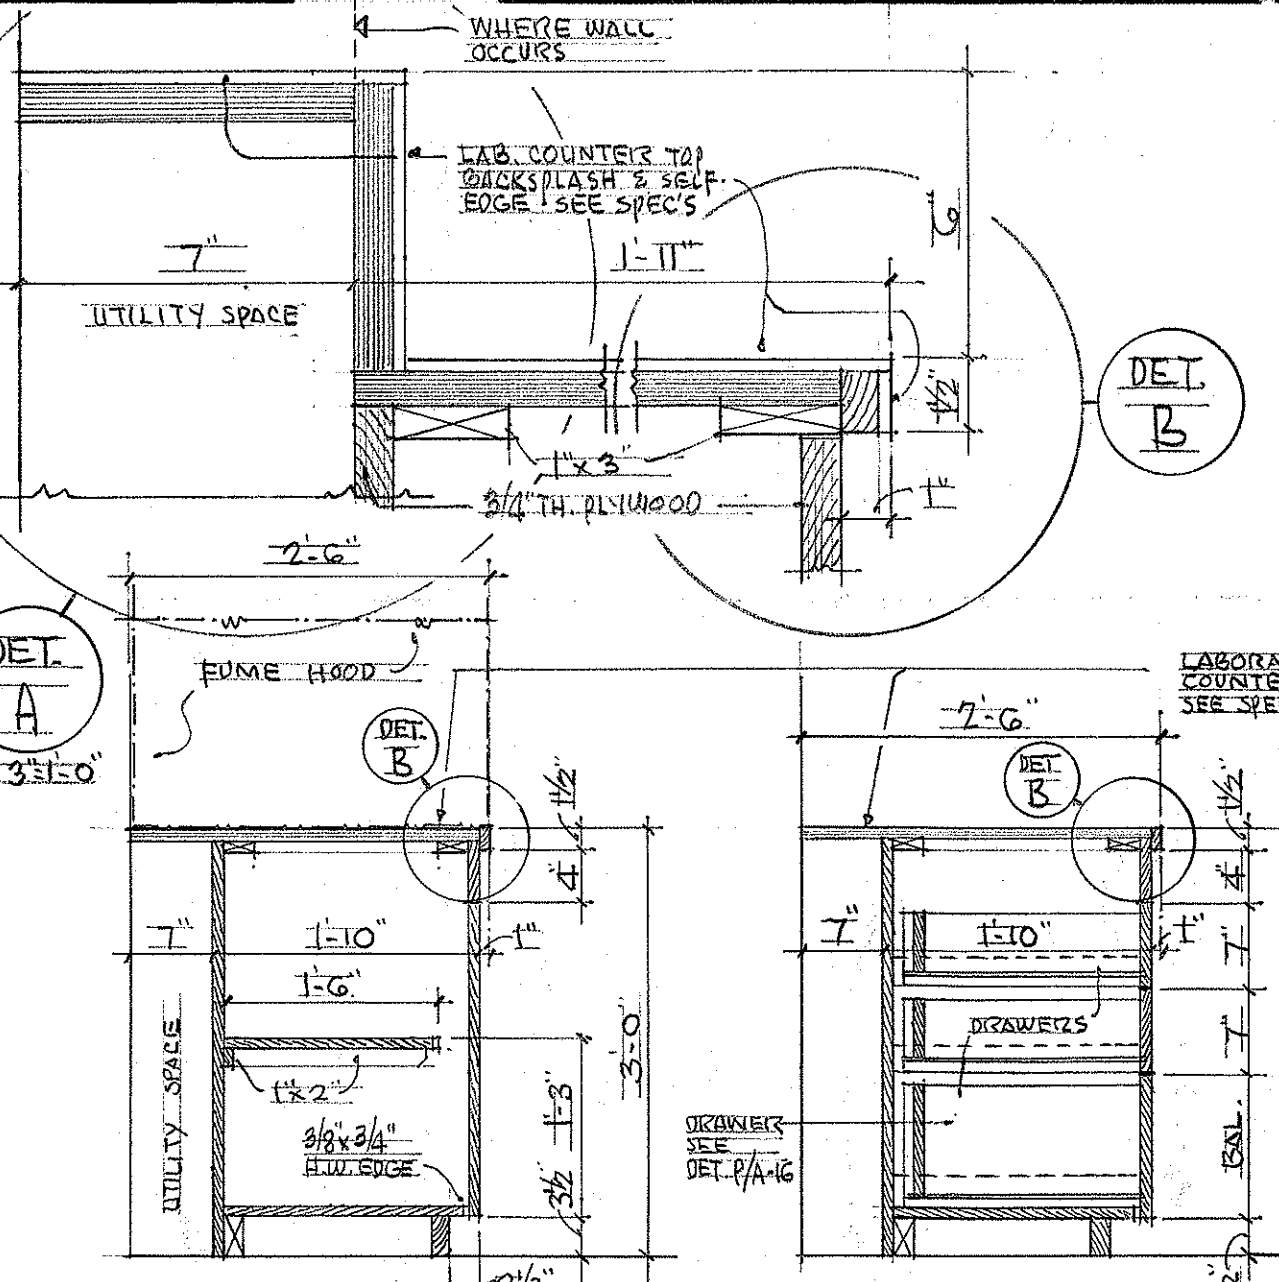

COUNTERS & OVERHEAD SHELVING DETAILS AT ASPHALT RM. 136
SCALE 3/4"=1'-0"

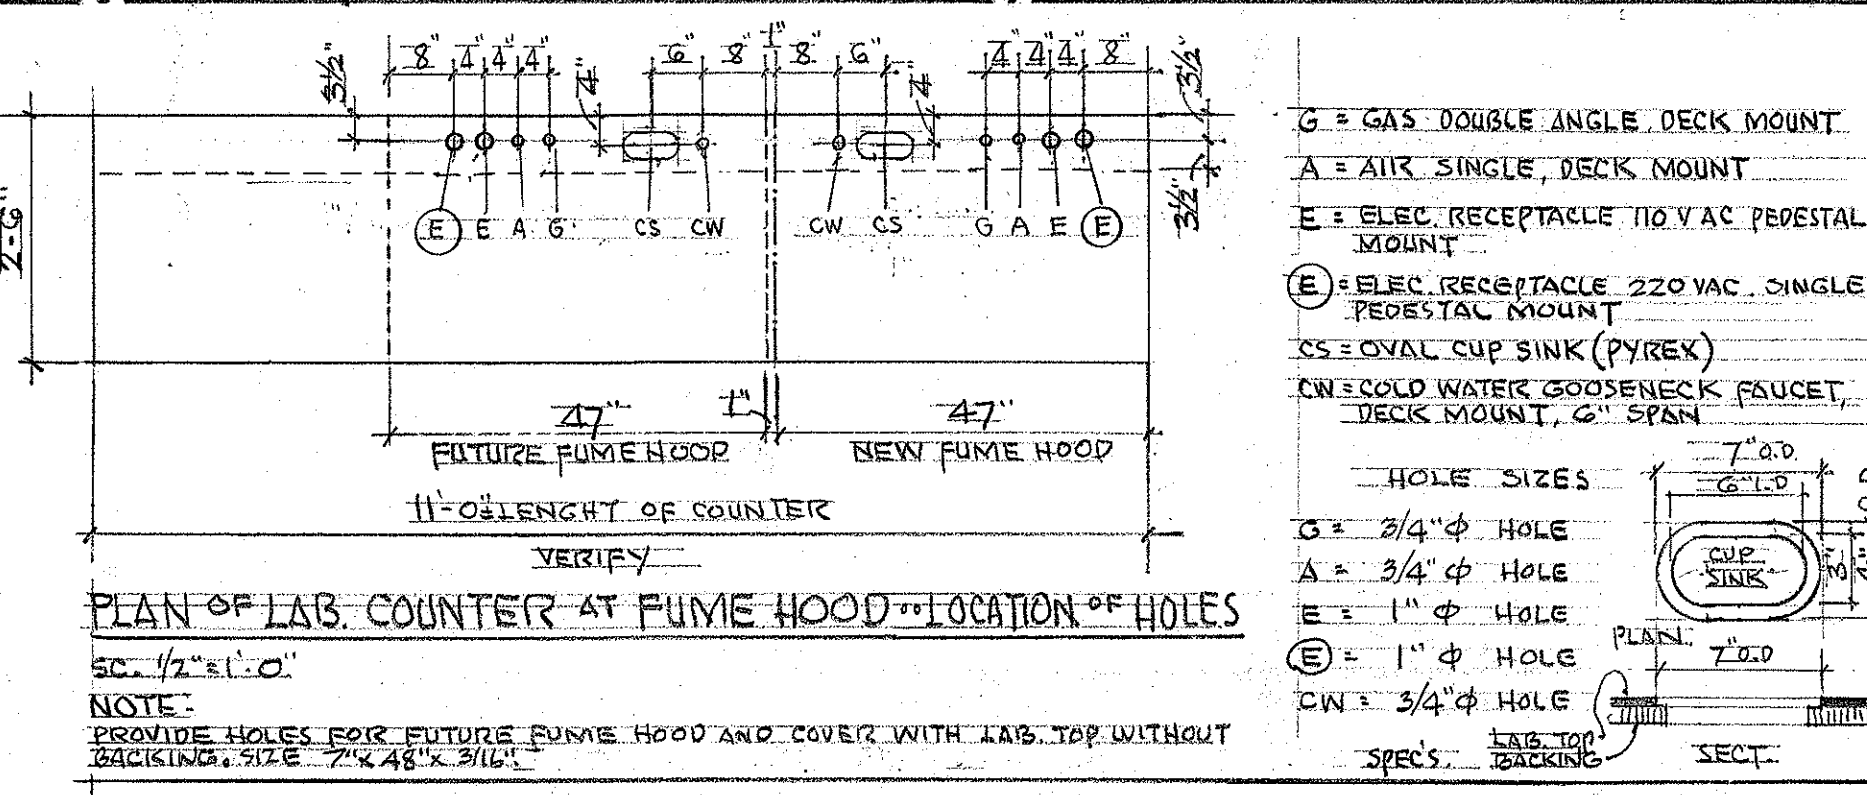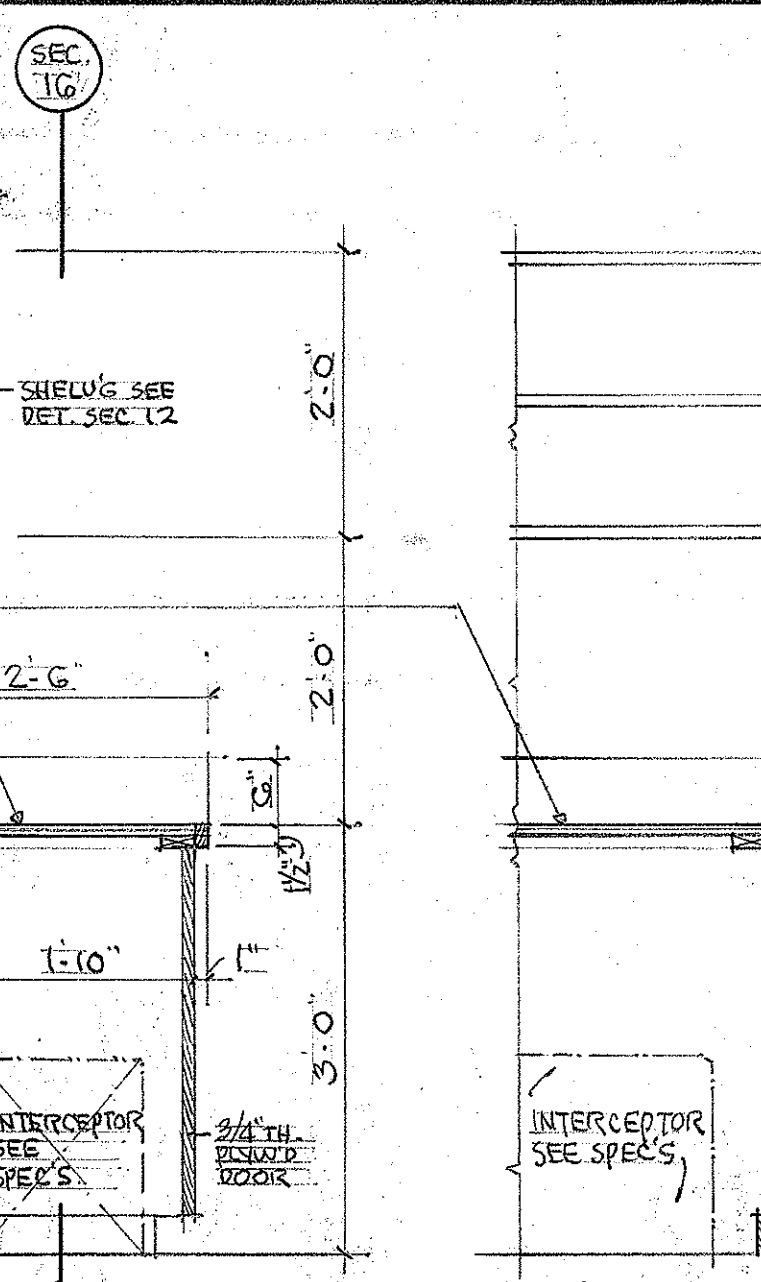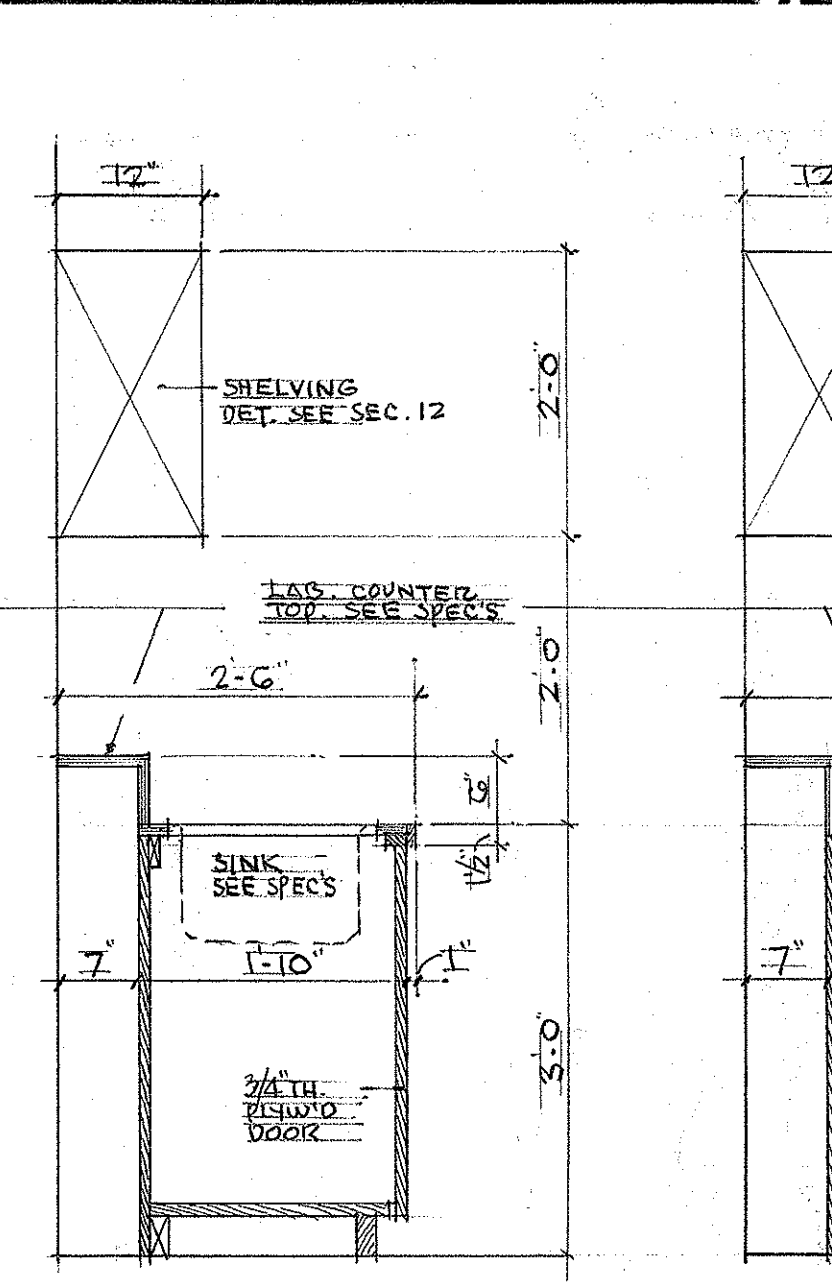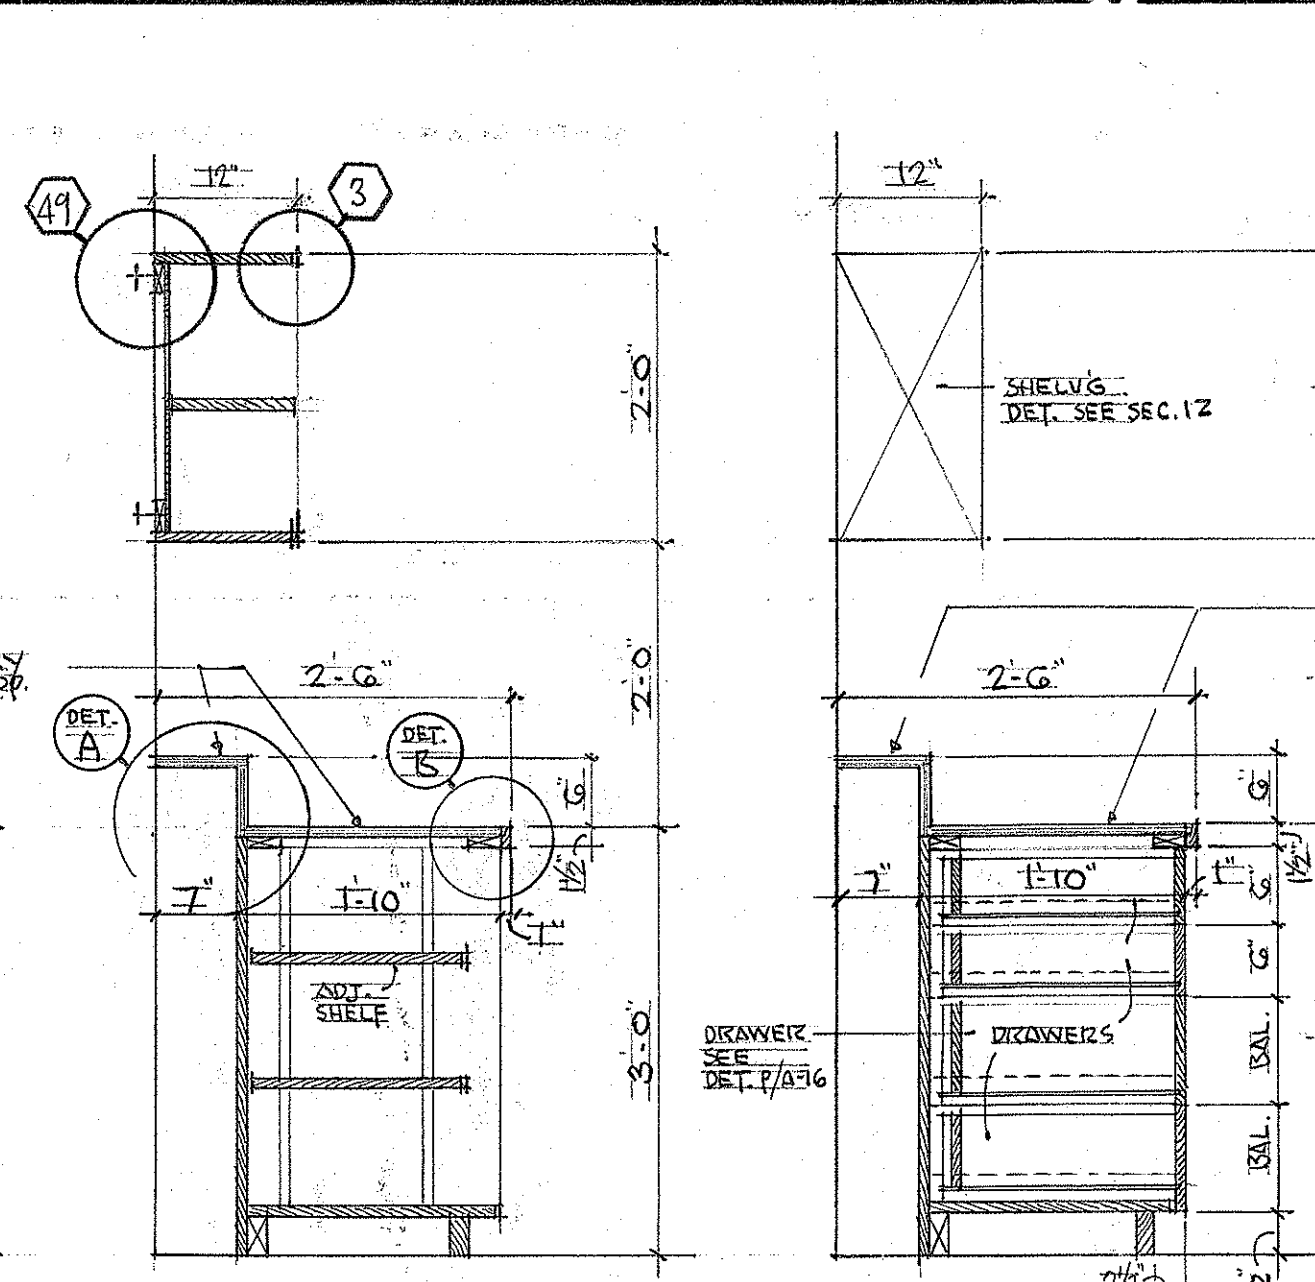


PLAN OF LAB. COUNTER AT FUME HOOD LOCATION OF HOLES
SCALE 1/2"=1'-0"

REVISION NO.	DATE	DESCRIPTION	REVISION NO.	DATE	DESCRIPTION


STATE OF HAWAII
DEPARTMENT OF TRANSPORTATION
HIGHWAYS DIVISION

CASEWORK DETAILS AND STAINLESS STEEL COUNTER DETAILS
DISTRICT OFFICE BUILDING
MAUI DISTRICT BASEYARD
KAHULUI MAUI HAWAII
KOBAYASHI - NISHIMURA
ARCHITECT & ENGINEER APRIL 1972
SHEET No. A-17 OF 40 SHEETS


DATE _____
SURVEY PLOTTED BY _____
DRAWN BY _____
CHECKED BY _____
NOTES BOOK _____
No. _____

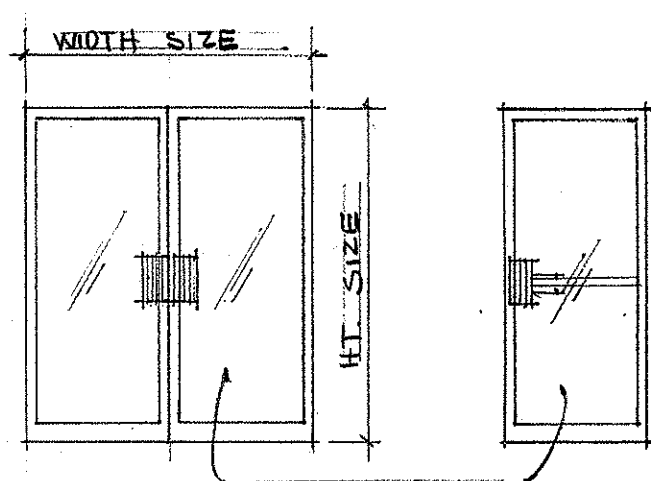


1
PAIR ALUM. GL. DR.
KAWNEER NARROW STILE
140 DOORS

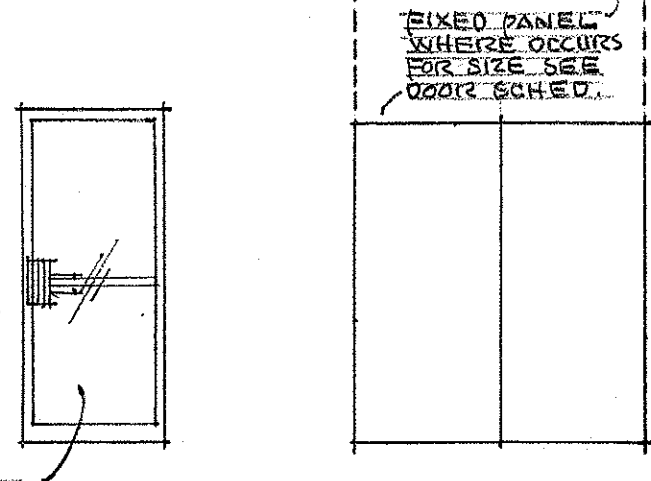


2
ALUM. GL. DR.

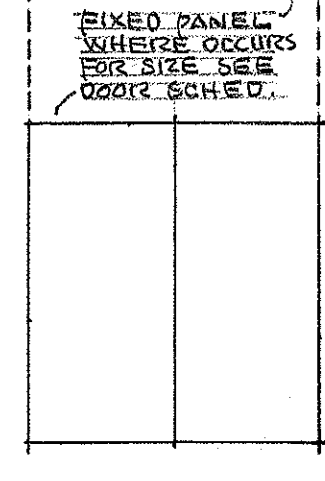


3
FLUSH WOOD DR.

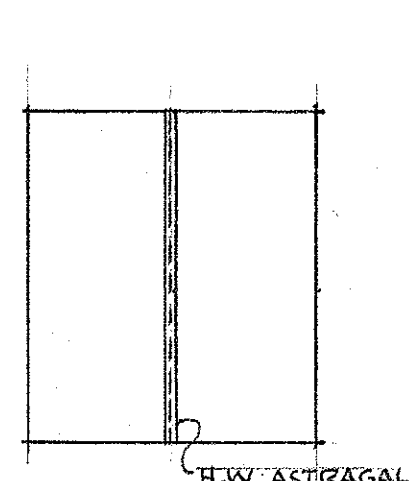


4
FLUSH WOOD DR.

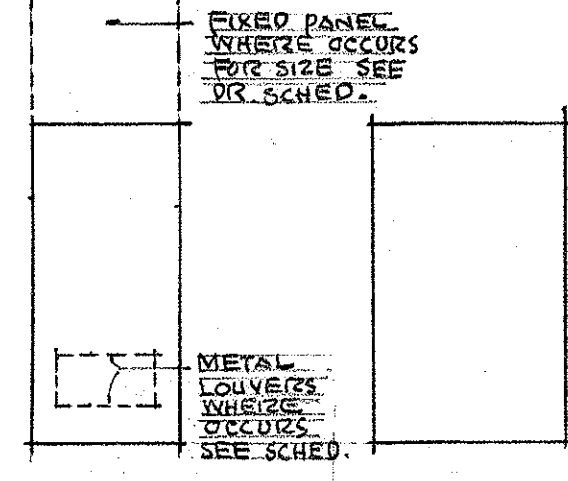


5
FLUSH WOOD DR.

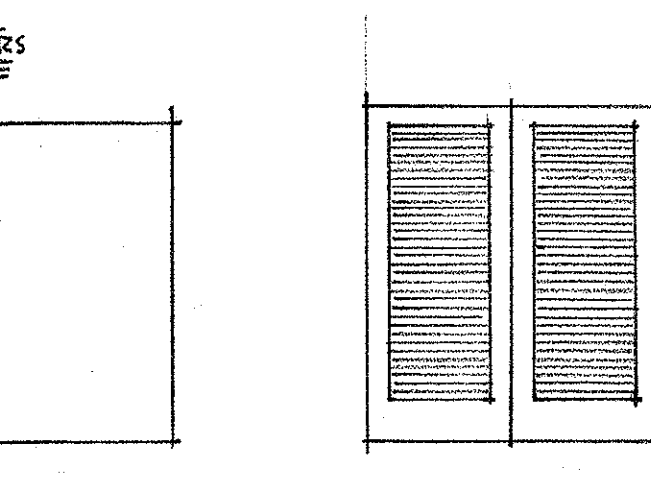


6
VAULT DOOR
SEE SPEC'S.

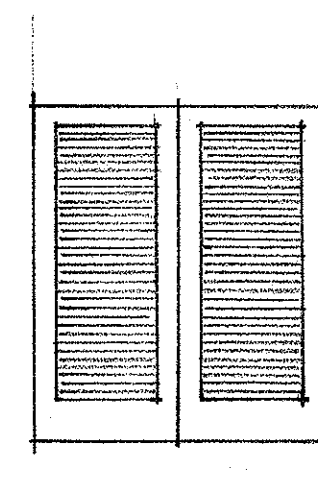


7
FULL METAL
DOOR
SEE SPEC'S.

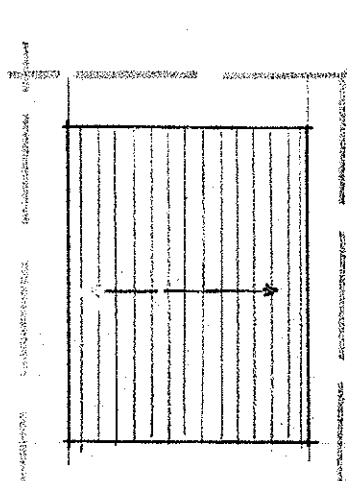


8
FOLDING H.V.
DOOR
SEE SPEC'S.

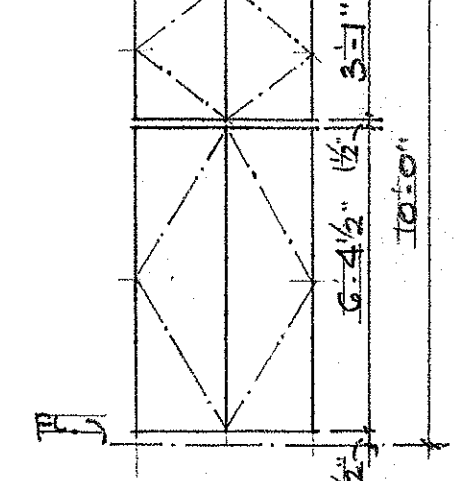


9
FLUSH WOOD DR.

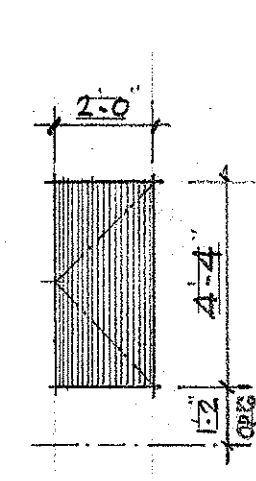

10
LAMINATED
PLASTIC COVERED
STALL DOOR

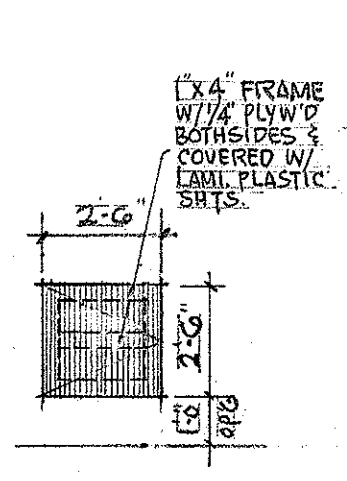

11
LAMINATED
PLASTIC COVERED
GATE

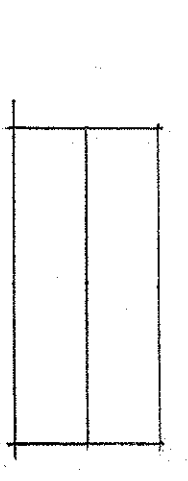

12
FLUSH WOOD
DOOR

DOOR TYPES


SCALE 1/4"=1'-0"

NOTE:
ALL ALUM. GL. DR'S. SHALL BE
PERMANENT OR DURANOMIC
FINISH (DARK BRONZE)

OMITTED


FED. ROAD DIST. NO.	STATE	FED. AID PROJ. NO.	FISCAL YEAR	SHEET NO.	TOTAL SHEETS
HAWAII	HAW.				

DOOR	HEAD - JAMB SIM.	JAMB AT CORNER PTN.
DOOR	INTER. SUPPORT	STORAGE CLOS. DR. FRAME AT RM. (11 & 12)
DOOR	SC. 3'-1'-0"	

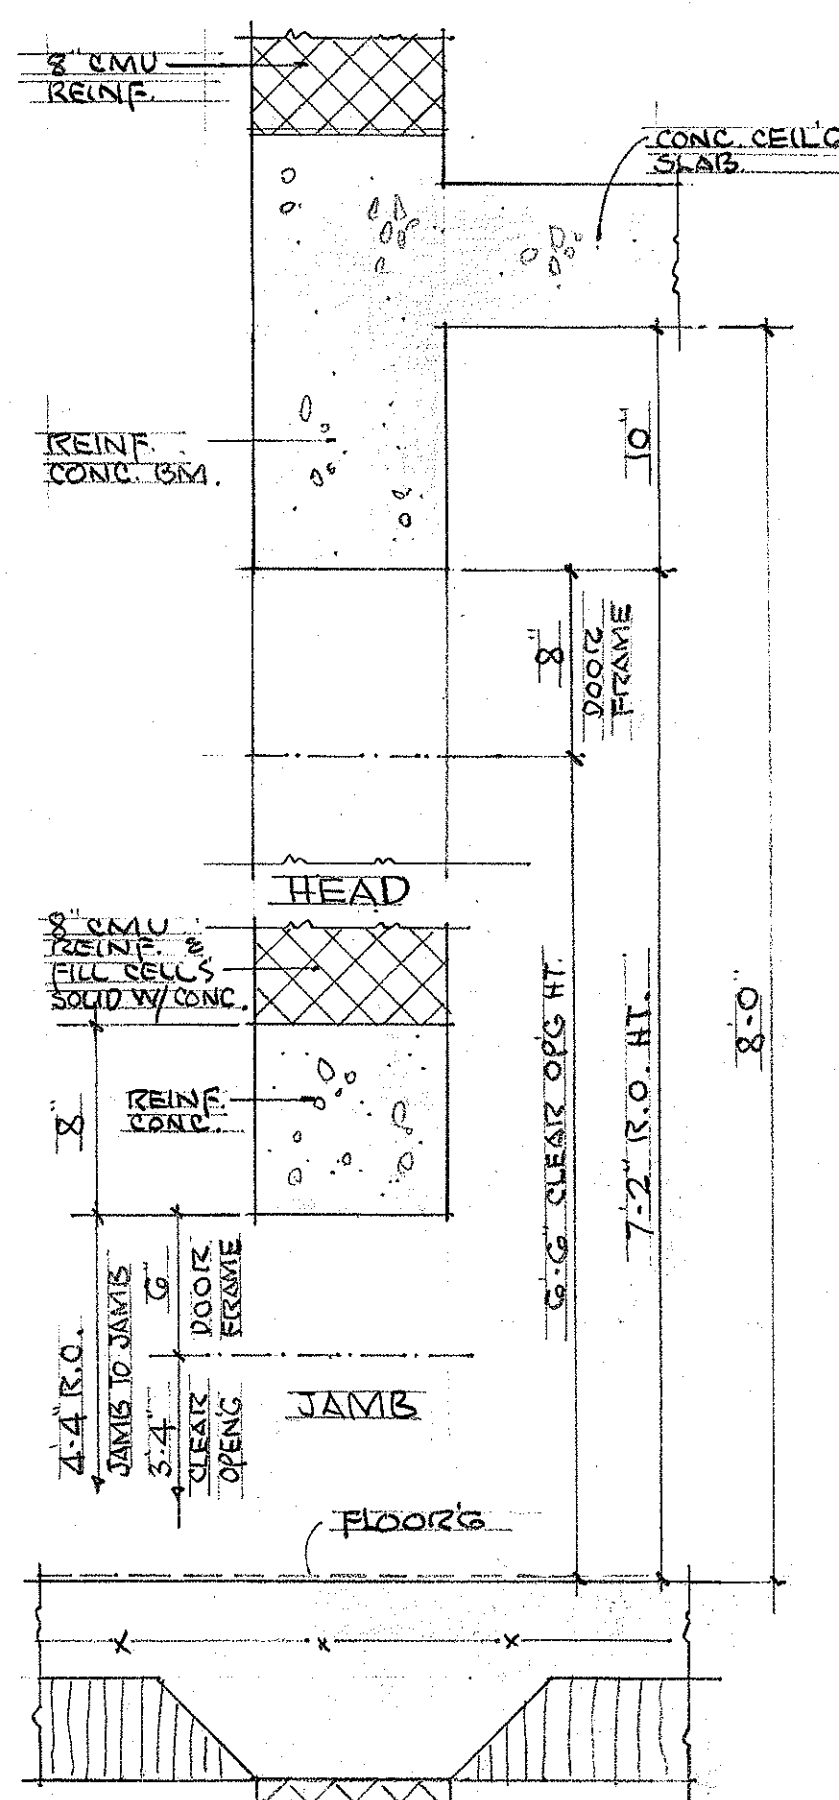


NOTE:
CONTRACTOR SHALL VERIFY ALL
DIMENSION BEFORE CONSTRUCTION
WITH VAULT DOOR AND FRAME
SUPPLIER


A
VAULT DOOR OPEN'G
DETAILS SC. 1/2"=1'-0"

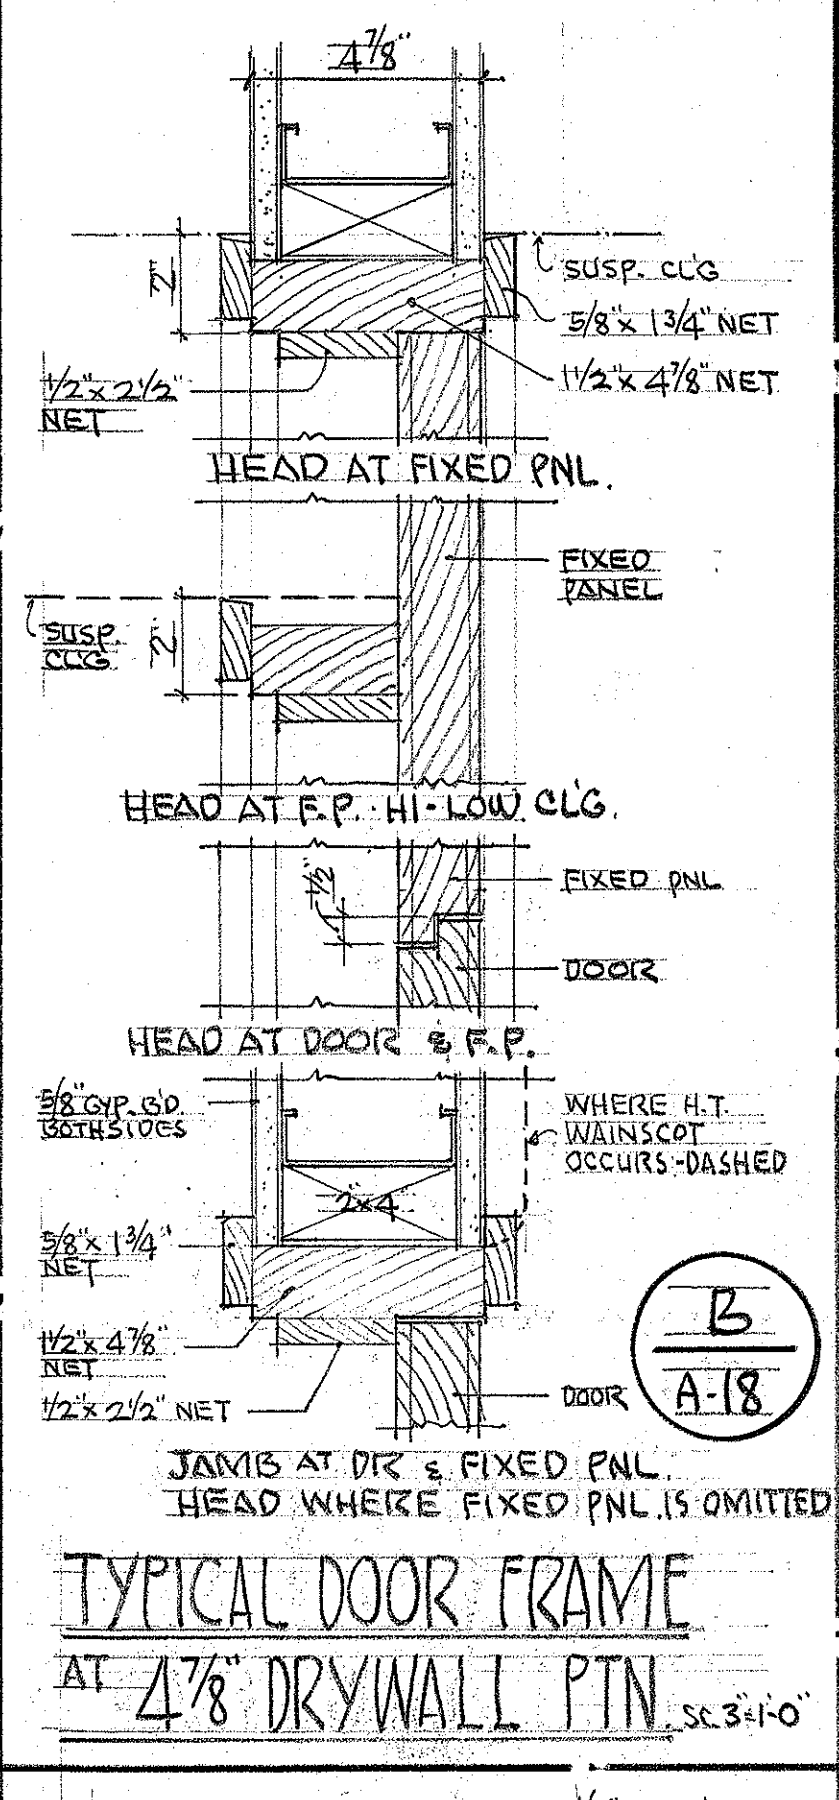


B
TYPICAL DOOR FRAME
AT 4 7/8 DRYWALL PTN. SC. 3'-1'-0"

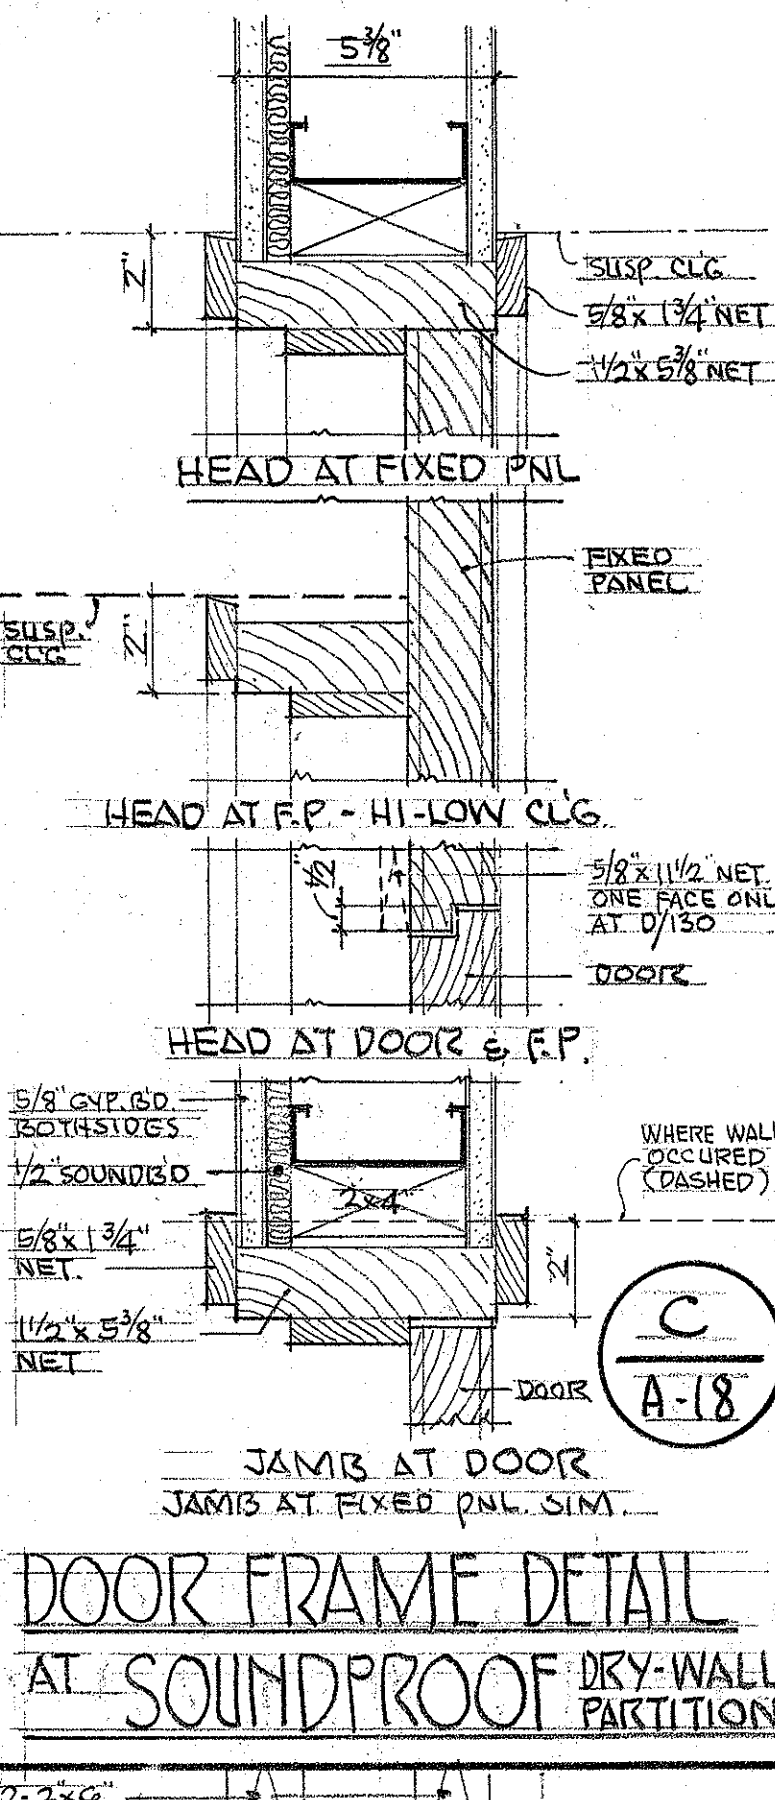


C
DOOR FRAME DETAIL
AT SOUNDPROOF DRY-WALL
PARTITION

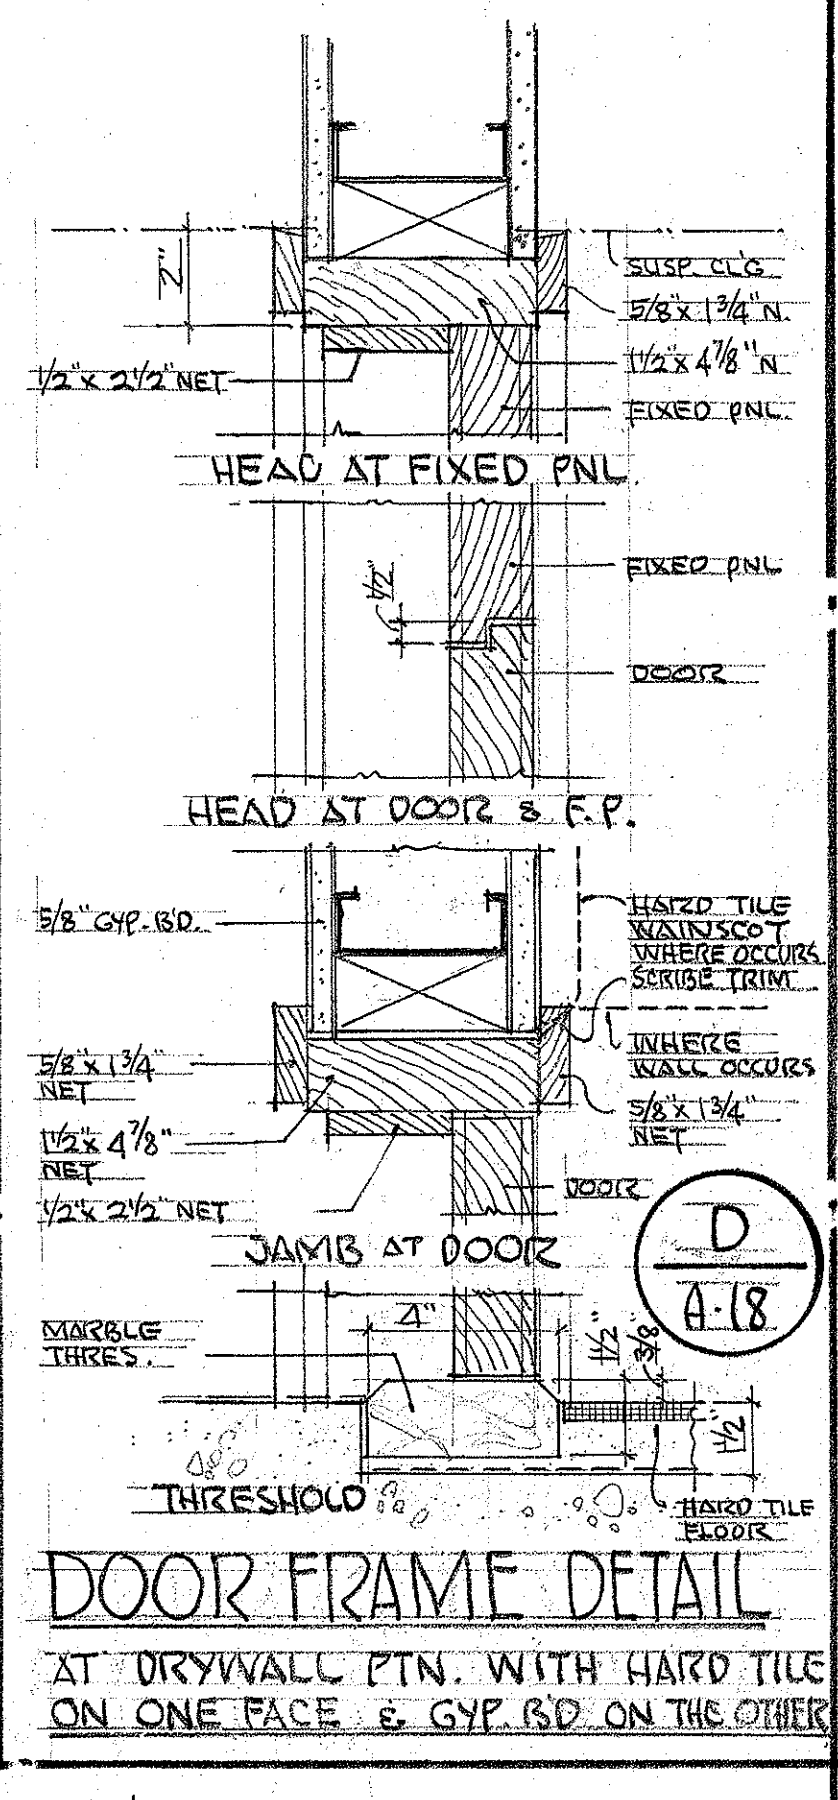


D
DOOR FRAME DETAIL
AT DRYWALL PTN. WITH HARD TILE
ON ONE FACE & GYP. BD. ON THE OTHER

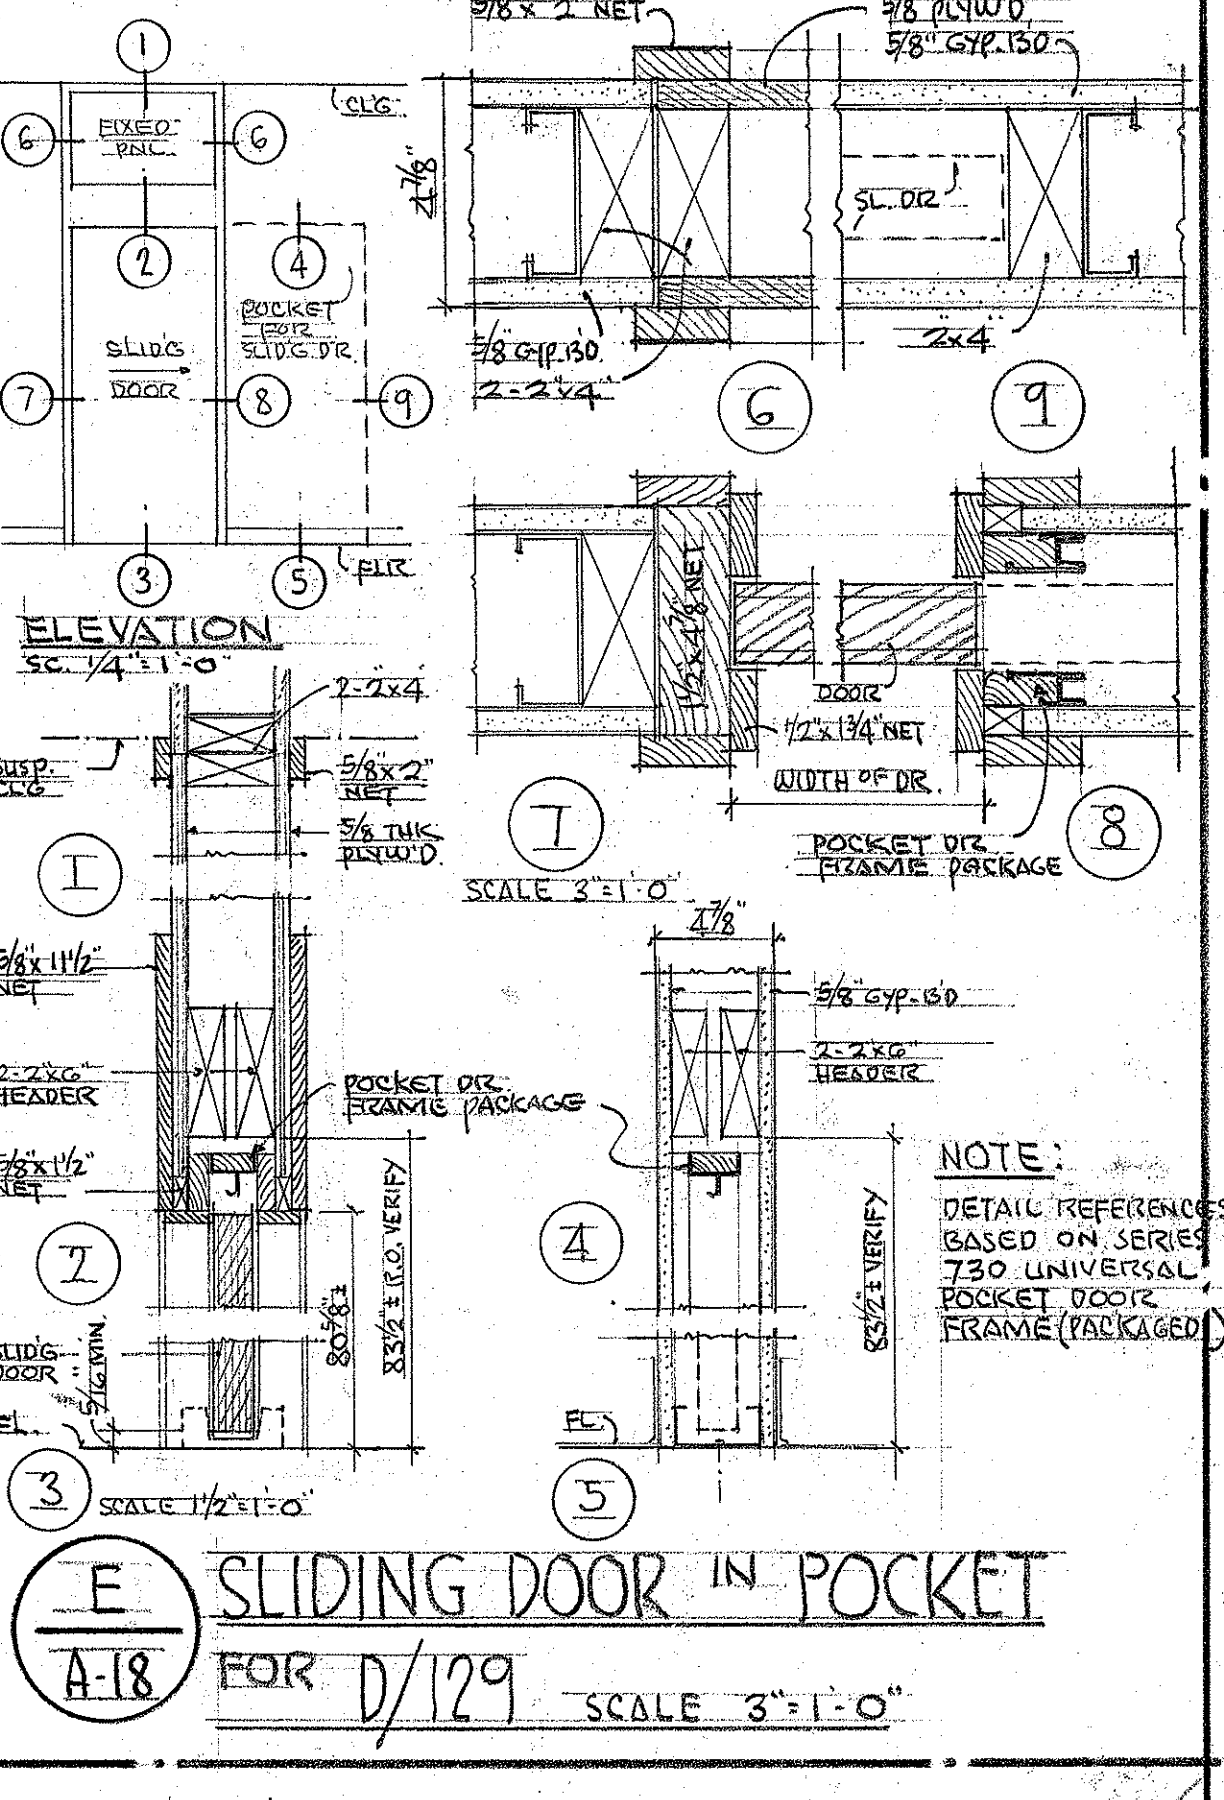


E
SLIDING DOOR IN POCKET
FOR D/129 SCALE 3'-1'-0"

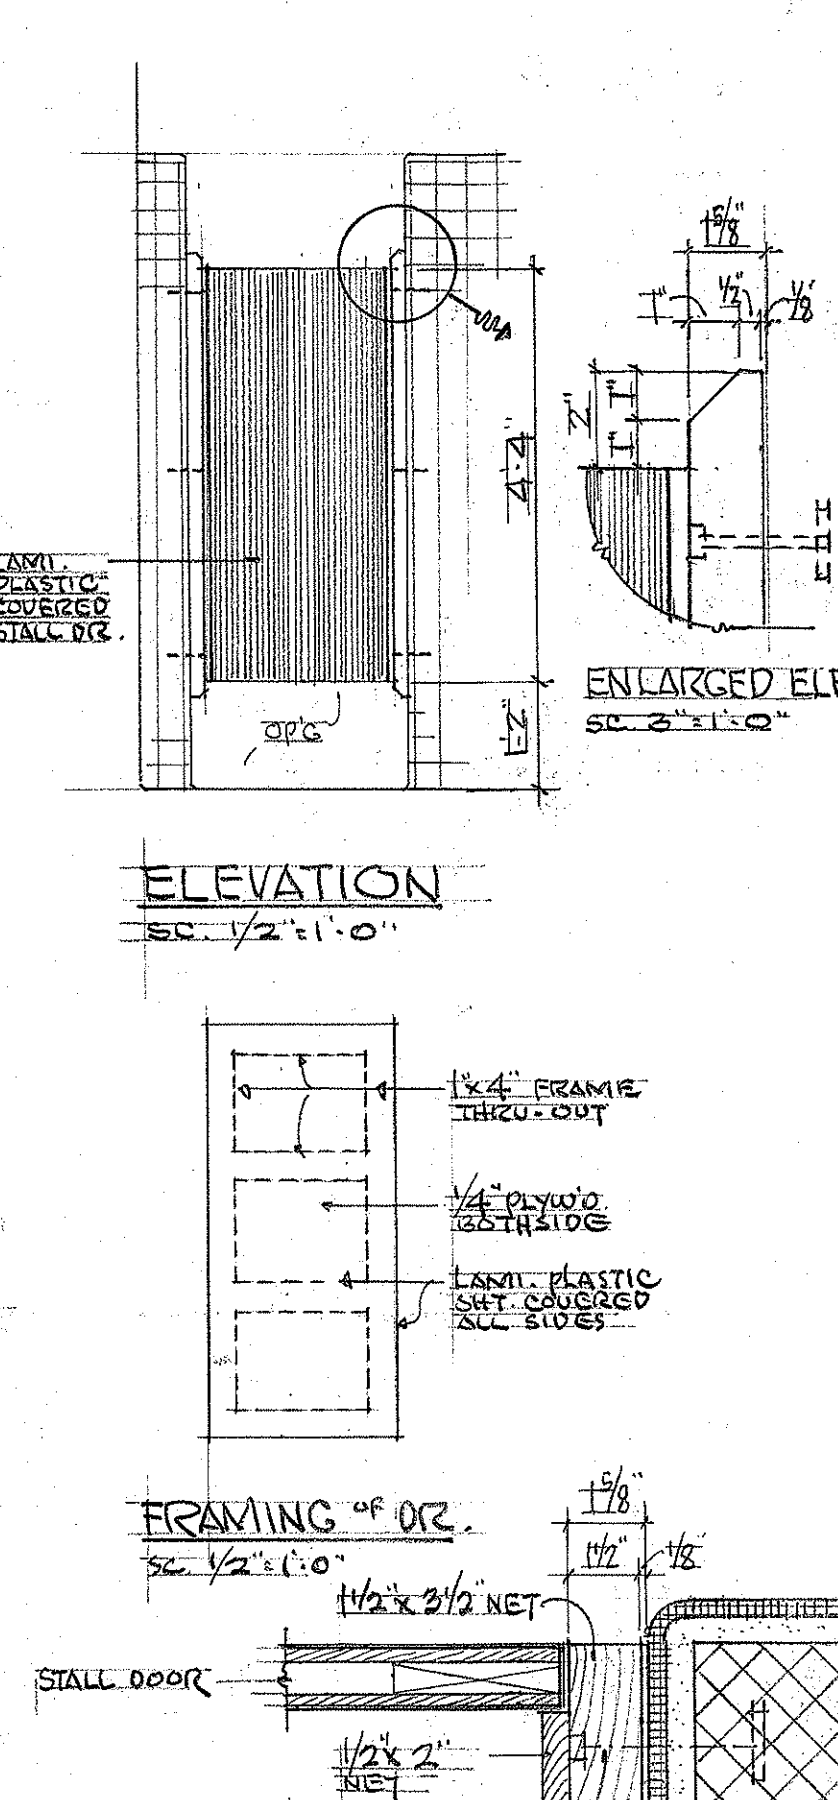


F
STALL DOOR FRAME
FOR D/122

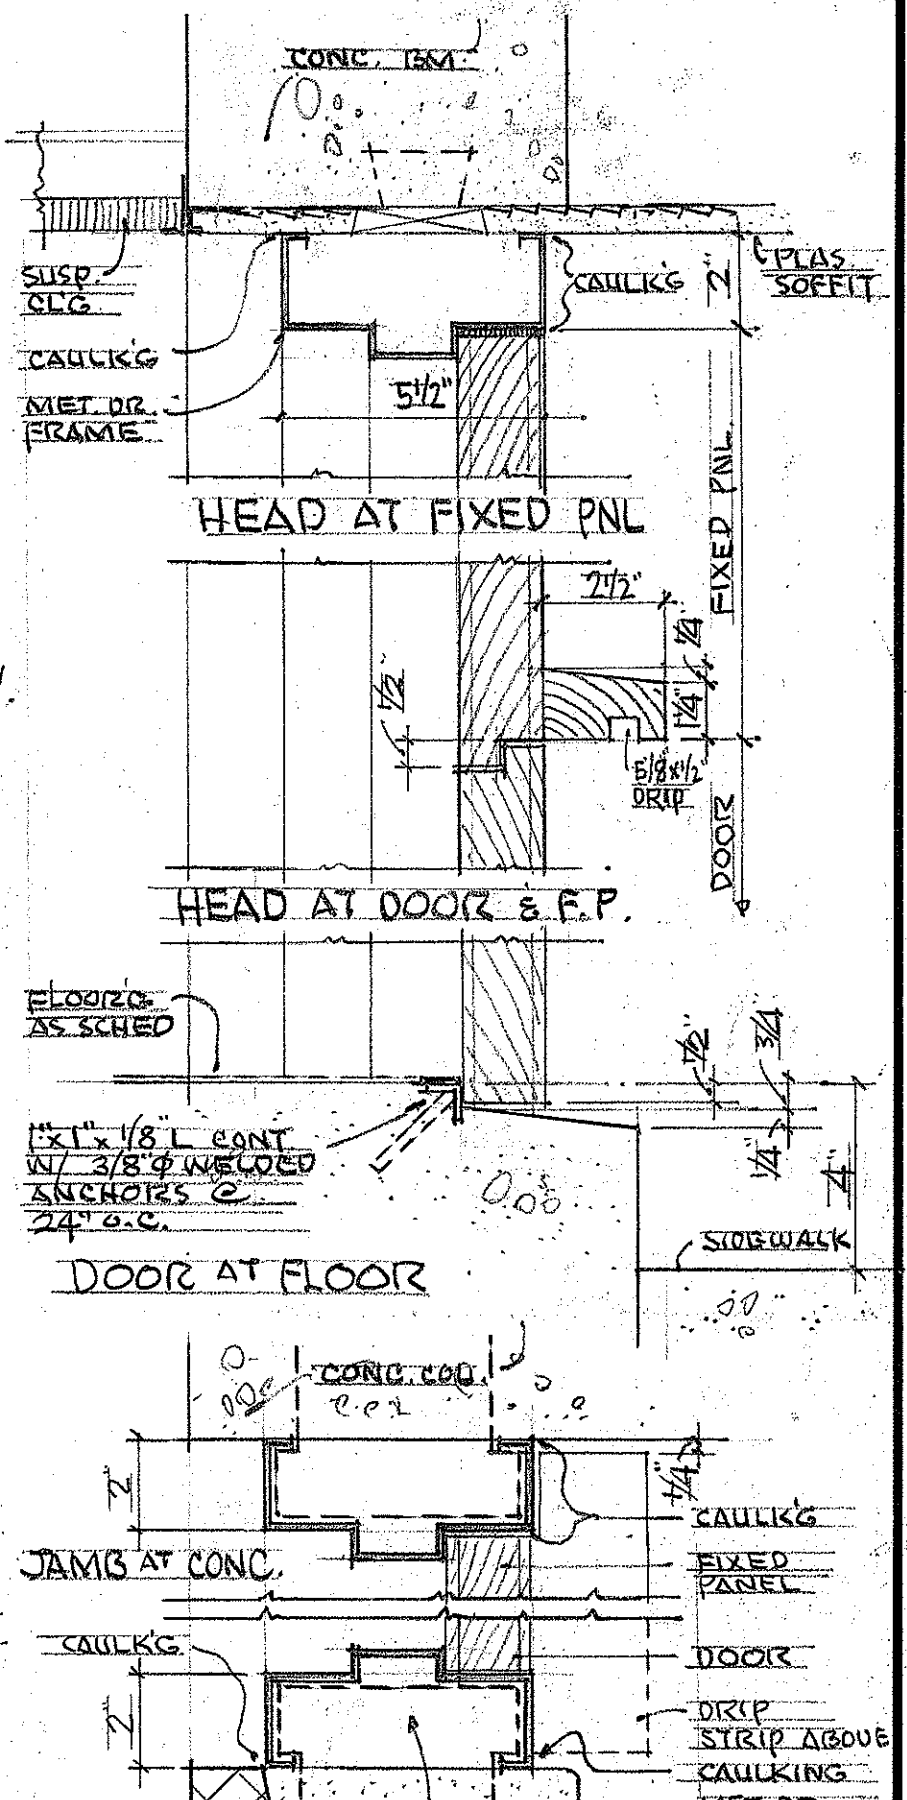


G
METAL DOOR FRAME
FOR D/142 SC. 3'-1'-0"

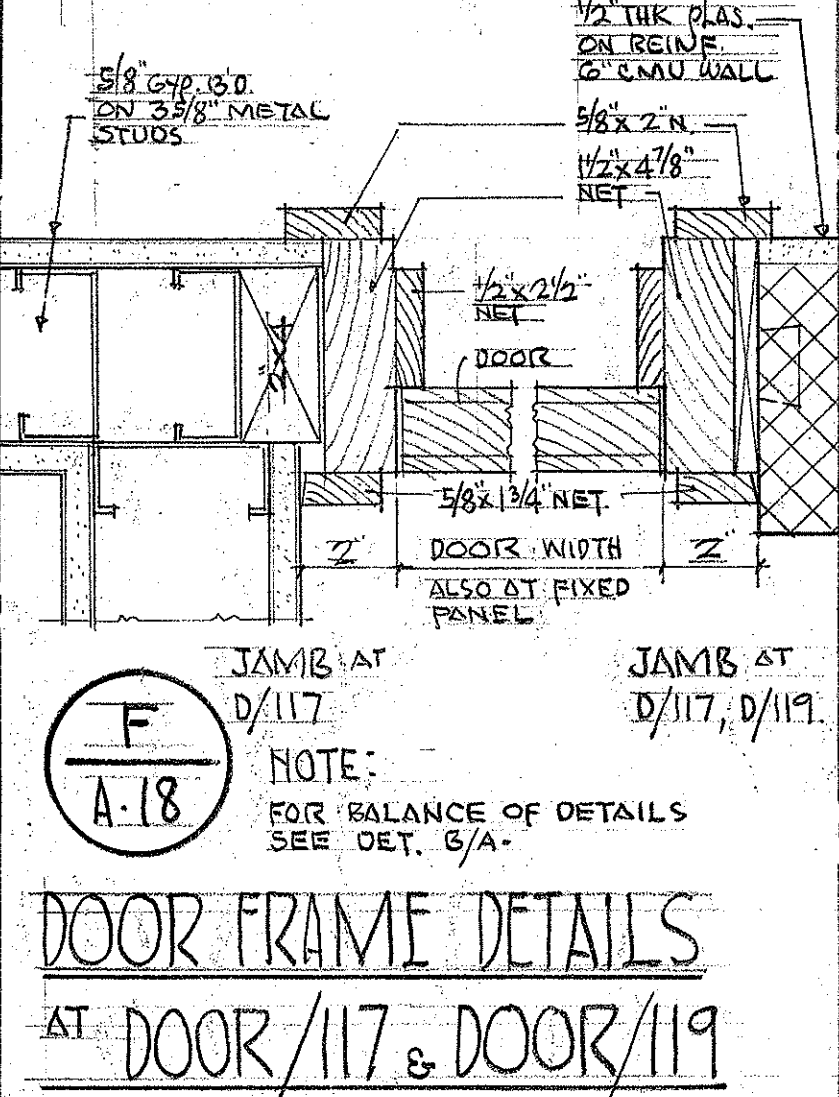


F
DOOR FRAME DETAILS
AT DOOR/117 & DOOR/119

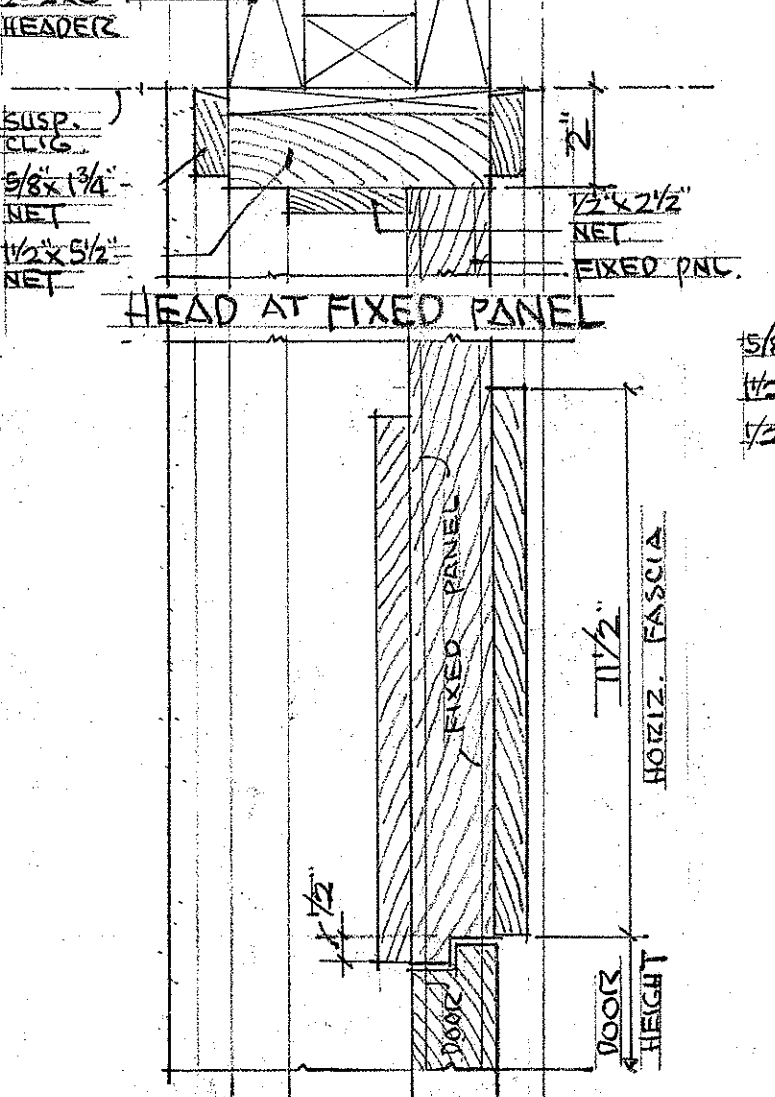


G
DOOR FRAME DETAILS
AT 8 CMU WALL - D/126
SCALE 3'-1'-0"

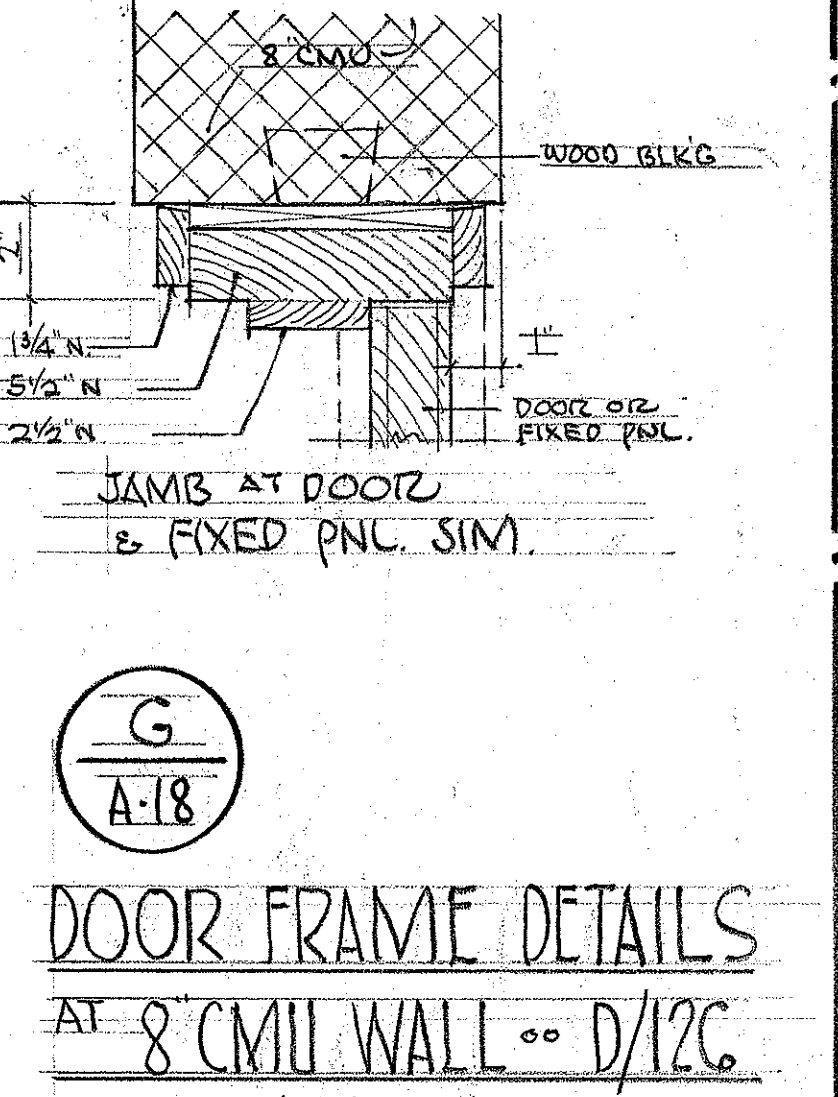


H
WOOD FOLDING DOOR
DETAIL - D/111 SCALE 3'-1'-0"

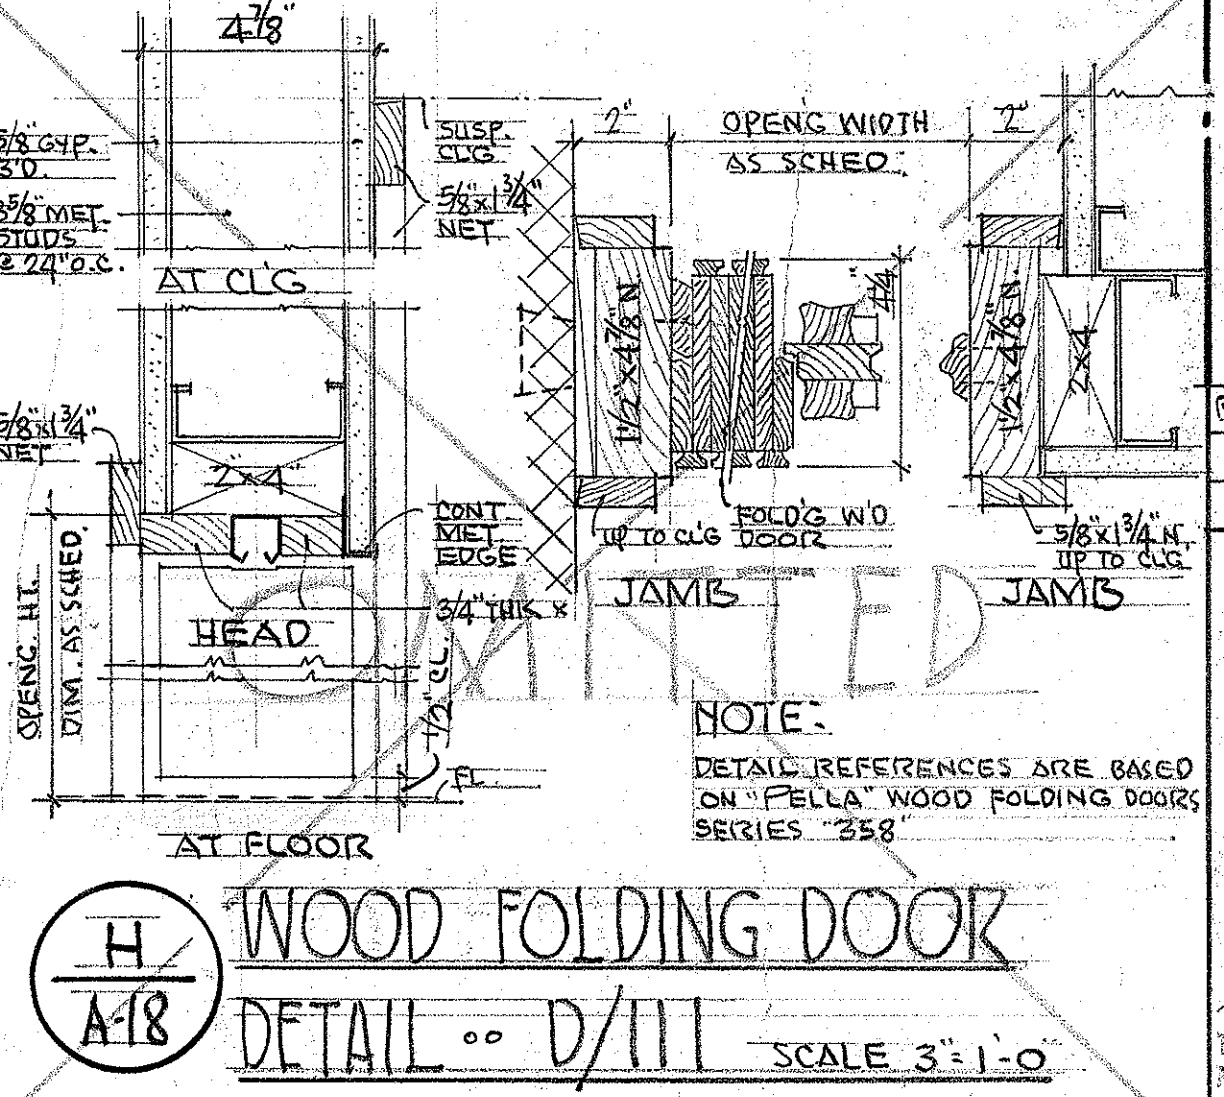



I
WOOD FOLDING DOOR
DETAIL - D/111 SCALE 3'-1'-0"

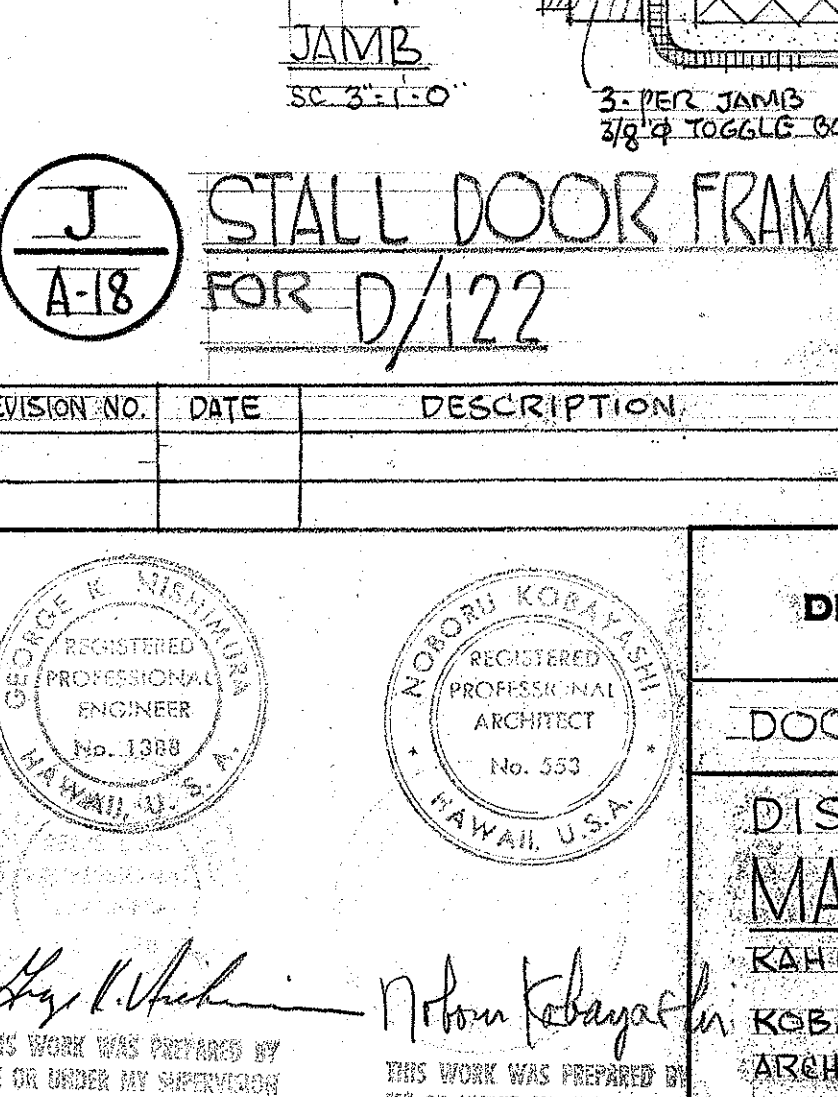

J
STALL DOOR FRAME
FOR D/122

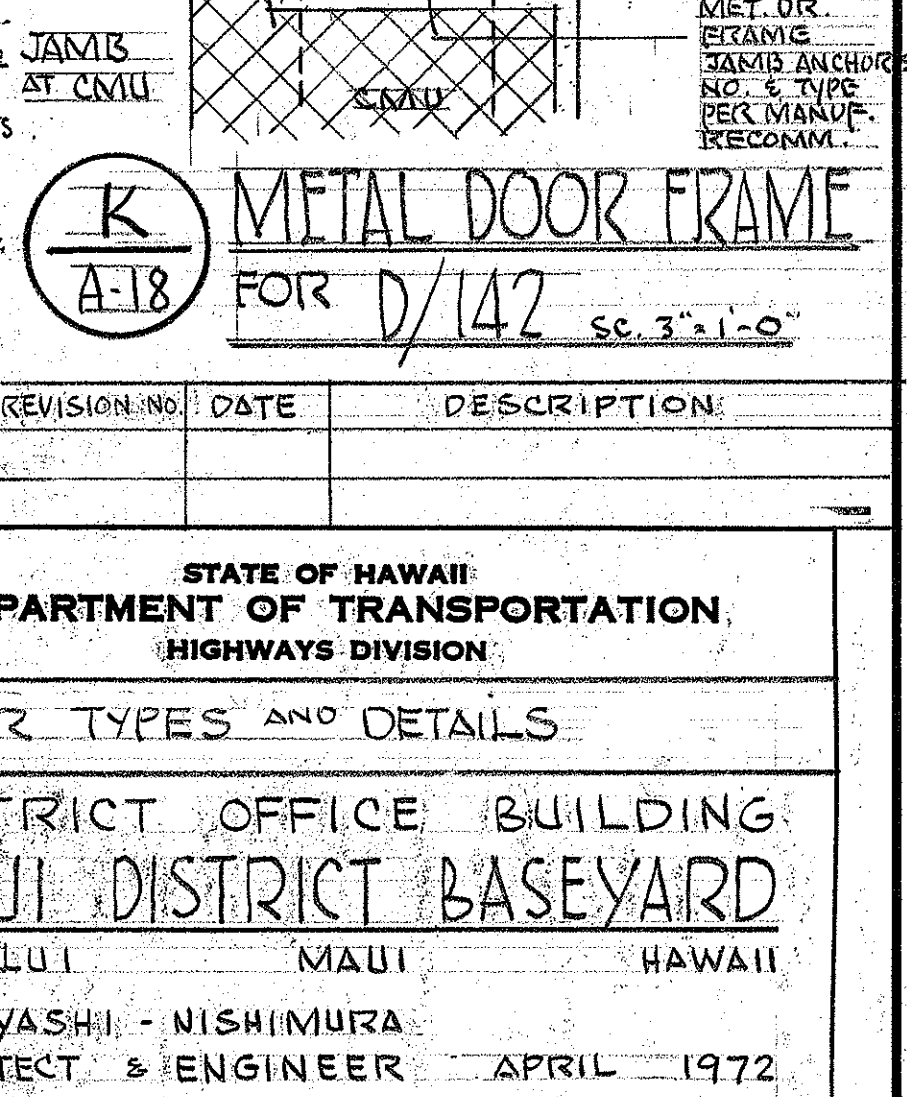


K
METAL DOOR FRAME
FOR D/142 SC. 3'-1'-0"

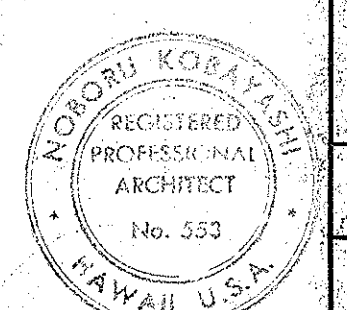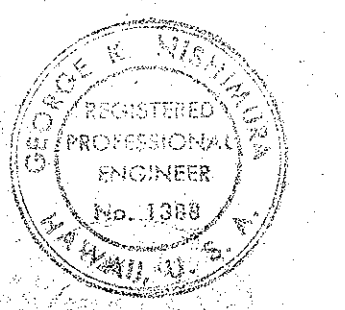


STATE OF HAWAII
DEPARTMENT OF TRANSPORTATION
HIGHWAYS DIVISION
DOOR TYPES AND DETAILS
DISTRICT OFFICE BUILDING
MAUI DISTRICT BASEYARD
KAHULUI MAUI HAWAII
KOBAYASHI - NISHIMURA
ARCHITECT & ENGINEER
APRIL 1972
SHEET No. A-18 OF 40 SHEETS

FED. ROAD DIST. NO.	STATE	FED. AID PROJ. NO.	FISCAL YEAR	SHEET NO.	TOTAL SHEETS
HAWAII	HAW.				

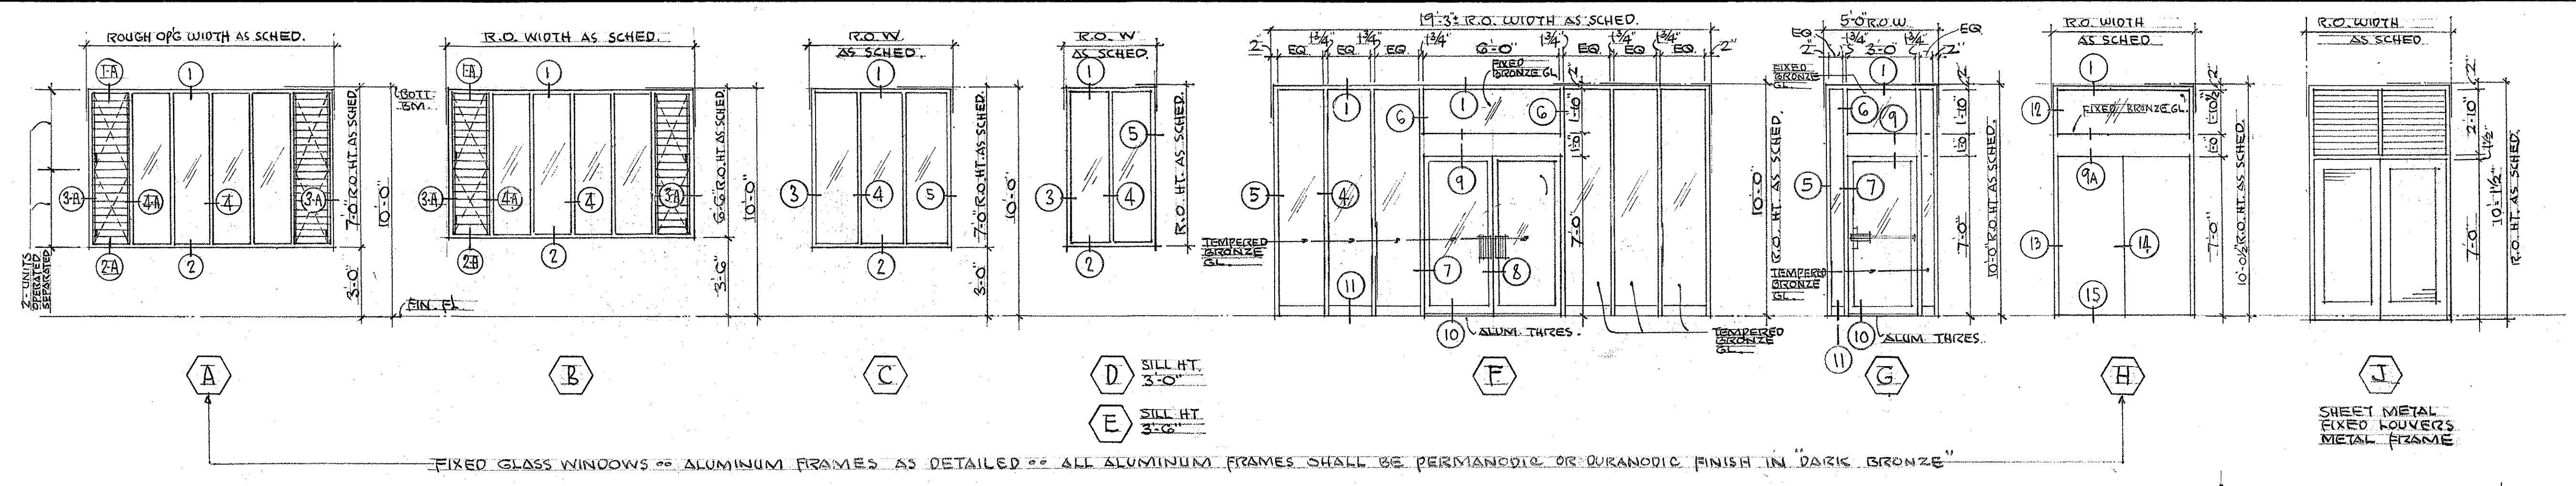

FIXED GLASS WINDOWS - ALUMINUM FRAMES AS DETAIL - ALL ALUMINUM FRAMES SHALL BE PERMANODIC OR DURANODIC FINISH IN "DARK BRONZE"

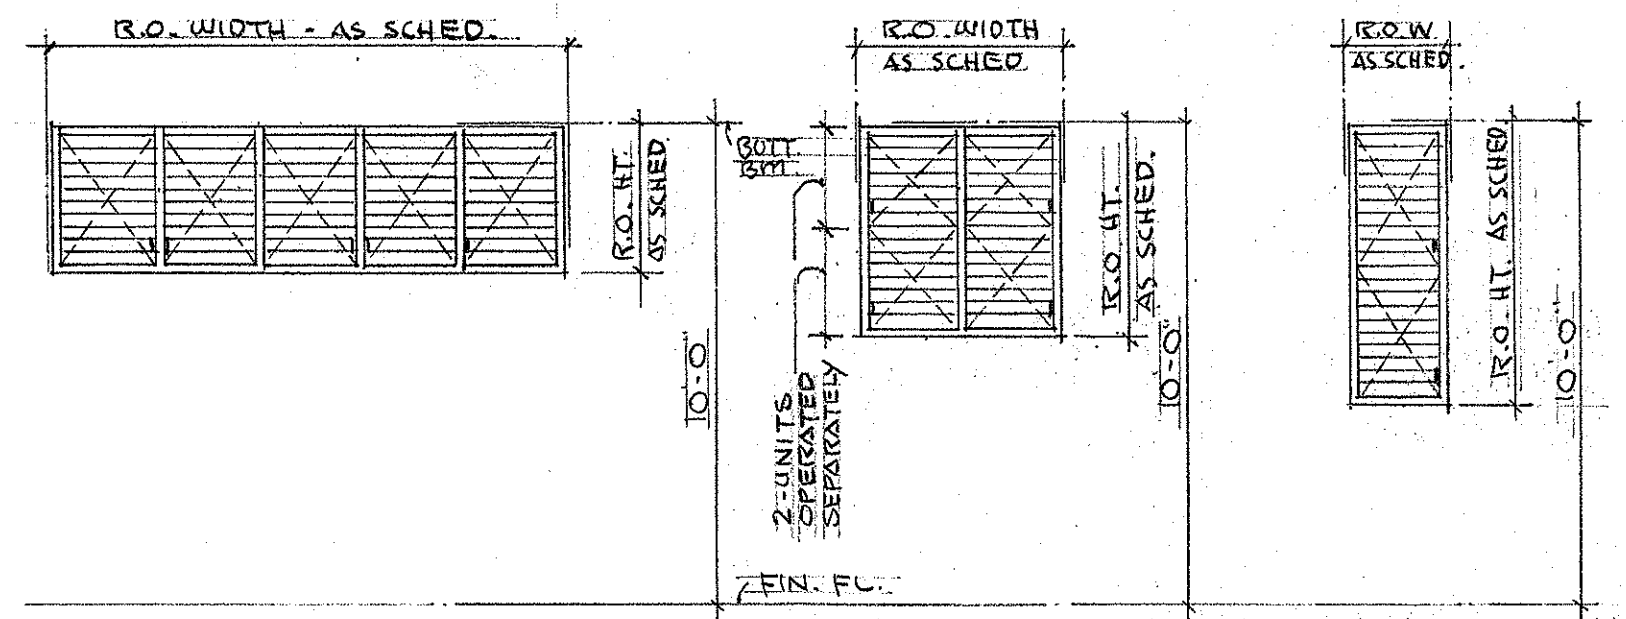


GLASS JALOUSIE WINDOWS - EXTRUDED ALUM. FRAME SURROUND TYPE - LEVER OPERATED.

WINDOW TYPES

SCALE 1/4" = 1'-0"

NOTE:
WINDOW GLASS TYPES SEE WDW. SCHEDULE
ALL ALUMINUM JALOUSIE FRAMES SHALL BE "DARK BRONZE ANODIZED FINISH"

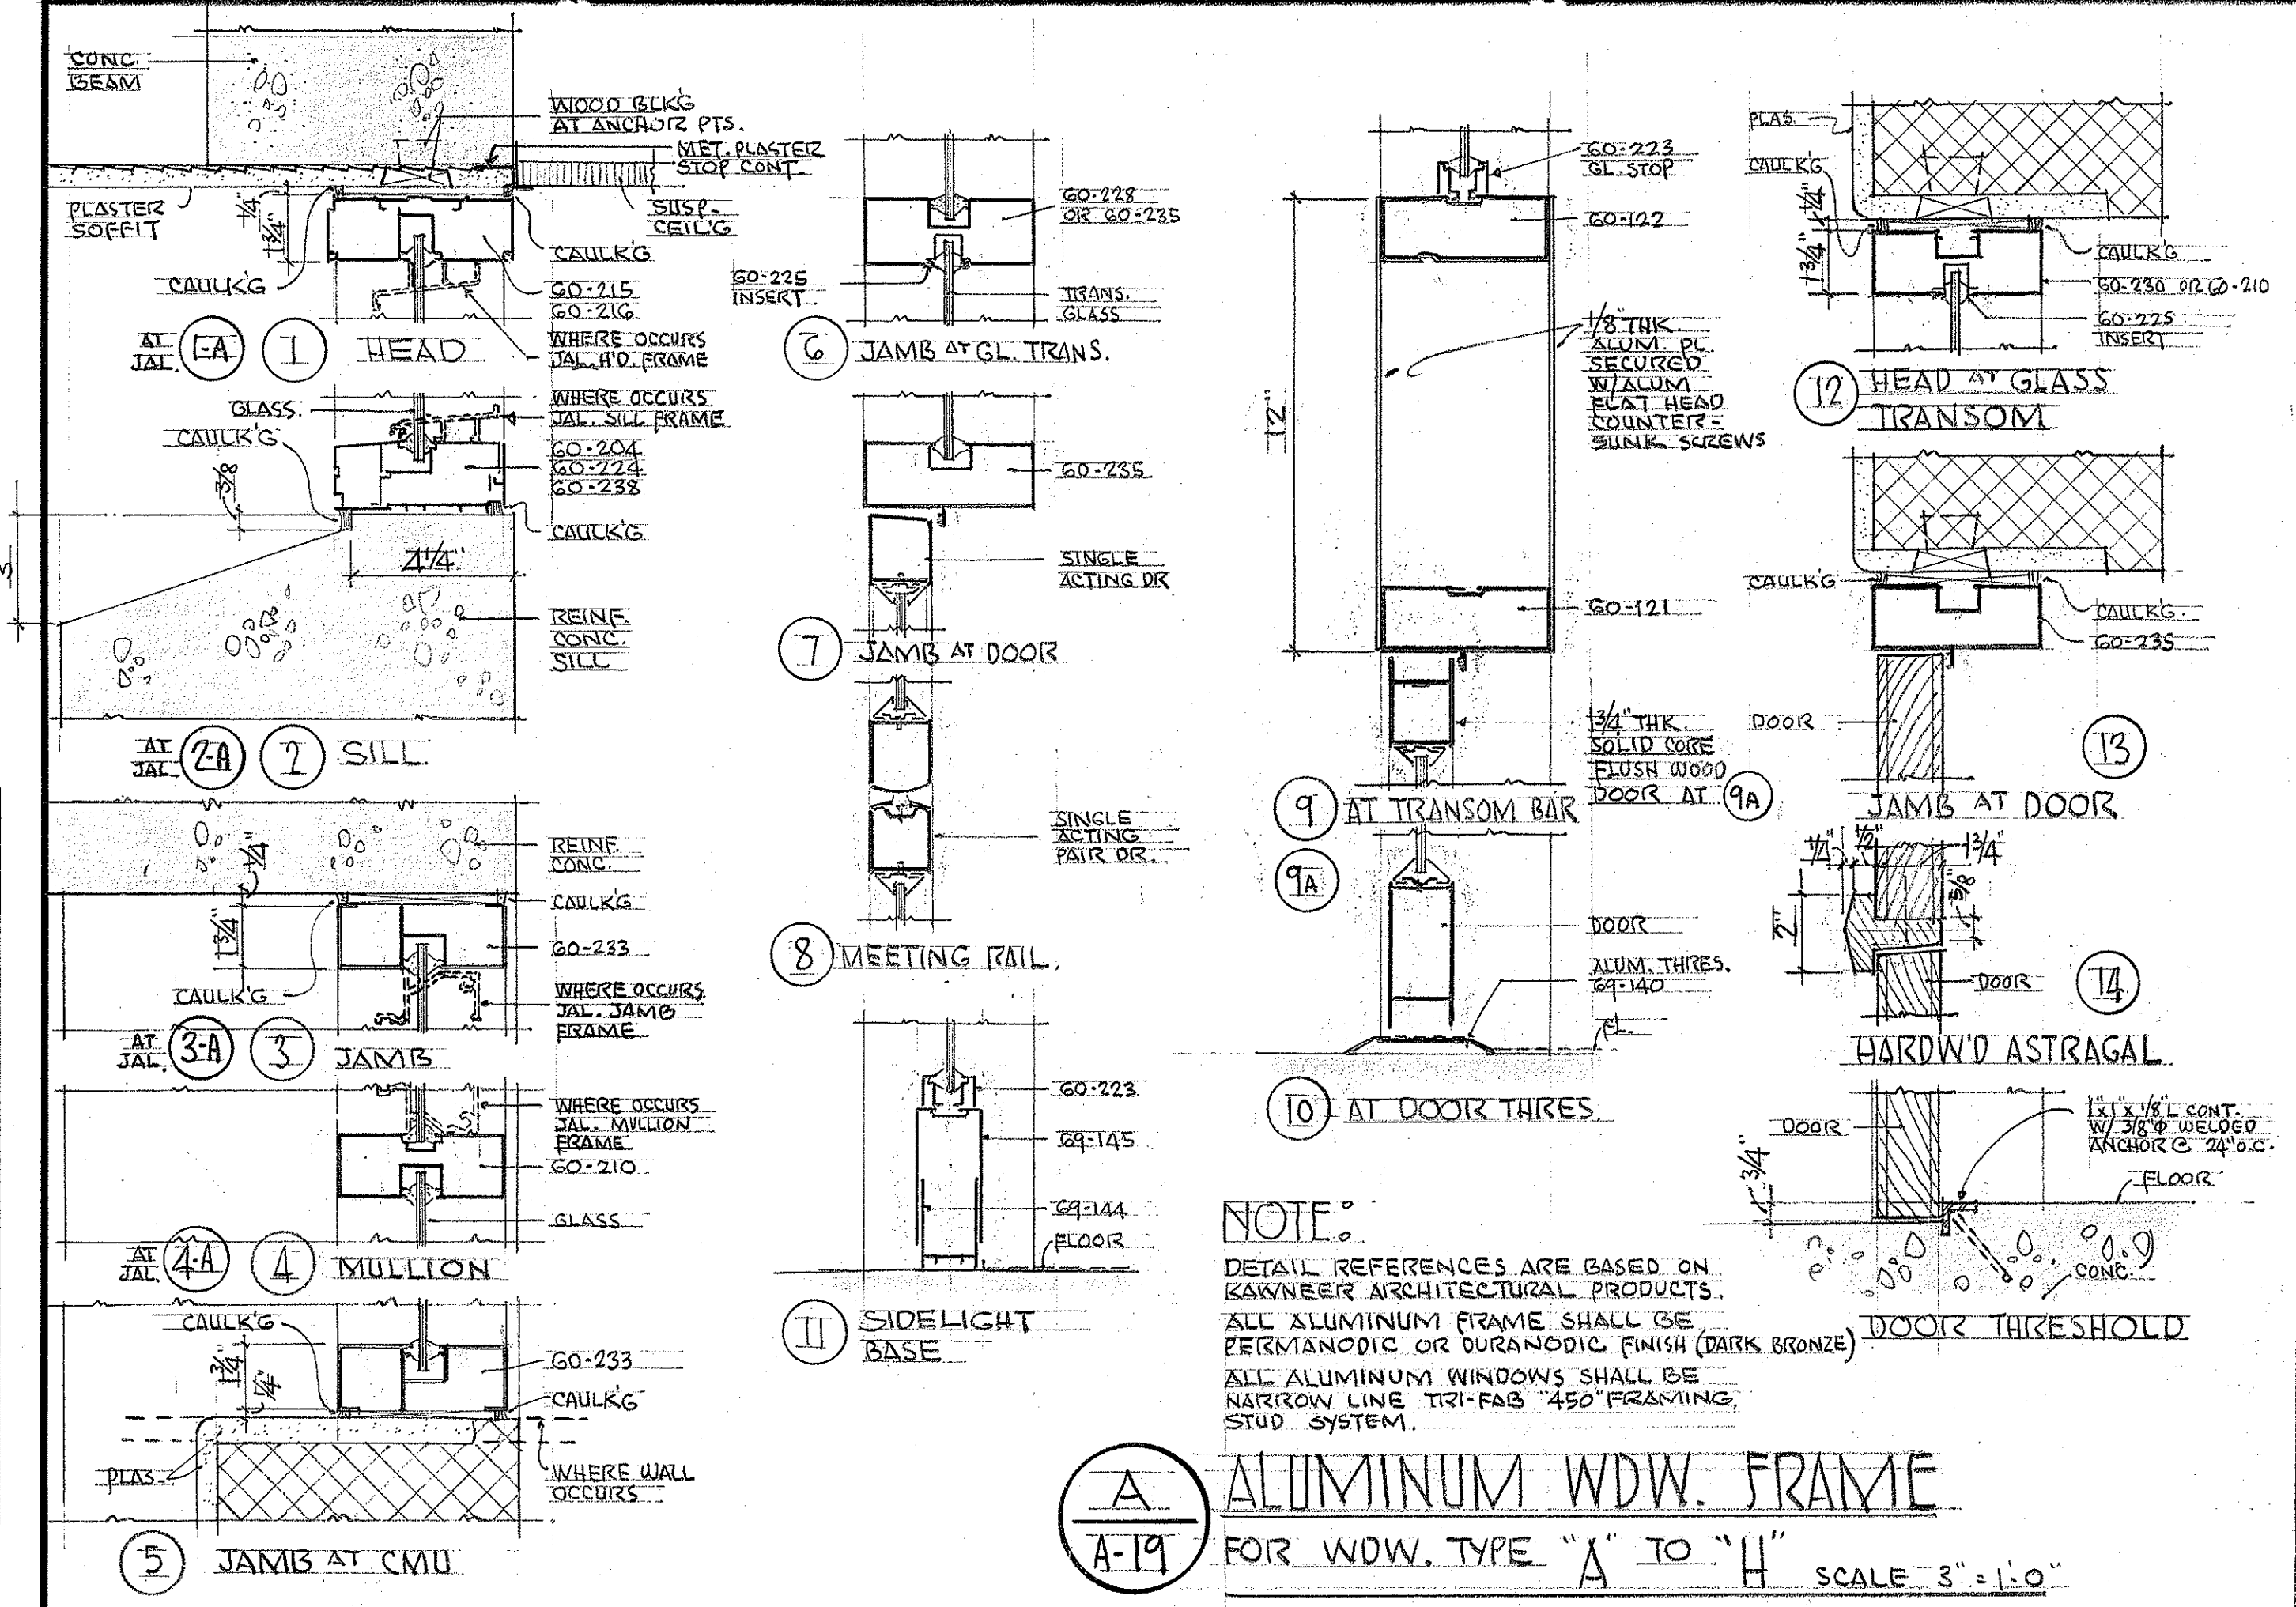

NOTE:
DETAIL REFERENCES ARE BASED ON KAWNEER ARCHITECTURAL PRODUCTS.
ALL ALUMINUM FRAME SHALL BE PERMANODIC OR DURANODIC FINISH (DARK BRONZE)
ALL ALUMINUM WINDOWS SHALL BE NARROW LINE TRI-FAB 450 FRAMING STUD SYSTEM.

A-19 ALUMINUM WDW. FRAME
FOR WDW. TYPE "A" TO "H" SCALE 3" = 1'-0"

