

INDEX TO DRAWINGS


FED. ROAD DIST. NO.	STATE	FED. AID PROJ. NO.	FISCAL YEAR	SHEET NO.	TOTAL SHEETS
HAWAII	HAW.	F-030-1(18)	1984	88	160

SHEET NO.	DESCRIPTION
1	INDEX, ESTIMATED QUANTITIES & LOCATION PLAN
2	GENERAL STRUCTURAL NOTES, TYPICAL PIER ELEVATION
3	LAYOUT PLAN, LONGITUDINAL SECTION
4	FOUNDATION PLAN, BORING LOGS
5	BORING LOGS - SYMBOLS & ABBREVIATIONS
6	TYPICAL STRUCTURE EXCAVATION & BACKFILL PAY LIMITS DETAILS
7	ABUTMENT ① - PLAN, ELEVATION & WINGWALL NO. 1
8	ABUTMENT ① - SECTIONS & WINGWALL NO. 2
9	ABUTMENT ② - PLAN, ELEVATION & WINGWALL NO. 3
10	ABUTMENT ② - SECTIONS & WINGWALL NO. 4
11	ABUTMENT COLUMN - ELEVATION & COLUMN TIES SCHEDULE
12	ABUTMENT ② - FOOTING REINF., TYP. WALL FOOTING STEP-UP DETAIL
13	TYPICAL ABUTMENT & WALL SECTIONS
14	PIER ① & ⑤ - FOOTING DETAIL
15	PIER ②, ③ & ④ - FOOTING DETAIL
16	TYPICAL PIER COLUMN DETAILS

SHEET NO.	DESCRIPTION
17	TYPICAL PIER CAP DETAILS
18	DECK FRAMING PLAN, SLAB CAMBER DIAGRAM
19	NORMAL DECK SECTION, DECK REINFORCING DIAGRAM
20	BEAM "A" & BEAM "B" DETAILS
21	BEAM "C" & "C ₁ " DETAILS
22	BEAM "D"
TD 1	TYPICAL DETAILS - PRESTRESS CONCRETE GIRDER DETAILS - TYPE IV
TD 2	TYPICAL DETAILS - GIRDER CONCRETE SEAT PLAN & SCHEDULE
TD 3	TYPICAL DETAILS - CONCRETE SEATS, HINGE BLOCK, CREEP BLOCK & VERTICAL RESTRAINER
TD 4	TYPICAL DETAILS - DECK EXPANSION & CONSTRUCTION JOINT DETAILS
TD 5	TYPICAL DETAILS - METAL BRIDGE RAIL - ONE RAIL ON PARAPET
TD 6	TYPICAL DETAILS - METAL BRIDGE RAIL - ONE RAIL ON PARAPET
TD 7	TYPICAL DETAILS - METAL GUARD RAIL CONNECTION ONE RAIL ON PARAPET TYPE END POST
DB-100	STANDARD DETAILS - NOTES & MISCELLANEOUS DETAILS

ESTIMATED QUANTITIES

ITEM NO.	ITEM	UNIT	QUANTITY
206.5100	Structure Excavation for Wingwall No. 3	C.Y.	83 C.Y.
206.6000	Structure Excavation for Bridges	C.Y.	△ 2,418 C.Y.
206.7210	Structure Backfill for Bridge Abutments	C.Y.	234 C.Y.
206.7241	Structure Backfill for Wingwall No. 3	C.Y.	77 C.Y.
206.8200	Filter Material for Structures	C.Y.	33 C.Y.
206.8301	Filter Material for Wingwall No. 3	C.Y.	7 C.Y.
207.0101	Ditch and Channel Excavation for Honokahua Stream Bridge	C.Y.	1,097 C.Y.
501.0211	Structure Steel for Protective Nosing of Deck Expansion Joints	LumpSum	3,460 Lbs
503.1091	Concrete in Honokahua Stream Bridge (Except Footings)	LumpSum	△ 2,392 C.Y.
503.1092	Concrete in Footings for Honokahua Stream Bridge	LumpSum	△ 621 C.Y.
503.1401	Concrete in Wingwall No. 3 (Except Footing)	LumpSum	16 C.Y.
503.1411	Concrete in Footing for Wingwall No. 3	LumpSum	16 C.Y.
504.4100	Type IV Prestressed Concrete Girders	LumpSum	4,788 L.F.
507.1100	Metal Bridge Railing - One Rail on Parapet Honokahua Stream Bridge	Lin. Ft.	1,232 L.F.
507.1210	Metal Bridge Railing - One Rail on Parapet at Wingwall No. 3.	Lin. Ft.	27 L.F.
507.7010	Concrete Bridge Parapet, Including 3 End Posts	Lin. Ft.	1,262 L.F.
507.7020	Concrete Bridge Parapet, Including 1 End Post at Wingwall No. 3	Lin. Ft.	37 L.F.
602.0051	Reinforcing Steel in Wingwall No. 3	LumpSum	4,850 Lbs.
602.0090	Reinforcing Steel in Honokahua Stream Bridge	LumpSum	△ 954,219 Lbs.
612.0200	Grouted Rubble Slope Protection	C.Y.	15 C.Y.
648.0000	Riprap Blanket	C.Y.	747 C.Y.

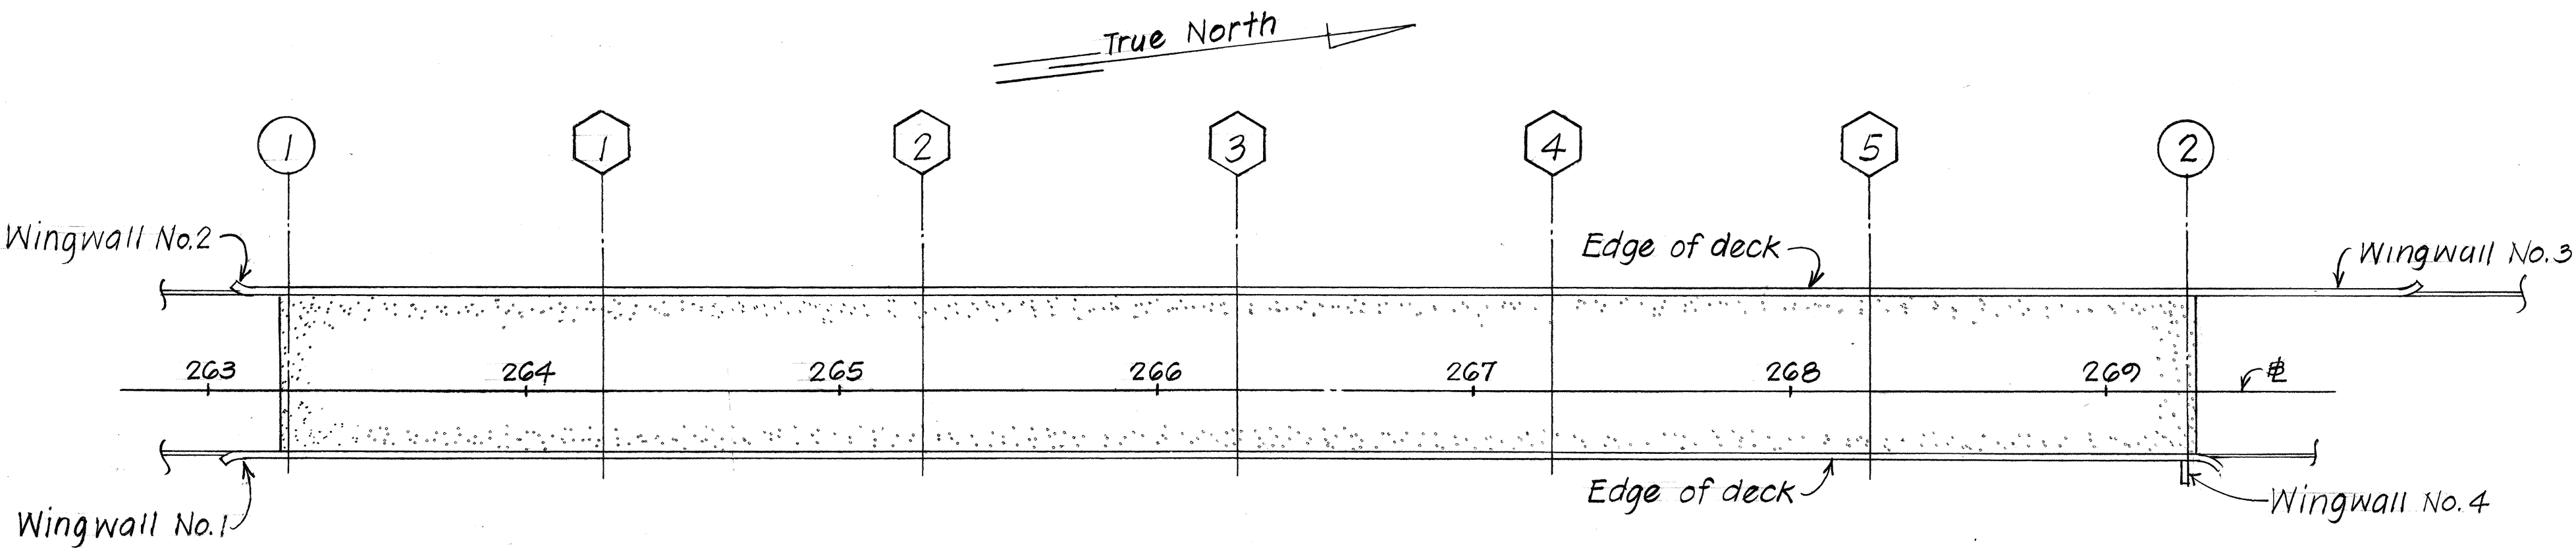

LOCATION PLAN

Scale: 1" = 40'-0"

STATE OF HAWAII
DEPARTMENT OF TRANSPORTATION
LAND TRANSPORTATION FACILITIES DIVISION
HONOKAHUA STREAM BRIDGE
INDEX TO DRAWINGS, LOCATION PLAN
ESTIMATED QUANTITIES
HONOAPIILANI HIGHWAY
Pineapple Hill to Honokahua Bay
Proj. No. F-030-1(18)
Scale: As Noted Date: Apr. 1984
SHEET NO. 1 OF 22 SHEETS

5-1-85	△ Revised Estimated Quantities.
DATE	REVISION

GENERAL STRUCTURAL NOTES

DESIGN SPECIFICATIONS:

AASHTO, Standard Specifications for Highway Bridges (12th edition, including Interim Specifications Bridges, 1978, 1979, 1980, 1981, 1982, 1983.

DESIGN LIVE LOAD:

H5-20-44 or Interstate Loading

ALLOWABLE DESIGN STRESSES:

1. Reinforced concrete: $f_c = 0.40 f'_c$
2. Reinforcing steel: $f_s = 20,000$ psi for Grade 40, 24,000 psi for Grade 60
3. Prestressed concrete: see Design Specifications.

MATERIALS:

1. Reinforced concrete - 5,000 psi (pier footings, pedestals, columns & caps)
 - Class BD (for bridge deck on girders)
 - Class A (all others)
2. Reinforcing steel - ASTM A615, Grade 40 or Grade 60
3. Prestressed concrete - see sht. #101.
4. Admixture in concrete - see Special Provisions

CONSTRUCTION METHODS:

1. Refer to Standard Specifications for Road and Bridge Construction, 1976 Edition and Special Provisions.
2. In general, top of concrete deck of superstructure shall be constructed to follow the finish roadway vertical and horizontal curves and grades. See Highway Plans.
3. The Contractor shall verify all grades and dimensions before commencing with any work.
4. For concrete finish, see Standard Specifications & Special Provisions. Girder concrete seats, hinge & creep blocks to be poured monolithically with the supporting structures. Top surfaces of conc. seats to have hard trowel finish.
5. Except as noted otherwise, all vertical dimensions are measured plumb.
6. Abutment, Wingwall and Pier Footings shall be excavated and poured neat against undisturbed ground. In case of over excavation, space between footing and ground shall be filled with concrete at the Contractor's expense and as directed by the Engineer. The minimum quality of the fill concrete shall be Class D.


REFERENCE:

1. Refer to Standard Detailed Drawings for additional details not covered by detailed and typical drawings.

GENERAL NOTES:

1. All items noted incidental will not be paid for separately.
2. All preformed elastomeric bearing pads and preformed fabric bearing pads shall be secured against displacement with adhesives approved by the Engineer.
3. Except as otherwise noted on plans, all exposed exterior corners 90° or less shall be chamfered $\frac{3}{4}" \times \frac{3}{4}"$. All exposed exterior corners greater than 90° shall not be chamfered. Round all finish corners $\frac{1}{4}"$ radius unless noted otherwise.
4. Exact location of bars shall be so arranged so that no interference will occur between vertical column reinforcement and bottom pier cap horizontal reinforcement.

FED. ROAD DIST. NO.	STATE	FED. AID PROJ. NO.	FISCAL YEAR	SHEET NO.	TOTAL SHEETS
HAWAII	HAW.	F-030-1(18)	1984	89	160

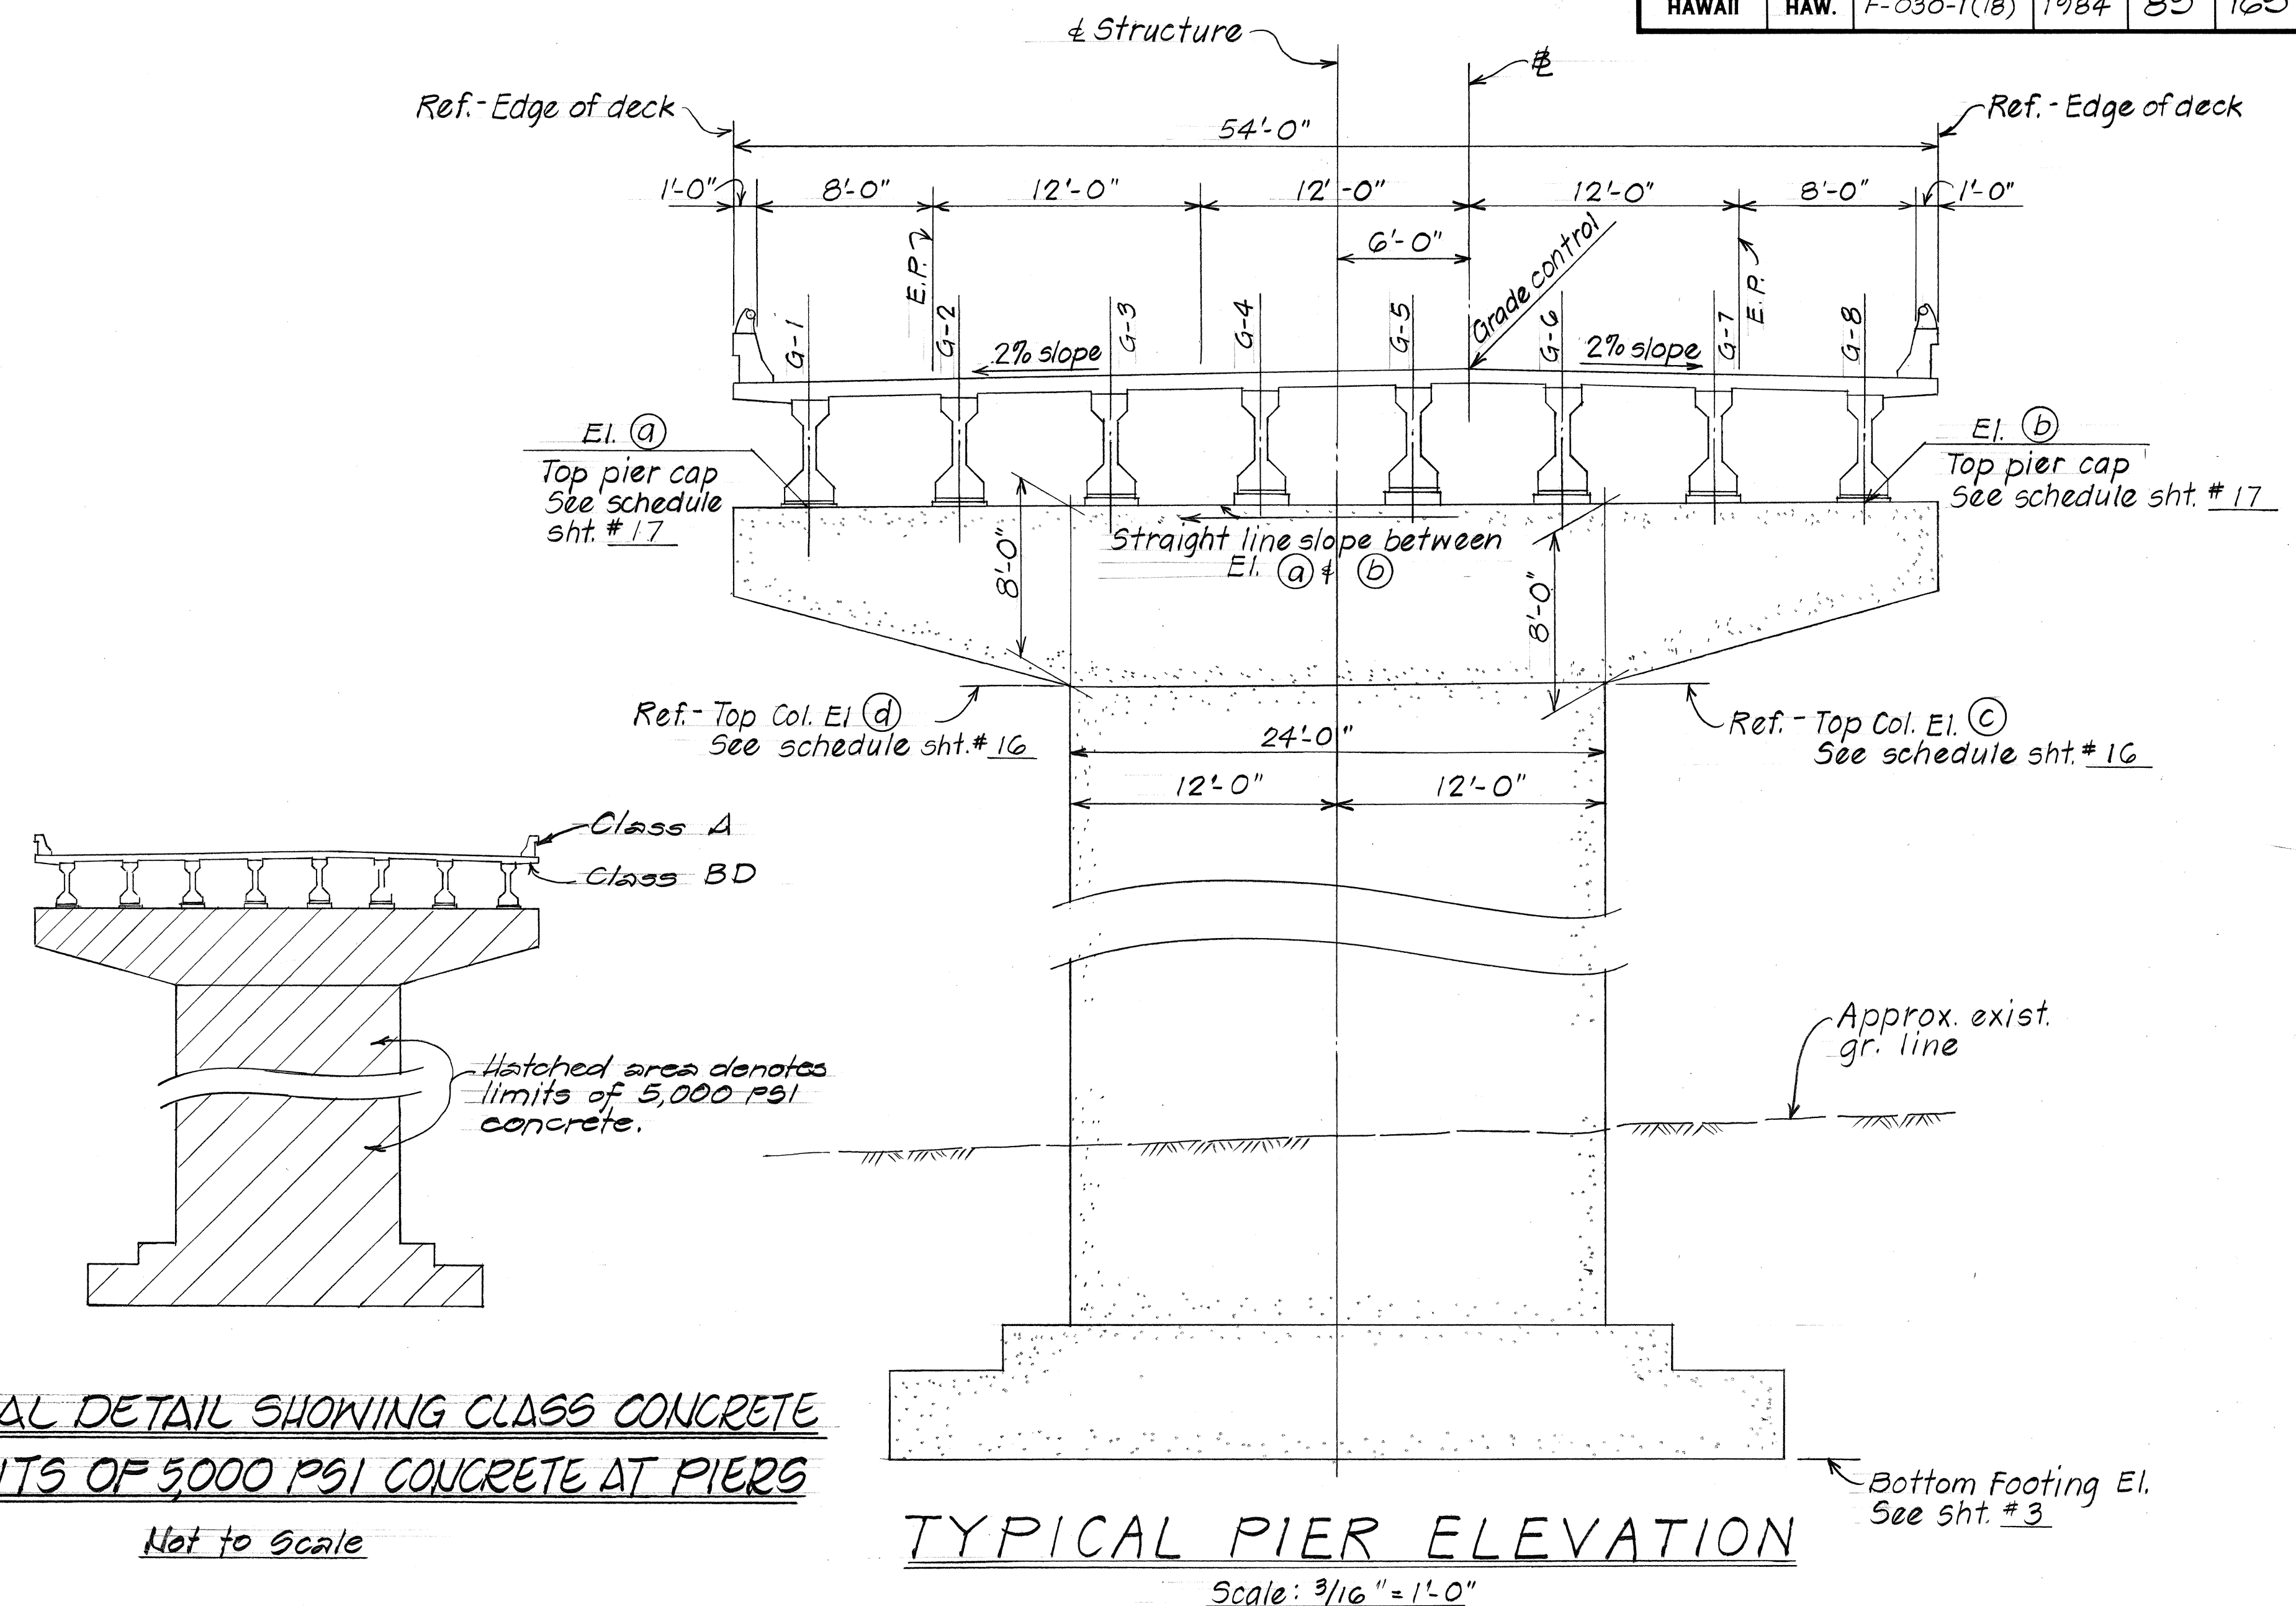

TYPICAL DETAIL SHOWING CLASS CONCRETE & LIMITS OF 5,000 PSI CONCRETE AT PIERS

Not to Scale



TYPICAL PIER ELEVATION

Scale: $\frac{3}{16}" = 1'-0"$

SURVEY PLOTTED BY	DATE
DRAWN BY	3/84
DESIGNED BY	2/84
CHECKED BY	
NO.	

STATE OF HAWAII
DEPARTMENT OF TRANSPORTATION
HIGHWAYS DIVISION
HONOKAHUA STREAM BRIDGE
GENERAL STRUCTURAL NOTES
TYPICAL PIER ELEVATION
HONOAPIILANI HIGHWAY
Pineapple Hill to Honokahua Bay
Proj. No. F-030-1(18)
Scale: As Noted
Date: Apr. 1984
SHEET No. 2 OF 22 SHEETS

FED. ROAD DIST. NO.	STATE	FED. AID PROJ. NO.	FISCAL YEAR	SHEET NO.	TOTAL SHEETS
HAWAII	HAW.	F-030-1(18)	1984	30	160

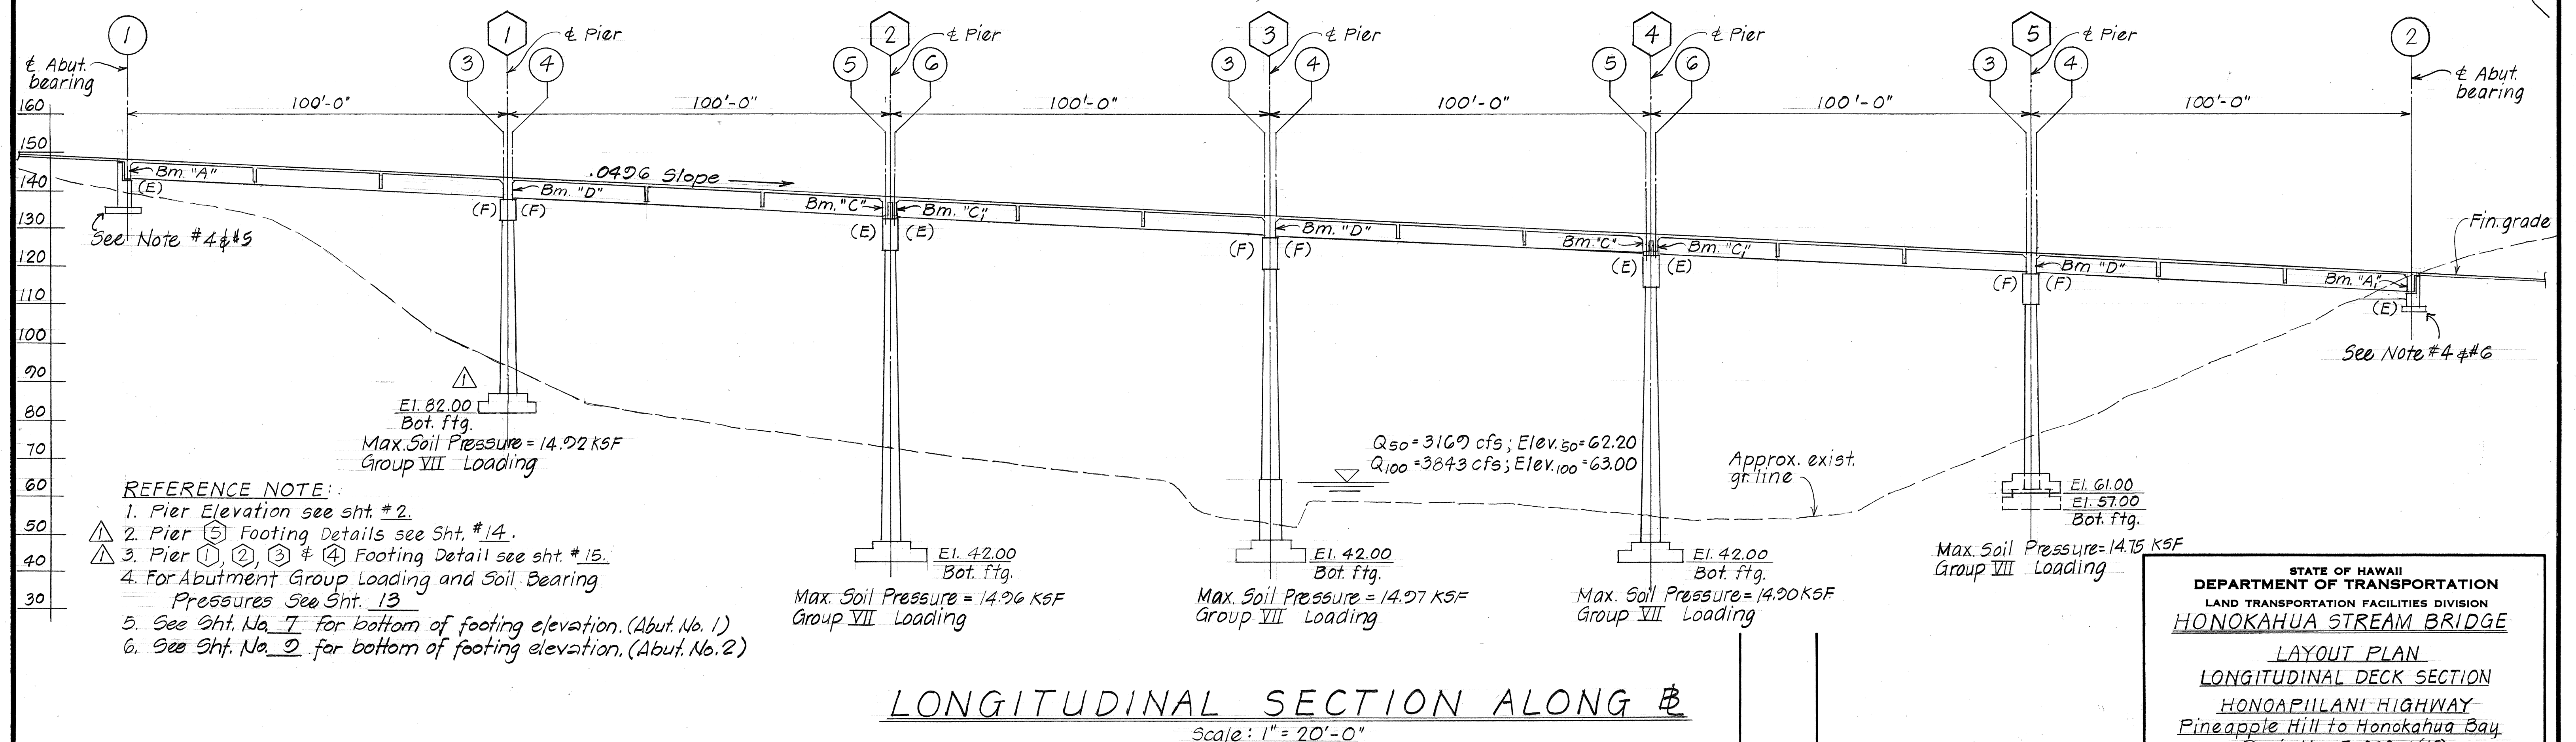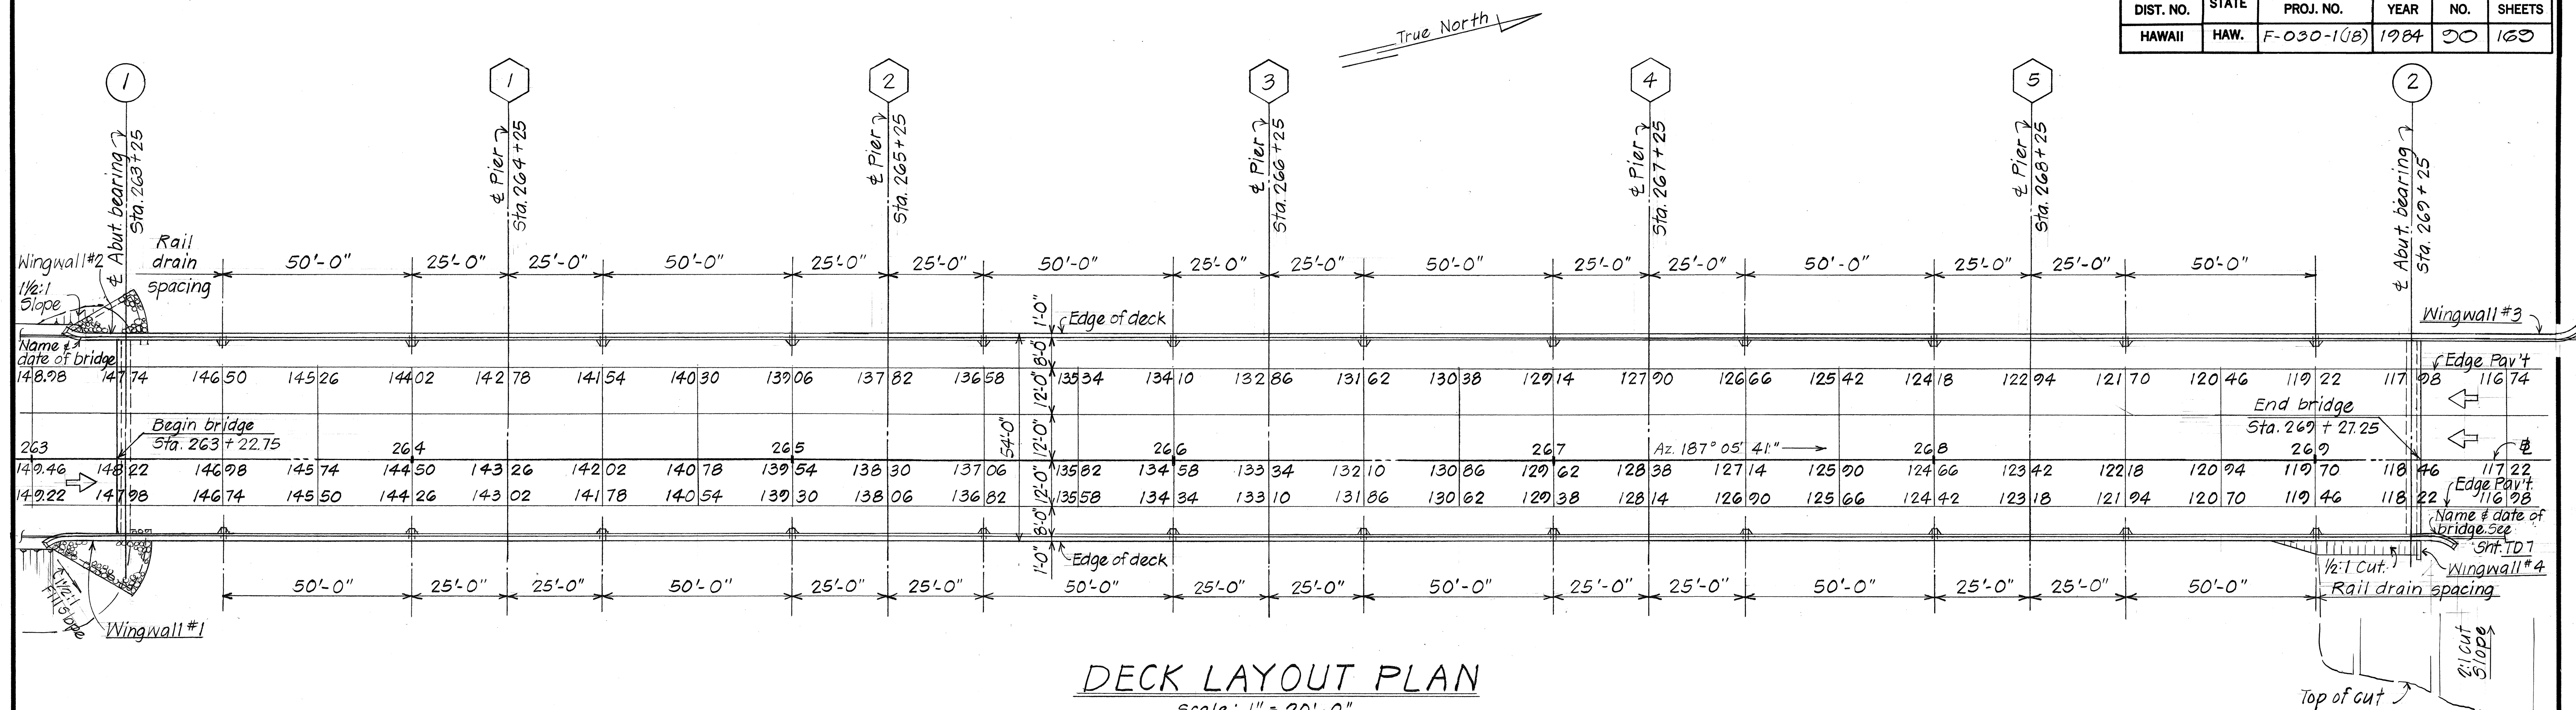


DATE	3/84
DESIGNED BY	L.M.A.
CHECKED BY	2/84
NO.	

5-1-85	Revised pier 1 footing & reference note.
DATE	REVISION

STATE OF HAWAII
DEPARTMENT OF TRANSPORTATION
LAND TRANSPORTATION FACILITIES DIVISION
HONOKAHUA STREAM BRIDGE
LAYOUT PLAN
LONGITUDINAL DECK SECTION
HONOAPIILANI HIGHWAY
Pineapple Hill to Honokahua Bay
Proj. No. F-030-1(18)
Scale: As Noted Date: Apr. 1984

SHEET NO. 3 OF 22 SHEETS

FED. ROAD DIST. NO.	STATE	FED. AID PROJ. NO.	FISCAL YEAR	SHEET NO.	TOTAL SHEETS
HAWAII	HAW.	F-030-1(18)	1984	21	162


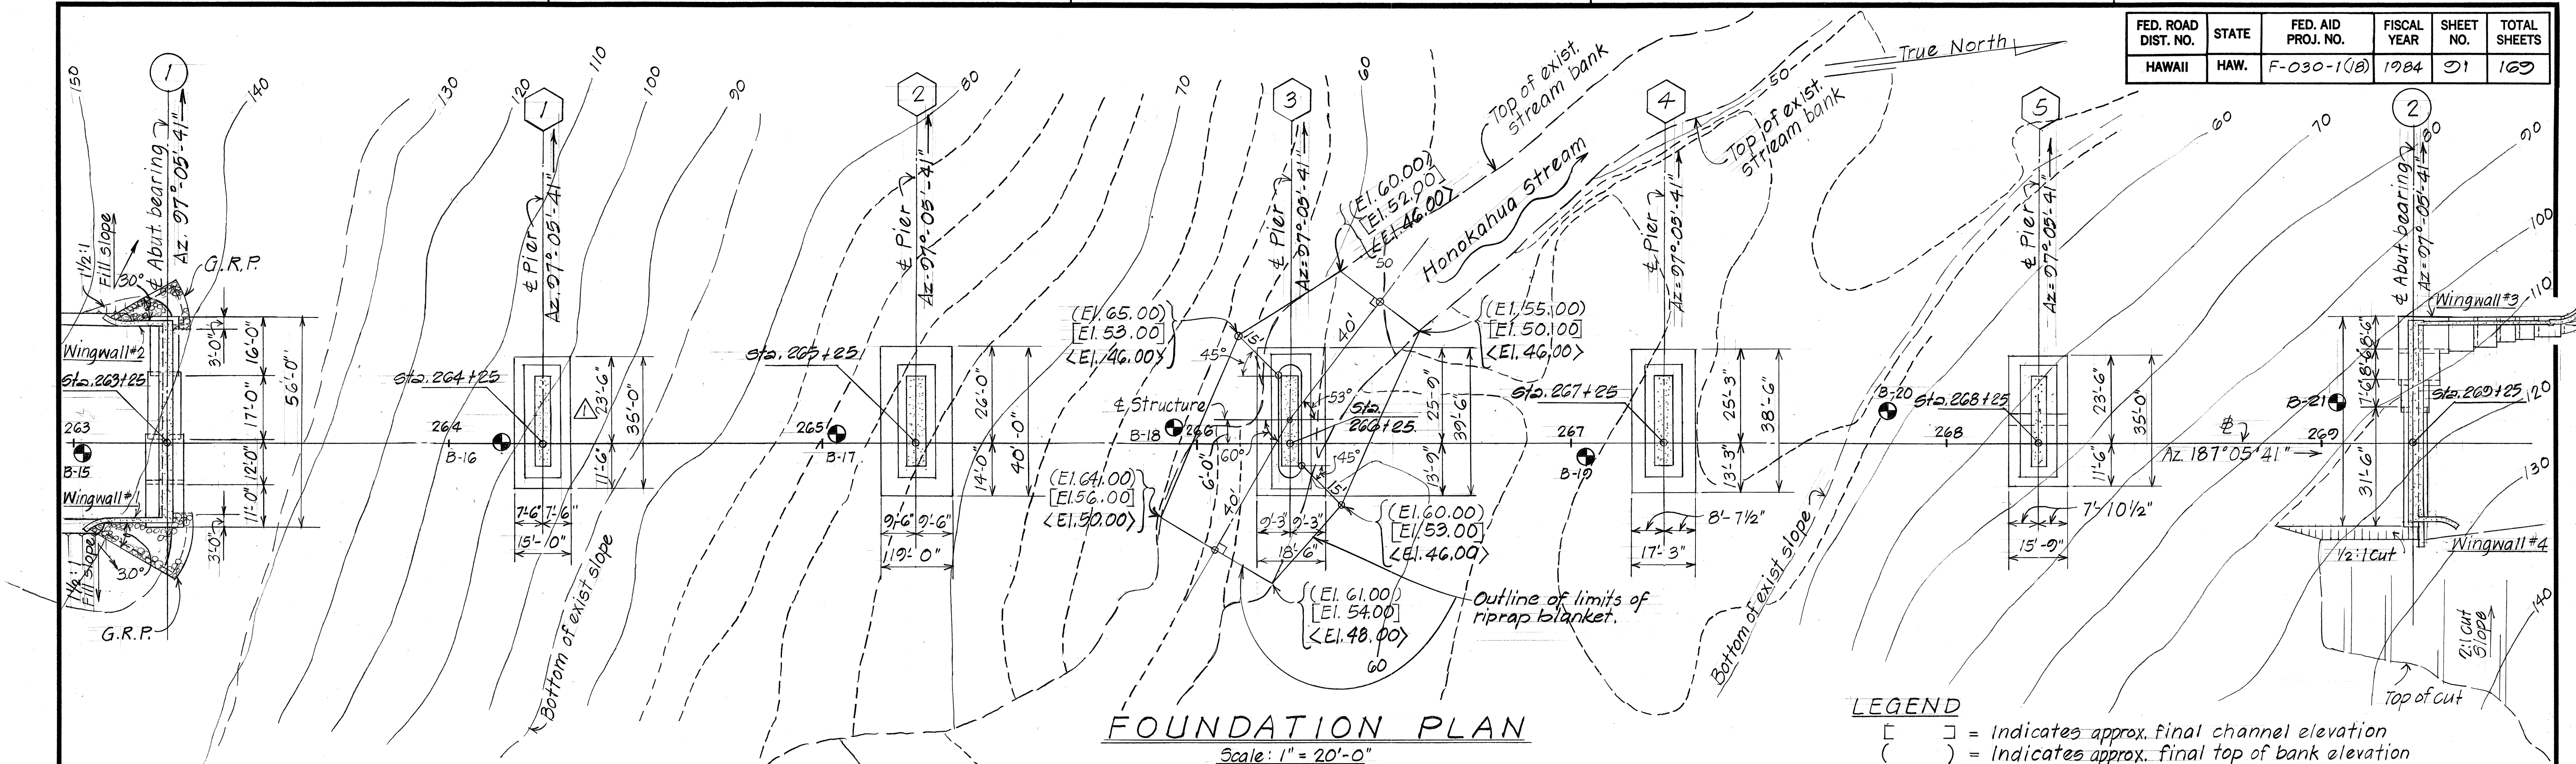


FOUNDATION PLAN
Scale: 1" = 20'-0"

LEGEND

- [] = Indicates approx. final channel elevation
- () = Indicates approx. final top of bank elevation
- < > = Indicates approx. channel excavation elevation.

B-15 Sta. 263+03, 1/5 3' Rt.
B-16 Sta. 264+14
B-17 Sta. 265+04, 1/5 2' Lt.

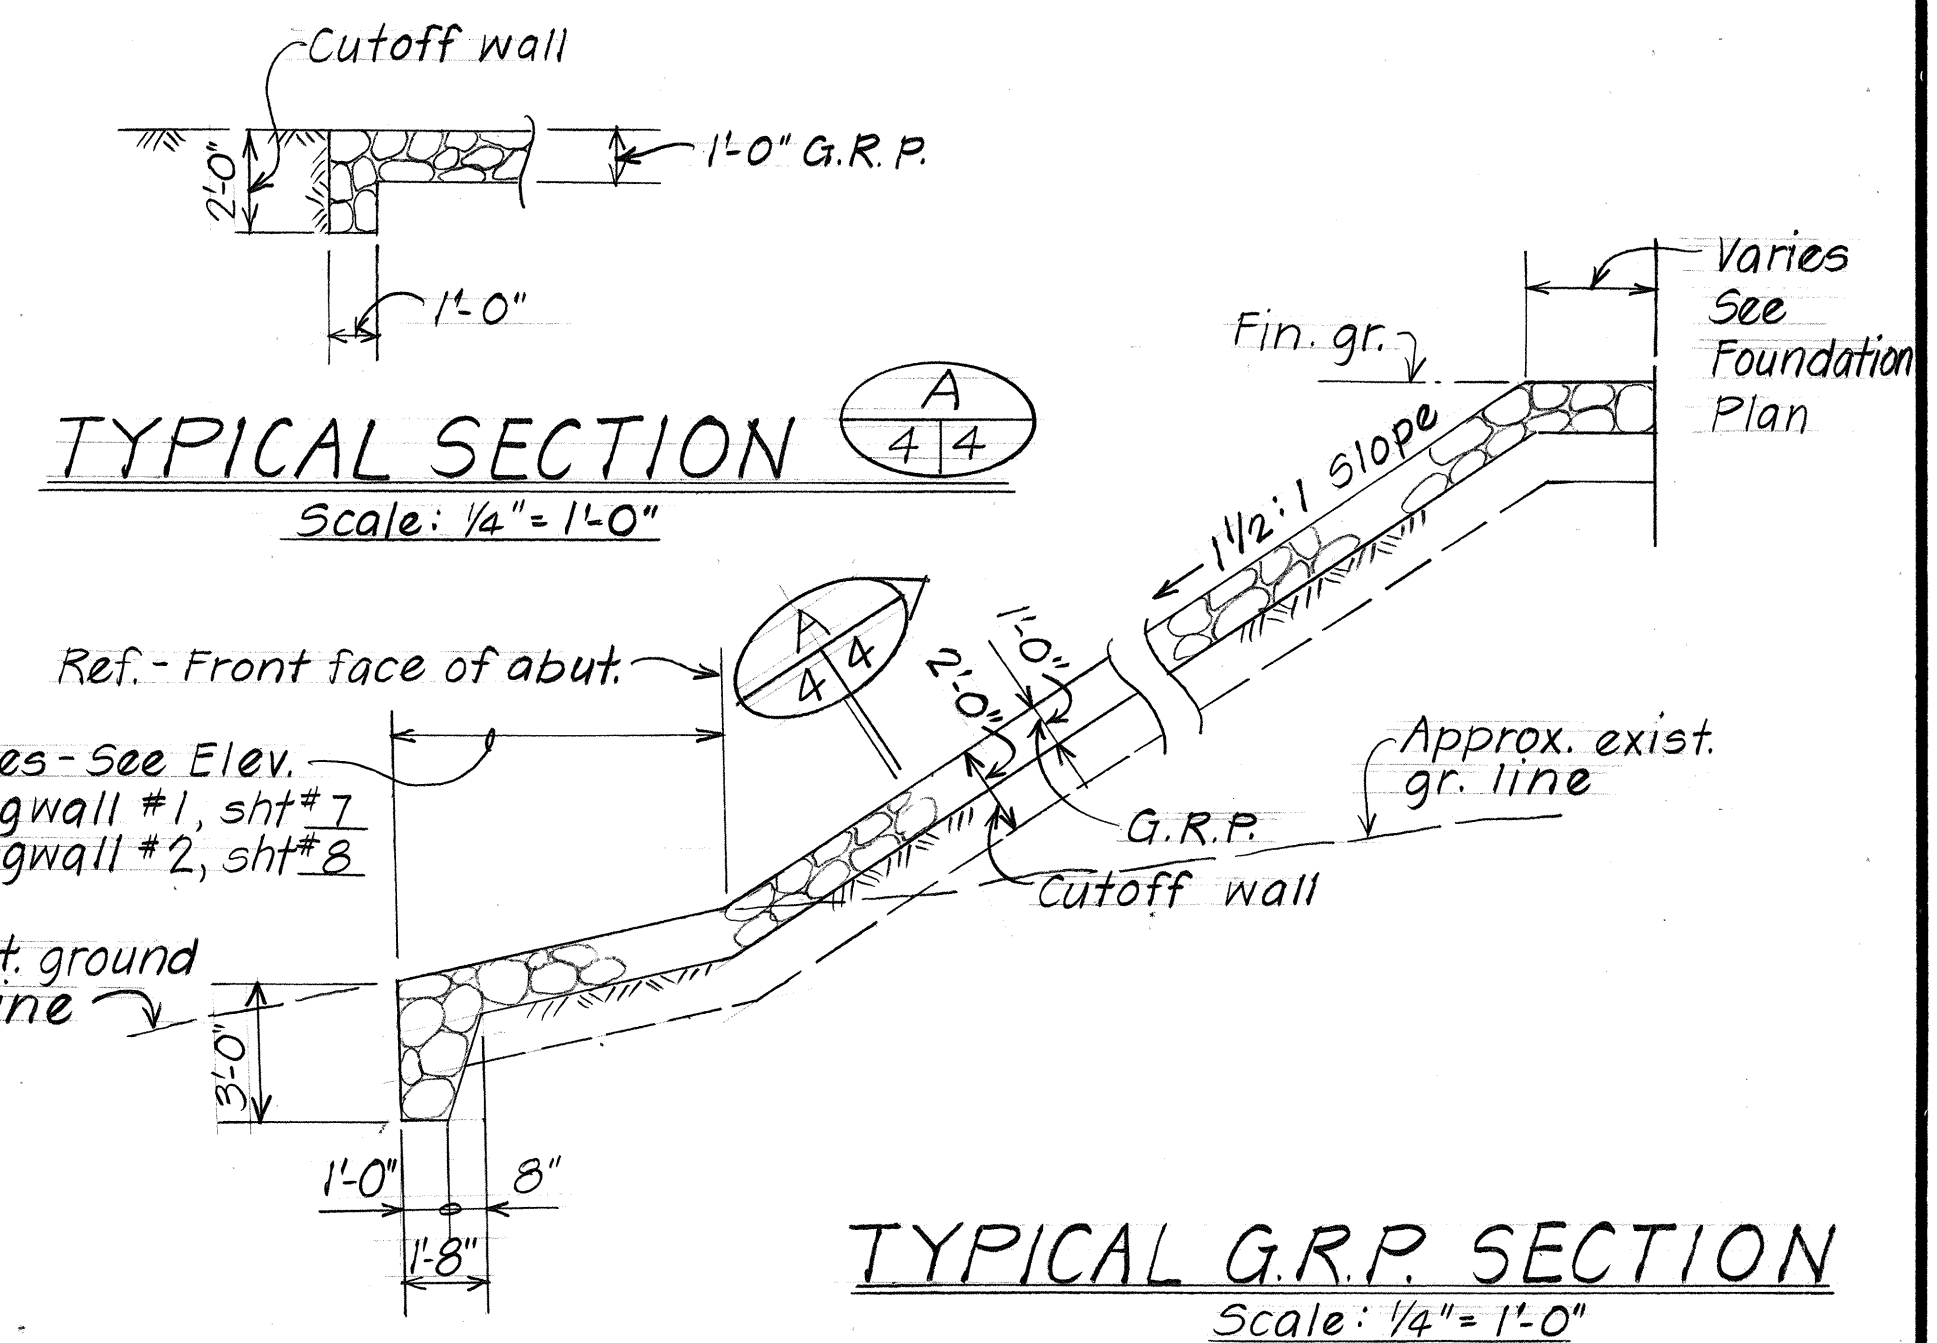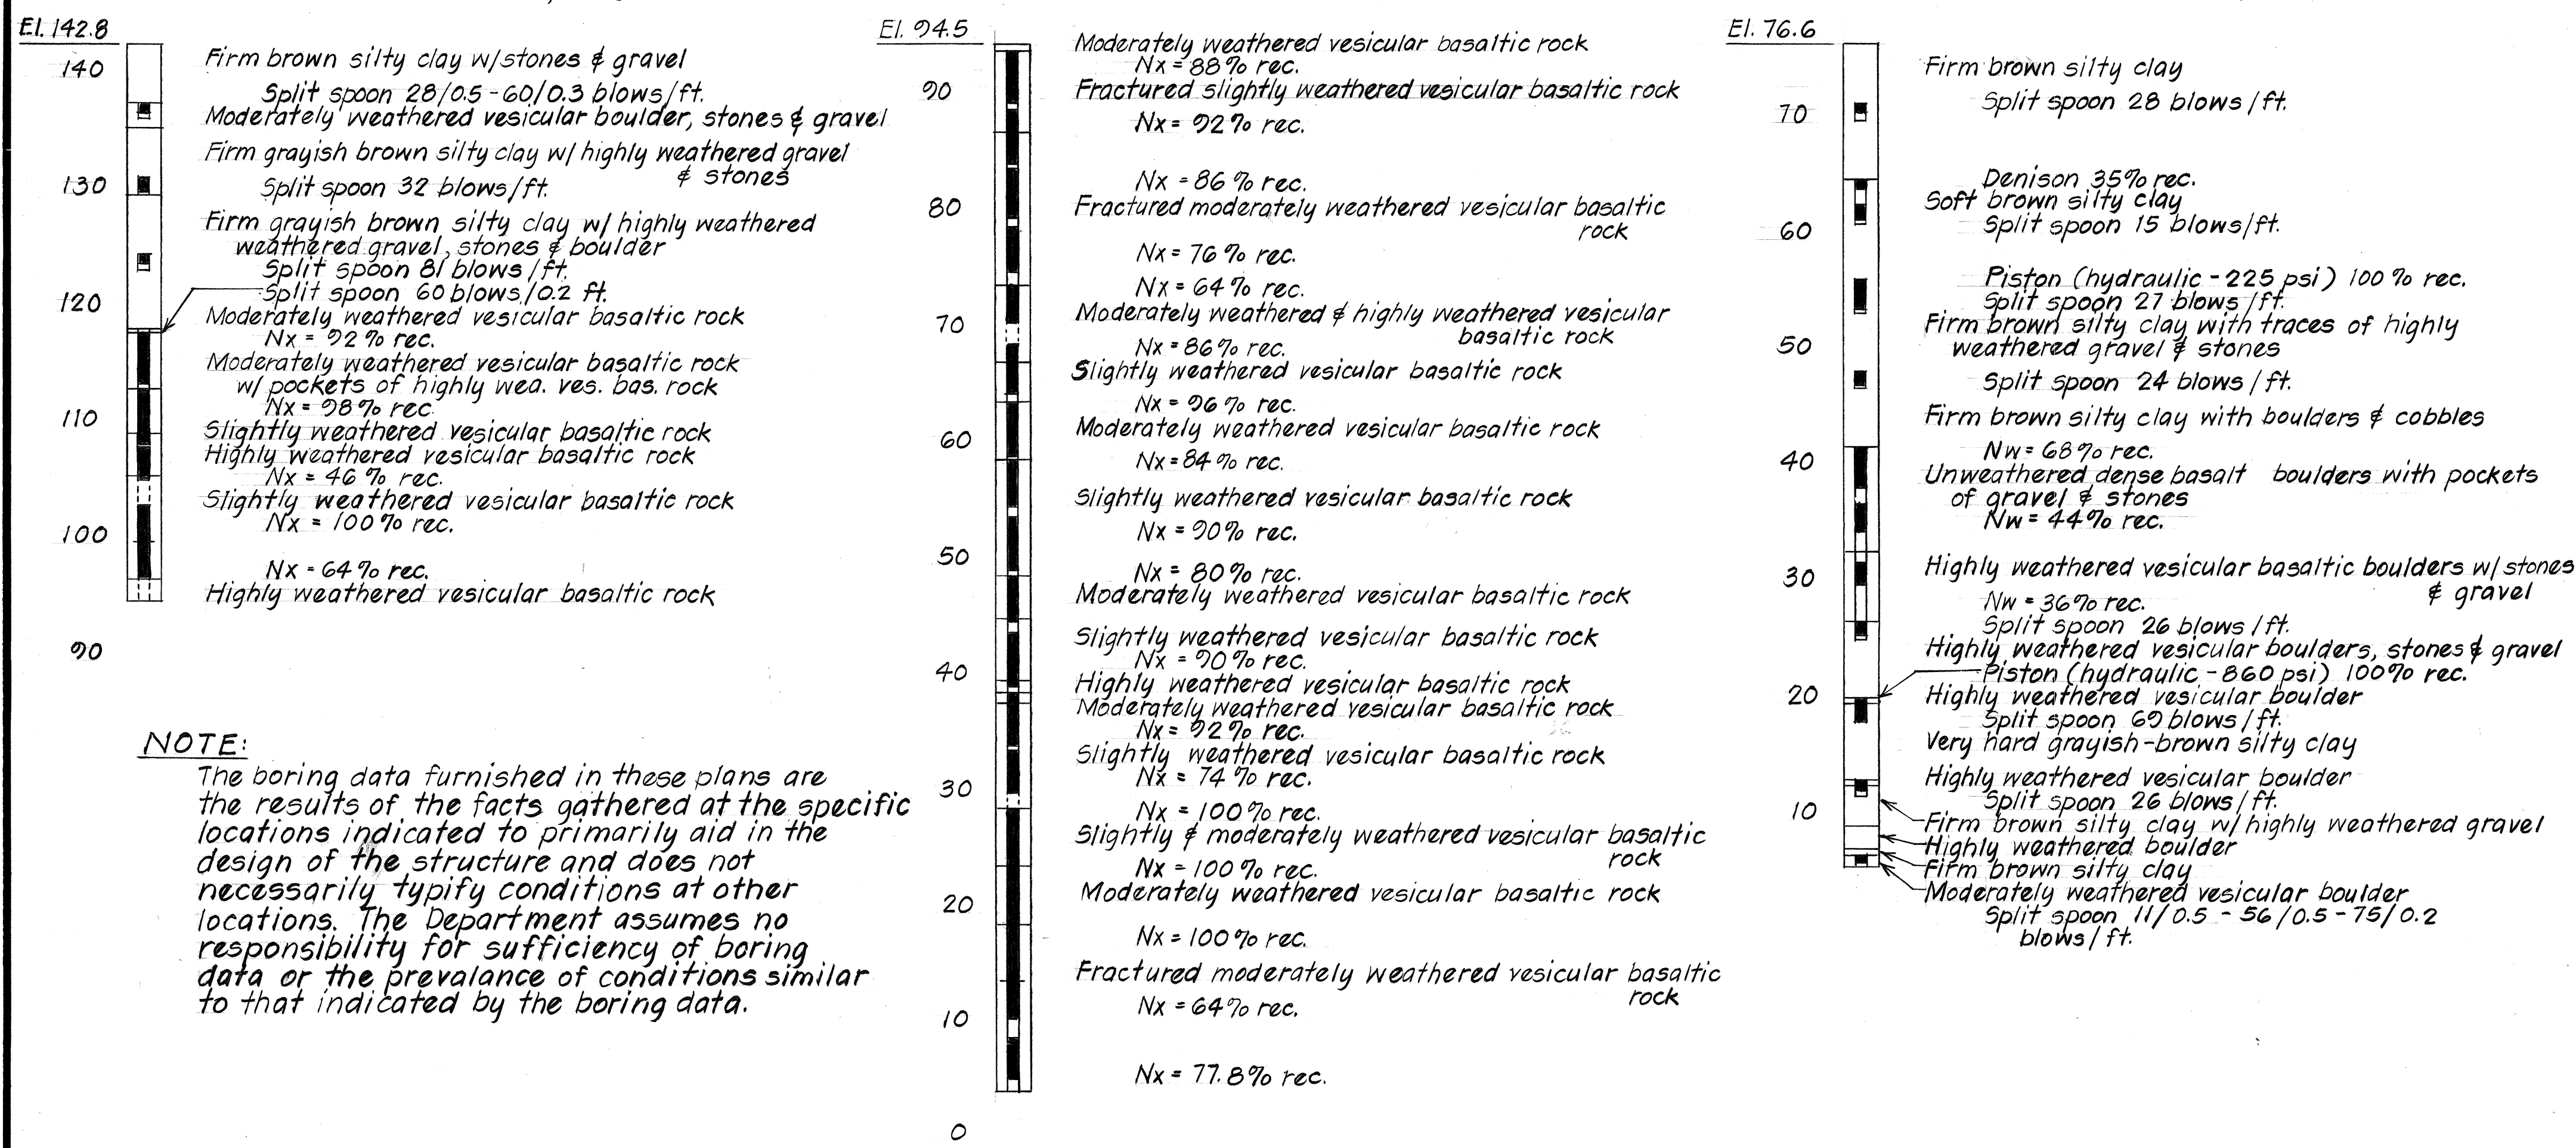

STATE OF HAWAII
DEPARTMENT OF TRANSPORTATION
LAND TRANSPORTATION FACILITIES DIVISION
HONOKAHUA STREAM BRIDGE
FOUNDATION PLAN
BORING LOGS
HONOAPILANI HIGHWAY
Pineapple Hill to Honokahua Bay
Proj. No. F-030-1(18)
Scale: As Noted Date: Apr. 1984
SHEET NO. 4 OF 22 SHEETS

DATE	3/84
SURVEY PLOTTED BY	L.M.A.
DRAWN BY	L.M.A.
DESIGNED BY	L.M.A.
CHECKED BY	L.M.A.
NO.	

NOTE:
The boring data furnished in these plans are the results of the facts gathered at the specific locations indicated to primarily aid in the design of the structure and does not necessarily typify conditions at other locations. The Department assumes no responsibility for sufficiency of boring data or the prevalence of conditions similar to that indicated by the boring data.

5-1-85	Revised pier footing
DATE	REVISION

FED. ROAD DIST. NO.	STATE	FED. AID PROJ. NO.	FISCAL YEAR	SHEET NO.	TOTAL SHEETS
HAWAII	HAW.	F-030-1(18)	1984	22	120

SYMBOLS AND ABBREVIATIONS

Detail or Section designation
 Sht. no. sect. is cut or det. location
 ① ② & Bearing
 Ⓢ Boring number & designation
 ① Pier column number


A	Abut.	- Abutment	I	Int.	- Interior
Adj.	- Adjacent		Jt.	- Joint	
Alt.	- Alternate		L	- Length	
Alum.	- Aluminum		Lg.	- Long	
Approx.	- Approximate		Lin. ft.	- Lineal Foot	
Az.	- Azimuth		Longit.	- Longitudinal	
B	Ⓢ	- Baseline	M	Max.	- Maximum
Bal.	- Balance		Min.	- Minimum	
Bet.	- Between		Nos.	- Numbers	
Bot, bott.	- Bottom		N	No, #	- Number
Bm, bm.	- Beam		O.C.	- On Center	
C	C.Y.	- Cubic Yard	P	P.G. IV	- Prestressed Girder Type
Cl.	- Clear		Pav't.	- Pavement	
Cont.	- Continuous		P.V.C.	- Polyvinyl Chloride	
Const.	- Construction		R	- Radius	
Comp.	- Composition		Rdwy.	- Roadway	
Corresp.	- Corresponding		Ref.	- Reference	
Conc.	- Concrete		Reinf.	- Reinforcement	
Col.	- Column		Req'd.	- Required	
Ⓢ	- Centerline		Ret.	- Retaining	
D	D.O.	- Ditto	S	S.E.	- Super Elevation
Det.	- Detail		Sect.	- Section	
Diag.	- Diagonal		Sht.	- Sheet	
Dim.	- Dimension		Spes.	- Spaces	
			Sta.	- Station	
			Std.	- Standard	
E	(E)	- Expansion	Stirr.	- Stirrup	
E.F.	- Each Face		Str.	- Straight	
E.P.	- Edge Pavement		Symm.	- Symmetrical	
Ea.	- Each				
El, Elev.	- Elevation		I	T. & B.	- Top and Bottom
Eq.	- Equal		Typ.	- Typical	
Exist.	- Existing		TSS	- Top Slab Strip	(Reinforcing Type)
Exp.	- Expansion				
Ext.	- Exterior				
F	(F)	- Fixed	V	Vert.	- Vertical
Fin.	- Finish		W	W/	- With
Ftg.	- Footing		W.P.	- Working Point	
			W.W.	- Wingwall	
G	Galv.	- Galvanized			
Gr.	- Ground, Grade				
G.R.P.	- Grouted Rubble Paving				
H	h	- Height			
	Horiz.	- Horizontal			
	Hwy.	- Highway			

NOTE:

The boring data furnished in these plans are the results of the facts gathered at the specific locations indicated to primarily aid in the design of the structure and does not necessarily typify conditions at other locations. The Department assumes no responsibility for sufficiency of boring data or the prevalence of conditions similar to that indicated by the boring data.


B-18

Sta. 265 + 24, 1/4 4' Lt.

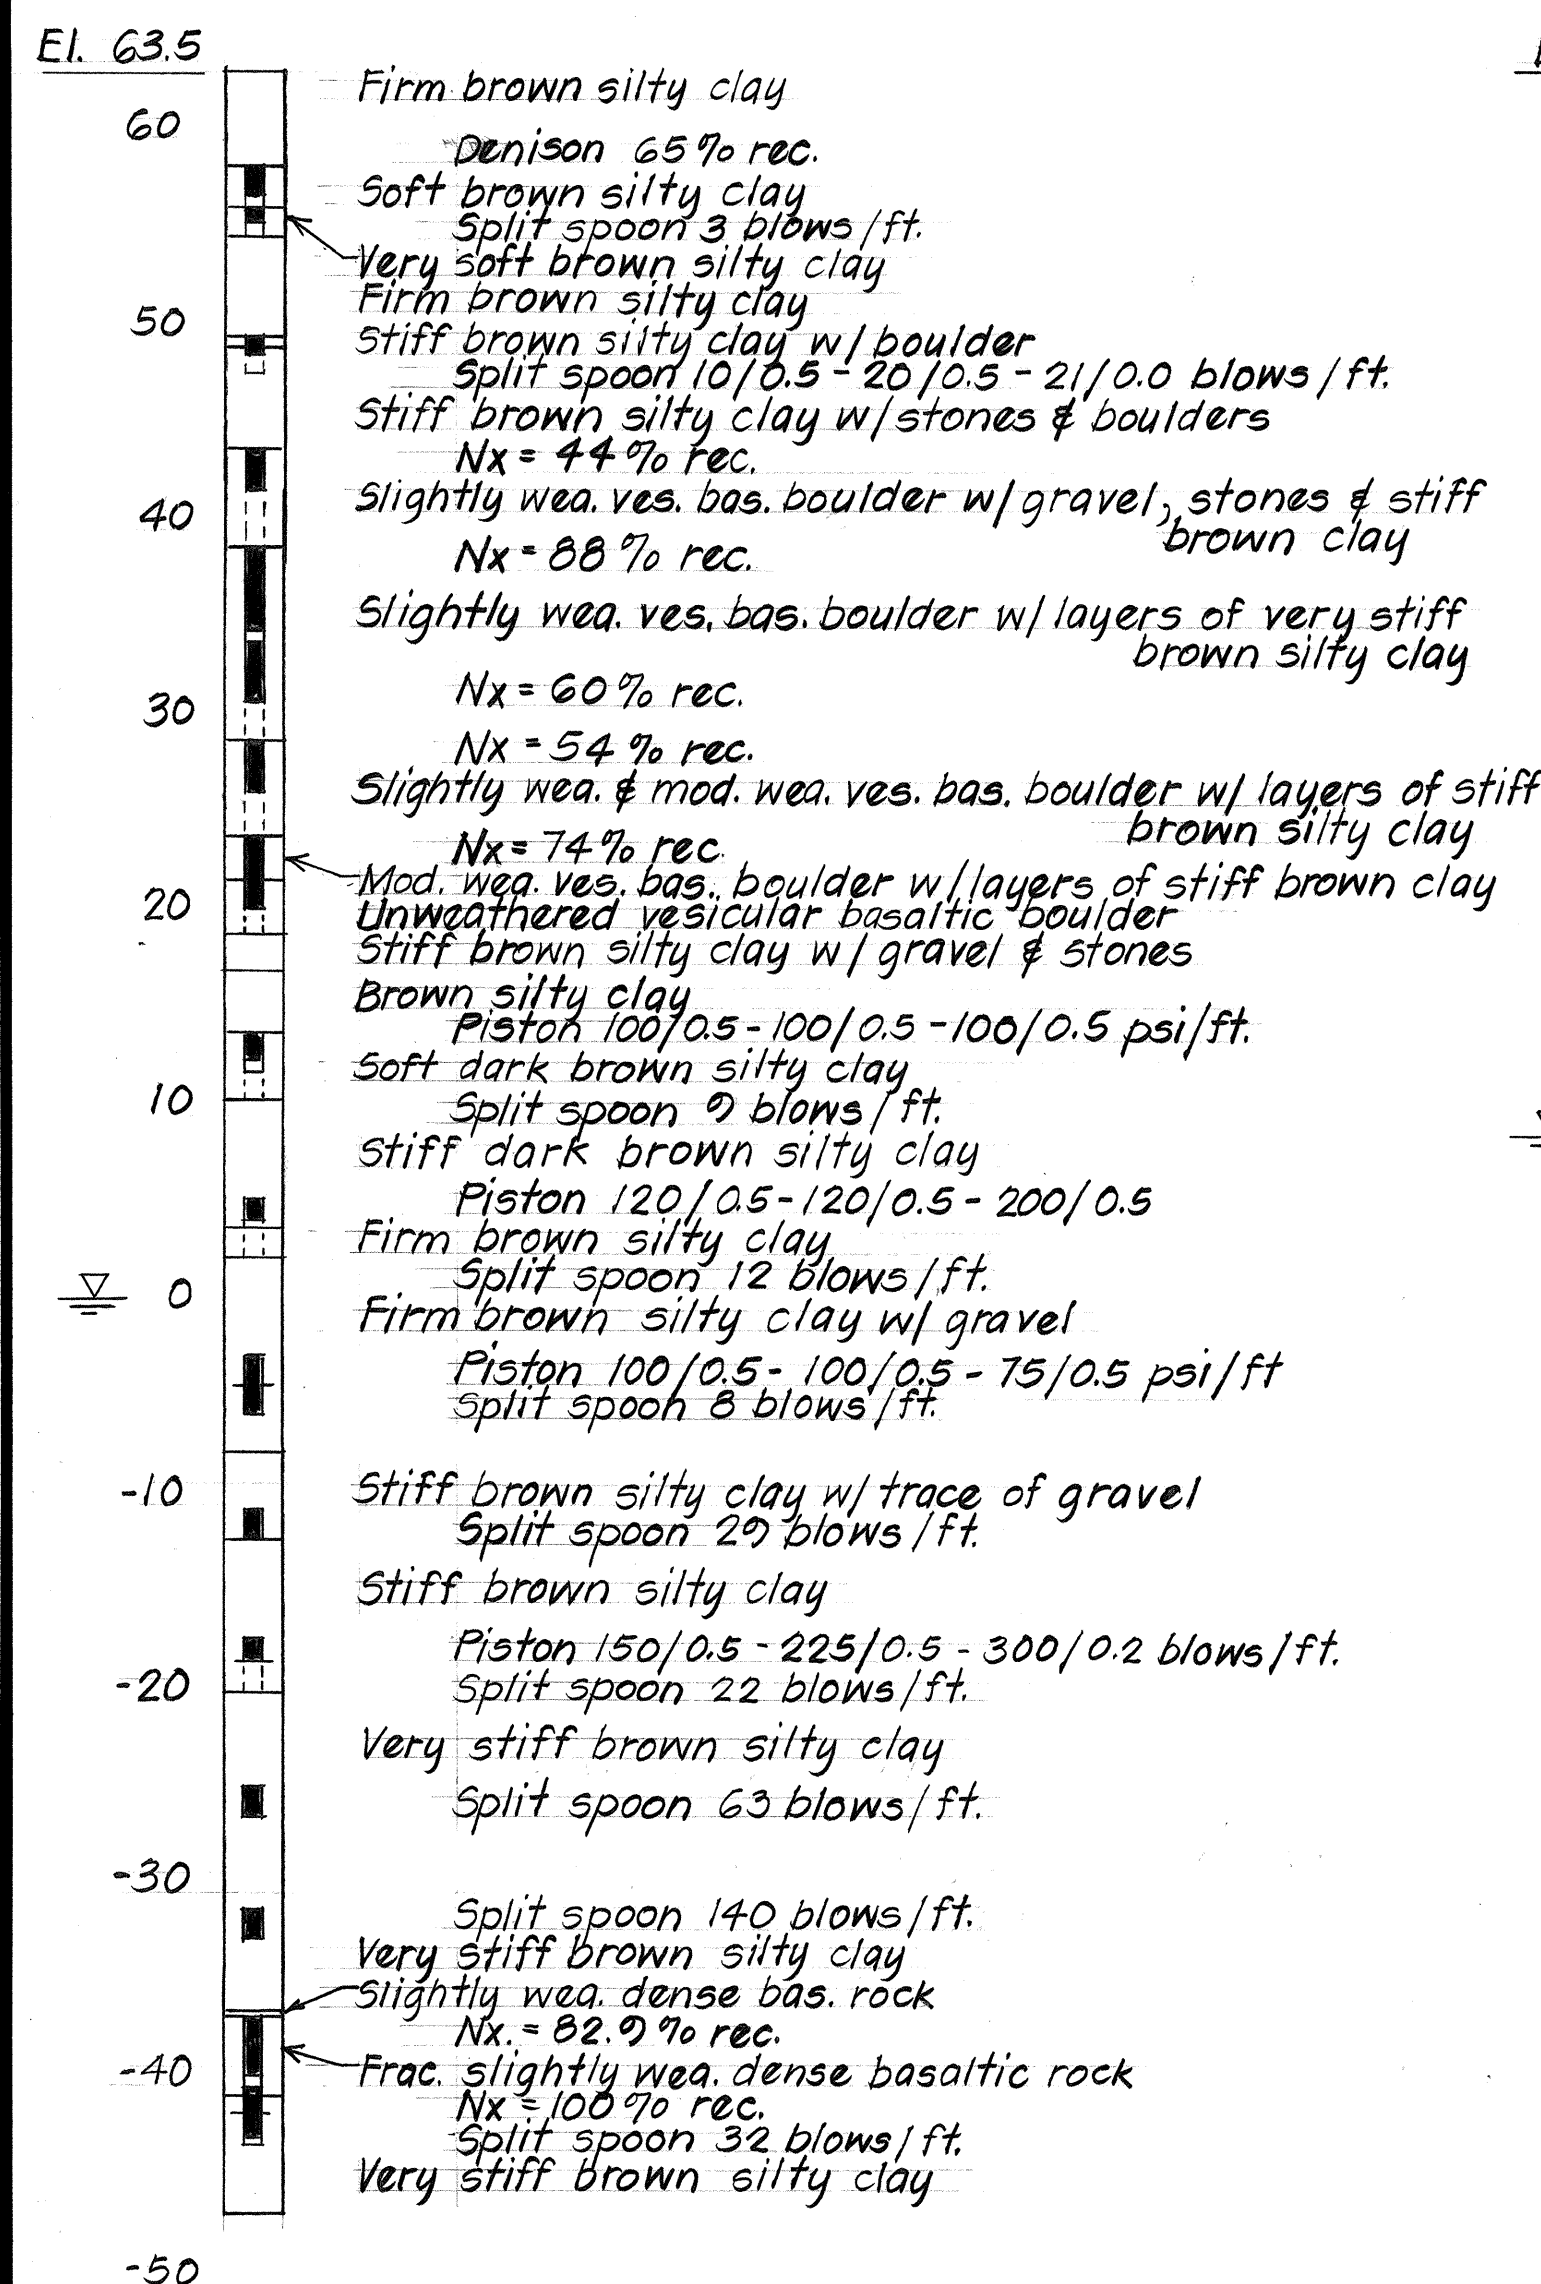


B-19

Sta. 267 + 04, 1/4 3' Rt.

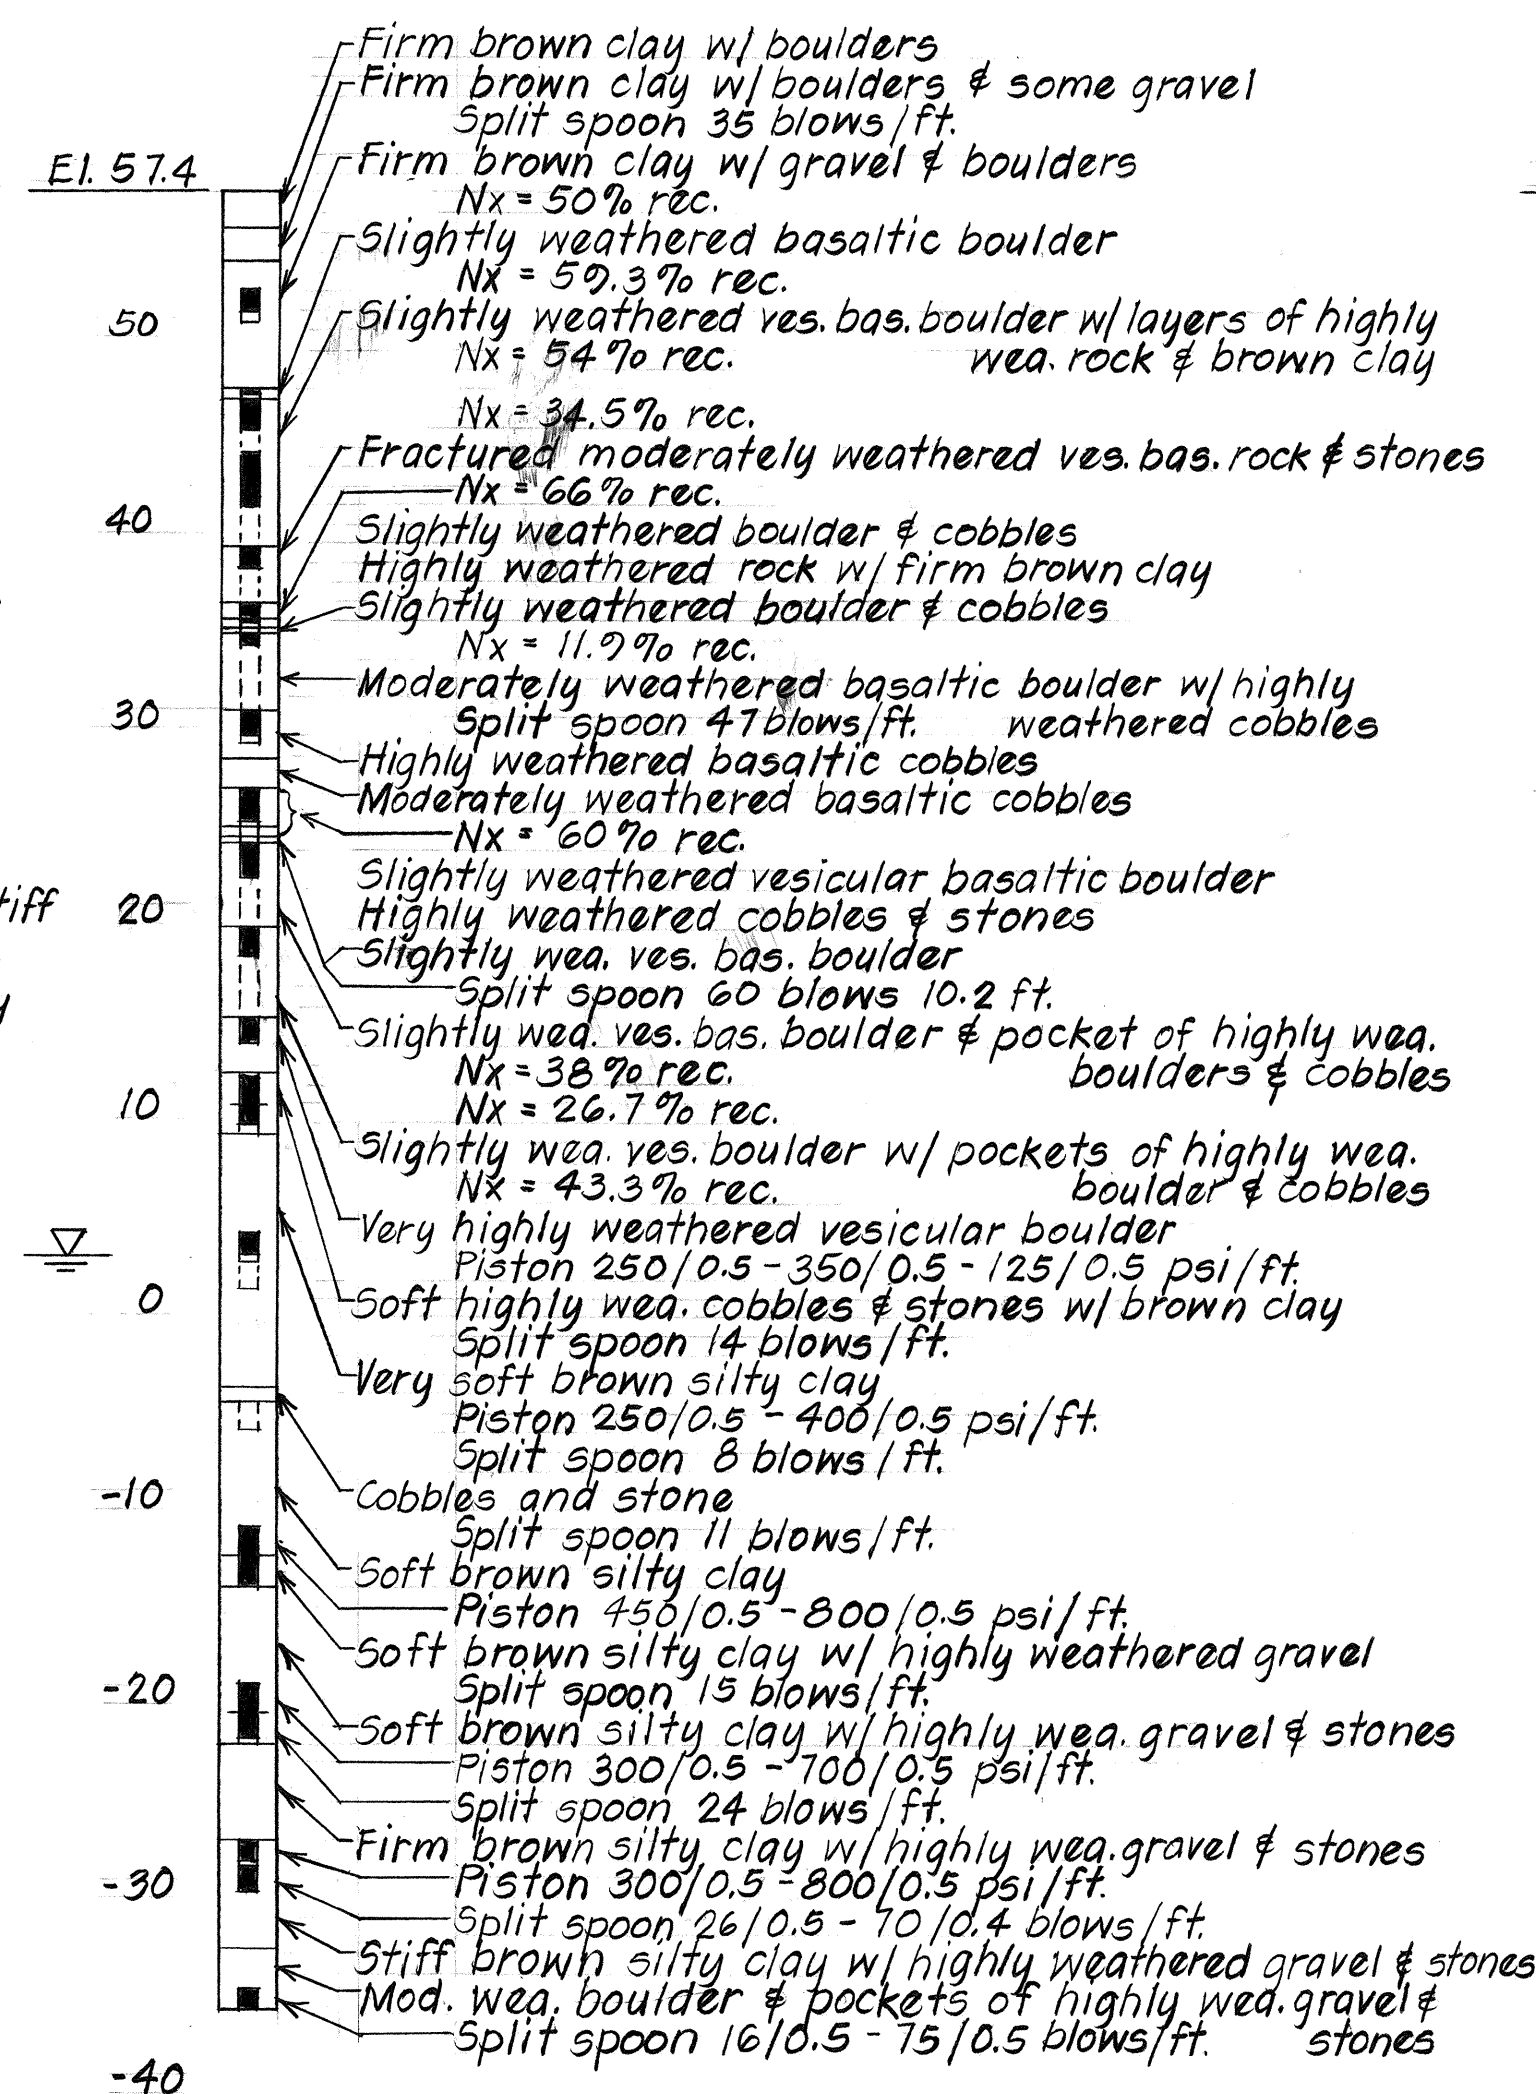


B-20

Sta. 267 + 84, 1/4 8' Lt.

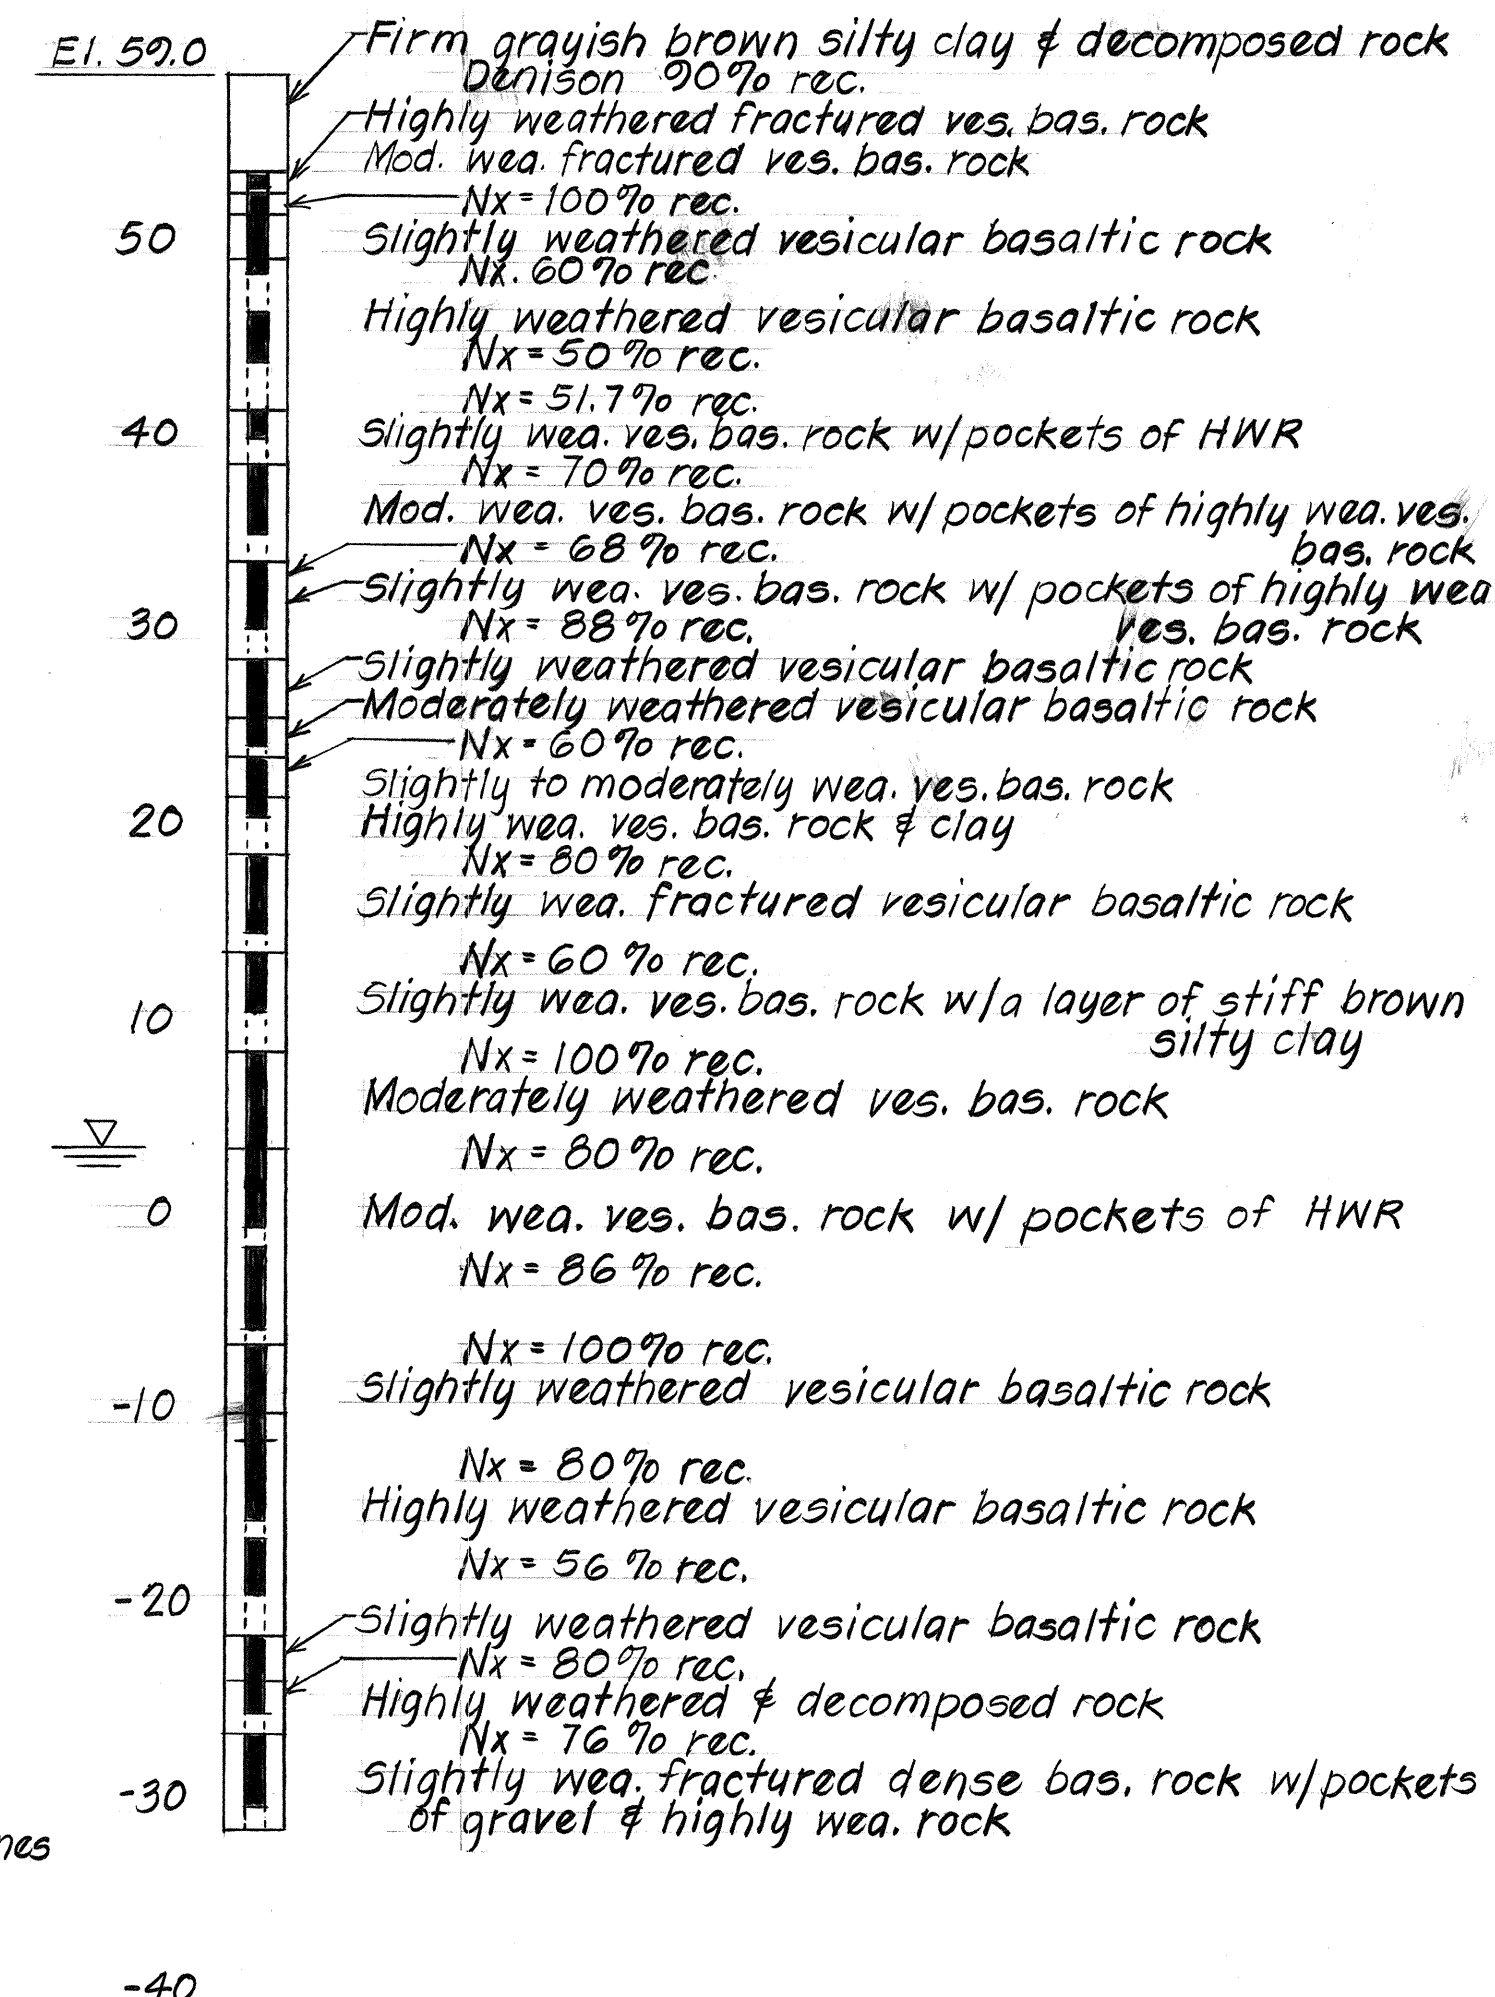


B-21

Sta. 269 + 04, 1/4 11' Lt.

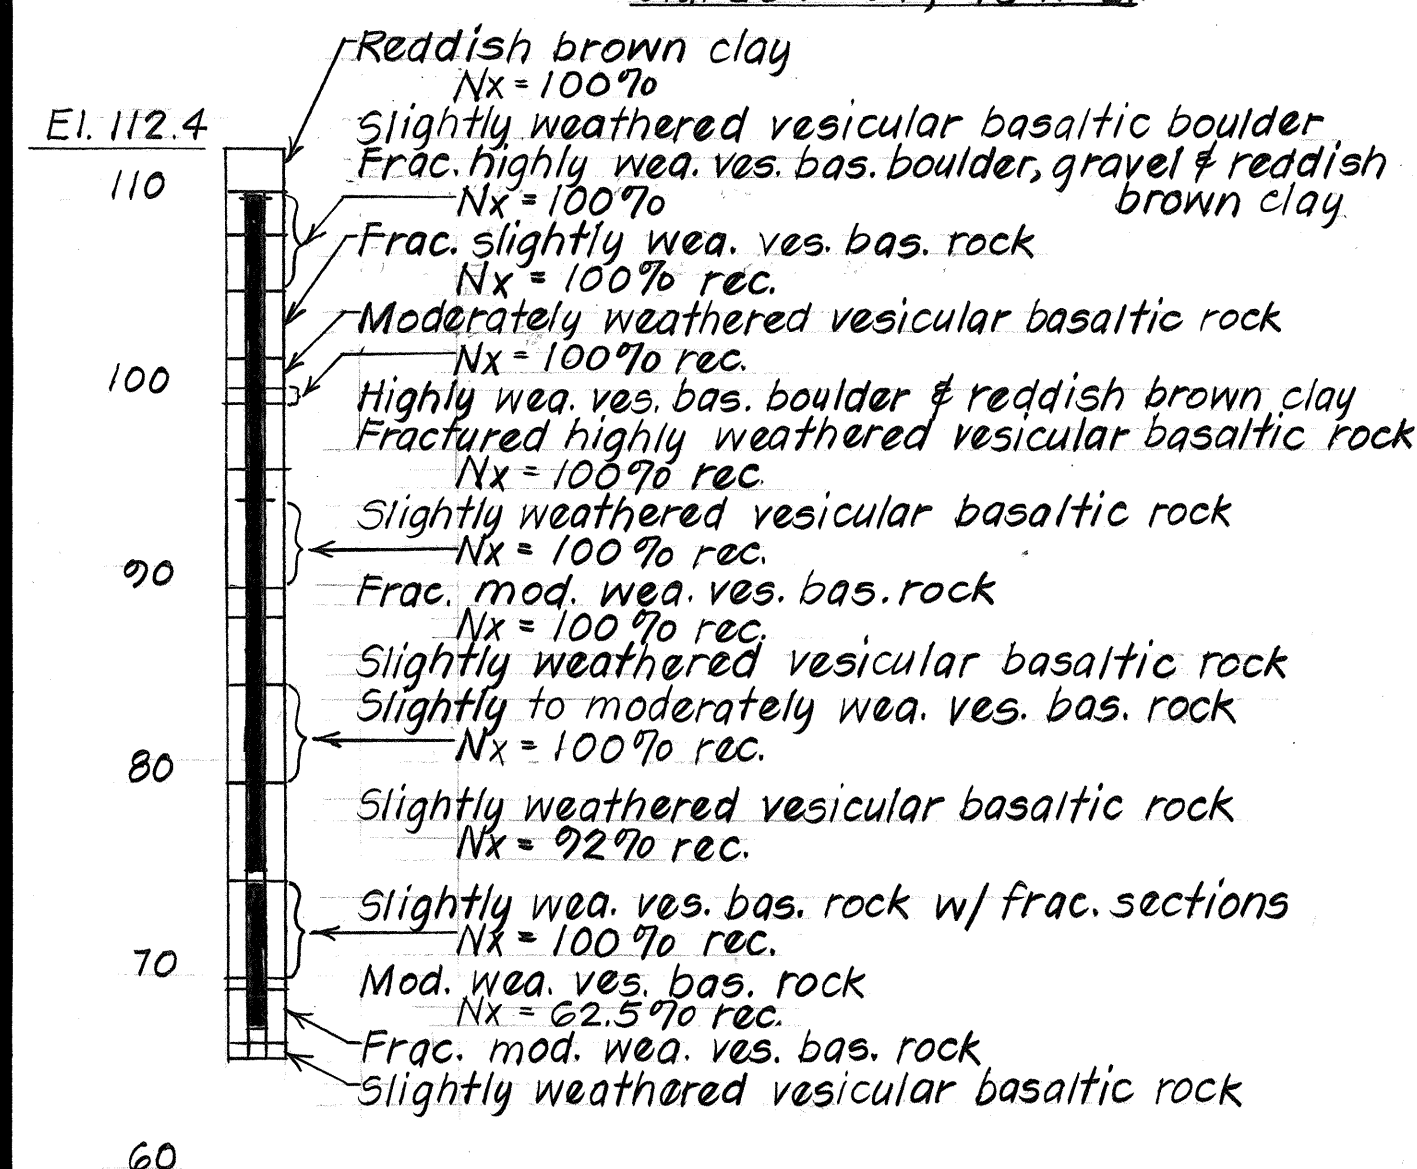

B-22





Sta. 270 + 04, 1/4 13' Lt.

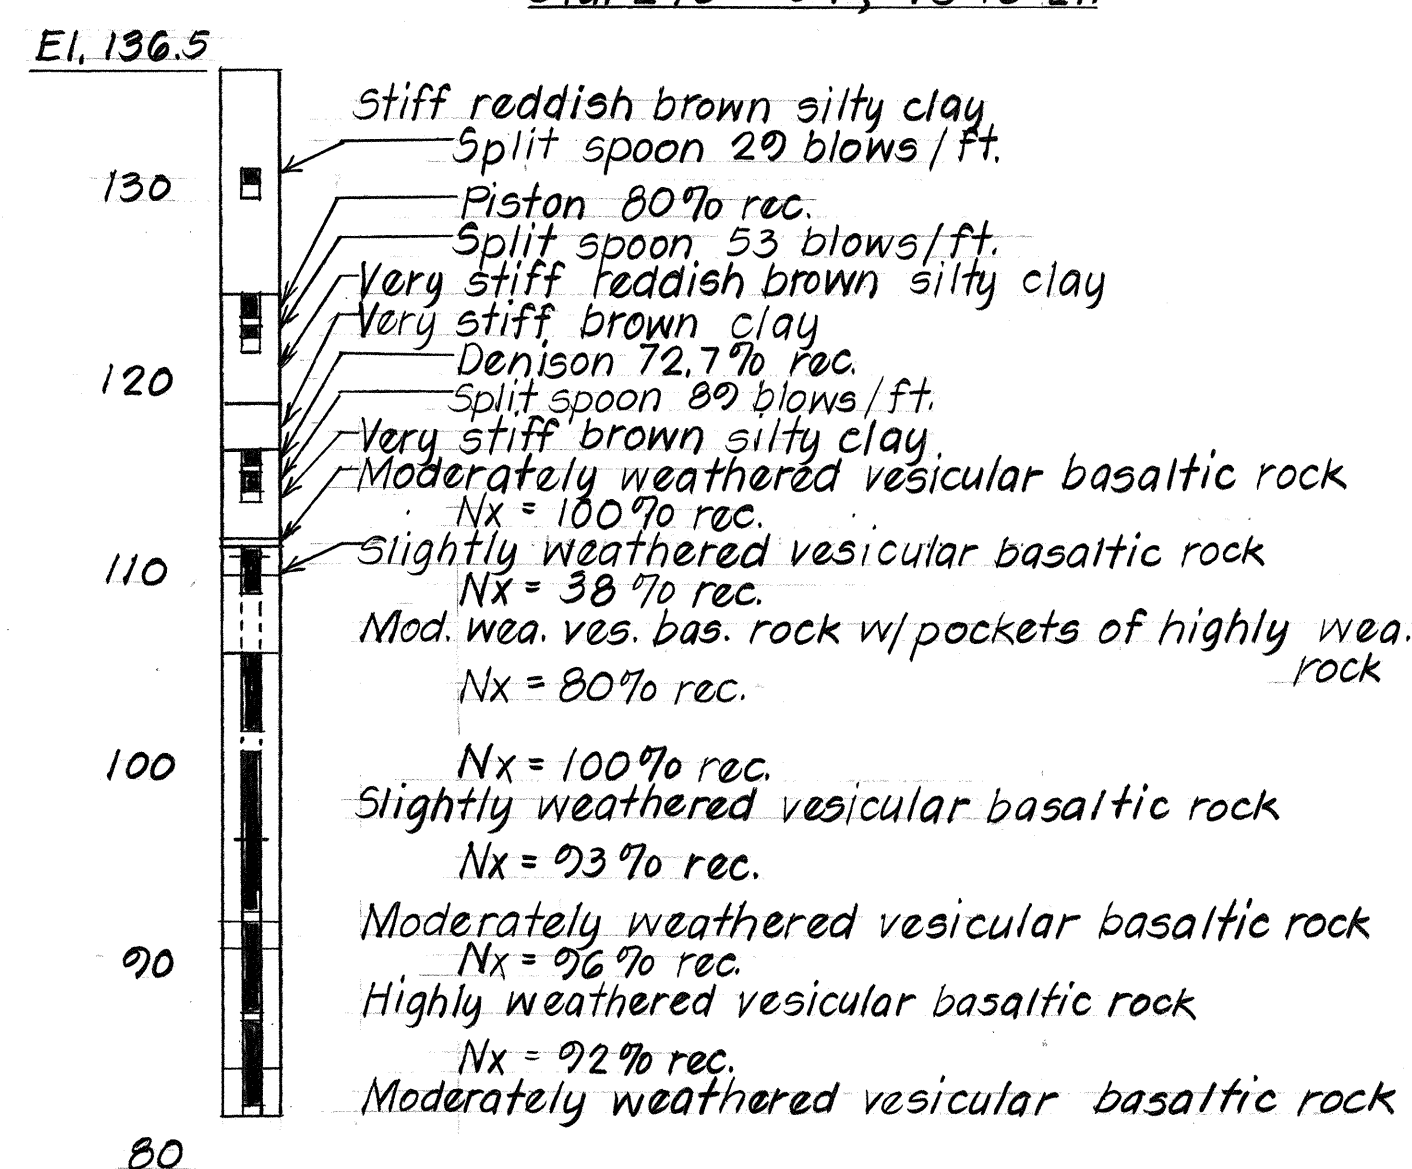


SURVEY PLOTTED BY	DATE
DRAWN BY	3/84
DESIGNED BY	2/84
CHECKED BY	
ORIGINAL PLAN	
NOTE BOOK	
NO.	

STATE OF HAWAII
DEPARTMENT OF TRANSPORTATION
LAND TRANSPORTATION FACILITIES DIVISION
HONOKAHUA STREAM BRIDGE
BORING LOGS, SYMBOLS & ABBREVIATION
HONOAPILANI HIGHWAY
Pineapple Hill to Honokahua Bay
Proj. No. F-030-1(18)
Scale: As Noted
Date: Apr. 1984
SHEET NO. 5 OF 22 SHEETS


FED. ROAD DIST. NO.	STATE	FED. AID PROJ. NO.	FISCAL YEAR	SHEET NO.	TOTAL SHEETS
HAWAII	HAW.	F-030-1(18)	1984	23	123

    NOTE:
1- Hatched area shown thus  denote limits of structure excavation pay line.
2- Hatched area shown thus  denote limits of structure backfill.
3- Hatched area shown thus  denote limits of roadway excavation.
4- Hatched area shown thus  denote limits of channel excavation.

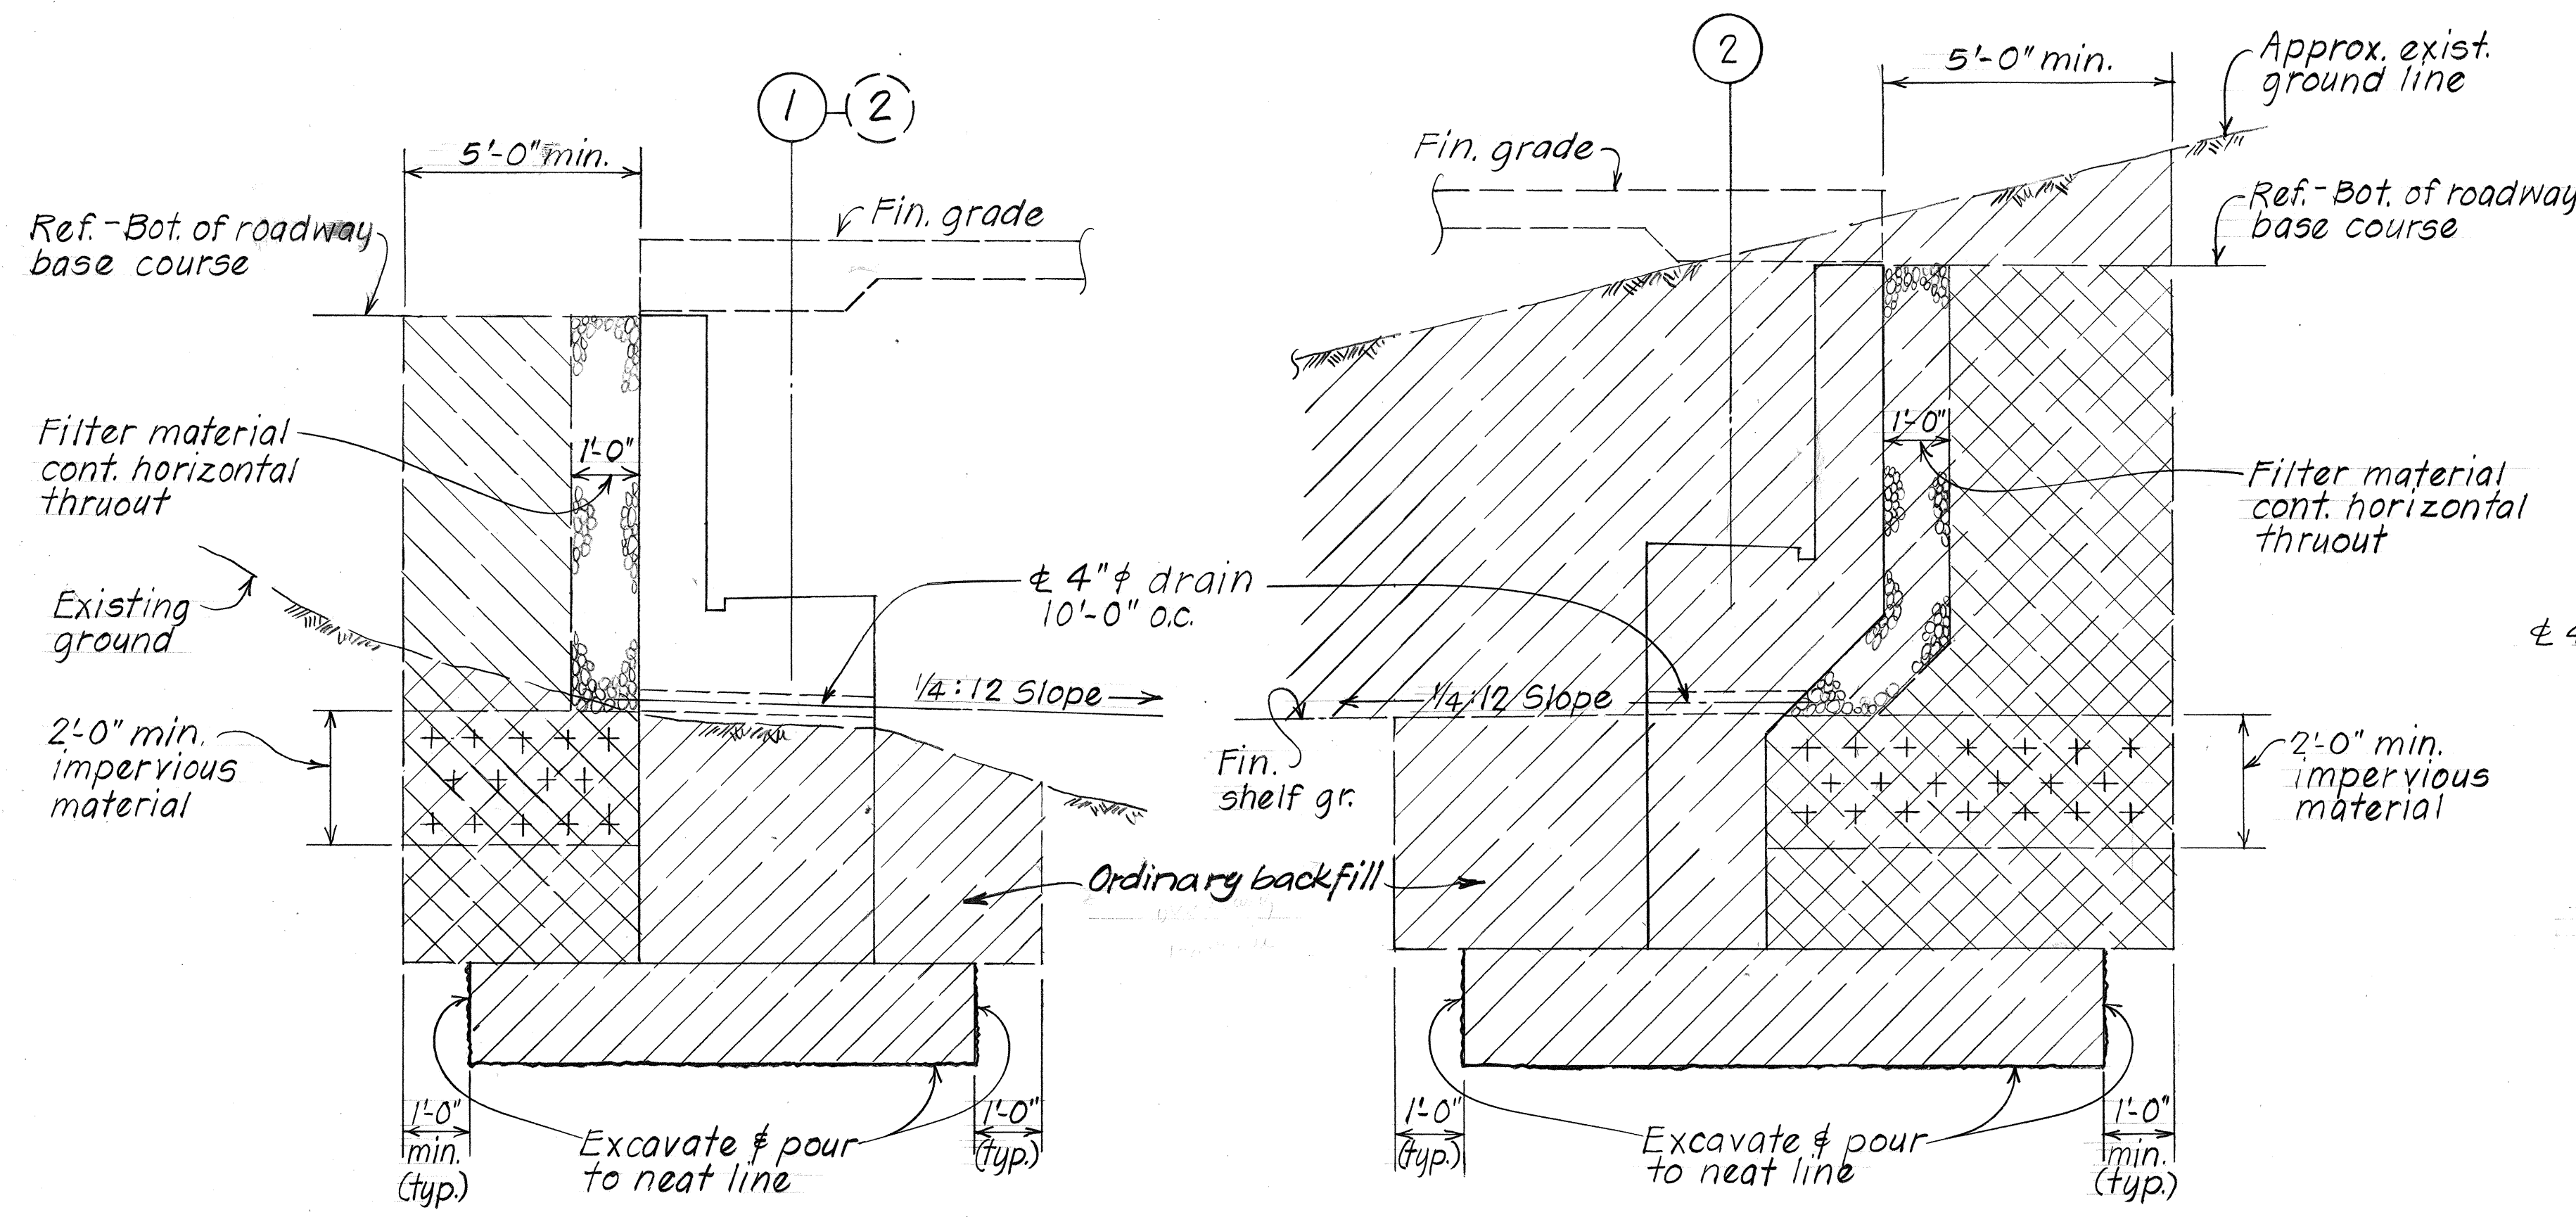


AT TYPE I ABUTMENT


AT TYPE II ABUTMENT

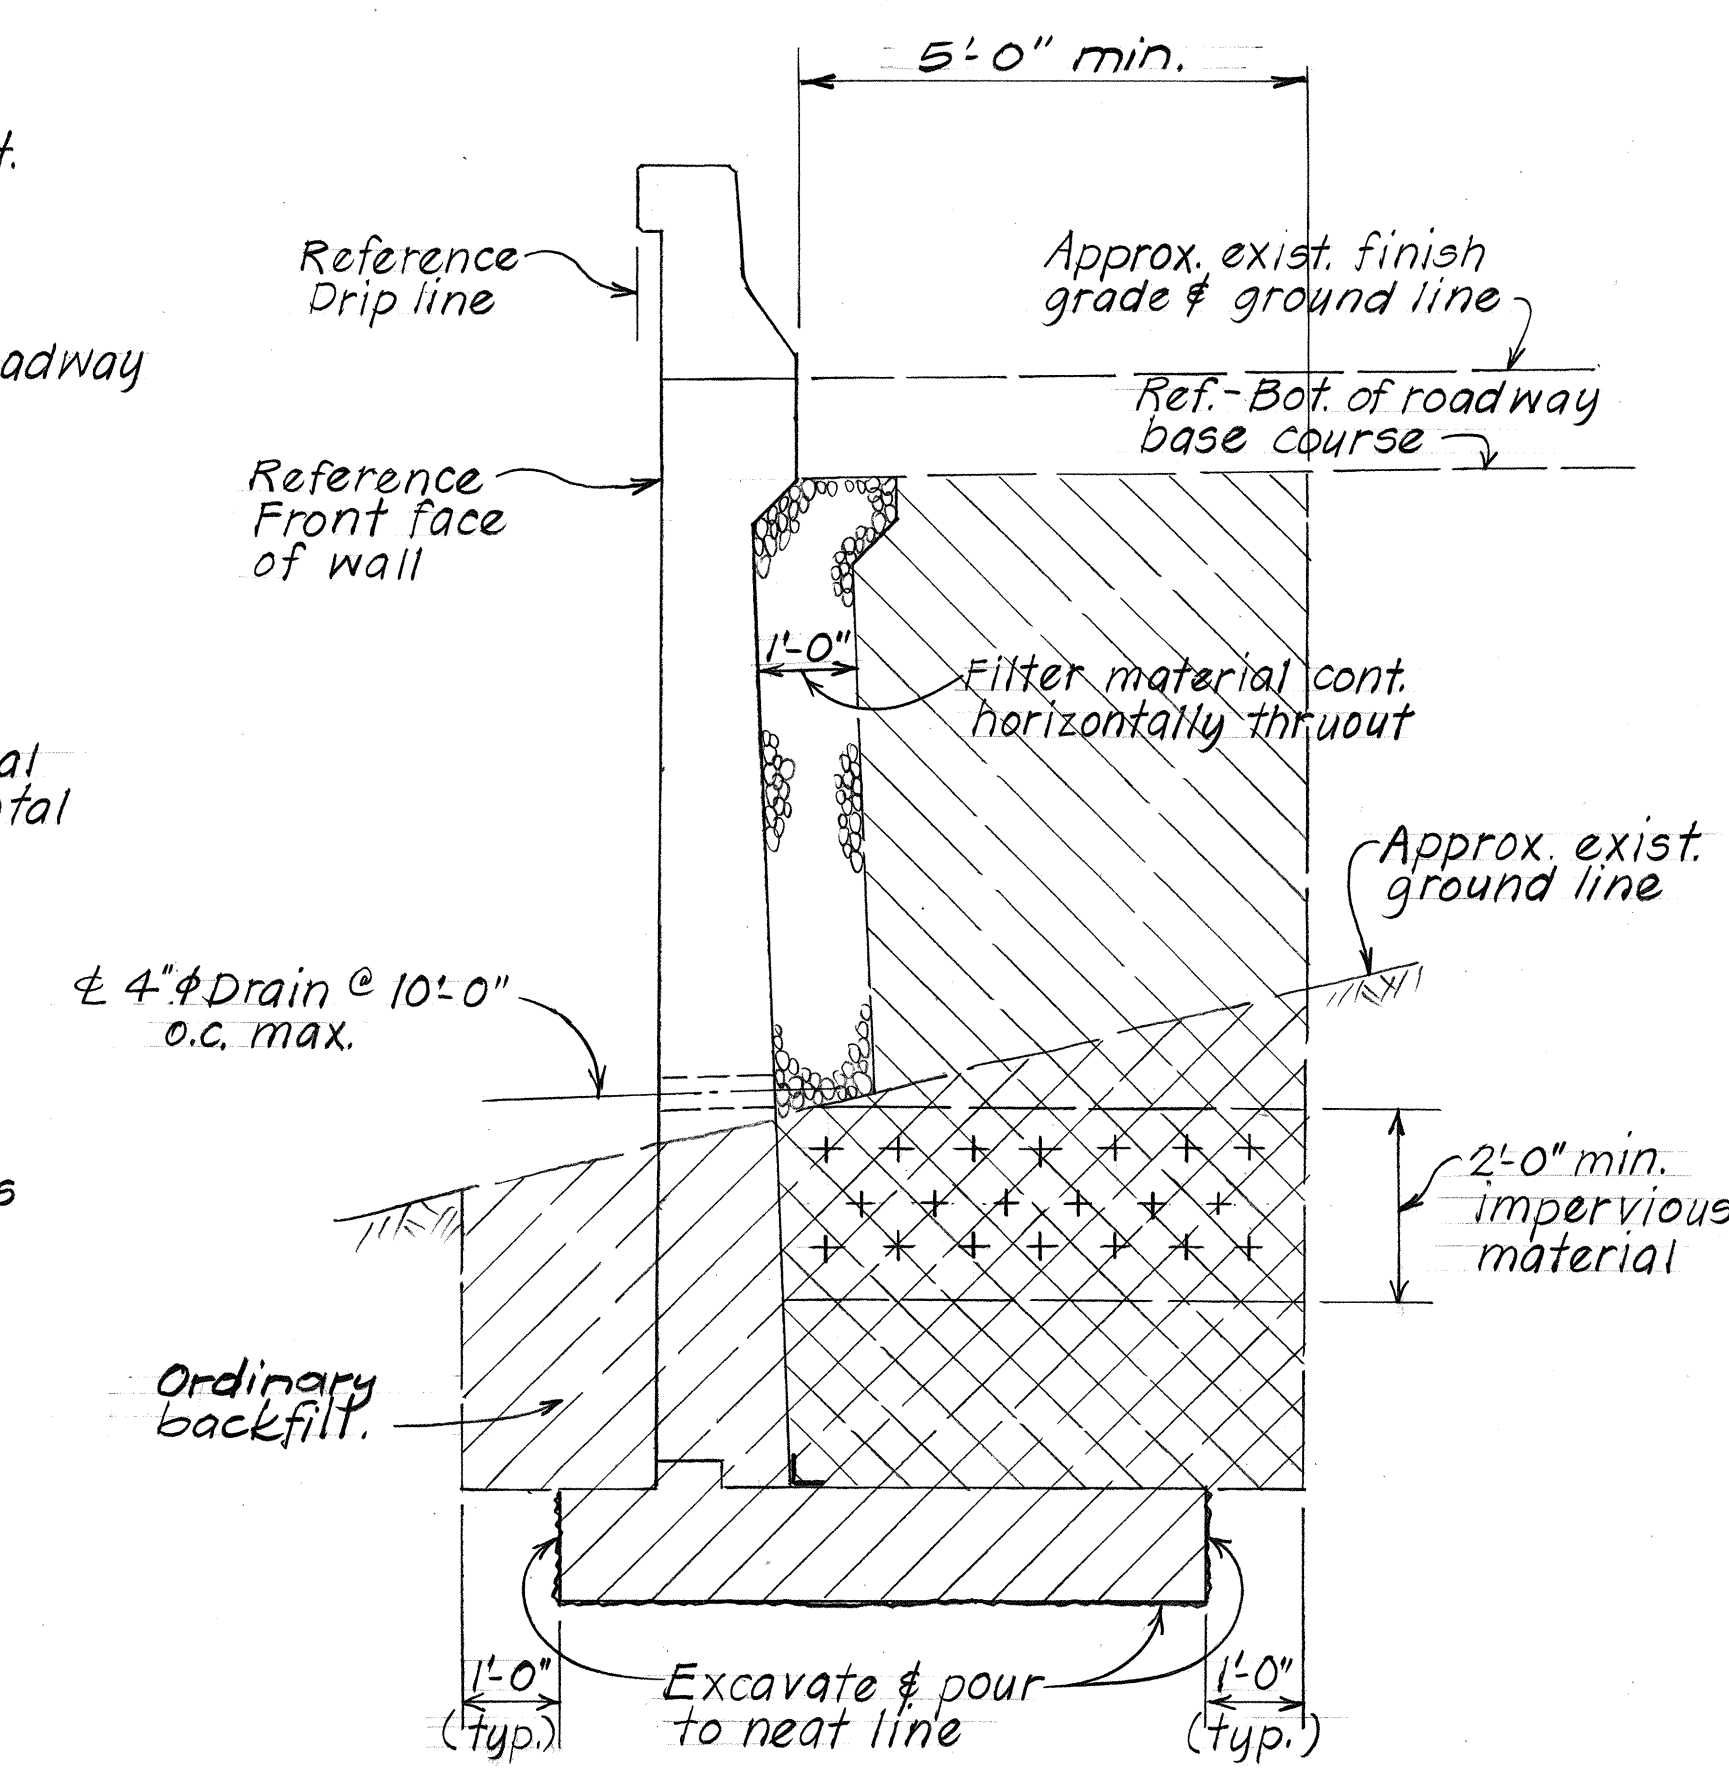

AT WINGWALL NO. 3

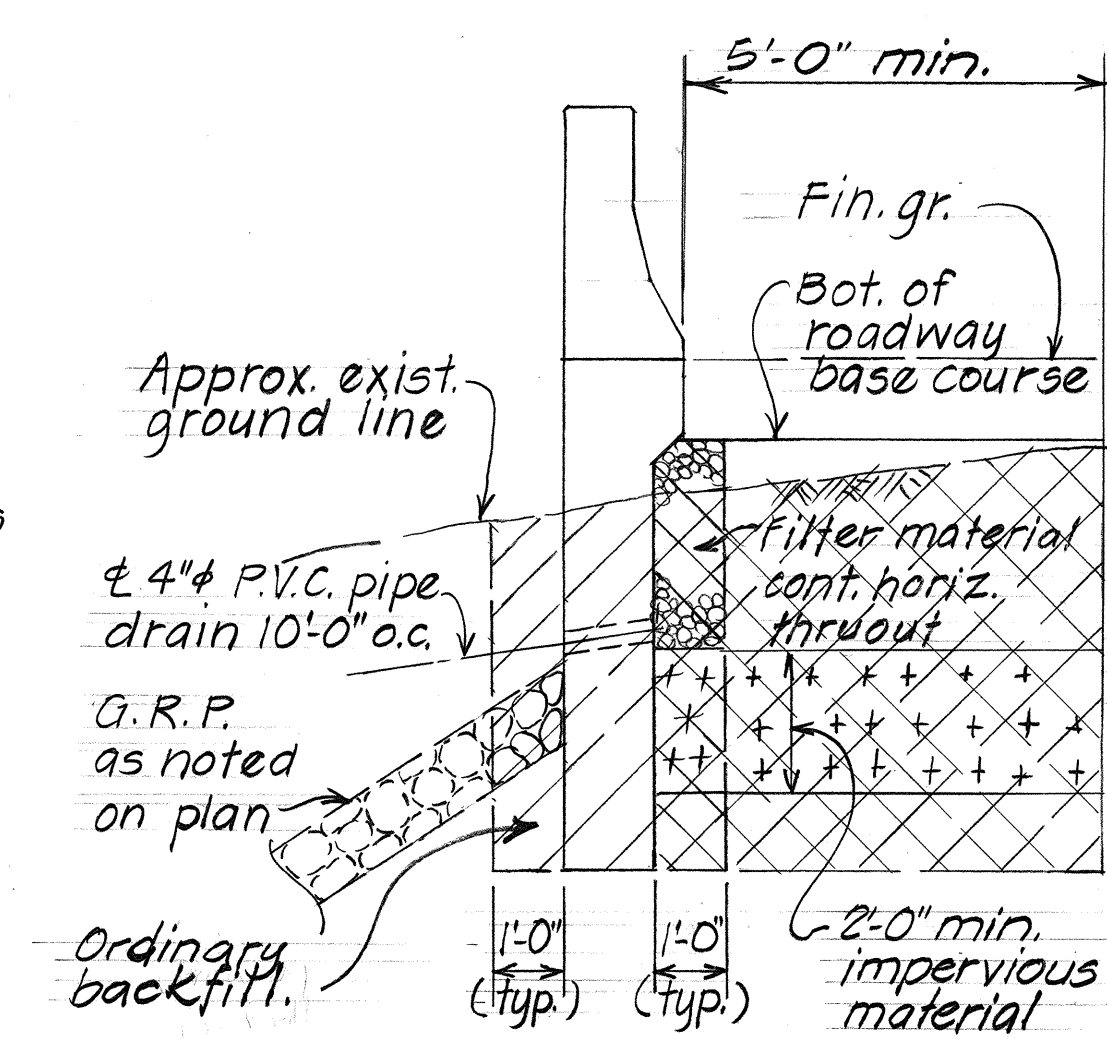


AT WINGWALL & END POST

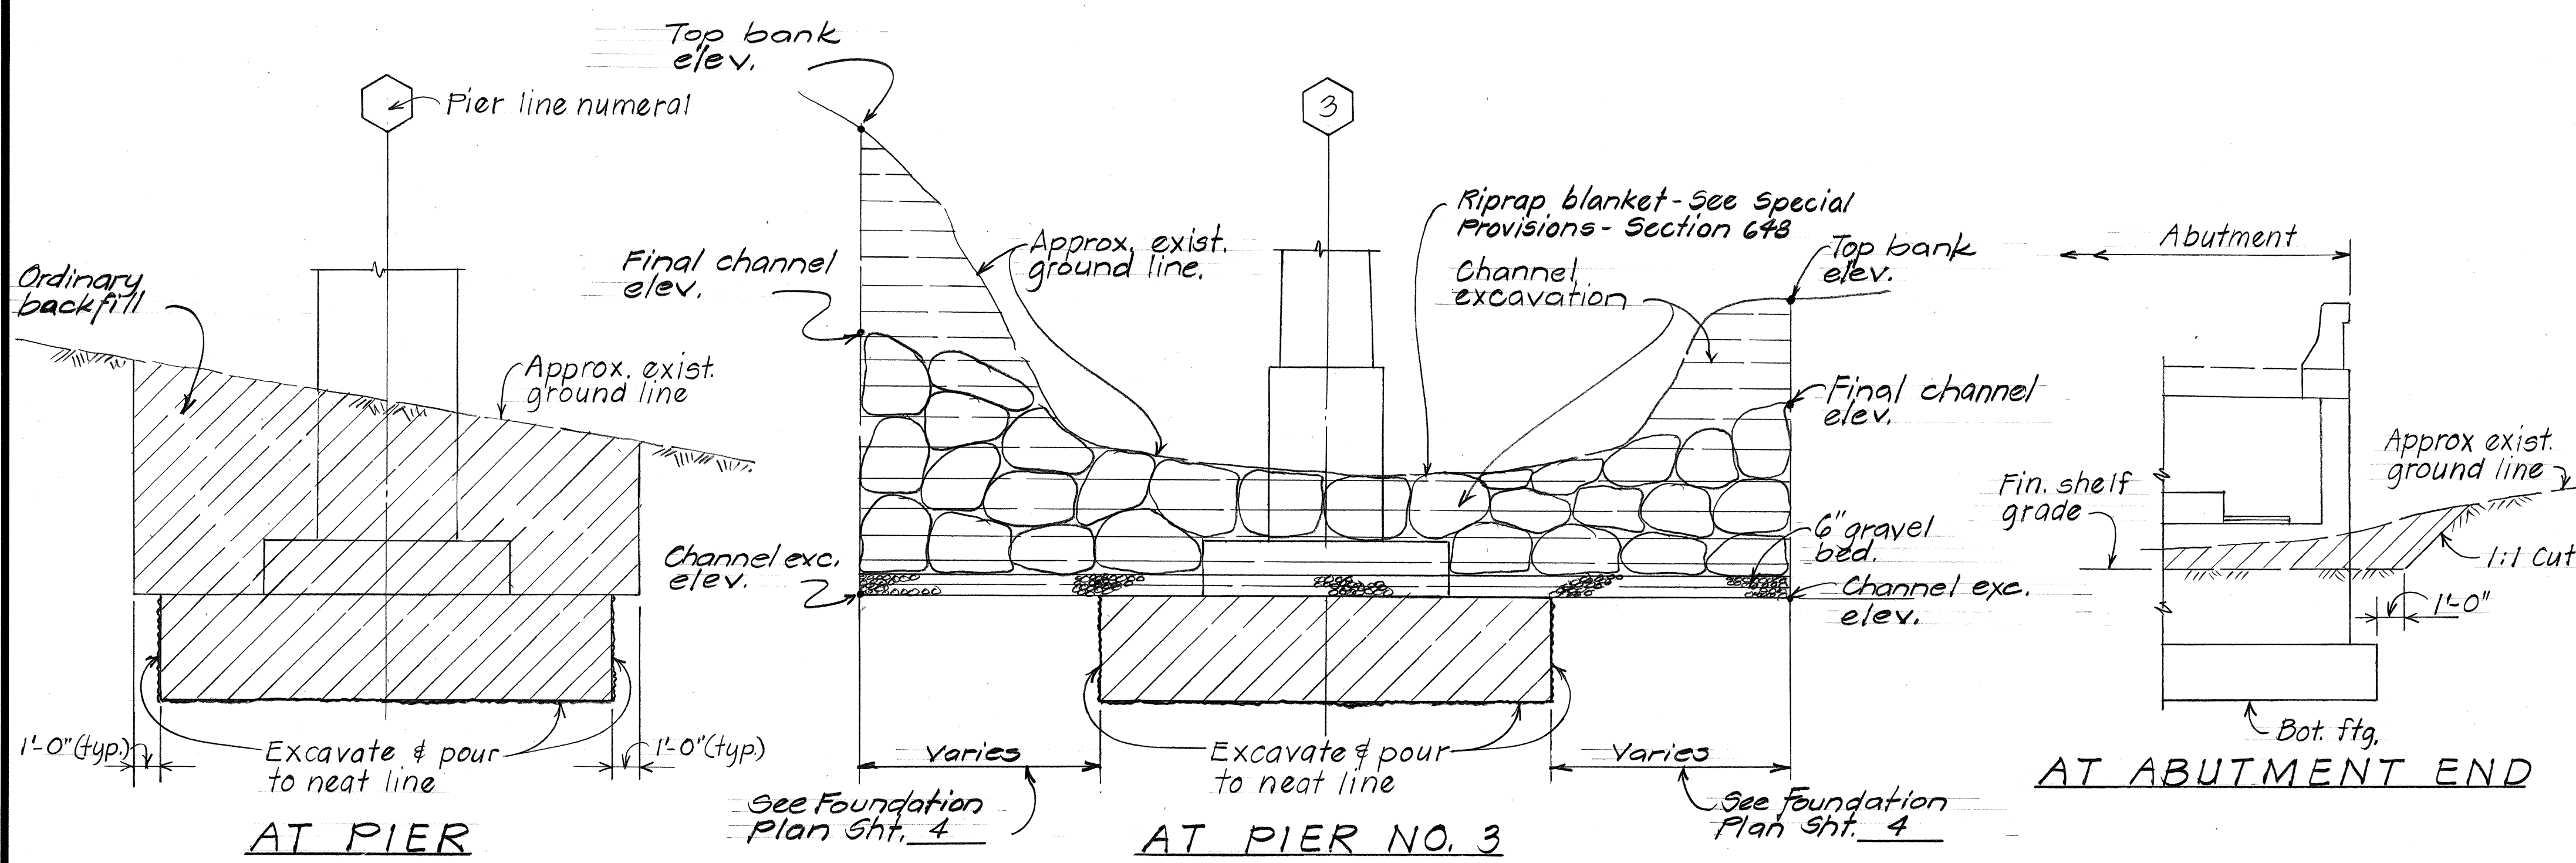

AT PIER

AT PIER NO. 3

AT ABUTMENT END

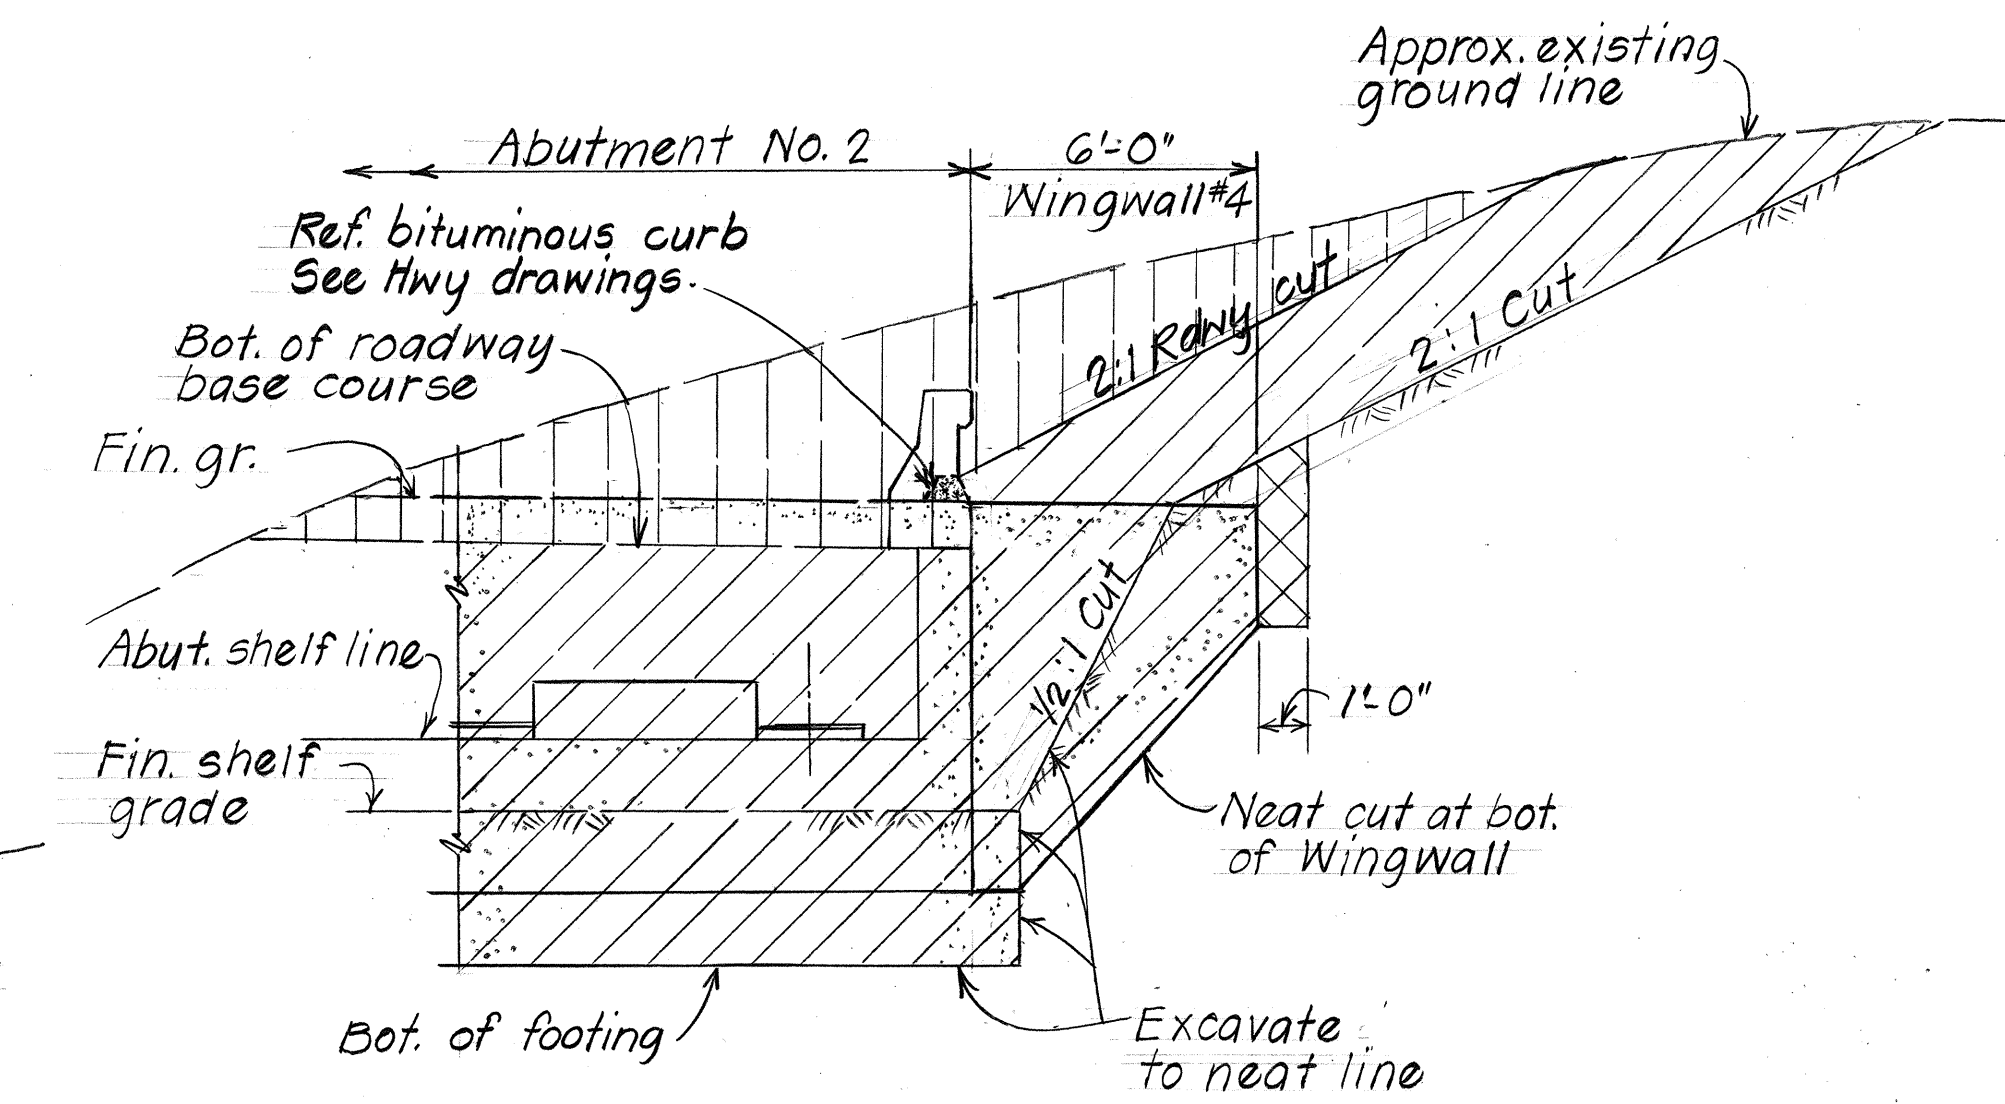

AT WINGWALL NO. 4

STRUCTURE EXCAVATION & BACKFILL PAY LIMITS
Not to scale





STATE OF HAWAII
DEPARTMENT OF TRANSPORTATION
HIGHWAYS DIVISION
HONOKAHUA STREAM BRIDGE
TYPICAL ABUTMENT & PIER
STRUCTURE EXC. & BACKFILL PAY LIMITS
HONOAPIILANI HIGHWAY
Pineapple Hill to Honokahua Bay
Proj. No. F-030-1(18)
Scale: As Noted Date: Apr. 1984
SHEET NO. 6 OF 22 SHEETS

SURVEY PLOTTED BY	DATE
DRIVEN BY	3/84
TRACED BY	3/84
QUANTITIES BY	3/84
CHECKED BY	
ORIGINAL PLAN	
NOTE BOOK	
NO.	

FED. ROAD DIST. NO.	STATE	FED. AID PROJ. NO.	FISCAL YEAR	SHEET NO.	TOTAL SHEETS
HAWAII	HAW.	F-030-1(10)	1984	24	160

REFERENCE NOTE:






1. Bridge deck & superstructure not shown.
2. For conc. seat, hinge block, creep block and elastomeric bearing pad, see sht. # TD2 & TD3
3. For concrete end post detail, see sht. # TD7
4. Top seat El. see sht. # TD2

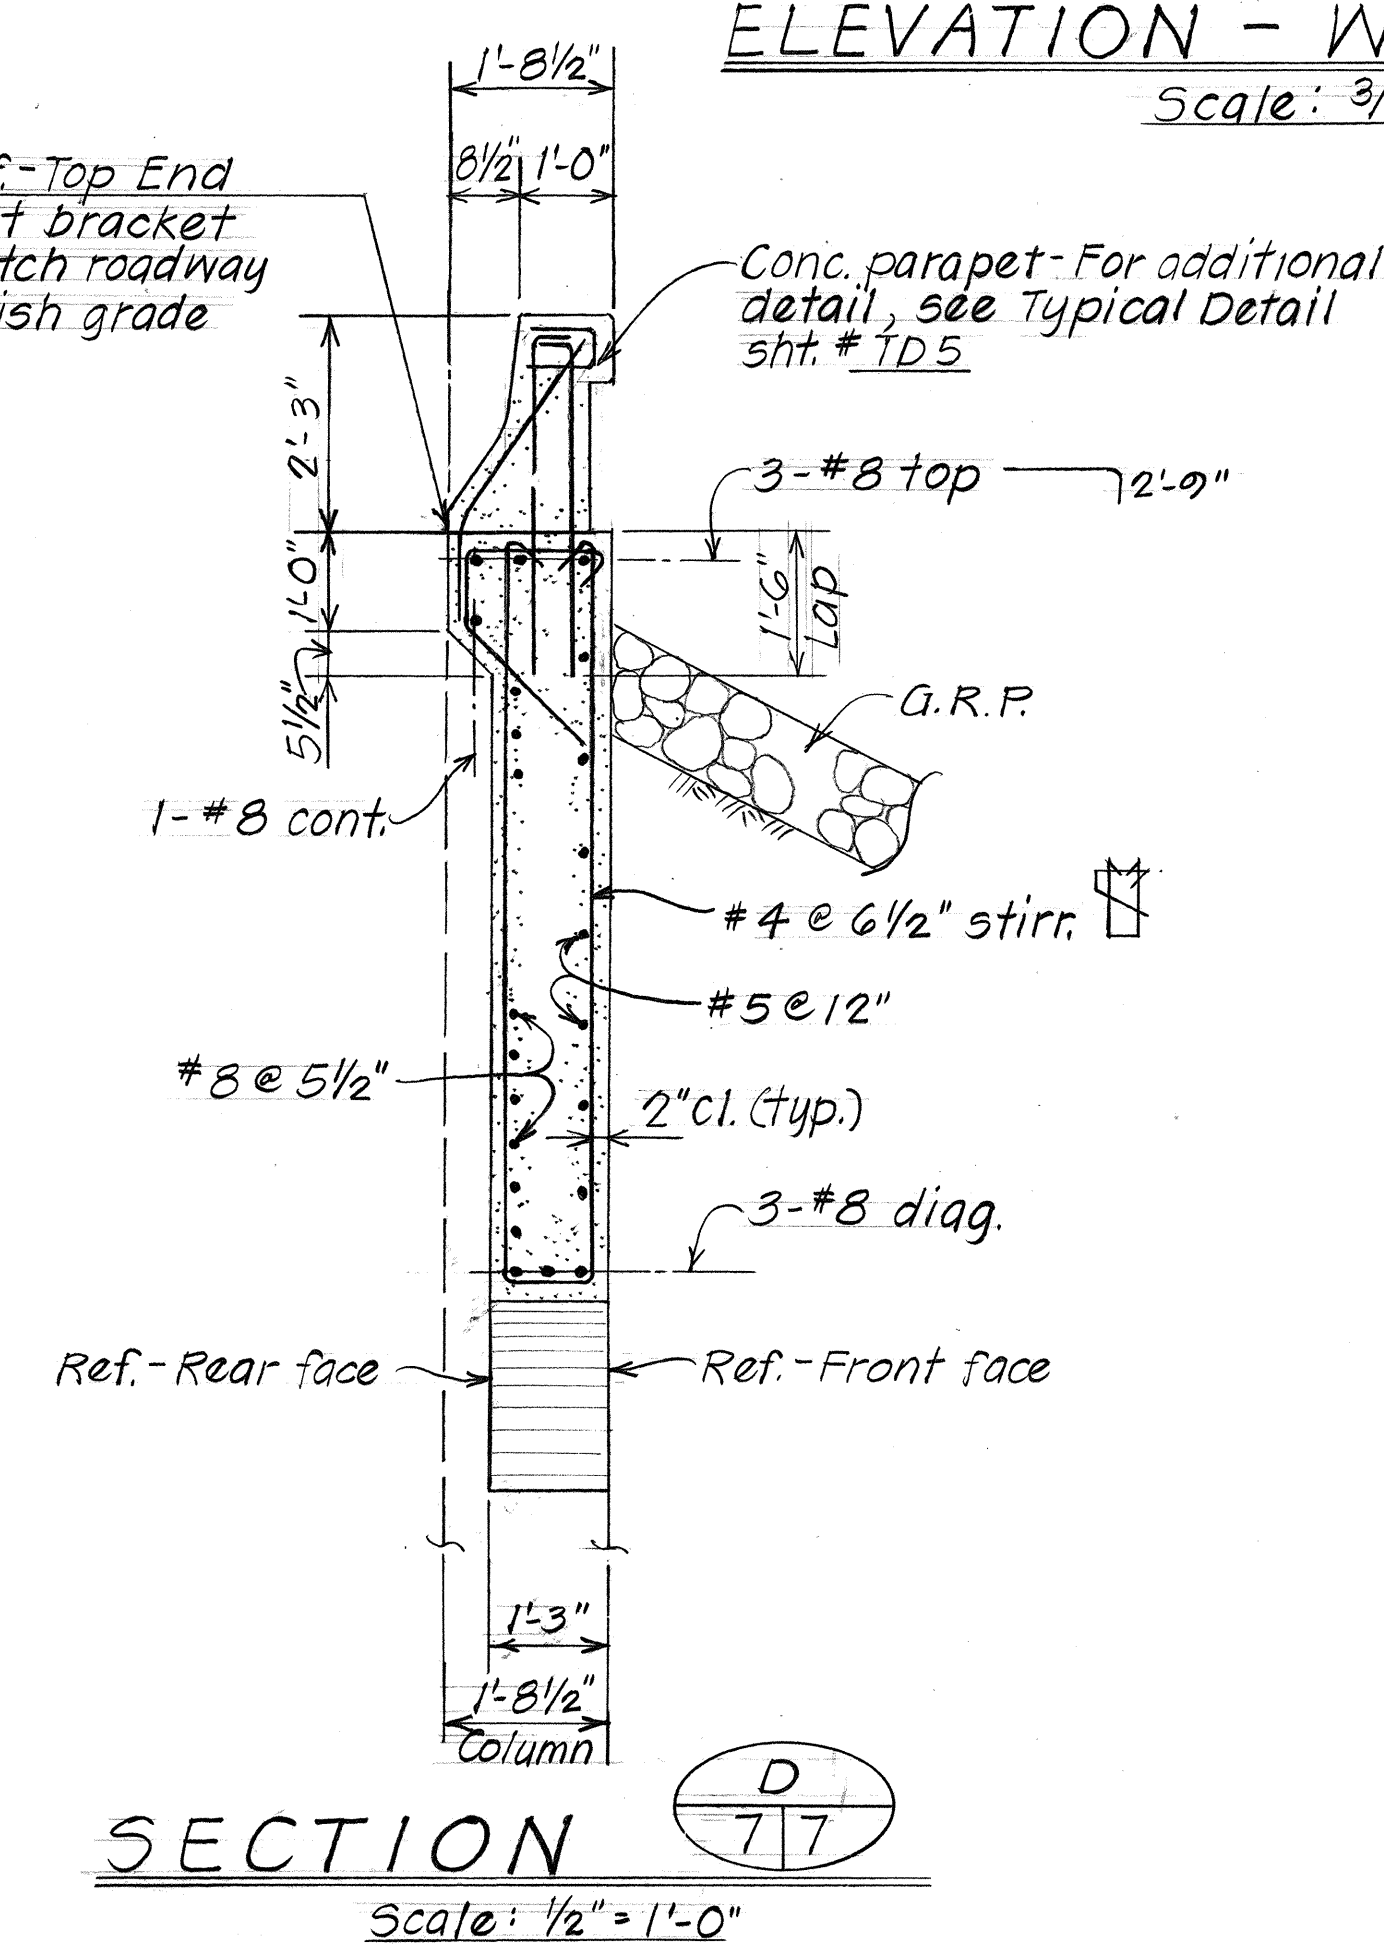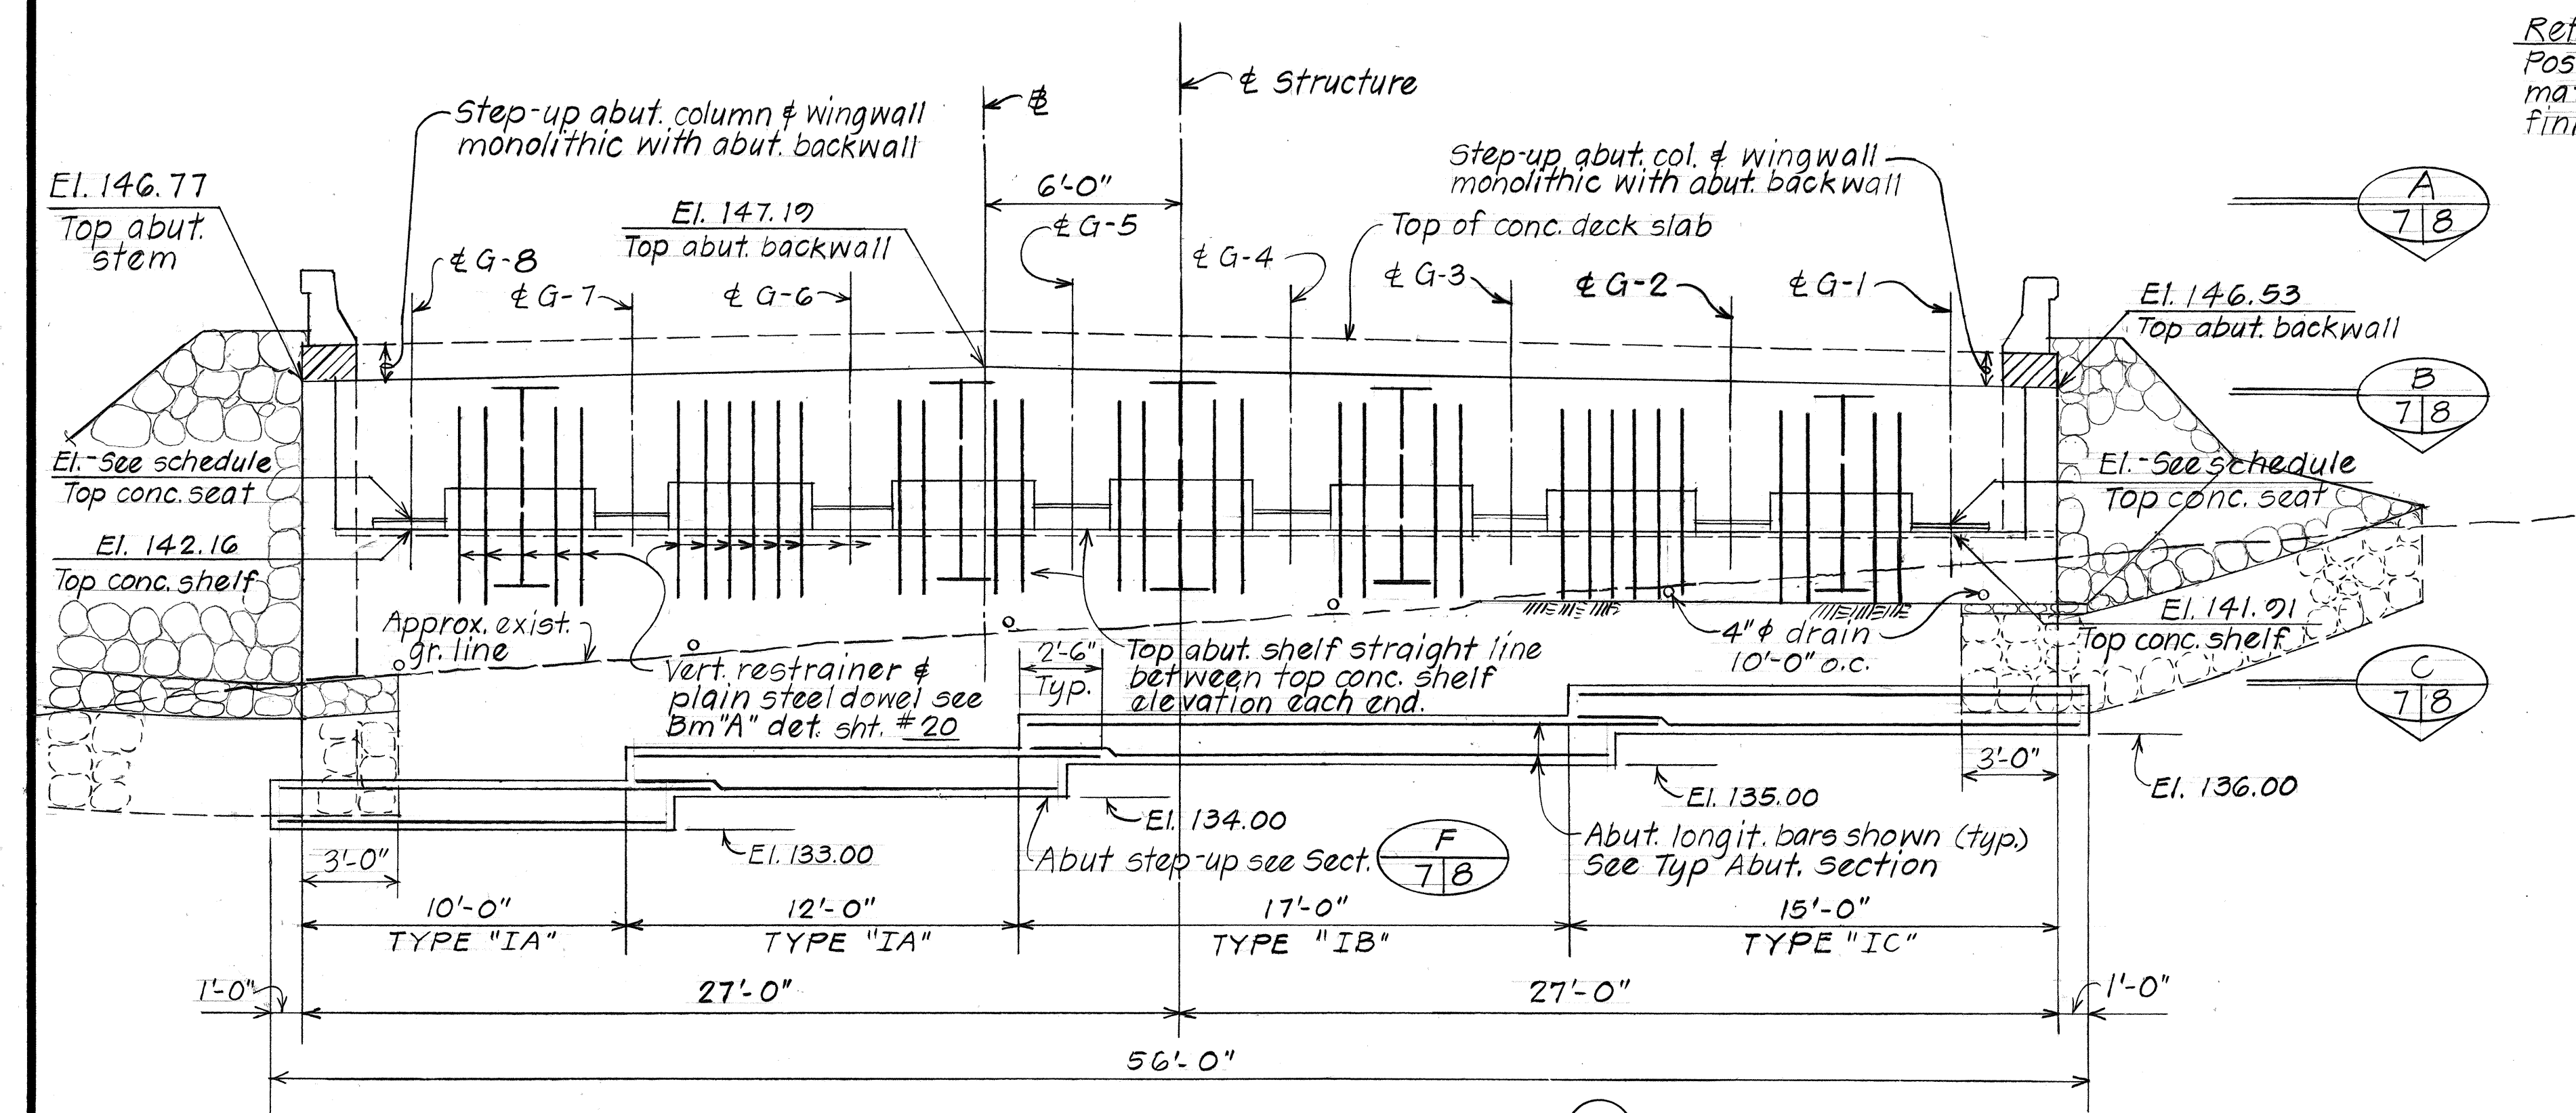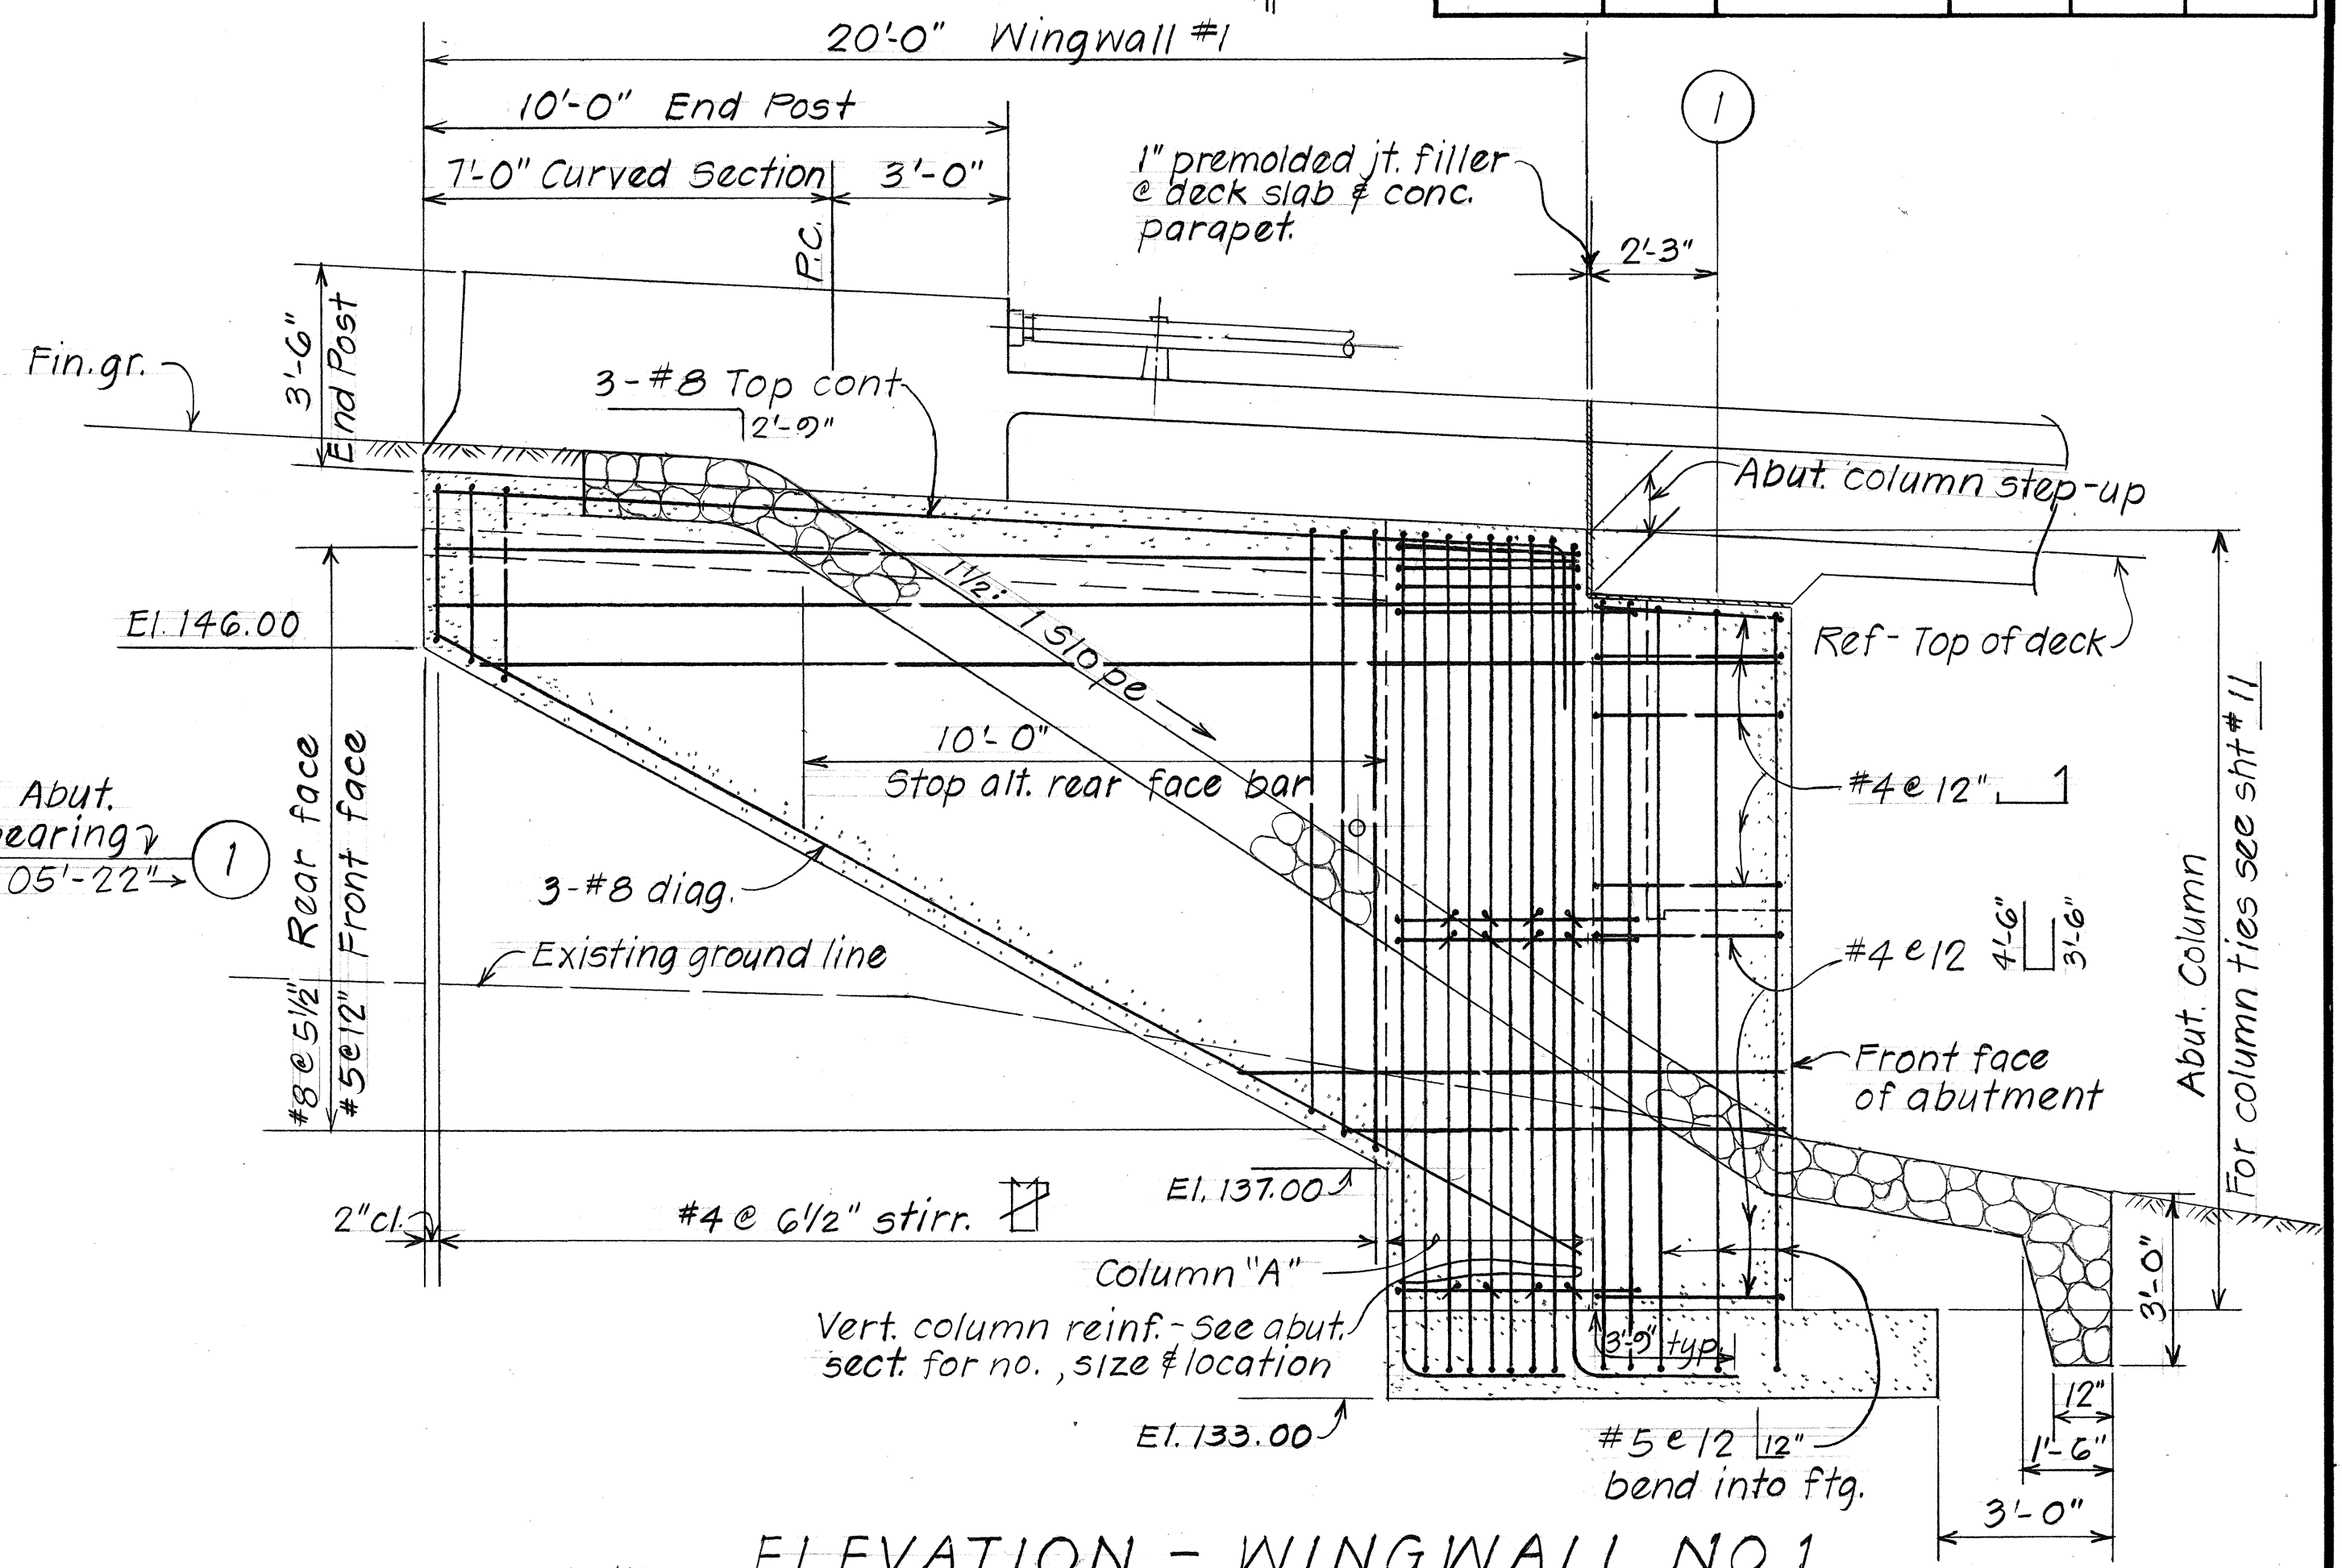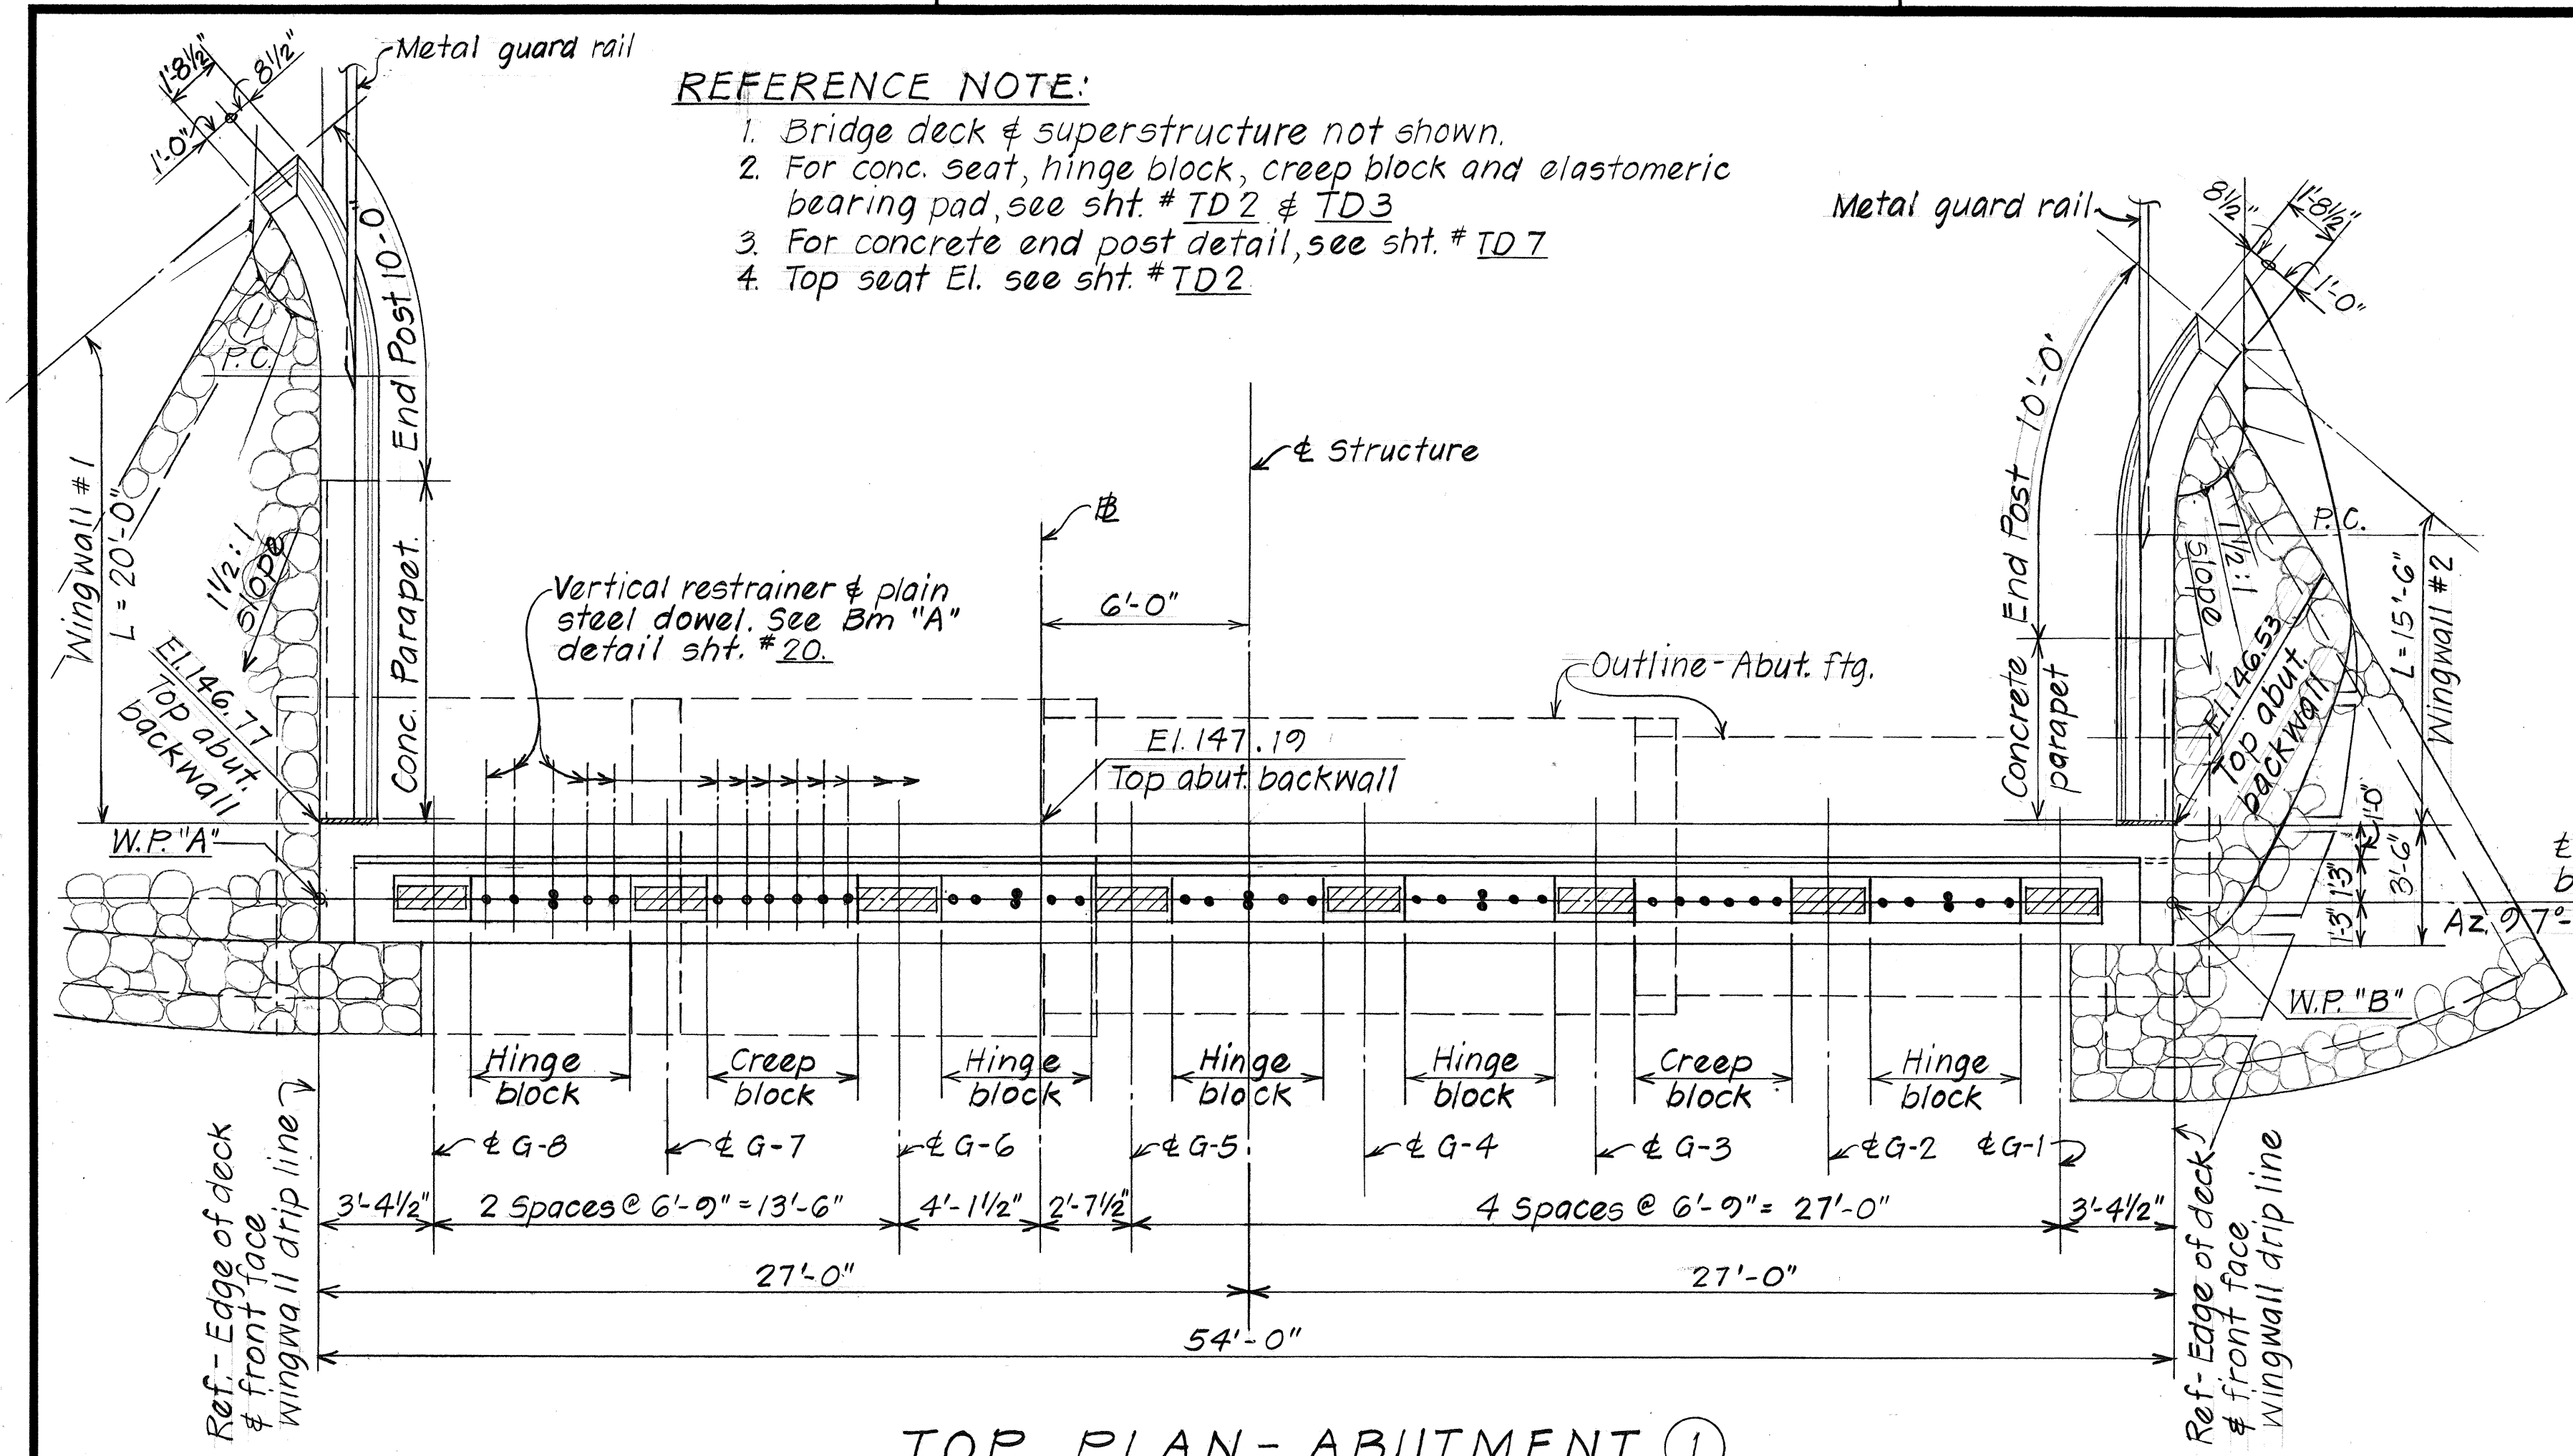

STATE OF HAWAII
DEPARTMENT OF TRANSPORTATION
LAND TRANSPORTATION FACILITIES DIVISION
HONOKAHUA STREAM BRIDGE
ABUTMENT ① PLAN & ELEVATION
WINGWALL NO. 1
HONOAPIILANI HIGHWAY
Pineapple Hill to Honokahua Bay
Proj. No. F-030-1(10)
Scale: As Noted Date: Apr. 1984
SHEET NO. 7 OF 22 SHEETS

SURVEY PLOTTED BY	DATE
DRAWN BY	3/84
DESIGNED BY	2/84
CHECKED BY	
ORIGINAL PLAN	
NOTE BOOK	
No.	


FED. ROAD DIST. NO.	STATE	FED. AID PROJ. NO.	FISCAL YEAR	SHEET NO.	TOTAL SHEETS
HAWAII	HAW.	F-030-1(18)	1984	25	169

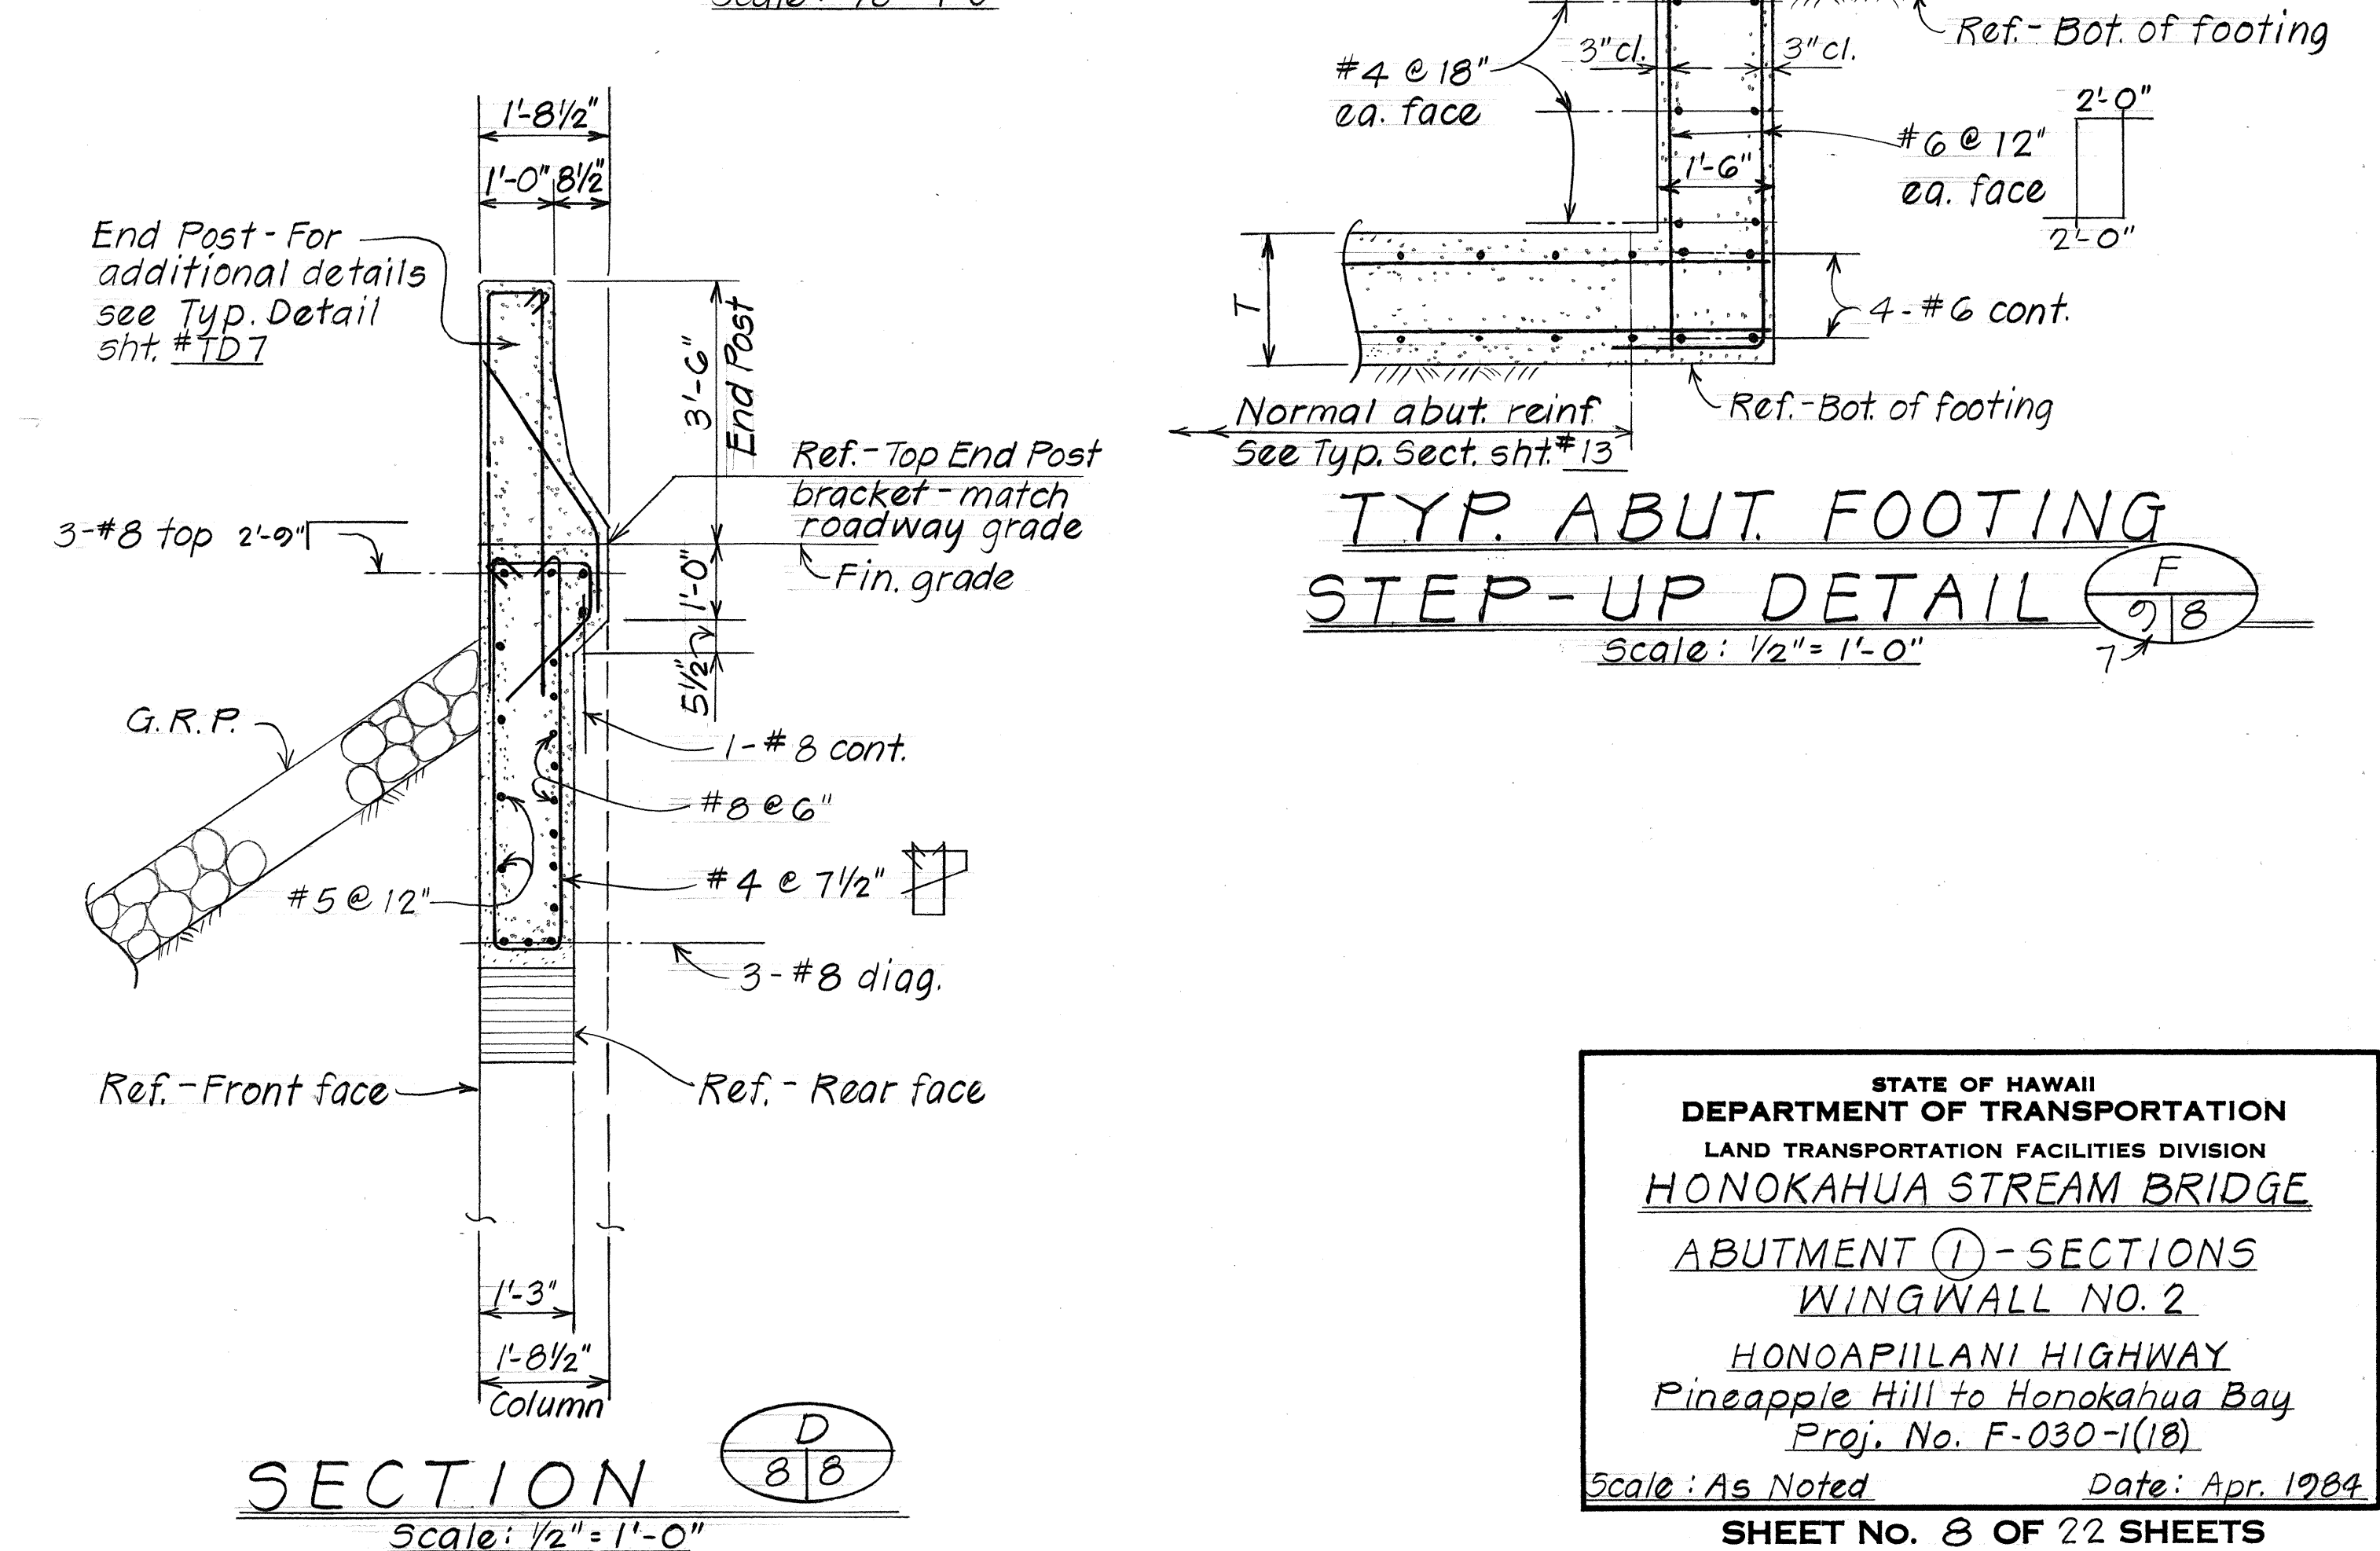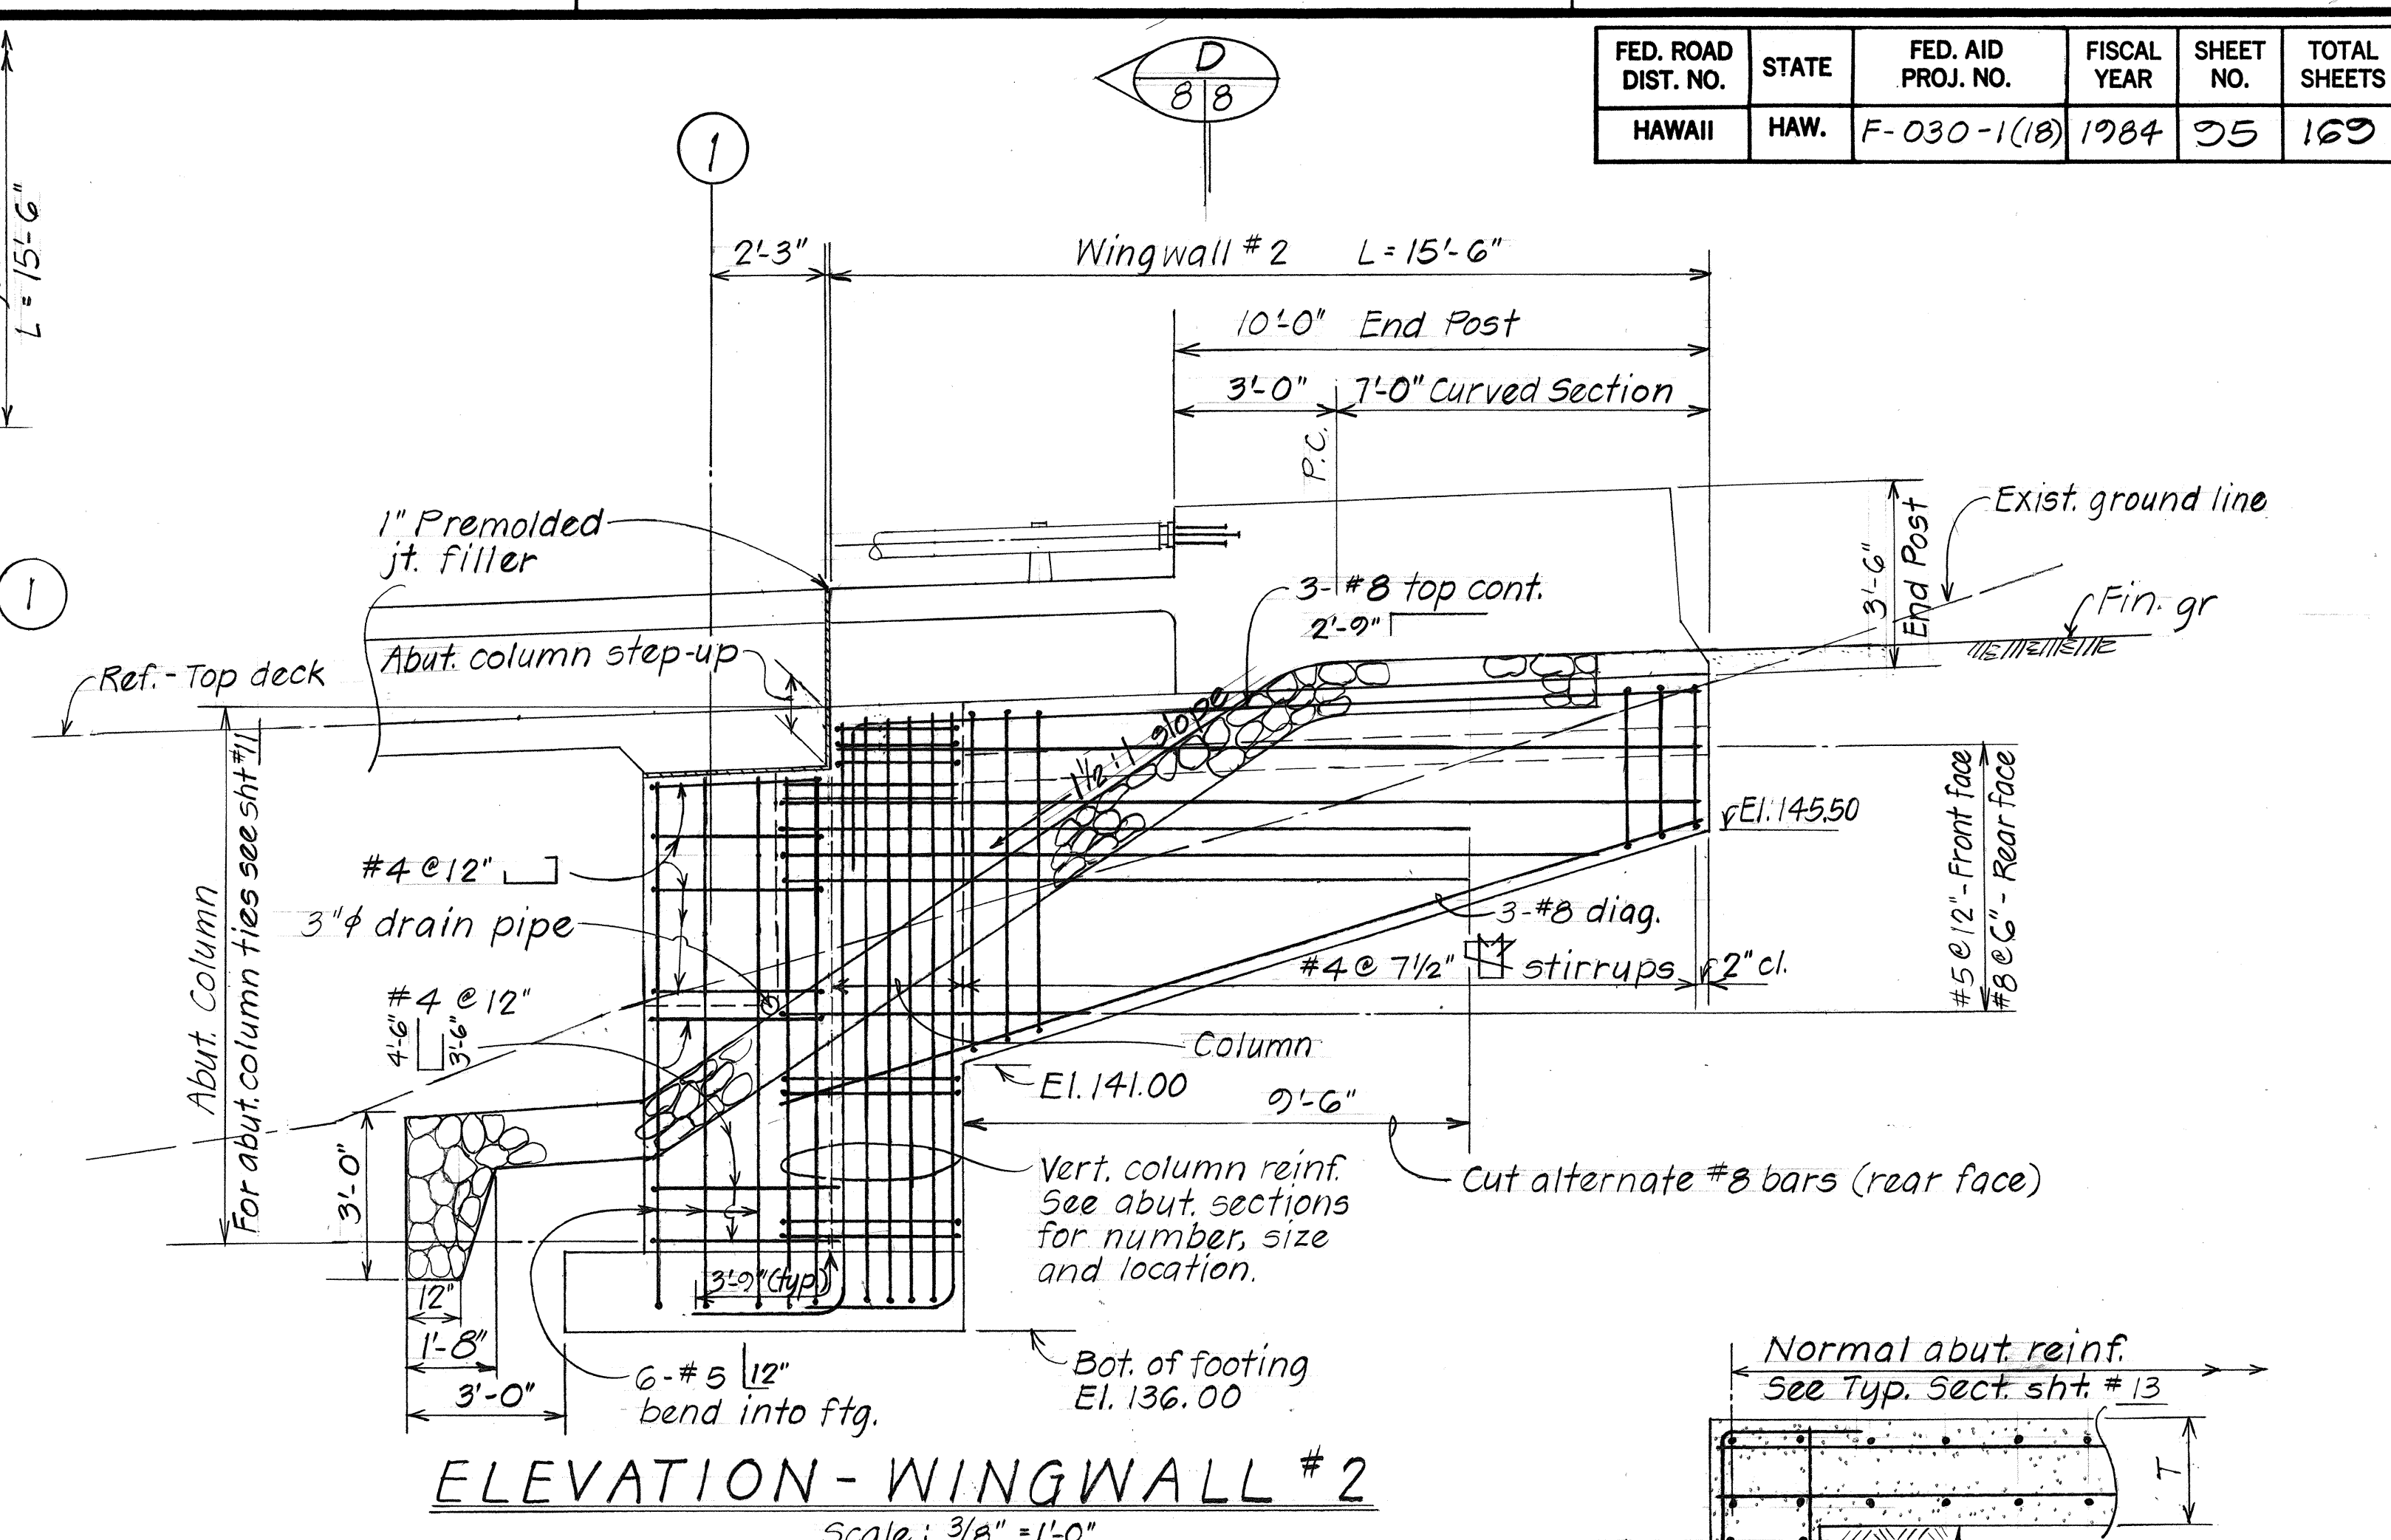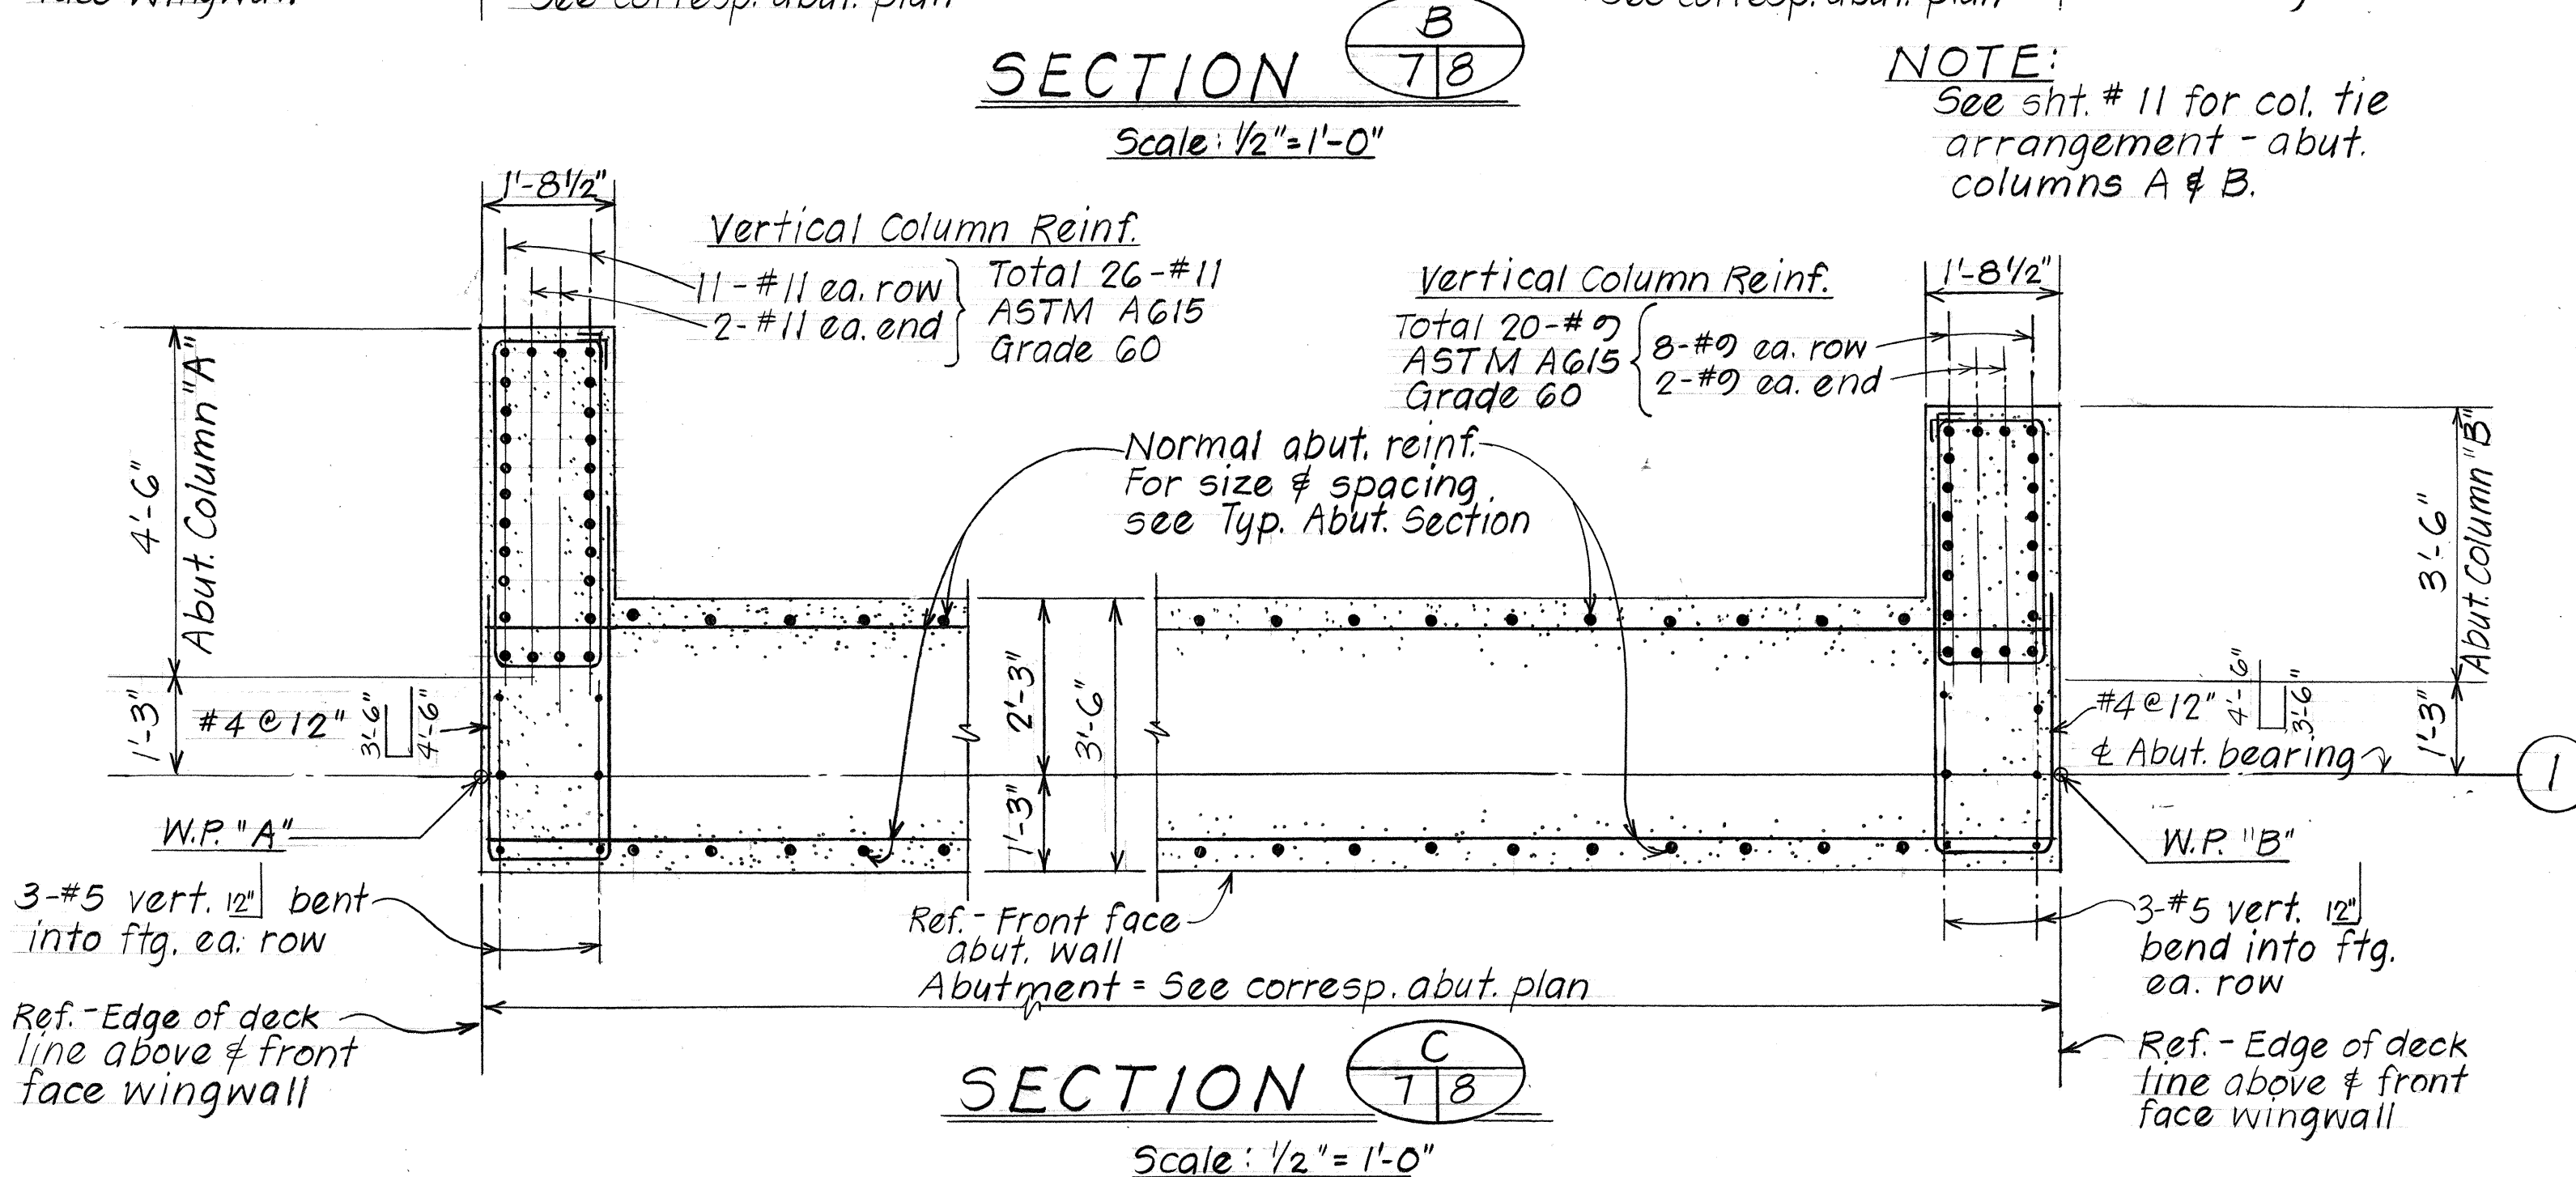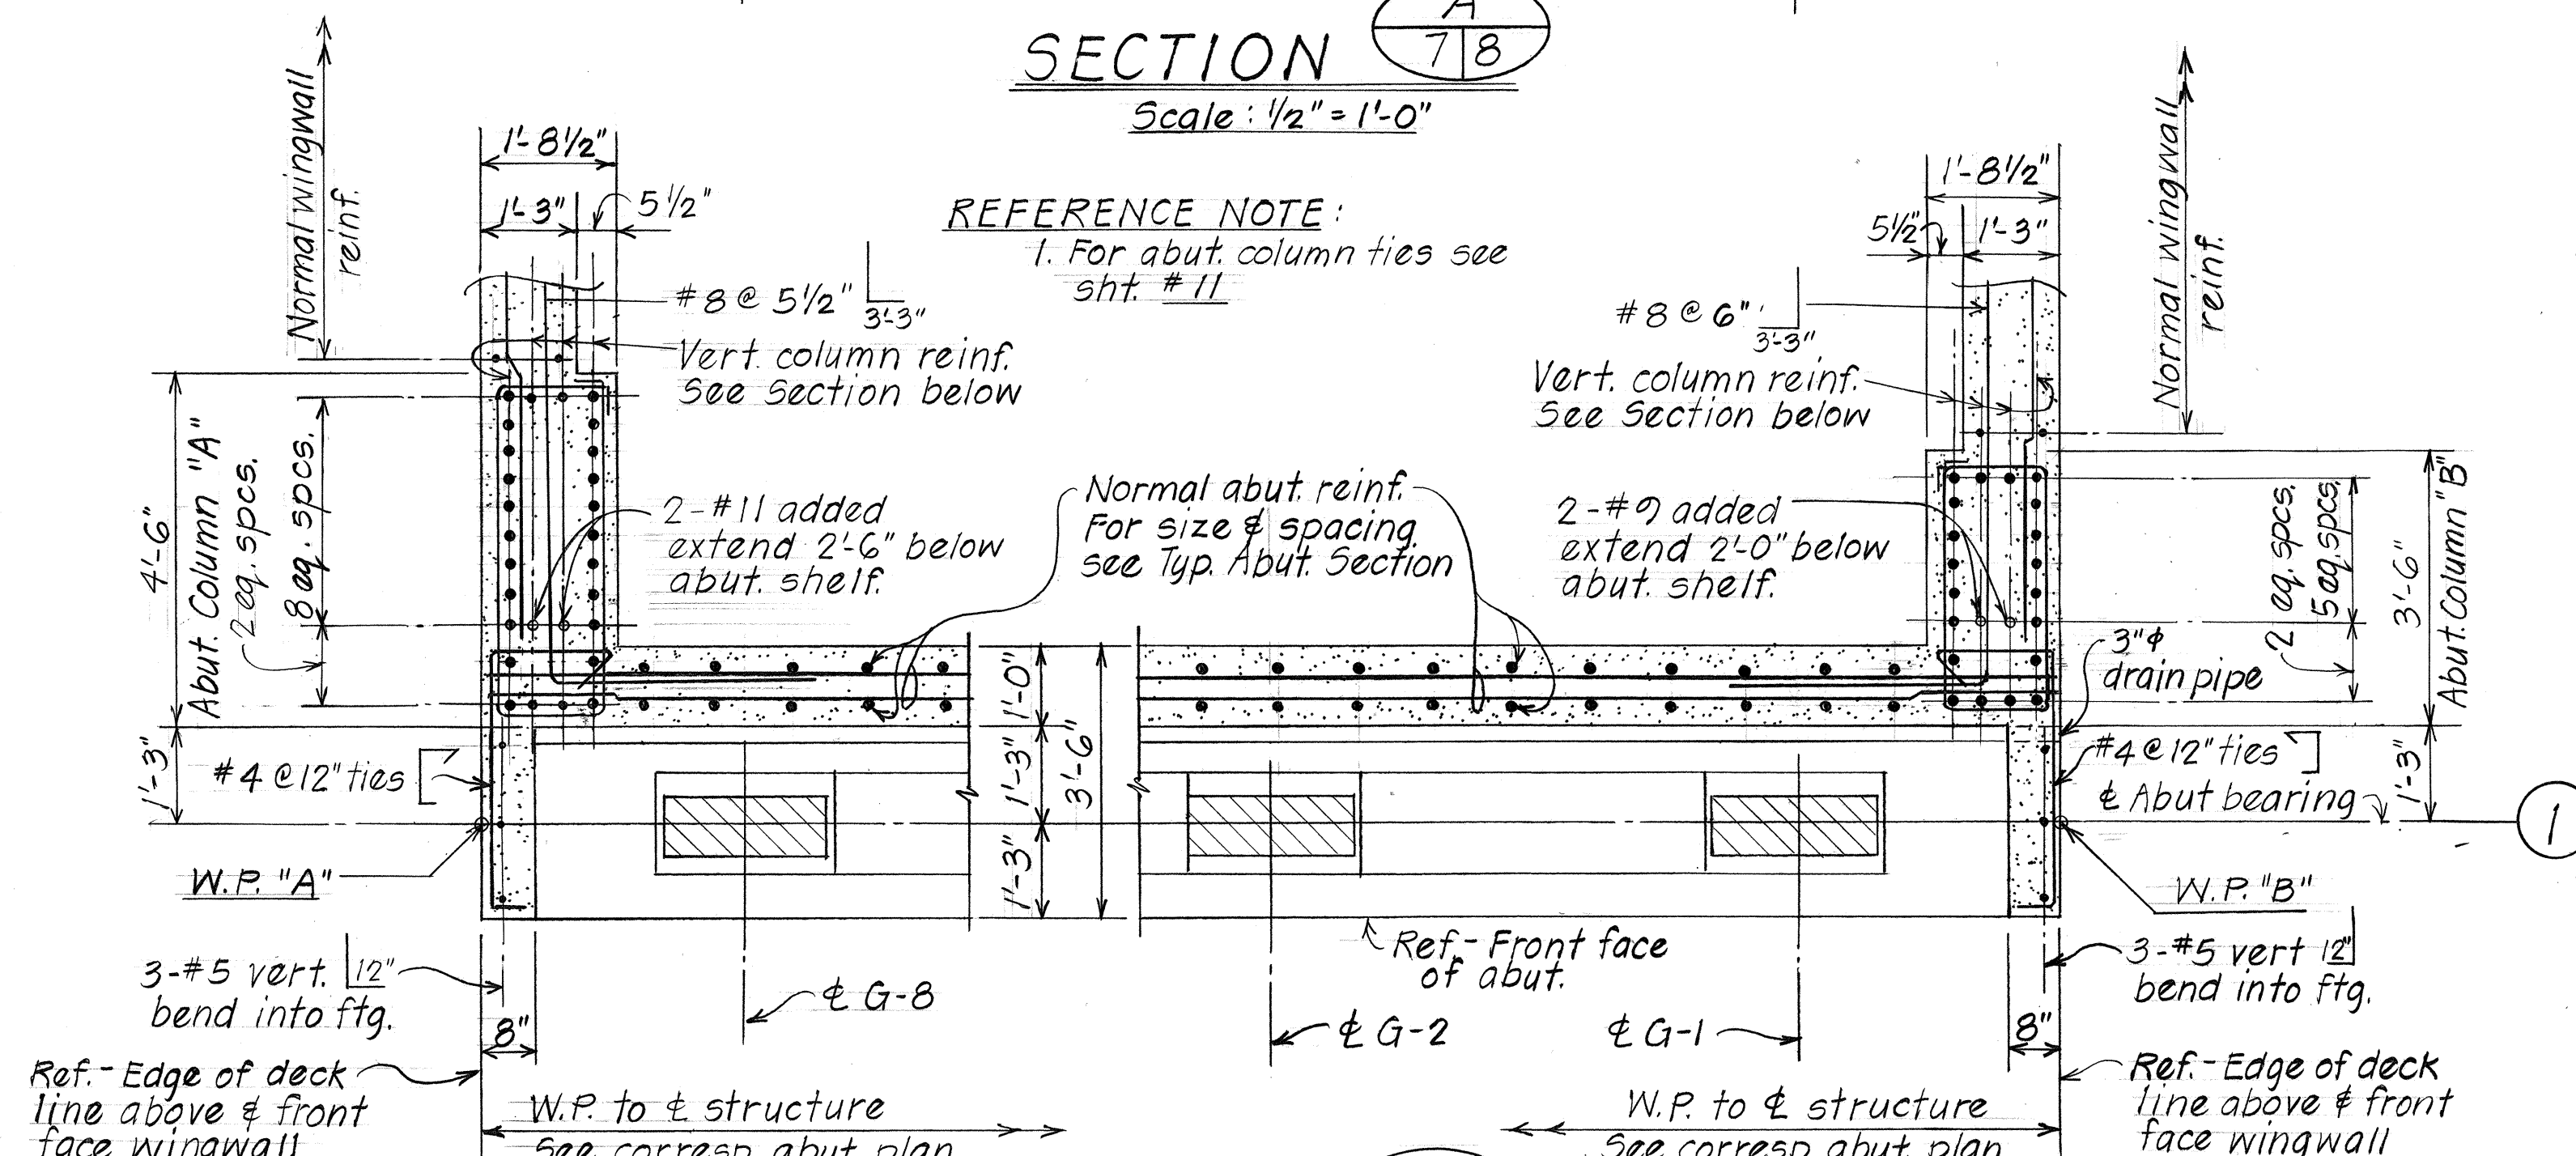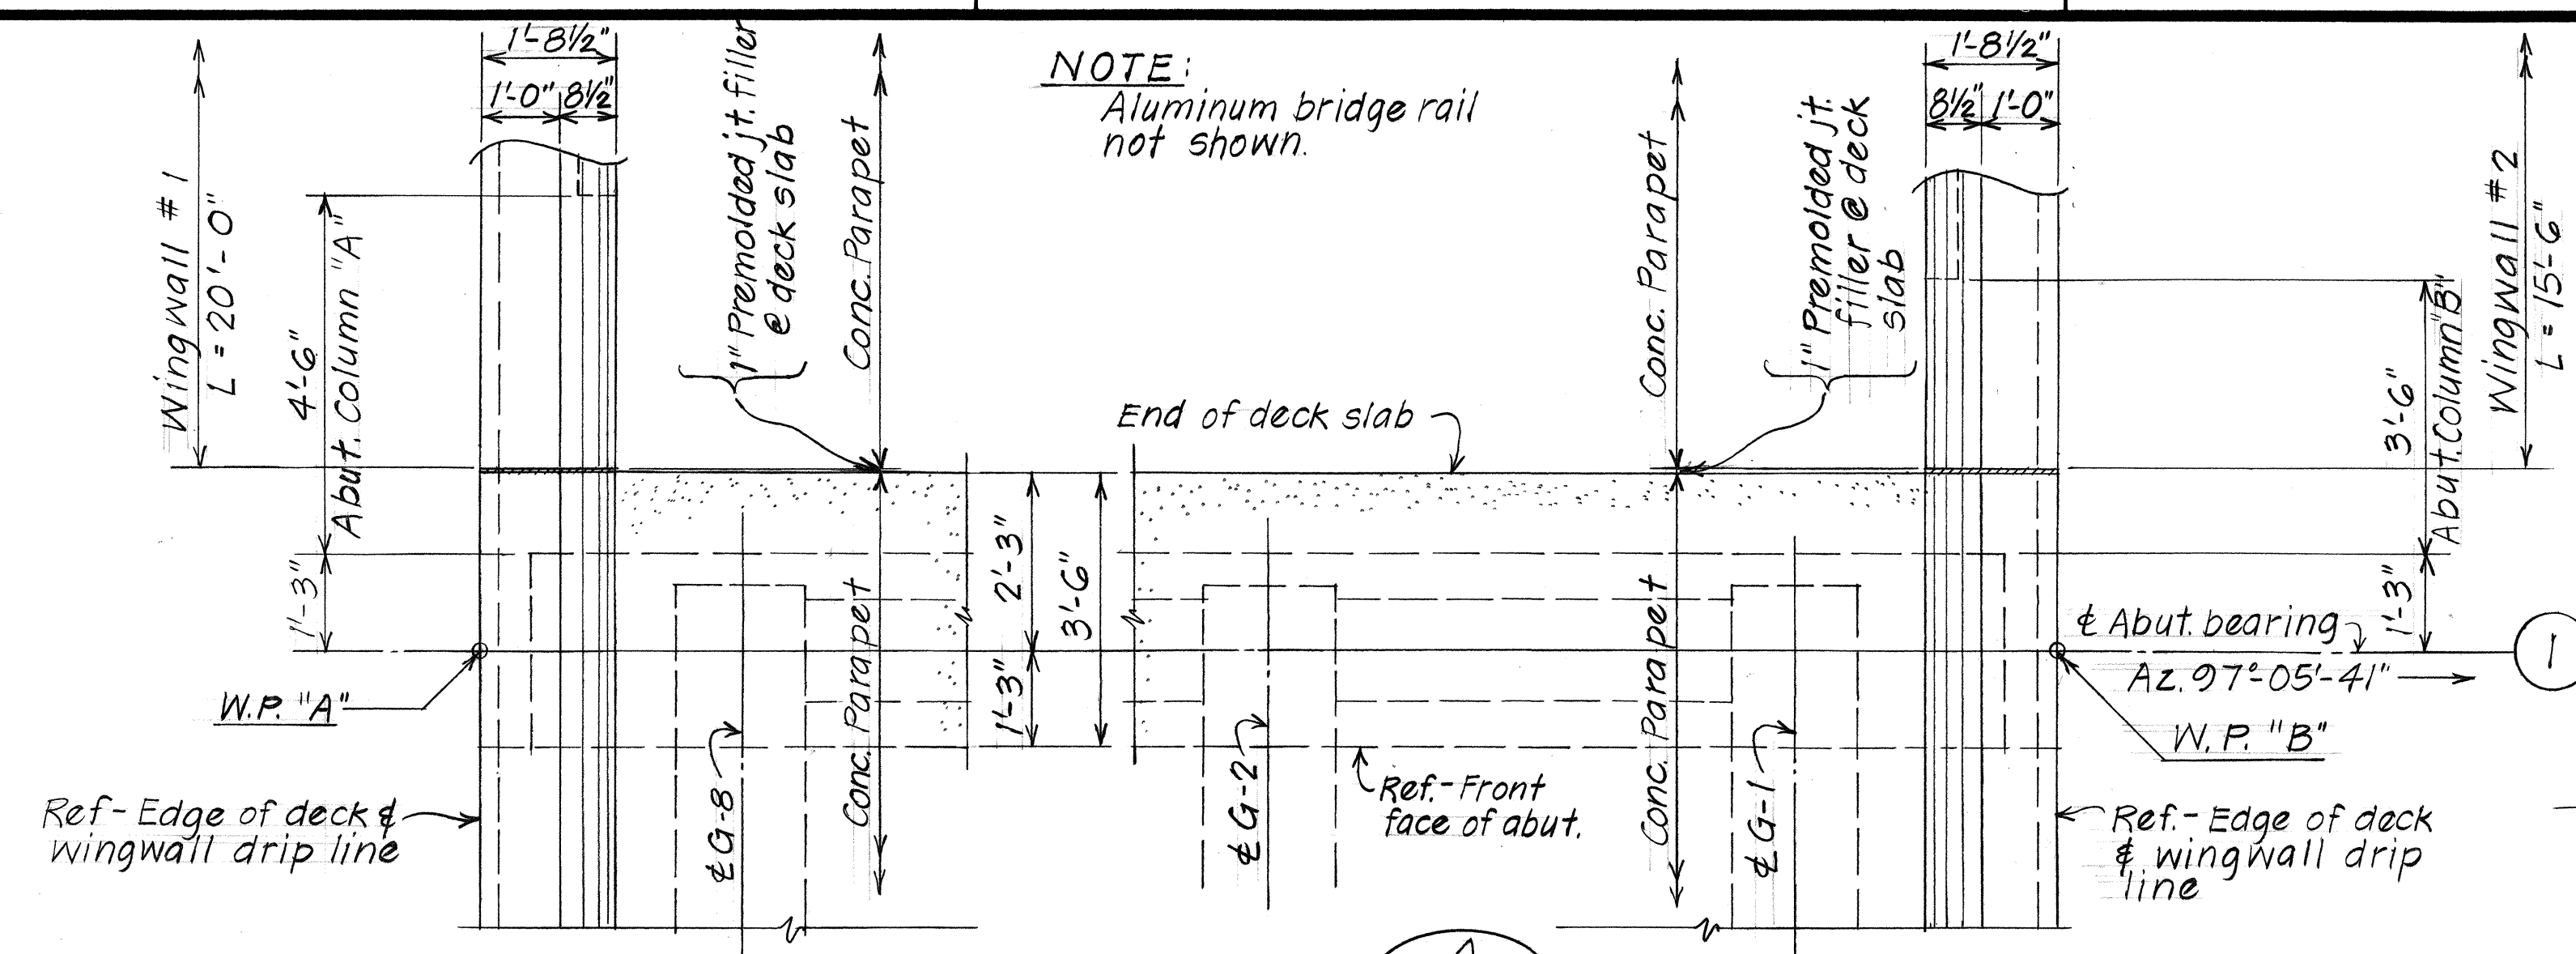


STATE OF HAWAII
DEPARTMENT OF TRANSPORTATION
LAND TRANSPORTATION FACILITIES DIVISION
HONOKAHUA STREAM BRIDGE
ABUTMENT ① - SECTIONS
WINGWALL NO. 2
HONOPIILANI HIGHWAY
Pineapple Hill to Honokahua Bay
Proj. No. F-030-1(18)
Scale: As Noted Date: Apr. 1984
SHEET NO. 8 OF 22 SHEETS

SURVEY PLOTTED BY	DATE
DRAWN BY	3/80
DESIGNED BY	3/80
CHECKED BY	3/80

ORIGINAL PLAN	SURVEY PLOTTED BY _____	DATE <u>3/84</u>
NOTE BOOK	DRAWN BY <u>S.Y.</u>	" "
	TRACED BY <u>S.Y.</u>	" "
No. _____	DESIGNED BY <u>DCO</u>	" <u>2/87</u>
	QUANTITIES BY _____	" "
	CHECKED BY _____	" "

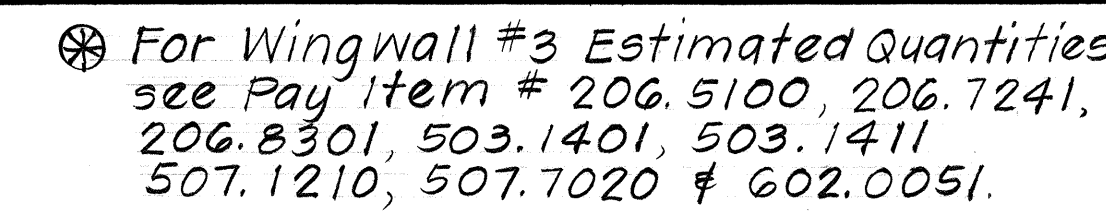








TOP PLAN ~ ABUTMENT ②
scale: $\frac{1}{4}" = 1'-0"$

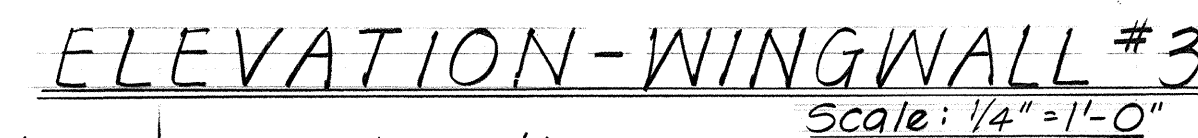

SECTION  Scale: 1" = 1'-0"

STATE OF HAWAII
DEPARTMENT OF TRANSPORTATION
LAND TRANSPORTATION FACILITIES DIVISION
HONOKAHUA STREAM BRIDGE
ABUTMENT ② - PLAN & ELEVATION
WINGWALL NO. 3
HONOAPIILANI HIGHWAY
Pineapple Hill to Honokahua Bay
Proj. No. F-030-1(10)
Scale: As Noted Date: Apr. 1984
SHEET NO. 2 OF 22 SHEETS

FED. ROAD DIST. NO.	STATE	FED. AID PROJ. NO.	FISCAL YEAR	SHEET NO.	TOTAL SHEETS
HAWAII	HAW.	F-030-1(18)	1984	27	169

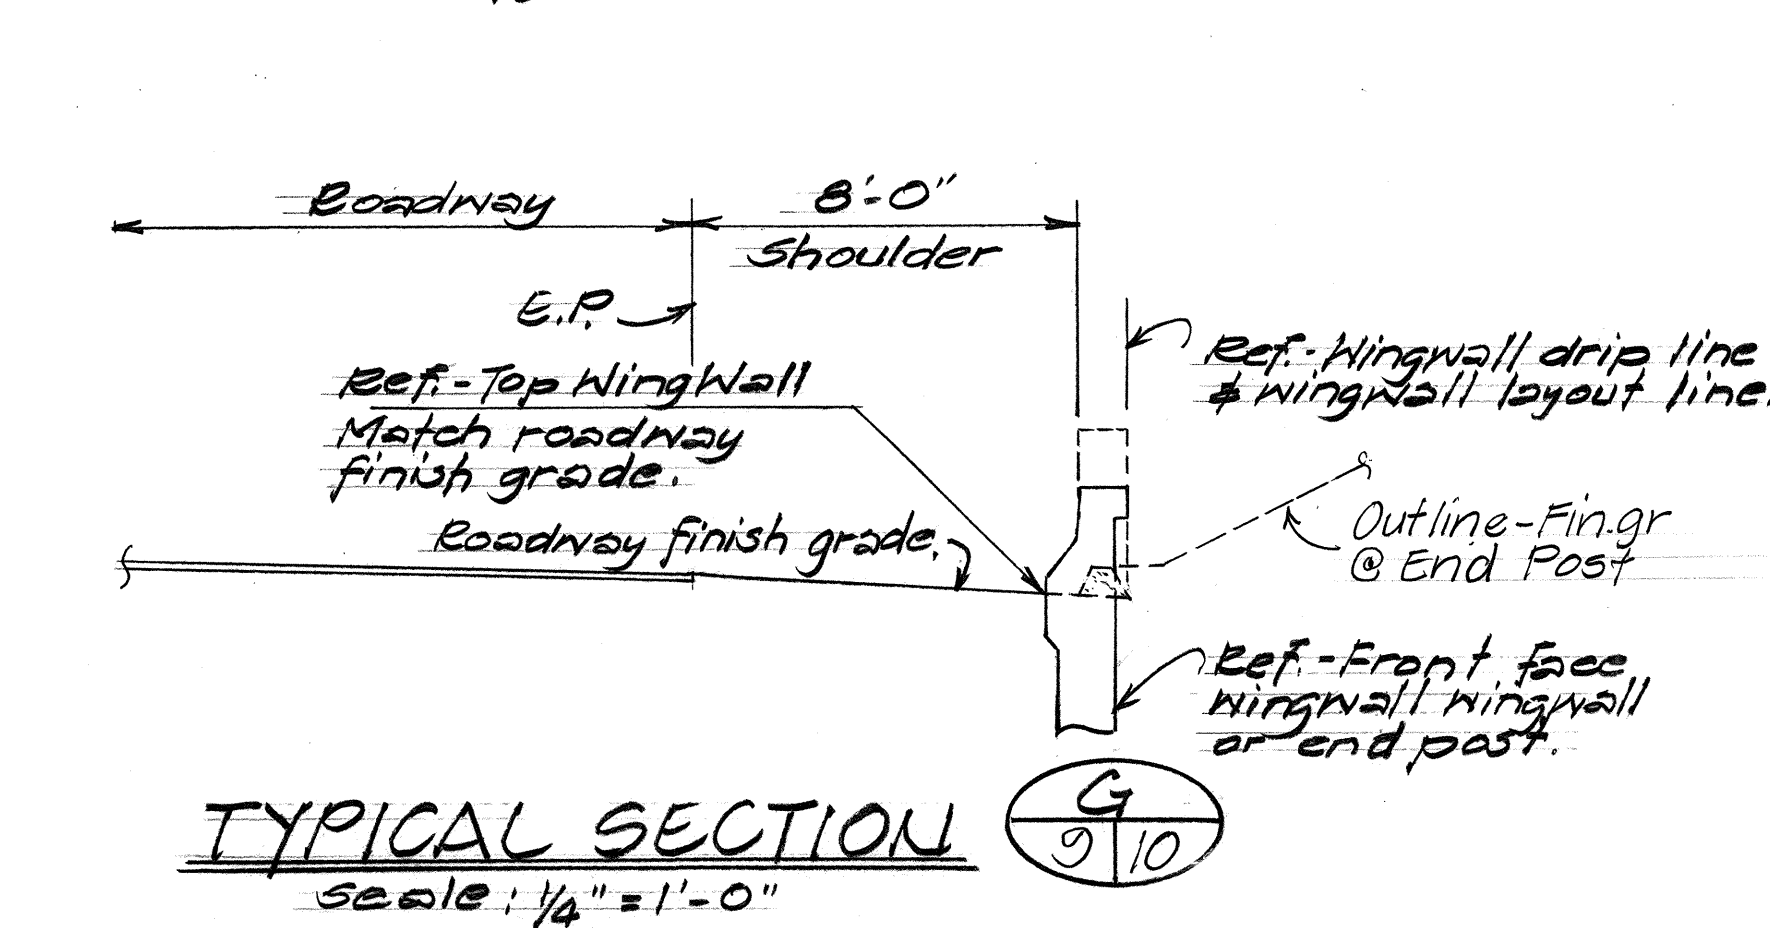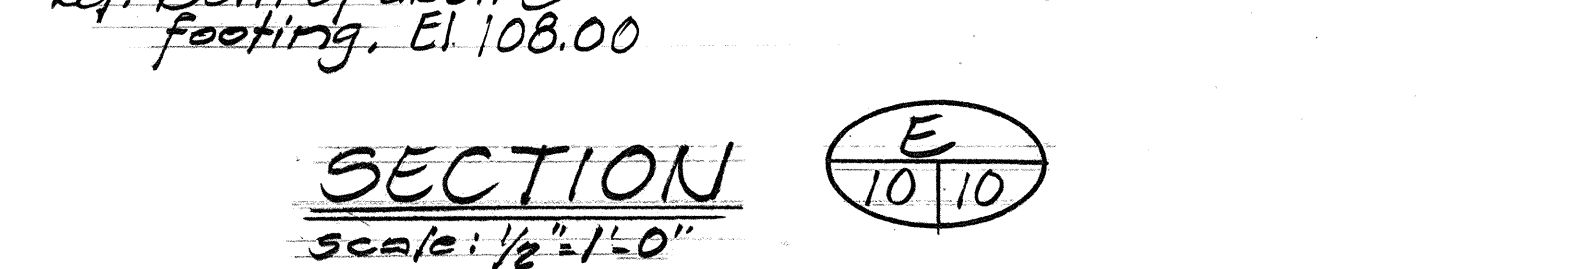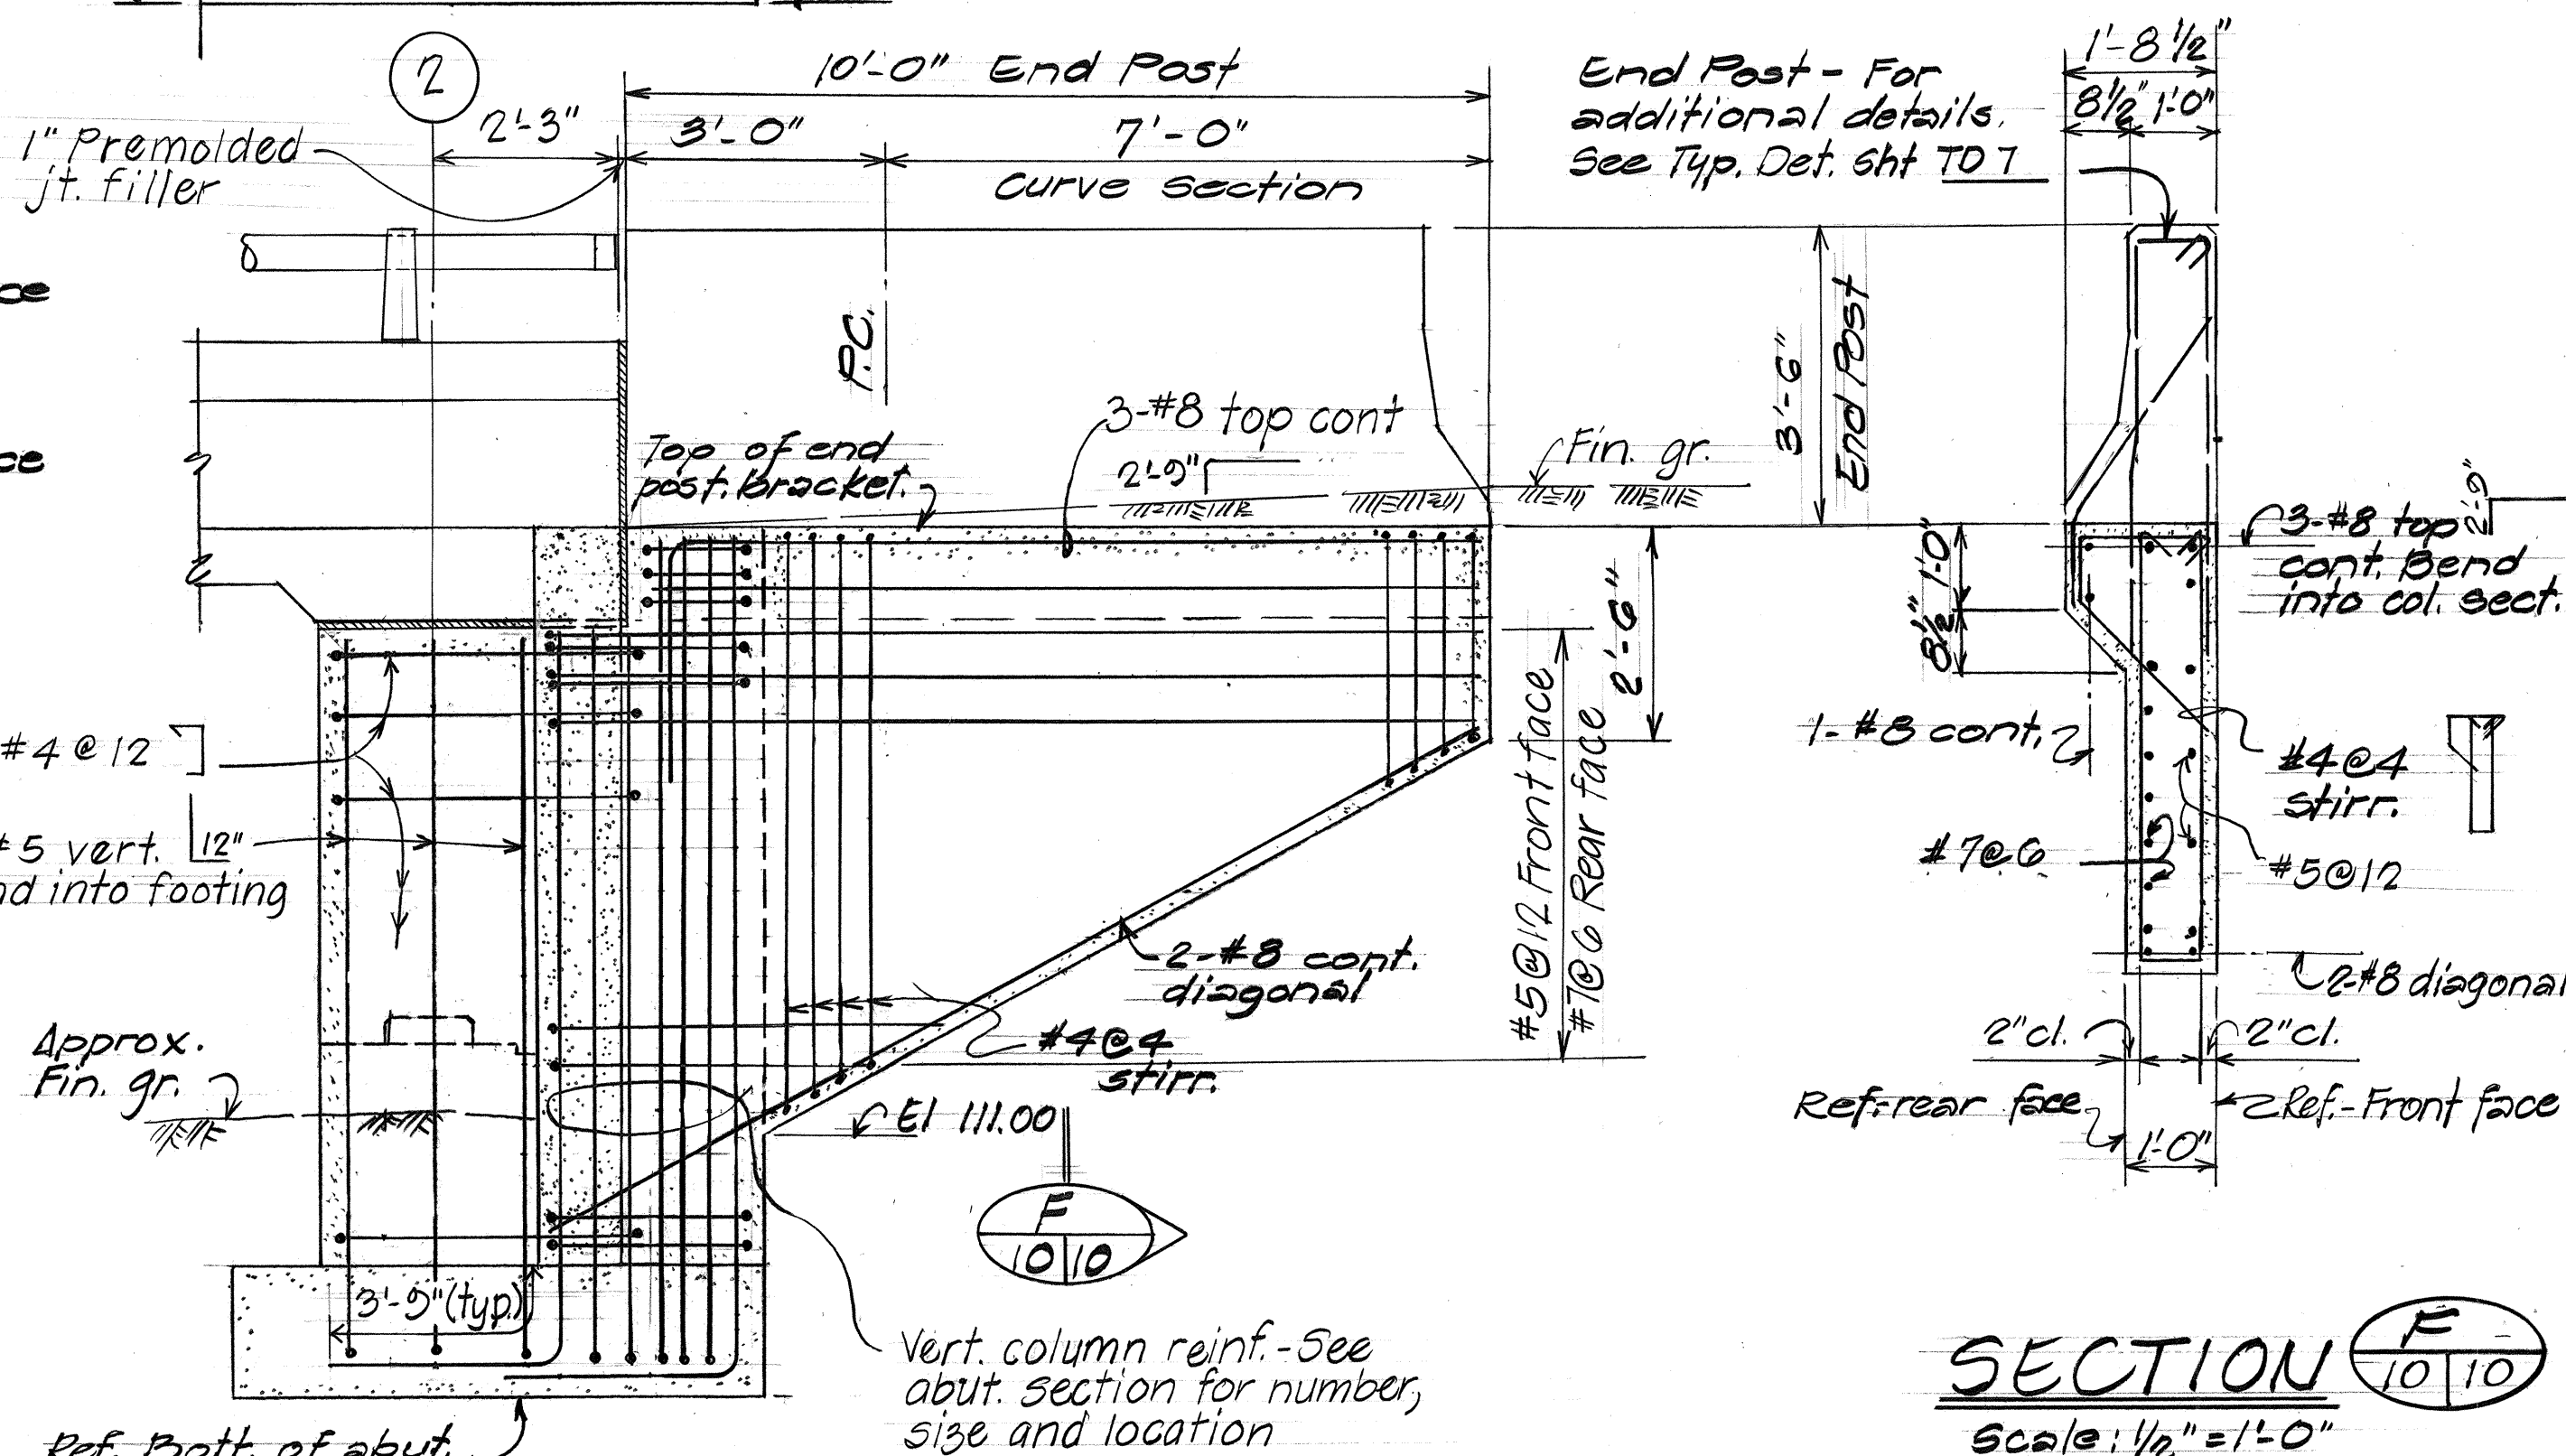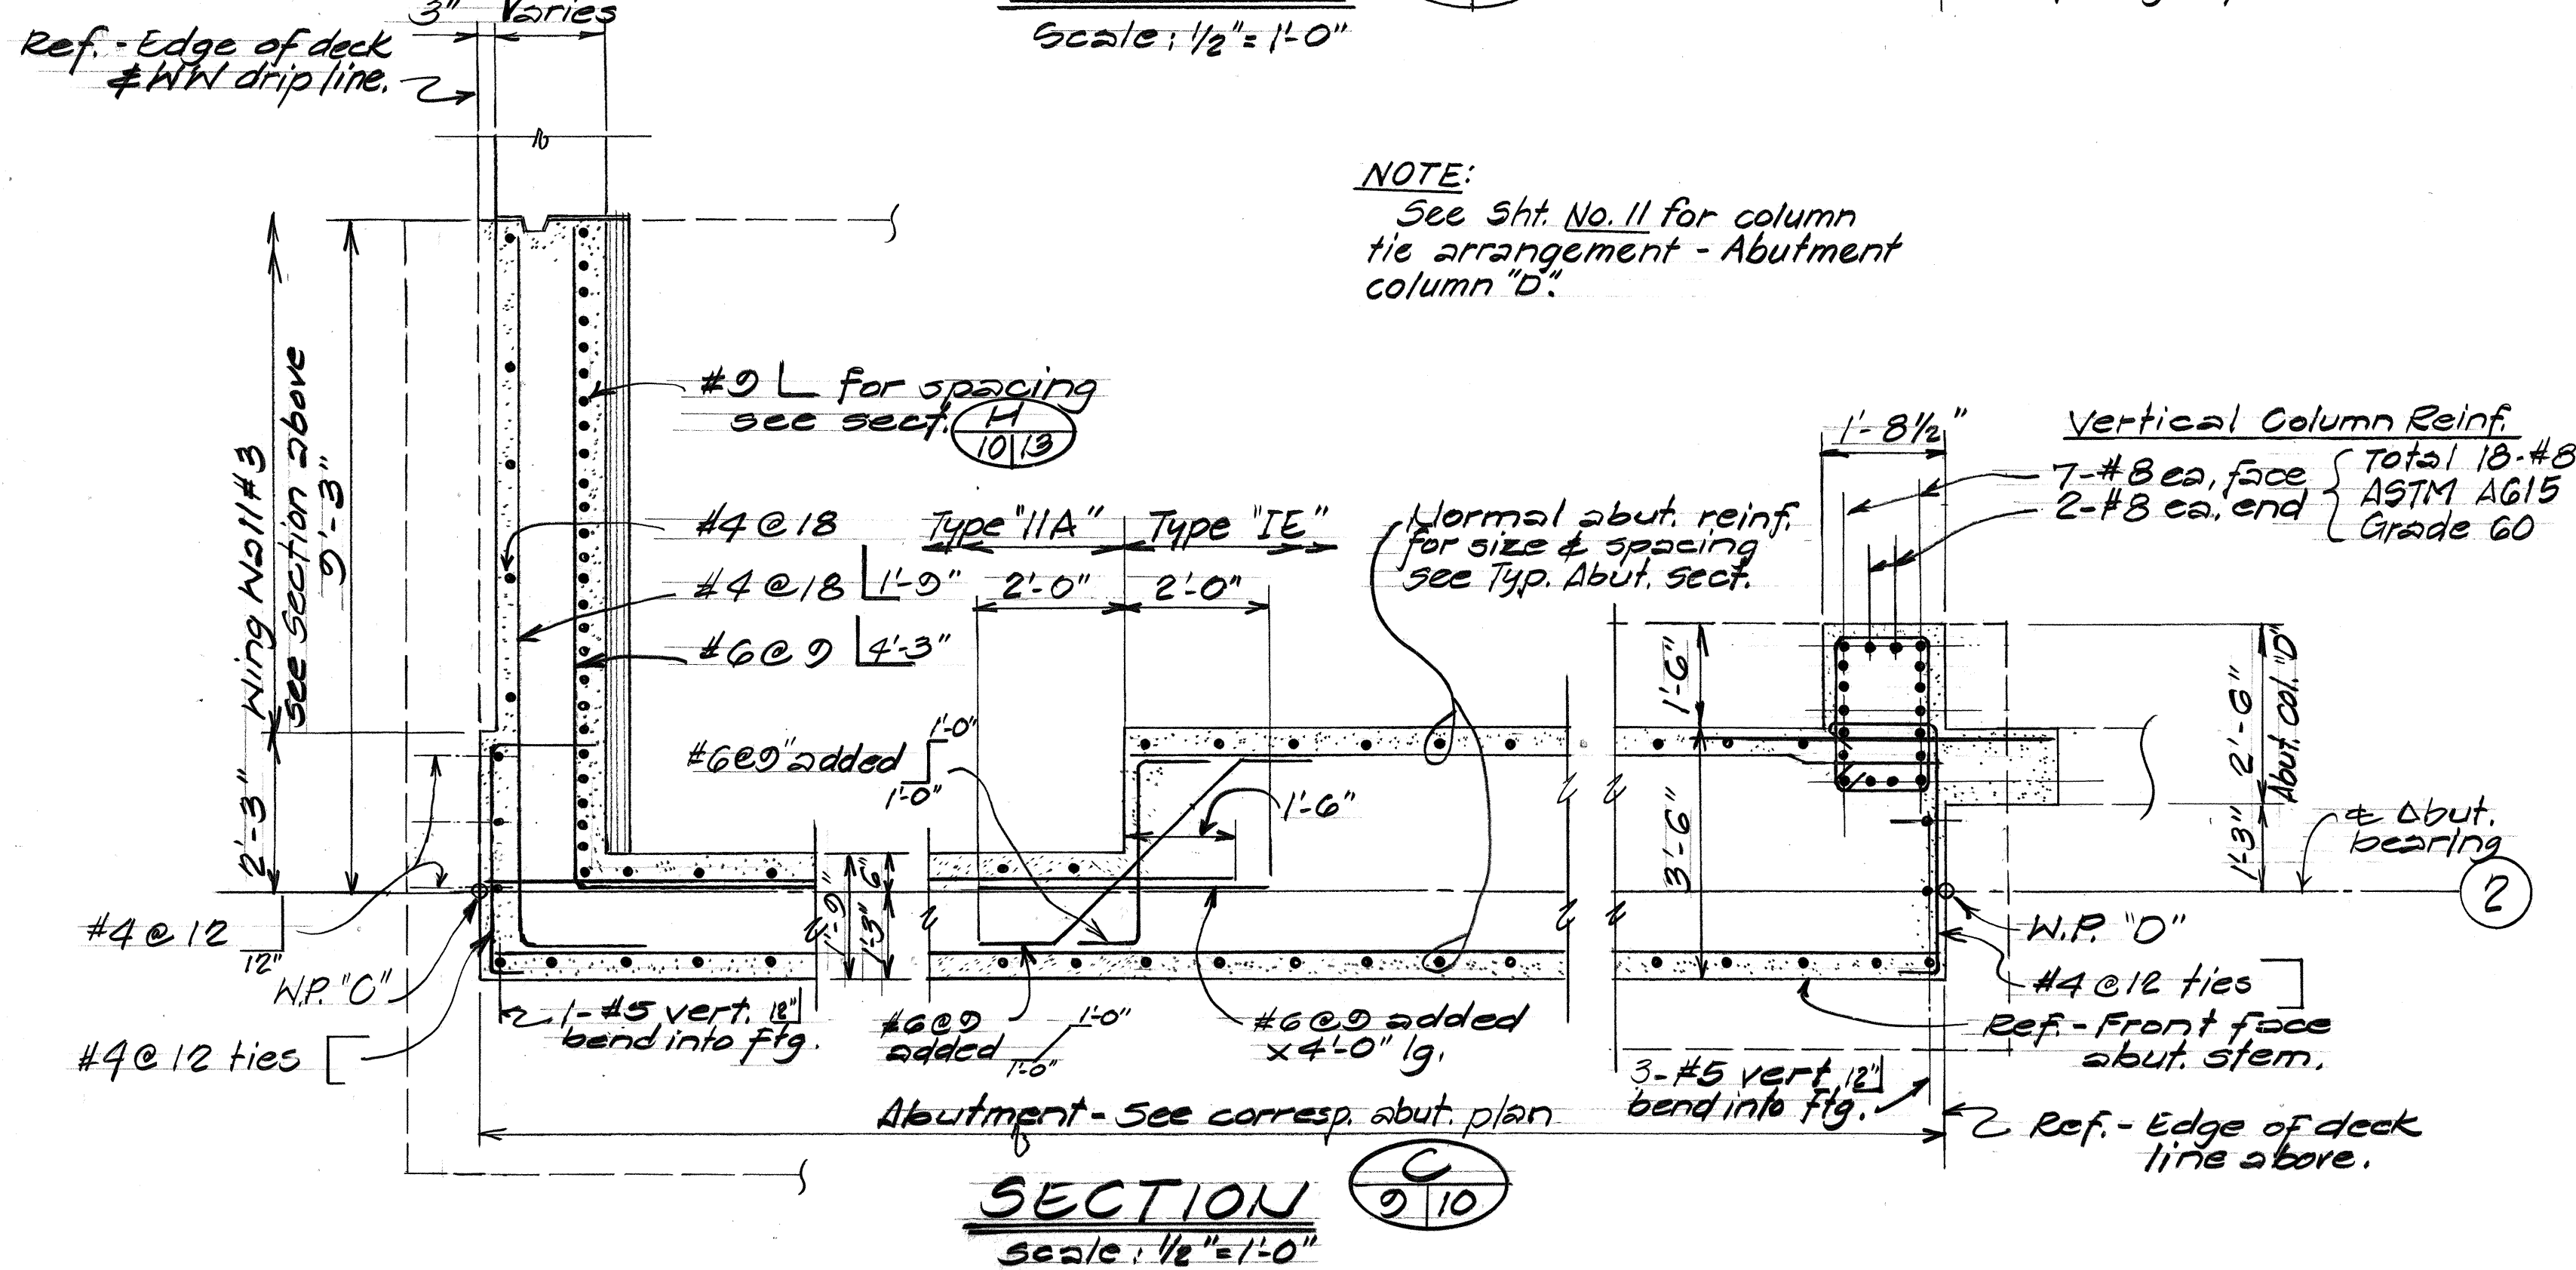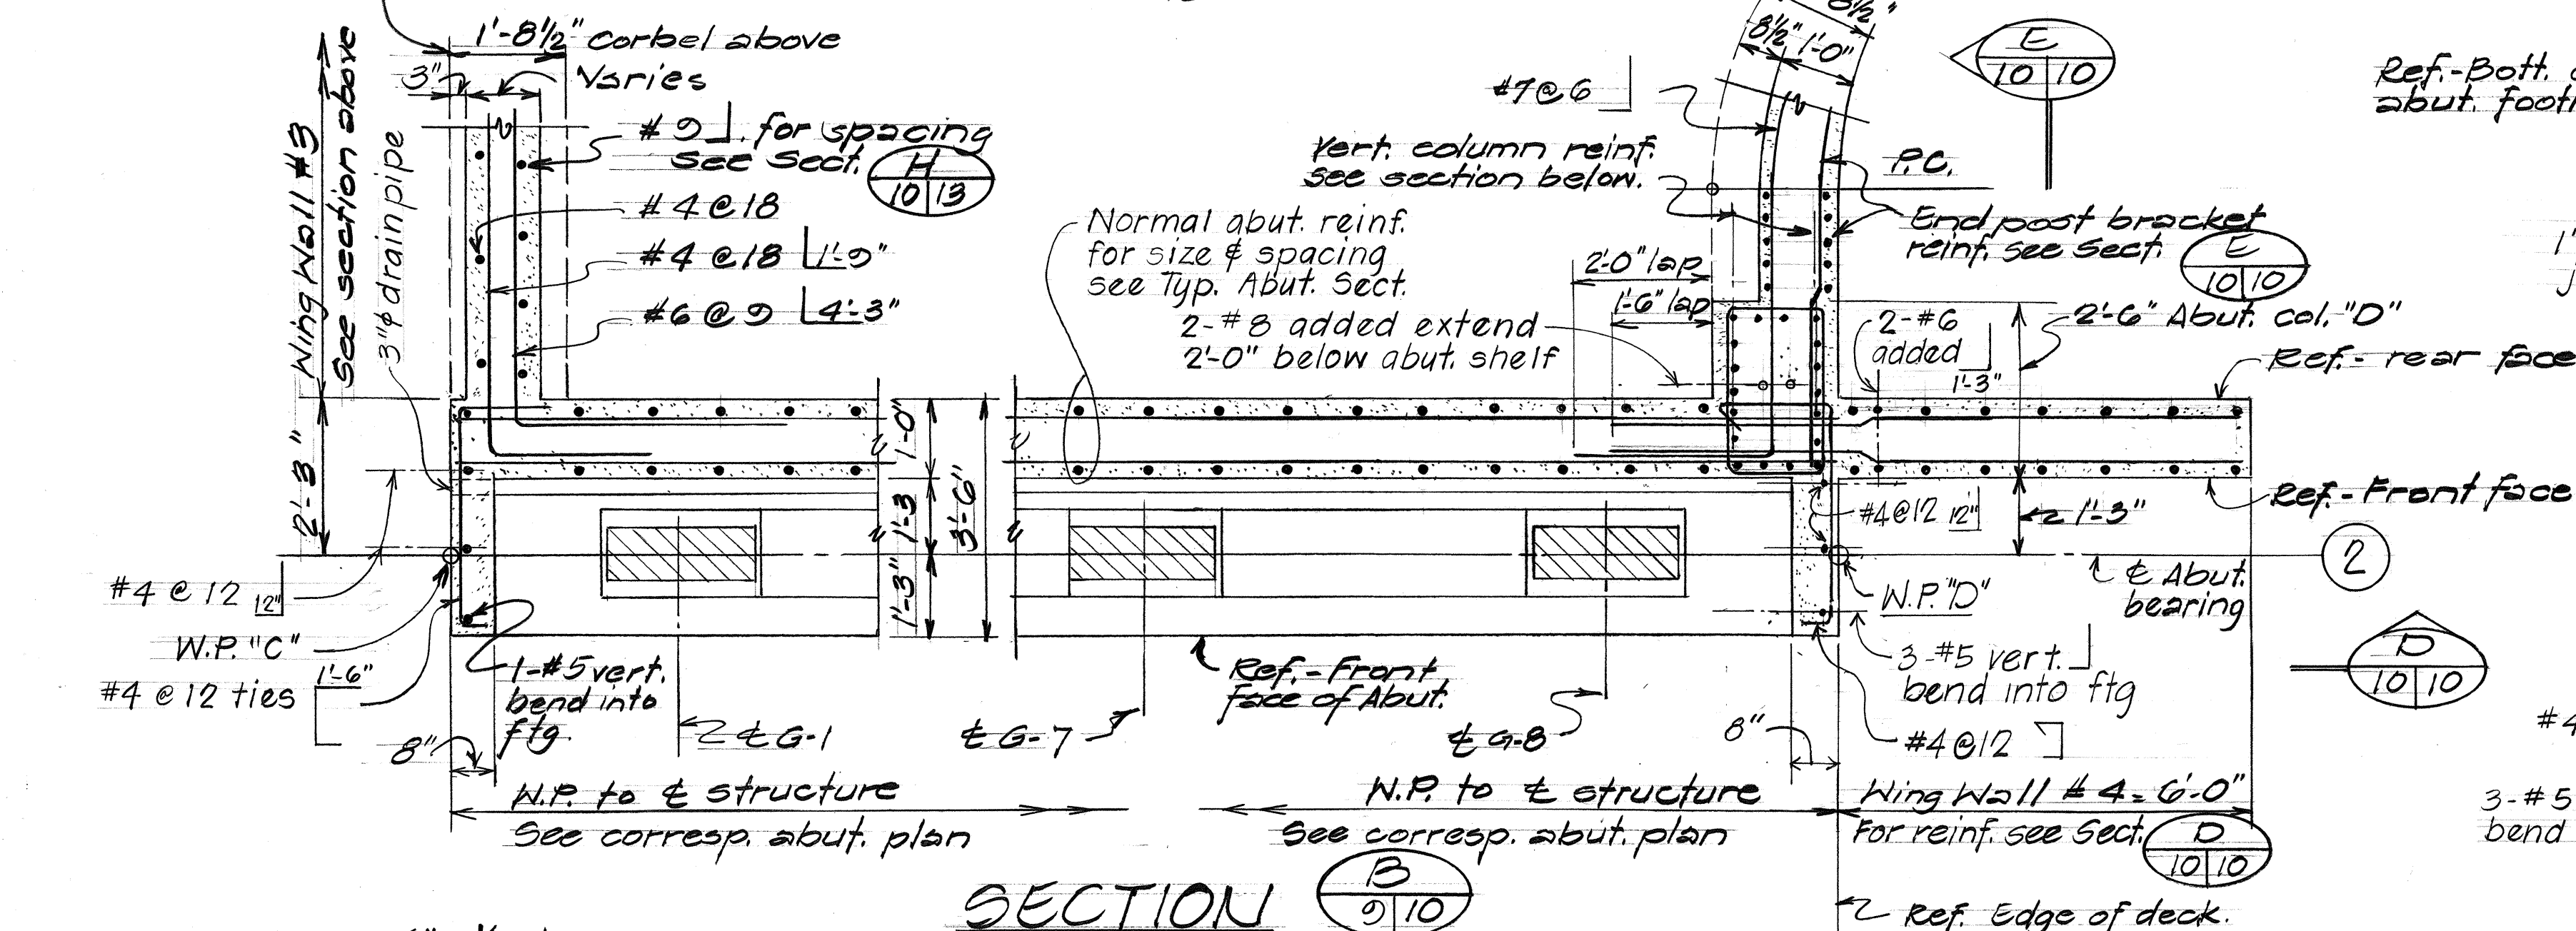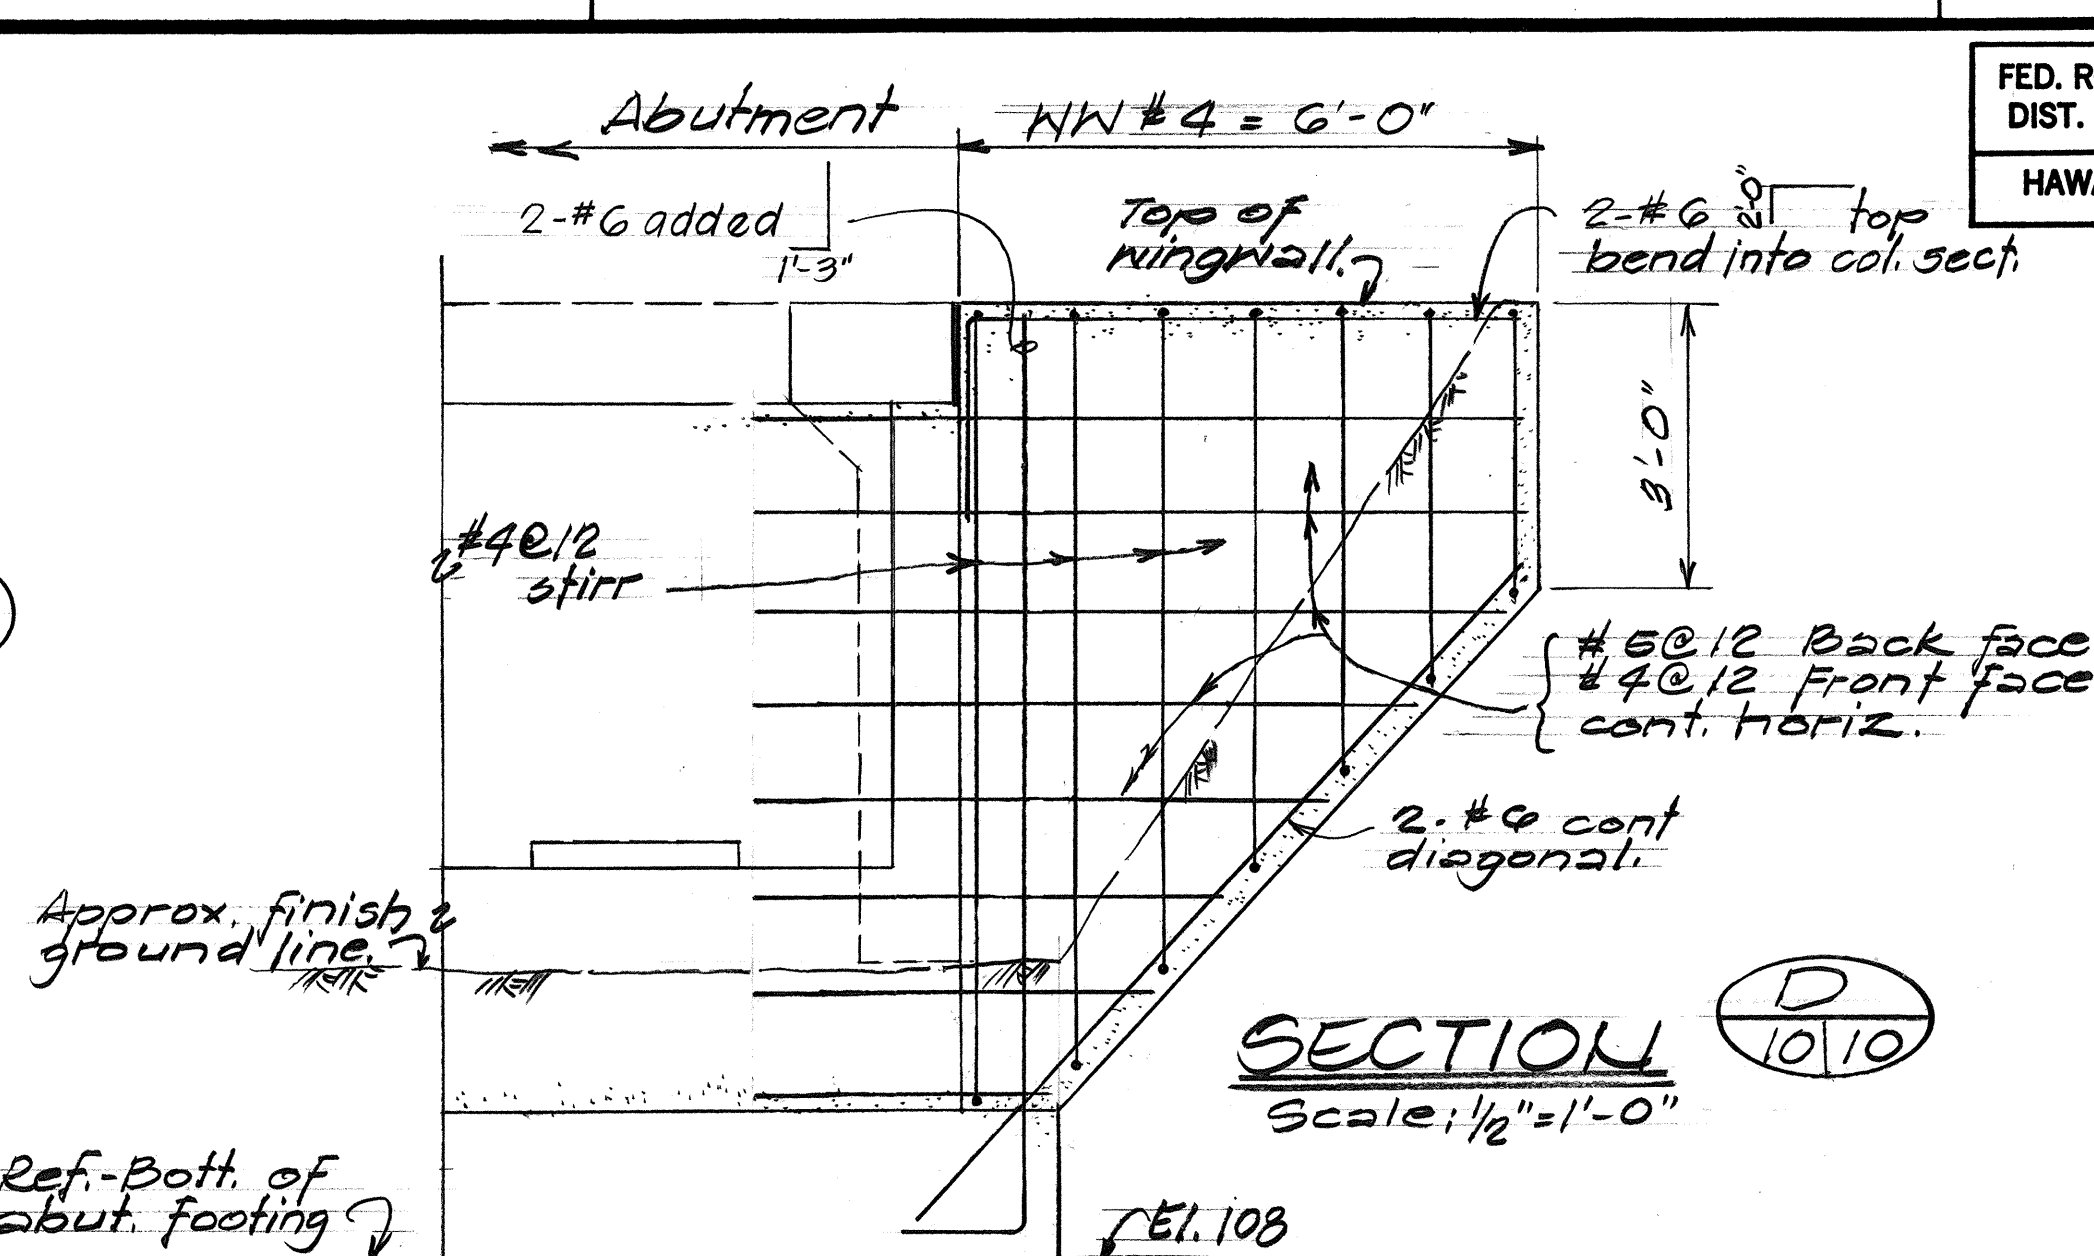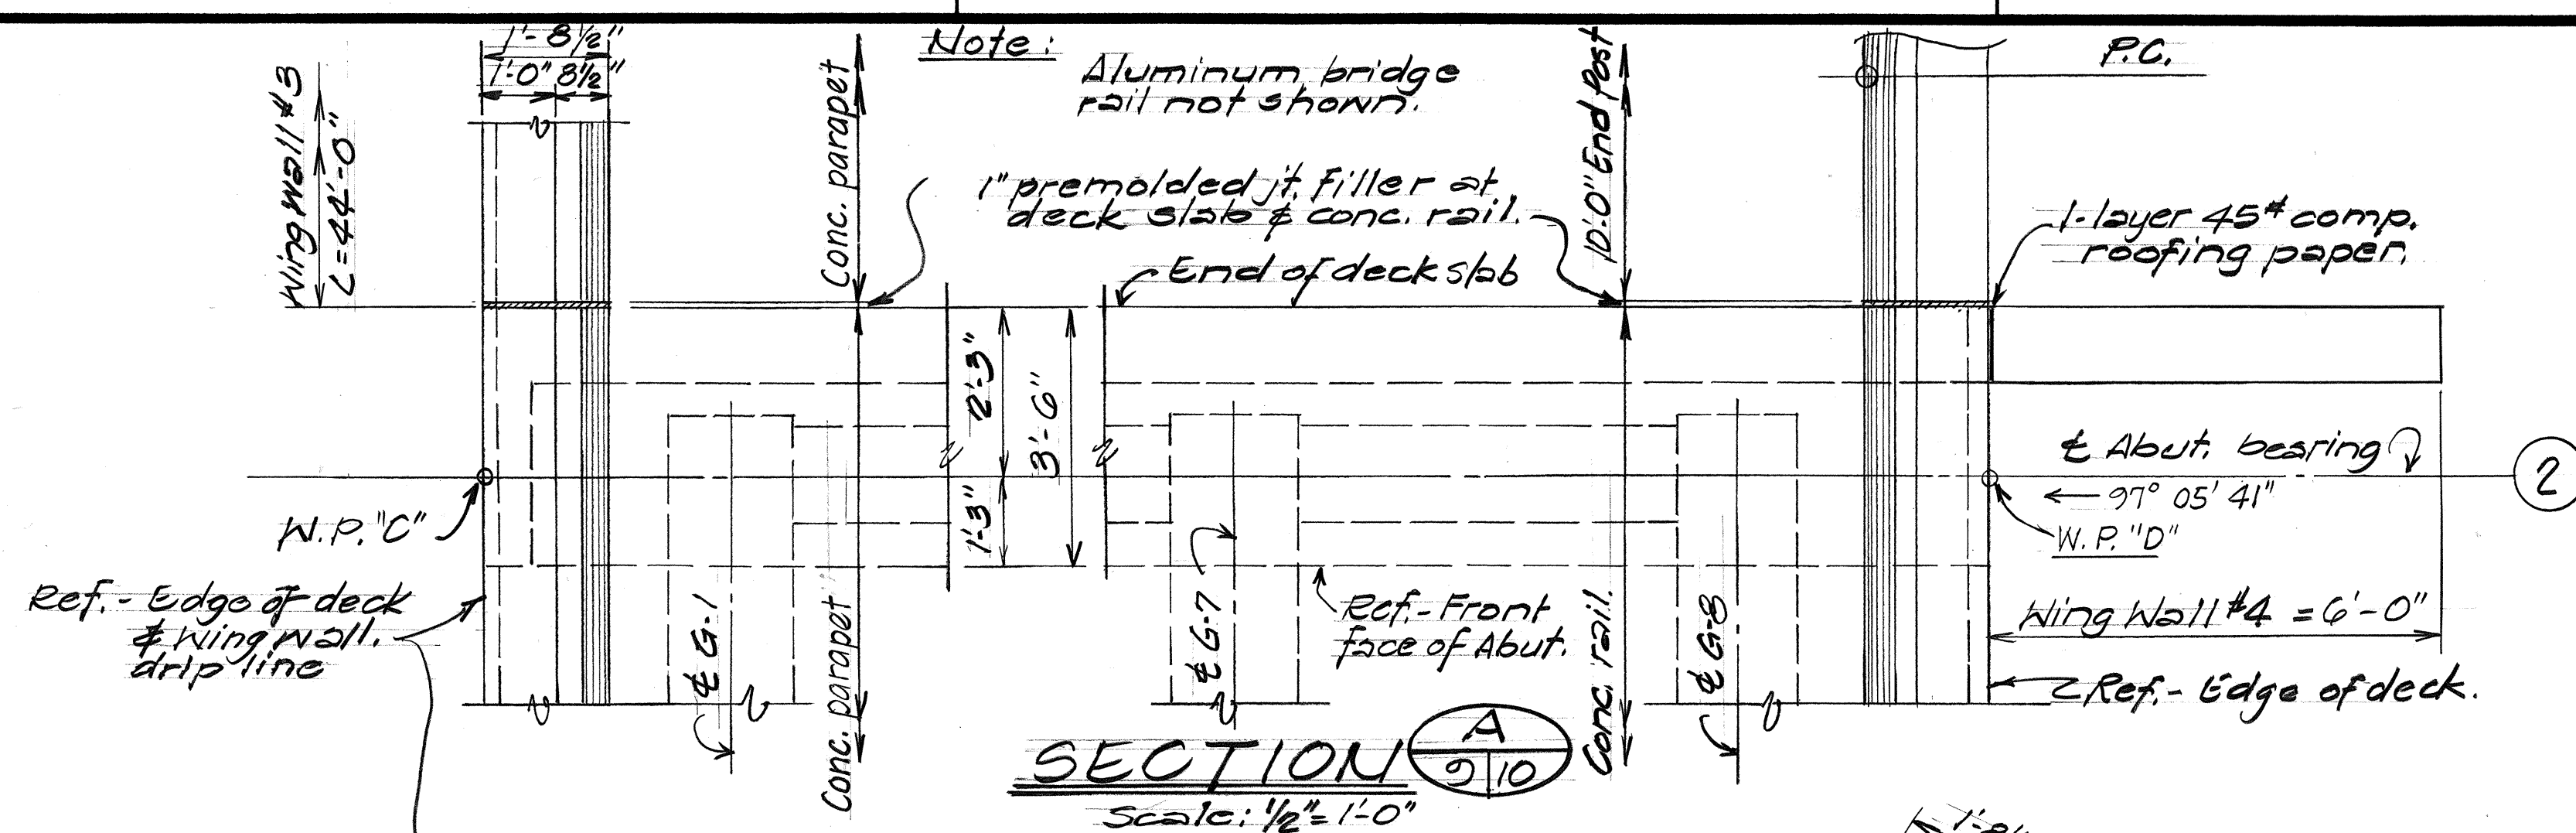




STATE OF HAWAII
DEPARTMENT OF TRANSPORTATION
LAND TRANSPORTATION FACILITIES DIVISION
HONOKAHUA STREAM BRIDGE
ABUTMENT (2) - SECTIONS
WINGWALL NO. 4 - END POST BRACKET DETS
HONOAPIILANI HIGHWAY
Pineapple Hill to Honokahua Bay
Proj. No. F-030-1(18)
Scale: As Noted Date: Apr. 1984
SHEET NO. 10 OF 22 SHEETS

SCHEDULE - ABUTMENT COLUMN TIES




AT ABUTMENT ①

AT ABUTMENT ②





AT ABUTMENT COLUMN STEP-UP

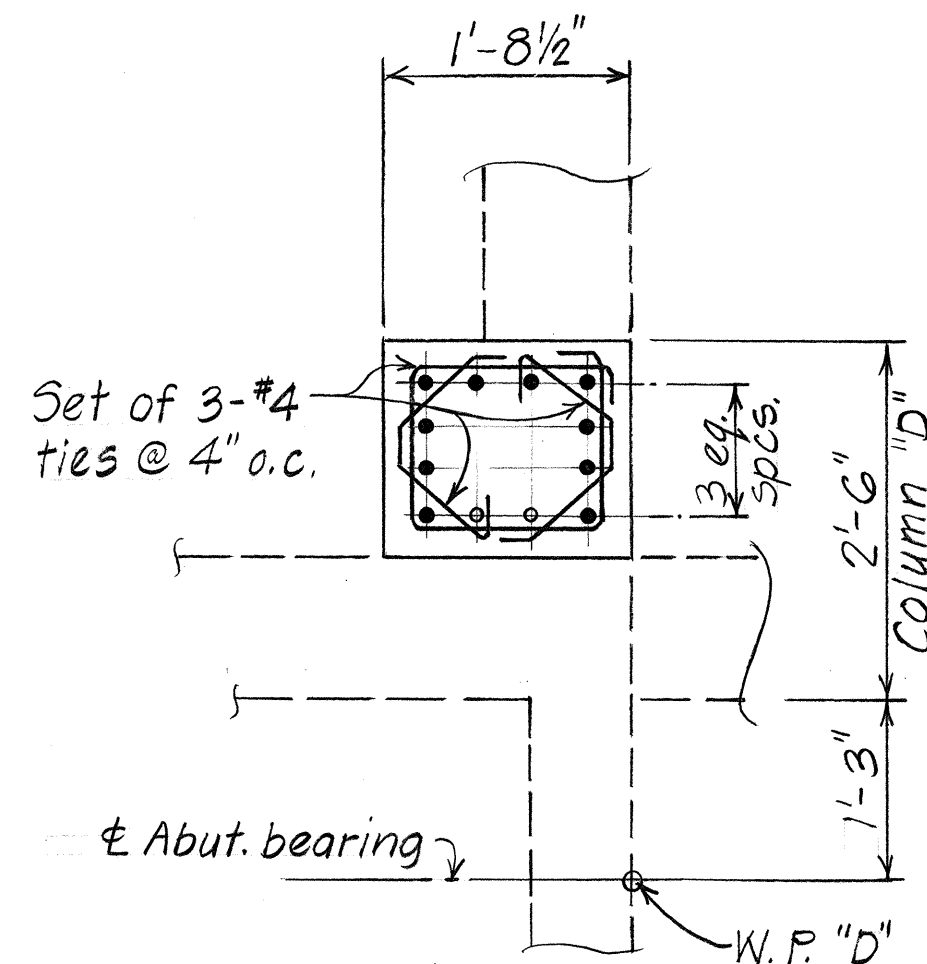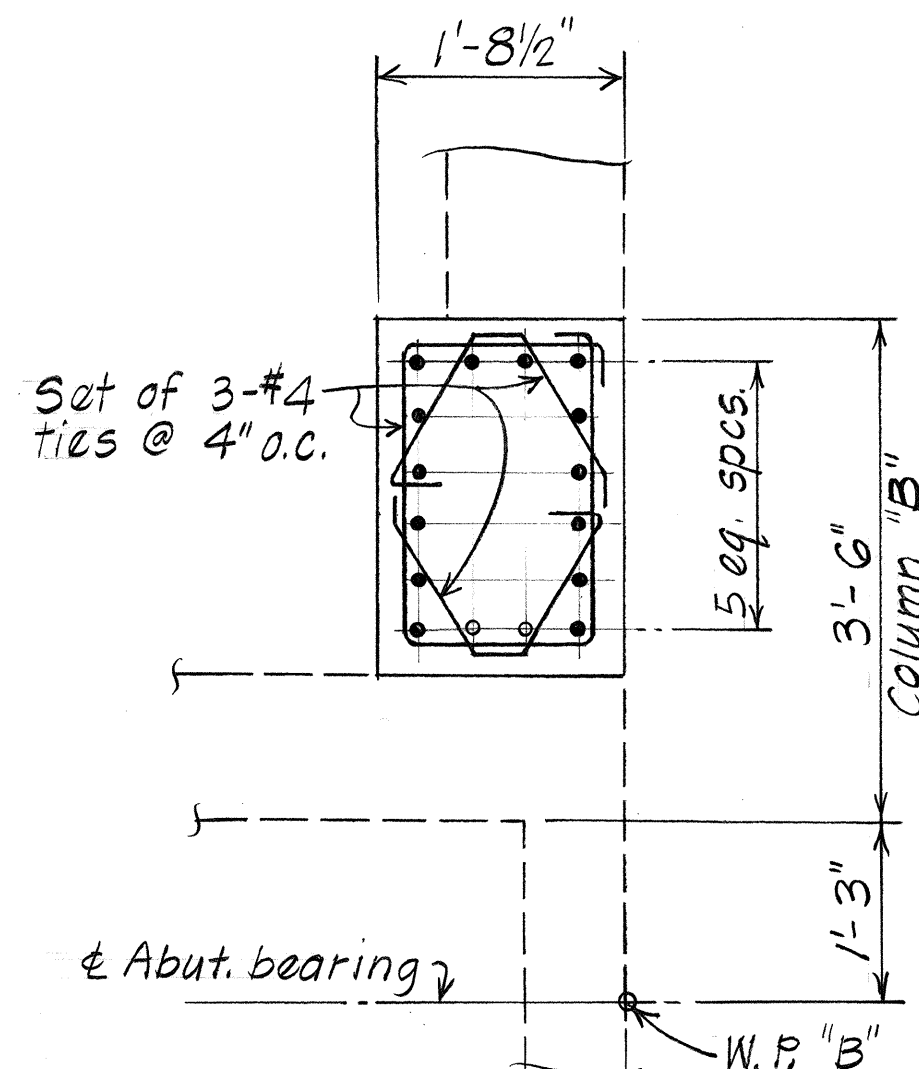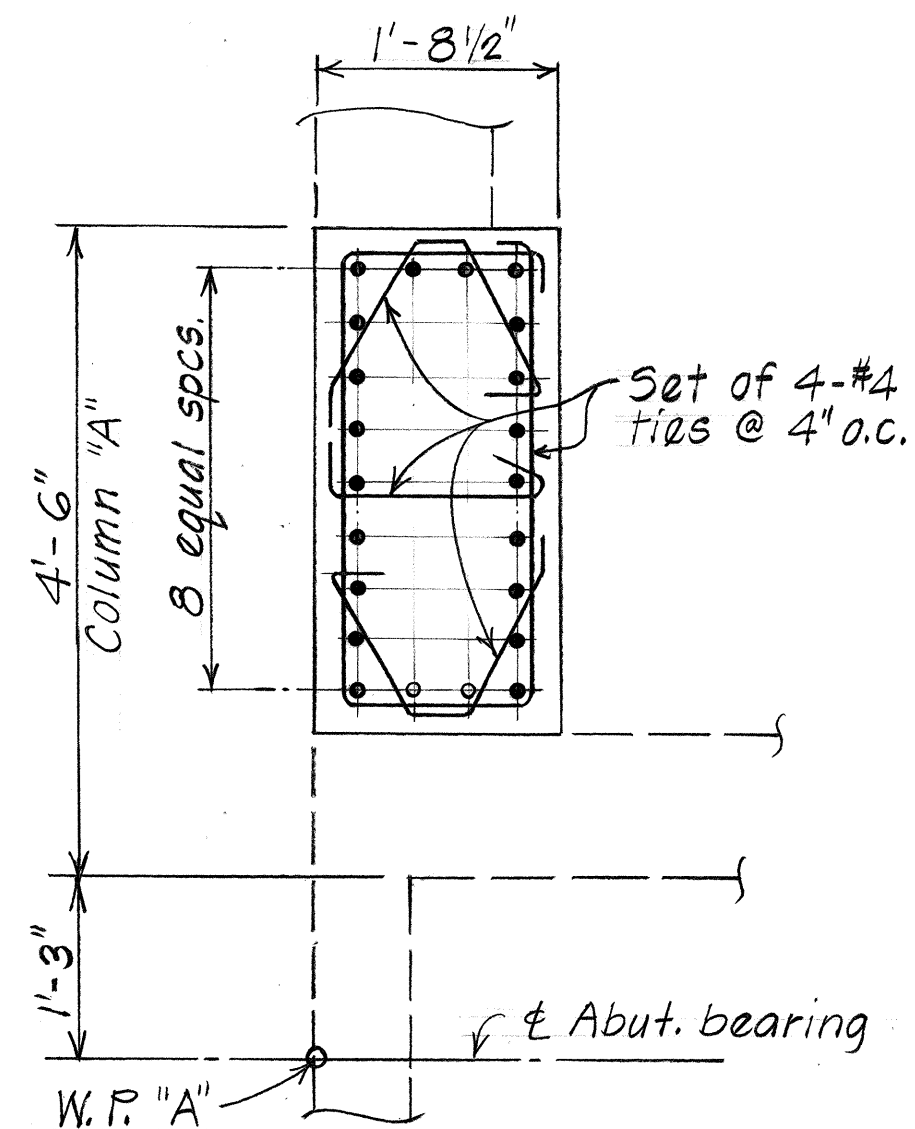

AT SECTION B

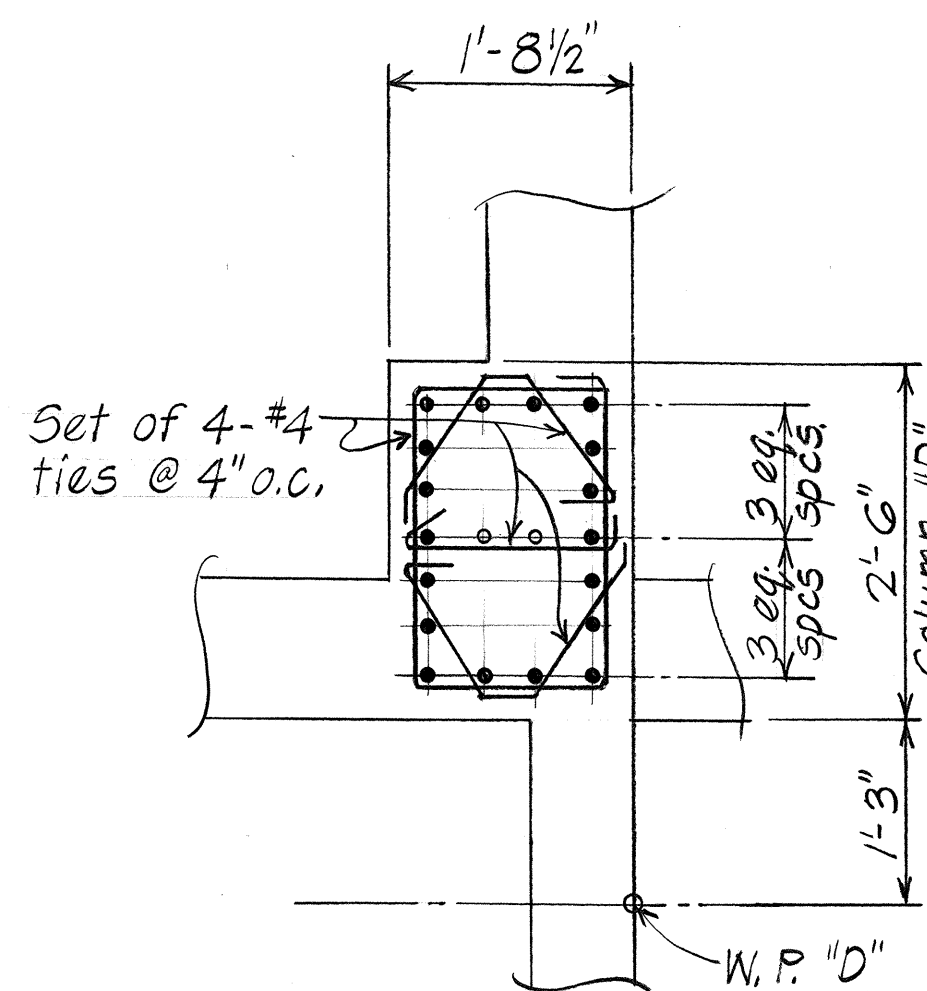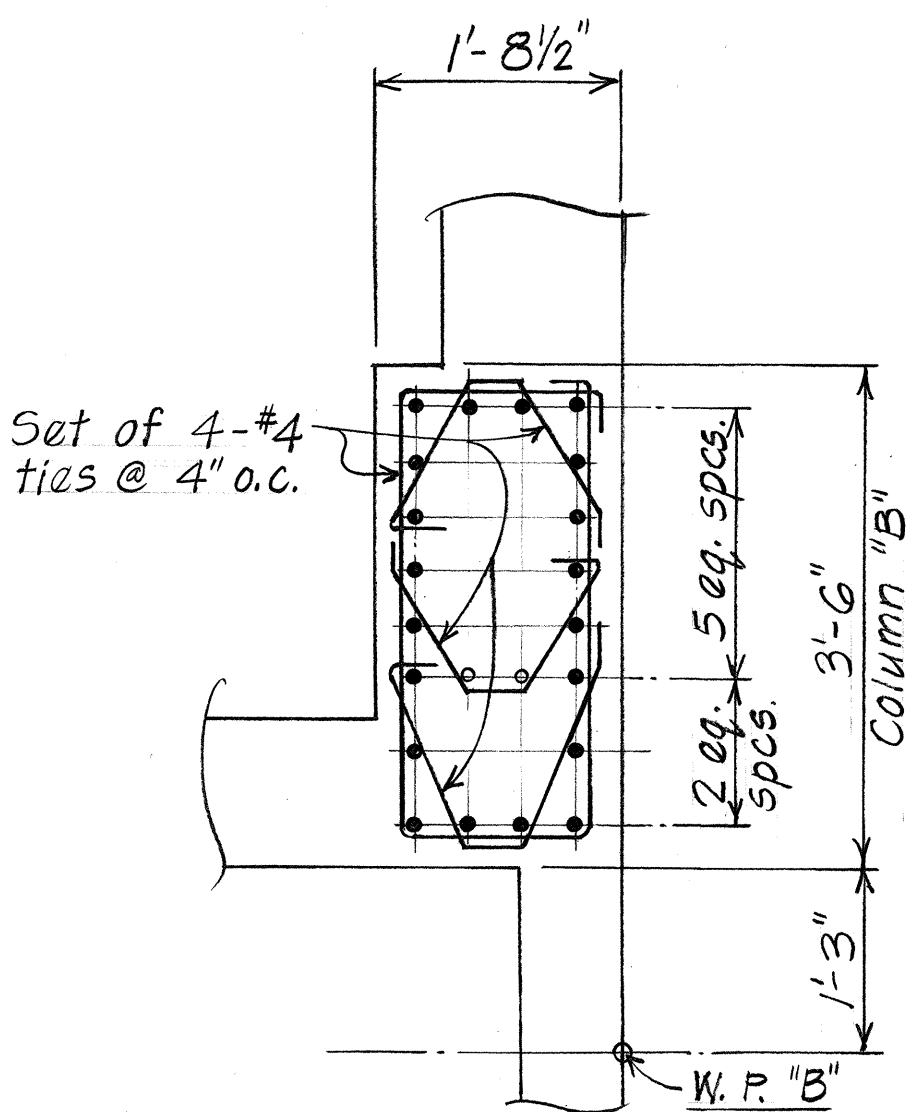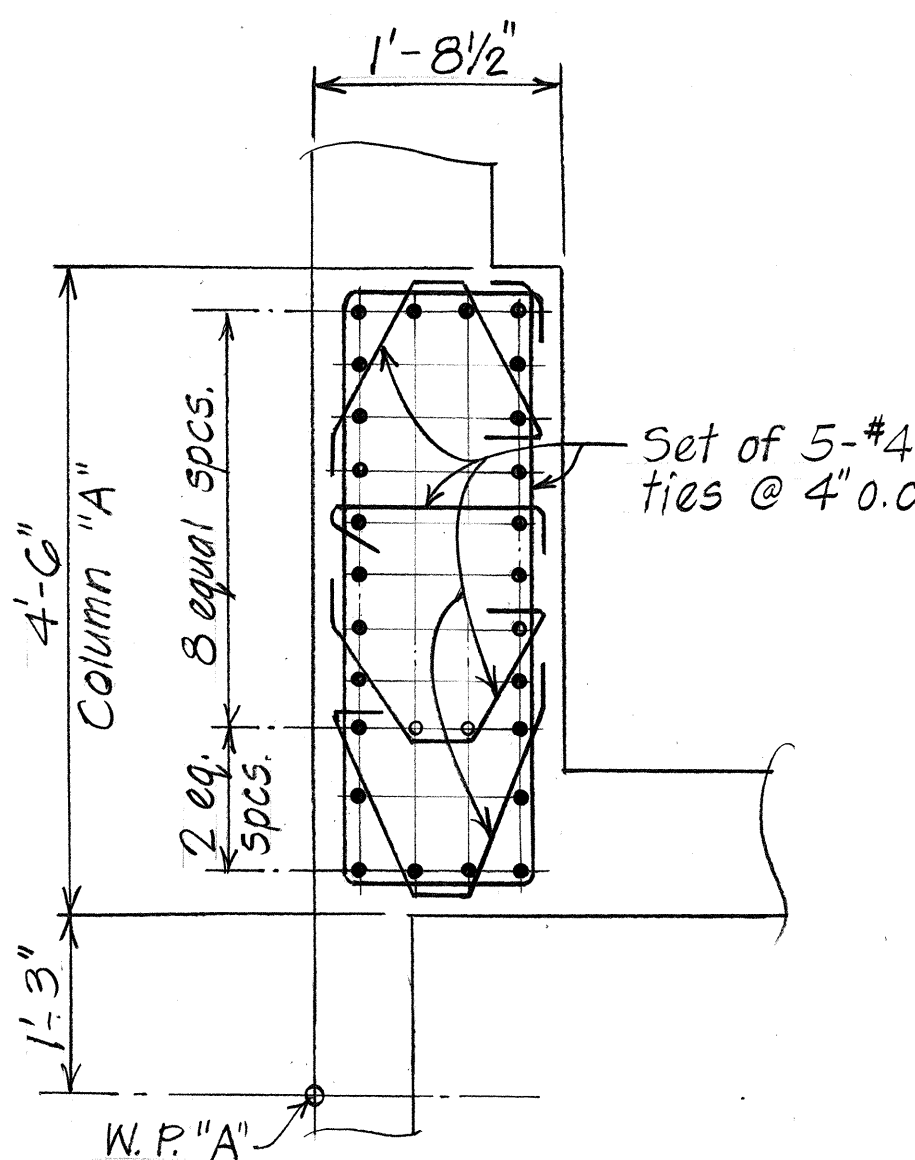

AT SECTION C

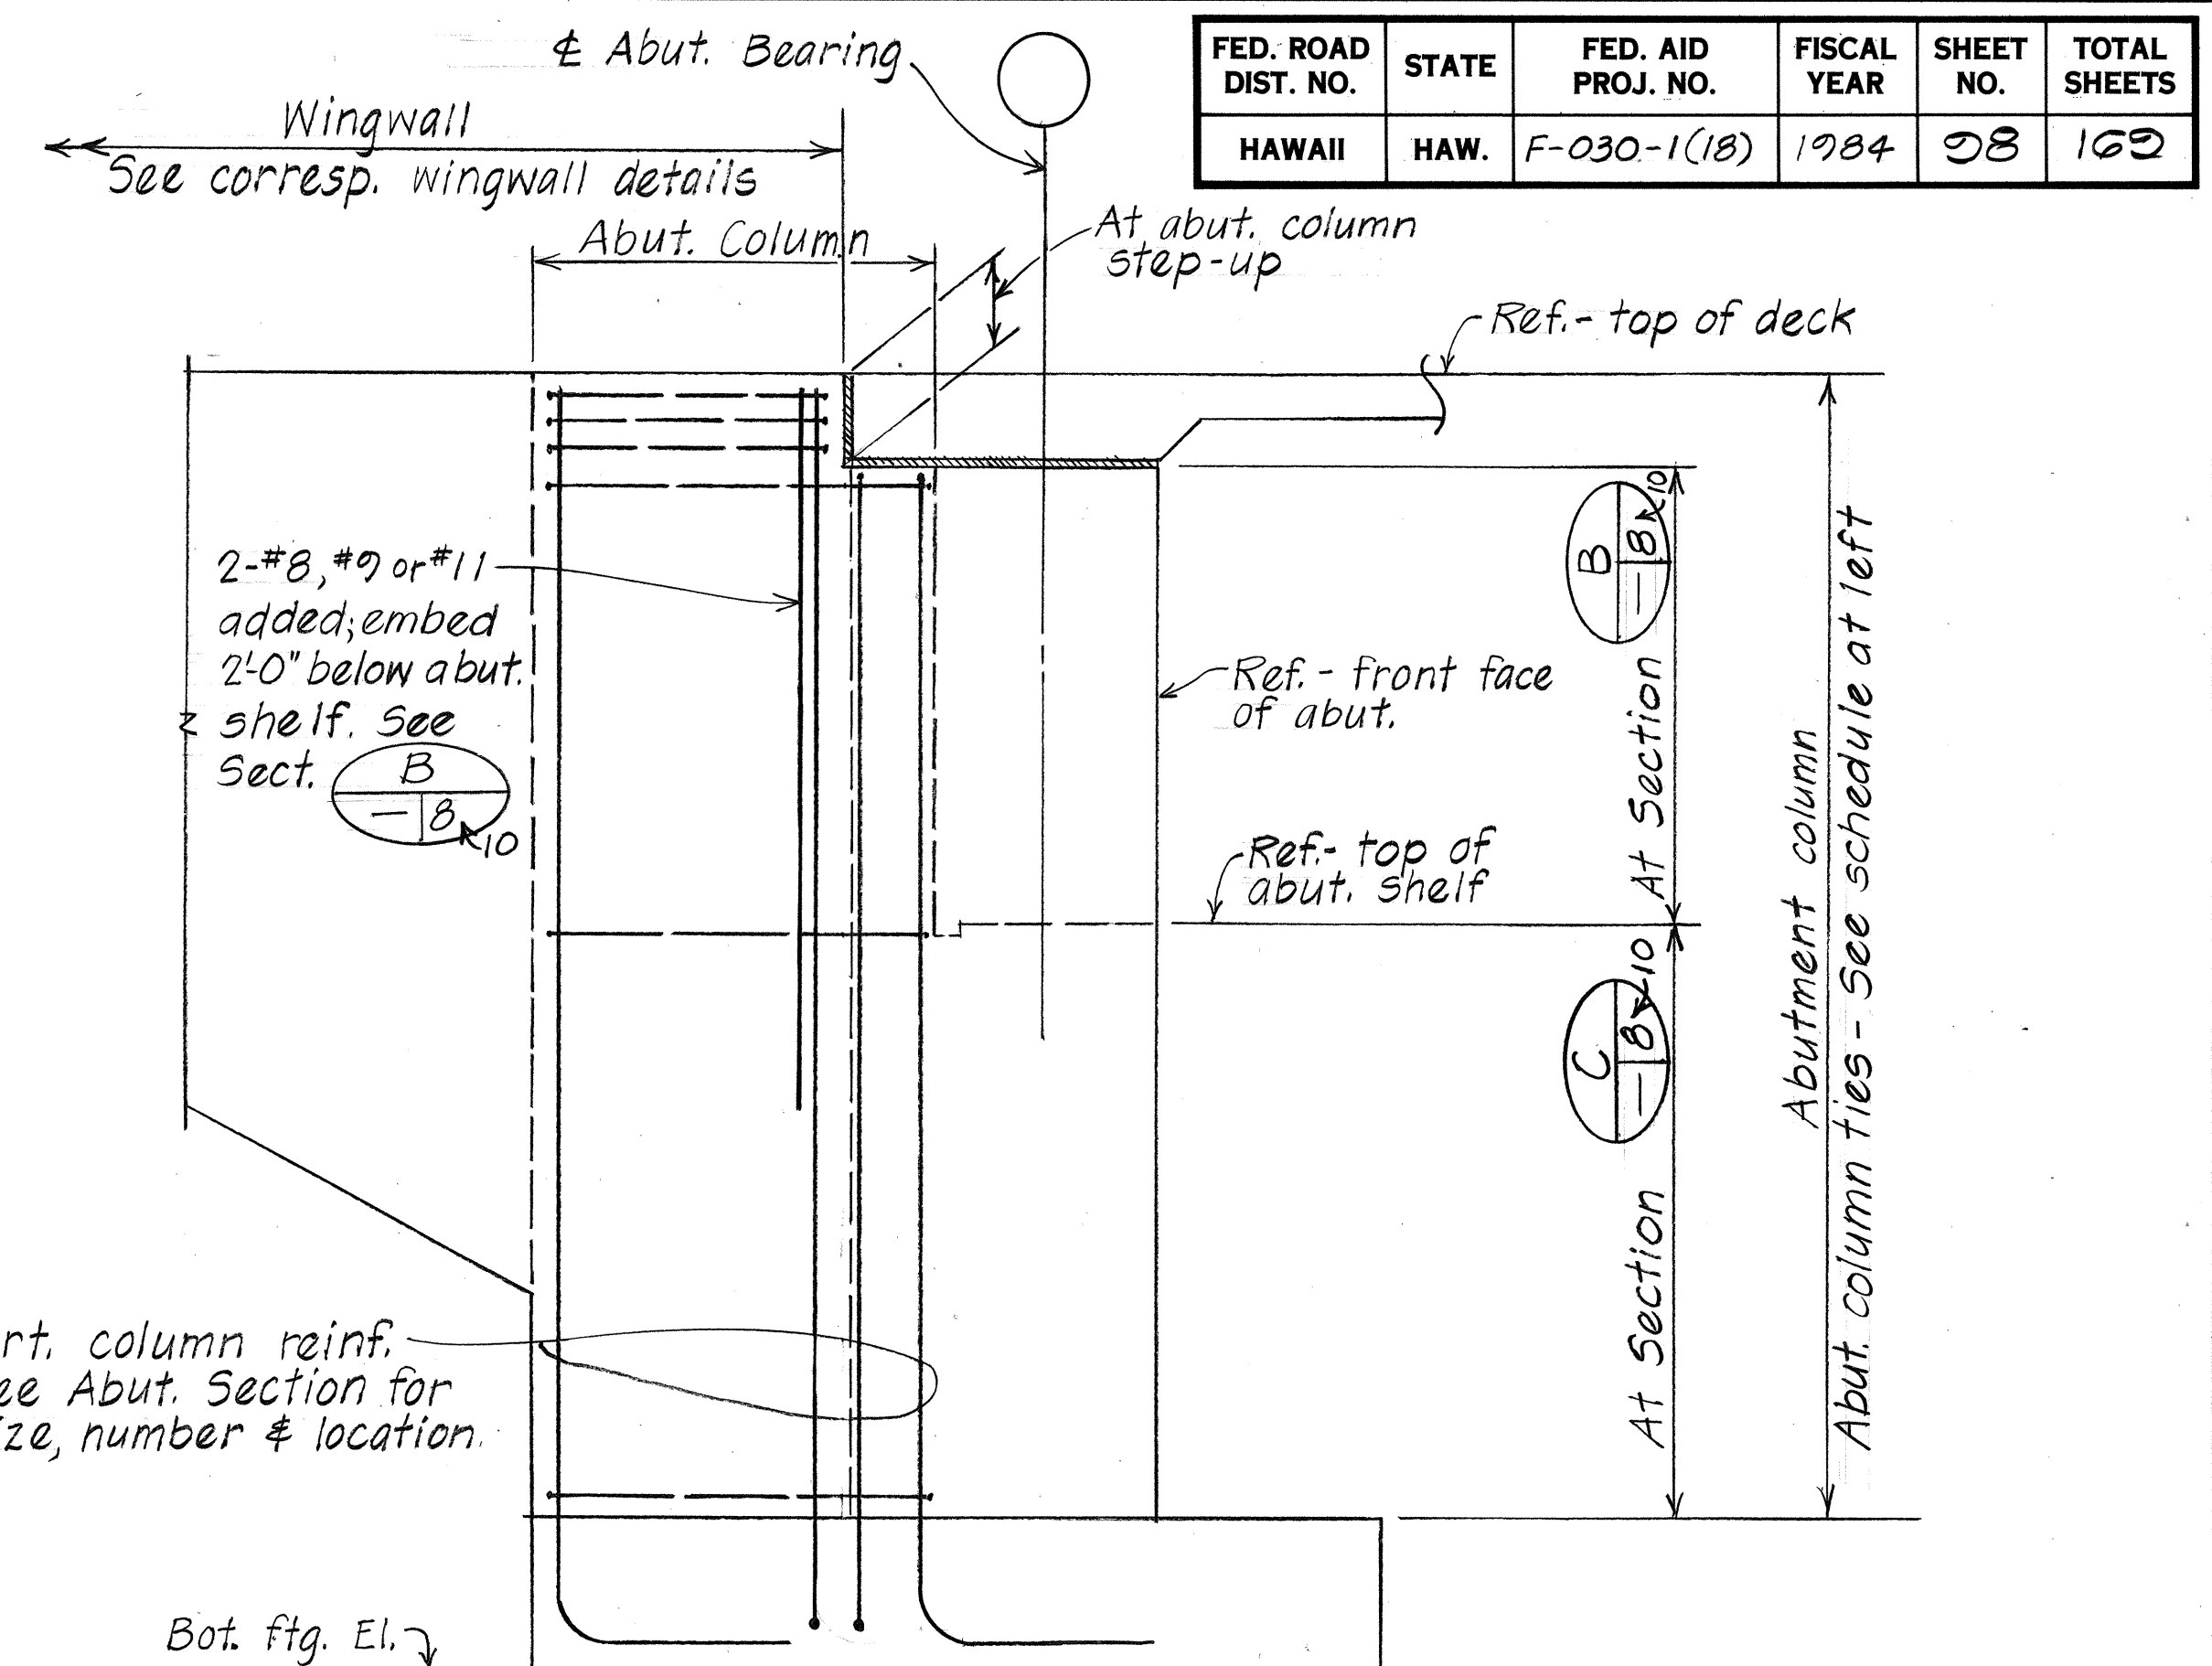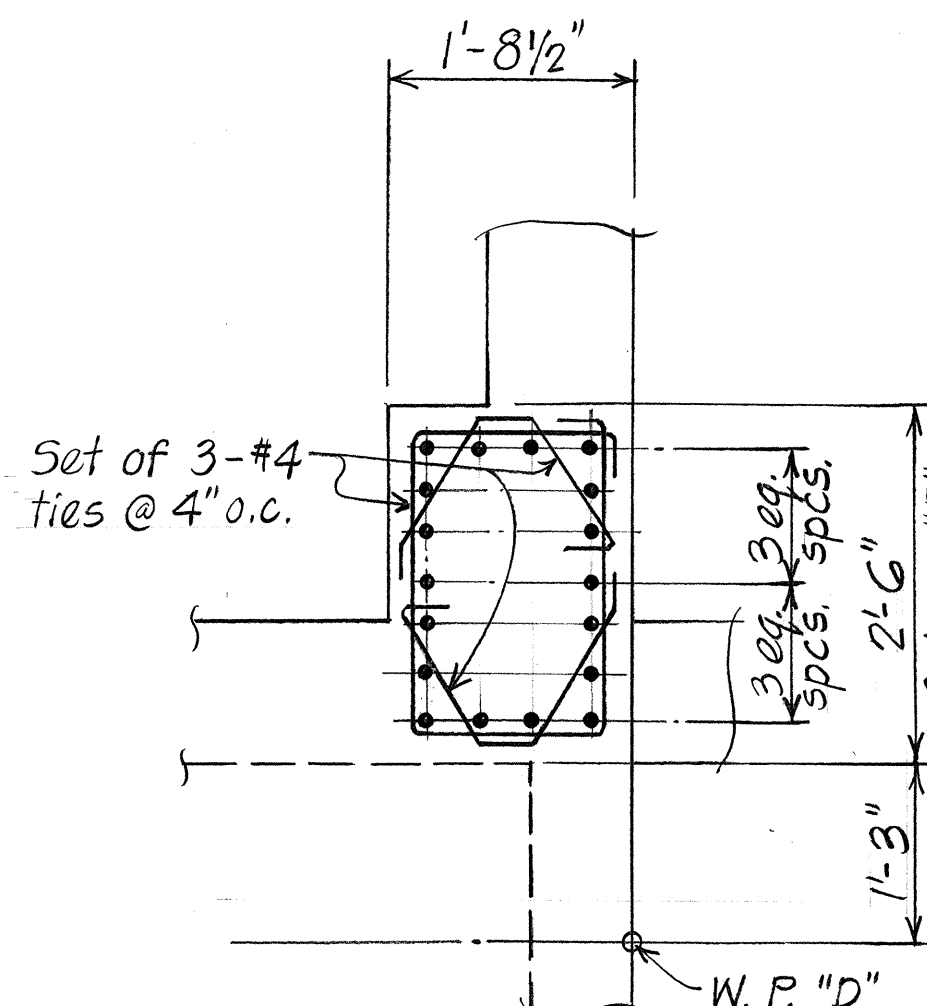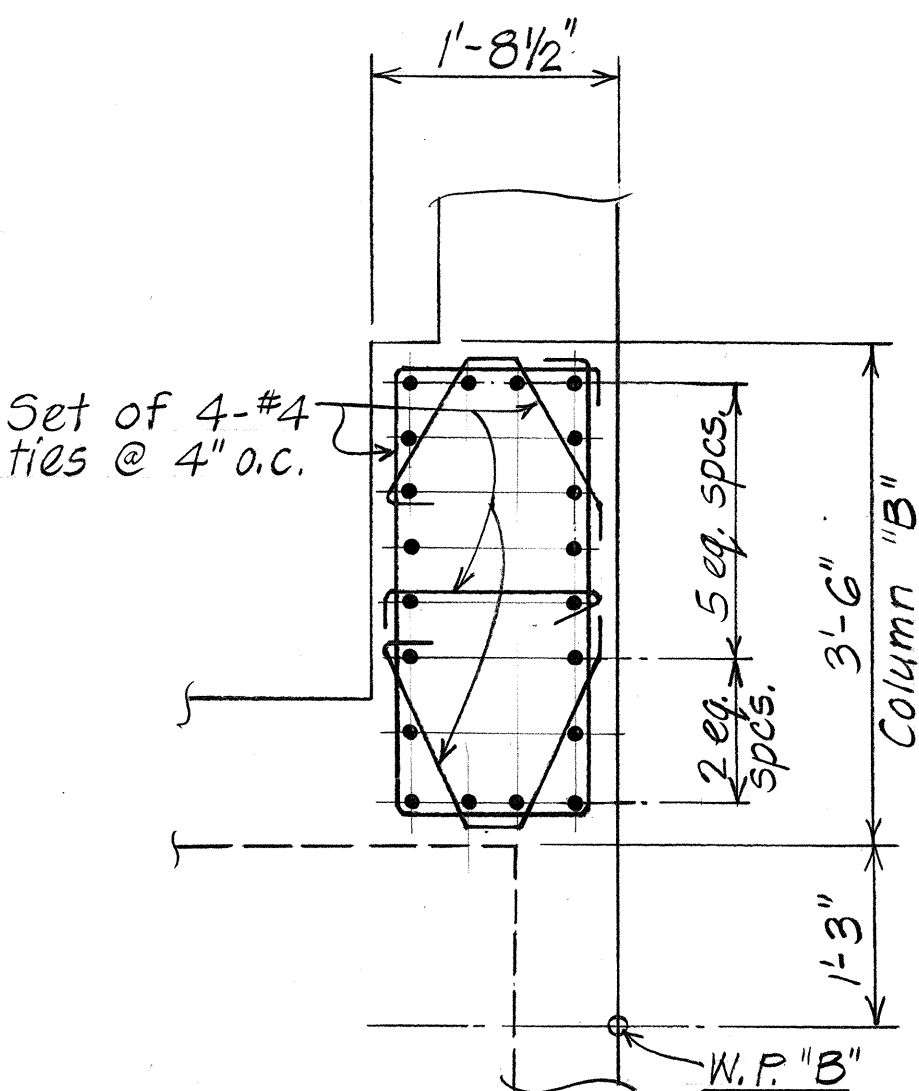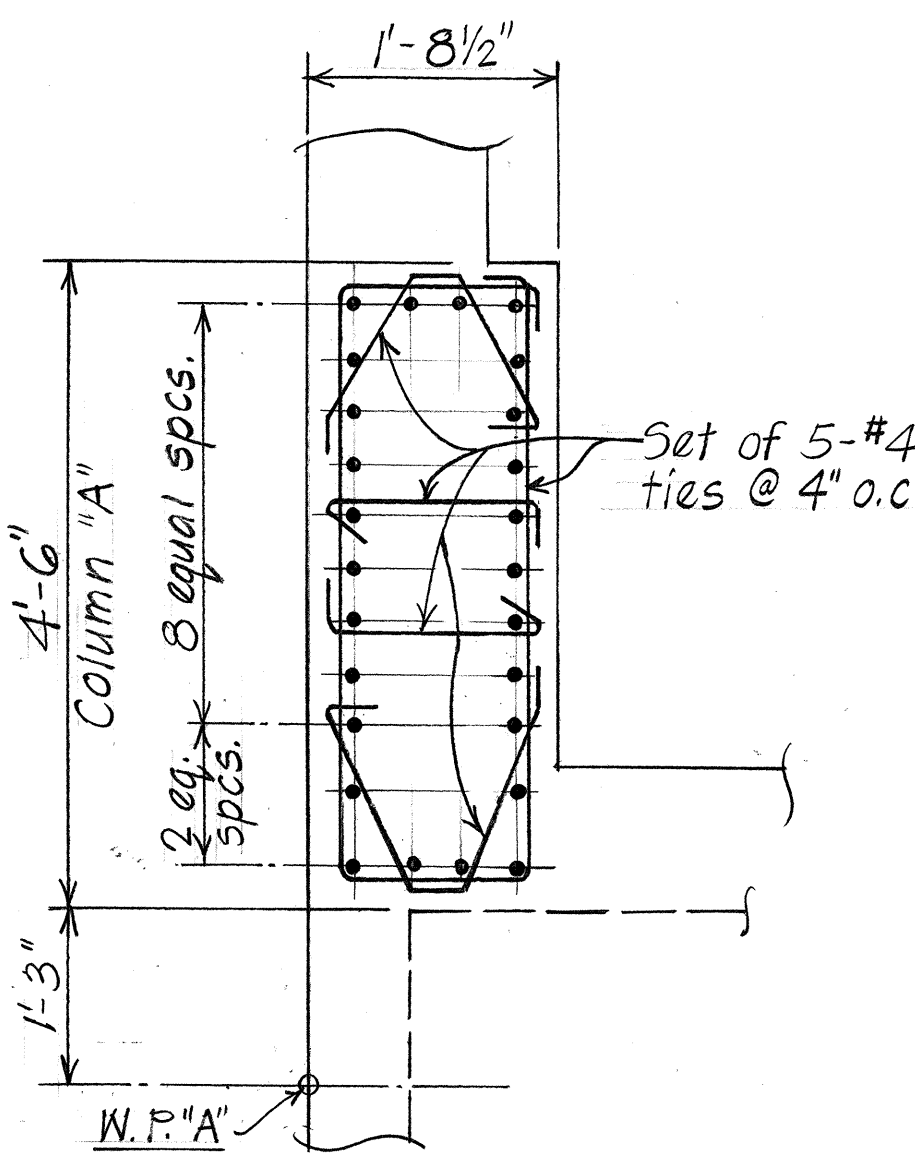

TYPICAL ELEVATION - ABUTMENT COLUMN
Not to Scale

SURVEY PLOTTED BY	DATE
DRAWN BY	4/84
CHECKED BY	3/84
NOTE BOOK	
QUANTITIES BY	
CHECKED BY	
NO.	

STATE OF HAWAII
DEPARTMENT OF TRANSPORTATION
HIGHWAYS DIVISION

HONOKAHUA STREAM BRIDGE
ABUTMENT COLUMN ELEVATION
COLUMN TIES SCHEDULE

HONOAPIILANI HIGHWAY
Pineapple Hill to Honokahua Bay
Proj. No. F-030-1(18)

Scale: As Noted Date: Apr. 1984

SHEET No. 11 OF 22 SHEETS


FED. ROAD DIST. NO.	STATE	FED. AID PROJ. NO.	FISCAL YEAR	SHEET NO.	TOTAL SHEETS
HAWAII	HAW.	F-030-1(18)	1984	22	169

NOTE:


Spacing of joints:

Expansion - 90'-0" max.


Contraction - 30'-0" max. except where conc. railing or curb occurs, match with railing joint above.
For alternate contraction joint and control joint details - See Standard Bridge Details.

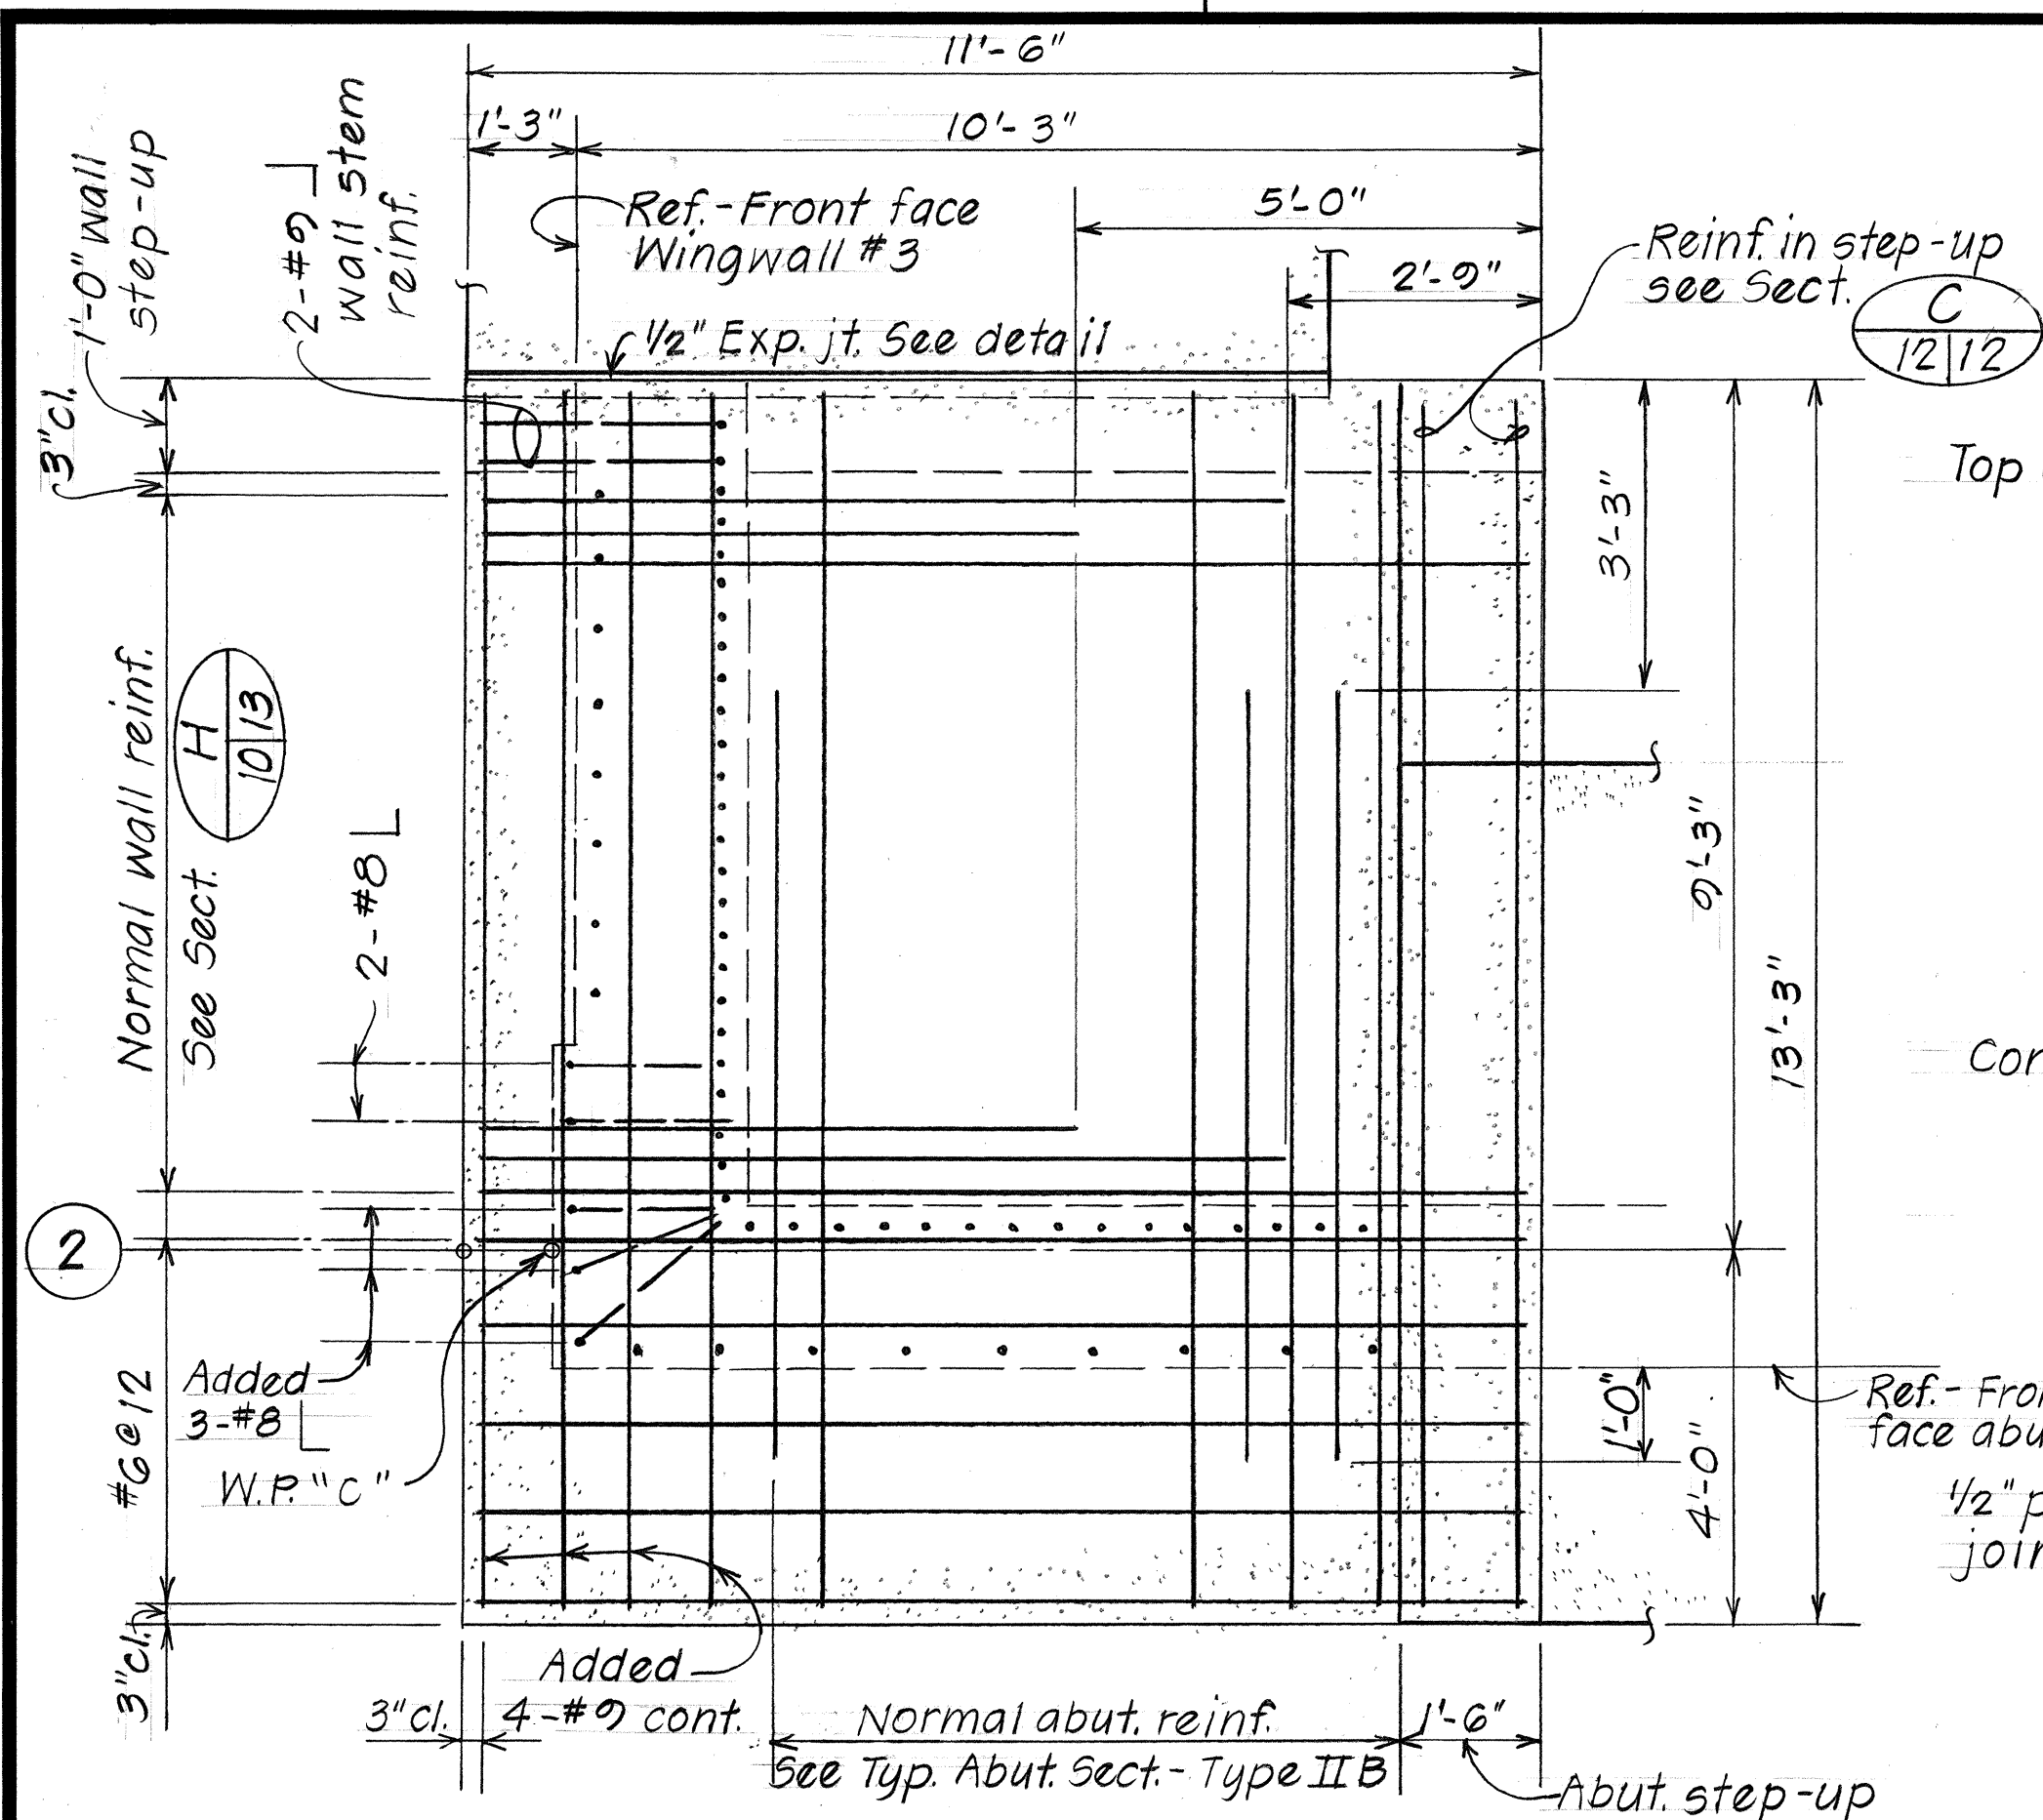


TOP LAYER REINFORCEMENT

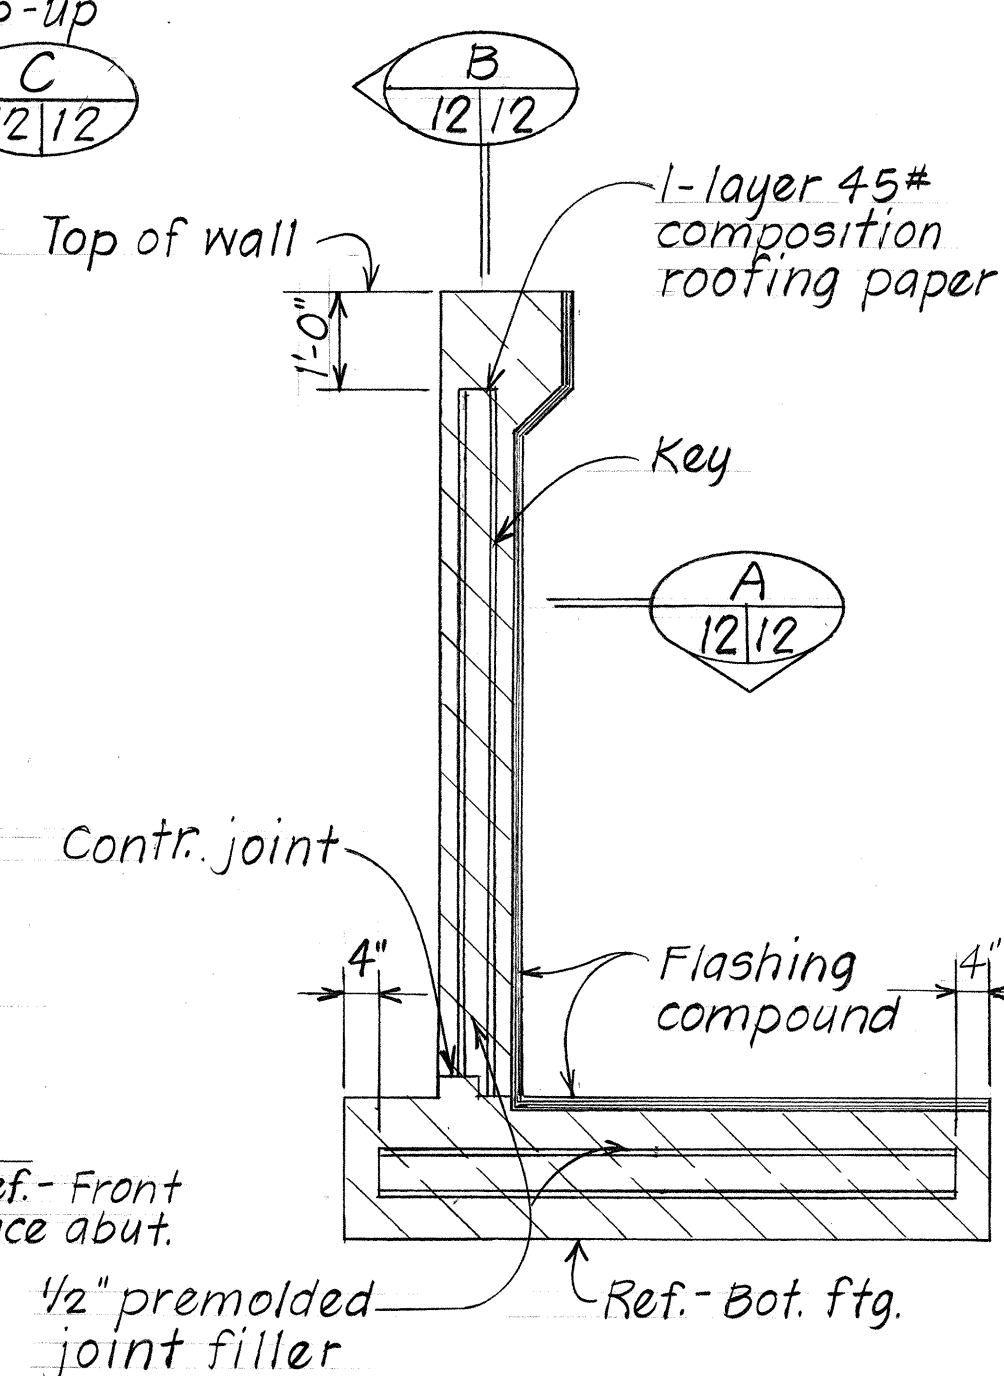

JOINT ELEVATION

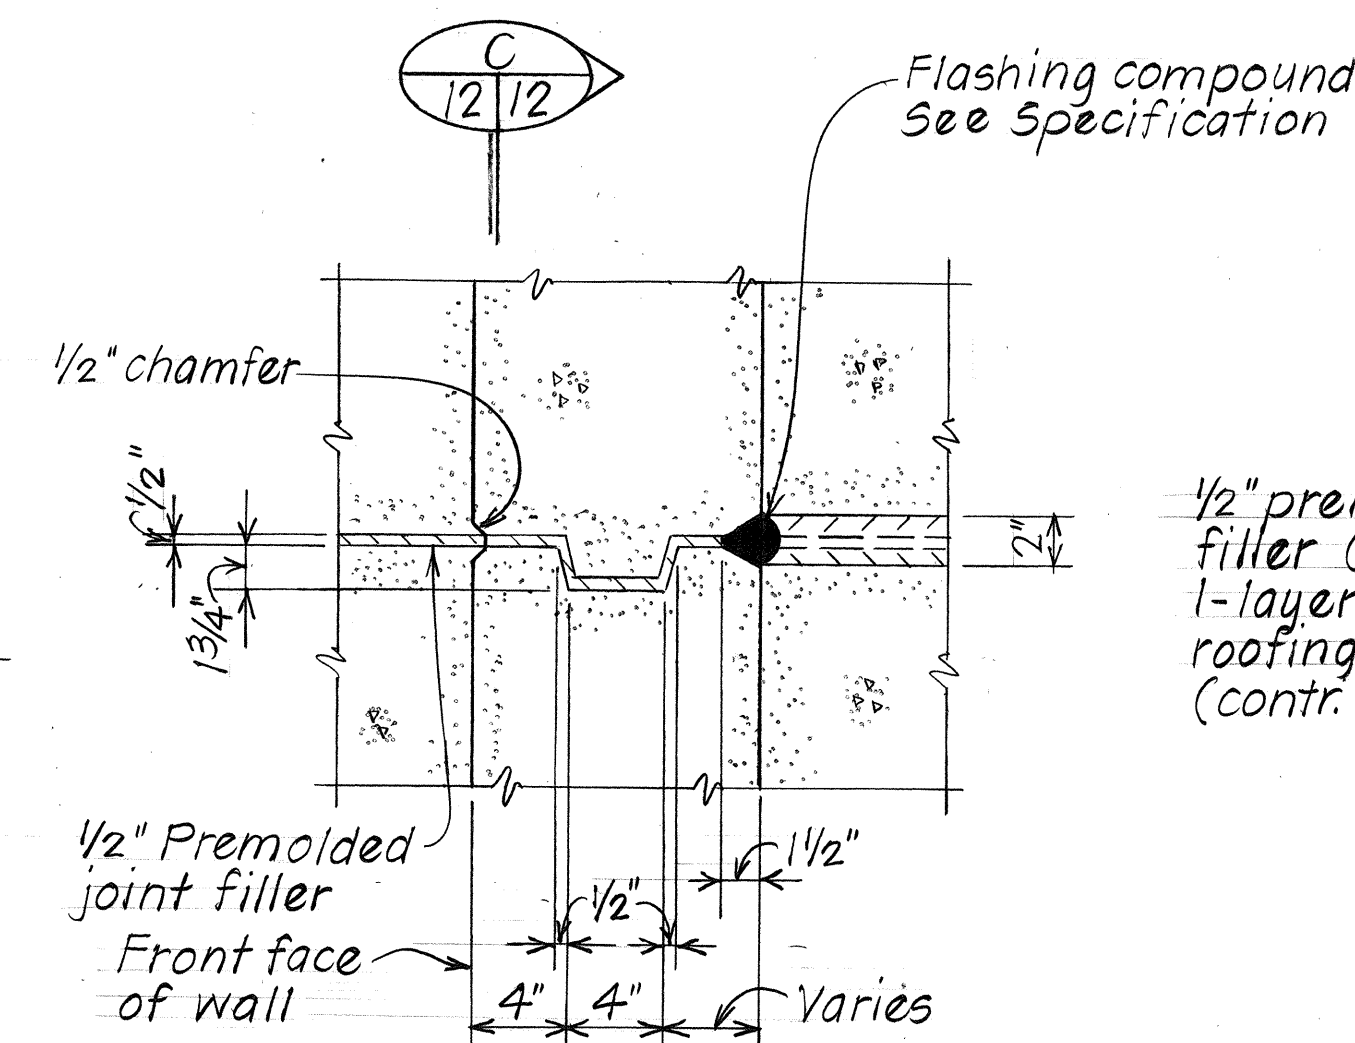


SECTION A
12/12

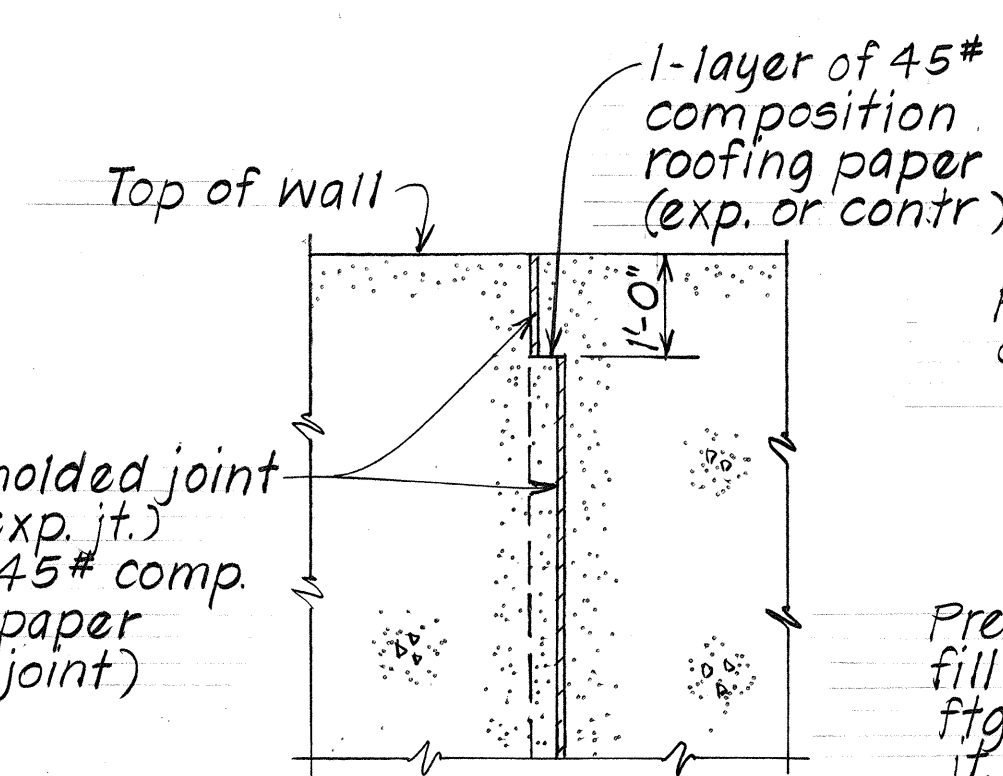


SECTION

B	
12	12

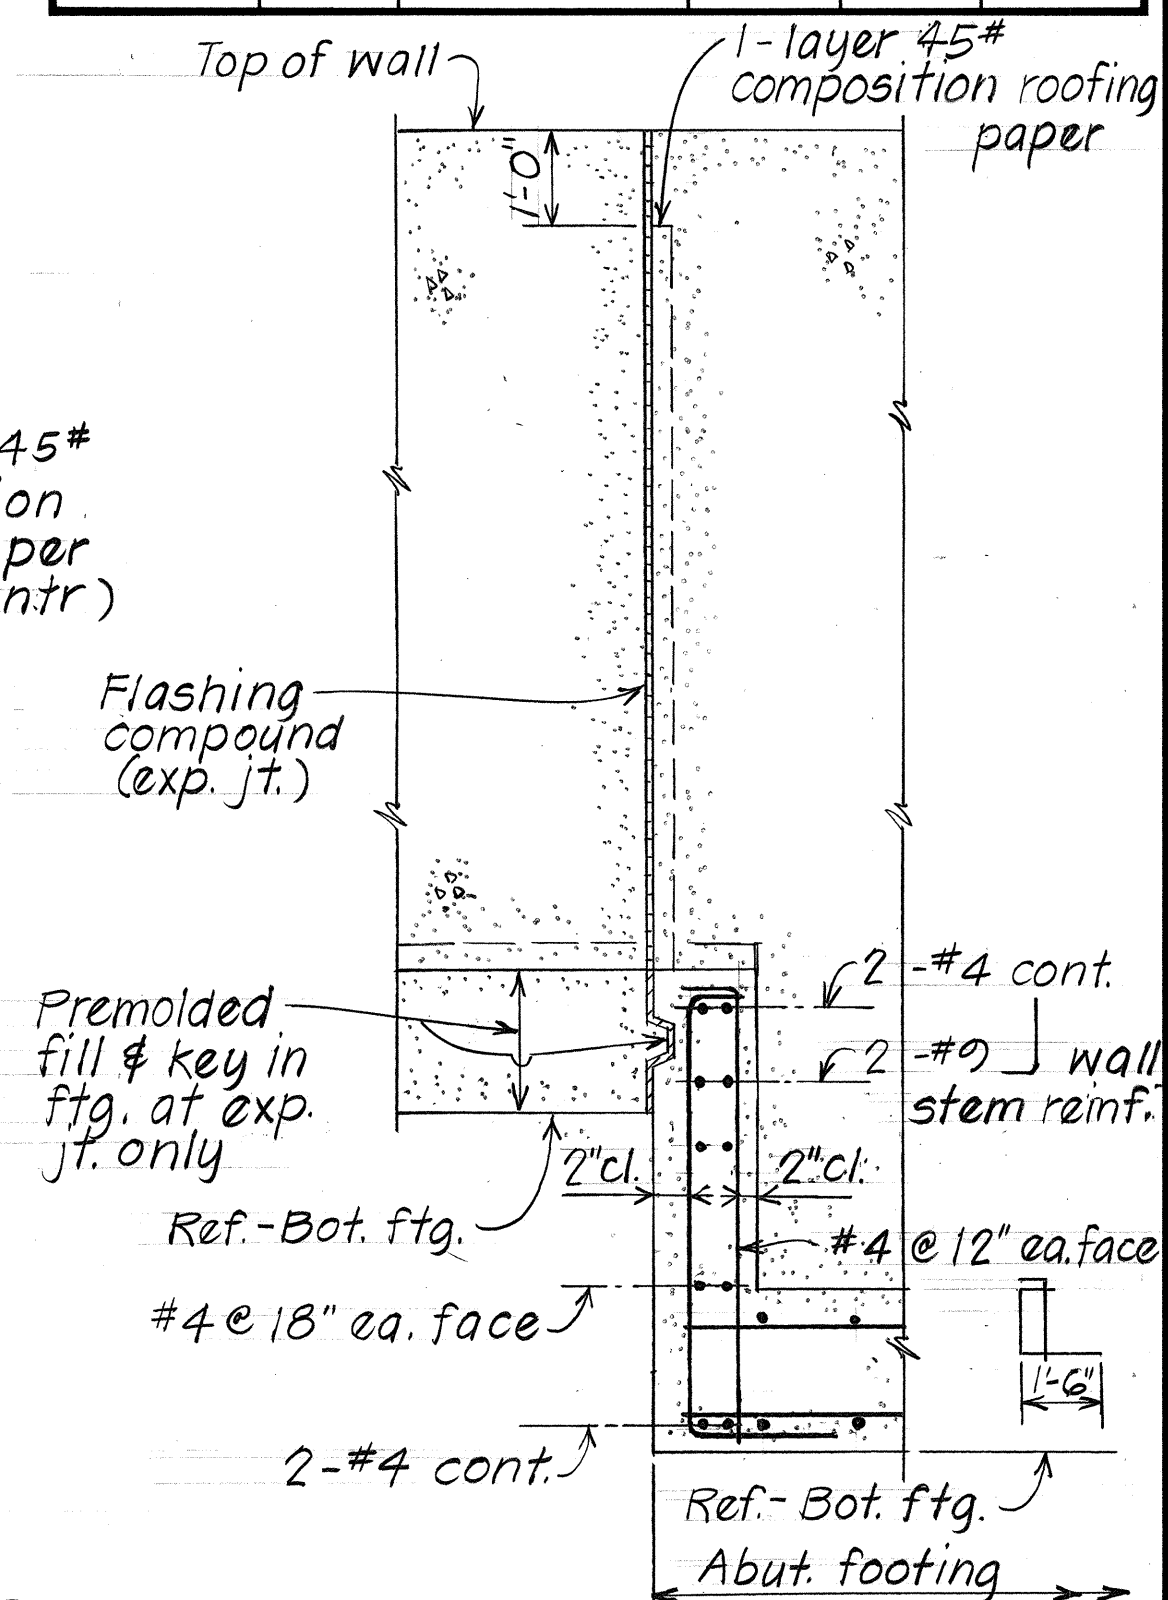SECTION


C	
12	12

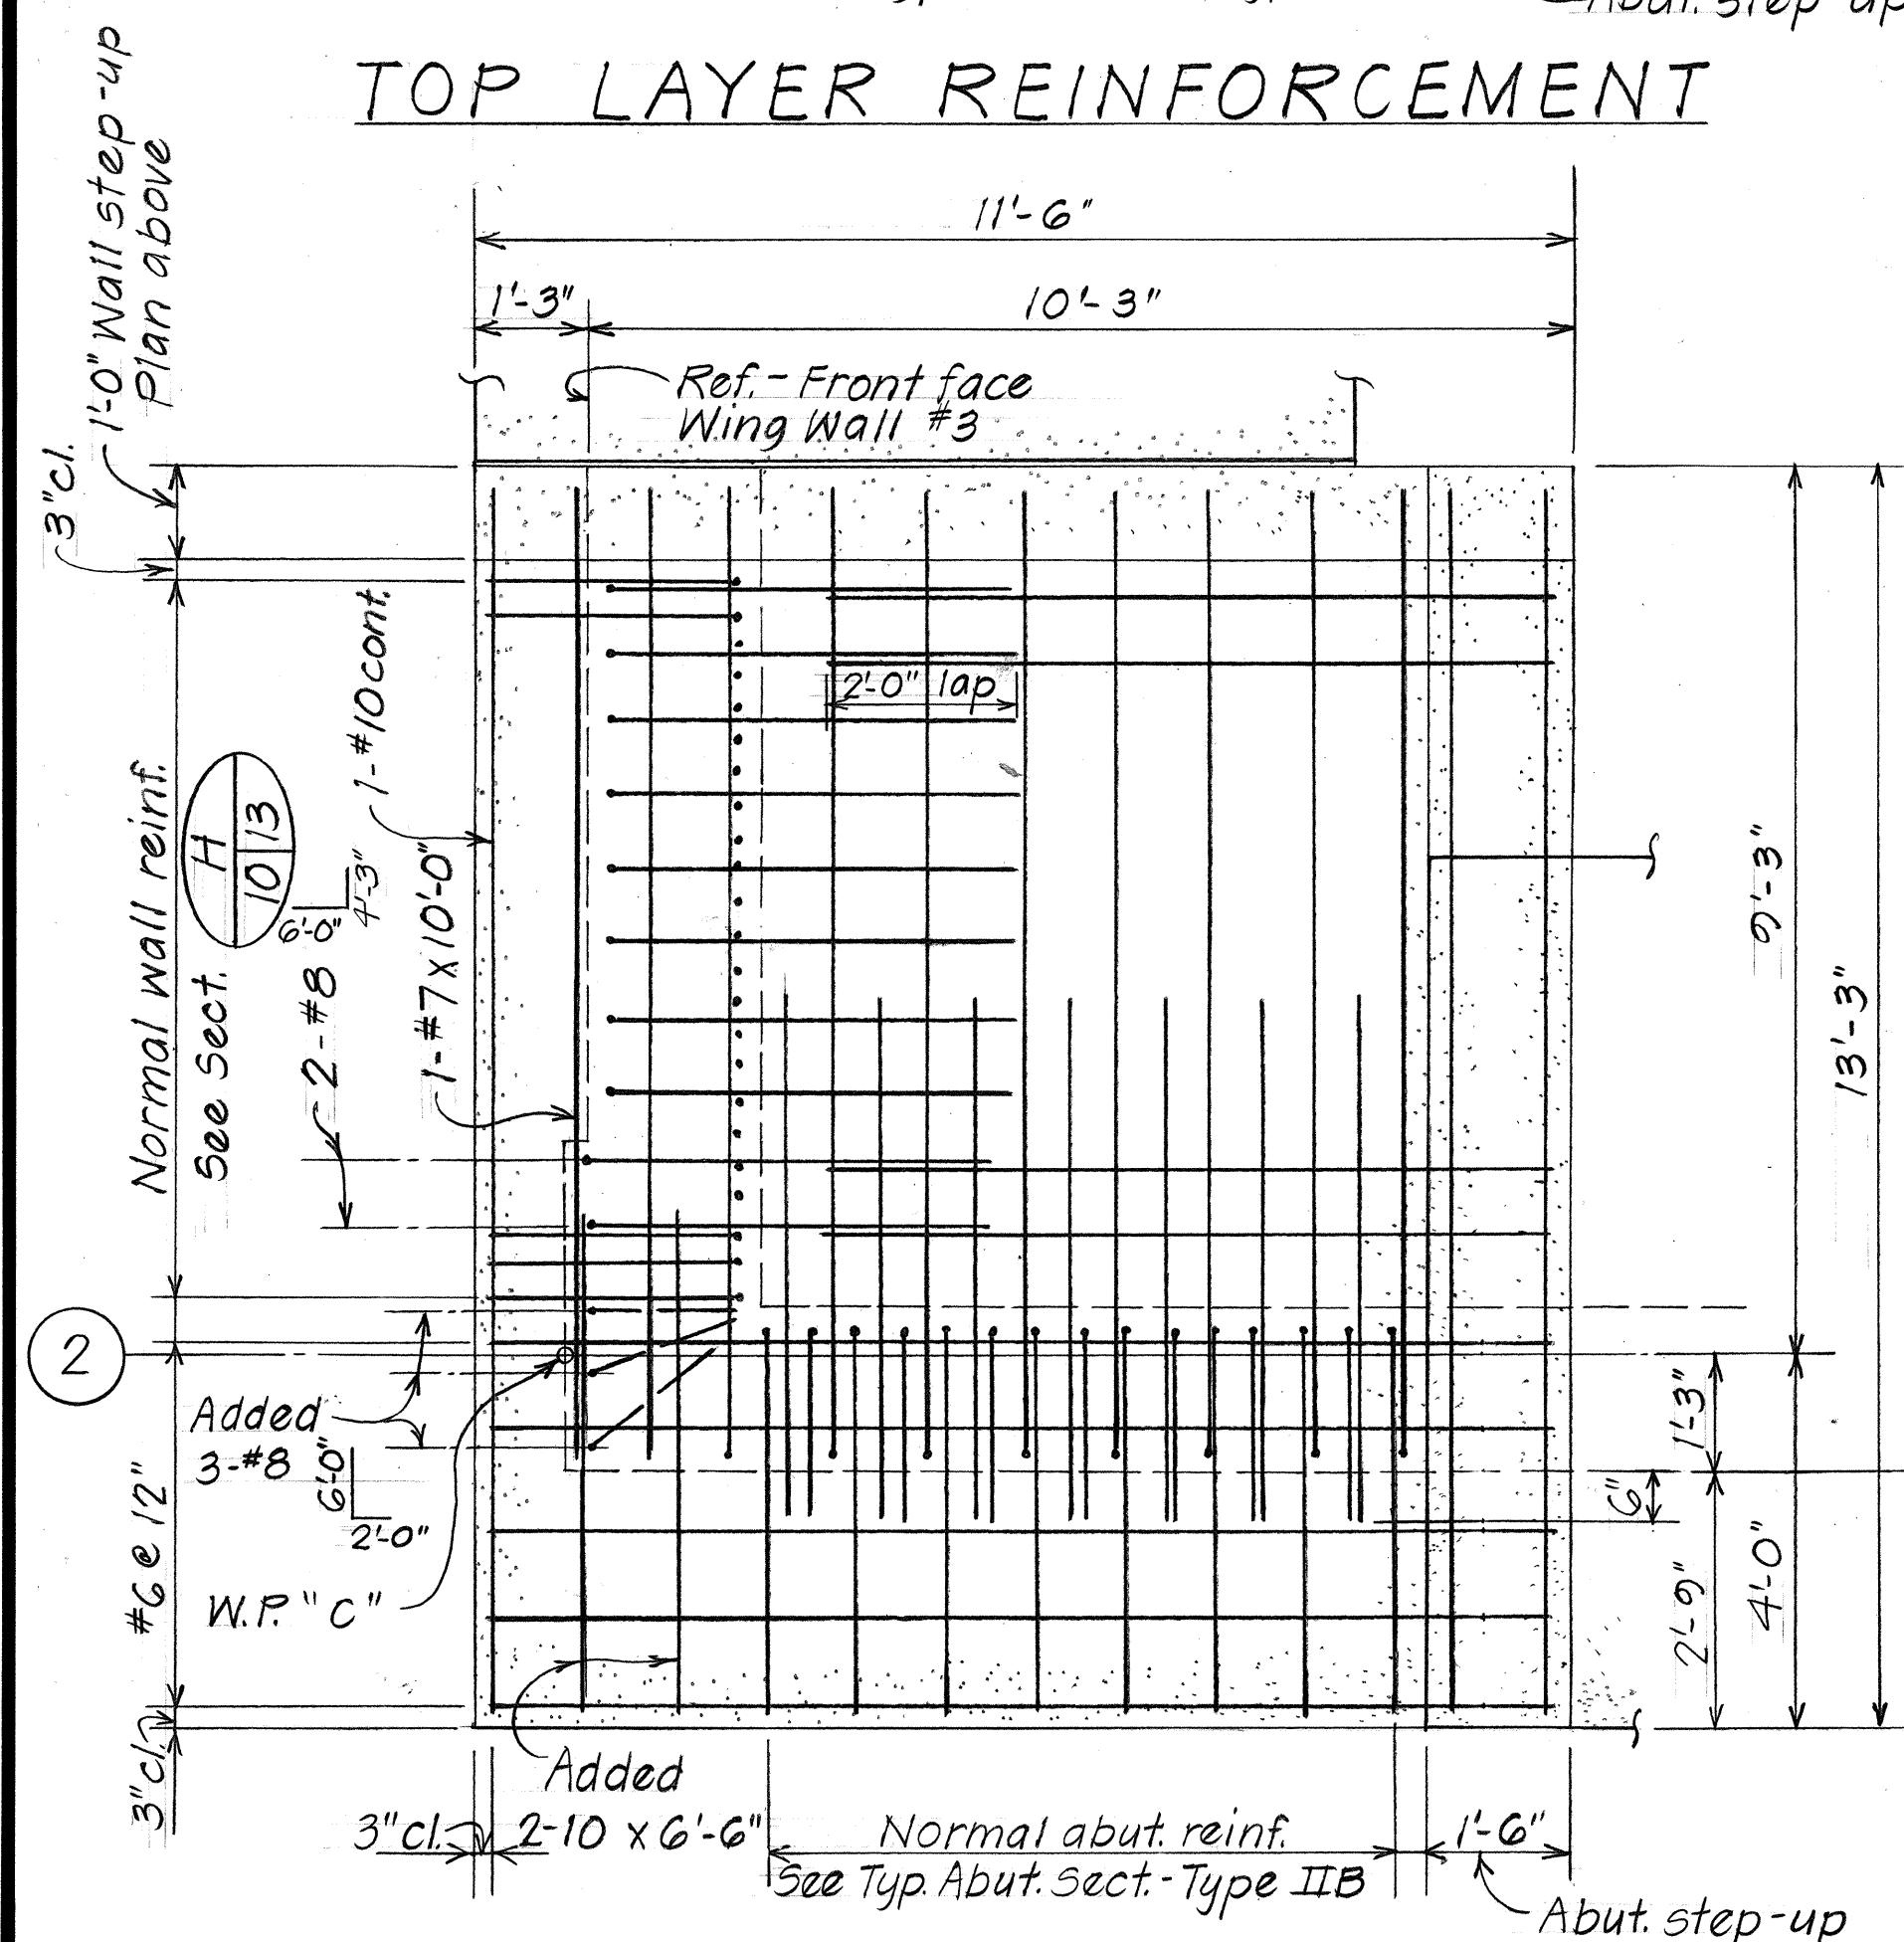


BOTTOM LAYER REINFORCEMENT

PART PLAN $\frac{D}{2 \times 2}$ - ABUT. (2) FOOTING REINFORCEMENT

Scale: $\frac{1}{2}" = 1'-0"$

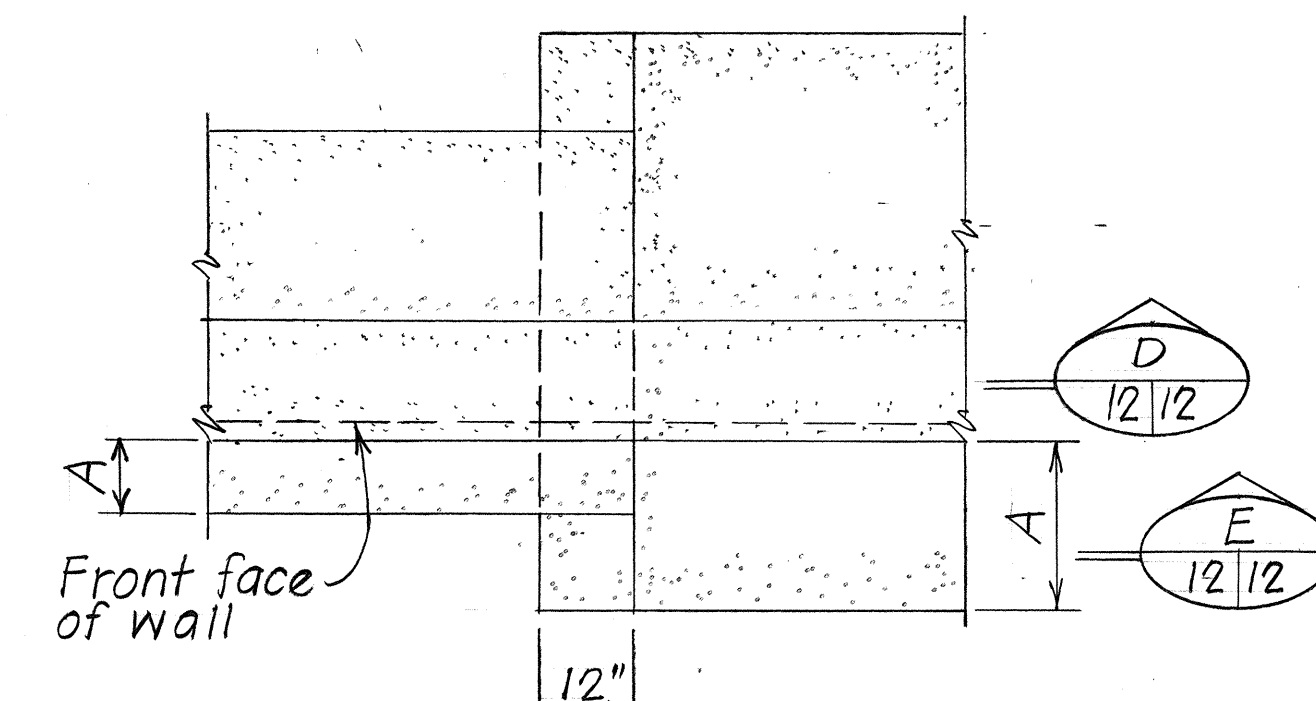


PLAN

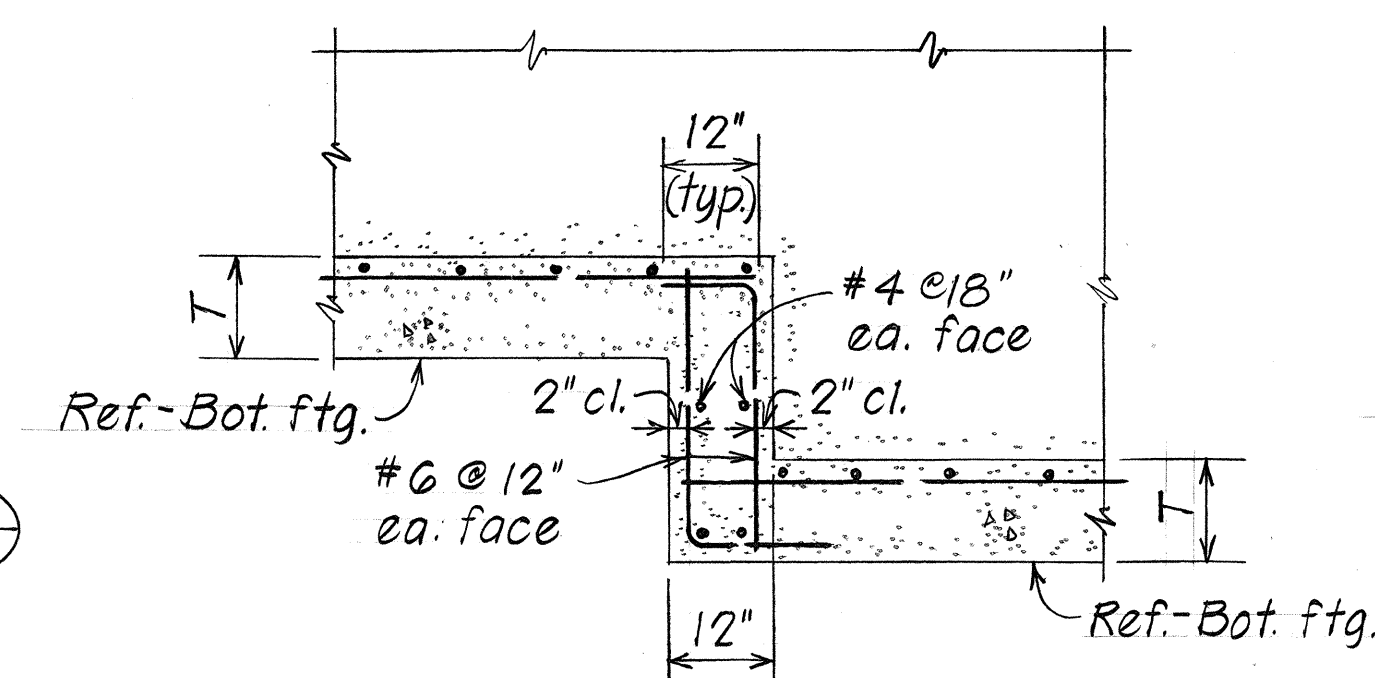

SECTION


D	
12	12

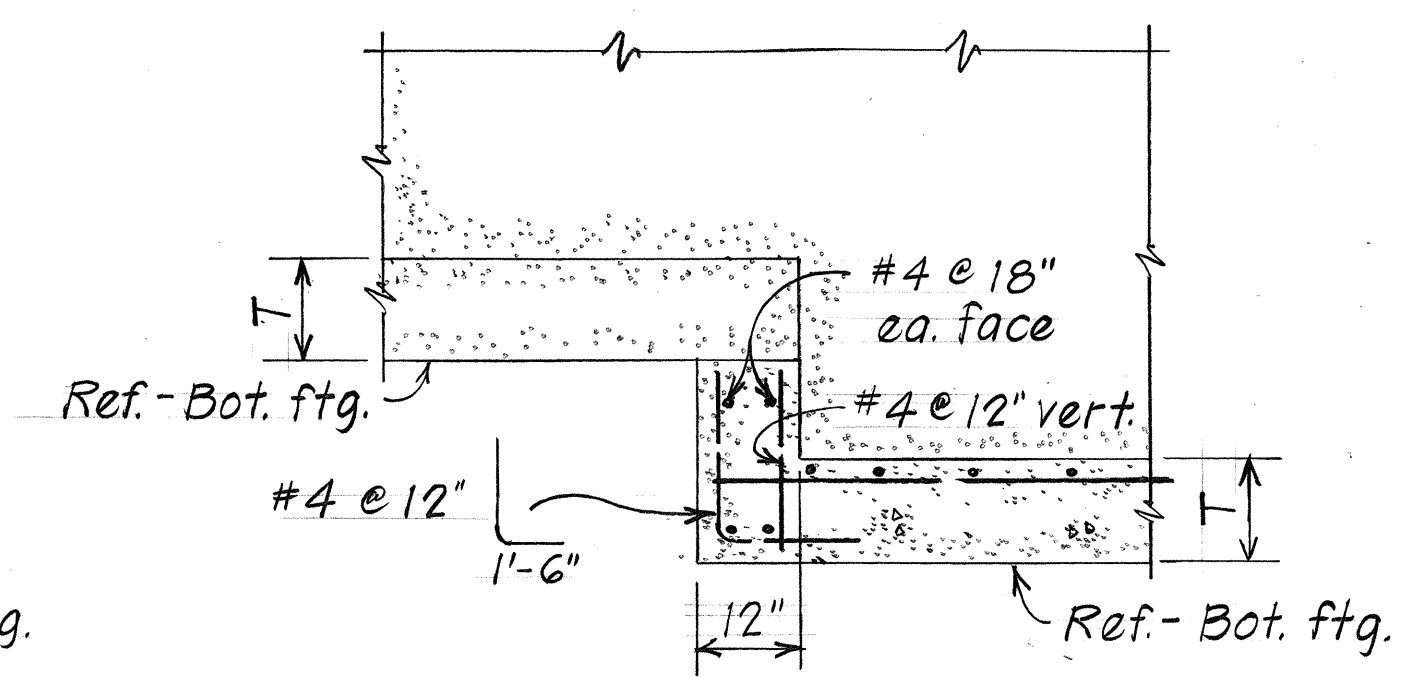SECTION


E	
12	12

TYPICAL WALL FOOTING STEP-UP DETAILS

No Scale

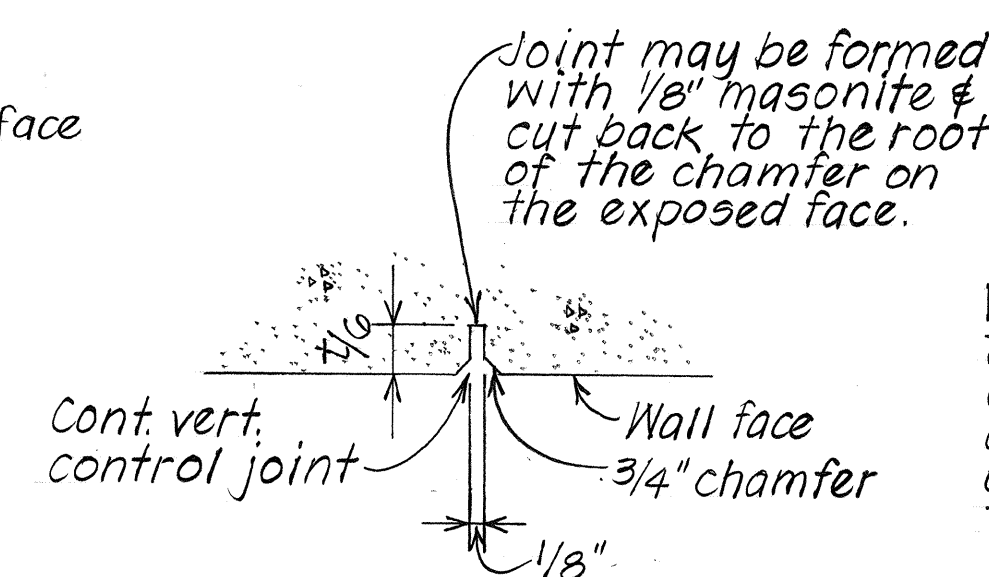

Vert. contrjoint on e
face of wall to top
of footing. See
adjacent detail &
as directed by
the Engineer_____

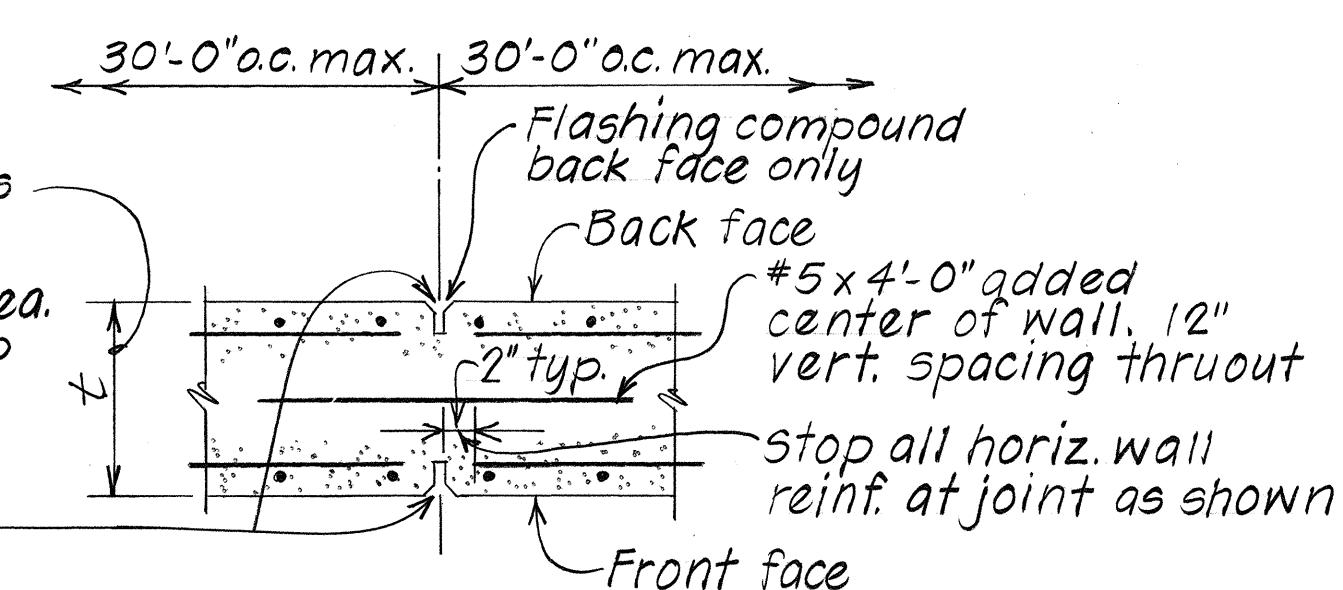

CONTROL JOINT DETAILS

No Scale


ORIGINAL PLAN	SURVEY PLOTTED BY _____	DATE _____
NOTE BOOK	DRAWN BY <u>MA</u>	* <u>3/84</u>
	TRACED BY <u>MA</u>	* _____
	DESIGNED BY <u>PCO</u>	* _____
	QUANTITIES BY _____	* <u>2/84</u>
No. _____	CHECKED BY _____	* _____

STATE OF HAWAII
DEPARTMENT OF TRANSPORTATION
HIGHWAYS DIVISION

HONOKAHUA STREAM BRIDGE
ABUTMENT (2) FOOTING REINFORCING
TYP. WALL STEP-UP & JT. DETAILS
HONOAPIILANI HIGHWAY
Pineapple Hill to Honokahua Bay
Proj. No. F-030-1(18)
Scale: As Noted Date: Apr. 1984

SHEET No. 12 OF 22 SHEETS

FED. ROAD DIST. NO.	STATE	FED. AID PROJ. NO.	FISCAL YEAR	SHEET NO.	TOTAL SHEETS
HAWAII	HAW.	F-030-1(18)	1984	100	163

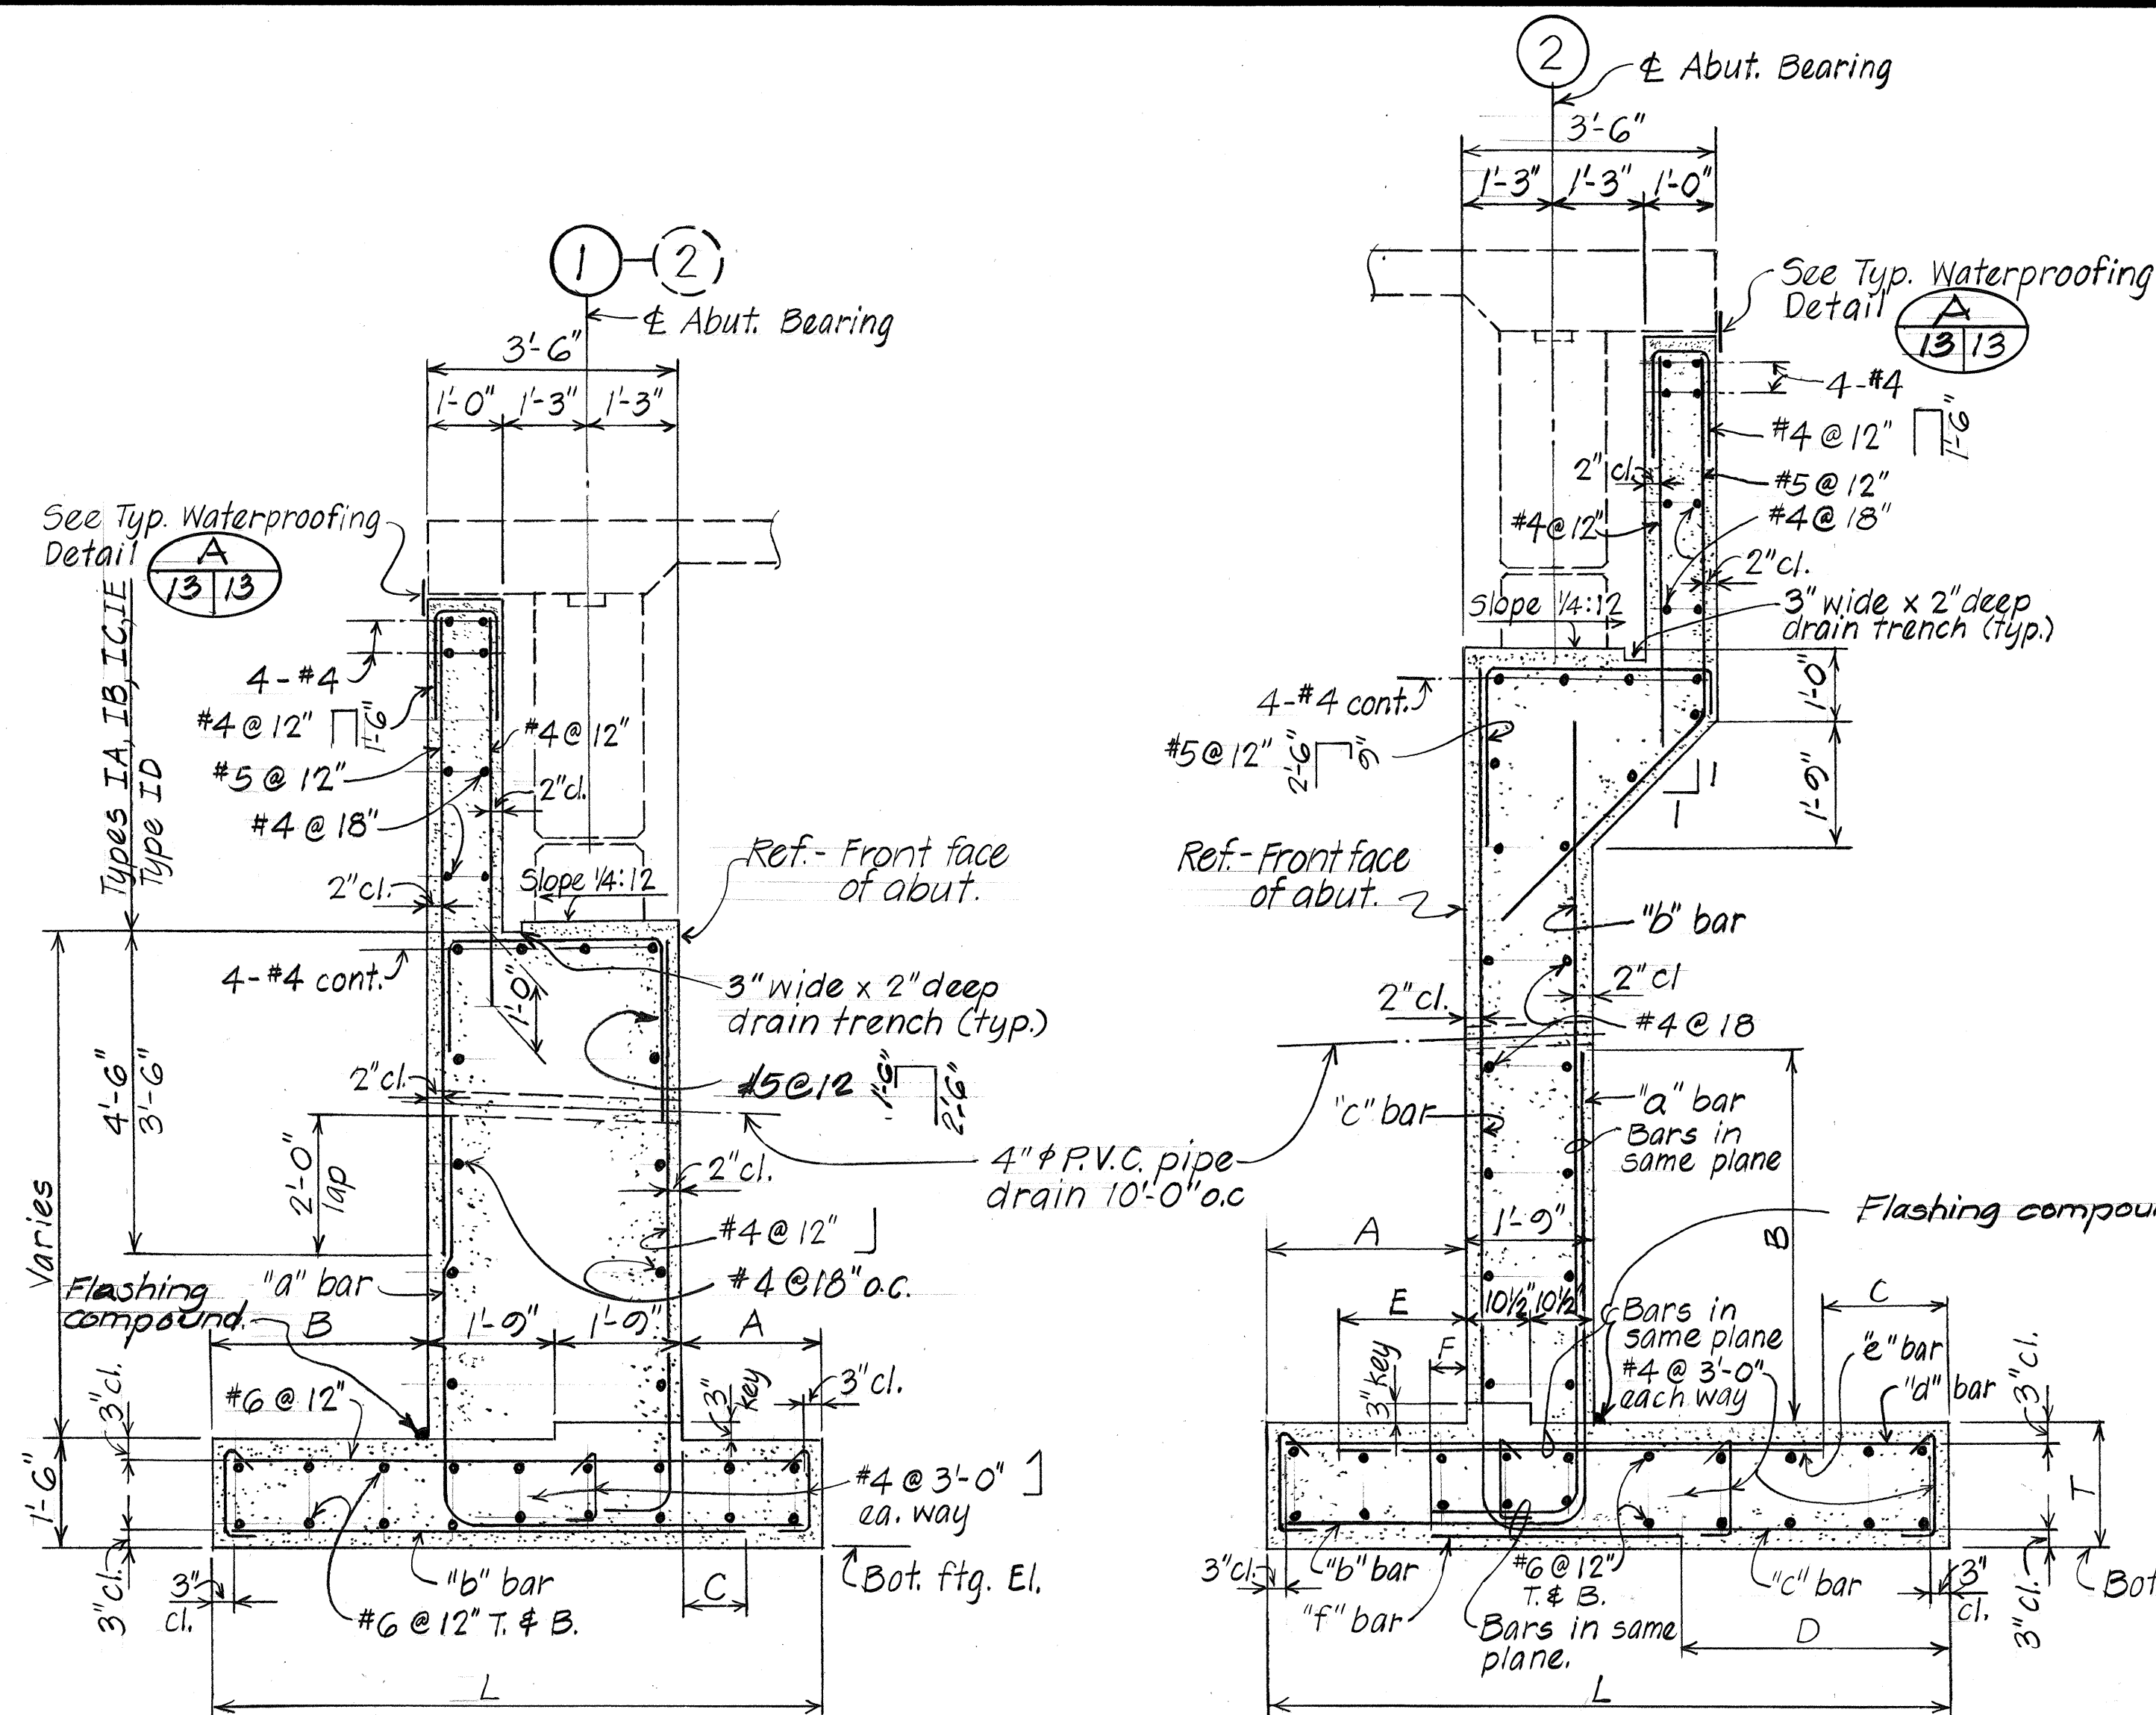

TYPE I
TYPE II
TYPICAL ABUTMENT SECTIONS Scale: 1/2" = 1'-0"

ABUTMENT TYPE I - SCHEDULE OF DIMENSIONS & REINF. STEEL


TYPE	DIMENSIONS				REINFORCING		Max. Soil Pressure	Group Loading
	L	A	B	C	"a"	"b"		
IA	9'-6"	2'-6"	3'-6"	2'-3"	#7 @ 12"	#6 @ 12"	6.28 ksf	I
IB	8'-6"	2'-0"	3'-0"	1'-9"	#6 @ 12"	#6 @ 12"	6.54 ksf	I
IC	7'-6"	1'-6"	2'-6"	0'-3"	#6 @ 12"	#6 @ 12"	7.06 ksf	I
ID	6'-0"	1'-0"	1'-6"	0'-3"	#6 @ 12"	#6 @ 12"	8.07 ksf	I
IE	7'-6"	1'-9"	2'-3"	0'-3"	#7 @ 12"	#6 @ 12"	7.65 ksf	IV

ABUTMENT TYPE II - SCHEDULE OF DIMENSIONS & REINFORCING STEEL


TYPE	DIMENSIONS								REINFORCING						Max. Soil Pressure	Group Loading
	L	T	A	B	C	D	E	F	"a"	"b"	"c"	"d"	"e"	"f"		
IIA	9'-6"	1'-9"	2'-9"	5'-3"	1'-9"	1'-9"	0'-3"	0'-6"	#7 @ 12"	#7 @ 12"	#6 @ 12"	#6 @ 12"	#6 @ 12"	#5 @ 12"	7.44 ksf	I
IIB	13'-3"	2'-0"	2'-9"	7'-0"	3'-3"	5'-6"	1'-0"	0'-6"	#10 @ 11"	#10 @ 11"	#7 @ 12"	#8 @ 12"	#8 @ 12"	#5 @ 12"	7.68 ksf	I

WALL - SCHEDULE OF DIMENSIONS AND REINFORCING STEEL


	DIMENSIONS						REINFORCING					Max. Soil Pressure
H	L	T	A	B	C	D	"a"	"b"	"c"	"d"	"e"	
16'	9'-3"	1'-8"	1'-3"	8'-6"	2'-9"	1'-8"	#7 @ 12"	#7 @ 12"	#8 @ 11"	#8 @ 11"	#4 @ 18"	7.42 ksf
14'	8'-3"	1'-5"	1'-0"	7'-6"	2'-9"	1'-8"	#8 @ 12"	#8 @ 12"	#8 @ 12"	#8 @ 12"	#4 @ 18"	7.89 ksf
11'	6'-9"	1'-2"	1'-0"	6'-0"	2'-3"	2'-6"	#8 @ 11"	#8 @ 11"	#7 @ 12"	#7 @ 12"	#8 @ 6"	7.05 ksf
9'	6'-3"	1'-2"	1'-0"	6'-0"	2'-0"	1'-8"	#7 @ 11"	#7 @ 11"	#5 @ 10"	#5 @ 10"	#4 @ 18"	6.21 ksf
6'	5'-9"	1'-2"	0'-10"	5'-6"	—	1'-8"	#6 @ 12"	#6 @ 12"	#5 @ 10"	—	#4 @ 18"	6.41 ksf
4'	5'-0"	1'-2"	0'-9"	—	—	1'-8"	#5 @ 6"	—	#4 @ 12"	—	#4 @ 18"	14.35 ksf

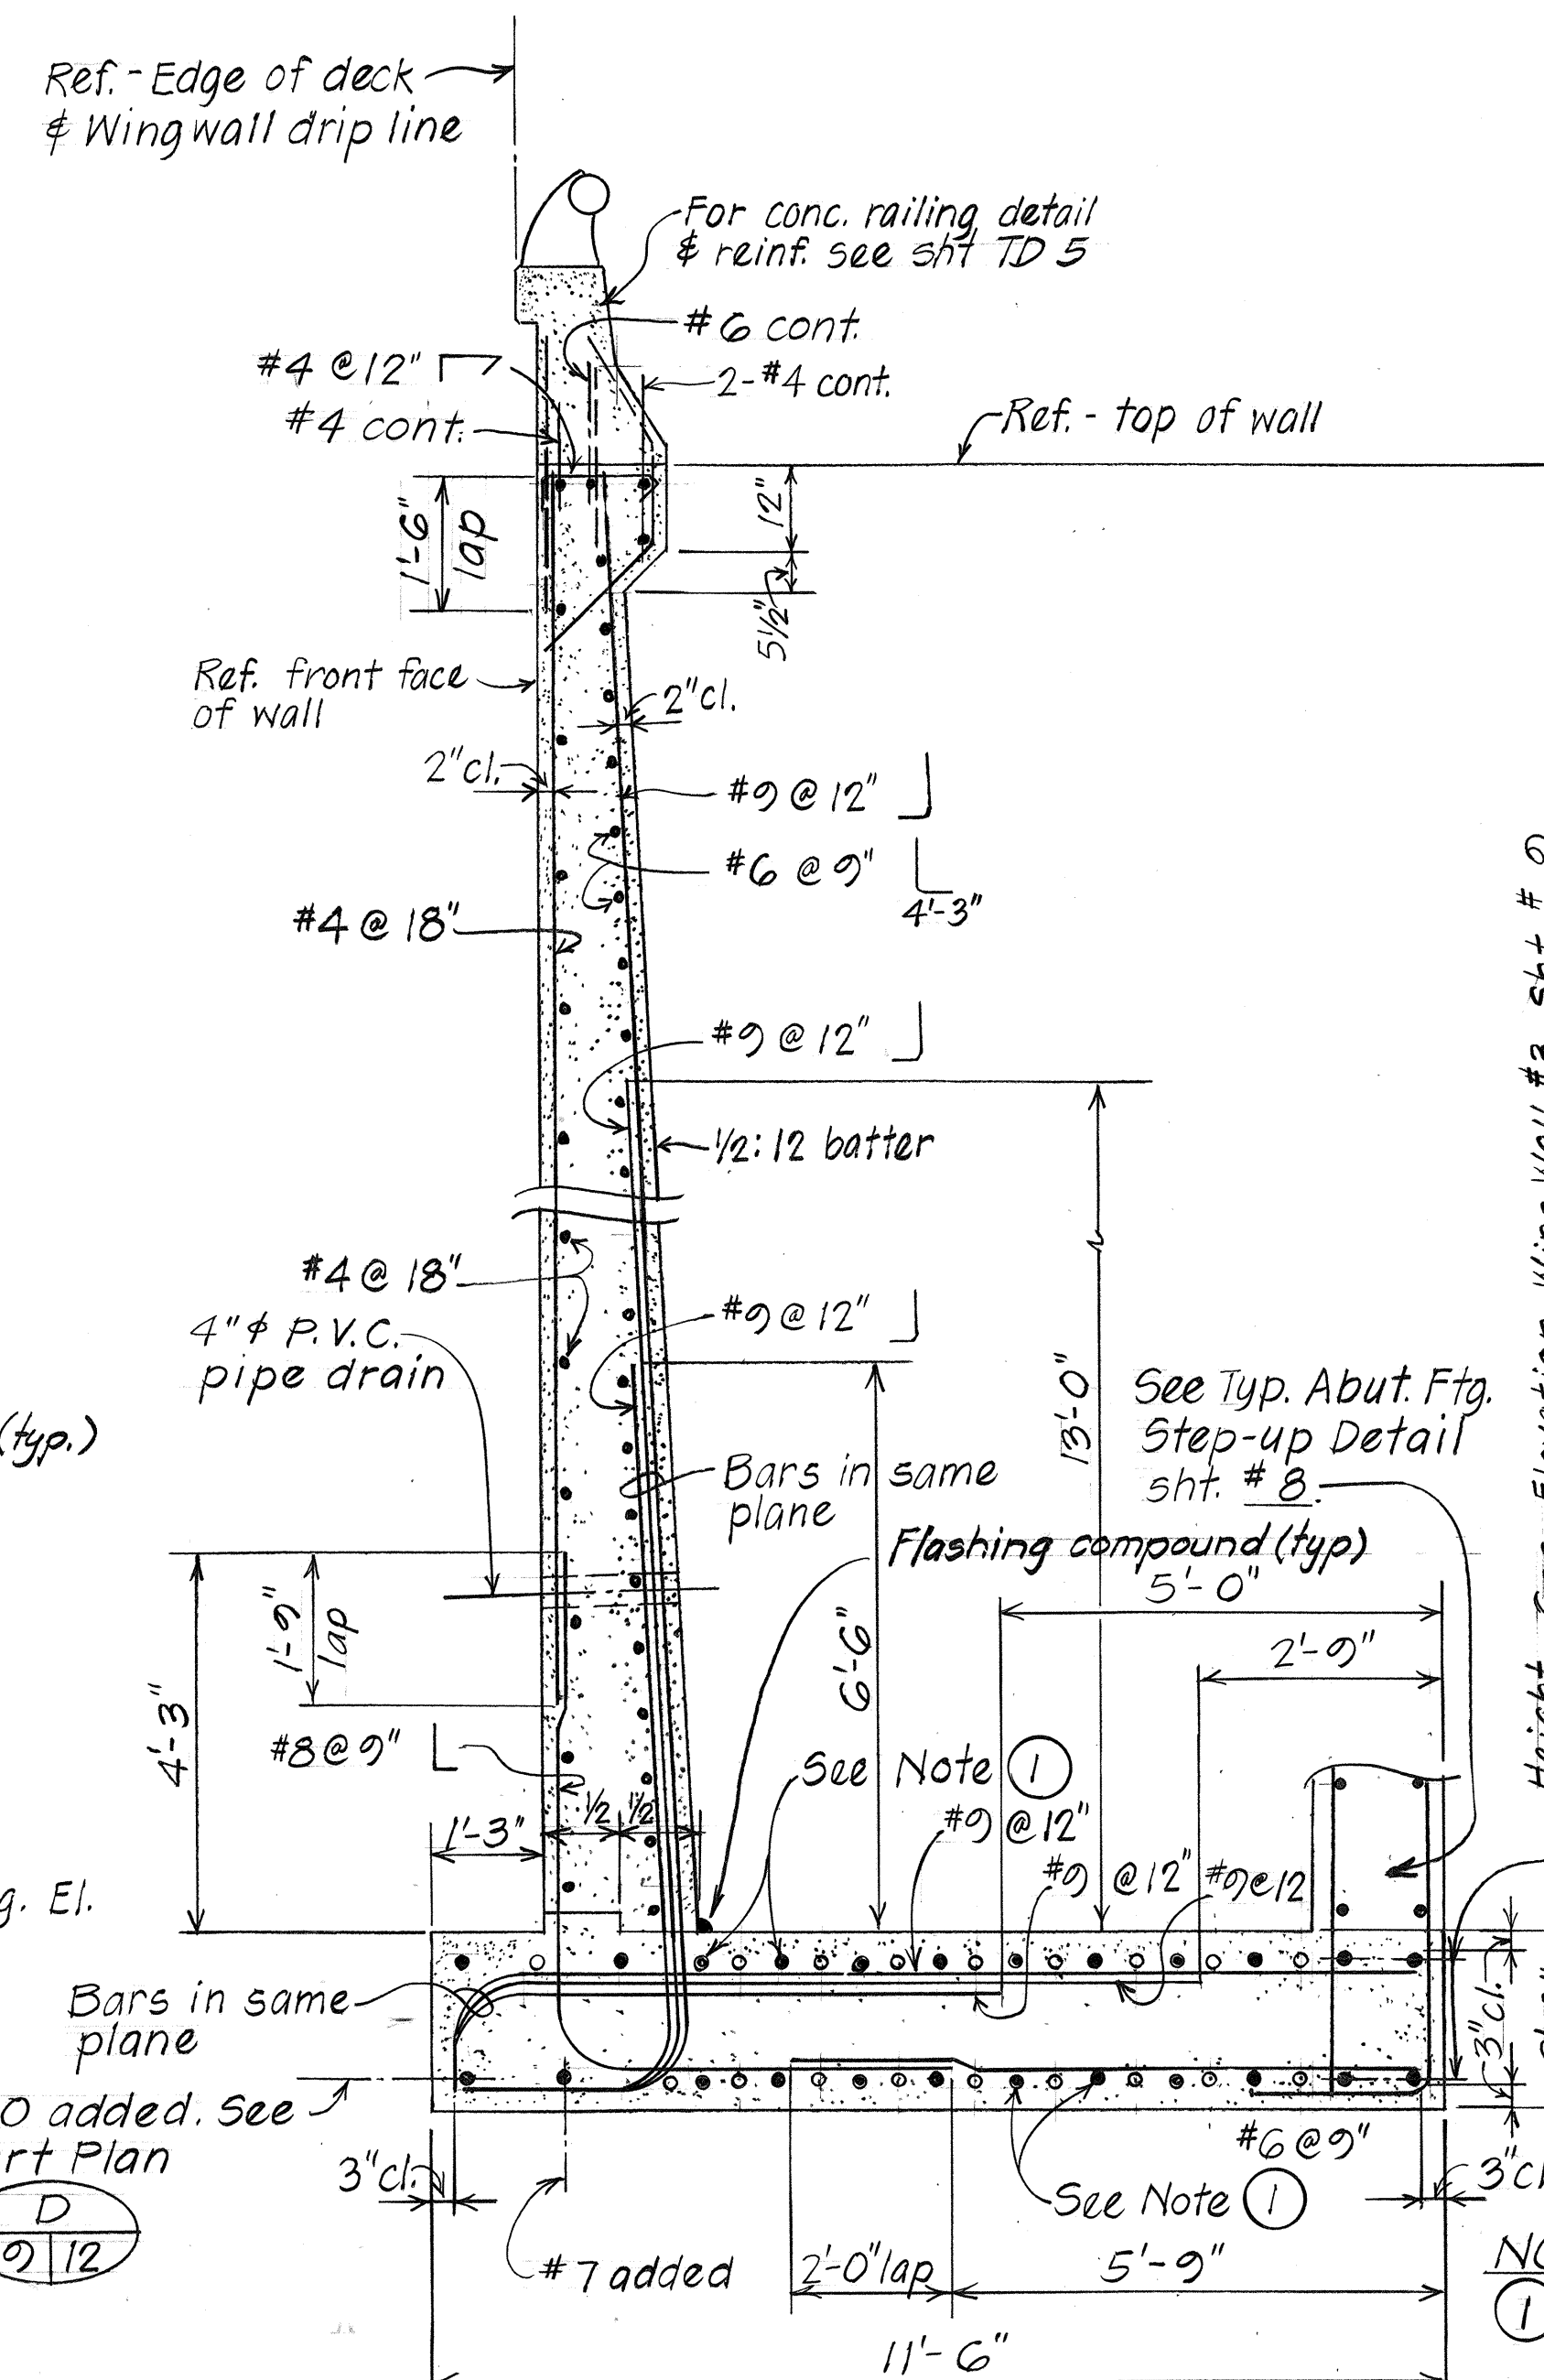

SECTION 12-10/13
Scale: 1/2" = 1'-0"

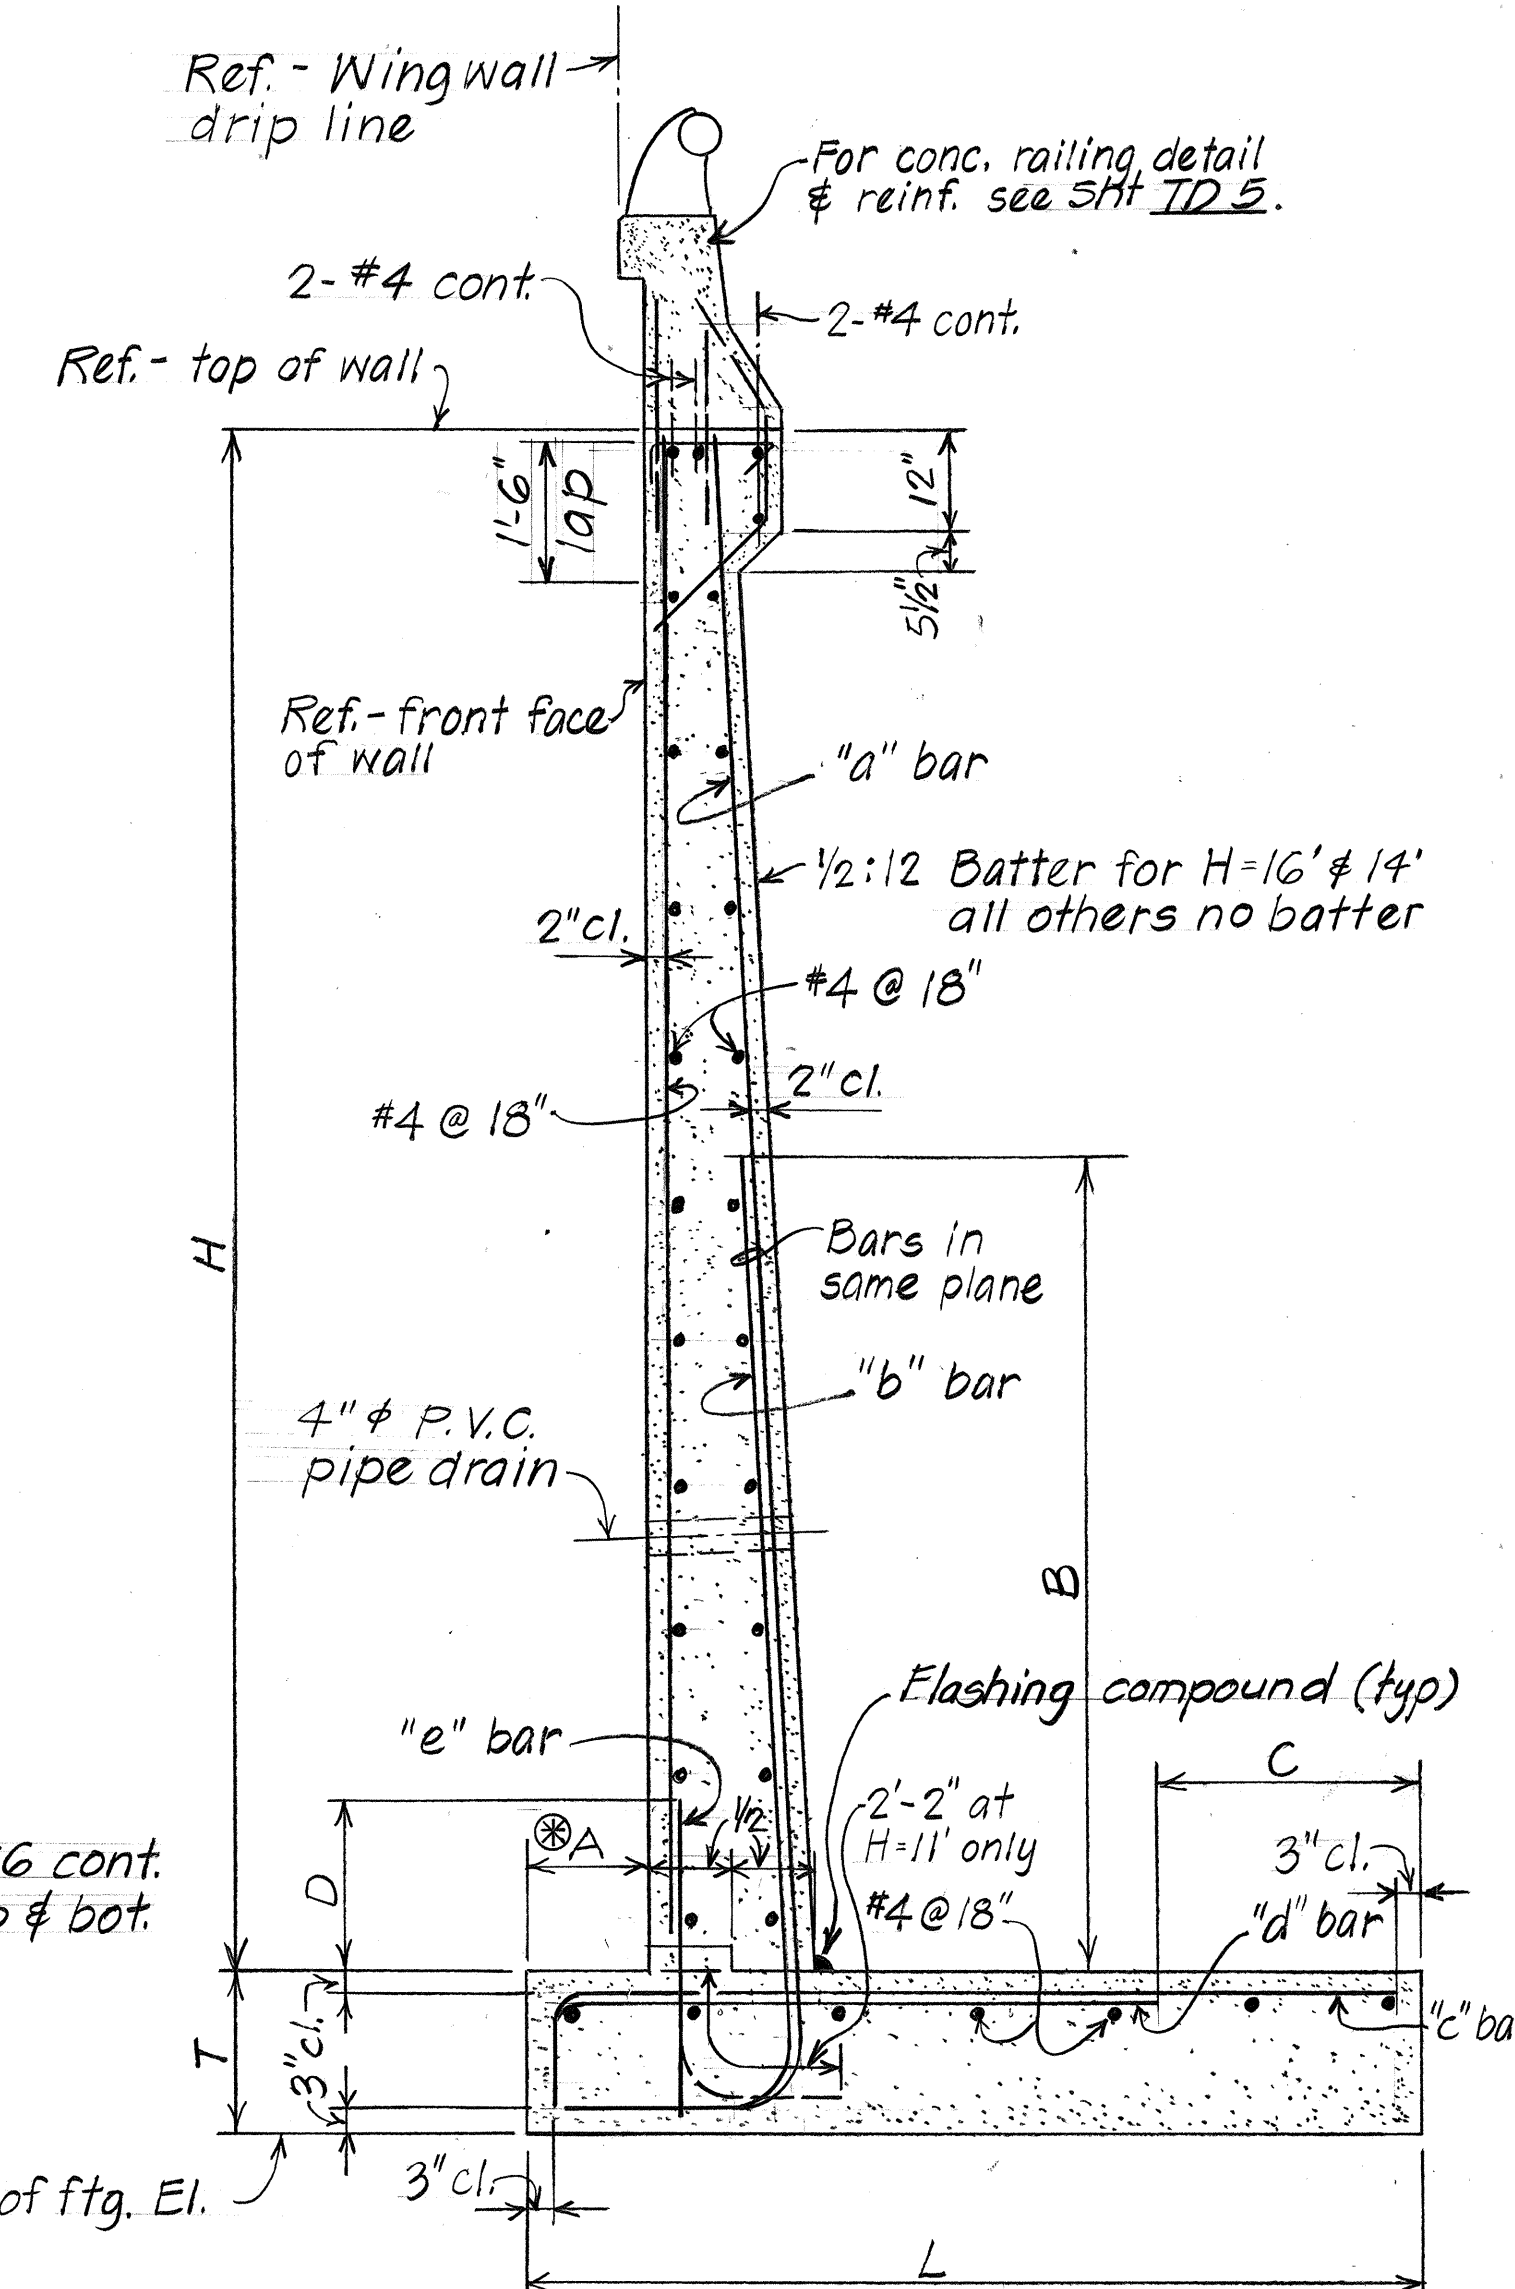

WALL SECTION
Scale: 1/2" = 1'-0"

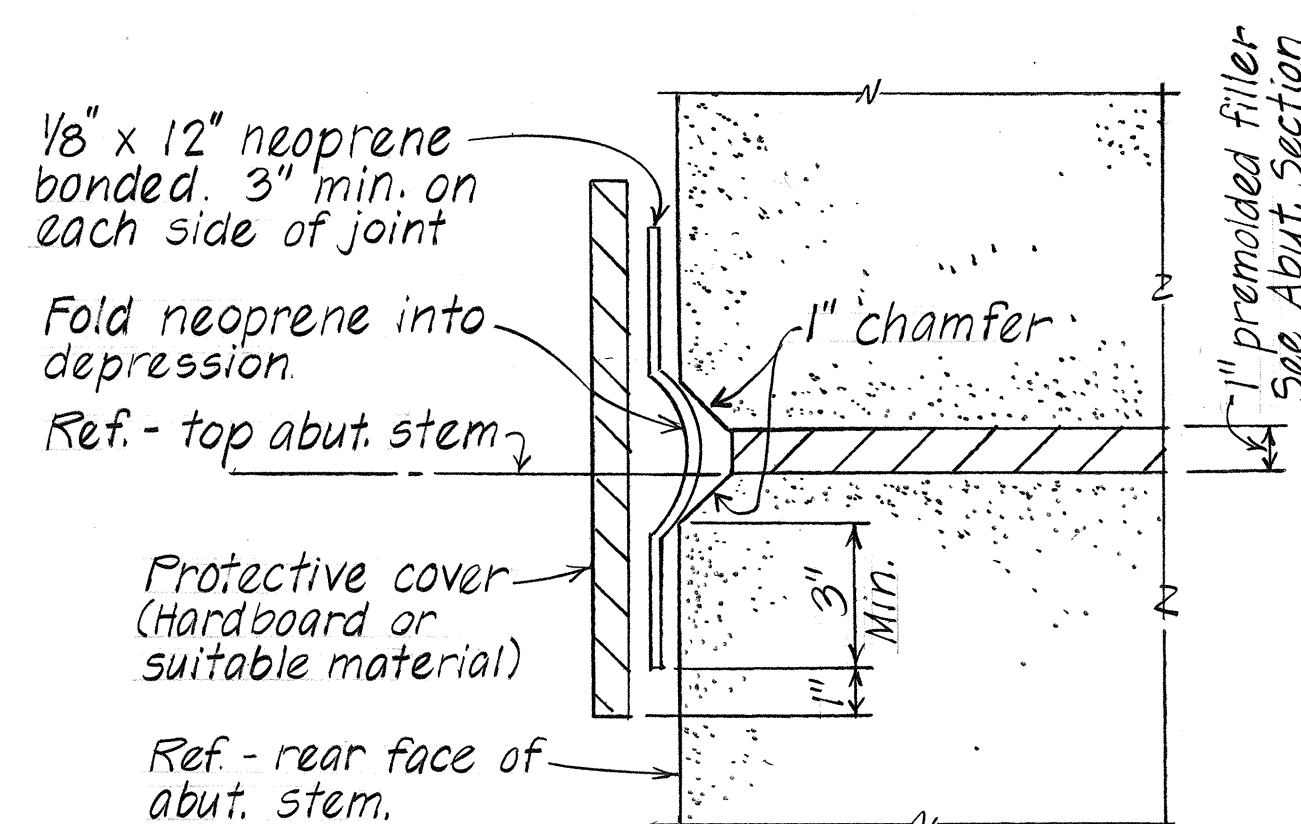

TYPICAL WATERPROOFING DETAIL
Not to Scale

NOTE: Waterproofing assemblage incidental to concrete.

STATE OF HAWAII
DEPARTMENT OF TRANSPORTATION
LAND TRANSPORTATION FACILITIES DIVISION


HONOKAHUA STREAM BRIDGE
TYP. ABUTMENT & WALL SECTIONS

HONOAPIILANI HIGHWAY
Pineapple Hill to Honokahua Bay
Proj. No. F-030-1(18)


Scale: As Noted Date: Apr. 1984
SHEET NO. 13 OF 22 SHEETS

FED. ROAD DIST. NO.	STATE	FED. AID PROJ. NO.	FISCAL YEAR	SHEET NO.	TOTAL SHEETS
HAWAII	HAW.	F-030-1(18)	1984	101	160


PIER FOOTING & PEDESTAL SIZE		
LOCATION		PIER 5
ITEM		
PEDESTAL SIZE	L	30'-0"
	W	10'-0"
	t	2'-0"
FOOTING SIZE	L	35'-0"
	W	15'-0"
	T	3'-0"

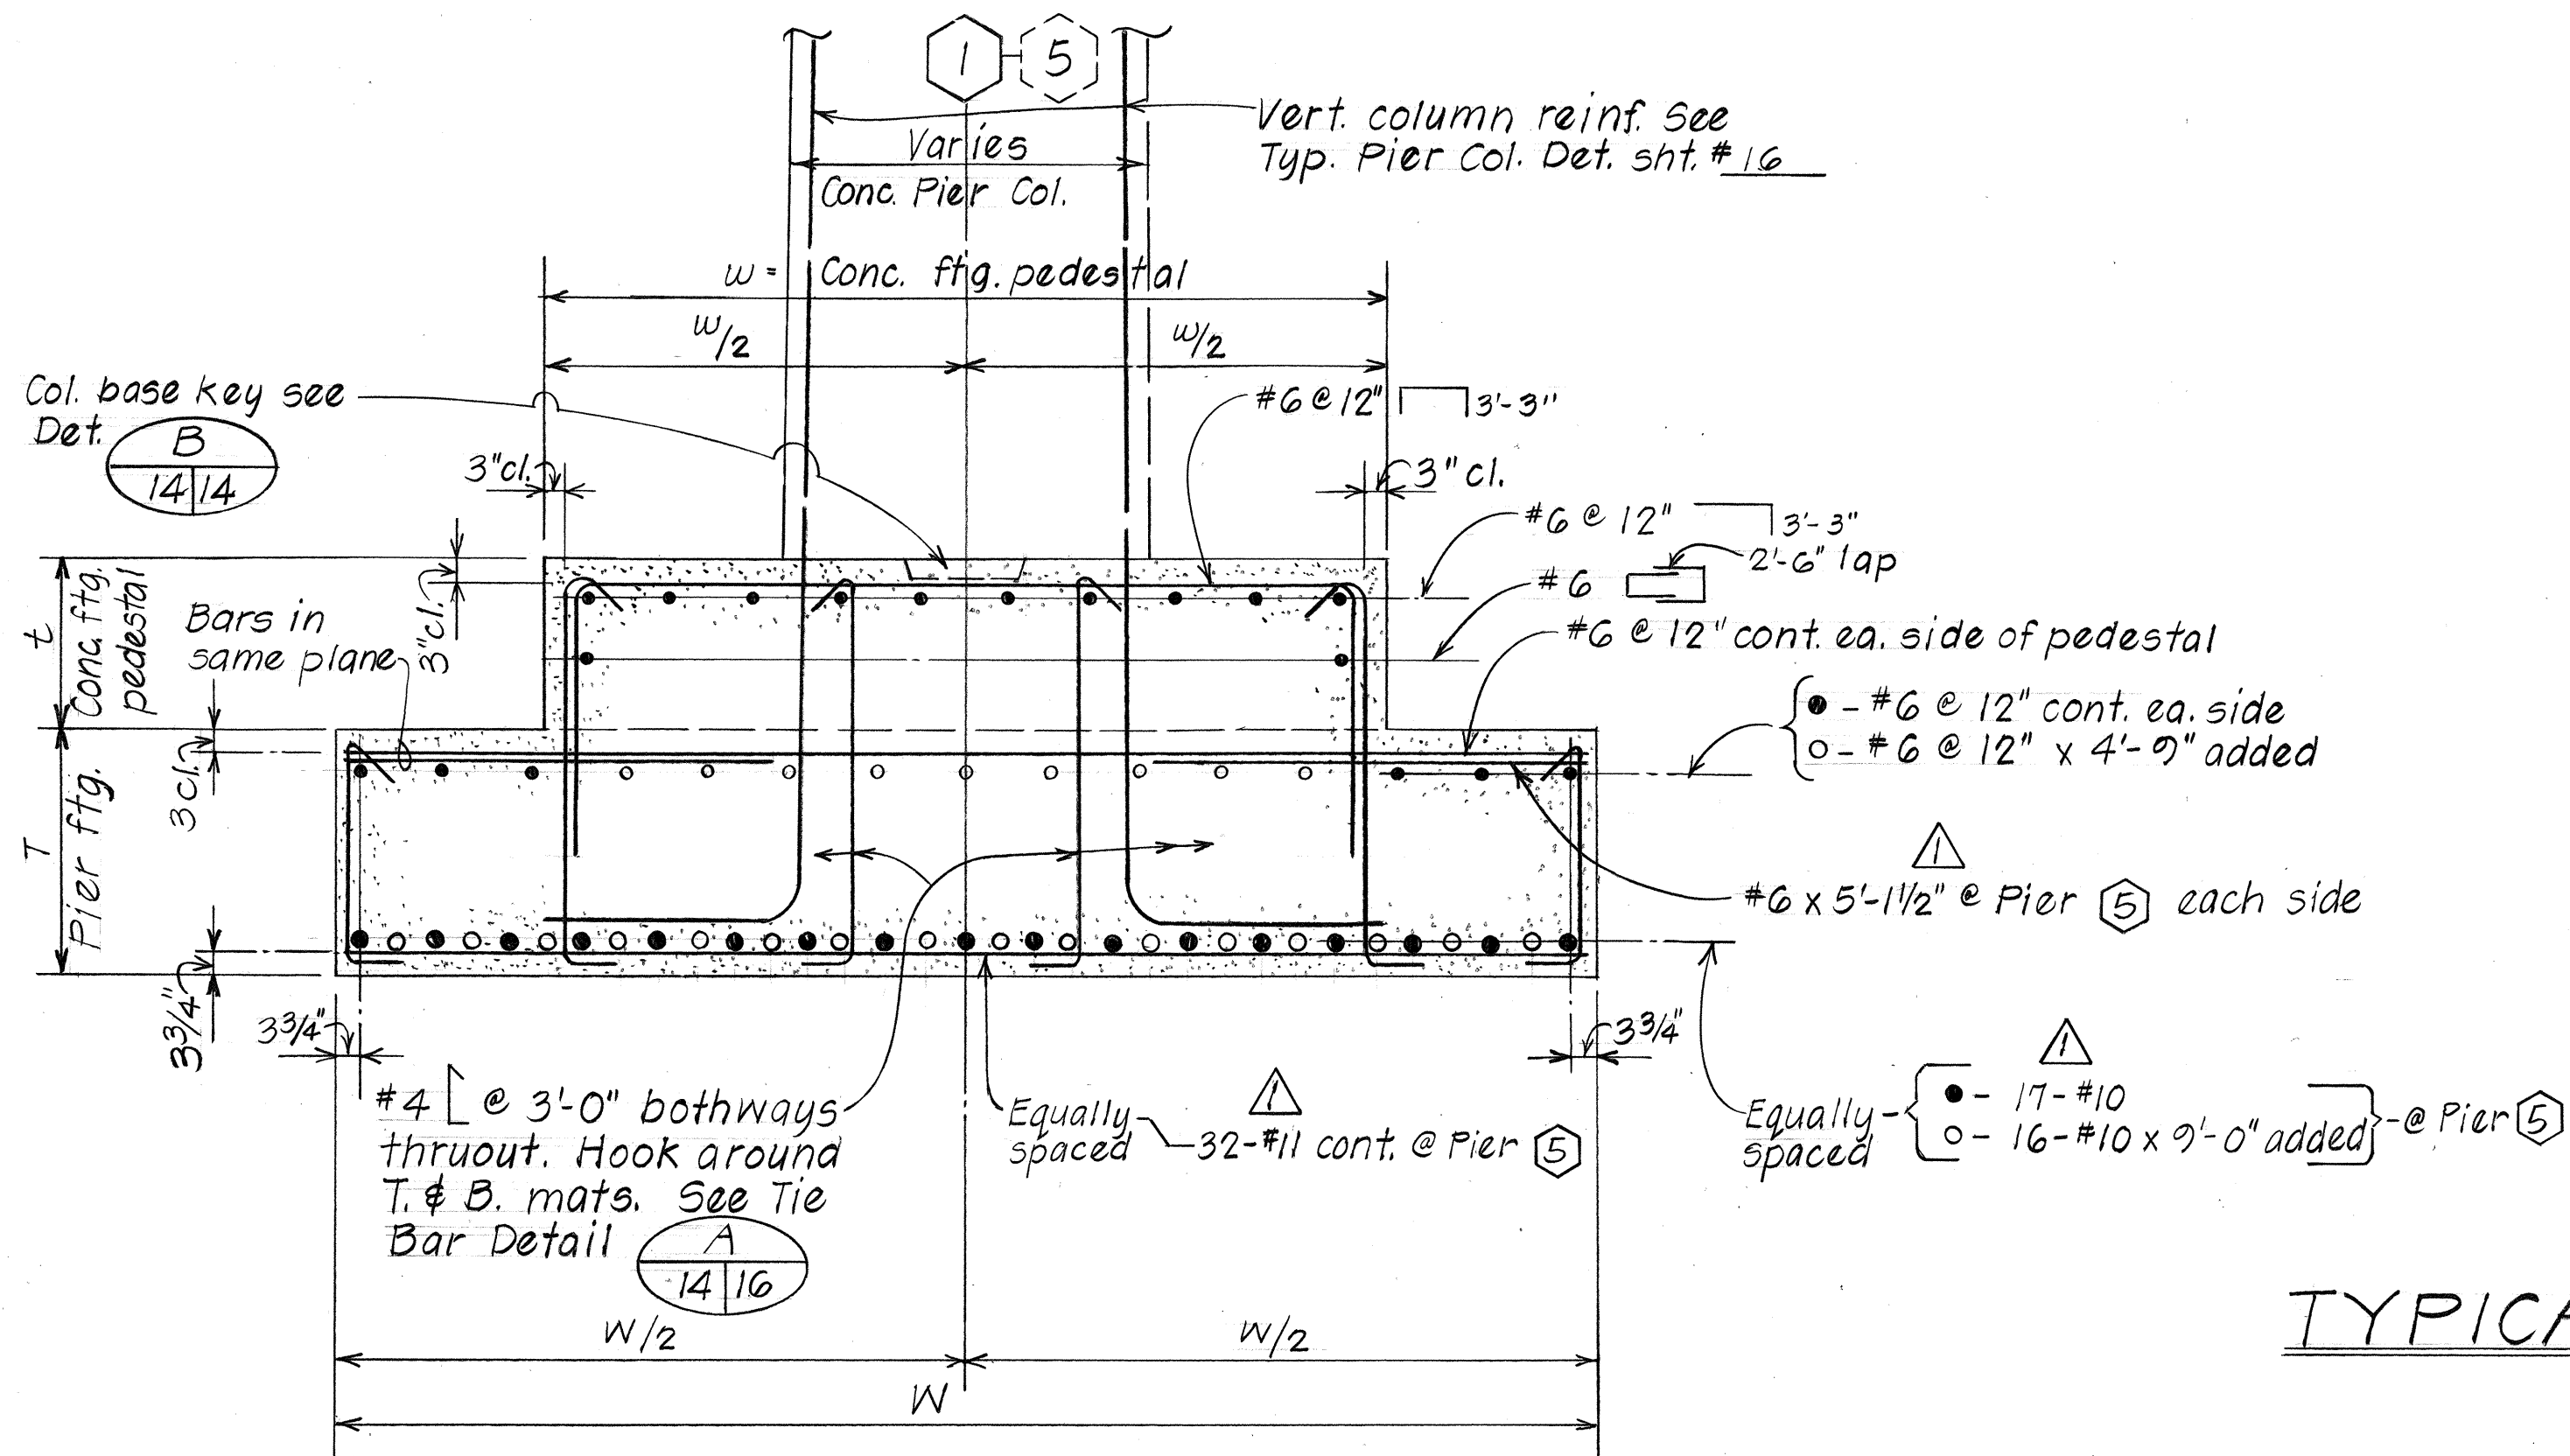

TYPICAL SECTION
Scale: 1/2" = 1'-0"

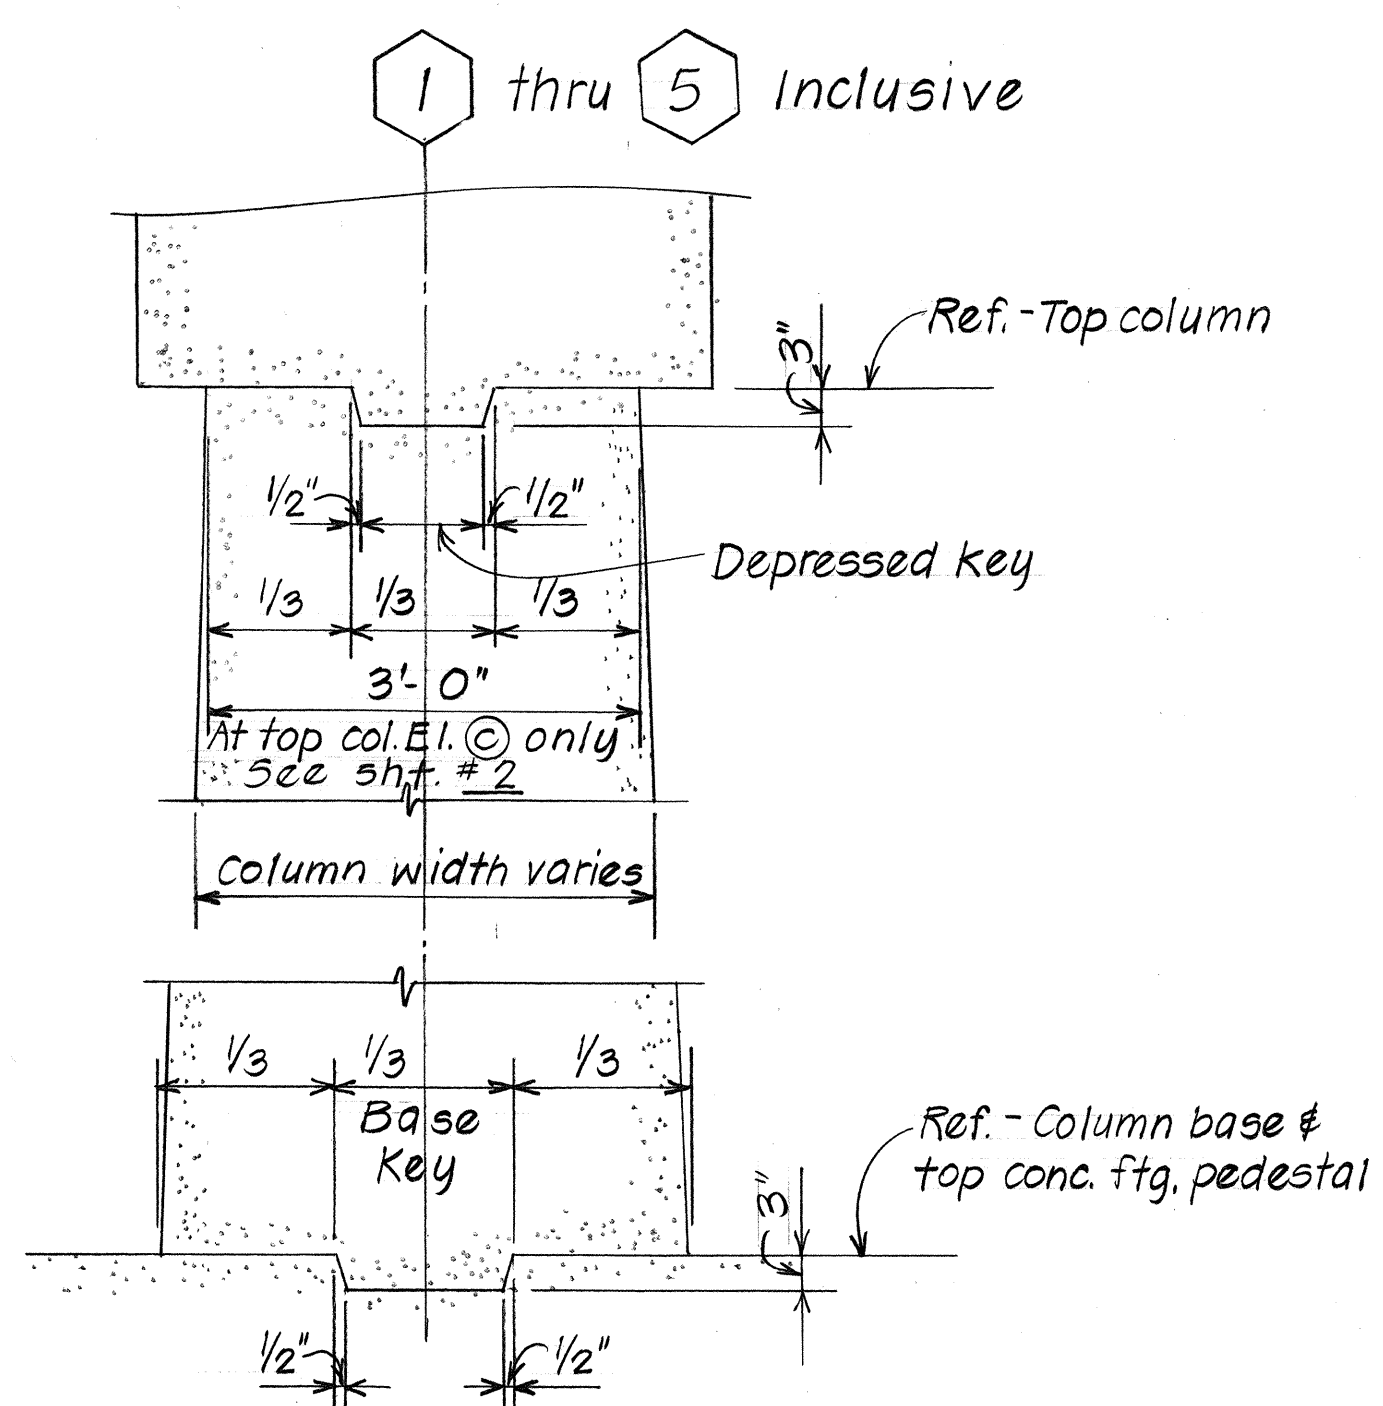

TYPICAL COLUMN KEY DETAIL
Scale: 3/4" = 1'-0"

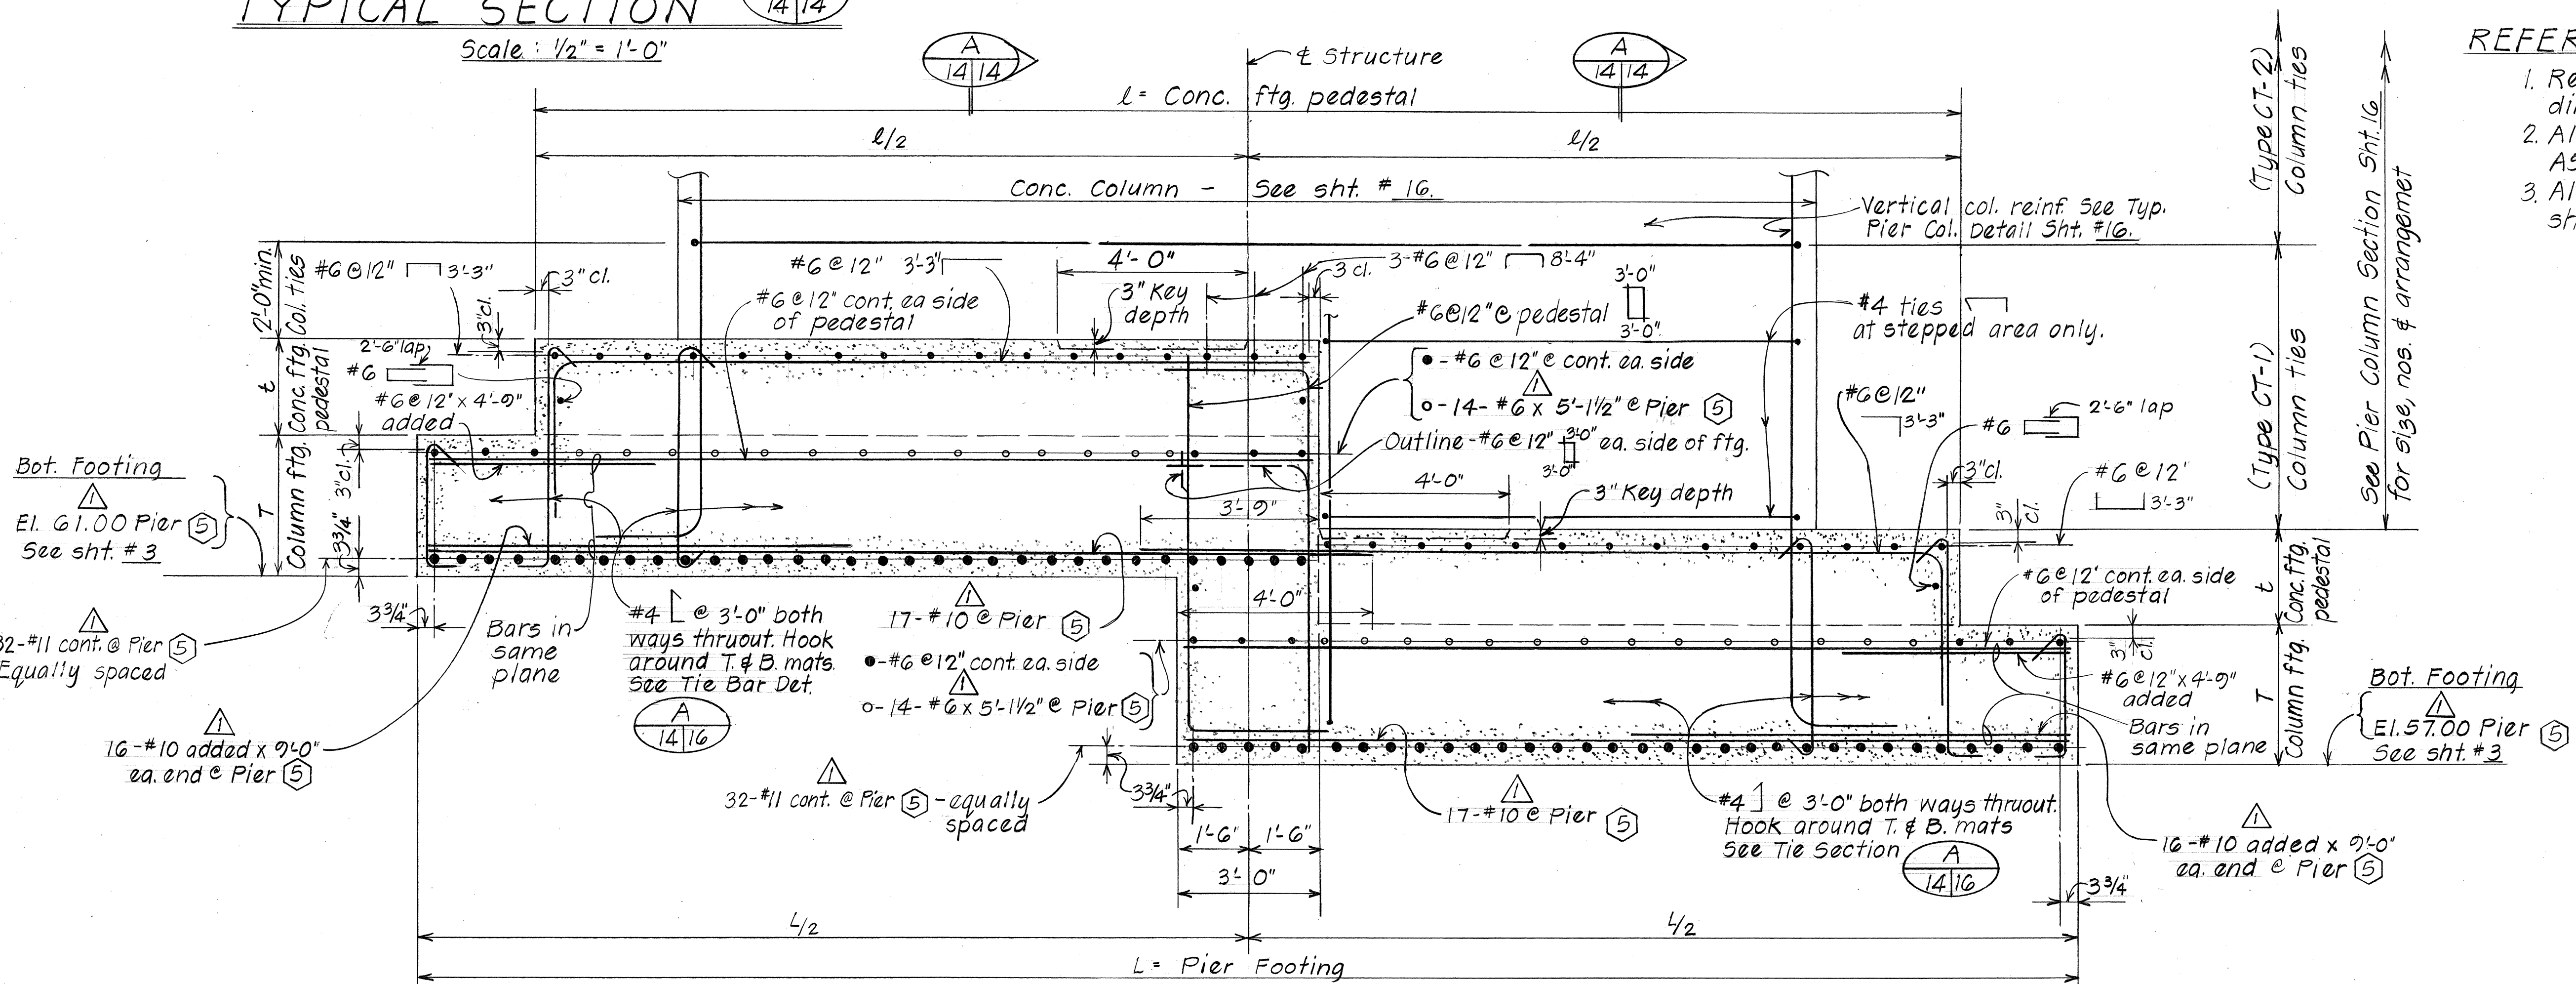


ELEVATION - PIER 5
Scale: 1/2" = 1'-0"

- REFERENCE NOTE:**
1. Refer to sht. #16 for pier column dimensions & reinf. details.
 2. All footing reinf. steel shall be ASTM A615 Grade 60.
 3. All footing & pedestal concrete shall be 5,000 psi.

SURVEY PLOTTED BY	DATE
DRAWN BY	3/84
TRACED BY	3/84
CHECKED BY	3/84
NO.	

5-1-85	△ Omit pier ① reinforcing & dimensions. Revised footing title & title block.
DATE	REVISION
STATE OF HAWAII DEPARTMENT OF TRANSPORTATION HIGHWAYS DIVISION	
HONOKAHUA STREAM BRIDGE	
PIER 5 - FOOTING DETAIL	
HONOAPIILANI HIGHWAY Pineapple Hill to Honokahua Bay Proj. No. F-030-1(18)	
Scale: As Noted	Date: Apr. 1984
SHEET NO. 14 OF 22 SHEETS	

FED. ROAD DIST. NO.	STATE	FED. AID PROJ. NO.	FISCAL YEAR	SHEET NO.	TOTAL SHEETS
HAWAII	HAW.	F-030-1(18)	1984	102	102

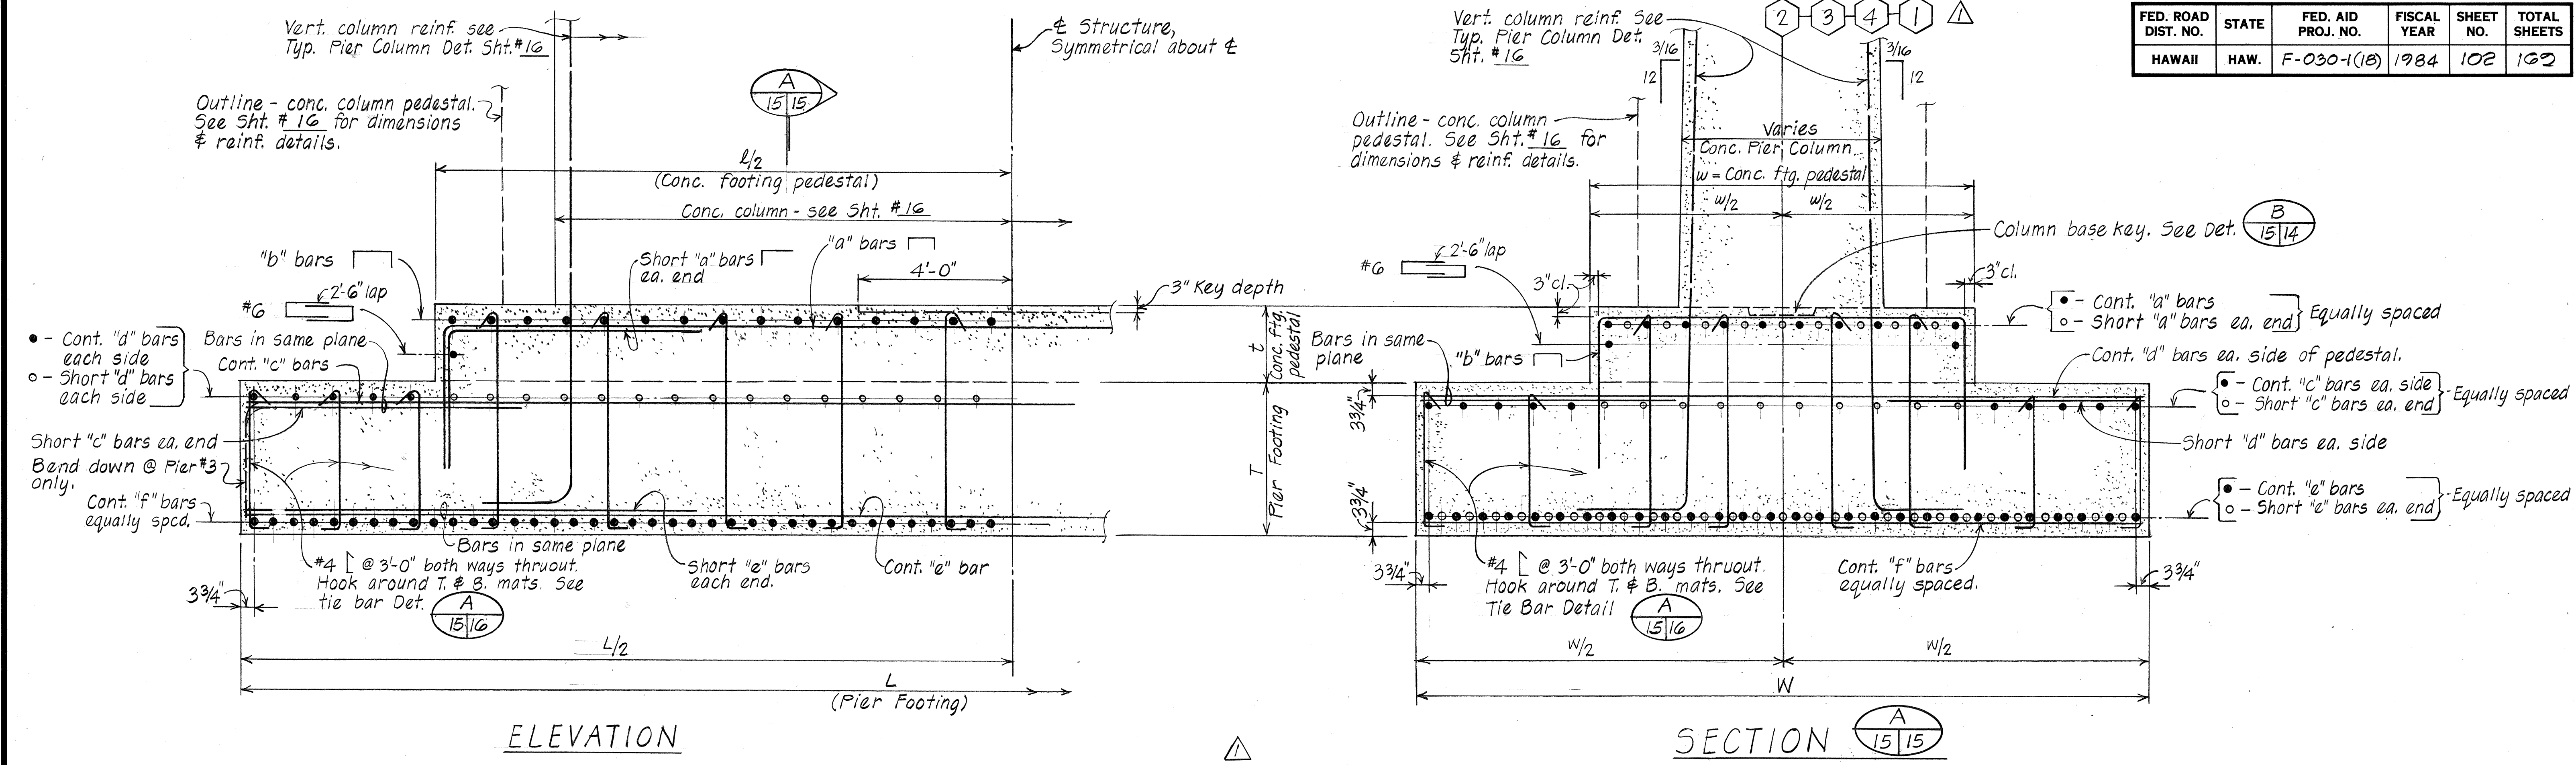

AT PIERS 1, 2, 3 & 4
Scale: 1/2" = 1'-0"

SCHEDULE - PIER FOOTING, FOOTING PEDESTAL SIZE & REINFORCING

LOCATION		2	3	4	1
CONCRETE FOOTING PEDESTAL	Size	L 30'-0"	36'-0"	30'-0"	30'-0"
	W	10'-0"	10'-6"	10'-0"	10'-0"
	T	2'-0"	2'-0"	2'-0"	2'-0"
PIER FOOTING	Reinforcing	"a"	10-#8 4'-0"	#6 @ 12" 3'-3"	#6 @ 12" 3'-3"
		Short "a"	9-#8 4'-0"	—	—
		"b"	#8 @ 12" 4'-0"	#6 @ 12" 3'-3"	#6 @ 12" 3'-3"
		L	40'-0"	37'-6"	35'-0"
	Reinforcing	W	10'-0"	18'-6"	15'-0"
		T	4'-0"	4'-0"	3'-0"
		"c"	5-#6 cont. ea. side	4-#6 ea. side 3'-3"	4-#6 cont. ea. side
		Short "c"	10-#6 x 7'-0" ea. end	11-#6 3'-9" 3'-2"	9-#6 x 4'-9" ea. side
		"d"	5-#6 cont. ea. side	2-#6 cont. ea. side	5-#6 cont. ea. side
		Short "d"	31-#6 x 6'-6" ea. side	36-#6 6'-0" 3'-3"	29-#6 x 5'-7" ea. side
		"e"	28-#11 cont.	20-#9 cont.	22-#11 cont.
		Short "e"	27-#11 x 12'-3" ea. end	19-#9 x 10'-6" ea. end	21-#11 x 11'-6" ea. end
		"f"	77-#11 cont.	63-#11 cont.	63-#11 cont.

- REFERENCE NOTES:
1. Refer to Sht. #16 for pier column dimensions & reinf. details.
 2. All footing reinf. steel shall be ASTM A615 Grade 60.
 3. All footing & pedestal concrete shall be 5000 psi.

SURVEY PLOTTED BY	DATE
DRAWN BY	3/84
CHECKED BY	3/84
NOTED BY	3/84
QUANTITIES BY	3/84
CHECKED BY	3/84
NO.	

5-1-85

Added pier 1 to pier footing schedule.

DATE	REVISION
------	----------

STATE OF HAWAII

DEPARTMENT OF TRANSPORTATION

HIGHWAYS DIVISION

HONOKAHUA STREAM BRIDGE

PIERS 1, 2, 3 & 4 - FOOTING DETAILS

HONOAPIILANI HIGHWAY

Pineapple Hill to Honokahua Bay

Proj. No. F-030-1(18)

Scale: As Noted

Date: Apr. 1984

SHEET No. 15 OF 22 SHEETS

ORIGINAL PLAN	SURVEY PLOTTED BY	DATE
	DRAWN BY <u>N.Y.</u>	" <u>3/84</u>
	TRACED BY <u>N.Y.</u>	" <u>3/84</u>
NOTE BOOK	DESIGNED BY <u>D.C.O.</u>	" <u>3/84</u>
	QUANTITIES BY	"
No. _____	CHECKED BY	"
		"

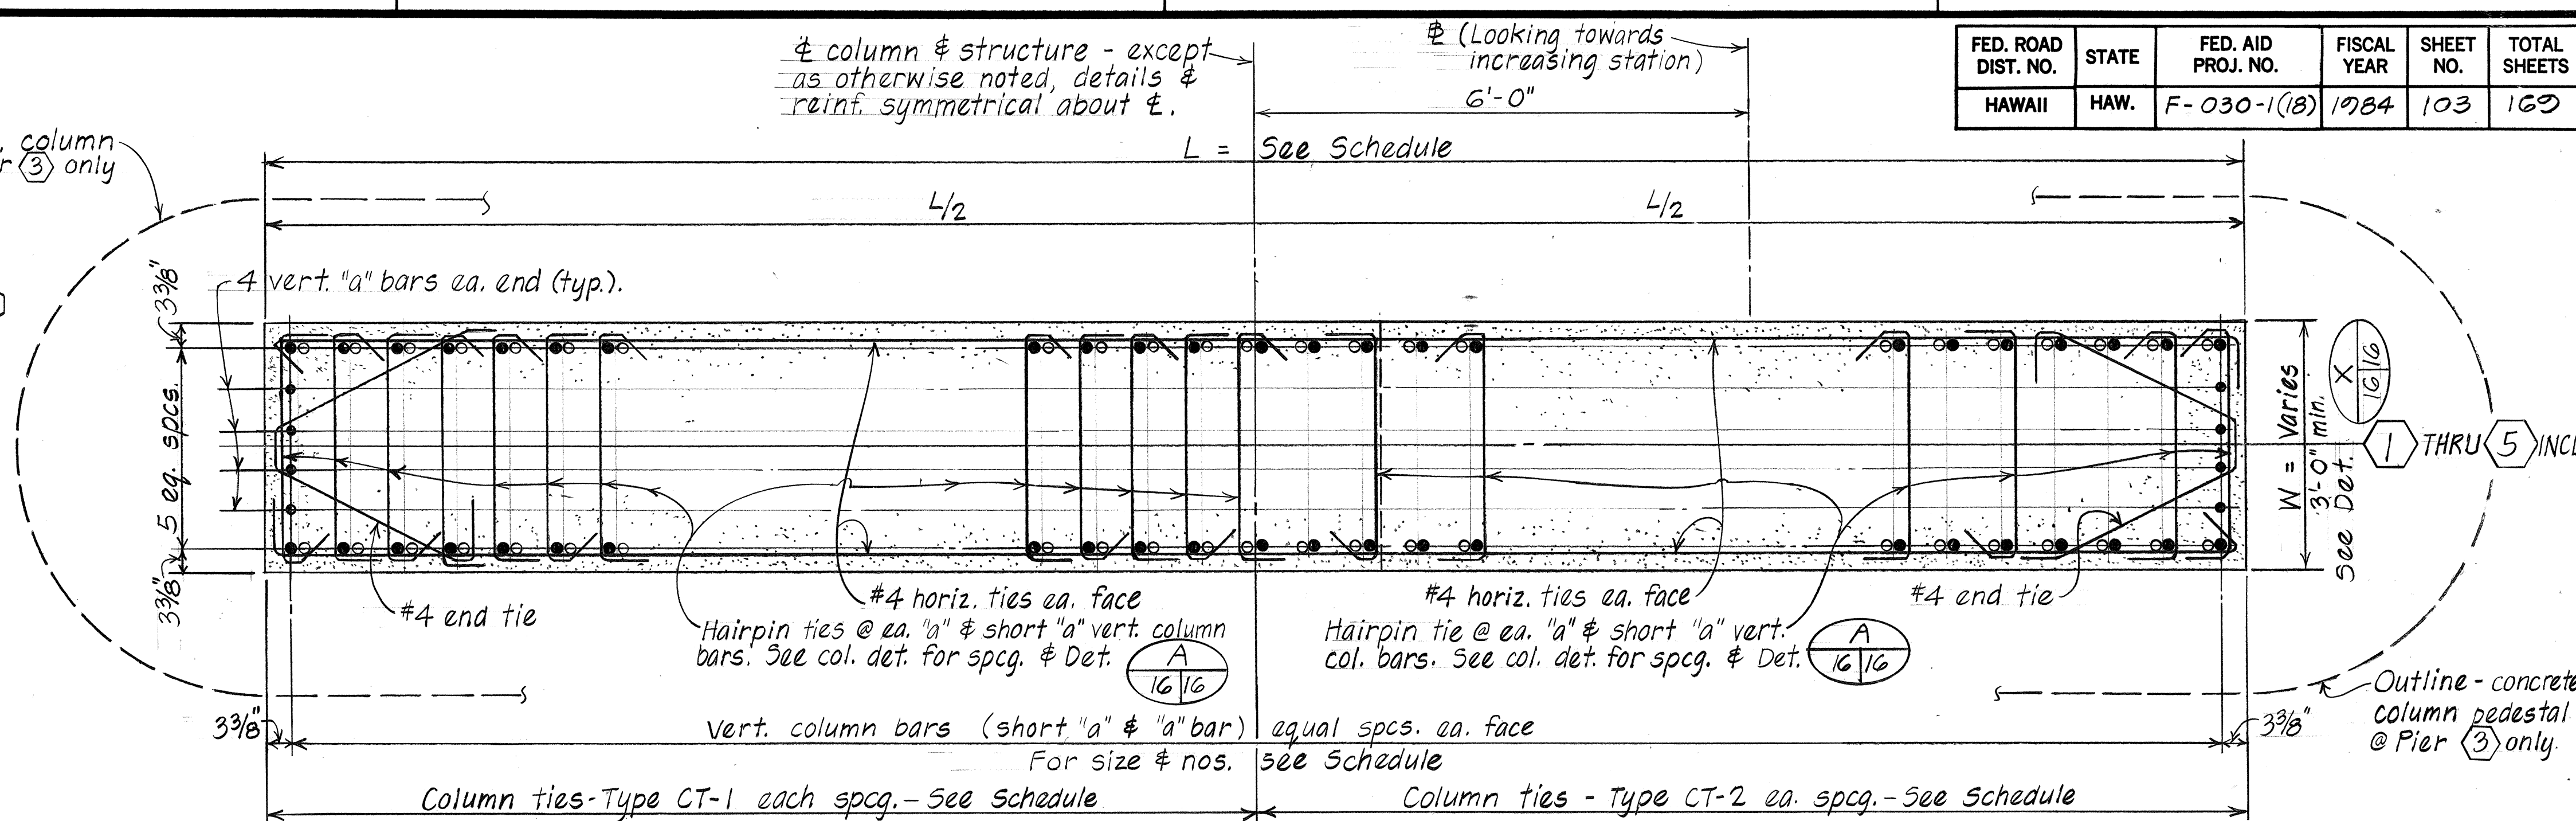


Diagram illustrating the cross-section of a concrete pier column and pedestal. The diagram shows a central pier column with a diameter of 3'-0" and a surrounding pedestal. The pier column is reinforced with #4 bars at 9" spacing and #5 bars at 12" spacing. The pedestal is reinforced with #4 bars at 4 1/2" spacing. The total height of the pedestal is 3'-0", and the total height of the pier column is 3'-0". The diagram also shows a 2'-0" lap for the reinforcement bars and a 3'-0" radius for the curved section of the pedestal. A note indicates that the normal concrete pier column reinforcement is as per the typical pier column section.




Labels and dimensions:

- 16-#5 equally spaced. Embed 2'-0" into conc. ftg. pedestal.
- 2'-0" lap
- #4 @ 9"
- #5 @ 12" thruout
- #4 @ 4 1/2"
- R=3'
- 3'-0"
- Varies
- Conc. Pier Column
- 3'-0"
- Conc. Column Pedestal
- 3
- Conc. Pier Column
- Conc. column pedestal.
- Normal conc. pier col. reinf. see Typ. Pier Column Sec.

Hand-drawn diagram of a TIE BAR DETAIL. The diagram shows a cross-section of a concrete structure with horizontal and vertical reinforcement bars. Key features include:

- Vertical bars at the top and bottom, labeled "Vert. bars @ ftg." and "Typ. { 5" @ ftg. 8" @ col. }".
- Horizontal bars on the left and right, labeled "Horiz. bars @ ftg." and "Typ. { 3" cl. @ ftg. 2" cl. @ col. }".
- A central vertical bar with a 135-degree bend, labeled "135° bend. Hook around horiz. & transverse bars." and "In close contact & hook around horiz. bar."
- A vertical dimension on the left labeled "Pier Column or Abut & Pier Footing & Pedestal."
- A horizontal dimension at the bottom labeled "Typ. { 6" @ ftg. 8" @ col. }".
- A circular callout at the bottom left with the number "14.15" and a small arrow pointing to the diagram.

14.15  TIE BAR DETAIL Not to Scale

   SCHEDULE - PIER COLUMN SIZE & REINFORCING													
ITEM LOCATION	TOP COLUMN ELEVATION		COLUMN SIZE H L W			REINFORCING STEEL							
						Vertical Reinforcing			#4 horiz. ties - set each spacg				
						Short "a" bars "h"	Size & Nos. Short "a" & "a" bars	Total Vertical Bars	Ties Type	8" 	18" 	8" 	
Pier ①	Ⓒ	129.20	See Sht. #2	24'-0"	Varies See  Det. 	34'-0"	28-#11 bundled e.f.	120-#11	{ 64 "a" bars 56 short "a"	CT-1	 2	2	28
	Ⓓ	129.08								CT-2	2	2	15
Pier ②	Ⓒ	124.13	DO	DO	DO	48'-0"	37-#14 bundled e.f.	156-#14	{ 82 "a" bars 74 short "a"	CT-1	2	2	37
	Ⓓ	124.01				CT-2				2	2	19	
Pier ③	Ⓒ	119.28	DO	DO	DO	59'-0"	31-#14 bundled e.f.	132-#14	{ 70 "a" bars 62 short "a"	CT-1	2	2	31
	Ⓓ	119.16				CT-2				2	2	16	
Pier ④	Ⓒ	114.21	DO	DO	DO	59'-0"	28-#14 bundled e.f.	120-#14	{ 64 "a" bars 56 short "a"	CT-1	2	2	28
	Ⓓ	114.09				CT-2				2	2	15	
Pier ⑤	Ⓒ	109.36	DO	DO	DO	39'-0"	32-#11 bundled e.f.	136-#11	{ 72 "a" bars 64 short "a"	CT-1	* 2	2	32
	Ⓓ	109.24				CT-2				2	2	17	

5-1-85	⚠ Revised typical column detail & column schedule pier Ⓛ only.
DATE	REVISION
STATE OF HAWAII DEPARTMENT OF TRANSPORTATION LAND TRANSPORTATION FACILITIES DIVISION <u>HONOKAHUA STREAM BRIDGE</u> <u>TYPICAL PIER COLUMN DETAILS</u> <u>HONOAPIILANI HIGHWAY</u> <u>Pineapple Hill to Honokahua Bay</u> <u>Proj. No. F-030-1(18)</u> Scale: As Noted Date: Apr. 1984 SHEET No. 16 OF 22 SHEETS	


NOTE:

1. Refer to Sht. #17 for pier cap dimensions & reinf. details.
2. All column reinf. to be ASTM A615, Grade 60.
3. Alternate column ties - hook location on opposite end each layer.
4. All pier column & column pedestal concrete shall be 5000 psi.

FED. ROAD DIST. NO.	STATE	FED. AID PROJ. NO.	FISCAL YEAR	SHEET NO.	TOTAL SHEETS
HAWAII	HAW.	F-030-1(18)	1984	104	163

TOP PIER CAP ELEVATION SCHEDULE (AT & PIER)


PIER	EL. (A)	EL. (B)		
1	137.02	137.26		
2	131.95	132.19		
3	127.10	127.34		
4	122.03	122.27		
5	117.18	117.42		

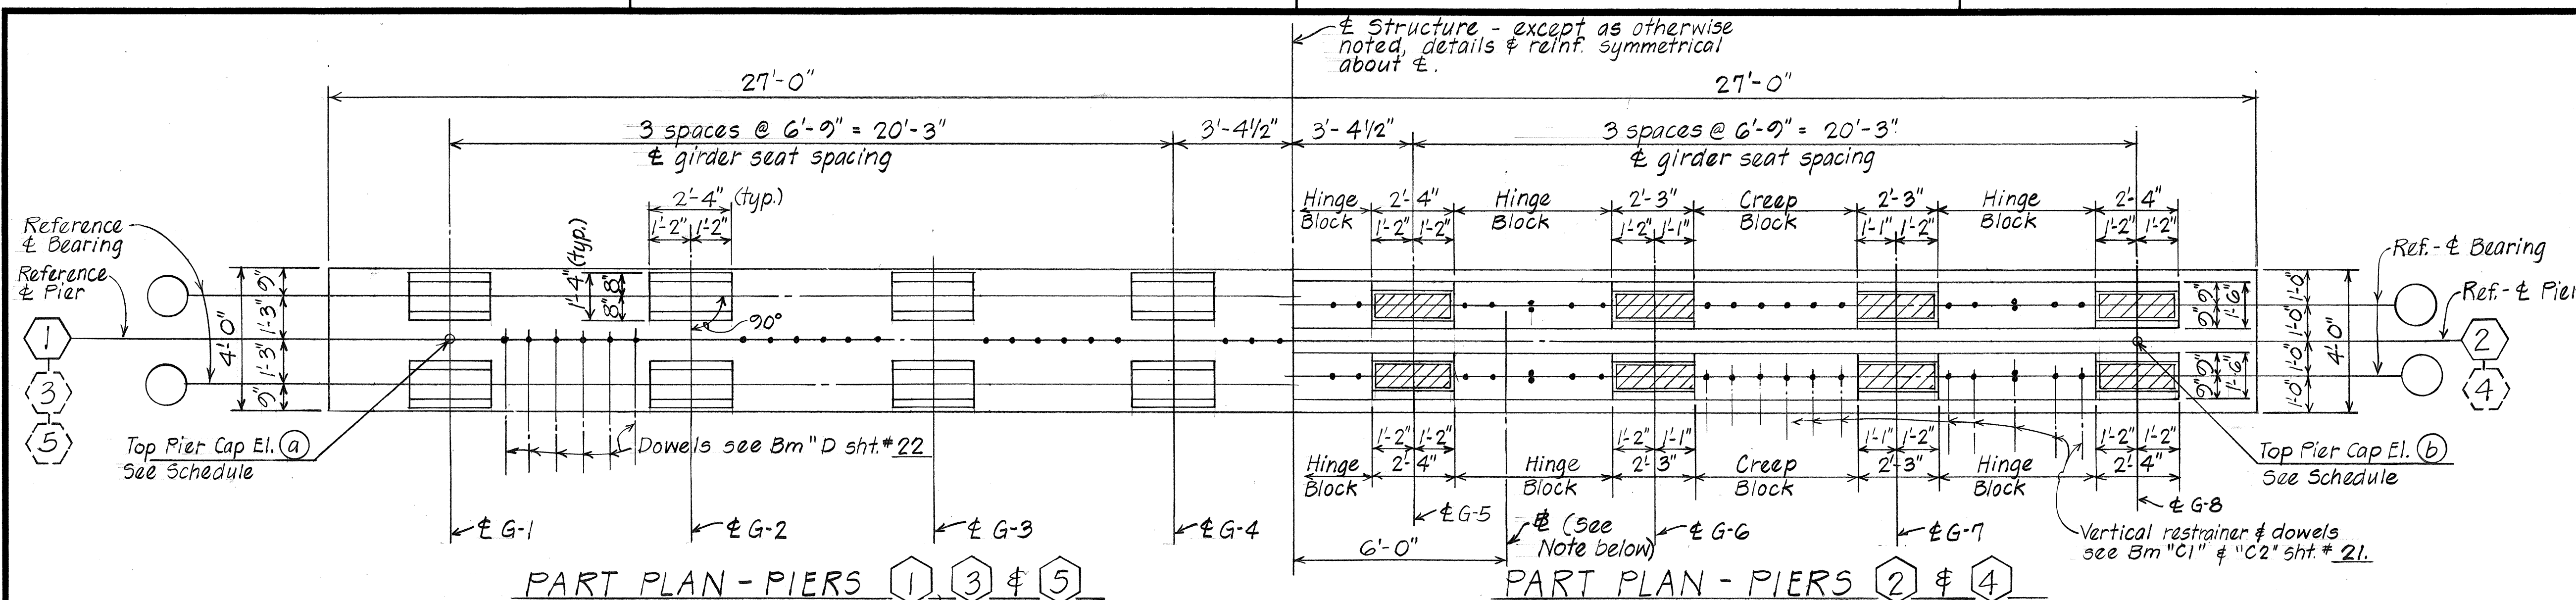

PLAN
Scale: 3/8" = 1'-0"

NOTES:


- For concrete seat, hinge block, creep block and elastomeric bearing pad details see Sht. #TD3
- For top concrete seat El. @ girder & bearing see Sht. #TD2

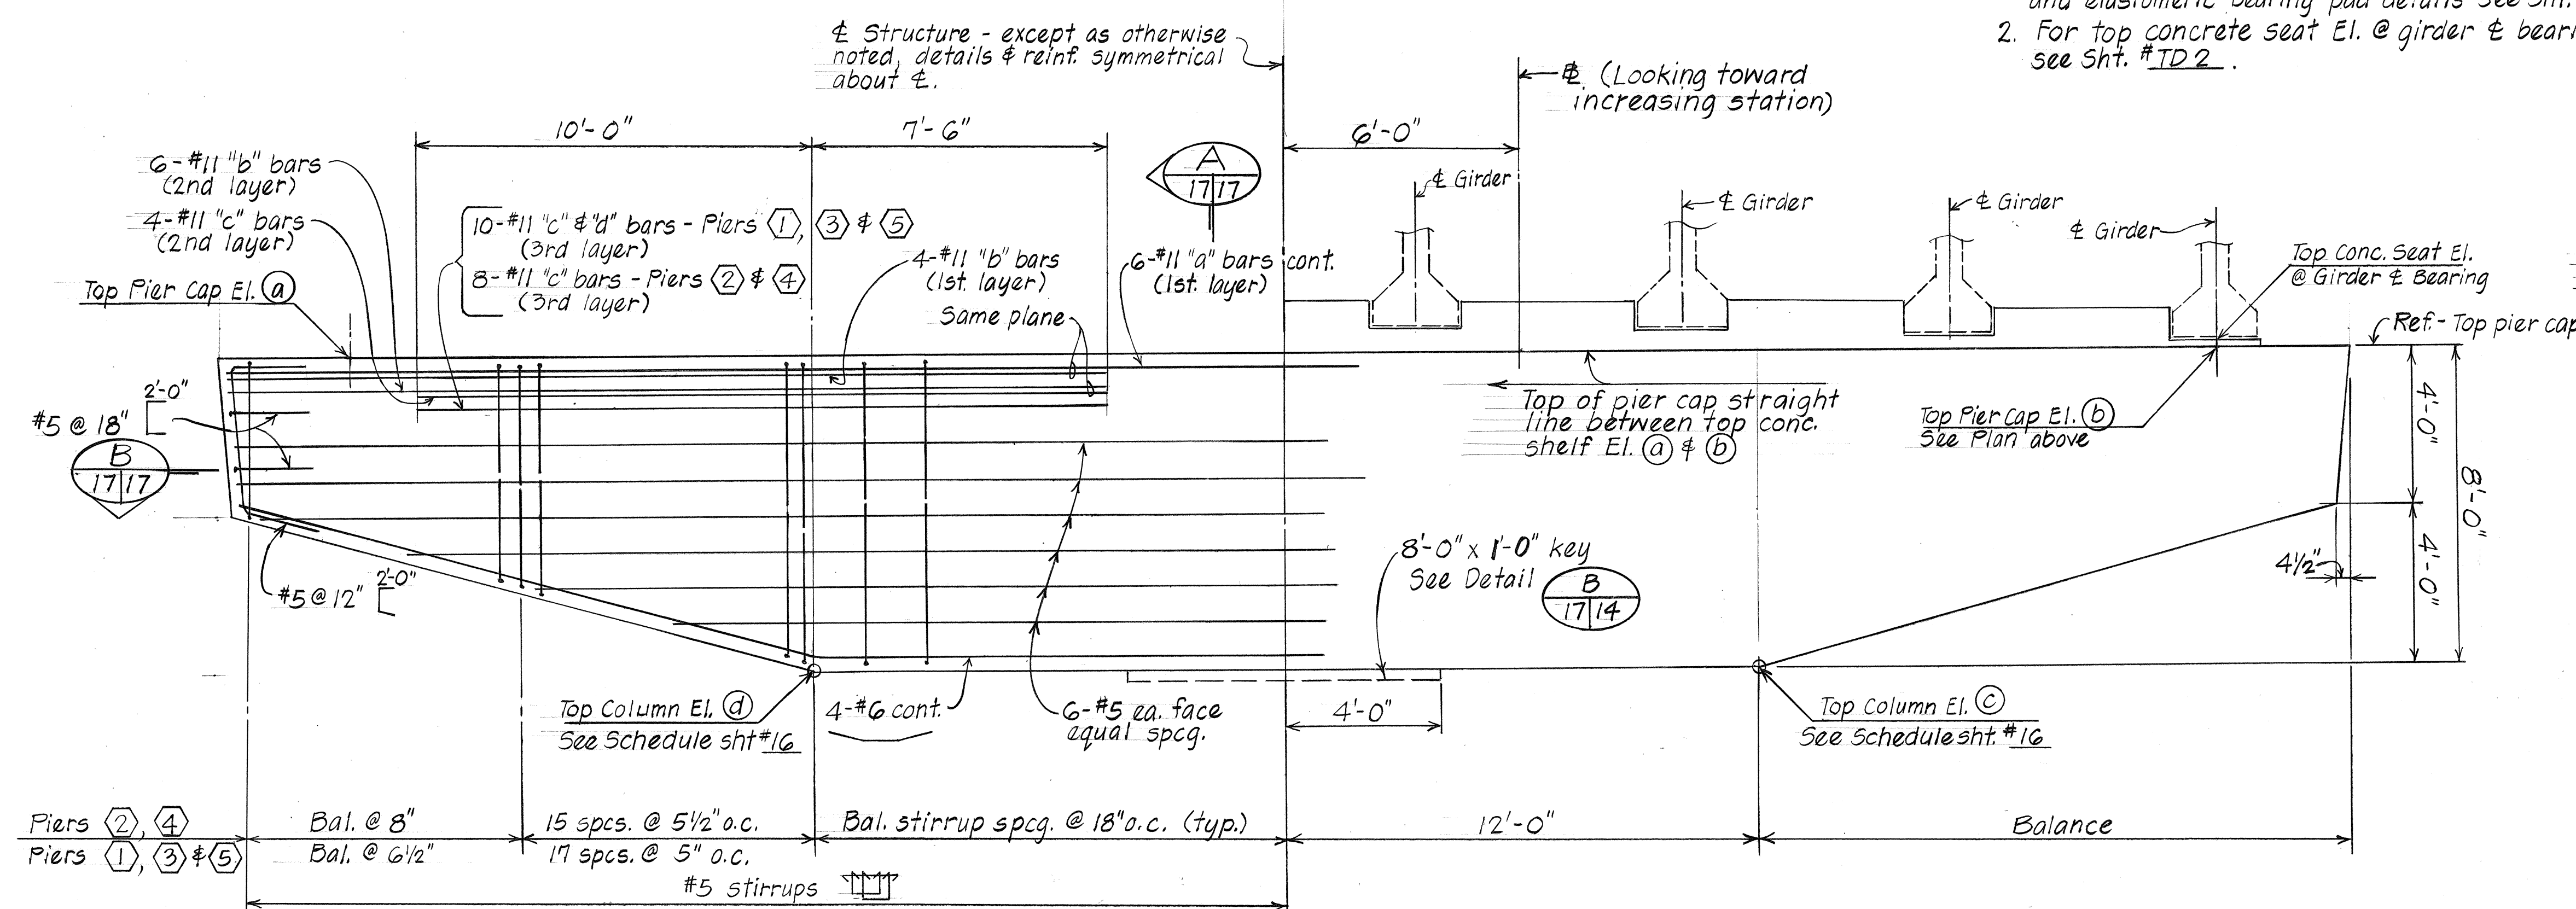


PIER REINFORCEMENT

PIER DIMENSIONS

TYPICAL PIER CAP ELEVATION
Scale: 3/8" = 1'-0"

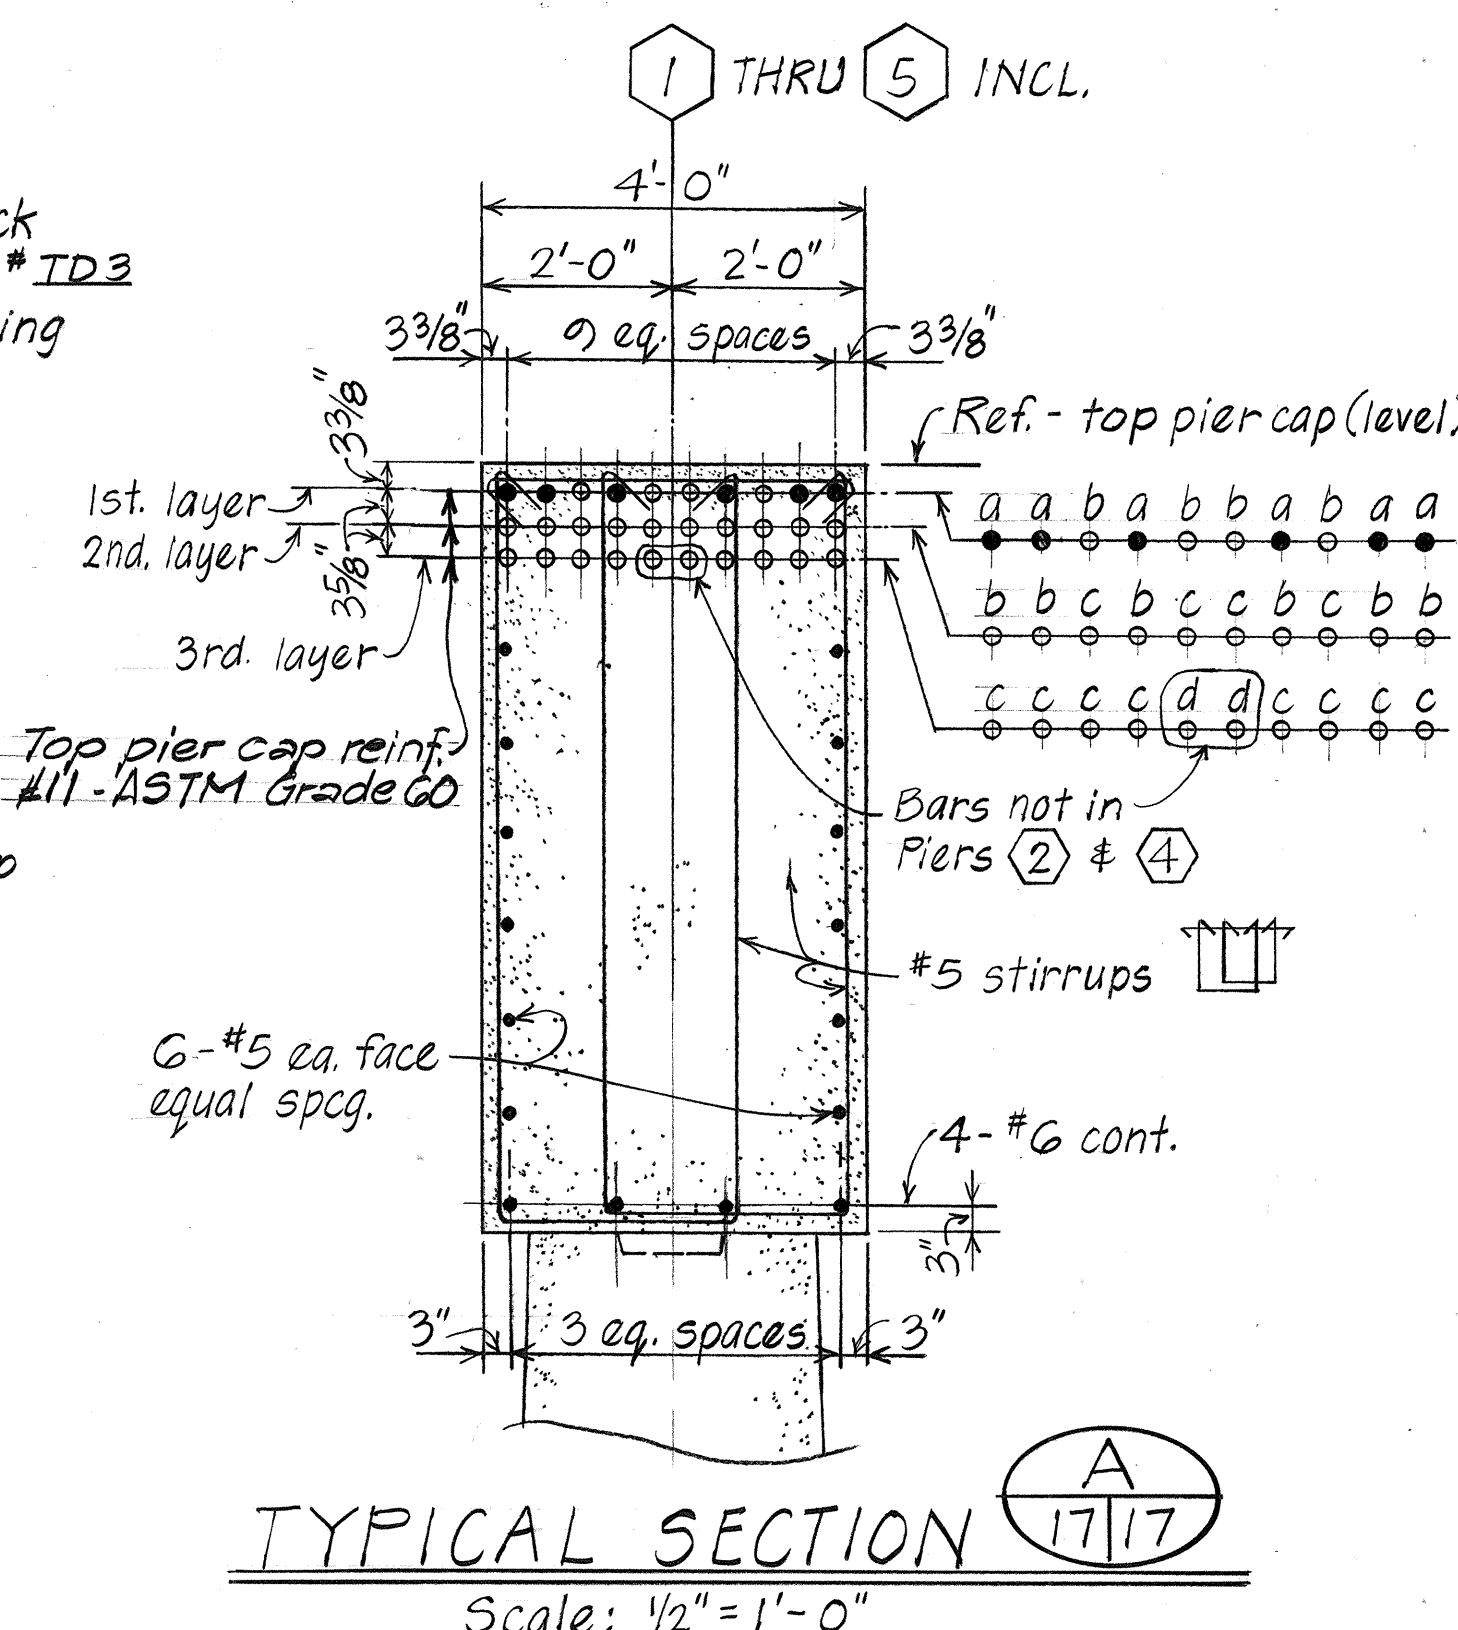

TYPICAL SECTION
Scale: 1/2" = 1'-0"

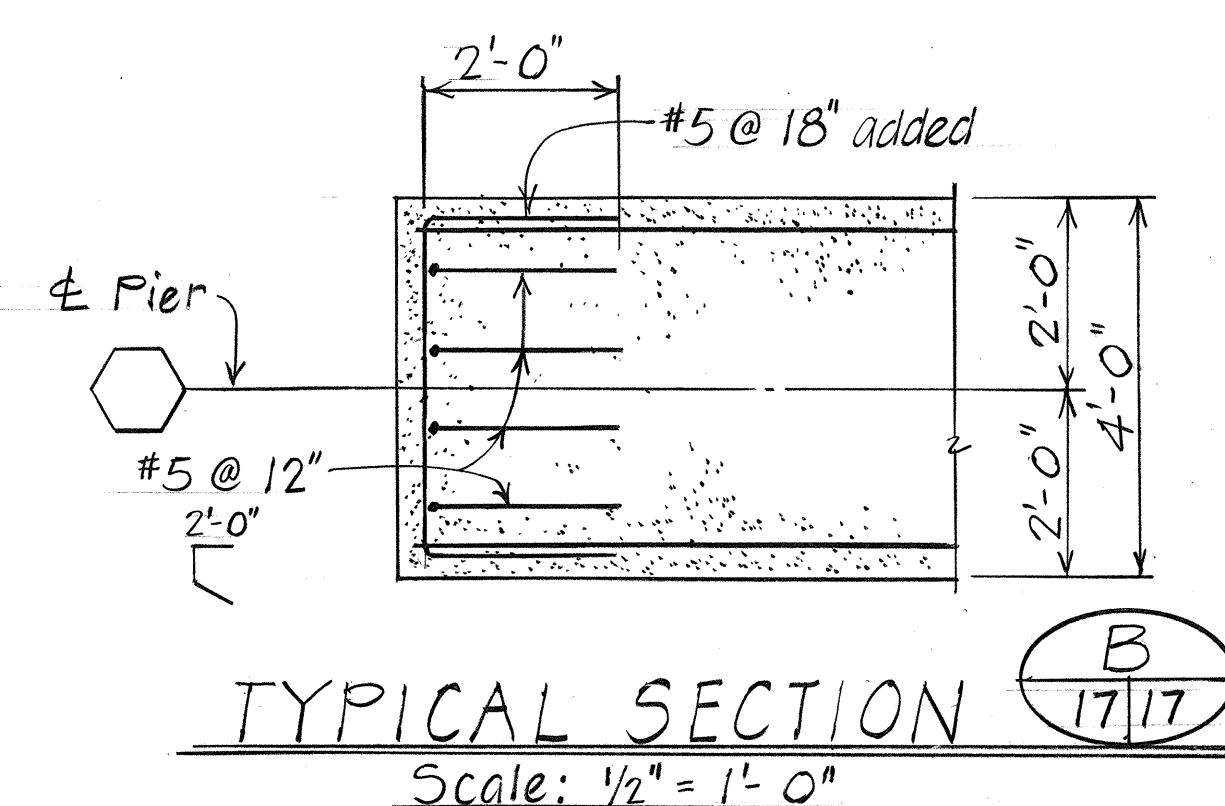


TYPICAL SECTION
Scale: 1/2" = 1'-0"

SURVEY PLOTTED BY	DATE
DRAWN BY	2/84
DESIGNED BY	2/84
CHECKED BY	2/84
NO.	


STATE OF HAWAII
DEPARTMENT OF TRANSPORTATION
LAND TRANSPORTATION FACILITIES DIVISION

HONOKAHUA STREAM BRIDGE
TYPICAL PIER CAP DETAILS
HONOAPIILANI HIGHWAY
Pineapple Hill to Honokahua Bay
Proj. No. F-030-1(18)
Scale: As Noted Date: Apr. 1984
SHEET NO. 17 OF 22 SHEETS

FED. ROAD DIST. NO.	STATE	FED. AID PROJ. NO.	FISCAL YEAR	SHEET NO.	TOTAL SHEETS
HAWAII	HAW.	F-030-1(18)	1984	105	160


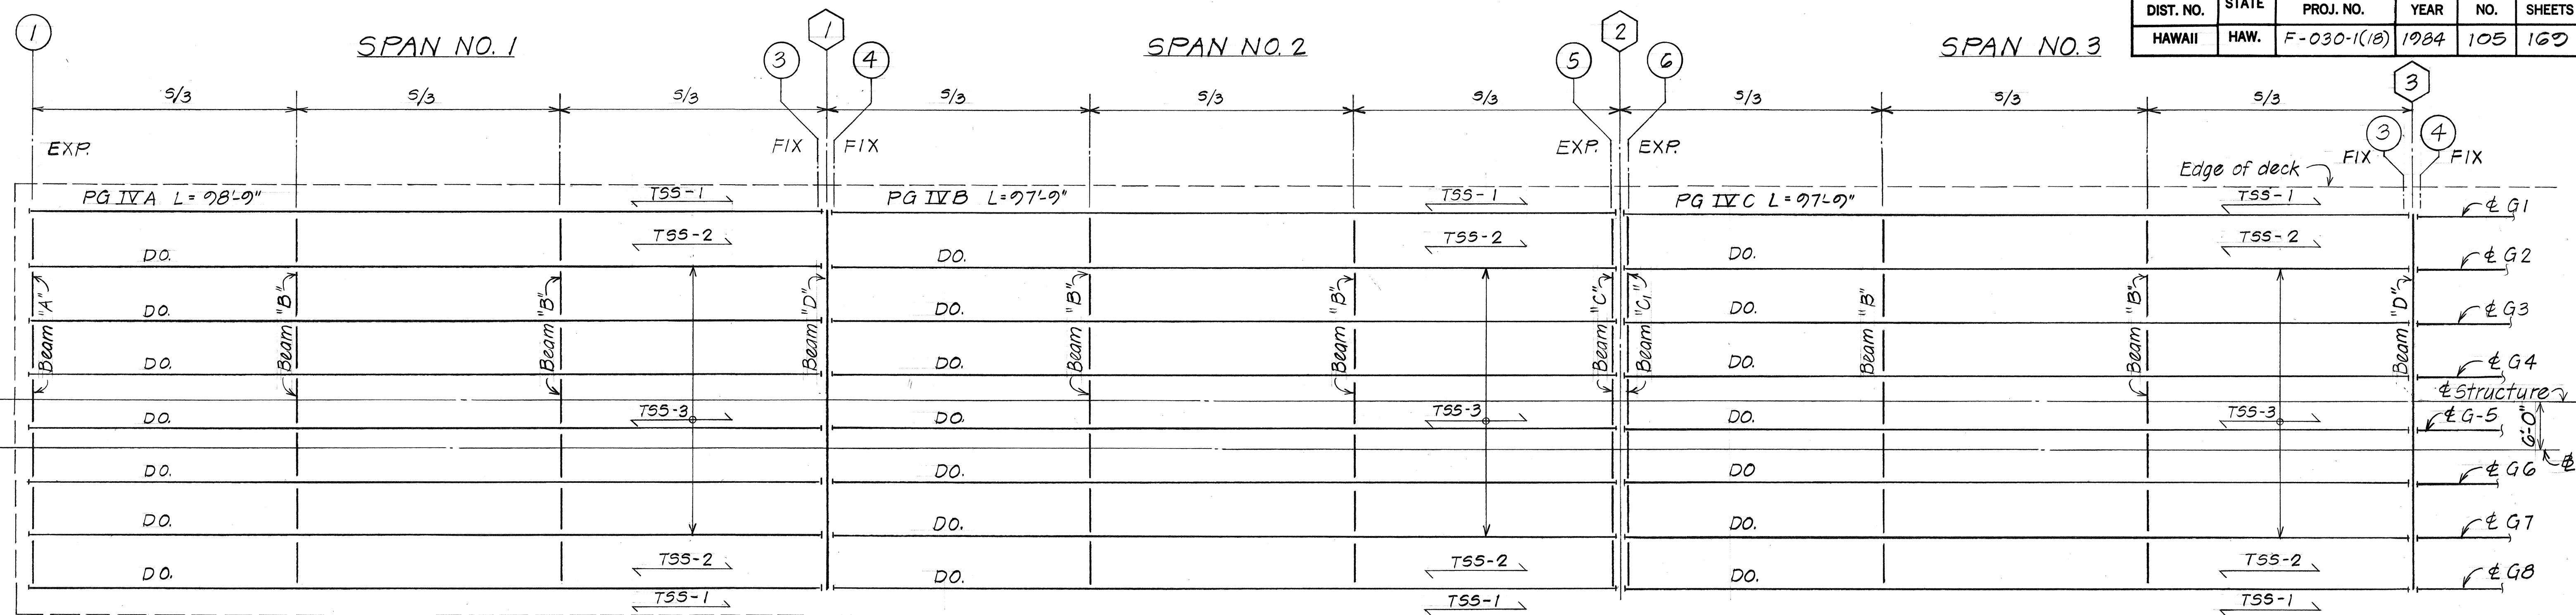


NOTE:

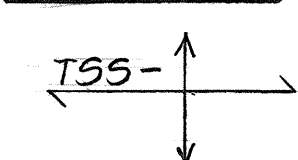

1. Denotes extent of Top Slab Strip (TSS-), between girders each bay. Refer to Typ. Deck Slab Section & corresponding Bar Placement Diagram for size & nos. sht. # 19.
2. For additional notes see sht. # 19.

3. Locate Bm. "B" at 1/3 span as indicated on plan.
4. Girder dimension L = horizontal measurement between girder & bearing each end. The contractor shall determine total length of girder.

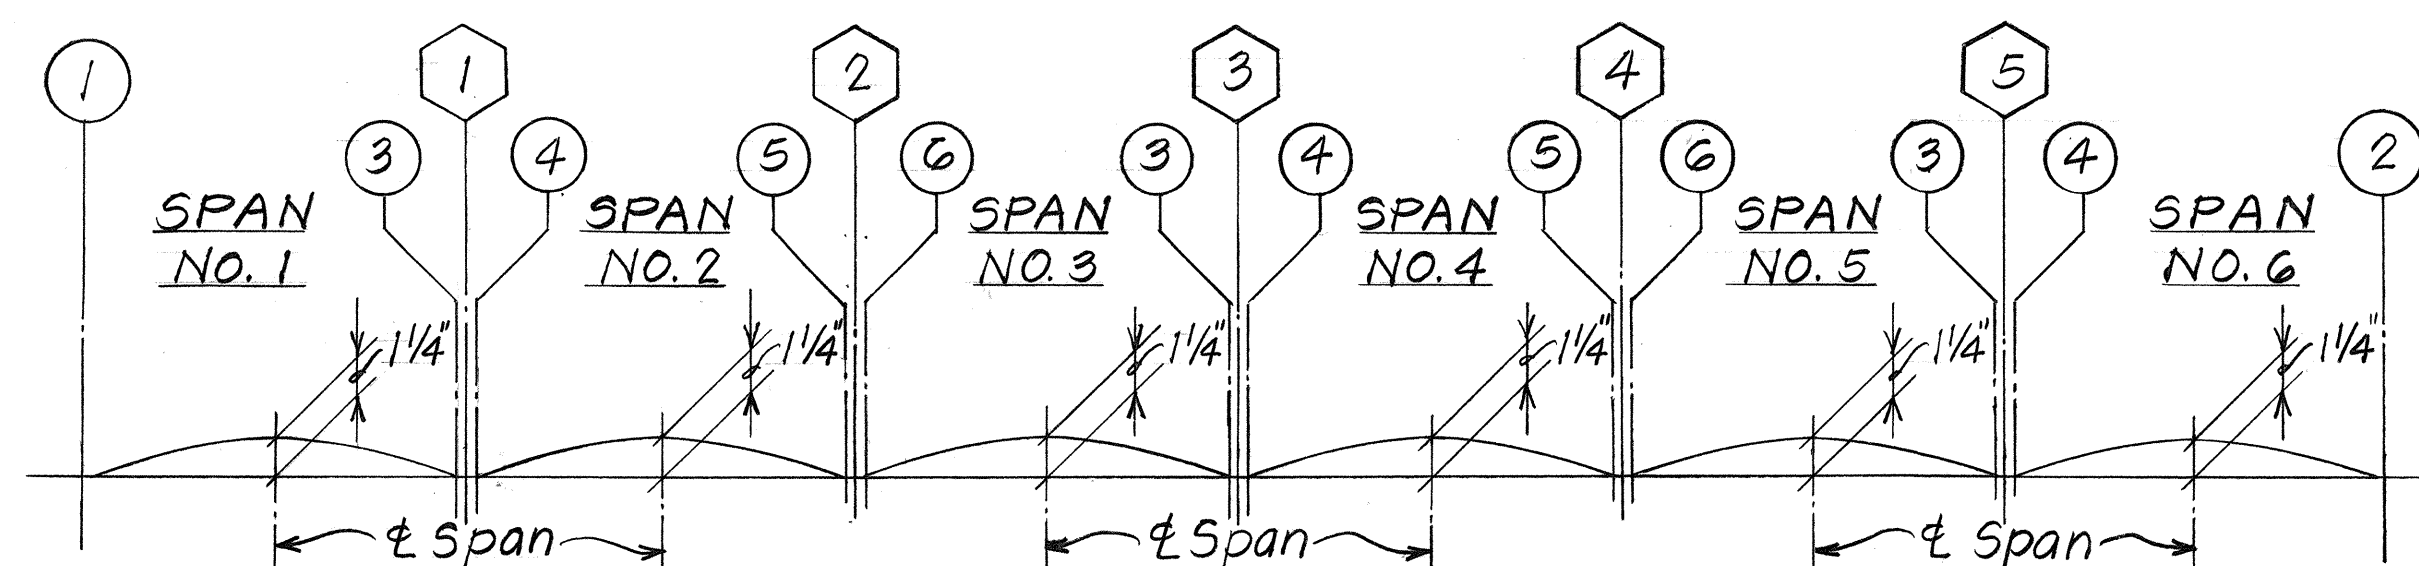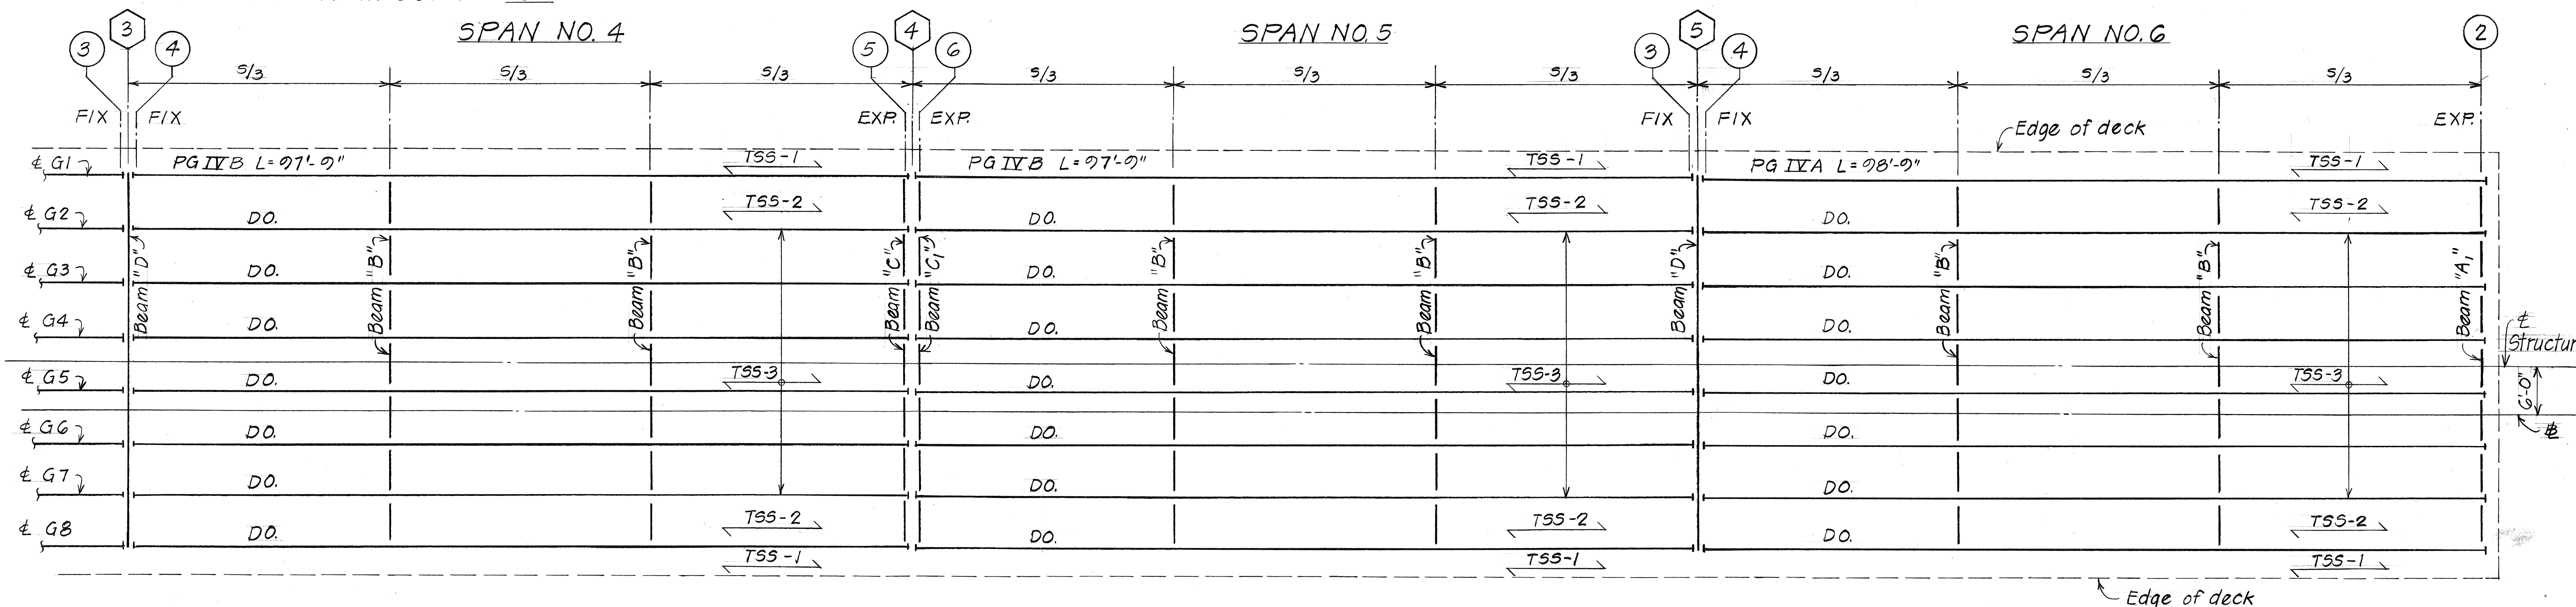


SLAB CAMBER DIAGRAM

DECK FRAMING PLAN


Scale: 1" = 20'-0"

STATE OF HAWAII
DEPARTMENT OF TRANSPORTATION
LAND TRANSPORTATION FACILITIES DIVISION
HONOKAHUA STREAM BRIDGE
DECK FRAMING PLAN
SLAB CAMBER DIAGRAM
HONOAPIILANI HIGHWAY
Pineapple Hill to Honokahua Bay
Proj. No. F-030-1(18)
Scale: As Noted Date: Apr. 1984
SHEET NO. 18 OF 22 SHEETS

FED. ROAD DIST. NO.	STATE	FED. AID PROJ. NO.	FISCAL YEAR	SHEET NO.	TOTAL SHEETS
HAWAII	HAW.	F-030-1(18)	1984	106	160

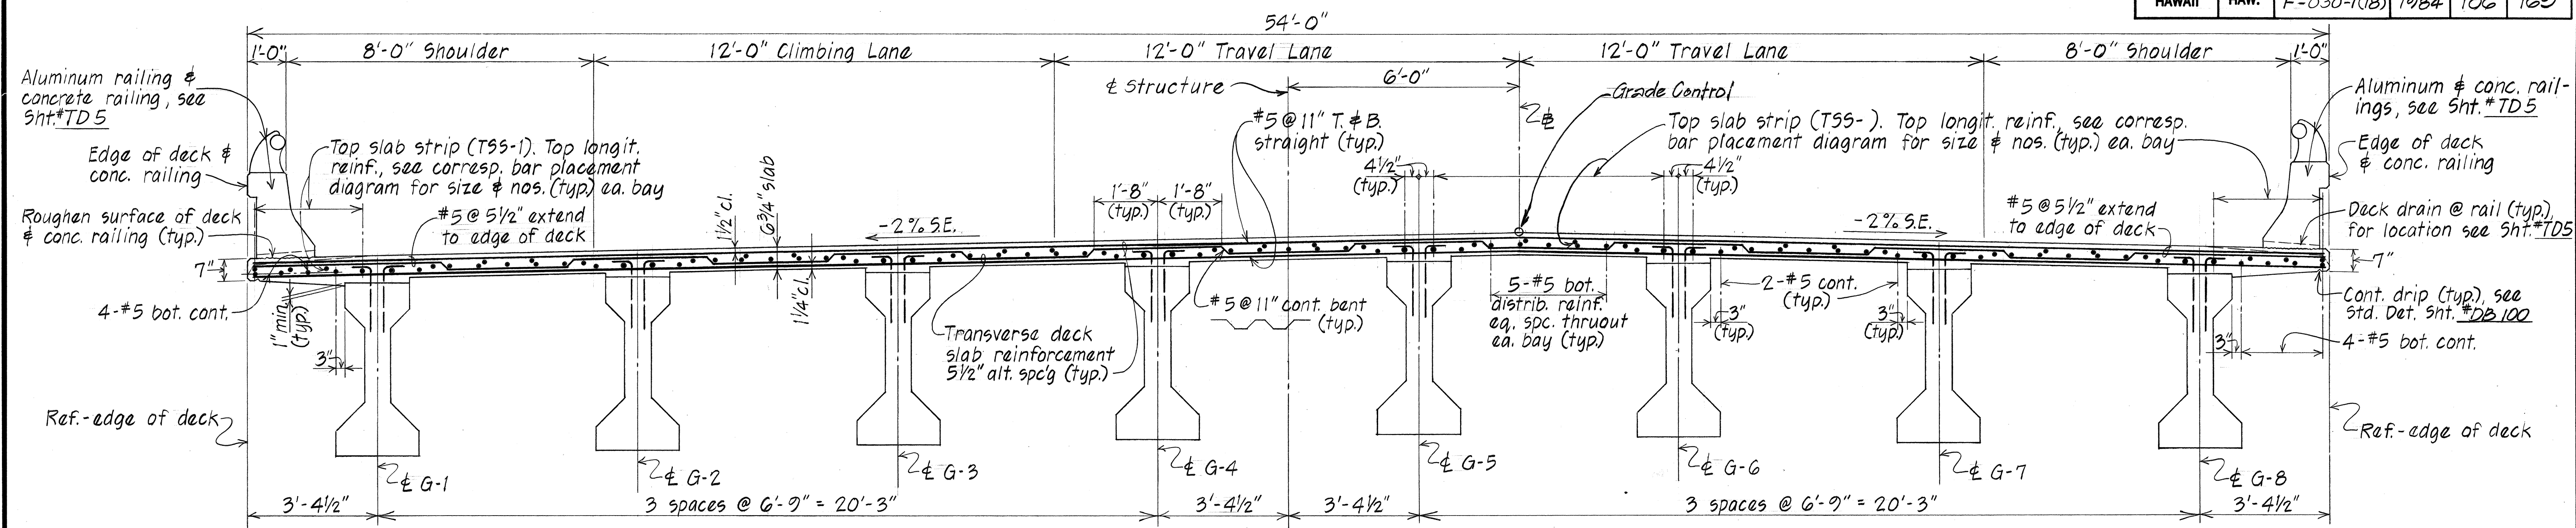

NORMAL DECK SECTION
Scale: 1/2" = 1'-0"

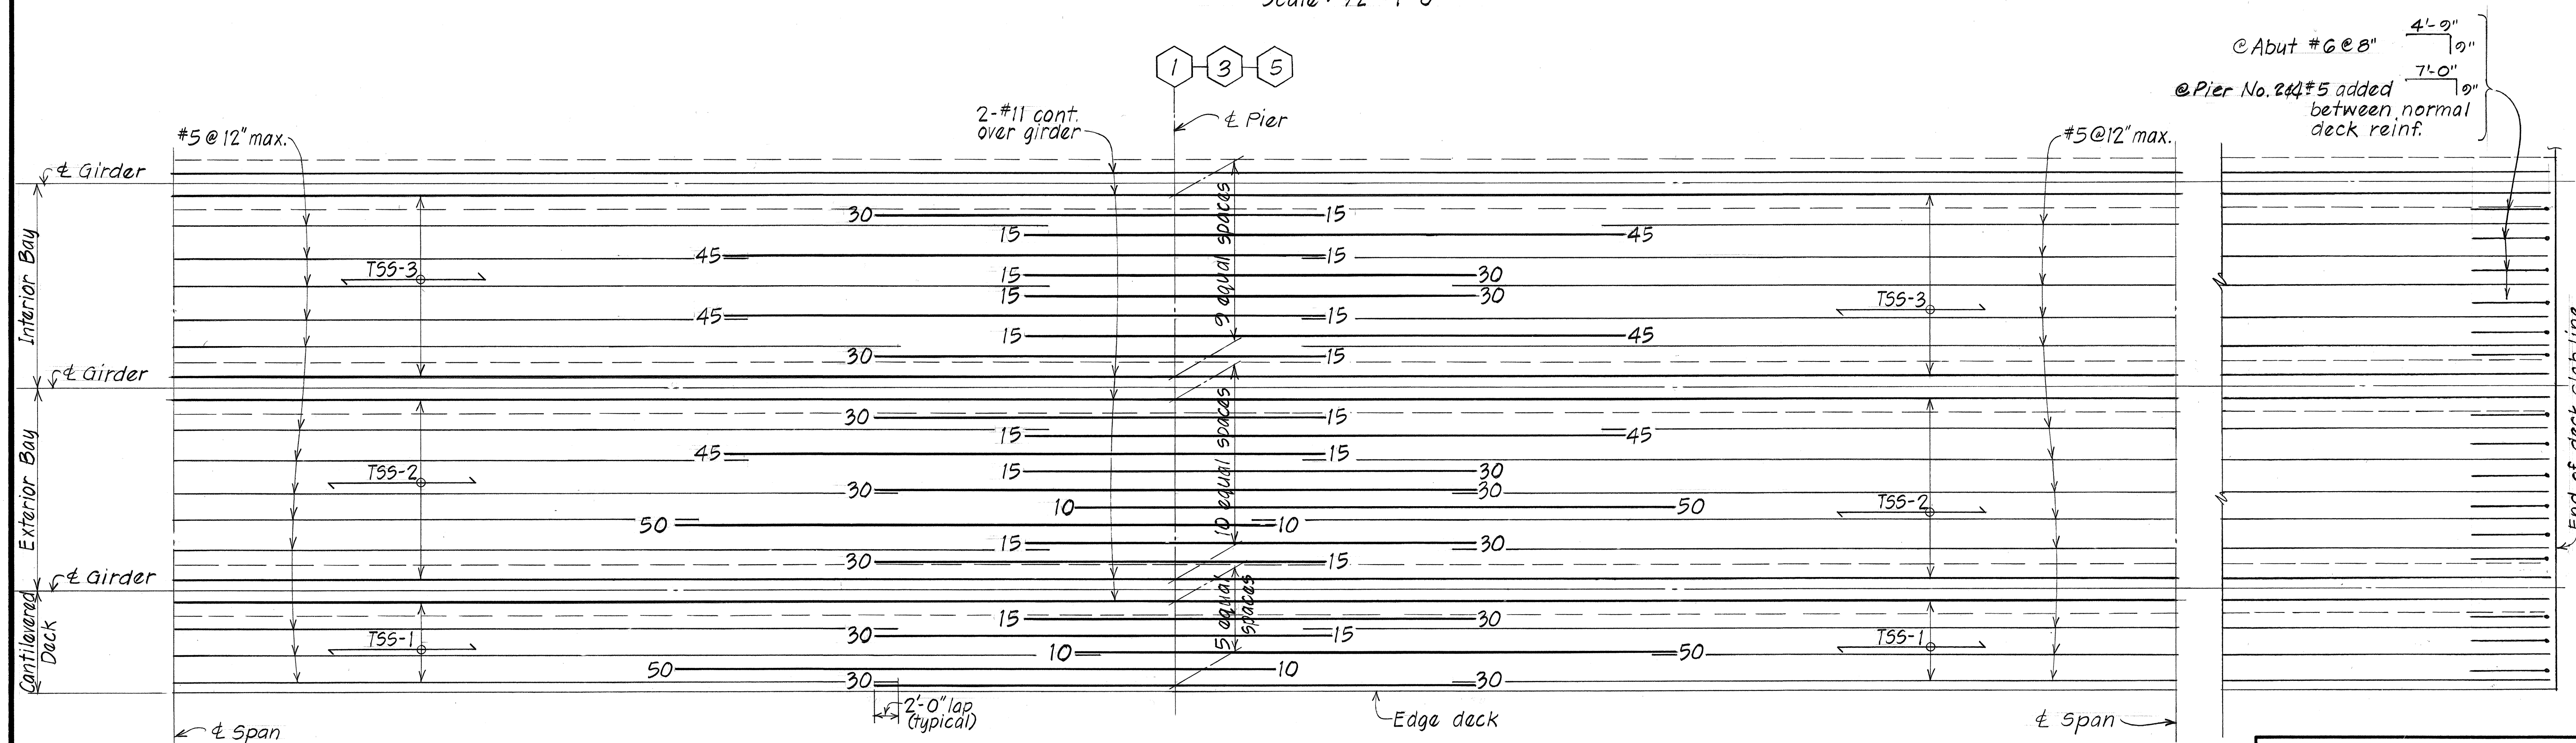

NOTE:

1. All reinforcement #11 except as noted otherwise.
2. Number at end of bars denotes dimension in feet from the adjacent pier line numeral.
3. For additional slab reinforcement see Normal Section and corresponding details.
4. All #5 @ 12" bars shall be extended and lapped 2'-0" min. with the adjacent #11 bars as shown.

Scale - Vertical: 3/8" = 1'-0", Horizontal: 1/8" = 1'-0"

STATE OF HAWAII
DEPARTMENT OF TRANSPORTATION
LAND TRANSPORTATION FACILITIES DIVISION
HONOKAHUA STREAM BRIDGE
NORMAL DECK SECTION
DECK REINF. DIAGRAM TSS-1 THRU TSS-3
HONOAPIILANI HIGHWAY
Pineapple Hill to Honokahua Bay
Proj. No. F-030-1(18)
Scale: As Noted Date: Apr. 1984
SHEET NO. 19 OF 22 SHEETS

ORIGINAL PLAN	DATE	2/84
DRAWN BY	GU	
DESIGNED BY	GU	
CHECKED BY		
NOTE BOOK		
No.		

STATE OF HAWAII
DEPARTMENT OF TRANSPORTATION
LAND TRANSPORTATION FACILITIES DIVISION





HONOKAHUA STREAM BRIDGE
BEAM "A" & BEAM "B" DETAILS

HONOAPIILANI HIGHWAY
Pineapple Hill to Honokahua Bay
Proj. No. F-030-1(18)

Scale: As Noted Date: Apr. 1984

SHEET NO. 20 OF 22 SHEETS




FED. ROAD DIST. NO.	STATE	FED. AID PROJ. NO.	FISCAL YEAR	SHEET NO.	TOTAL SHEETS
HAWAII	HAW.	F-030-1(18)	1984	108	160

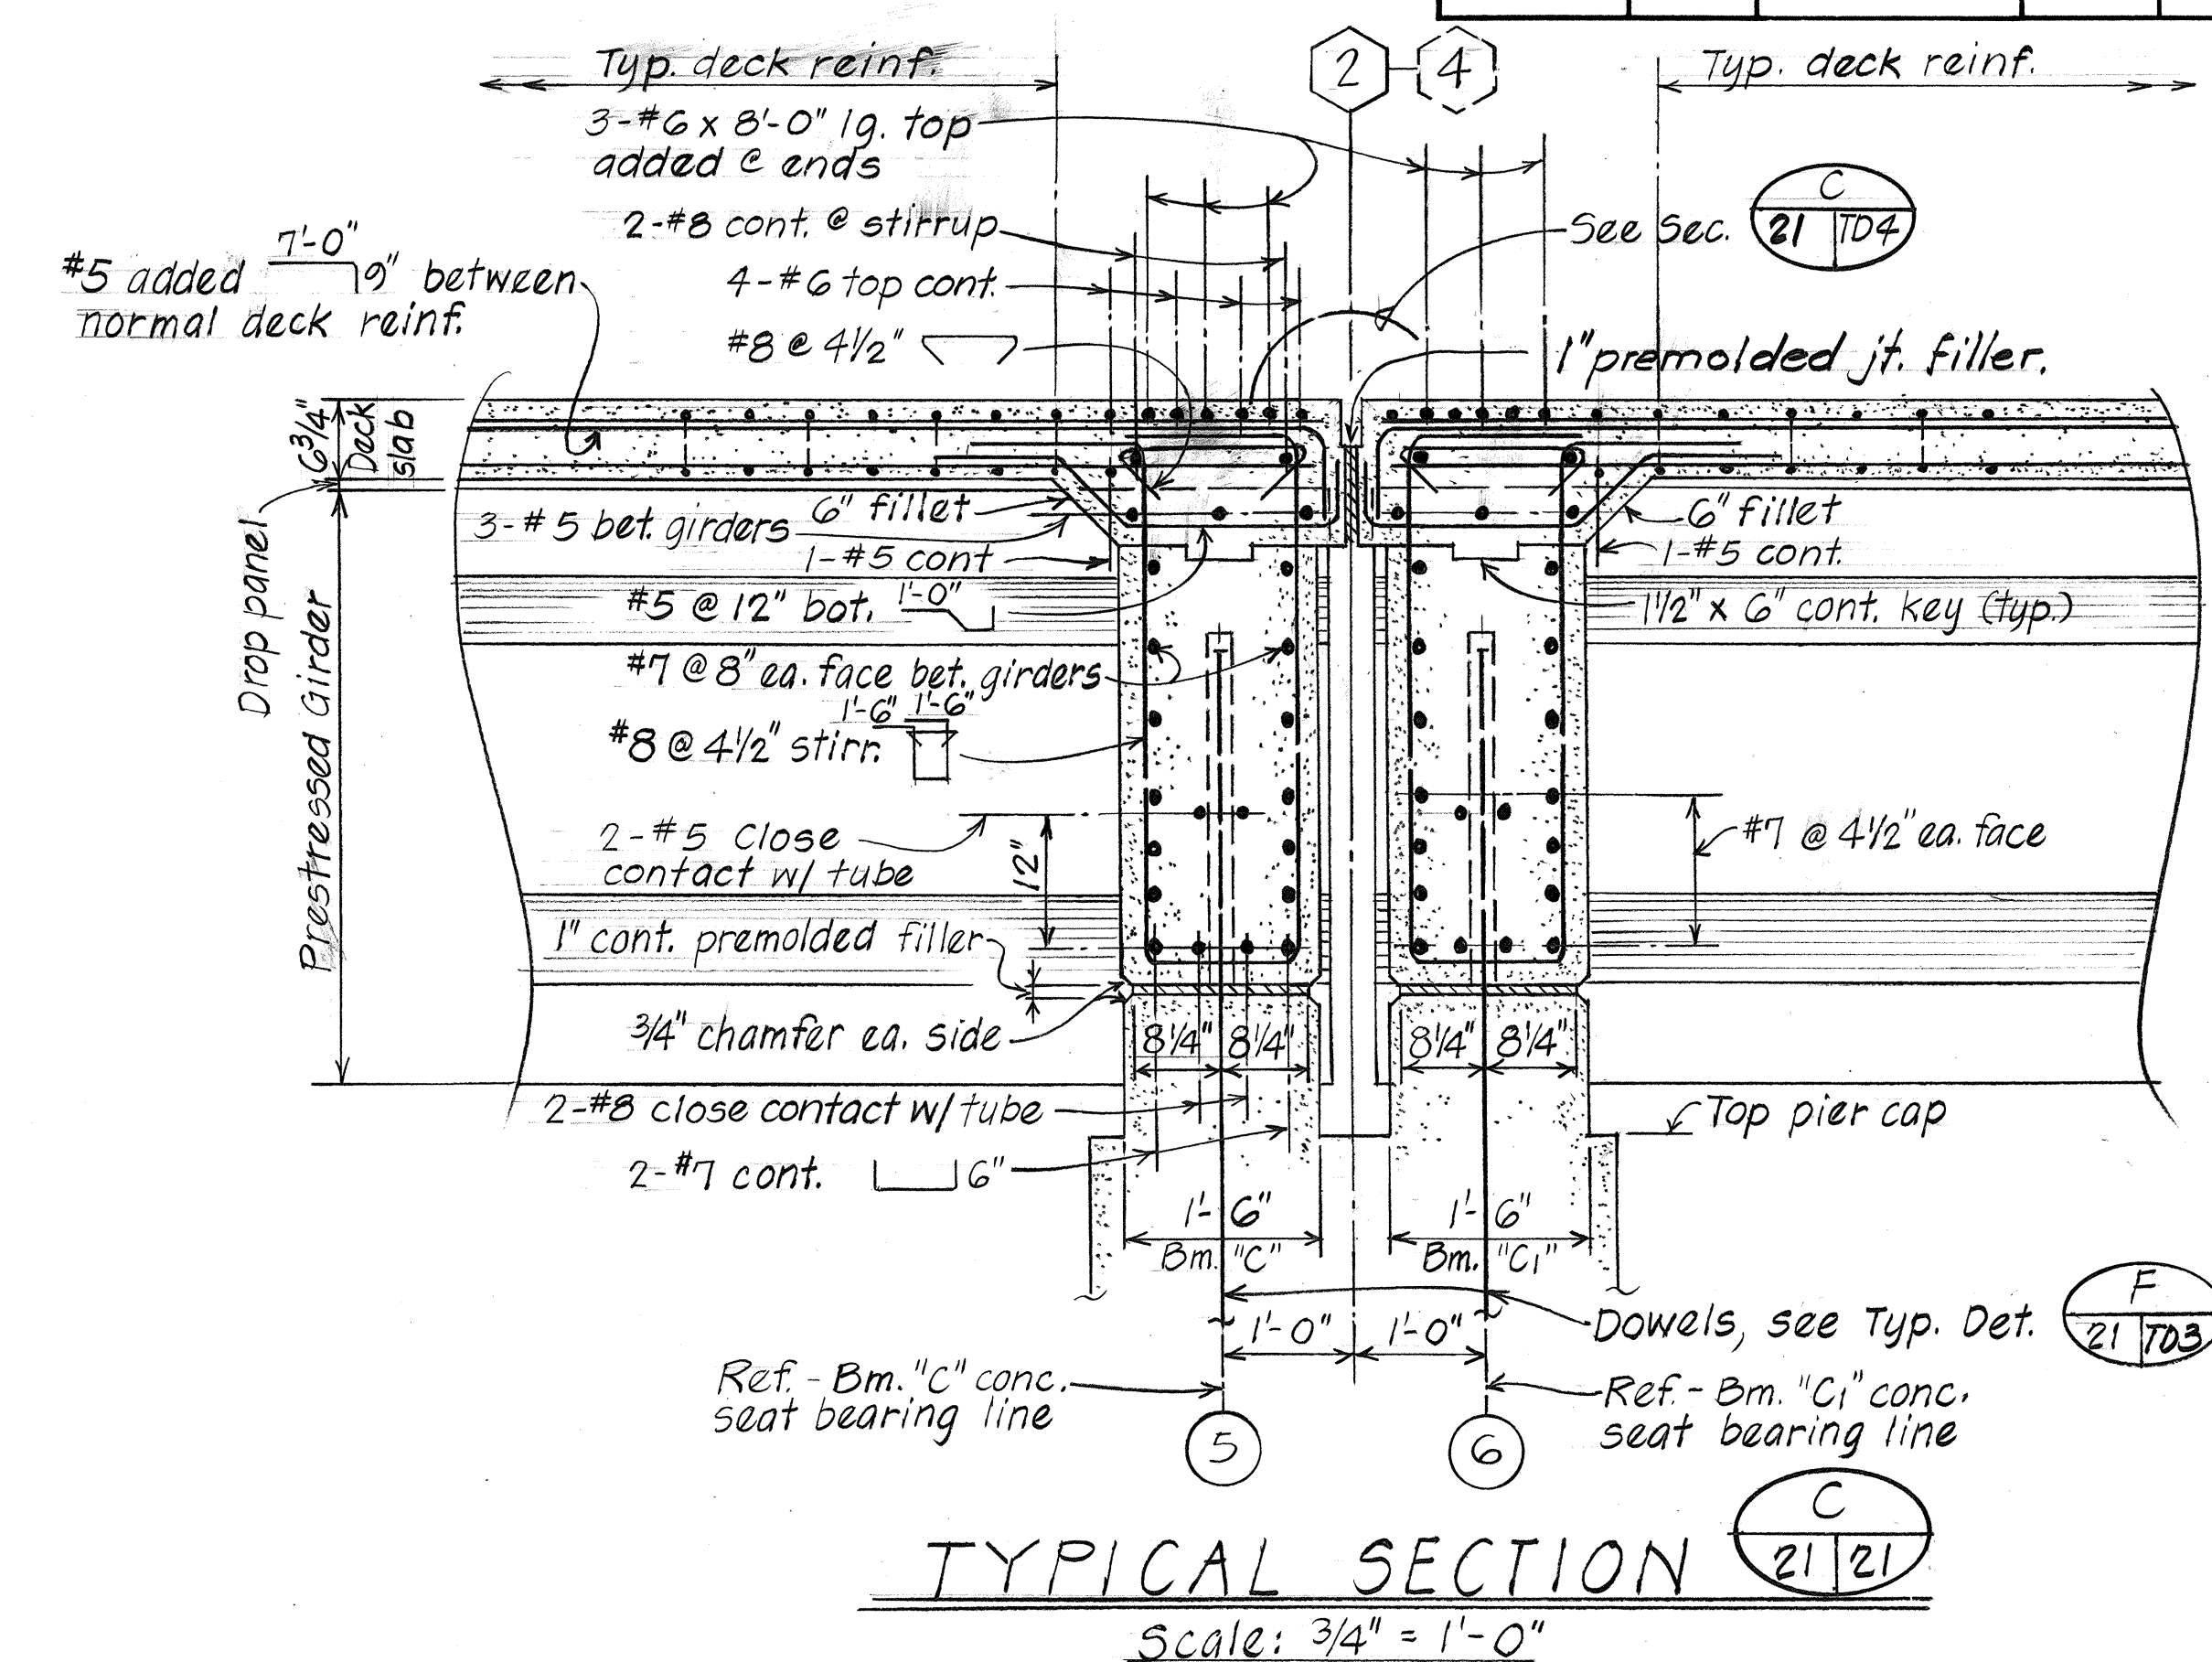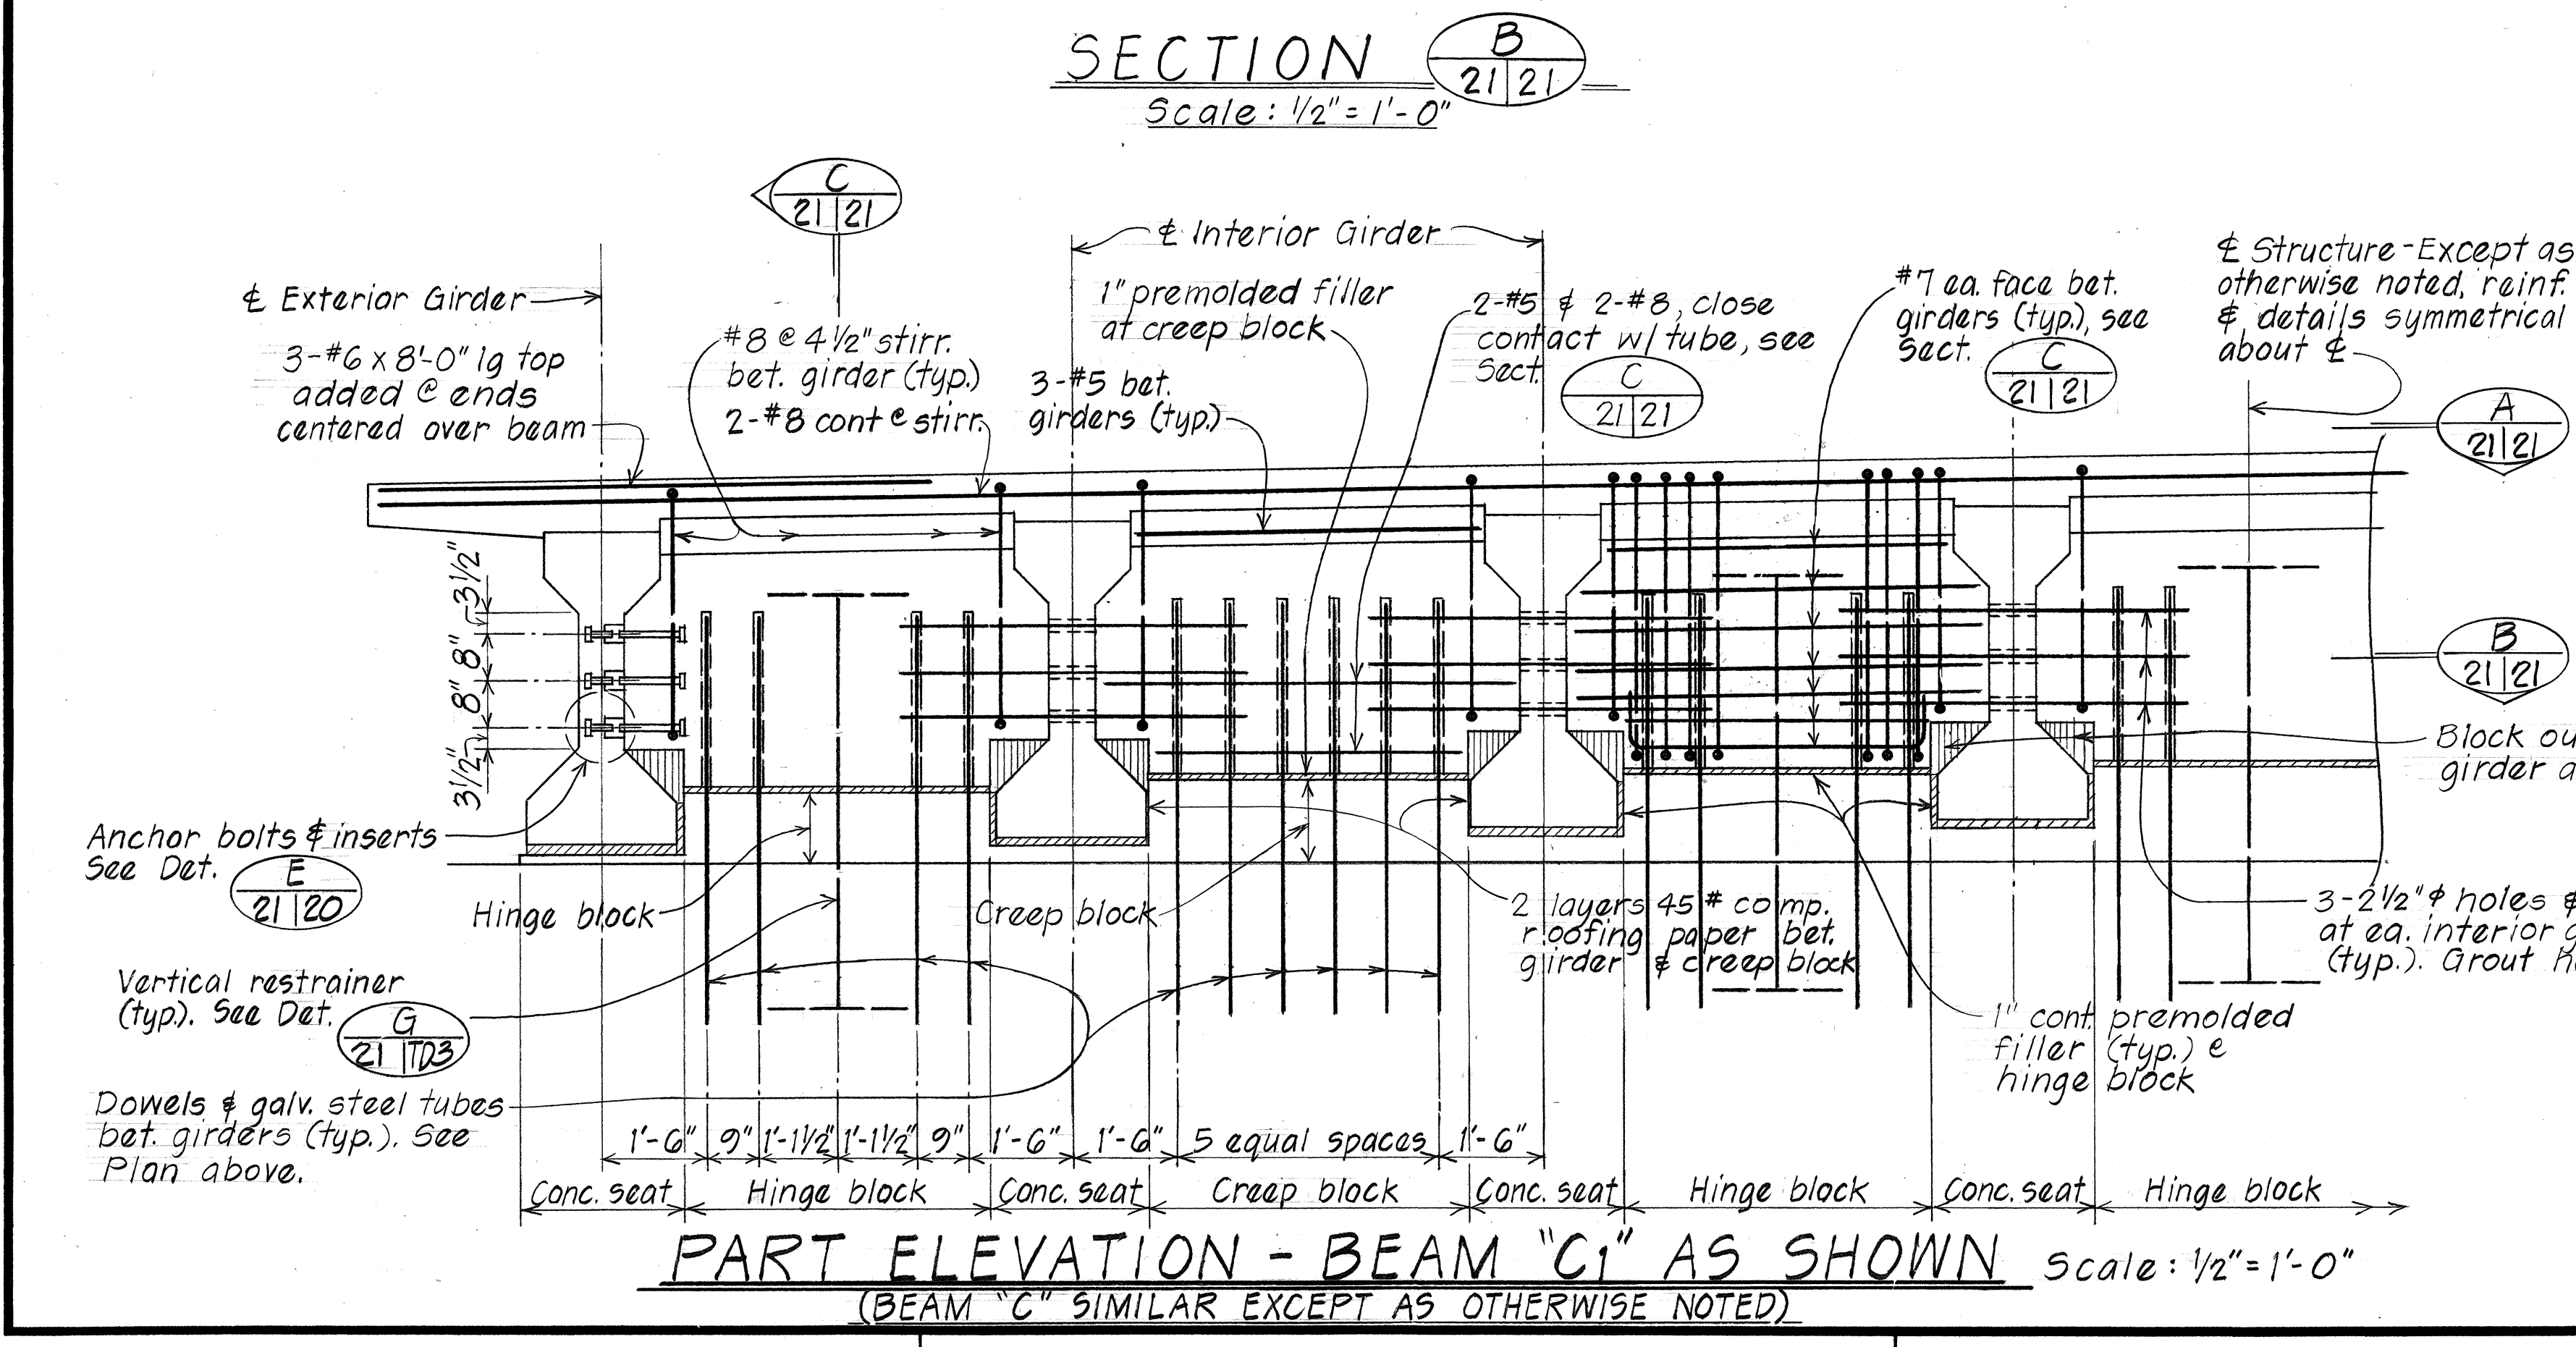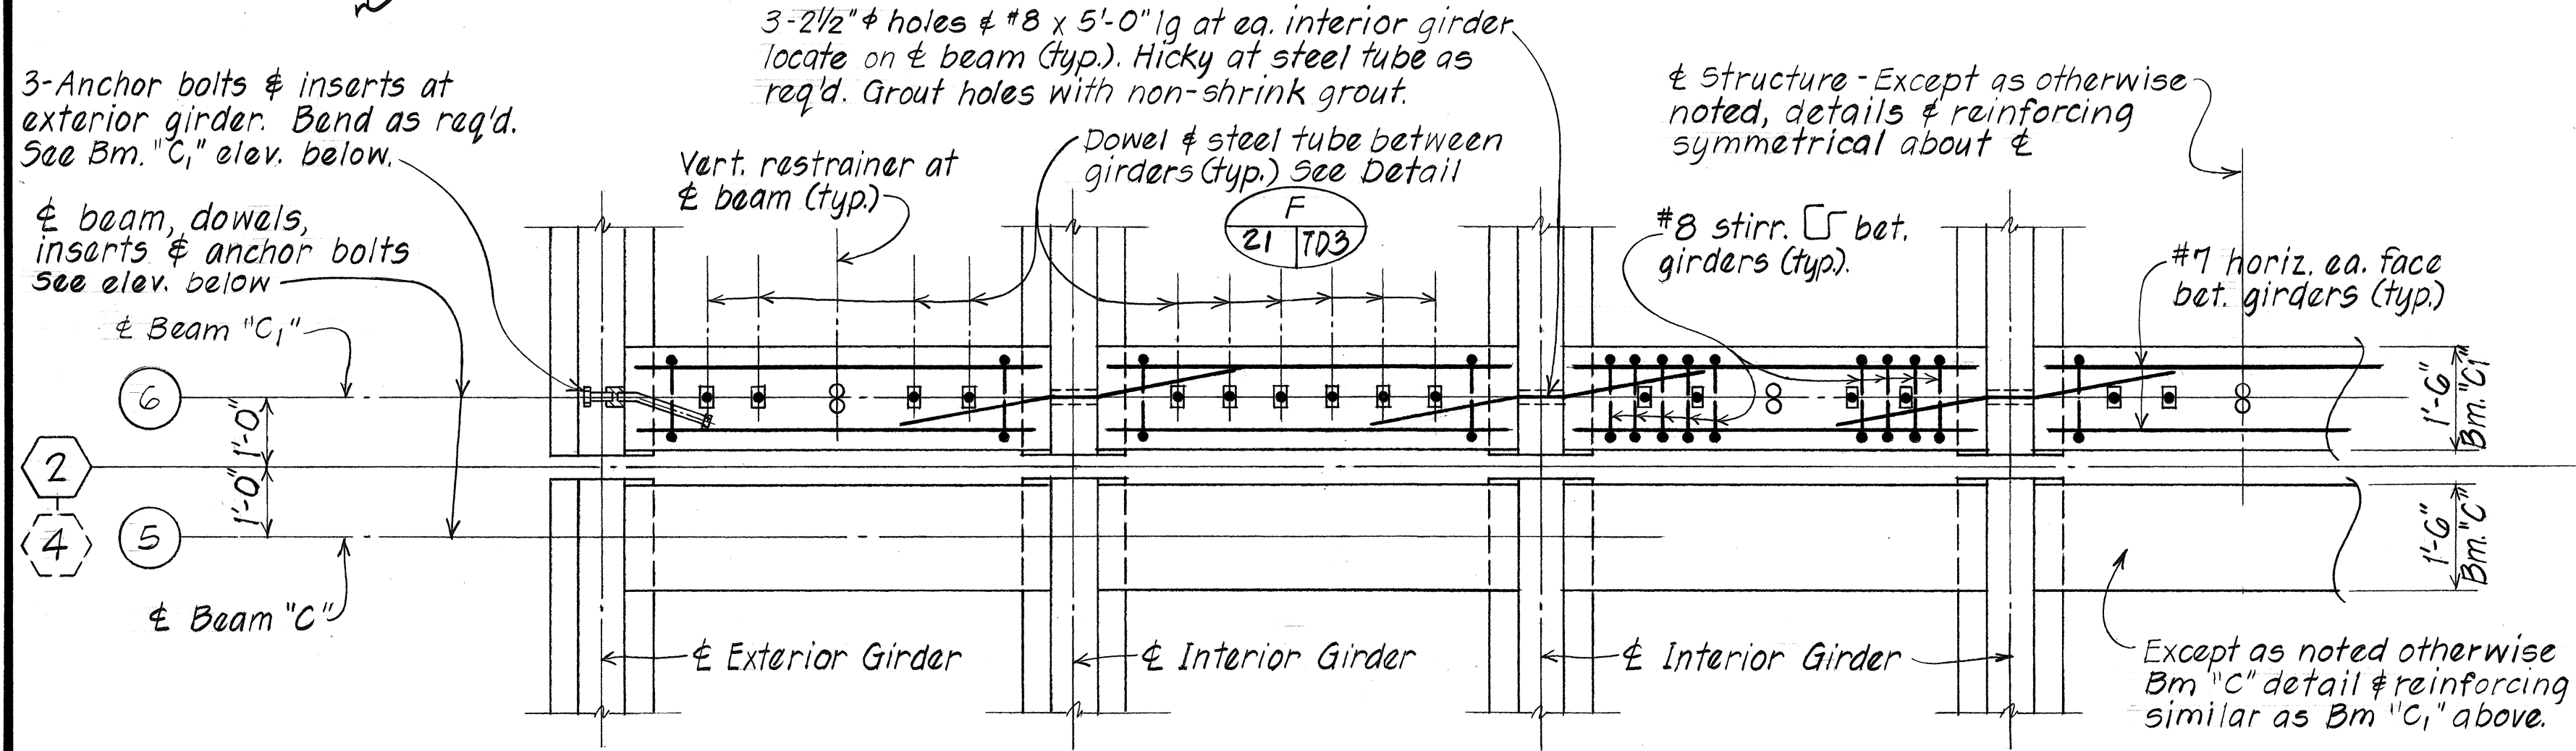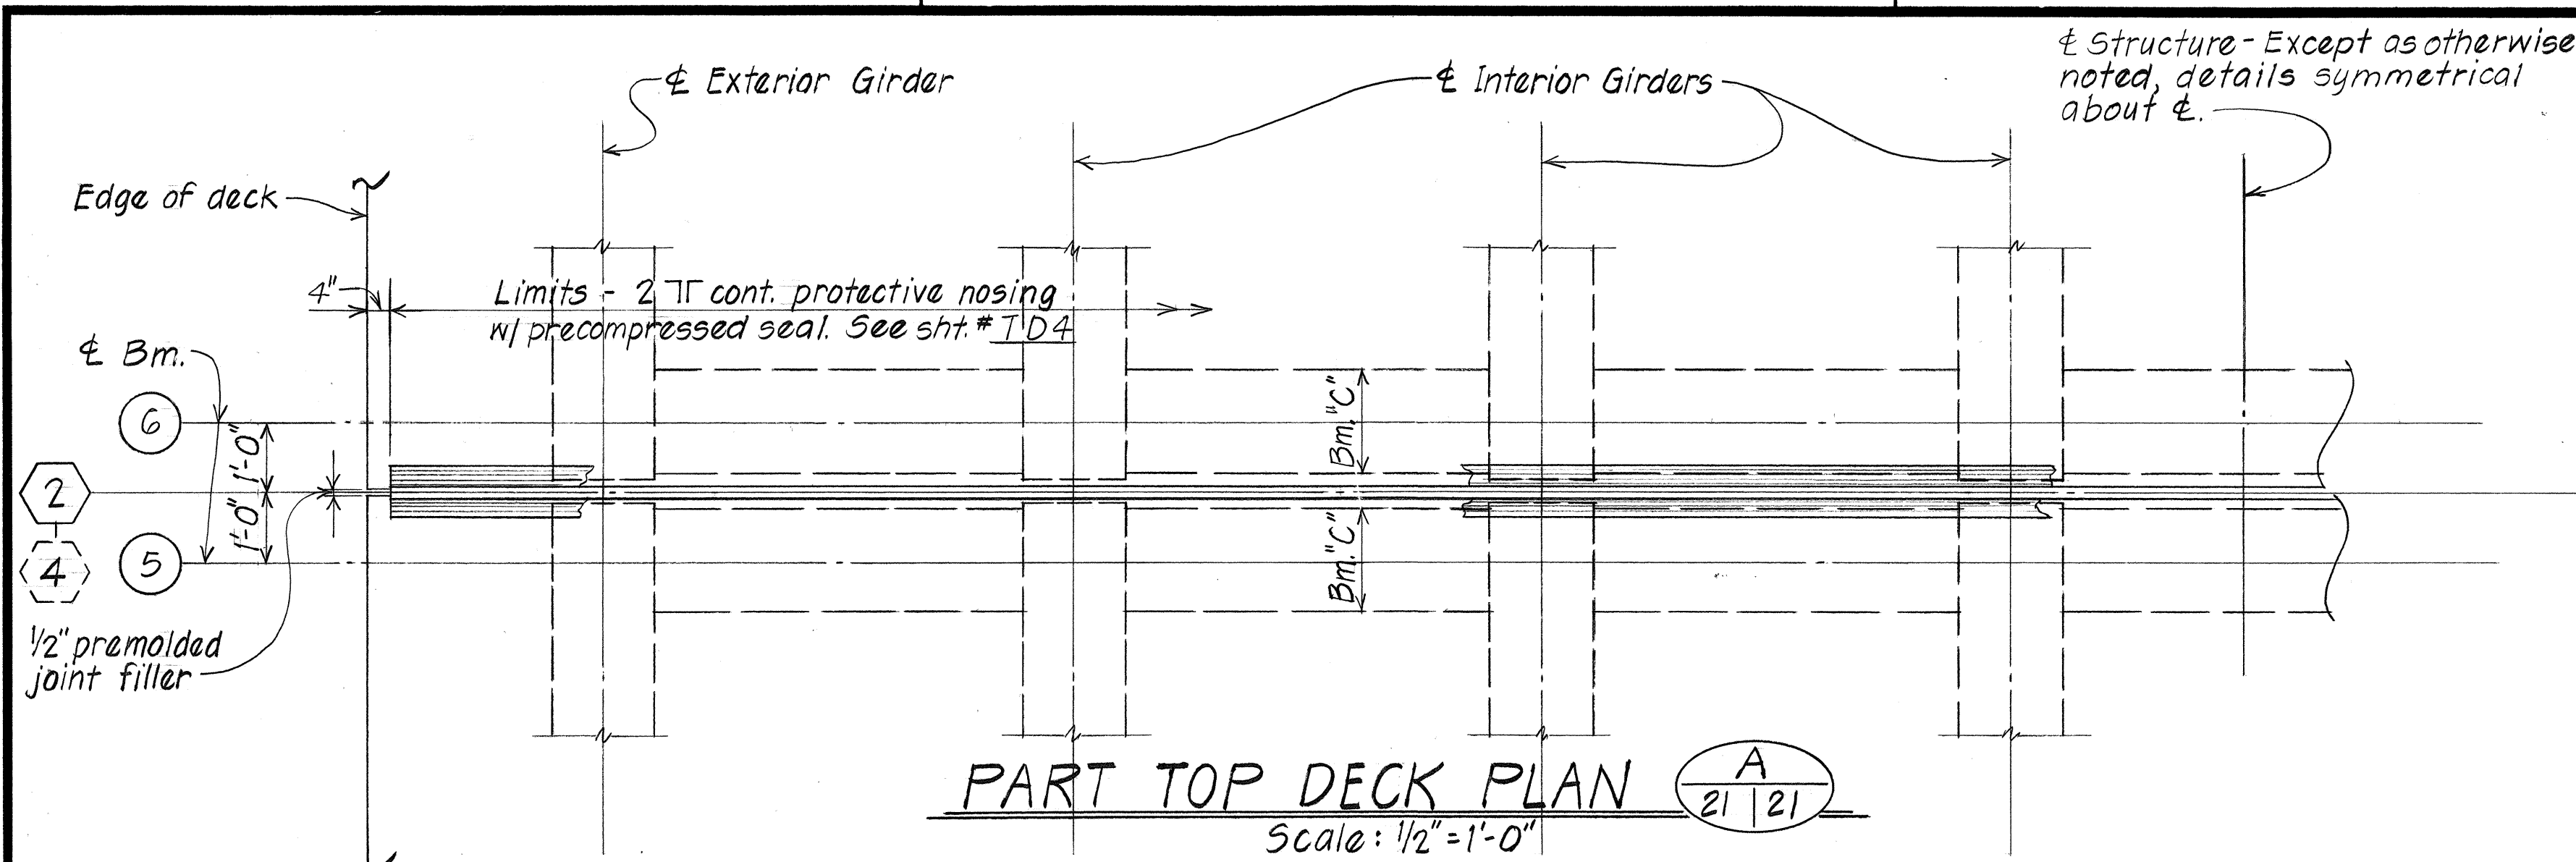



SURVEY PLOTTED BY	DATE
DRAWN BY	3/84
DESIGNED BY	3/84
CHECKED BY	
ORIGINAL PLAN	
NOTE BOOK	
No.	

STATE OF HAWAII
DEPARTMENT OF TRANSPORTATION
LAND TRANSPORTATION FACILITIES DIVISION
HONOKAHUA STREAM BRIDGE
BEAM "C" & "C1" DETAILS
HONOAPIILANI HIGHWAY
Pineapple Hill to Honokahua Bay
Proj. No. F-030-1(18)
Scale: As Noted Date: Apr. 1984
SHEET NO. 21 OF 22 SHEETS

FED. ROAD DIST. NO.	STATE	FED. AID PROJ. NO.	FISCAL YEAR	SHEET NO.	TOTAL SHEETS
HAWAII	HAW.	F-030-1(18)	1984	109	160

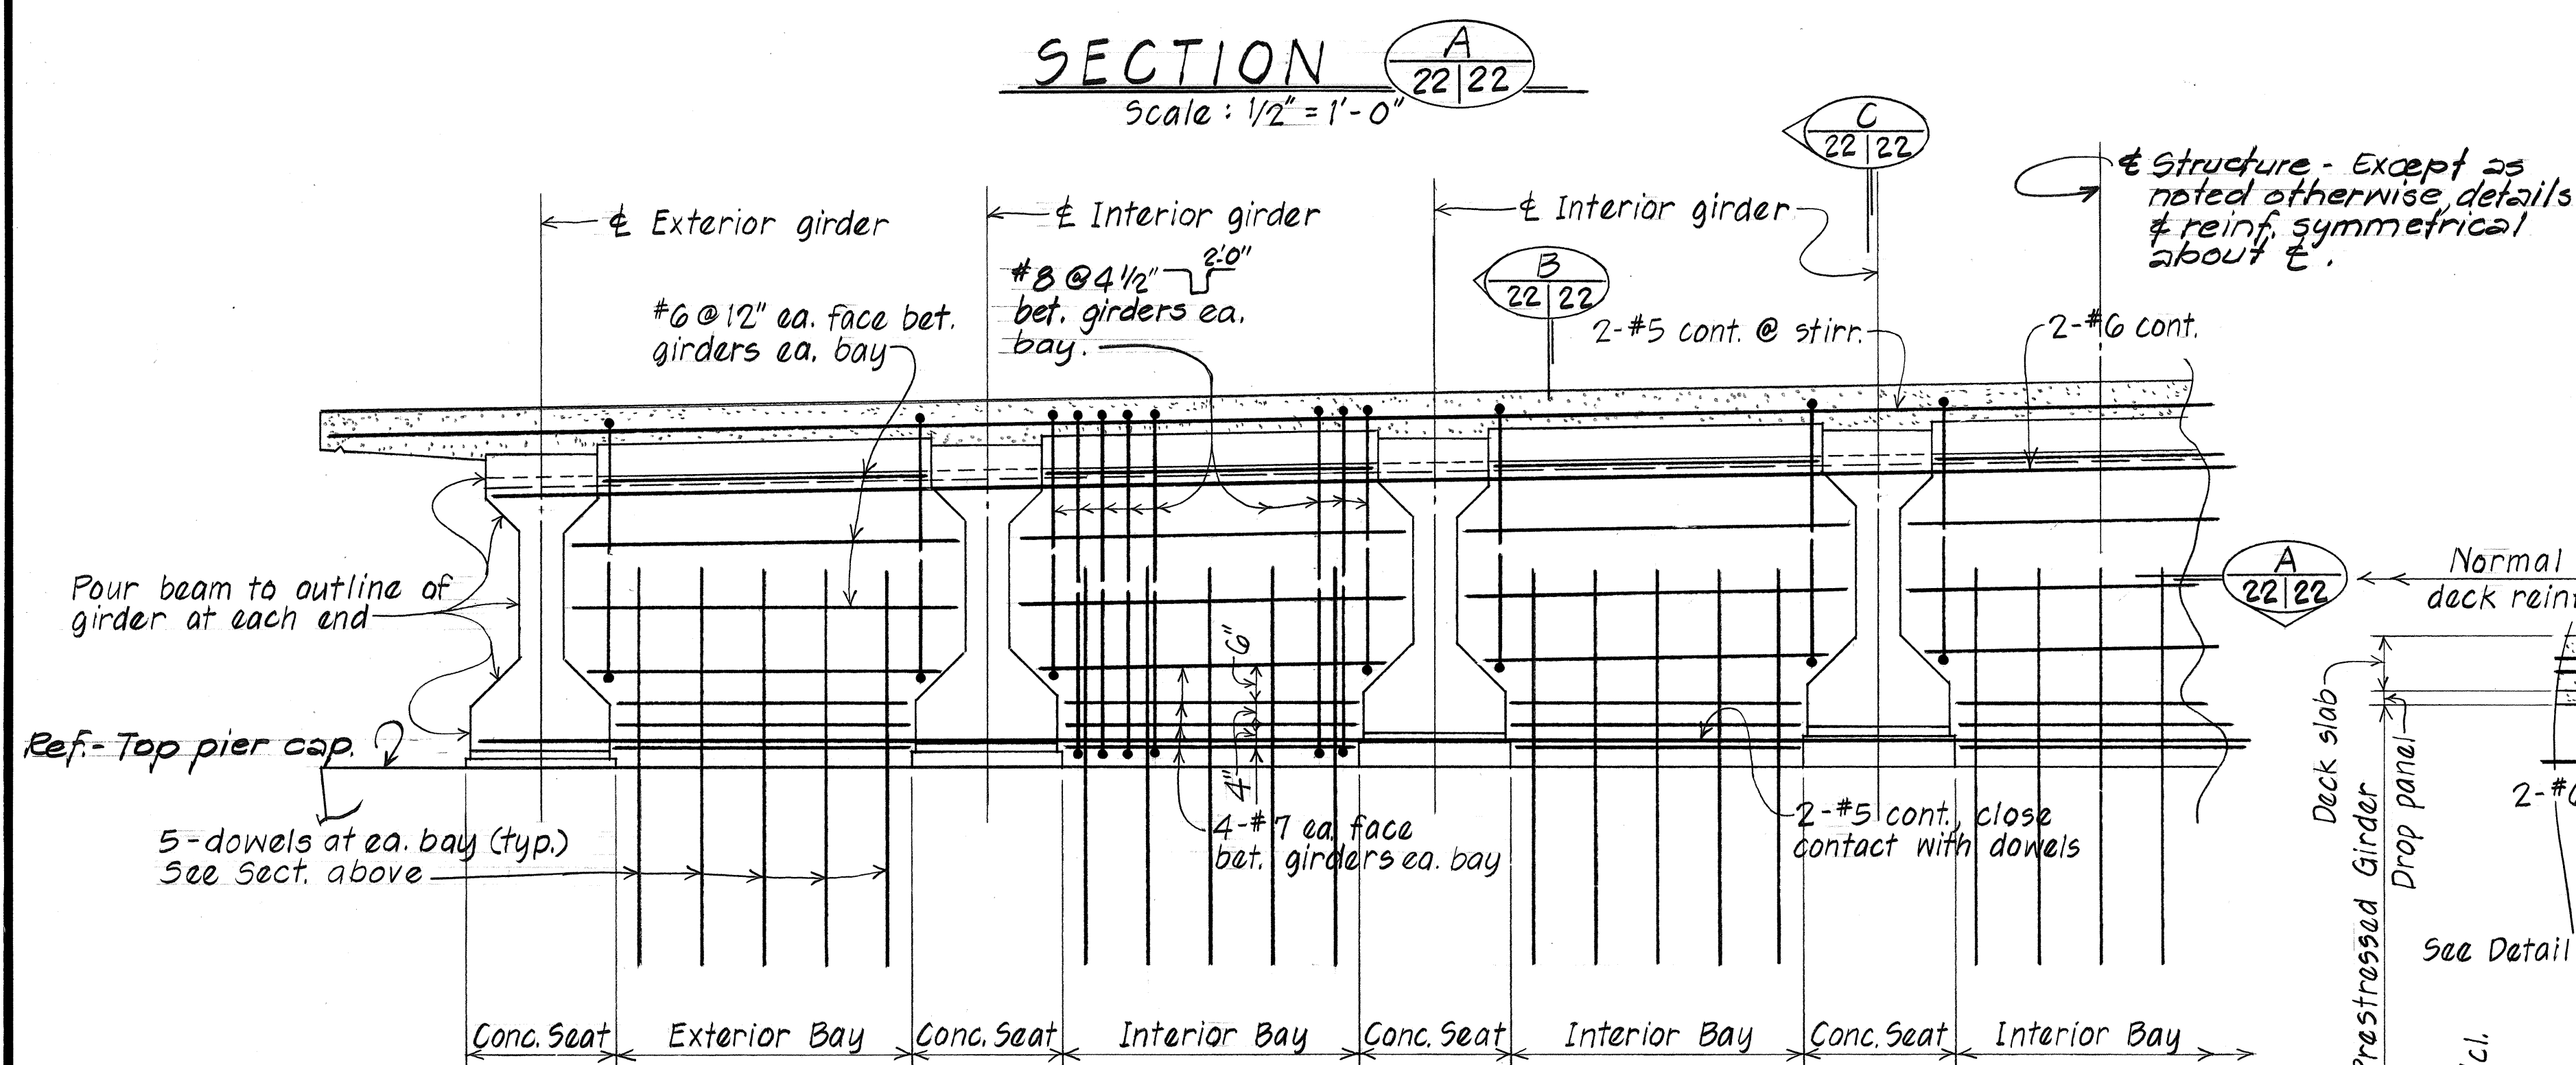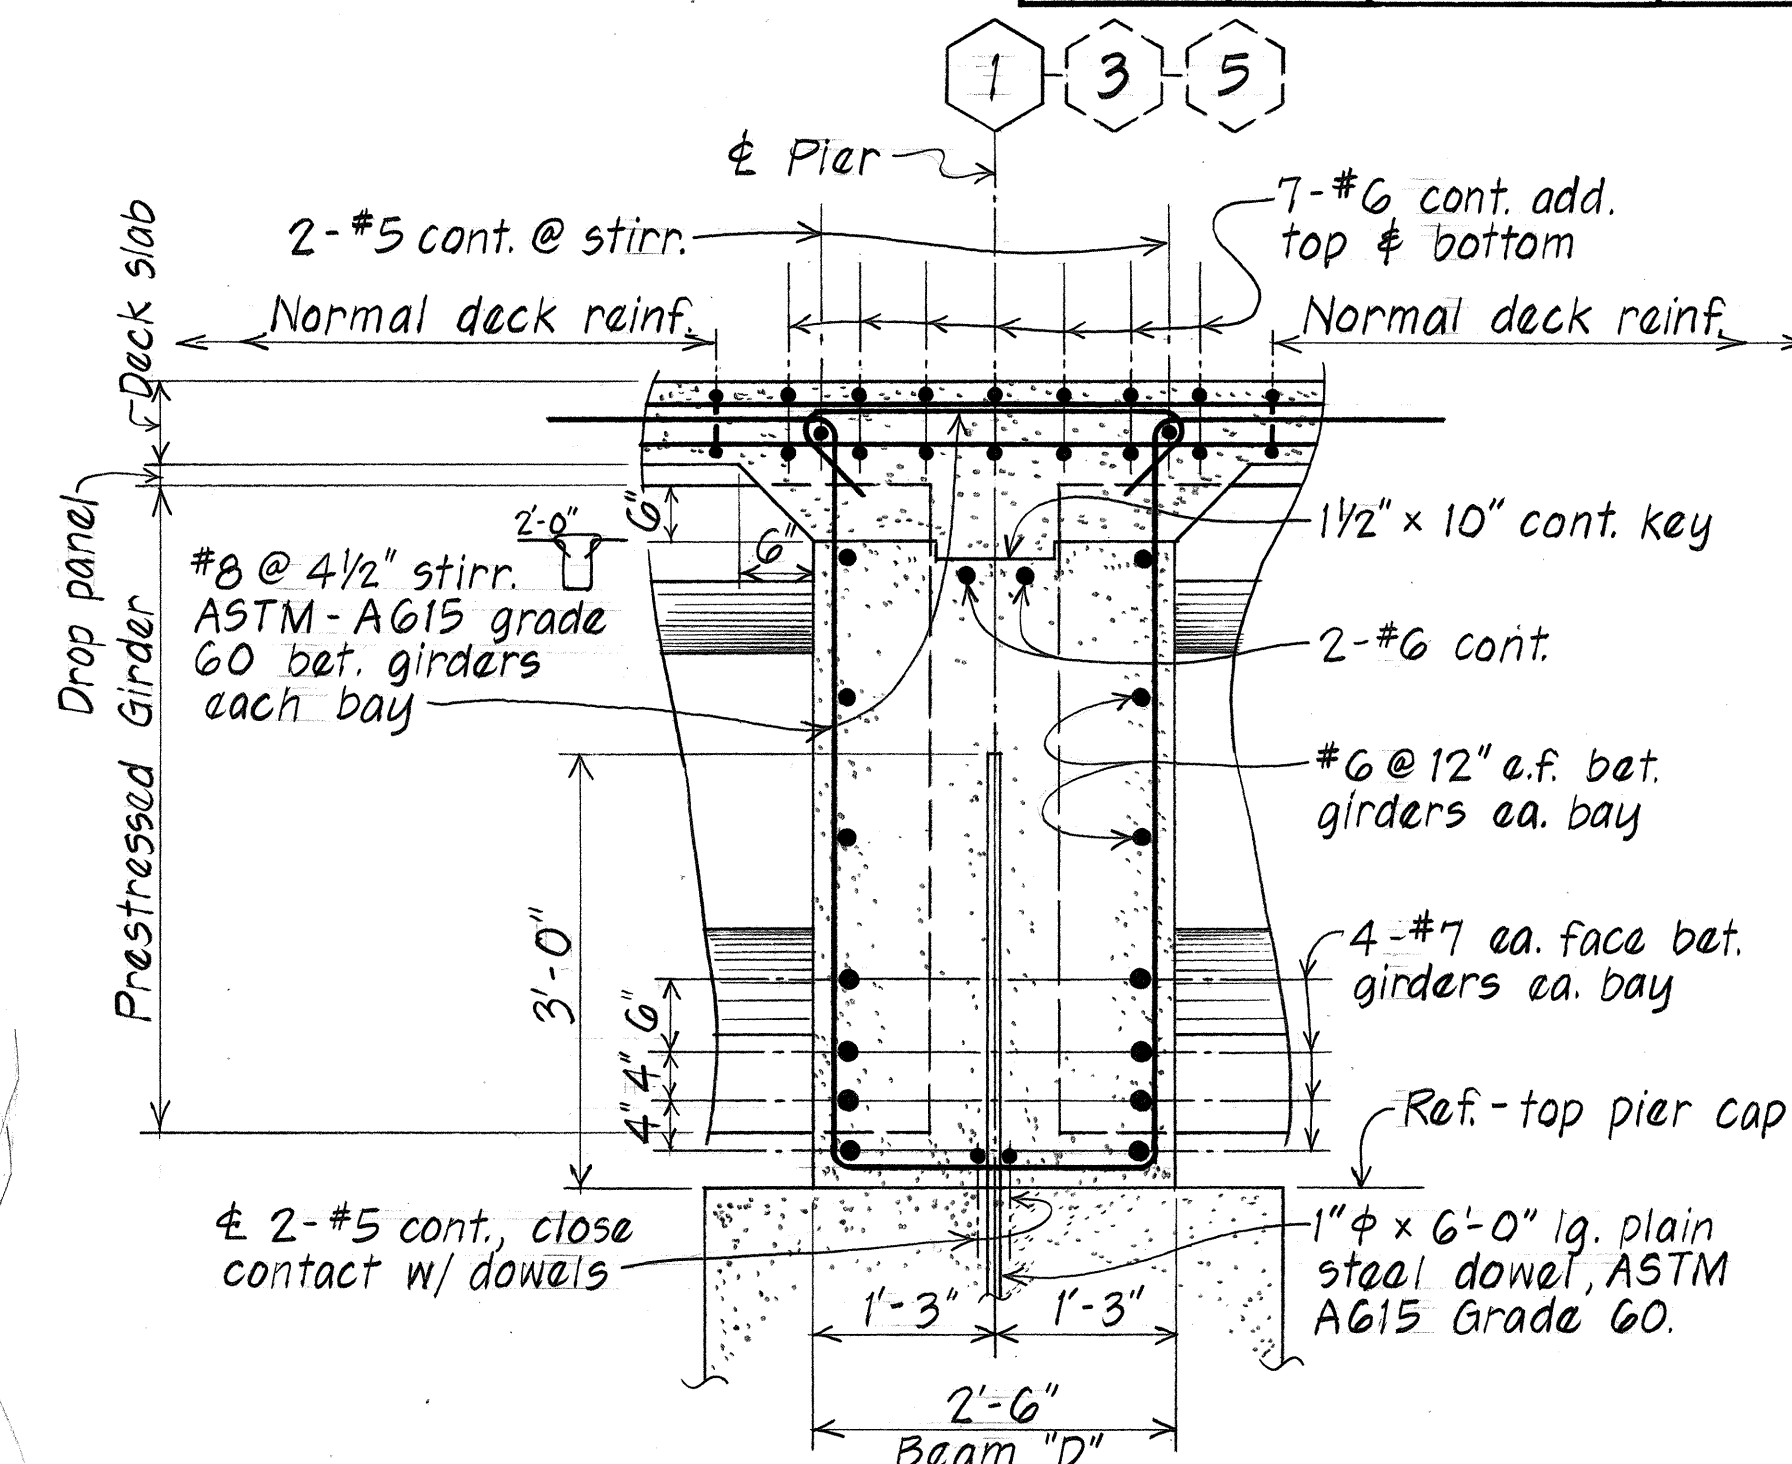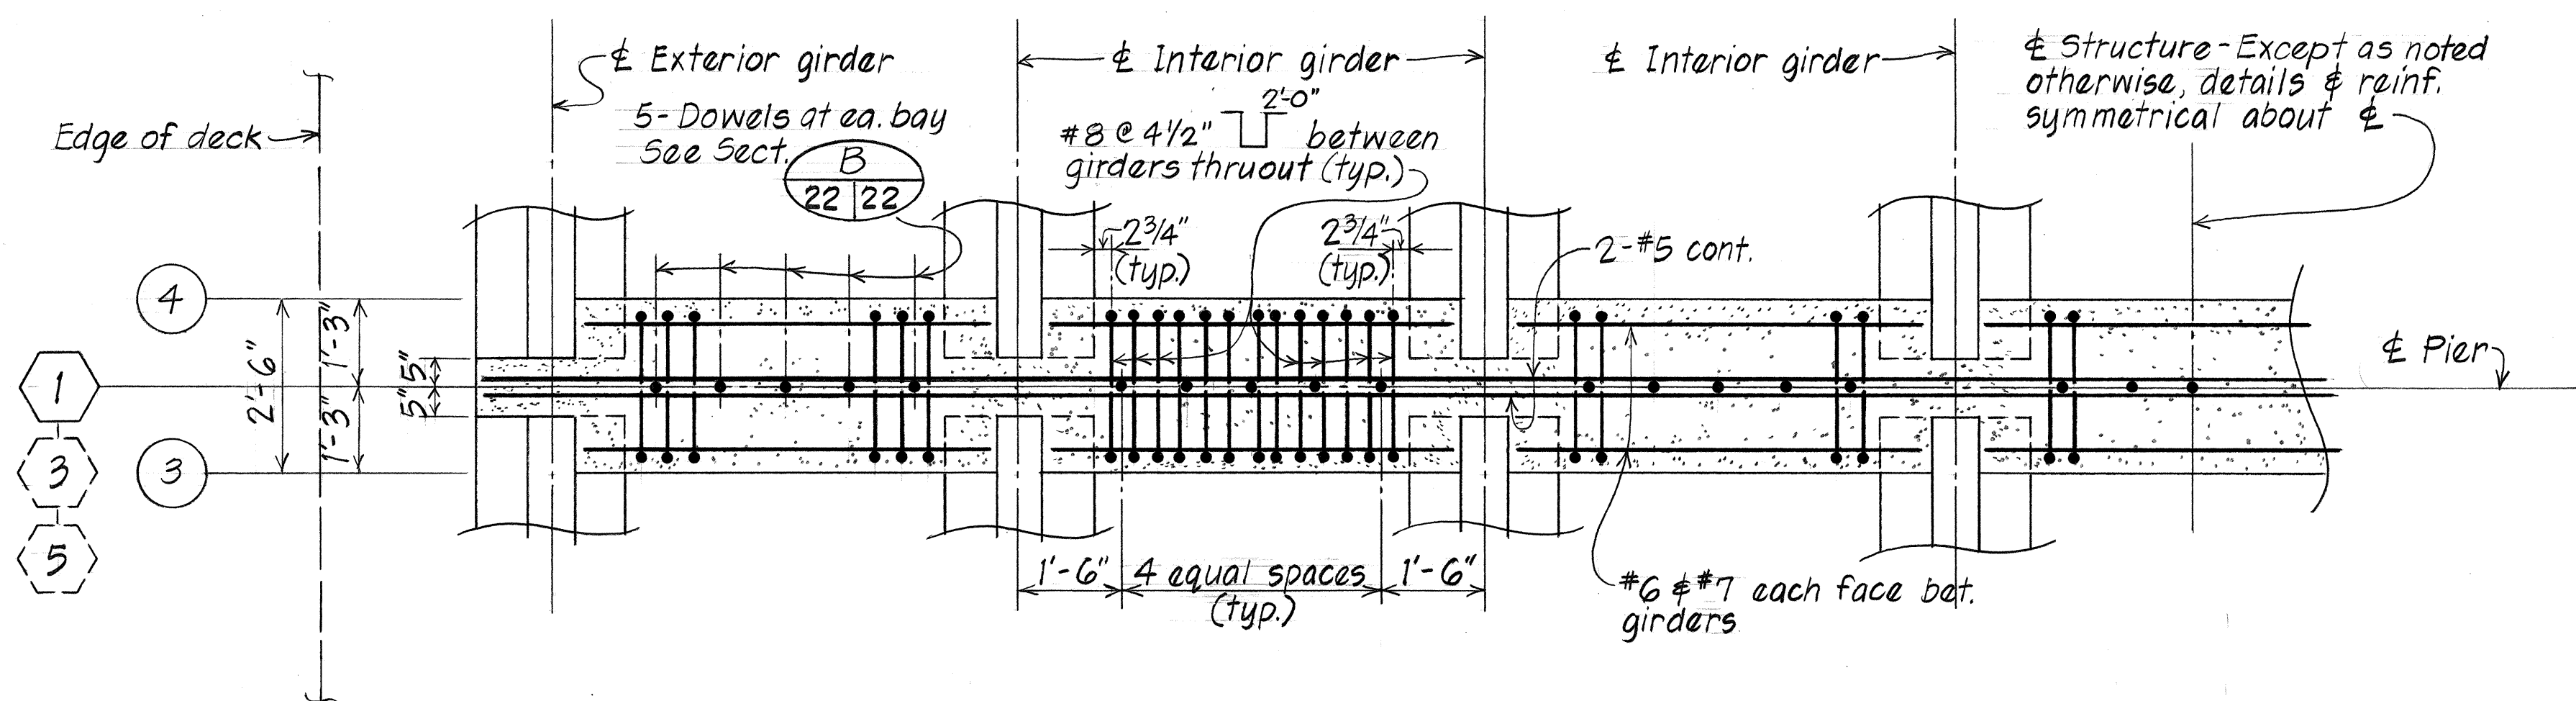

SECTION B 22/22
Scale: 3/4" = 1'-0"

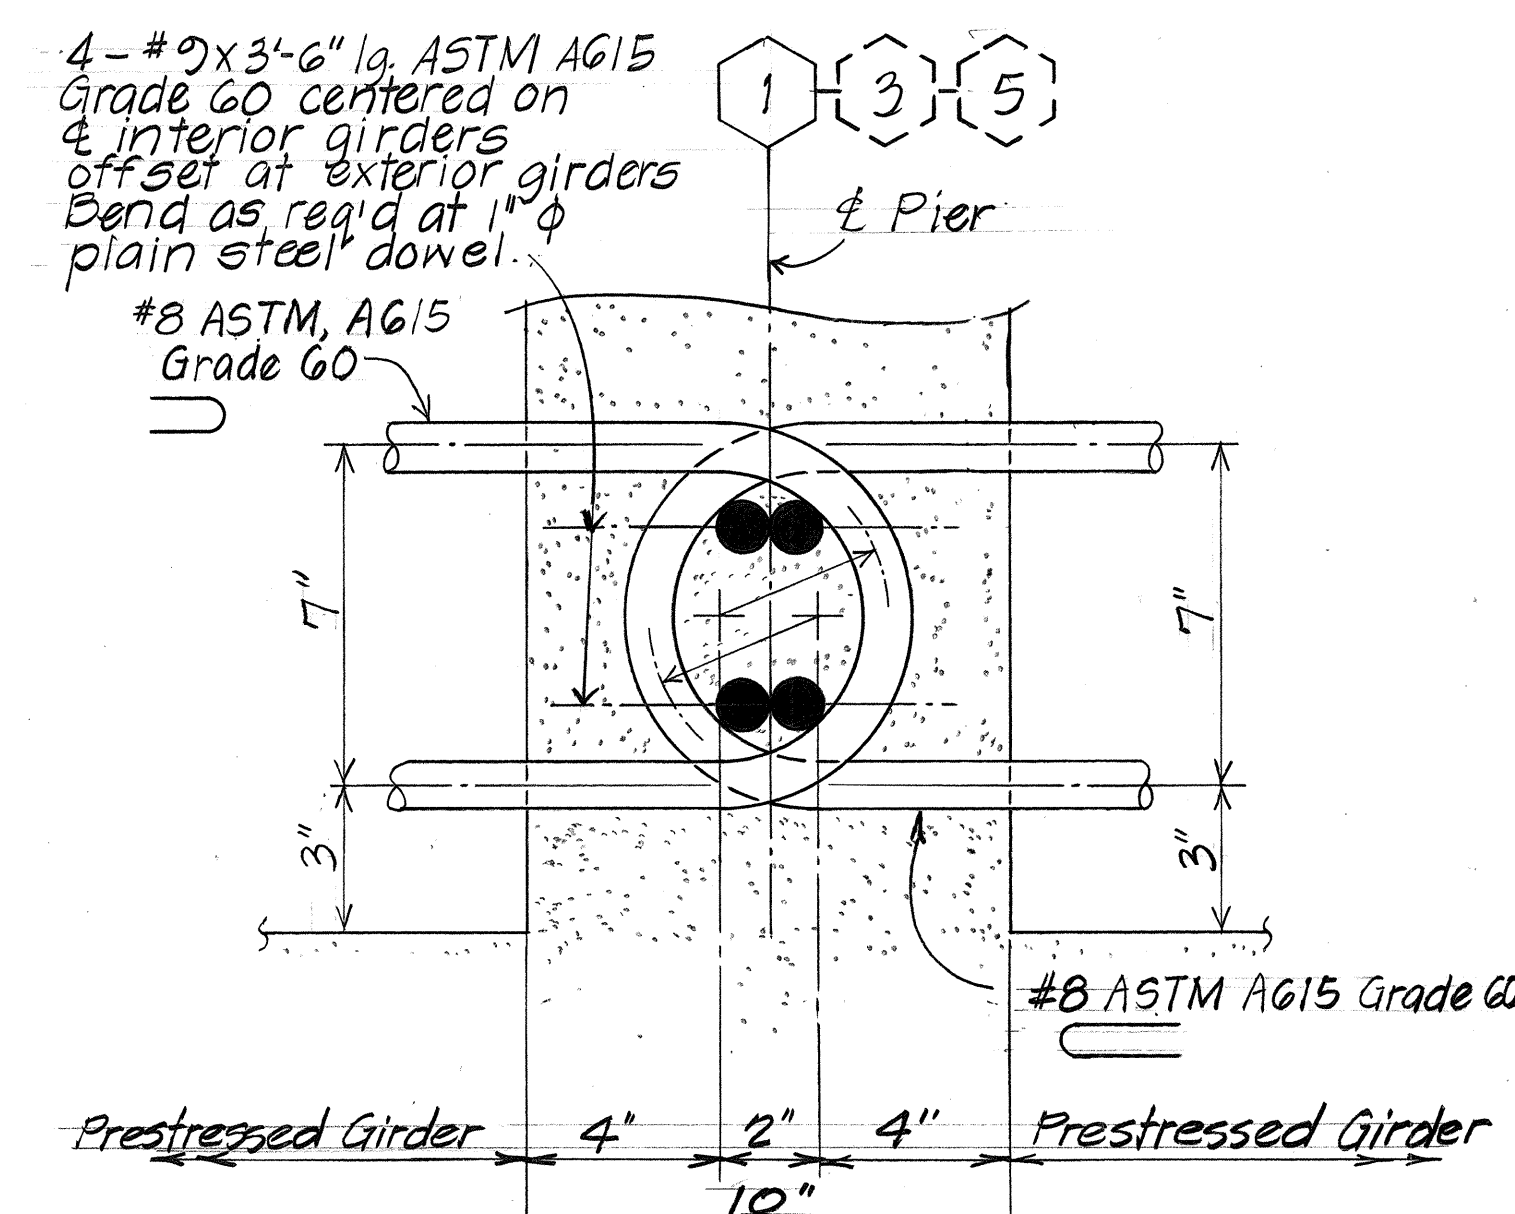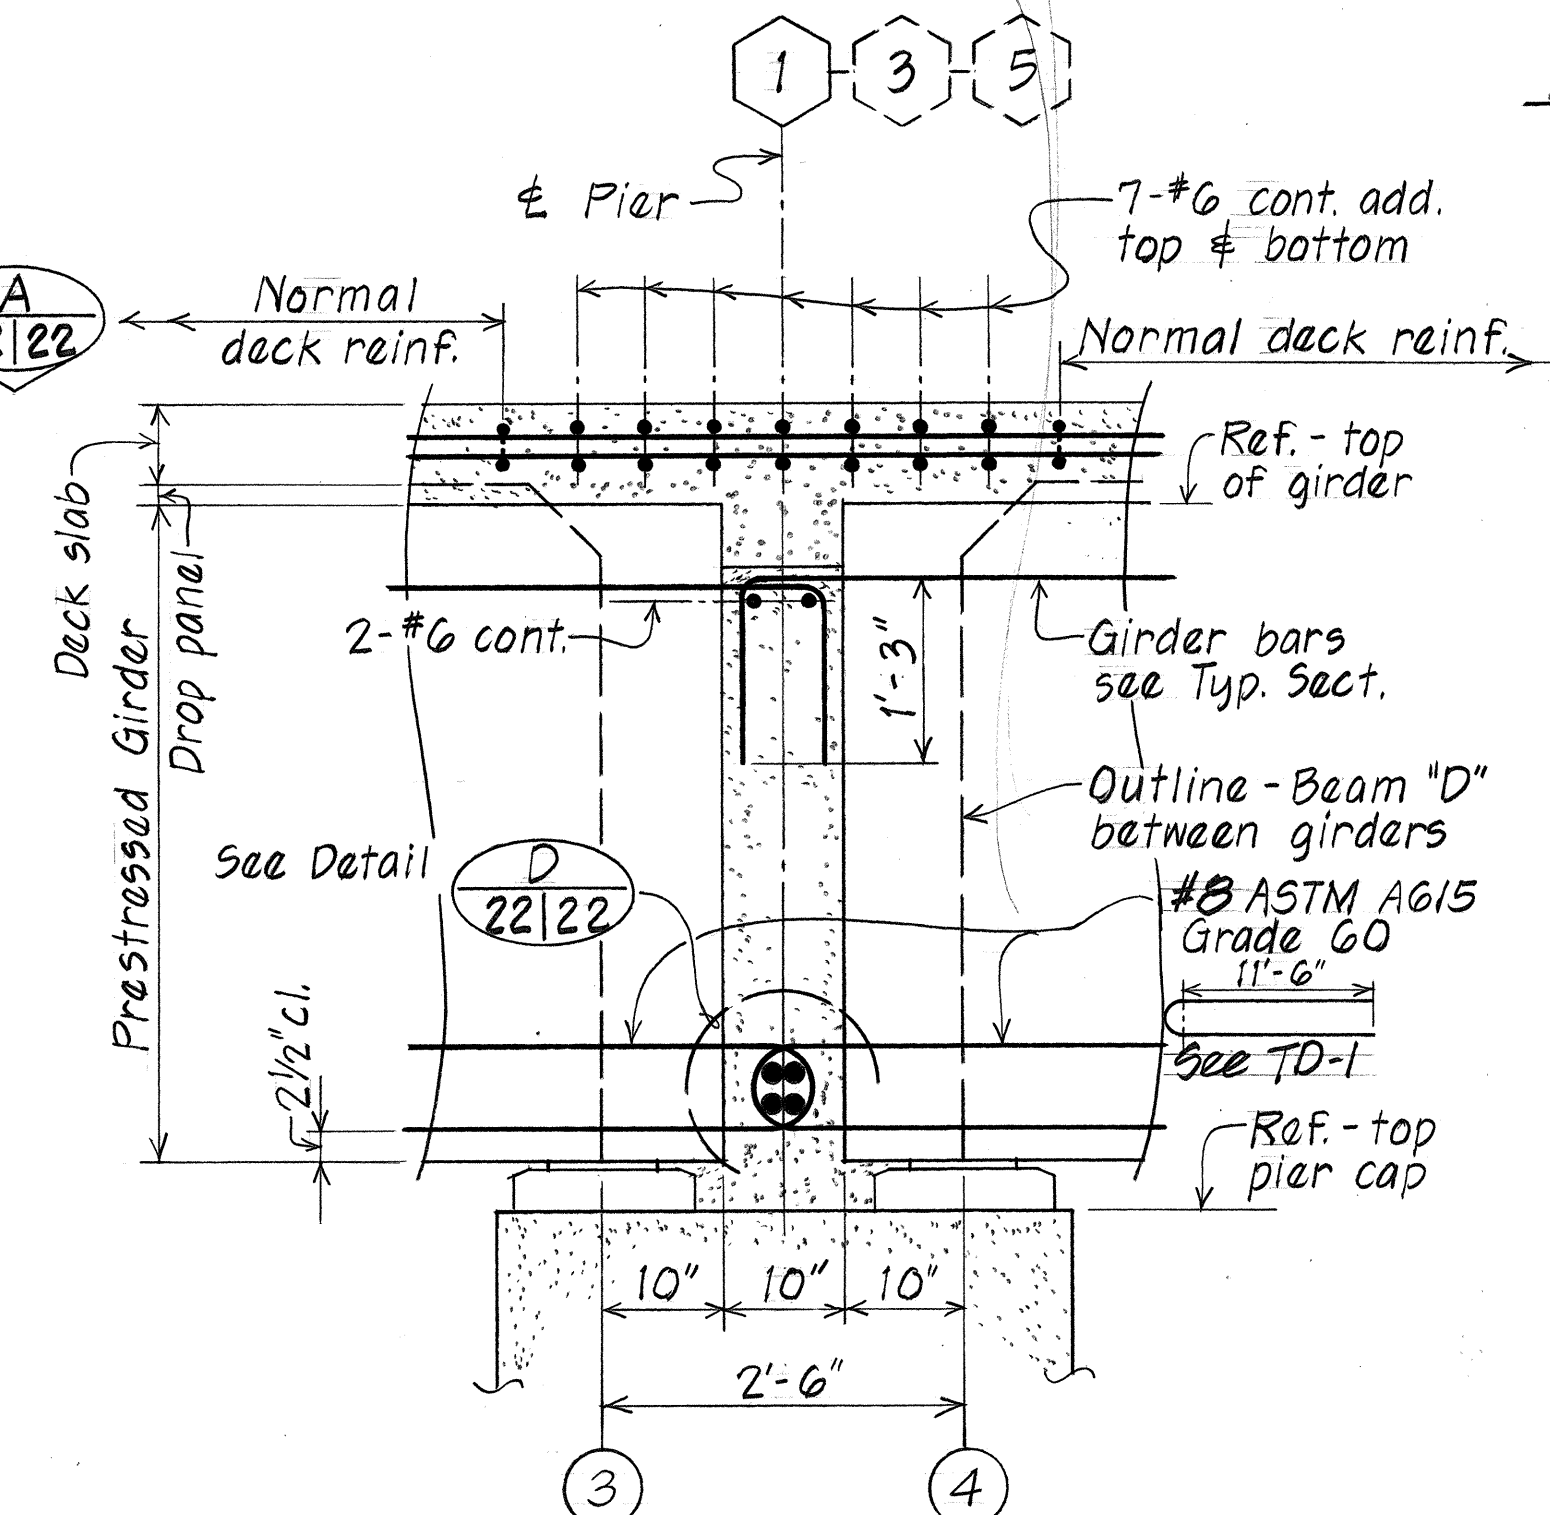

PART ELEVATION - BEAM "D"
Scale: 1/2" = 1'-0"

SECTION C 22/22
Scale: 3/4" = 1'-0"

DETAIL D 22/22
Scale: 1 1/2" = 1'-0"

DATE	3/24
SURVEY PLOTTED BY	G.U.
DRAWN BY	G.U.
DESIGNED BY	D.C.O.
CHECKED BY	
ORIGINAL PLAN	
NOTE BOOK	
No.	

STATE OF HAWAII
DEPARTMENT OF TRANSPORTATION
LAND TRANSPORTATION FACILITIES DIVISION
HONOKAHUA STREAM BRIDGE
BEAM "D" DETAILS
HONOAPIILANI HIGHWAY
Pineapple Hill to Honokahua Bay
Proj. No. F-030-1(18)
Scale: As Noted Date: Apr. 1984
SHEET NO. 22 OF 22 SHEETS