

INDEX TO DRAWINGS	
SHEET NO.	TITLE
S1	INDEX to DRAWINGS, GENERAL NOTES and LOCATION PLAN
S2	SYMBOLS and ABBREVIATIONS and ESTIMATED QUANTITIES
S3	LAYOUT PLAN
S4	LONGITUDINAL SECTION ALONG the SOUTHBOUND and NORTHBOUND LANES
S5	DECK FRAMING PLAN
S6	NORMAL DECK SECTION
S7	TYPICAL TOP and BOTTOM DECK SLAB REINFORCING (SOUTHBOUND and NORTHBOUND)
S8	FOUNDATION PLAN
S9	BORING LOG and CHANNEL FINISH GRADES
S10	FRONT FACE ELEVATION--ABUTMENT NO. 1 and NO. 2
S11	TYPICAL ABUTMENT SECTIONS and DETAILS
S12	PLAN--TYPICAL ABUTMENT FOOTING REINFORCING
S13	TYPICAL ABUTMENT CREEP BLOCK, HINGE BLOCK and CONCRETE SEAT REINFORCING DETAILS
S14	TYPICAL ABUTMENT END BEAM "A" REINFORCING DETAILS
S15	INTERMEDIATE DIAPHRAGM BEAM "B" DETAILS
S16	VERTICAL RESTRAINER, JOINT FILLER and DOWEL DETAILS
S17	TYPICAL STRUCTURE EXCAVATION and BACKFILL PAY LIMITS
S18	ELEVATIONS at WINGWALLS
S19	CANTILEVER WINGWALL NO. 1 DETAILS
S20	TYPICAL SECTIONS--CANTILEVER WINGWALL NO. 1
S21	CANTILEVER WINGWALL NO. 2 and NO. 7 DETAILS
S22	TYPICAL SECTIONS--CANTILEVER WINGWALL NO. 2 and NO. 7
S23	CANTILEVER WINGWALL NO. 3 DETAILS
S24	TYPICAL SECTIONS--CANTILEVER WINGWALL NO. 3
S25	CANTILEVER WINGWALL NO. 4 and NO. 5 DETAILS
S26	TYPICAL SECTIONS--CANTILEVER WINGWALL NO. 4 and NO. 5
S27	CANTILEVER WINGWALL NO. 6 DETAILS
S28	TYPICAL SECTIONS--CANTILEVER WINGWALL NO. 6
S29	CANTILEVER WINGWALL NO. 8 DETAILS
S30	TYPICAL SECTIONS--CANTILEVER WINGWALL NO. 8
S31	TYPICAL SECTION--RETAINING WALL NO. 1 and NO. 2
S32	TYPICAL FOOTING PLAN REINFORCING--RETAINING WALL NO. 1 and NO. 2
S33	PRESTRESSED CONCRETE GIRDER DETAILS--TYPE PG-II
S34	PLAN and ELEVATION--CONCRETE RAIL and METAL TUBE STEEL RAIL
S35	CONCRETE RAIL and METAL RAIL DETAILS, LIGHT STANDARD/JUNCTION BOX DETAILS
S36	END POST and GUARDRAIL CONNECTION DETAILS
S37	METAL GUARDRAIL TYPE 3 THRIE BEAM and APPURTENANCES DETAILS

GENERAL NOTES

FED. ROAD DIST. NO.	STATE	FED. AID PROJ. NO.	FISCAL YEAR	SHEET NO.	TOTAL SHEETS
HAWAII	HAW.	BR-NH-030-01(24)	2000	49	139

CONSTRUCTION NOTES:


- A. See Standard Specifications and Special Provisions.
- B. In general, top of concrete deck slab shall be constructed to follow the roadway vertical and horizontal curves and superelevations.
- C. Except as noted otherwise, all vertical dimensions are measured plumb.
- D. The Contractor shall verify all site conditions and not rely upon these plans for access road or stream location, etc. Conditions may differ from those shown due to work performed by other contracts.
- E. The Contractor shall coordinate his work with that performed concurrently on adjacent sites.
- F. The Contractor shall verify the location of all utility lines and notify the respective owners before commencing work on excavation.
- G. For concrete finish see Standard Specifications and Special Provisions.
- H. Construction joints may be relocated or additional ones added subject to the approval of the Engineer.
- I. Unless noted otherwise, all exposed concrete edges shall be chamfered $\frac{3}{4}$ ".

GENERAL:

- B. Standard detail drawings refer to all structures in general, except for modifications as may be required for special conditions. For such modifications refer to the corresponding detailed drawings.

FOUNDATION:

- A. For boring logs and their locations see Sheet *S8 and *S9.
- B. General:
1. The Contractor should be aware that conditions exist where the excavation of a footing located lower than an adjacent higher elevation footing may undermine the higher footing. The Contractor shall consider constructing and backfilling of the lower footing prior to starting excavation on the higher located footing.
 2. The pay limits for excavation shown on Sheet *S17 should not be considered as indicative of actual excavation requirements.
- C. For specific soil bearing capacity of spread footings of retaining walls and abutments see Sheet *S4.

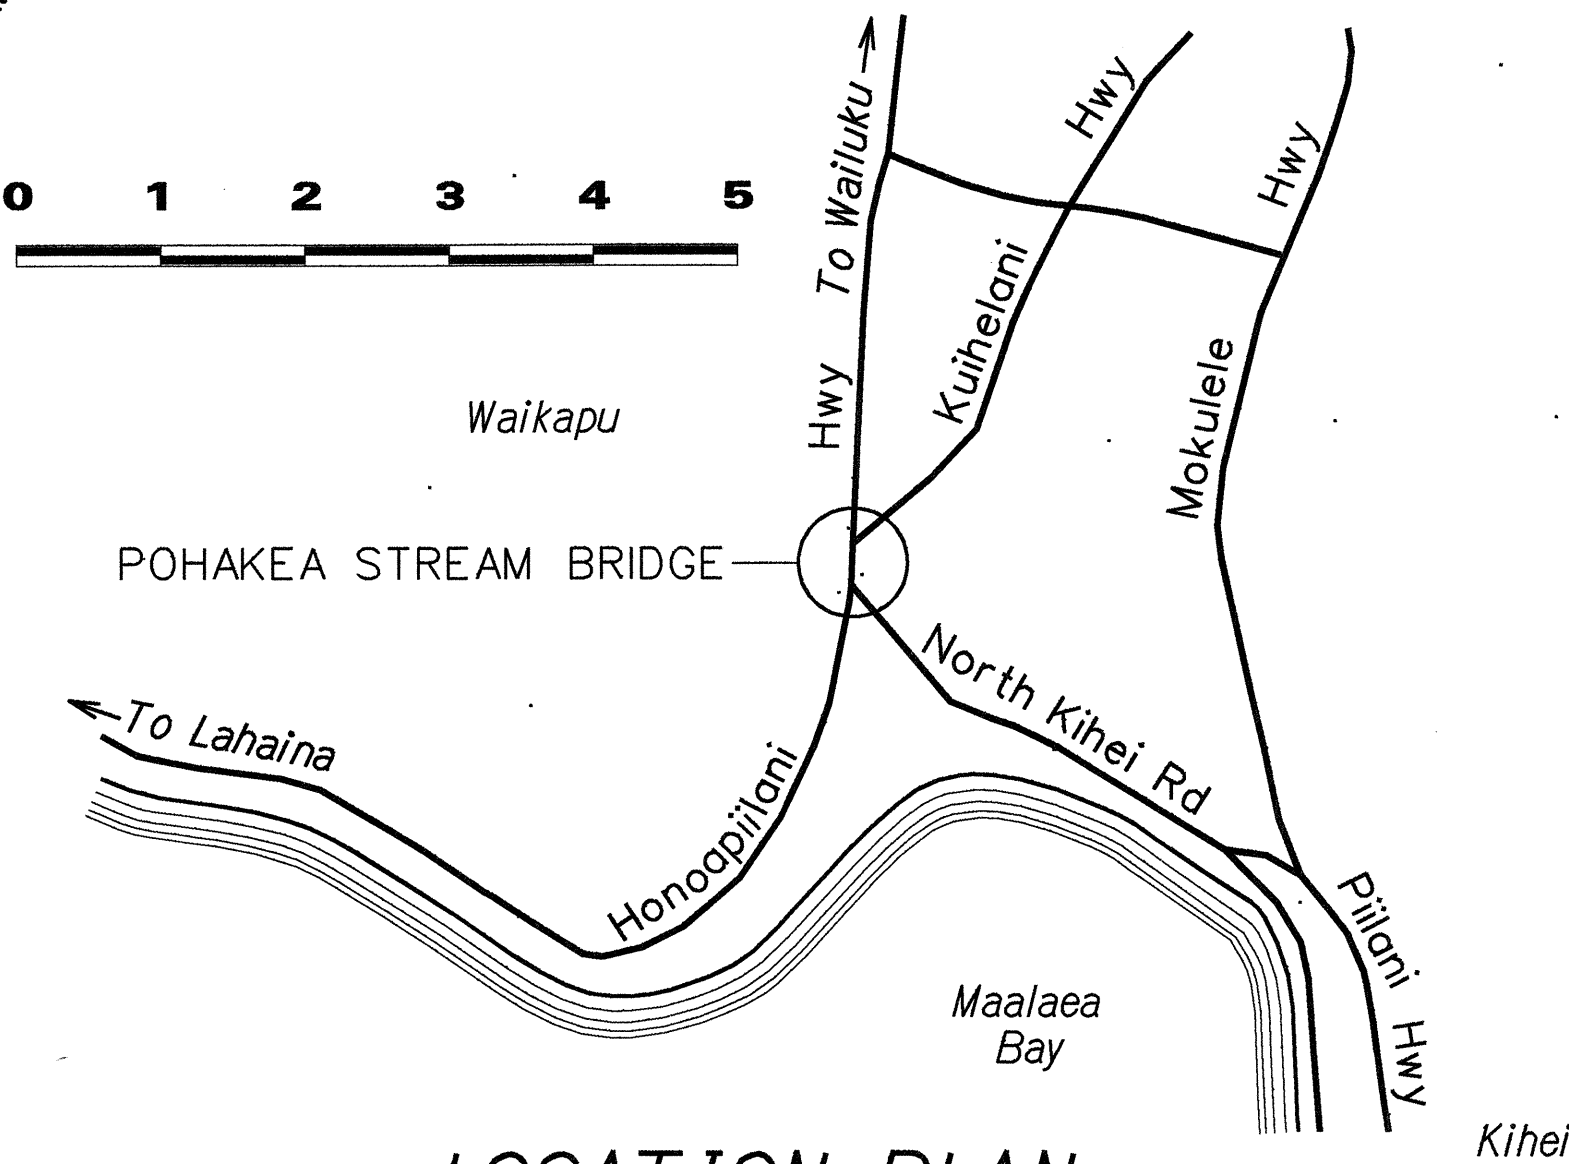

LOCATION PLAN

ORIGINAL PLAN	SURVEY PLOTTED BY _____	DATE <u>DEC 1998</u>
NOTE BOOK	DRAWN BY _____	<u>DEC 1998</u> <u>DEC 1998</u> <u>DEC 1998</u> <u>DEC 1998</u>
	TRACED BY _____	
	DESIGNED BY <u>SK</u>	
	QUANTITIES BY <u>SK</u>	
NOT PLOTTED	CHECKED BY <u>DCO</u>	

GENERAL SPECIFICATIONS:

Hawaii Department of Transportation, Standard Specifications for Road and Bridge Construction, 1994; together with Special Provisions prepared for this contract.

DESIGN SPECIFICATIONS:

AASHTO 1992 Standard Specifications for Highways, Bridges (Fifteenth Edition) and its subsequent interim specifications with interim supplements and modifications by the Highways Division, Department of Transportation, State of Hawaii.

DESIGN LOADS:

- A. Dead Load: An allowance of 20 p.s.f. for future wearing surface of asphalt concrete has been provided in the design.
- B. Live Load: AASHTO HS20-44 or Interstate Loading.
- C. Seismic Loads: Acceleration Coefficient -- 0.25
Design Seismic Performance Category -- C

MATERIALS:

- A. All concrete strengths shall be as noted below:

Item No.	Structural Parts	Classes of Concrete	Specified Compressive Strength, f'_c (28 days)
1	Prestressed Girders	-	6,000 p.s.i.
2	Columns, Abutment Footings, Abutment Walls and Retaining Walls including Wingwalls	-	5,000 p.s.i.
3	Concrete Rails and End Posts	-	4,000 p.s.i.
4	Bridge Deck and Diaphragm	BD	3,750 p.s.i.
5	All Others except as noted otherwise	A	3,000 p.s.i.

- B. All reinforcing steel shall be ASTM A 615, grade 60 unless noted otherwise.
- C. Reinforcing steel shall be ASTM A 706 where welded connections are shown.
- D. All structural steel shall be ASTM A-36 hot-dip galvanized after fabrication unless noted otherwise.
- E. All anchor bolts, washers and nuts shall be ASTM A-307 hot-dip galvanized after fabrication unless noted otherwise.
- F. For materials of prestressed concrete girders, see applicable prestressed concrete notes.
- G. Roofing Paper: 2-Layers D 224 89 Type II Asphalt Roll Roofing (Organic Felt).

REINFORCEMENT:

- A. The minimum covering measured from the surface of the concrete to the face of any reinforcing bar shall be as follows, except as shown otherwise:
 1. Deck Slabs
 - A. Top Bars -- $1\frac{1}{2}$ "
 - B. Bottom Bars -- $1\frac{1}{4}$ " except as noted otherwise
 2. For prestressed concrete girders see Prestressed Concrete Girder Details.
 3. Abutments and retaining walls -- 2"
 4. Concrete cast against and permanently exposed to earth -- 3"
- B. Reinforcing bars shall be detailed in accordance with A.C.I. Manual of Standard Practice for Detailing Reinforced Concrete Highway Structures unless noted otherwise.
- C. Minimum clear spacing between parallel bars shall be $1\frac{1}{2}$ times the diameter of the bars (for non-bundled bars). But in no case shall the clear distance between the bars be less than $1\frac{1}{2}$ times the maximum size of the course aggregate.
- D. All dimensions relating to reinforcing bars (e.g. spacing of bars, etc.) are to centers of bars unless noted otherwise.
- E. Reinforcing bars shall be securely tied at all intersections and lap splices except where the spacing of intersections is less than one foot in each direction, in which case alternate intersections shall be tied.
- F. In general, splicing of reinforcing steel, where permitted, shall be done in accordance with Section 602--Reinforcing Steel, of the Standard Specifications.

GIRDER BEARINGS, HINGE BLOCKS AND CREEP BLOCKS:

- A. Girders concrete seat receiving elastomeric pads, hinge blocks and creep blocks shall be poured monolithically with supporting structure. Top of concrete seats receiving elastomeric bearing pads shall be finished with a steel trowel to a smooth level surface to the elevation shown on the plans. Grind down high spots as needed to provide an even bearing surface to $1/16" \pm$ tolerance.
- B. Elastomeric Pads -- To prevent displacement, the bottom of bridge bearing pads shall be secured to the concrete seats with adhesives approved by the Engineer.

STATE OF HAWAII
DEPARTMENT OF TRANSPORTATION
HIGHWAYS DIVISION

POHAKEA STREAM BRIDGE
INDEX to DRAWINGS, GENERAL NOTES
and LOCATION PLAN
HONOAPIILANI HIGHWAY WIDENING
North Kihei Road to Kuhelani Highway
Fed. Aid Proj. No. BR-NH-030-1(24)

Scale: As Noted Date: Dec, 1998

SHEET No. 51 OF 37 SHEETS

FED. ROAD DIST. NO.	STATE	FED. AID PROJ. NO.	FISCAL YEAR	SHEET NO.	TOTAL SHEETS
HAWAII	HAW.	BR-NH-030-1(24)	2000	50	139

SYMBOLS AND ABBREVIATIONS

Detail or Section designation
Sheet No. Section is cut or Detail Location
Sheet No. Detail is drawn

⊗ - Bearing Abutment Seat Line
⊙ - Boring No. & Designation

Abut. Abutment
AC Asphaltic Concrete
Adj. Adjacent
Alt. Alternate
Approx. Approximate
Az. Azimuth
℄ Baseline
Bal. Balance
Bet. Between
B.F. Both faces
B.F.E. Bottom Footing Elevation
Bk. Back
Blf. Bolt
Bm. Beam
B, Bot., Bott. Bottom
Br. Bridge
Brg., Brgs. Bearing, Bearings
B.V.C. Beginning of Vertical Curve
℄ Center Line
Cant. Cantilever
C.B. Creep Block
C.F. Cubic Feet
CIP Cast in Place
C.I.P. Cast Iron Pipe
Cl., Clr. Clear
Col. Column
Conc. Concrete
Conn. Connection
Const. Construction
Cont. Continuous
CRM Cement Rubble Masonry
C.Y., Cu. Yd. Cubic Yards

Det. Diameter
Dia., ∅ Diameter
Dim. Dimension
Dwg., Dwgs. Drawing, Drawings
EA, Ea., ea. Each
E.F. Each Face
Elec. Electrical
El., Elev. Elevation
Emb. Embankment
E.P. Edge of Pavement
Eq. Equal
Est. Estimated
E.W. Each Way
Exc. Excavation
Exist. Existing
Exp., (E) Expansion
Ext. Exterior
(F) Fixed
F' Specified Strength of Concrete
F' Strength of Concrete at Time of Initial Prestress
F.F. Front Face or Far Face
Fig. Figure
Fin. Finish
Fin. Gr. Finish Grade
Ftg., Foot'g Footing
Ga. Gage, Gauge
Galv. Galvanized
Gir., G Girder
G.R.P. Grouted Rubble Paving
Gr. Grade
Grd. Ground
(H) Hinge
H.B. Hinge Block
Horiz. Horizontal
HS High Strength
Ht. Height
Hwy. Highway

I.B. Inbound
I.F. Inside Face
In. Inch
Int. Interior
Inv. Invert
Jt. Joint
L Length
LBS., lb., lbs. Pound, Pounds
L.F., Lin. Ft. Linear Feet
Lg. Long
Longit. Longitudinal
L.S. Lump Sum
Lt. Left
Ltg. Std. Lighting Standard
Max. Maximum
Mech. Mechanical
Min. Minimum
Misc. Miscellaneous
N North
N.B. Northbound
N.F. Near Face
No., # Number
N.T.S. Not To Scale
O.B. Outbound
o.c. On Center
O.G. Outside Girder
Opn'g Opening
o/s, O/S Offset
P.B. Pull Box
P.C. Point of Curvature
P.C.C. Portland Cement Concrete
Perf. Perforated
PG-() Prestressed Girder-(Type)
PL Plate
P/S Prestressed Strands
Pvmt. Pavement

R Radius
Rdwy Roadway
Ref. Reference
Reinf. Reinforcement
Ret. Retaining
Req'd Required
R.F. Rear Face
Rt. Right
R/W Right Of Way
S South
S.B. Southbound
Sect. Section
SF Square Feet
Shldr.Sht. Sheet
Spc. Space
Spced. Spaced
Spcg. Spacing
Spec. Specification
Sprd. Spread
Sta. Station
Std. Standard
Stirr. Stirrup
Str. Straight
Struct. Structural
Symm. Symmetrical
T Top
Temp. Temporary
Thk. Thick, Thickness
T.O.D. Top Of Deck
Tot. Total
Transv. Transverse
Typ. Typical
Var. Varies
V.C. Vertical Curve
Vert. Vertical
W West
w/ With
W.W. Wingwall

ESTIMATED QUANTITIES


ITEM NO.	ITEM DESCRIPTION	UNIT	QUANTITY
201.0101	Removal of Large Existing Trees in Stream Bed	Each	2
201.0200	Clearing and Grubbing of Existing Stream Bed	L.S.	L.S.
202.0440	Removal of Existing Bridge Structures	L.S.	L.S.
206.6100	Structure Excavation for Bridge Structures and Wingwalls	Cu. Yds.	4,430.0
206.6200	Structure Excavation for Retaining Walls	Cu. Yds.	878.0
206.7100	Structure Backfill for Bridge Structures and Wingwalls	Cu. Yds.	3,501.0
206.7200	Structure Backfill for Retaining Walls	Cu. Yds.	811.0
206.8100	Filter Material for Abutments and Wingwalls	Cu. Yds.	158.3
206.8200	Filter Material for Retaining Walls	Cu. Yds.	27.2
207.0200	Channel Excavation	Cu. Yds.	1,835.0
503.1100	Concrete in Retaining Walls (except Footings)	L.S.	L.S.
503.1200	Concrete in Bridge Structures (except Footings)	L.S.	L.S.
503.1300	Concrete in Footings for Bridge Structures	L.S.	L.S.
503.1400	Concrete in Footings for Retaining Walls	L.S.	L.S.
504.2200	Type II Prestressed Concrete Girders	Lin. Ft.	1,251.0
507.3400	Metal Bridge Railing w/Posts - Bikeway Metal Railing	Lin. Ft.	147.0
507.6000	Concrete Bridge Railing - Parapets and End Posts	Lin. Ft.	390.0
602.0100	Reinforcing Steel in Retaining Walls	L.S.	L.S.
602.0200	Reinforcing Steel in Bridge Structures and Wingwalls	L.S.	L.S.
606.3100	Type 3 Thrie Beam Guardrail w/Posts	Lin. Ft.	200.0
612.0200	Grouted Rubble Paving (GRP) Gutter	Cu. Yds.	7.0
612.0300	Grouted Rubble Paving (GRP) Slope Protection	Cu. Yds.	42.0

ORIGINAL PLAN	DATE	DEC 1998
DRAWN BY	KSG	
DESIGNED BY	SK	DEC 1998
CHECKED BY	SK	DEC 1998
NOTED BY	SK	DEC 1998
APPROVED BY	SK	DEC 1998

STATE OF HAWAII
DEPARTMENT OF TRANSPORTATION
HIGHWAYS DIVISION
POHAKEA STREAM BRIDGE
SYMBOLS and ABBREVIATIONS
and ESTIMATED QUANTITIES
HONOAPIILANI HIGHWAY WIDENING
North Kihei Road to Kulahealani Highway
Fed. Aid Proj. No. BR-NH-030-1(24)
Scale: As Noted
Date: Dec. 1998

FED. ROAD DIST. NO.	STATE	FED. AID PROJ. NO.	FISCAL YEAR	SHEET NO.	TOTAL SHEETS
HAWAII	HAW.	BR-NH-030-1(24)	2000	51	139

CURVE DATA	
Southbound:	Northbound:
$\Delta = 6^{\circ}29'45''$	$\Delta = 3^{\circ}12'30''$
$R = 34,377.50'$	$R = 34,431.50'$
$T = 1,950.84$	$T = 964.26$
$C = 3,895.42$	$C = 1,927.77$
$L_c = 3,897.50$	$L_c = 1,928.02$

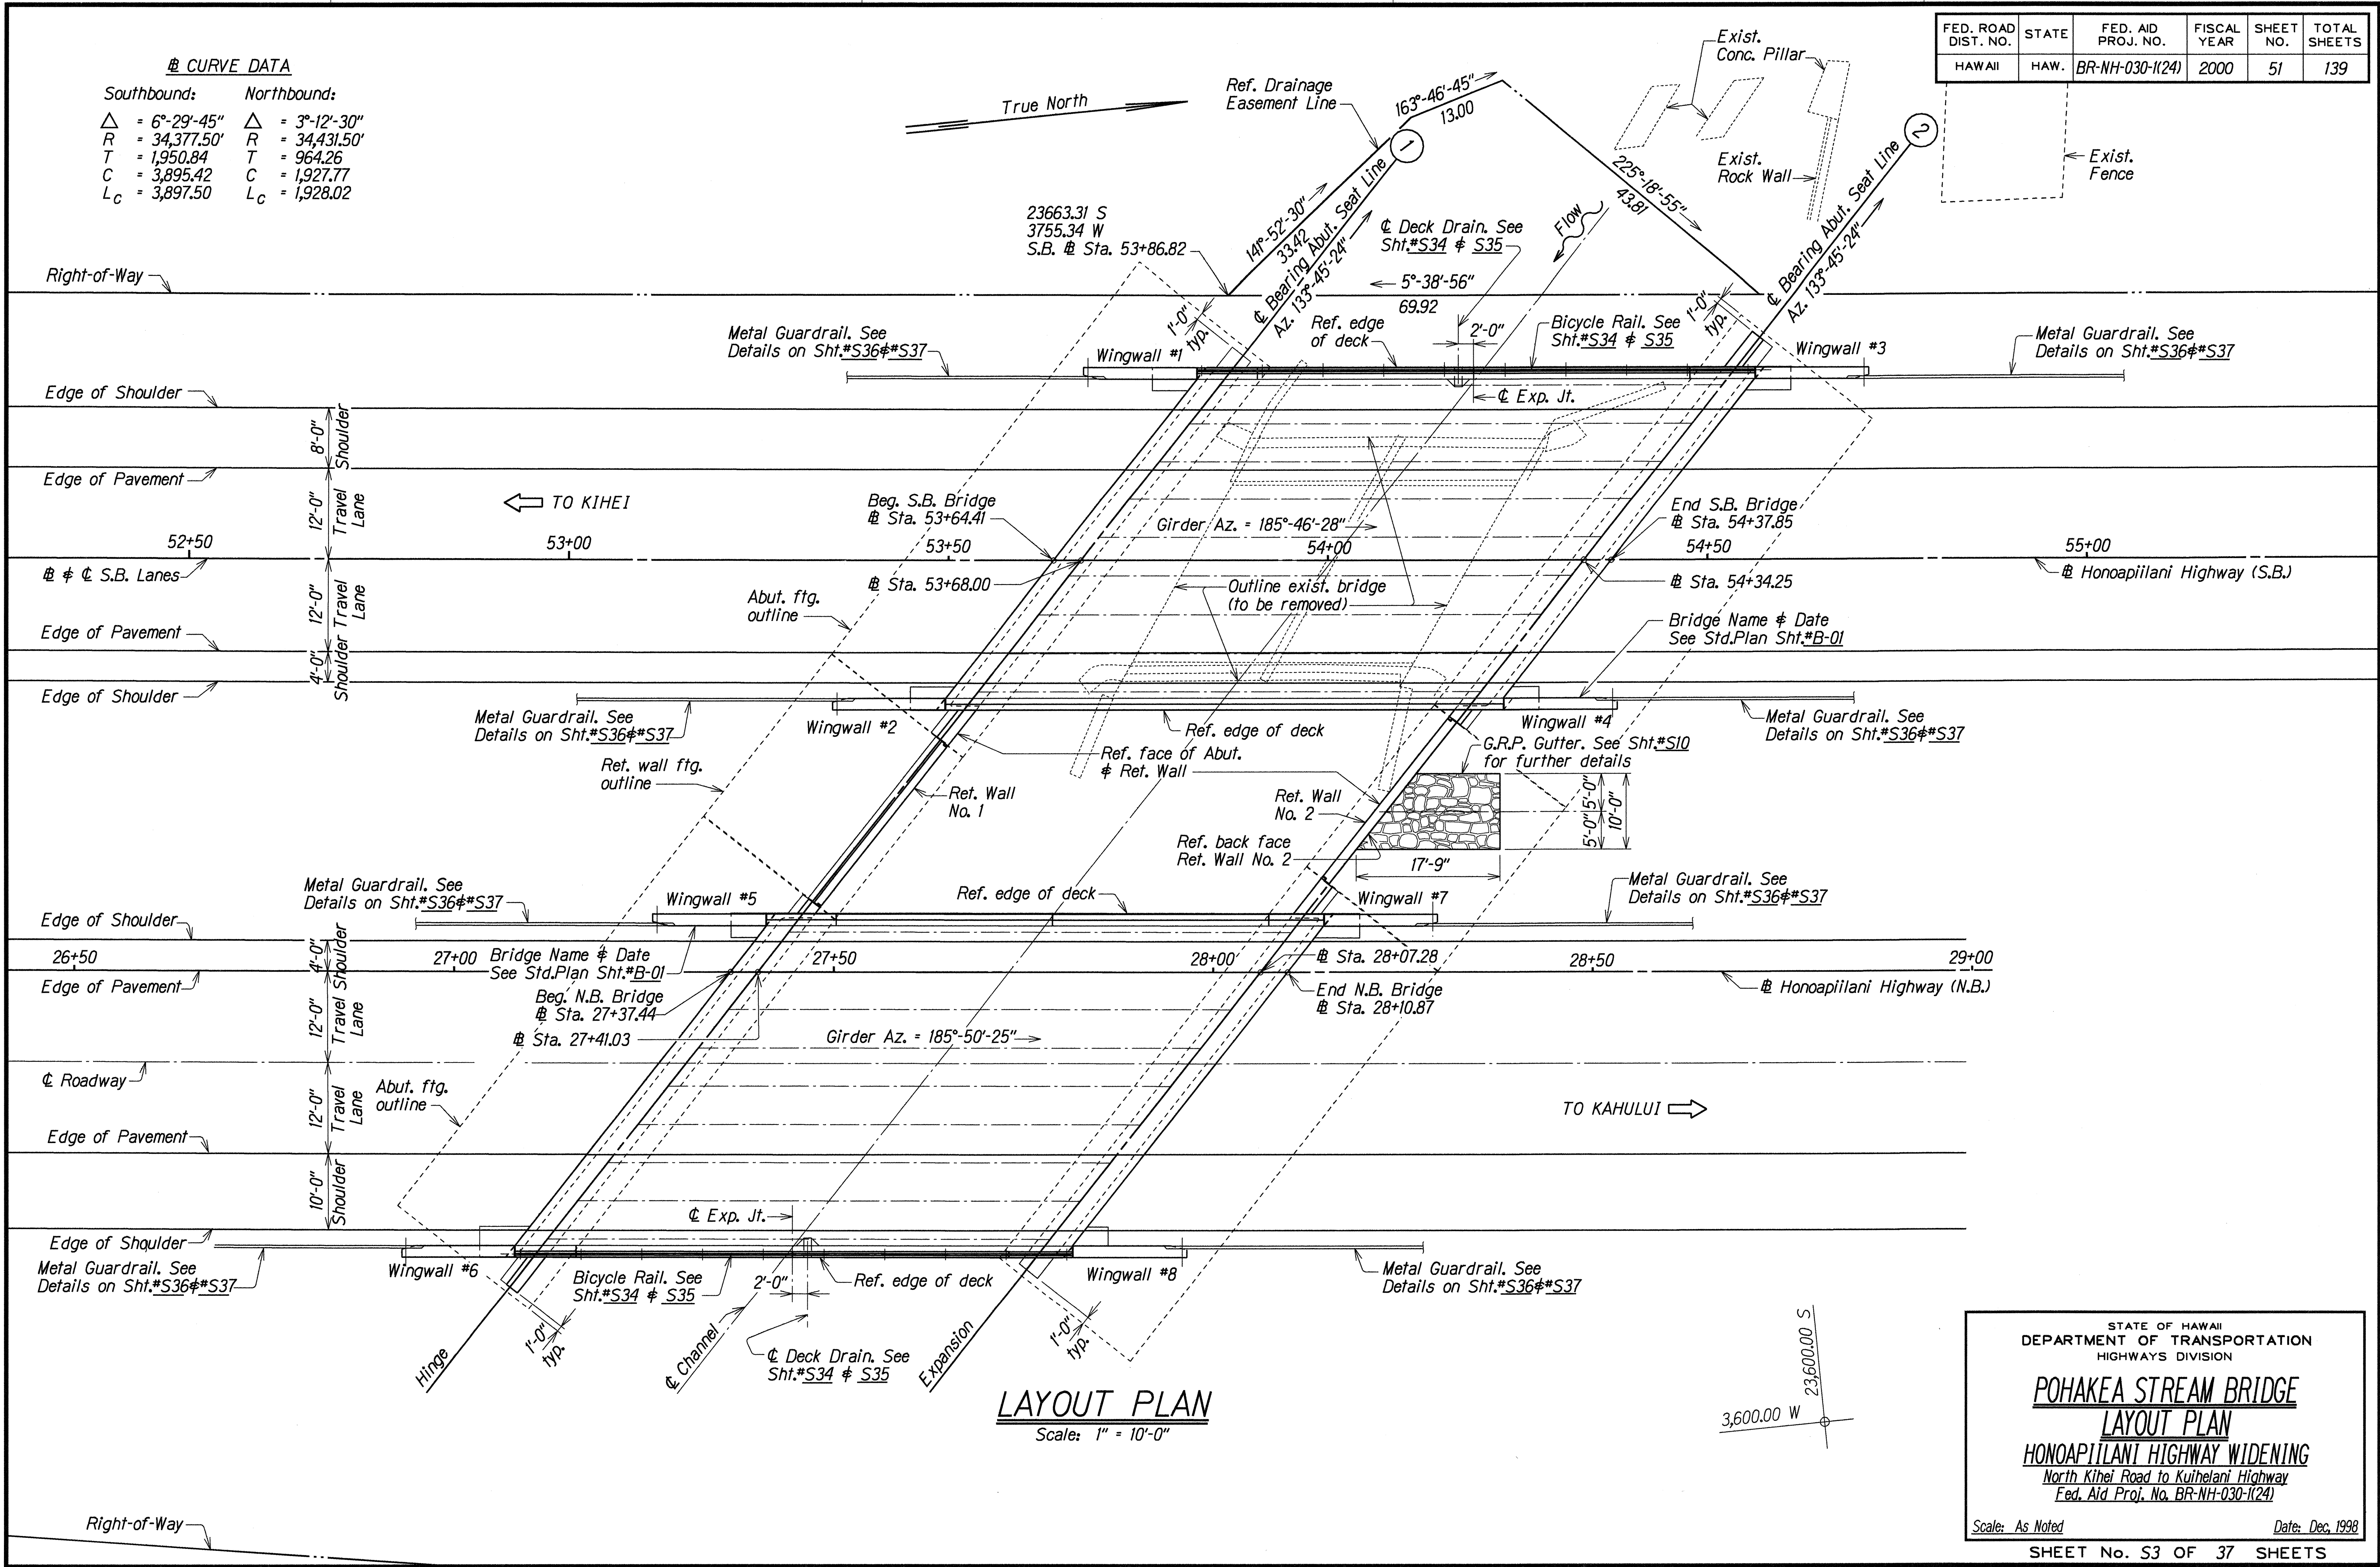

ORIGINAL PLAN	DATE	DEC 1998
DRAWN BY	SK	DEC 1998
CHECKED BY	SK	DEC 1998
NOTED BY	SK	DEC 1998
QUANTITIES BY	SK	DEC 1998
CHECKED BY	SK	DEC 1998


STATE OF HAWAII
DEPARTMENT OF TRANSPORTATION
HIGHWAYS DIVISION

POHAKEA STREAM BRIDGE
LAYOUT PLAN
HONOAPIILANI HIGHWAY WIDENING
 North Kihei Road to Kuilani Highway
 Fed. Aid Proj. No. BR-NH-030-1(24)

Scale: As Noted
Date: Dec. 1998

SHEET No. 53 OF 37 SHEETS

FED. ROAD DIST. NO.	STATE	FED. AID PROJ. NO.	FISCAL YEAR	SHEET NO.	TOTAL SHEETS
HAWAII	HAW.	BR-NH-030-1(24)	2000	52	139

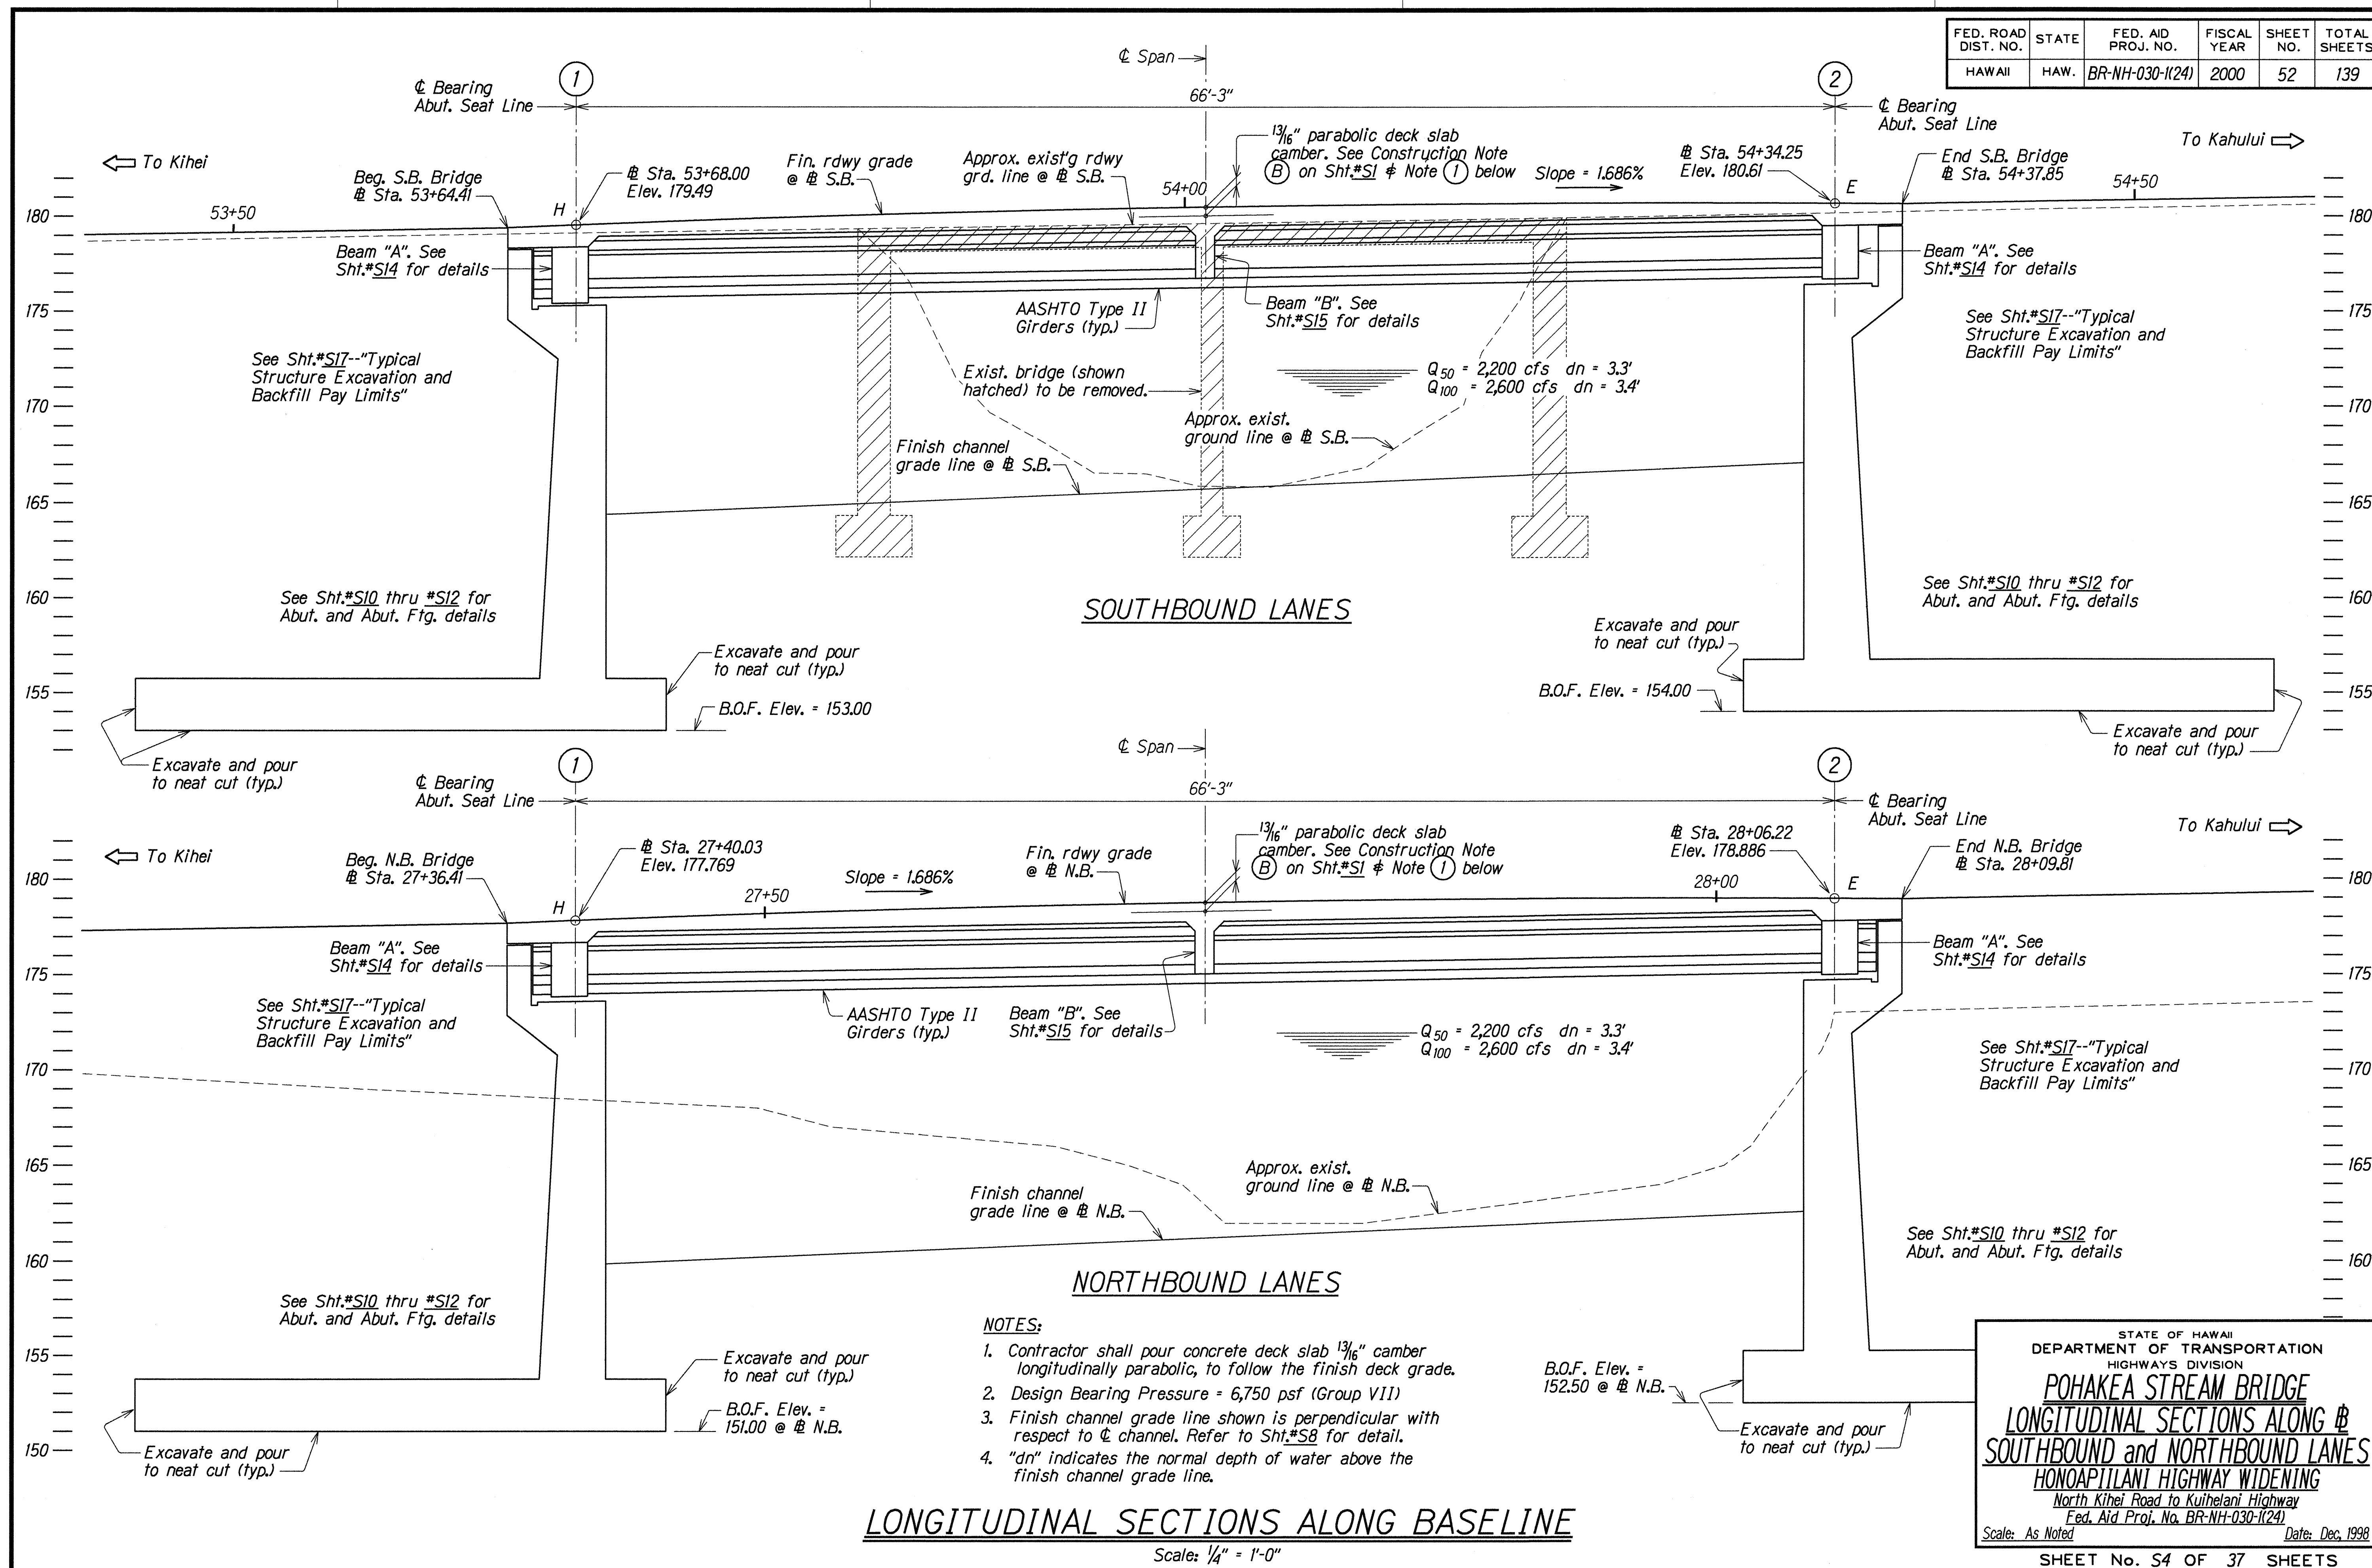

ORIGINAL PLAN	DATE
DESIGNED BY	DEC 1998
DRAWN BY	DEC 1998
CHECKED BY	DEC 1998
NOTED BY	DEC 1998
QUANTITIES BY	DEC 1998
CHECKED BY	DEC 1998


FED. ROAD DIST. NO.	STATE	FED. AID PROJ. NO.	FISCAL YEAR	SHEET NO.	TOTAL SHEETS
HAWAII	HAW.	BR-NH-030-1(24)	2000	53	139

Legend: CB = Creep Block
HB = Hinge Block

- Notes:**
1. For girder lengths see Sht.#S33
 2. Girder spacing shown are distance normal to girder.
 3. For typical Beam "A" details see Sht.#S14.
 4. For typical Beam "B" details see Sht.#S15.



Right-of-Way

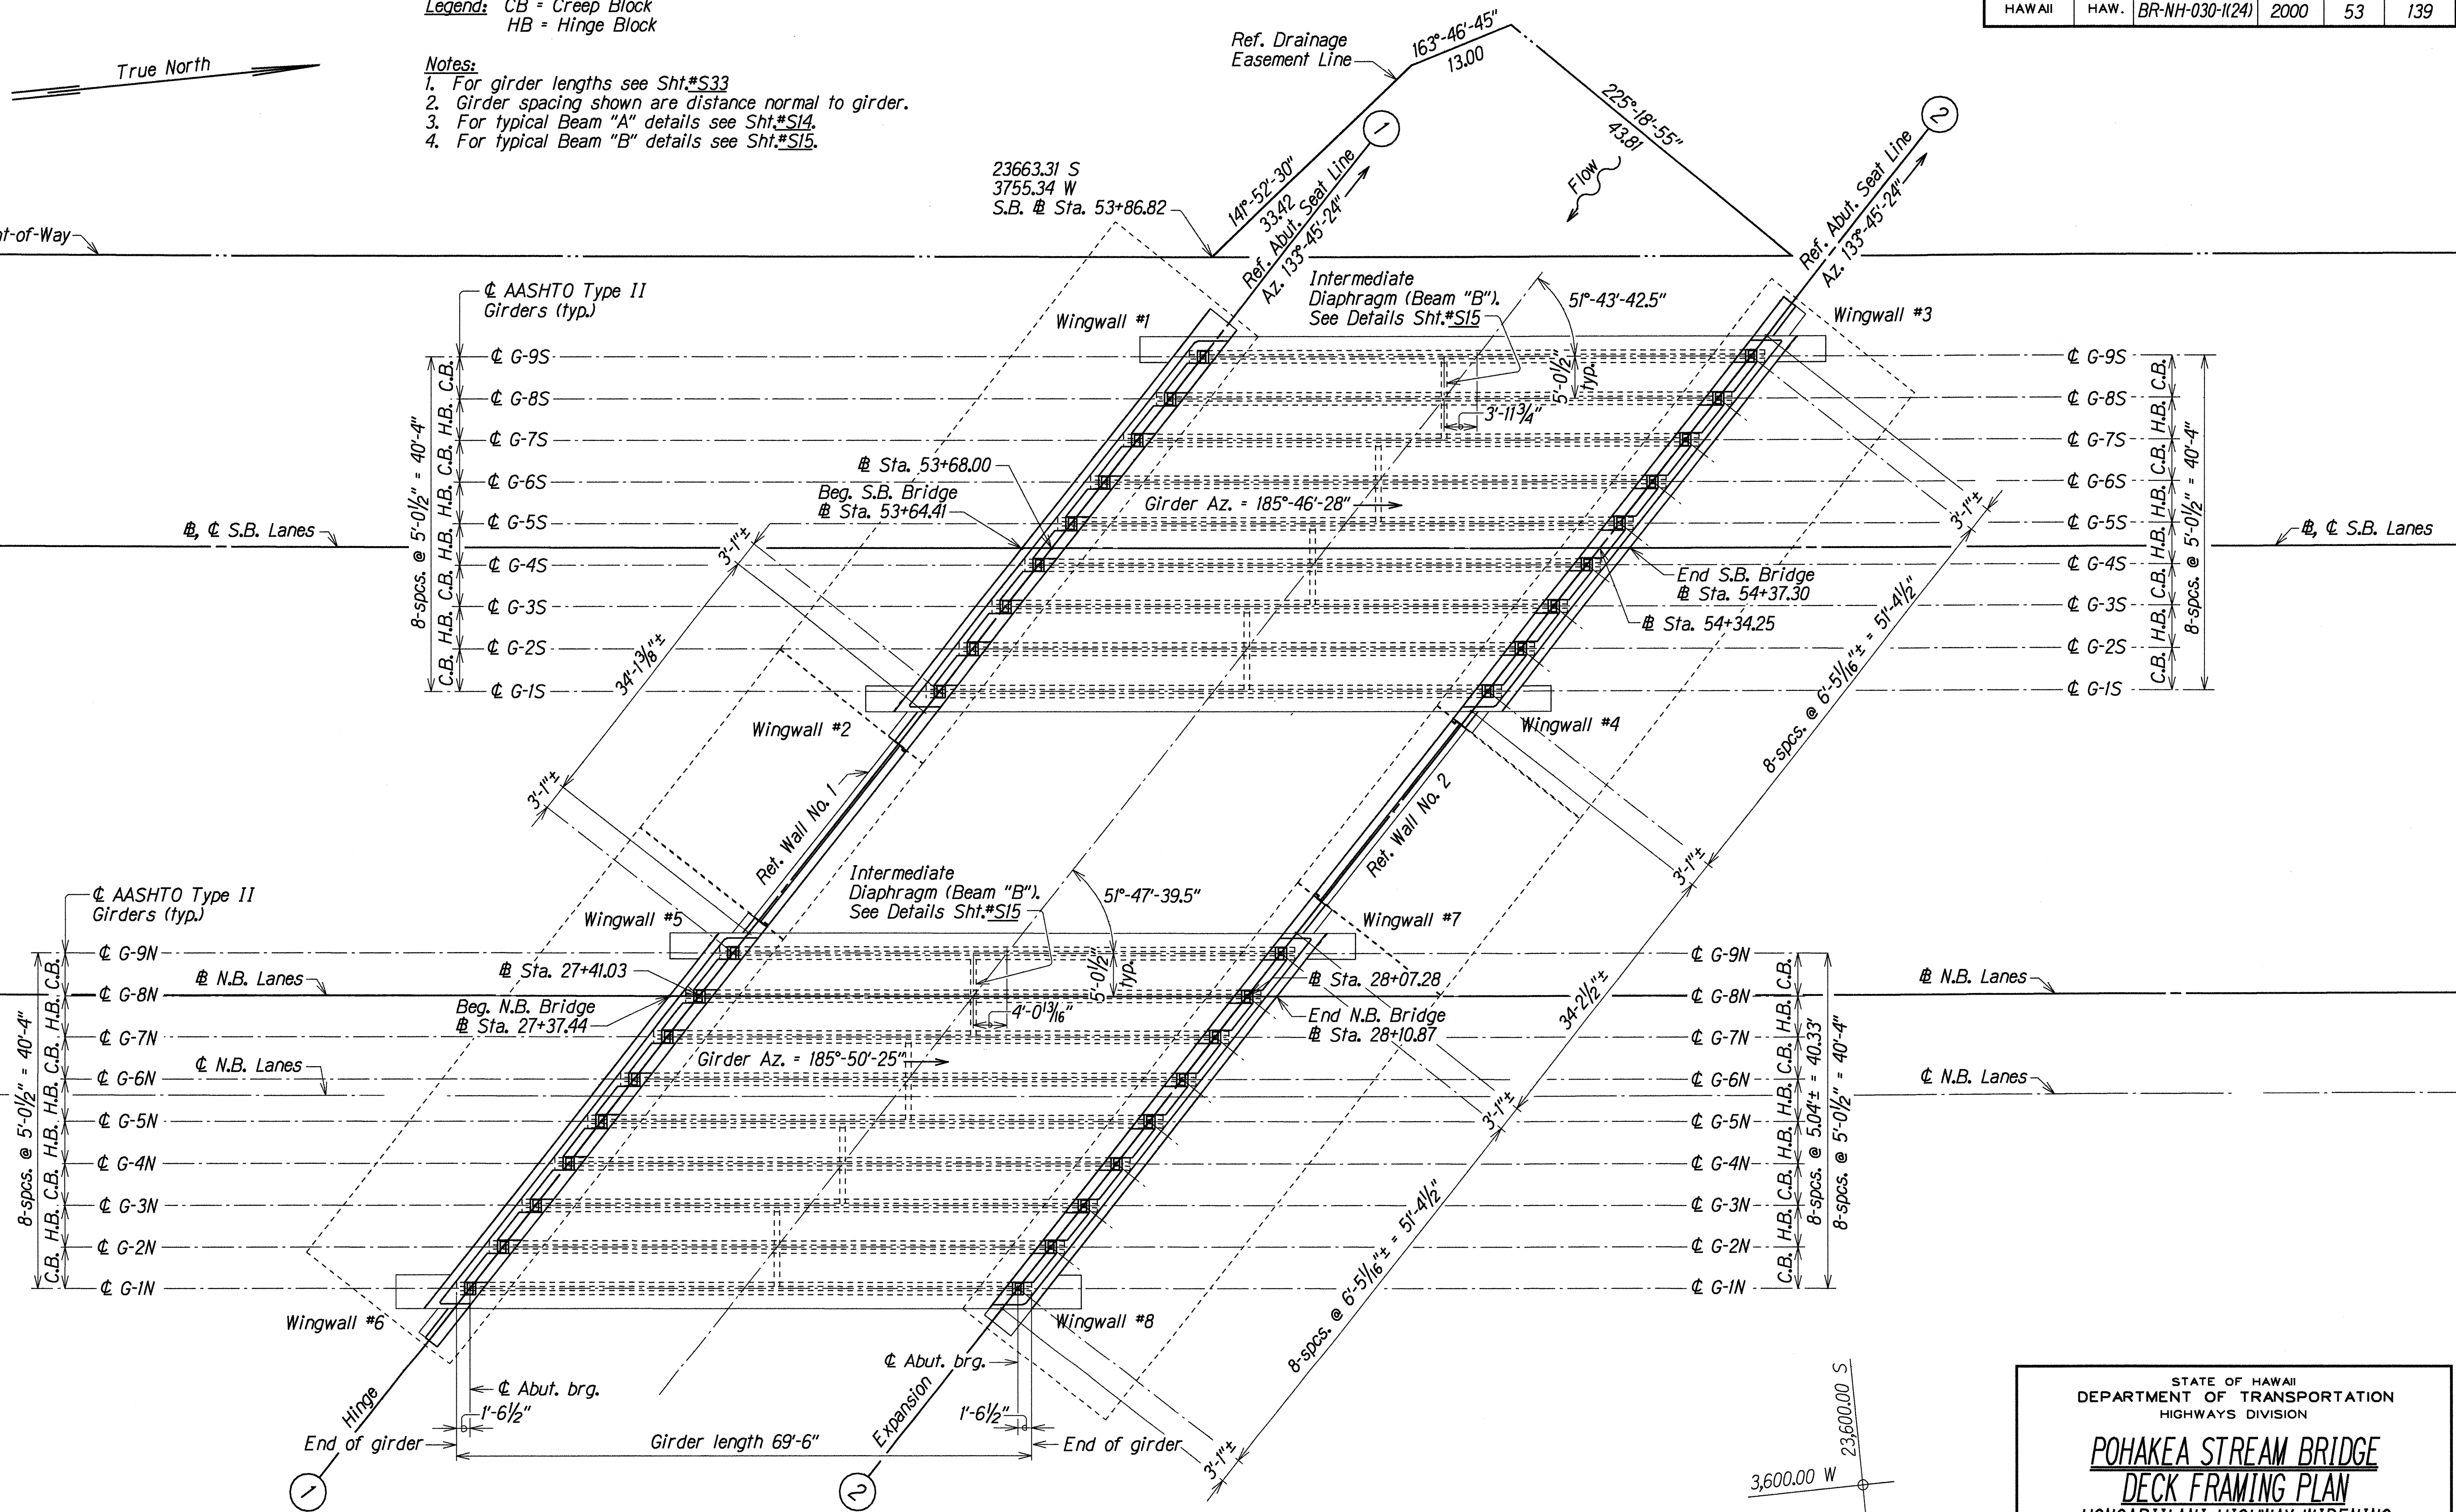

DECK FRAMING PLAN

Scale: 1" = 10'-0"

ORIGINAL PLAN	DATE	DEC 1998
DRAWN BY	KSG	
TRACED BY	SK	DEC 1998
CHECKED BY	SK	DEC 1998
NOTED BY	SK	DEC 1998
QUANTITIES BY	SK	DEC 1998
CHECKED BY	SK	DEC 1998
NOTED BY	SK	DEC 1998

STATE OF HAWAII
DEPARTMENT OF TRANSPORTATION
HIGHWAYS DIVISION


**POHAKEA STREAM BRIDGE
DECK FRAMING PLAN**

HONOAPIILANI HIGHWAY WIDENING
North Kihei Road to Kihelani Highway
Fed. Aid Proj. No. BR-NH-030-1(24)

Scale: As Noted Date: Dec, 1998

SHEET No. S5 OF 37 SHEETS


FED. ROAD DIST. NO.	STATE	FED. AID PROJ. NO.	FISCAL YEAR	SHEET NO.	TOTAL SHEETS
HAWAII	HAW.	BR-NH-030-1(24)	2000	54	139

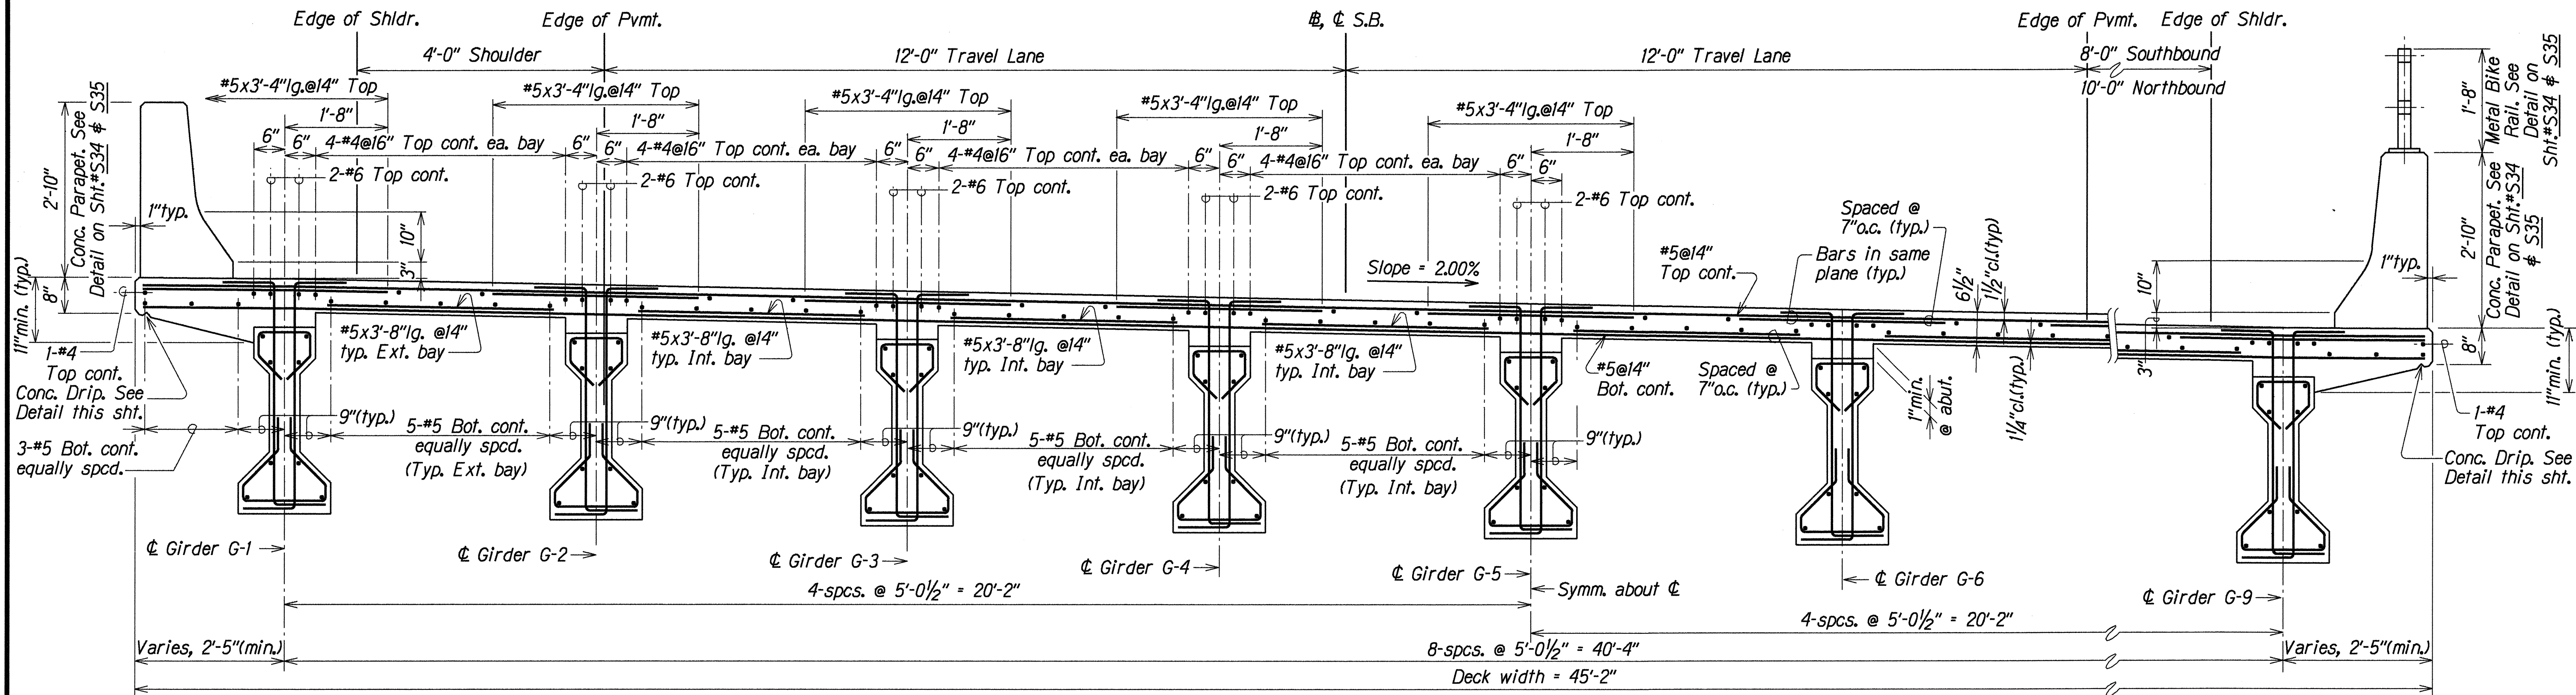

NORMAL DECK SECTION


(S.B. SHOWN--N.B. SIMILAR)
Scale: 3/4" = 1'-0"

- Notes:
- See Conc. Girder Details on Sht.#S33.
 - Concrete Deck Slope (2%), shown typical, to match the Slope of the Roadway Section.
 - Girder spacing shown as distance normal to center line of girders.

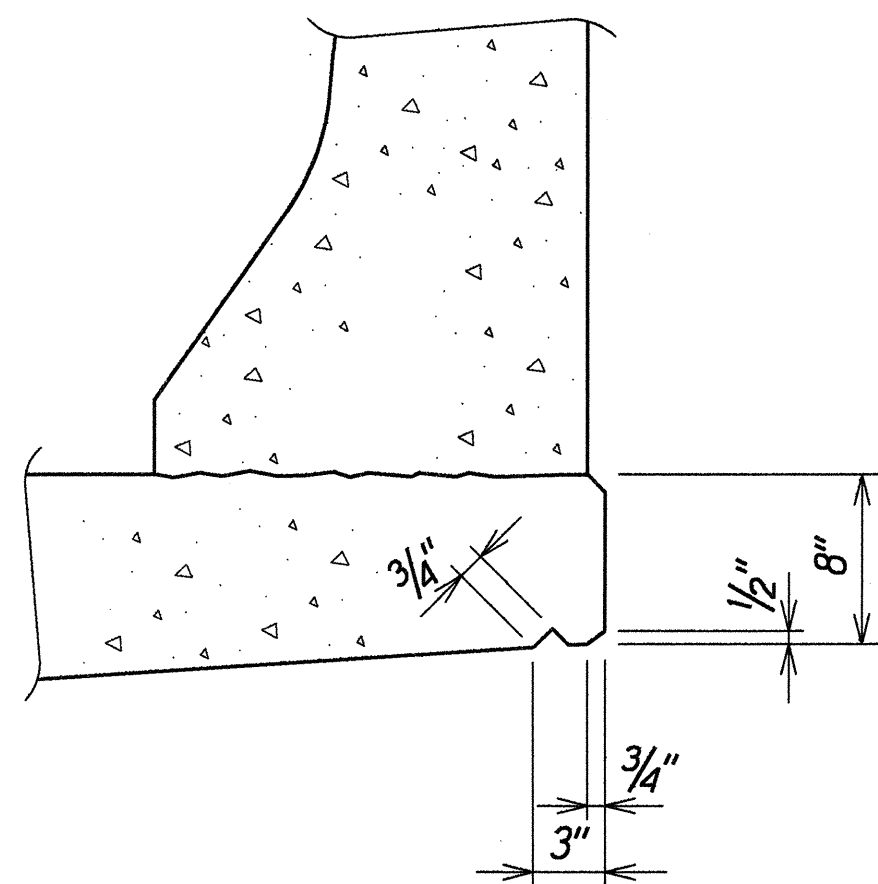

TYPICAL DRIP DETAIL

Scale: 1 1/2" = 1'-0"

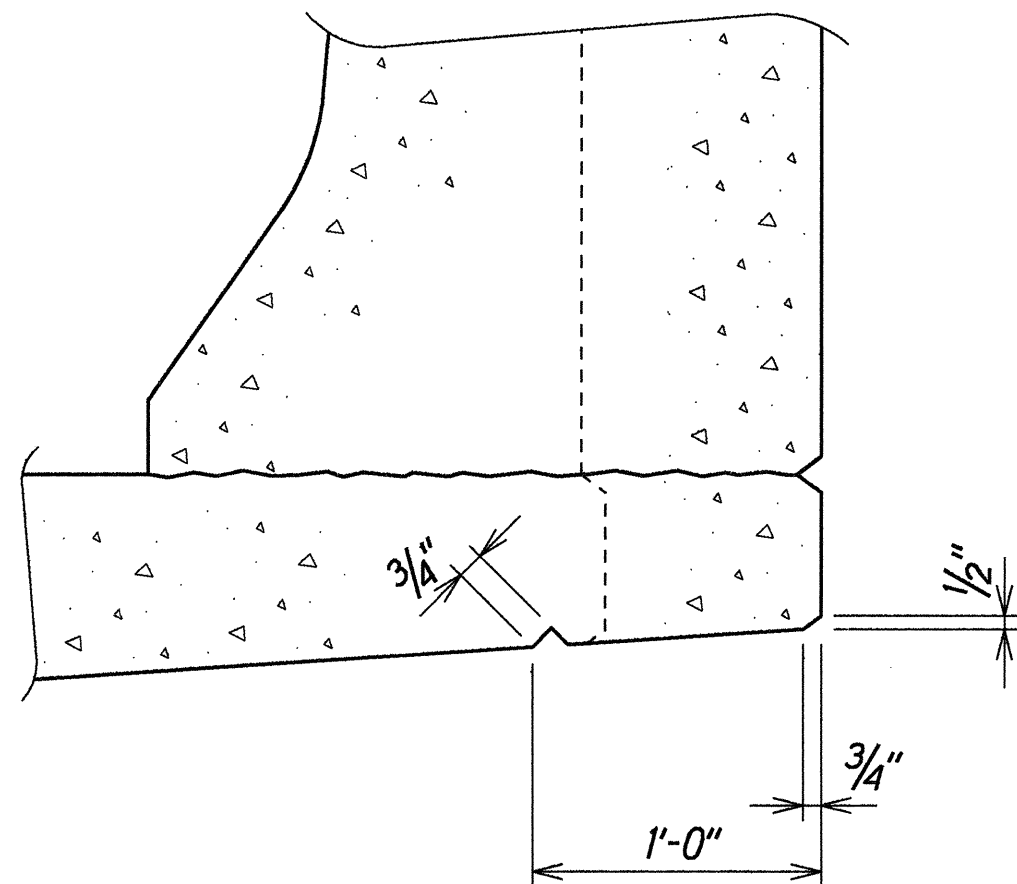

DRIP DETAIL AT LIGHT STANDARD

Scale: 1 1/2" = 1'-0"

SURVEY PLOTTED BY	DATE
DRAWN BY	DEC 1998
DESIGNED BY	DEC 1998
QUANTITIES BY	DEC 1998
CHECKED BY	DEC 1998


STATE OF HAWAII
DEPARTMENT OF TRANSPORTATION
HIGHWAYS DIVISION


POHAKEA STREAM BRIDGE
NORMAL DECK SECTION
HONOAPIILANI HIGHWAY WIDENING
North Kihei Road to Kihelani Highway
Fed. Aid Proj. No. BR-NH-030-1(24)

Scale: As Noted
Date: Dec, 1998

SHEET No. S6 OF 37 SHEETS

FED. ROAD DIST. NO.	STATE	FED. AID PROJ. NO.	FISCAL YEAR	SHEET NO.	TOTAL SHEETS
HAWAII	HAW.	BR-NH-030-11(24)	2000	55	139

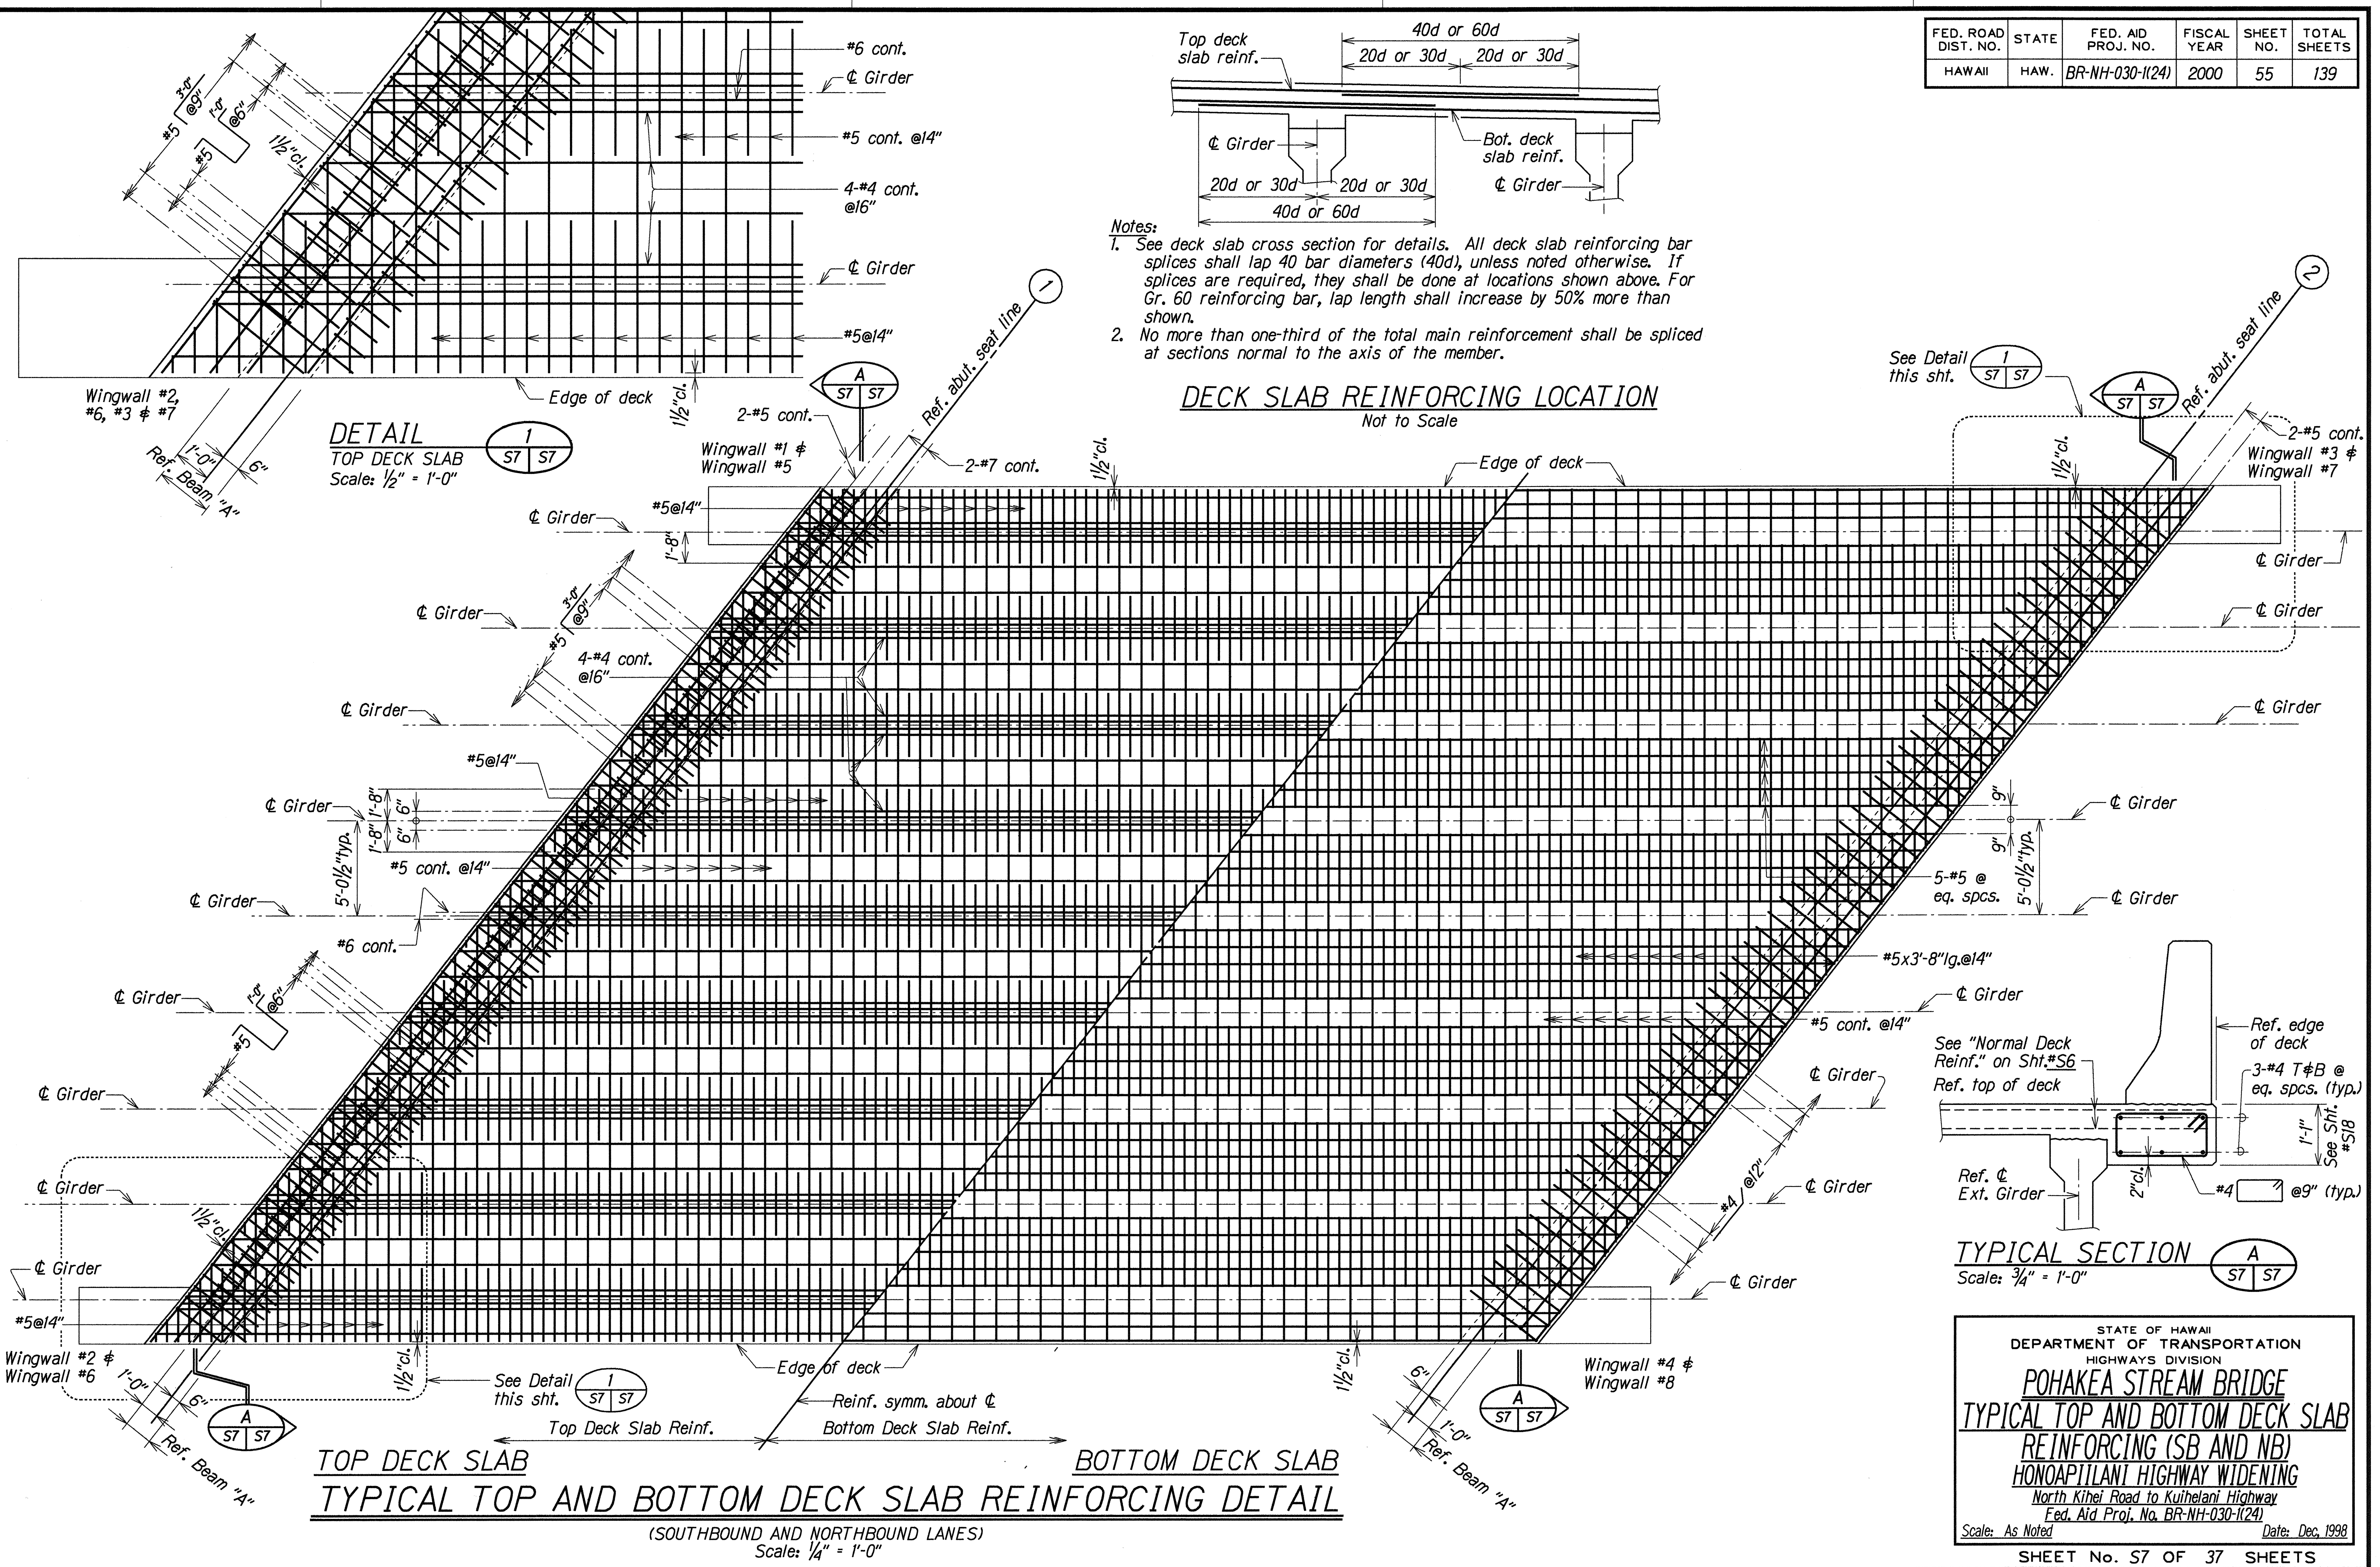

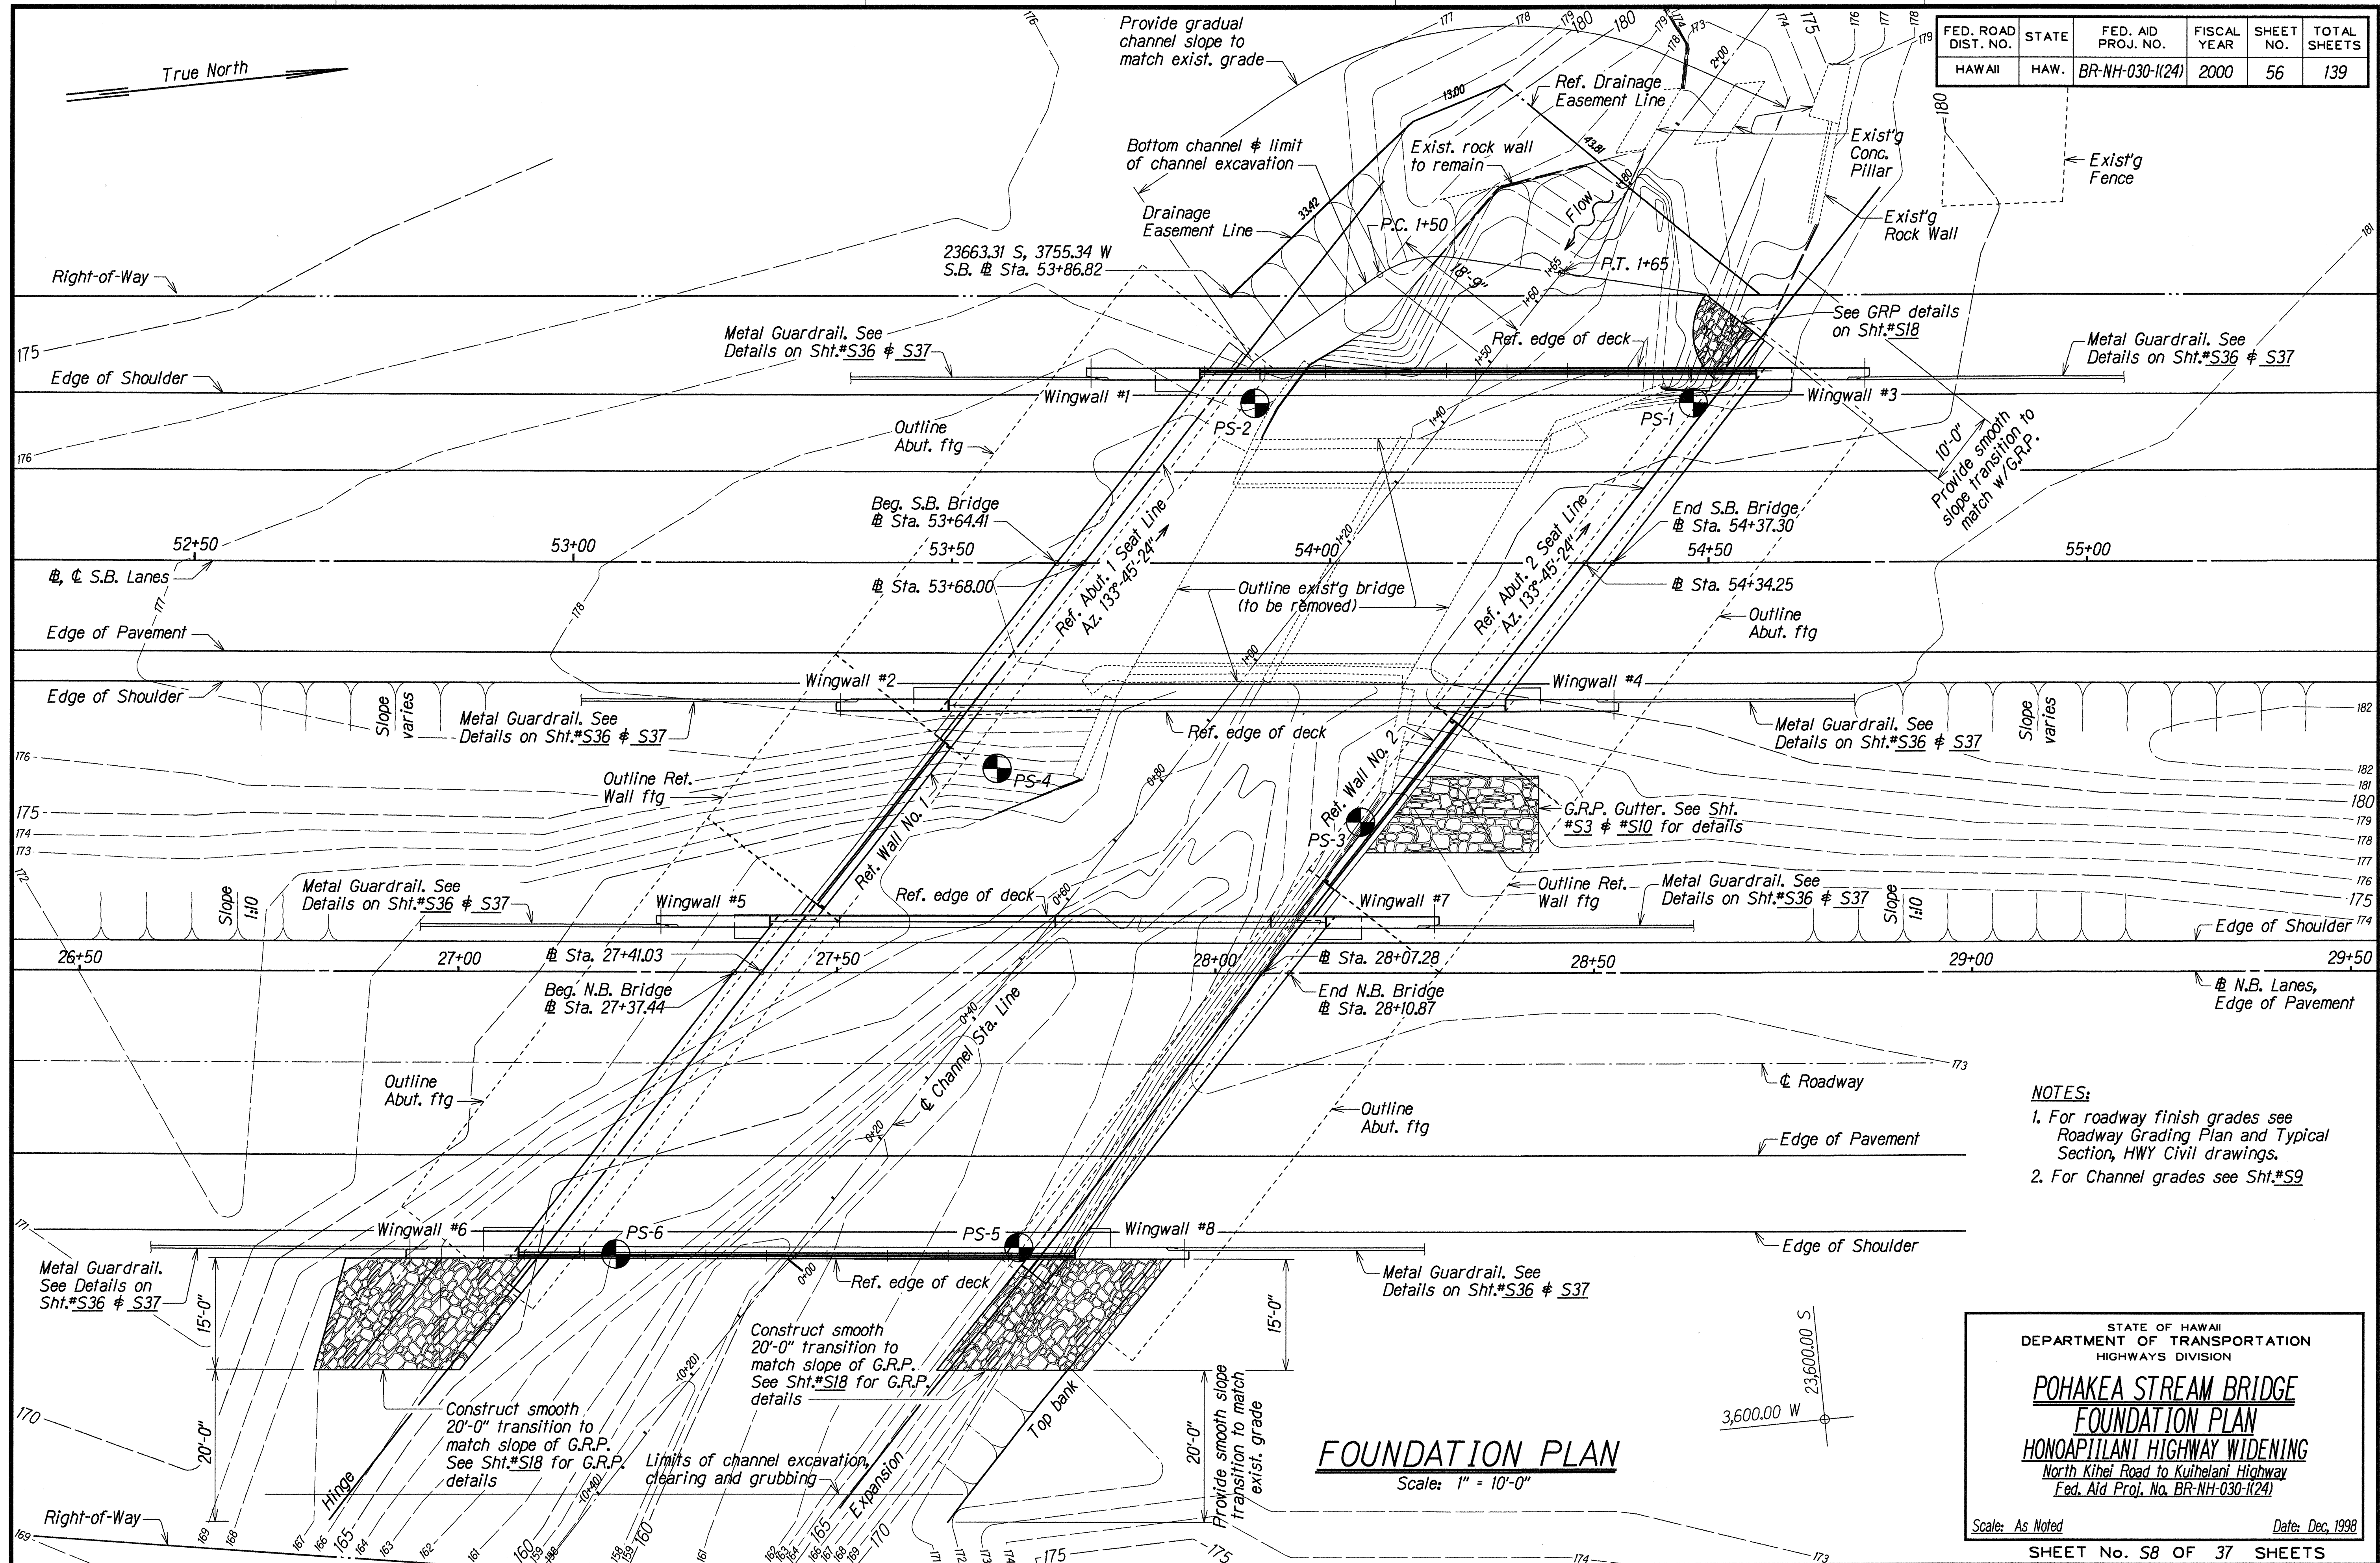

FED. ROAD DIST. NO.	STATE	FED. AID PROJ. NO.	FISCAL YEAR	SHEET NO.	TOTAL SHEETS
HAWAII	HAW.	BR-NH-030-1(24)	2000	56	139

- NOTES:
1. For roadway finish grades see Roadway Grading Plan and Typical Section, HWY Civil drawings.
 2. For Channel grades see Sht.*S9

ORIGINAL PLAN	DATE	BY
PLAN	DEC 1998	SK
NOTE BOOK	DEC 1998	SK
QUANTITIES BY	DEC 1998	SK
CHECKED BY	DEC 1998	SK



STATE OF HAWAII
DEPARTMENT OF TRANSPORTATION
HIGHWAYS DIVISION

POHAKEA STREAM BRIDGE
FOUNDATION PLAN
HONOAPILANI HIGHWAY WIDENING
North Kihel Road to Kihelani Highway
Fed. Aid Proj. No. BR-NH-030-1(24)

Scale: As Noted Date: Dec. 1998


SHEET No. 56 OF 37 SHEETS

FED. ROAD DIST. NO.	STATE	FED. AID PROJ. NO.	FISCAL YEAR	SHEET NO.	TOTAL SHEETS
HAWAII	HAW.	BR-NH-030-1(24)	2000	57	139

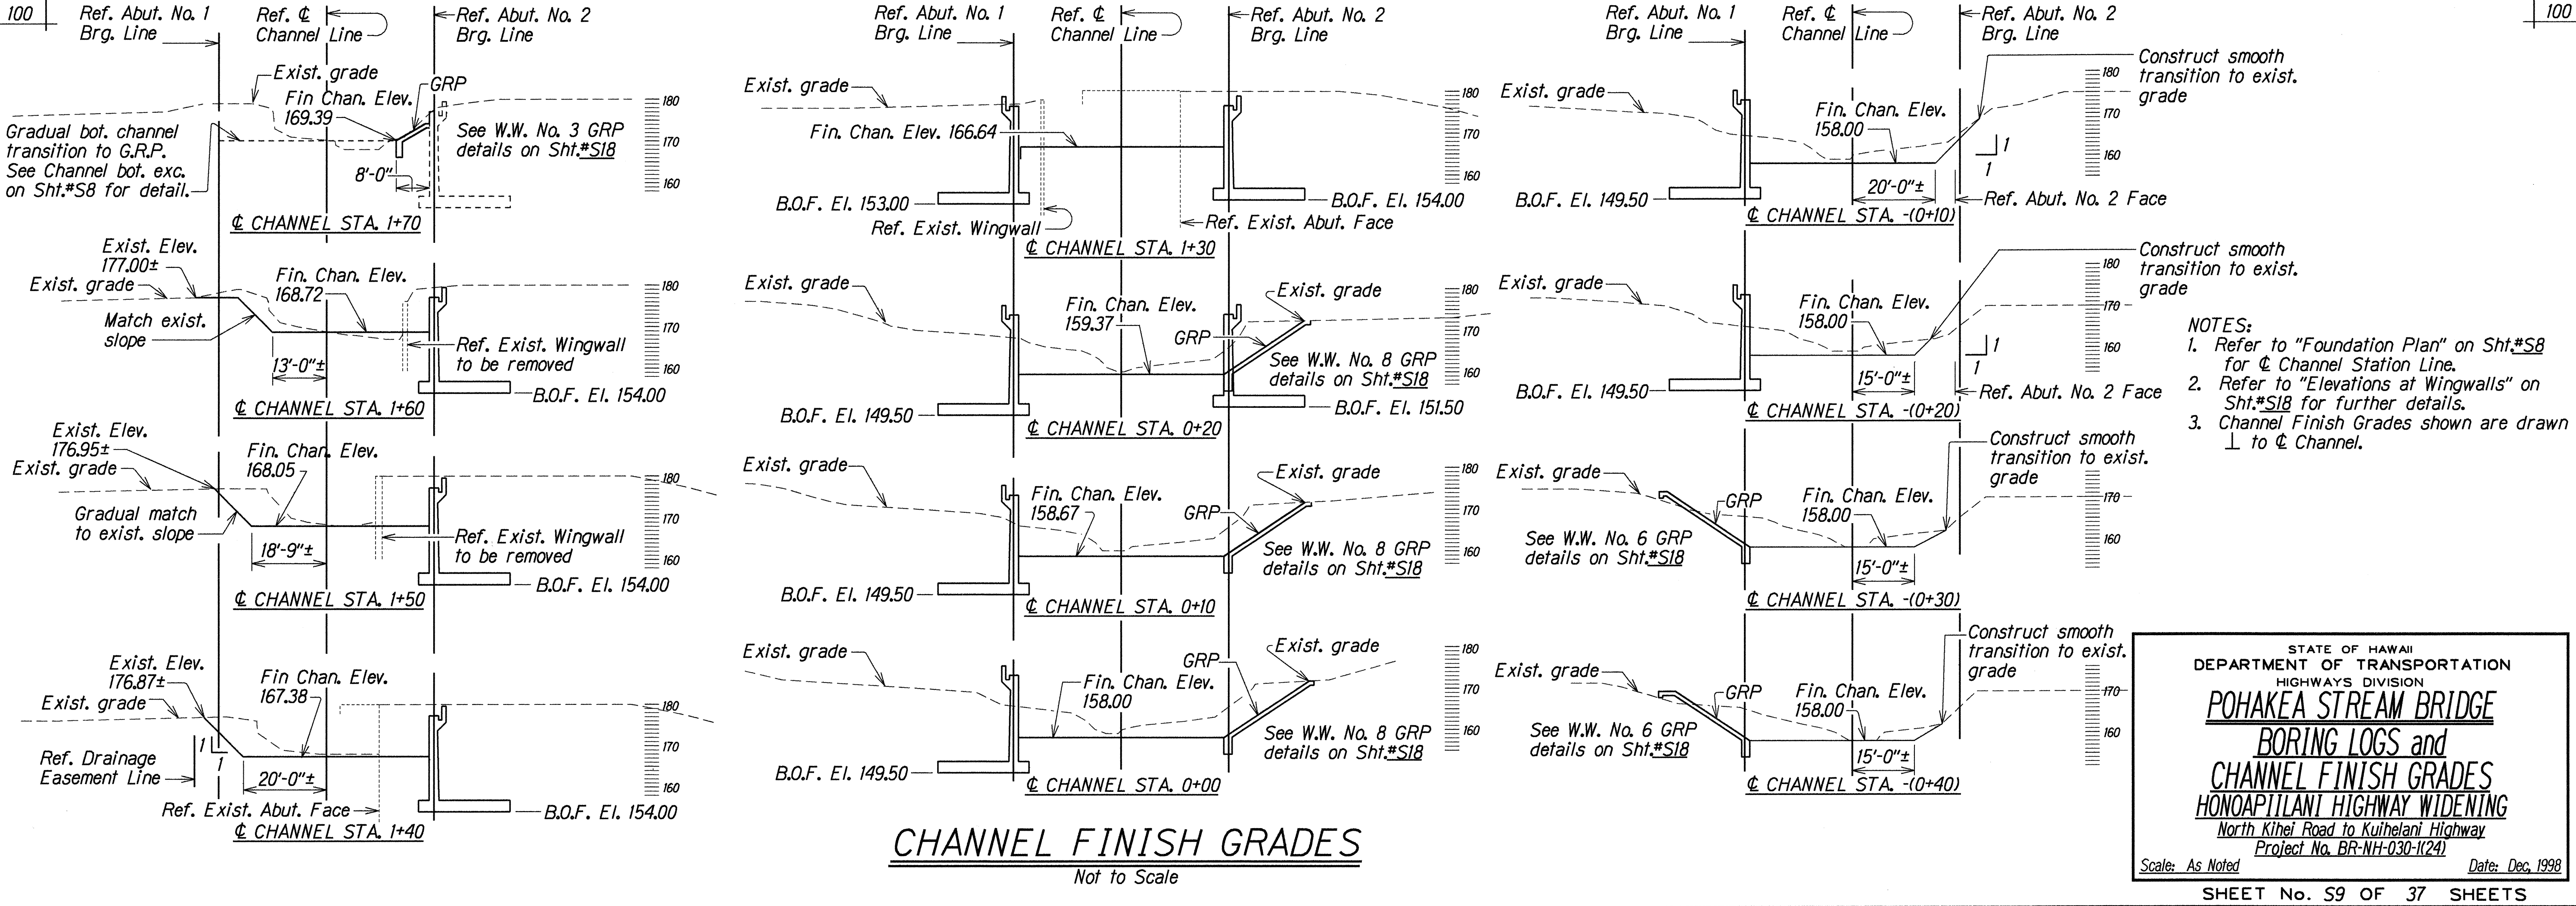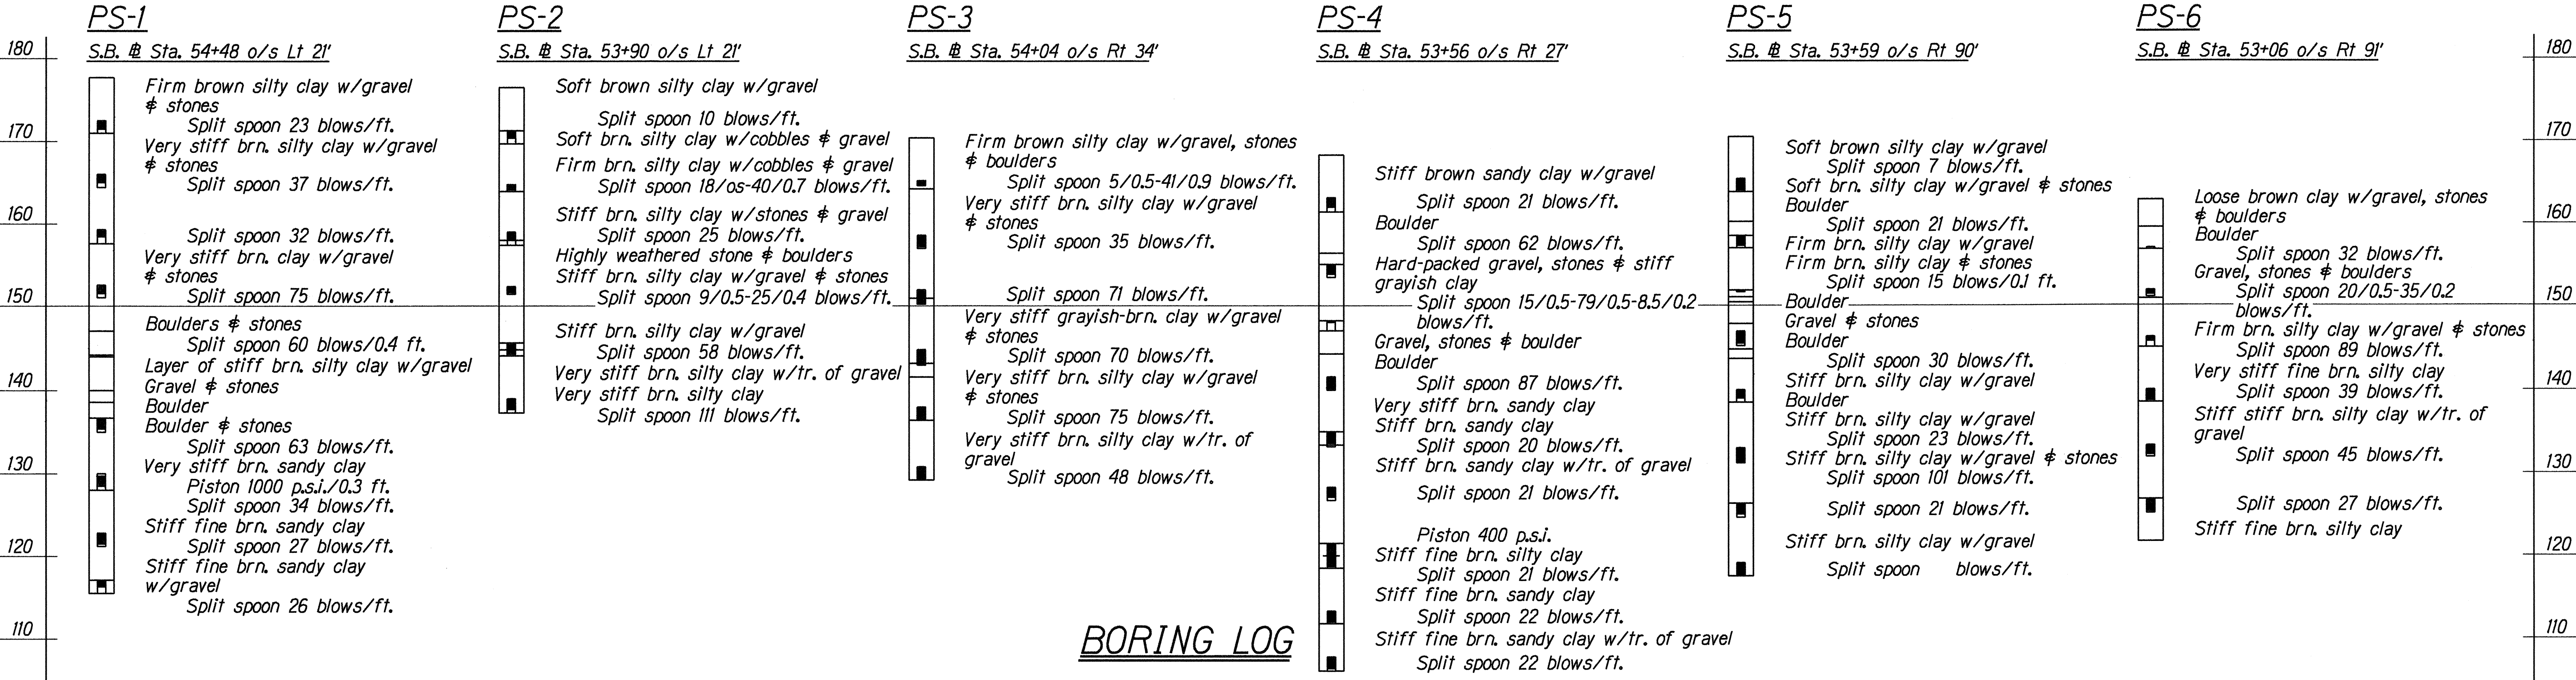

SURVEY PLOTTED BY	DATE
DRAWN BY	DEC 1998
TRACED BY	DEC 1998
QUANTITIES BY	DEC 1998
CHECKED BY	DEC 1998

FED. ROAD DIST. NO.	STATE	FED. AID PROJ. NO.	FISCAL YEAR	SHEET NO.	TOTAL SHEETS
HAWAII	HAW.	BR-NH-030-1(24)	2000	58	139

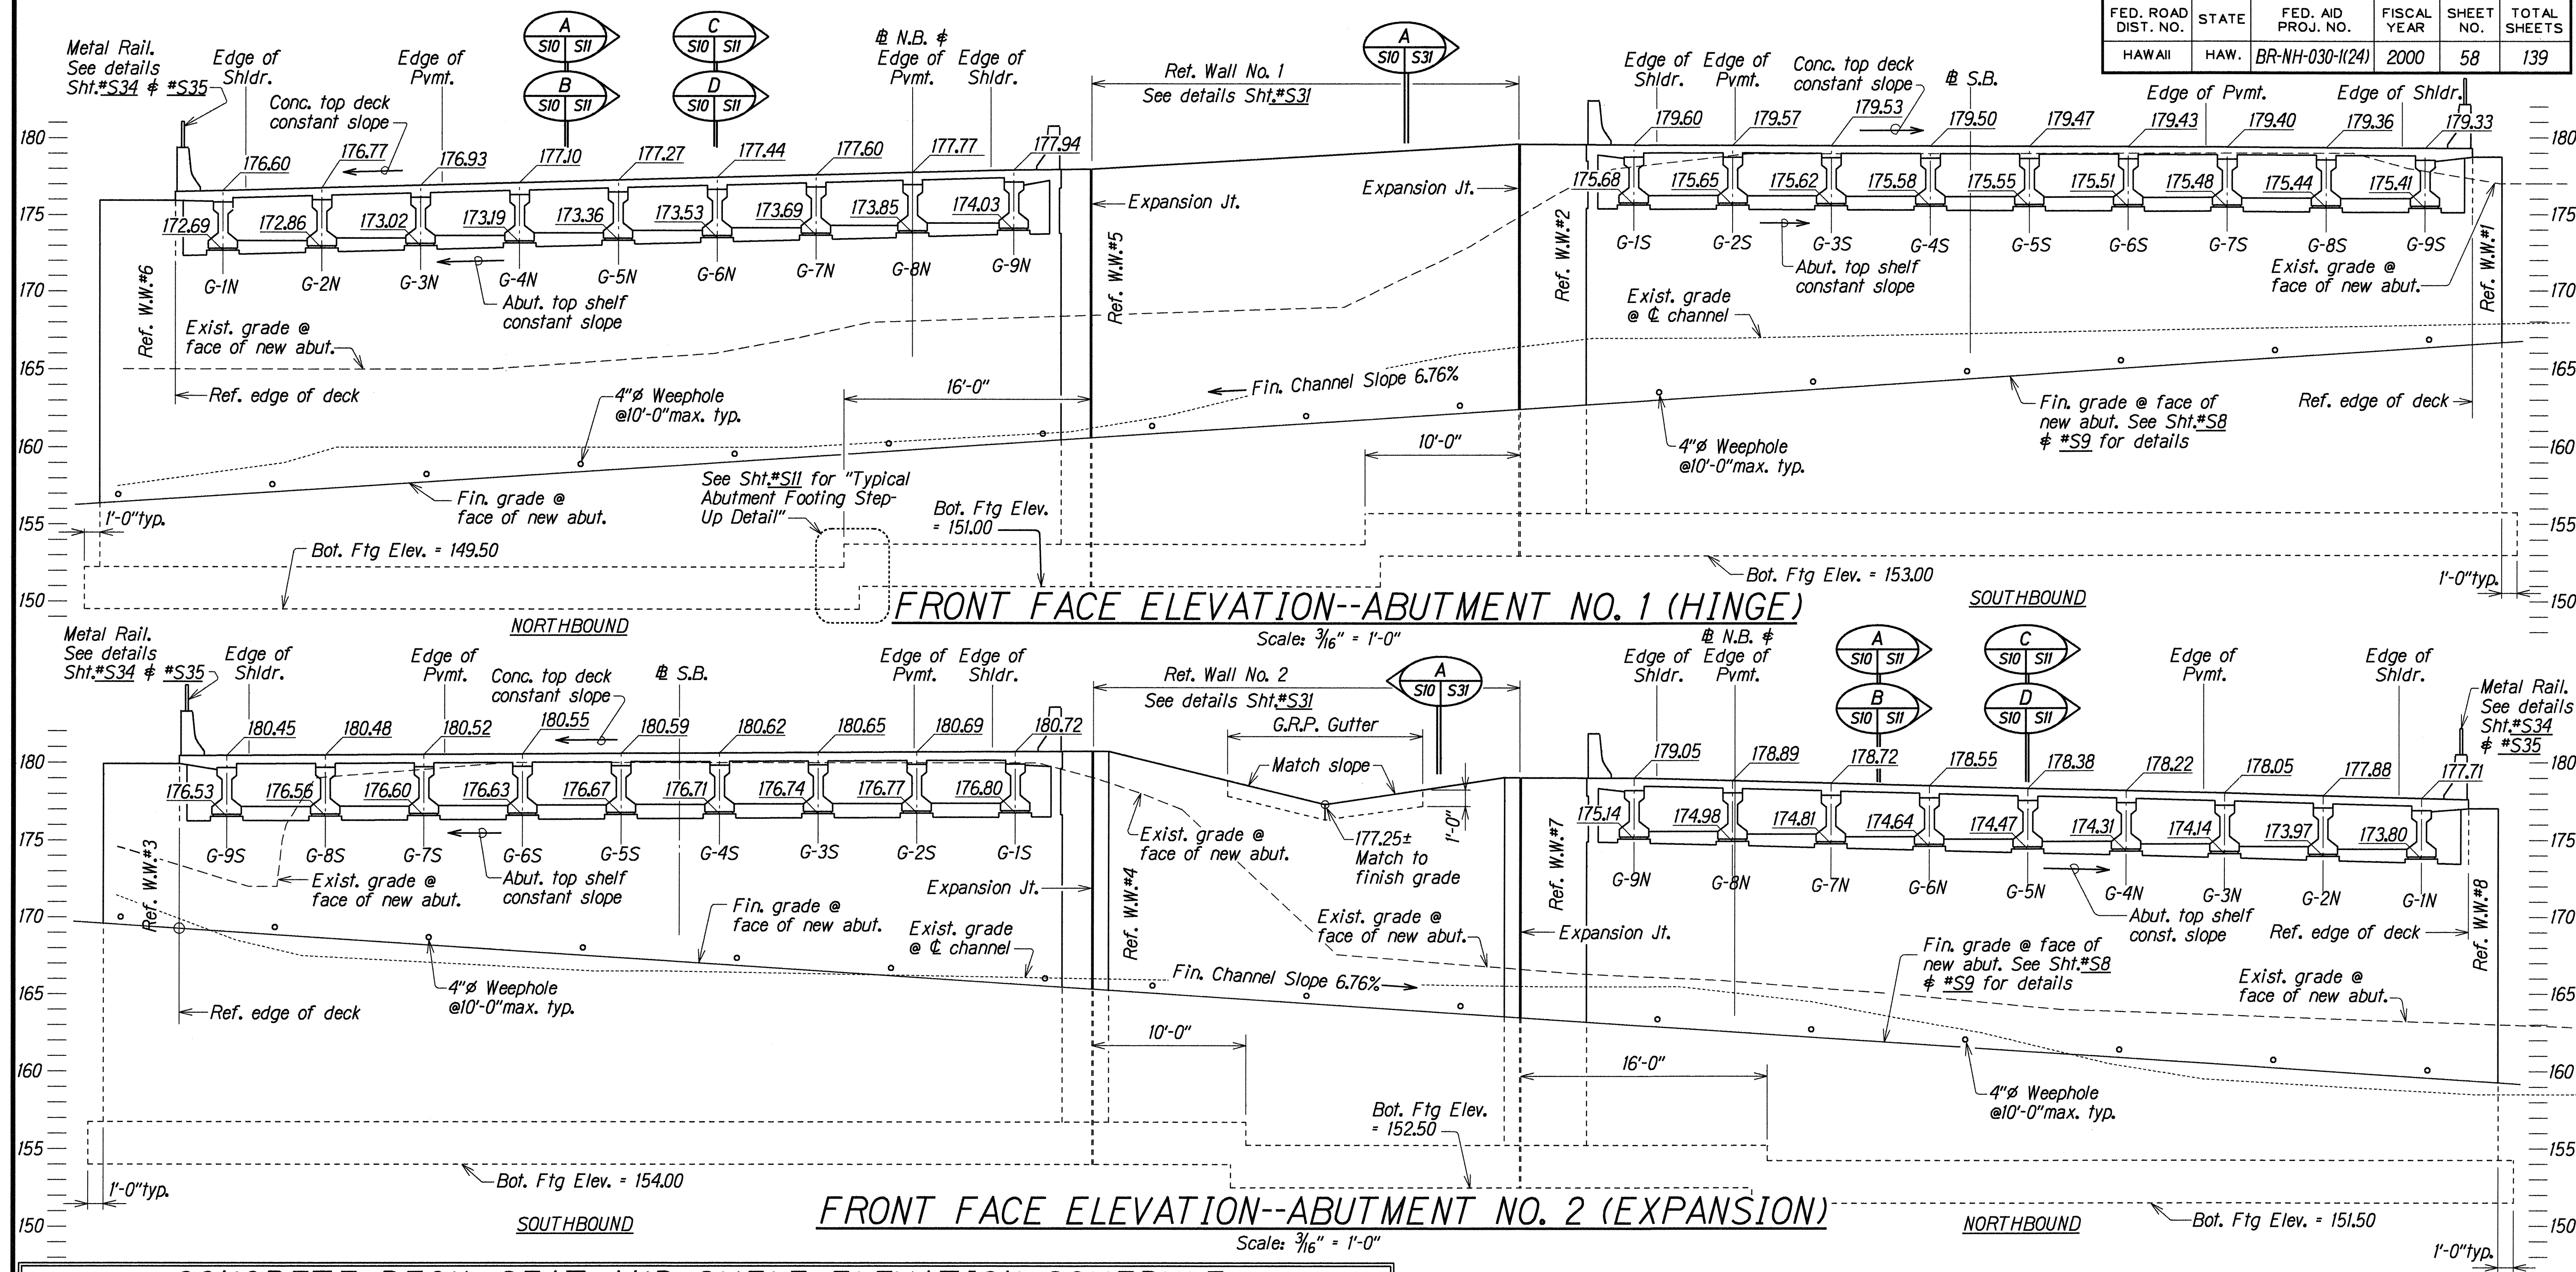


ORIGINAL PLAN	DATE	BY
PLAN	DEC 1998	SK
NOTE BOOK	DEC 1998	SK
QUANTITIES BY	DEC 1998	SK
CHECKED BY	DEC 1998	SK

STATE OF HAWAII
DEPARTMENT OF TRANSPORTATION
HIGHWAYS DIVISION

POHAKEA STREAM BRIDGE
FRONT FACE ELEVATION--
ABUTMENT NO. 1 and NO. 2
HONOAPIILANI HIGHWAY WIDENING
North Kihei Road to Kihelani Highway
Fed. Aid Proj. No. BR-NH-030-1(24)
Scale: As Noted Date: Dec. 1998

FED. ROAD DIST. NO.	STATE	FED. AID PROJ. NO.	FISCAL YEAR	SHEET NO.	TOTAL SHEETS
HAWAII	HAW.	BR-NH-030-1(24)	2000	60	139

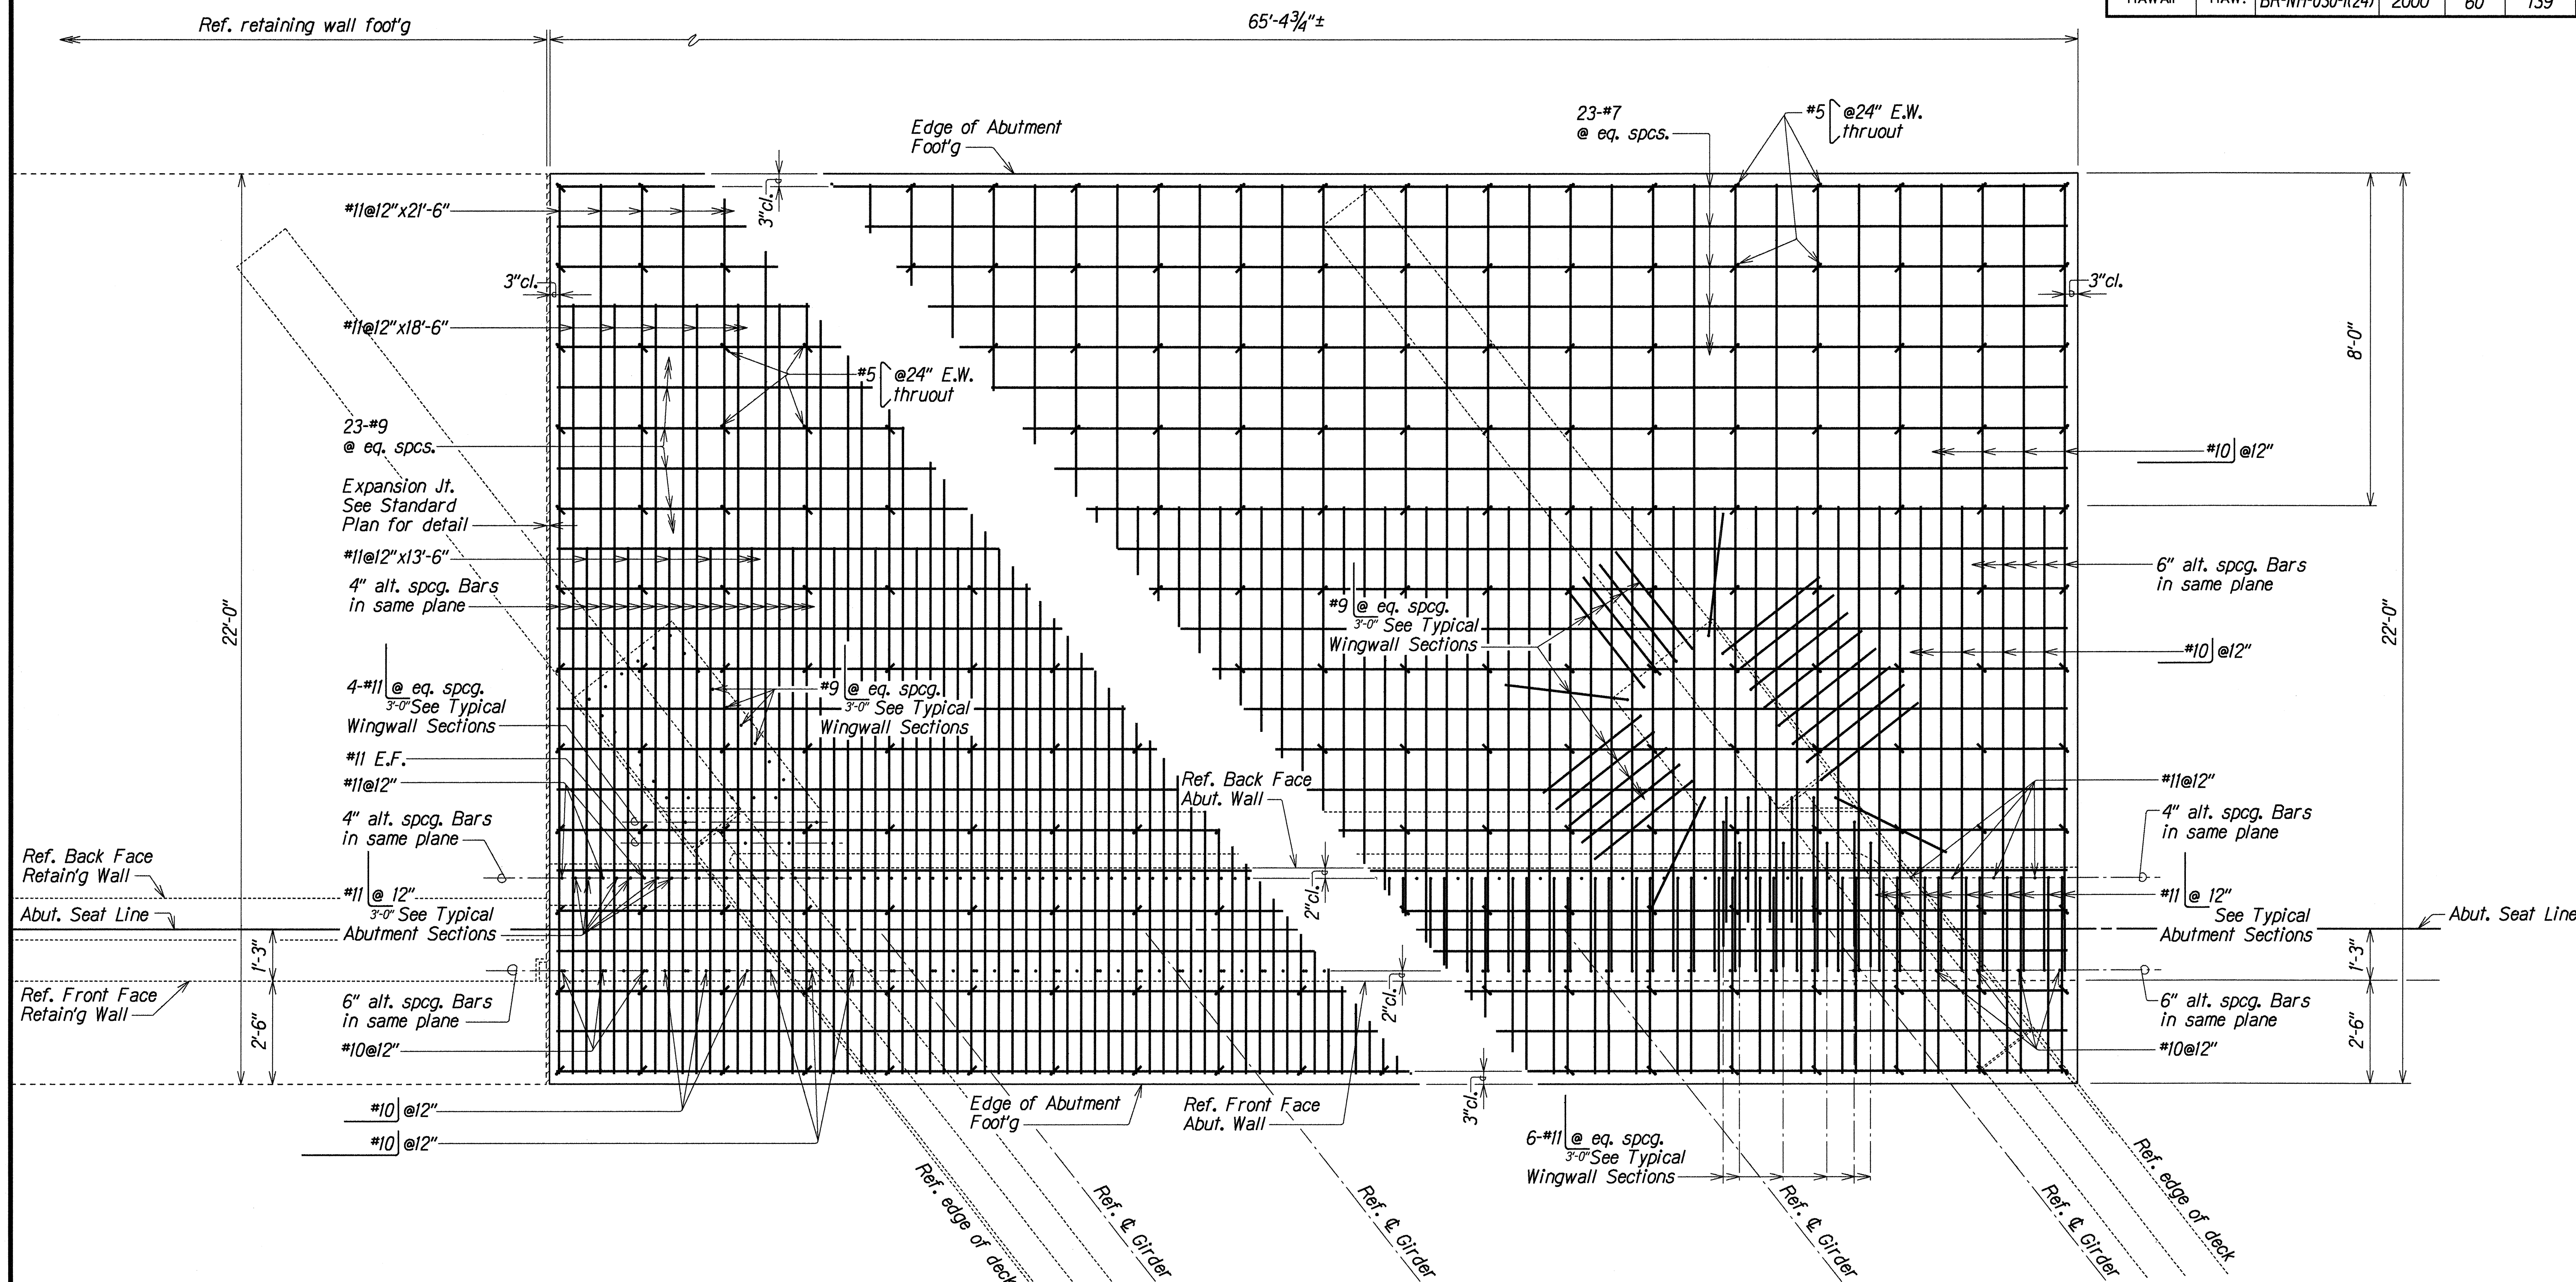

TOP SLAB REINFORCING **BOTTOM SLAB REINFORCING**

PARTIAL PLAN--TYPICAL ABUTMENT FOOTING REINFORCING ARRANGEMENT

Scale: 1/2" = 1'-0"

ORIGINAL PLAN	DATE
DRAWN BY: KSG	DEC 1998
DESIGNED BY: SK	DEC 1998
CHECKED BY: SK	DEC 1998
APPROVED BY: SK	DEC 1998


STATE OF HAWAII
DEPARTMENT OF TRANSPORTATION
HIGHWAYS DIVISION

POHAKEA STREAM BRIDGE
PLAN--TYPICAL ABUTMENT
FOOTING REINFORCING
HONOAPIILANI HIGHWAY WIDENING
North Kihei Road to Kuihelani Highway
Fed. Aid Proj. No. BR-NH-030-1(24)

Scale: As Noted Date: Dec, 1998

SHEET No. 512 OF 37 SHEETS

FED. ROAD DIST. NO.	STATE	FED. AID PROJ. NO.	FISCAL YEAR	SHEET NO.	TOTAL SHEETS
HAWAII	HAW.	BR-NH-030-11(24)	2000	61	139

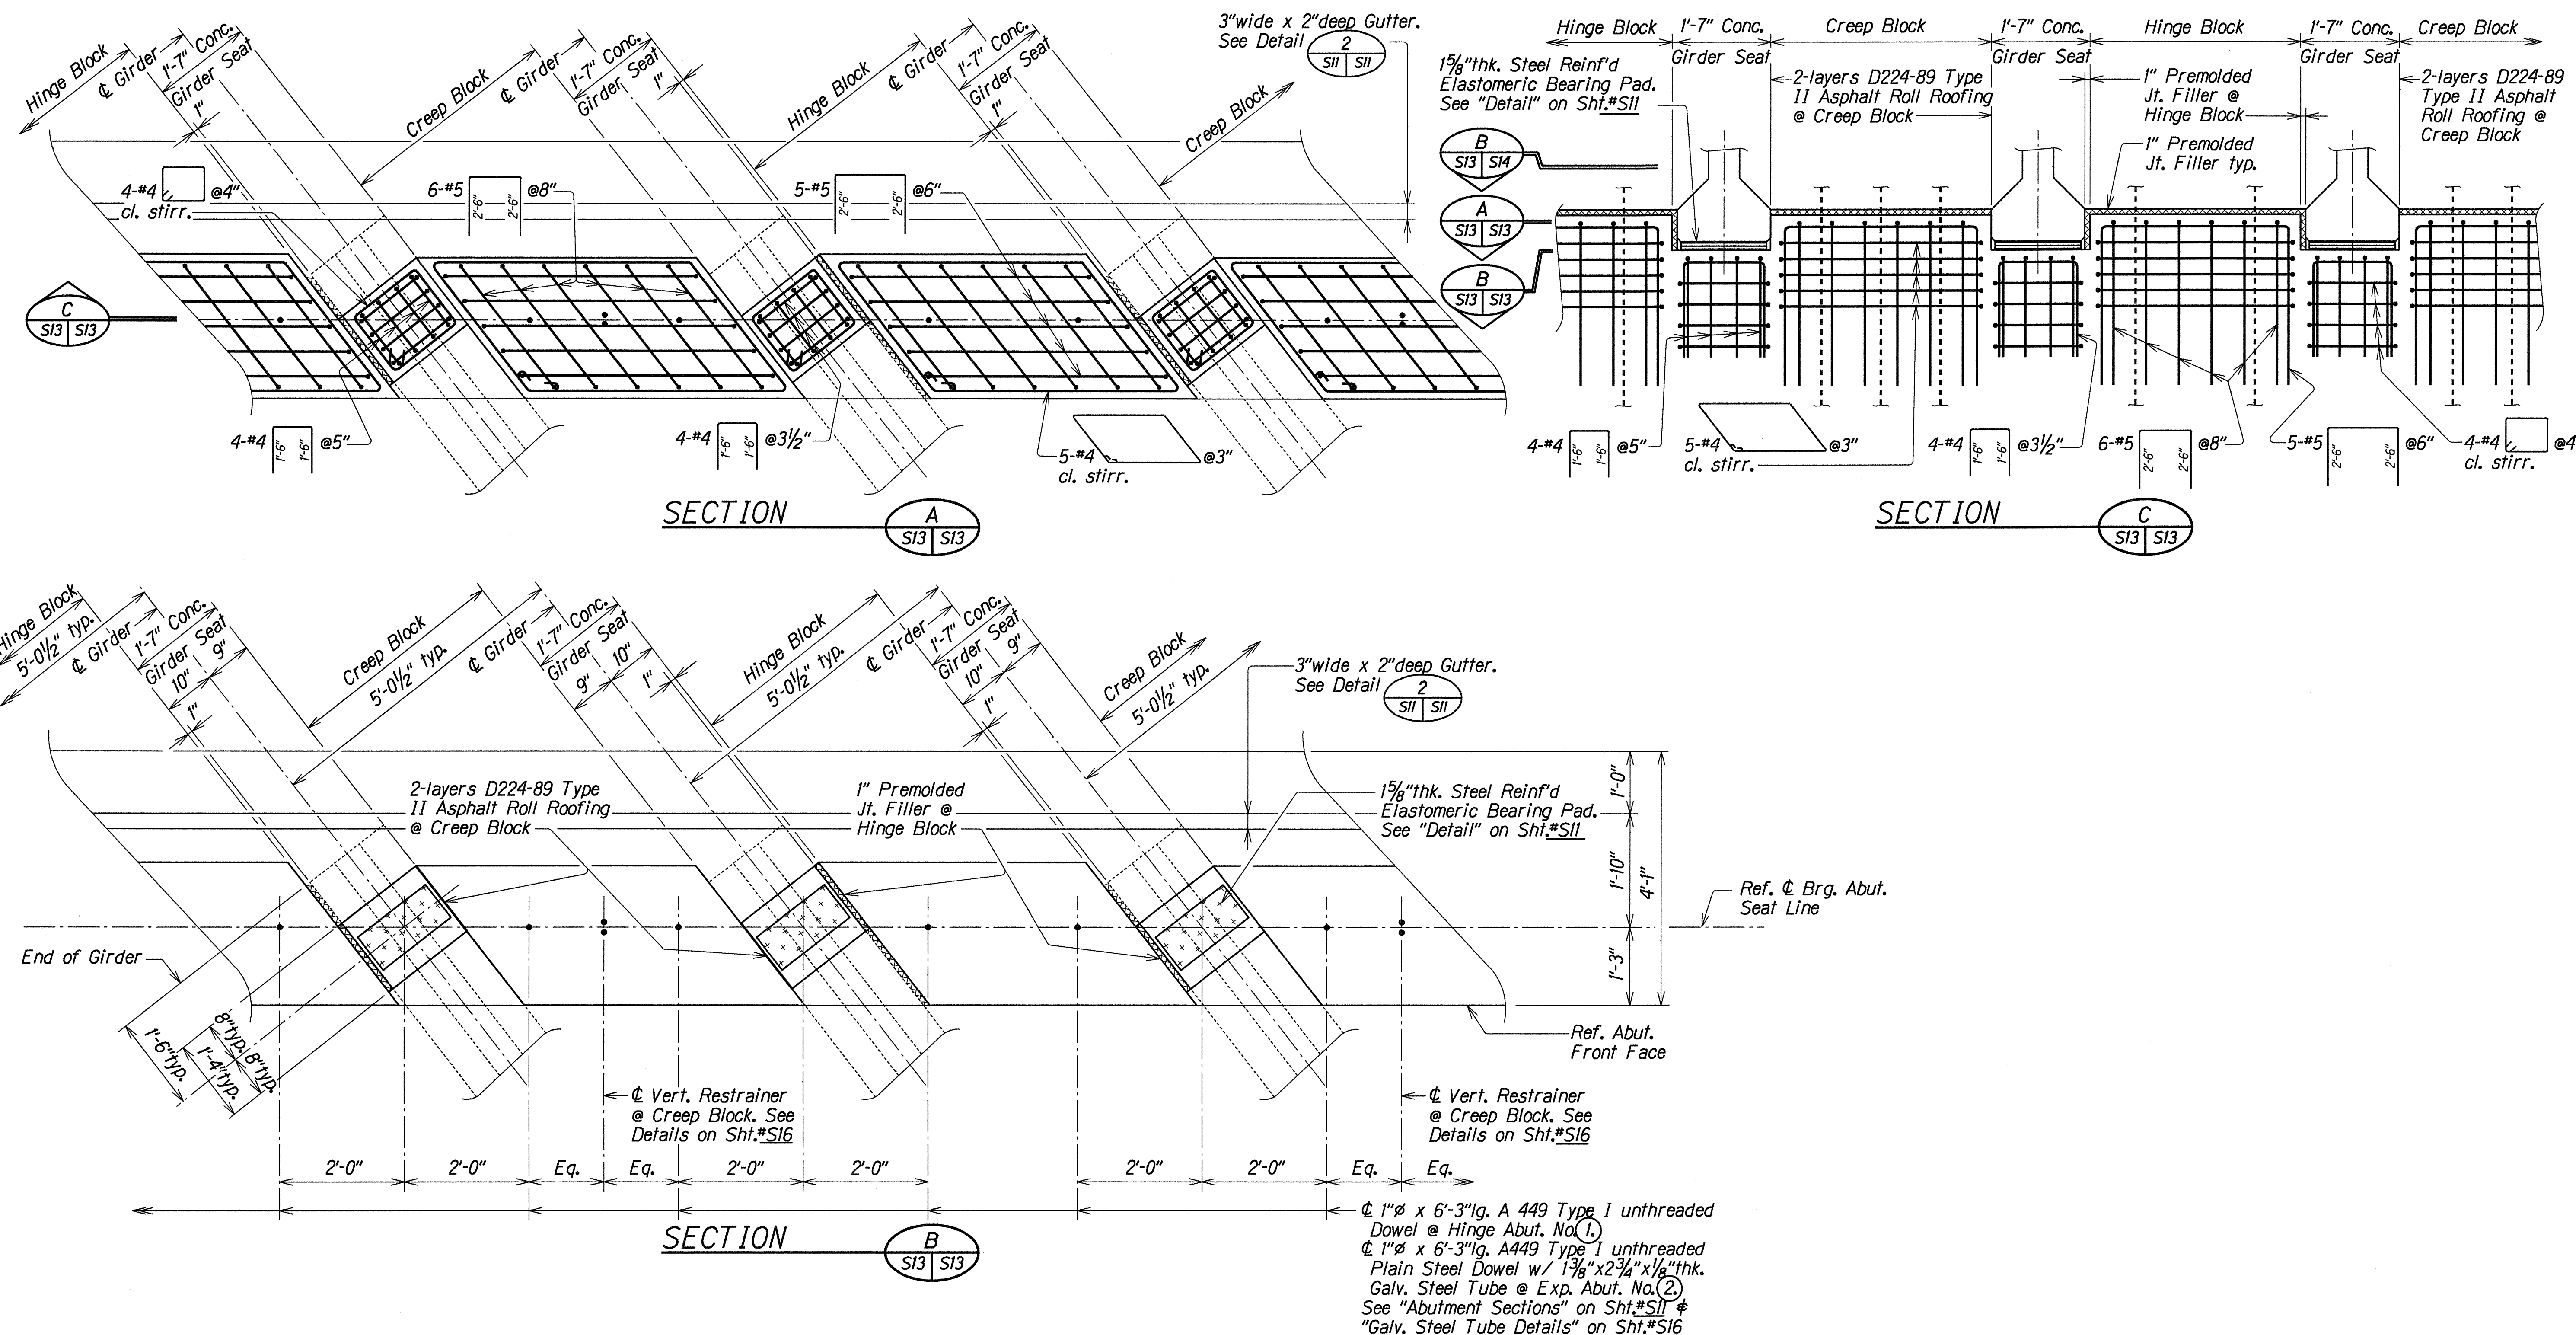

TYPICAL ABUTMENT CREEP BLOCK, HINGE BLOCK AND CONCRETE SEAT REINFORCING DETAILS

Scale: 3/4" = 1'-0"

ORIGINAL PLAN	DATE	DEC 1998
DRAWN BY	SKG	
TRACED BY	SK	DEC 1998
NOTES BOOK	SK	DEC 1998
QUANTITIES BY	SK	DEC 1998
CHECKED BY	SK	DEC 1998


STATE OF HAWAII
DEPARTMENT OF TRANSPORTATION
HIGHWAYS DIVISION

POHAKEA STREAM BRIDGE
TYPICAL ABUTMENT CREEP BLOCK, HINGE BLOCK
AND CONCRETE SEAT REINFORCING DETAILS
HONOAPILANI HIGHWAY WIDENING
North Kihai Road to Kihelani Highway
Fed. Aid Proj. No. BR-NH-030-11(24)


Scale: As Noted Date: Dec. 1998

SHEET No. S13 OF 37 SHEETS


FED. ROAD DIST. NO.	STATE	FED. AID PROJ. NO.	FISCAL YEAR	SHEET NO.	TOTAL SHEETS
HAWAII	HAW.	BR-NH-030-1(24)	2000	63	139

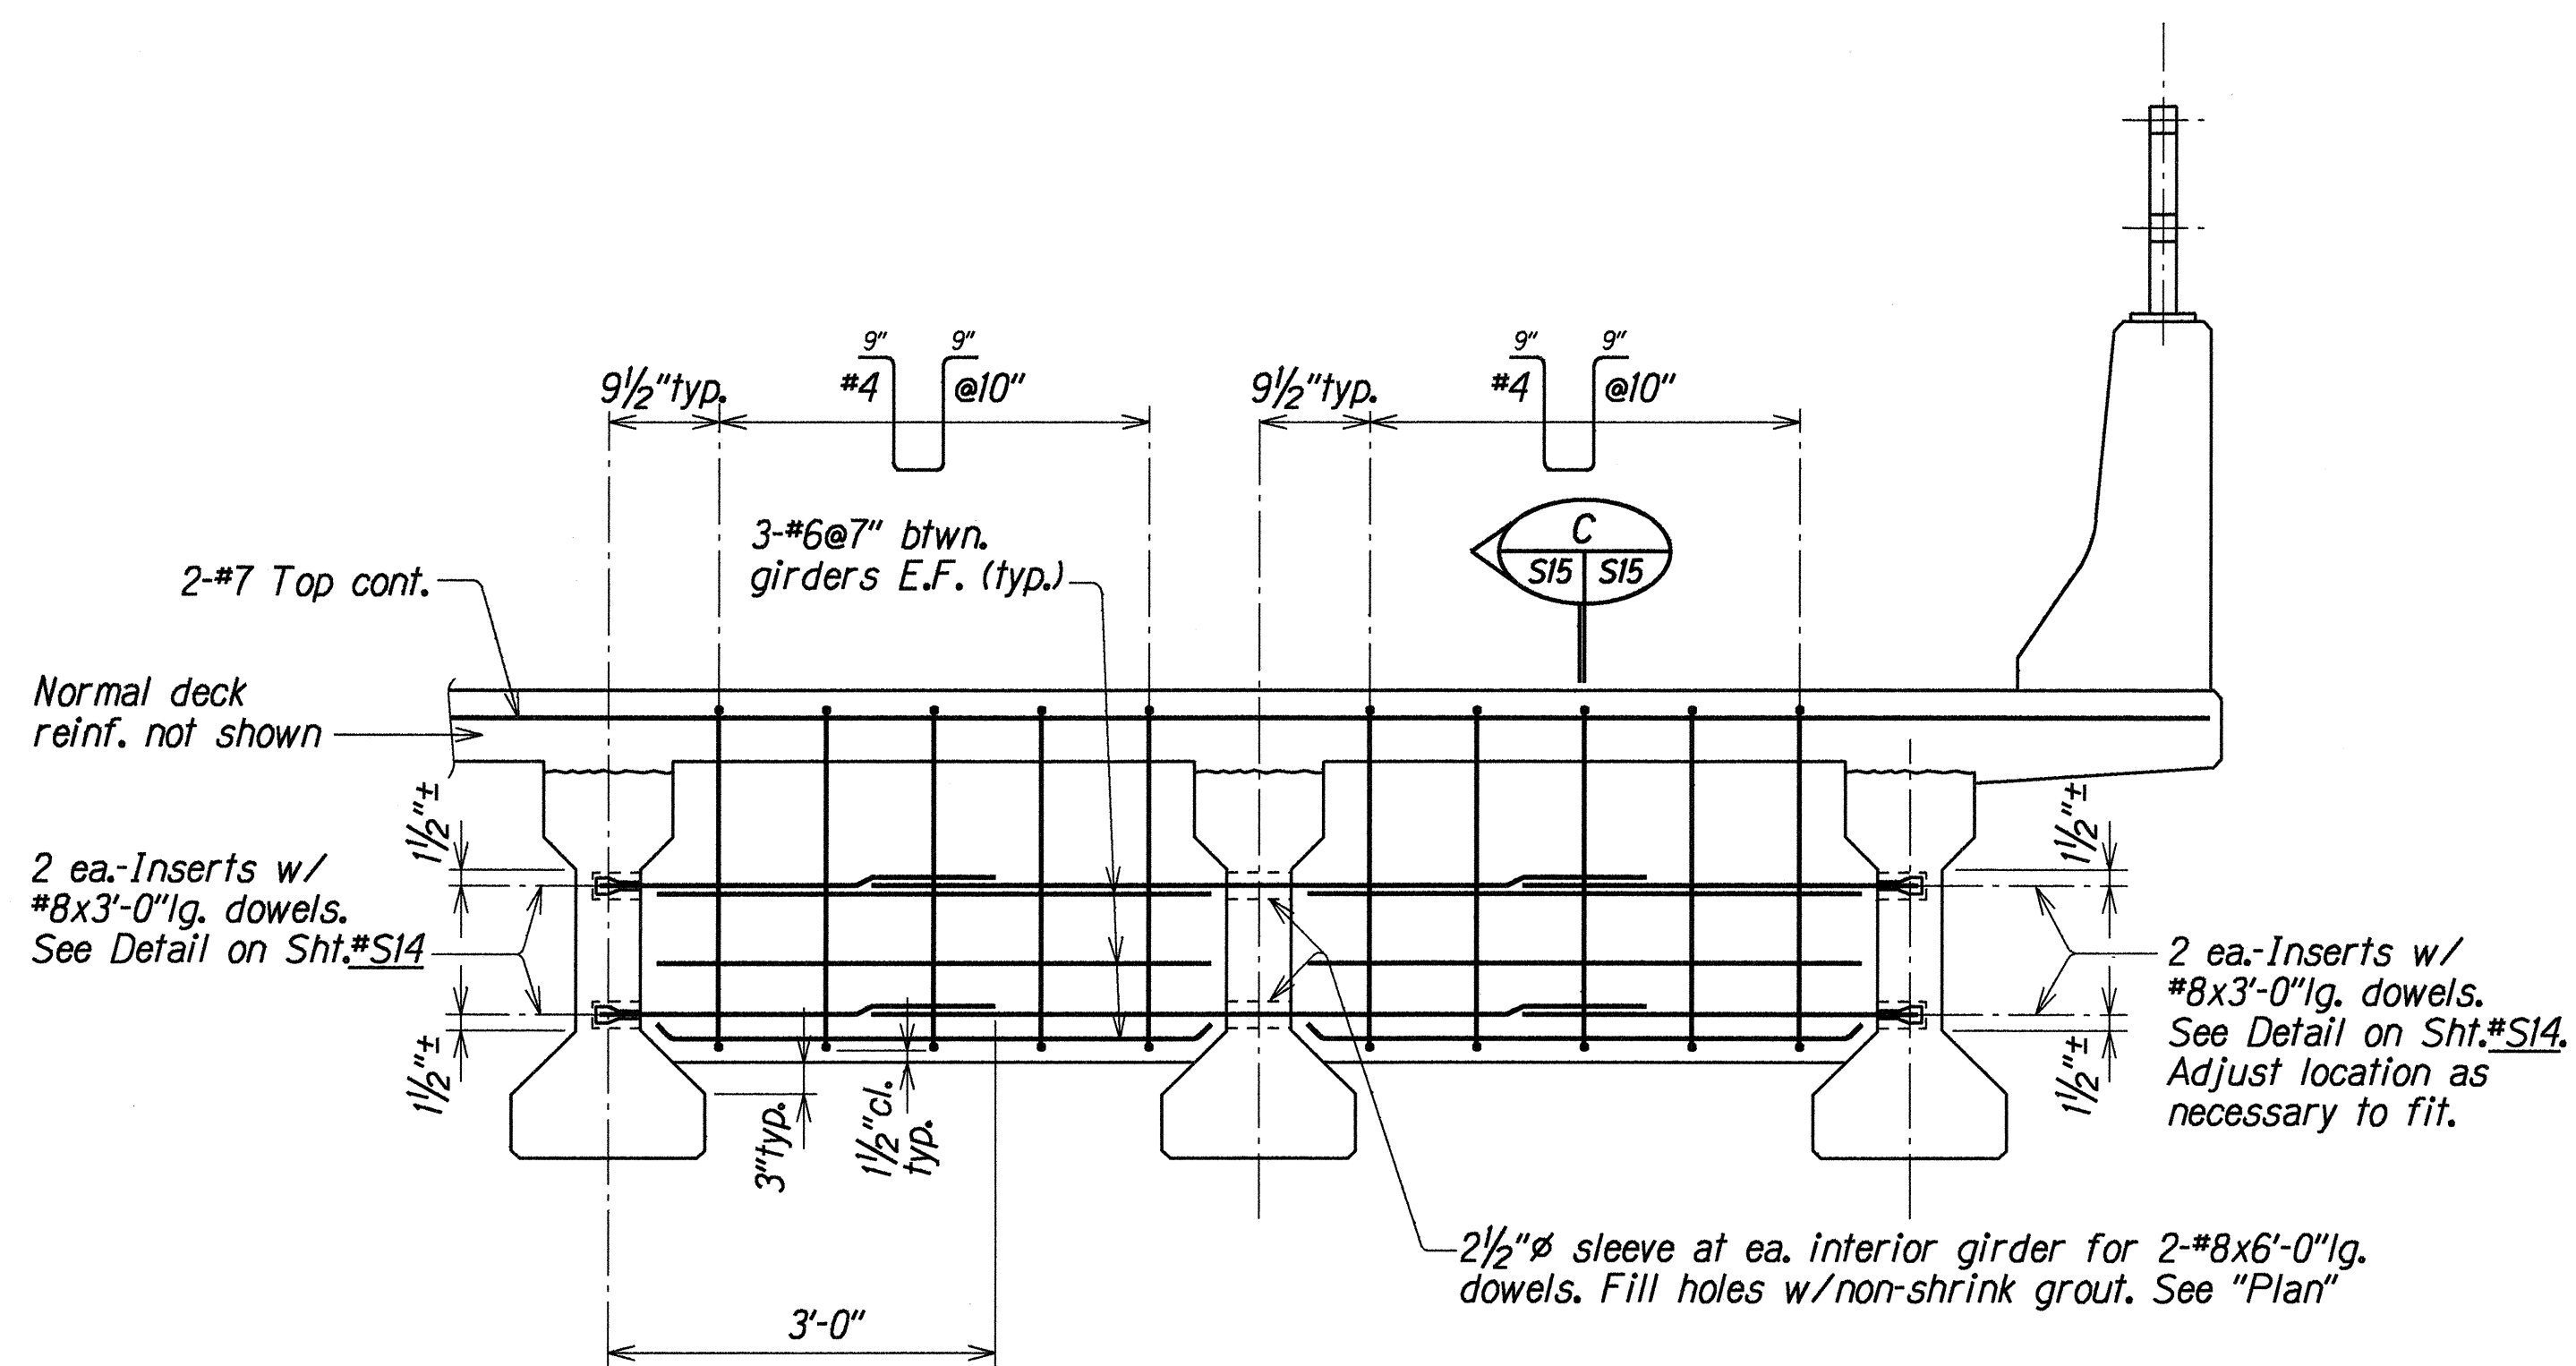


ELEVATION--EXTERIOR AND 1st INTERIOR BAY
Scale: 3/4" = 1'-0"

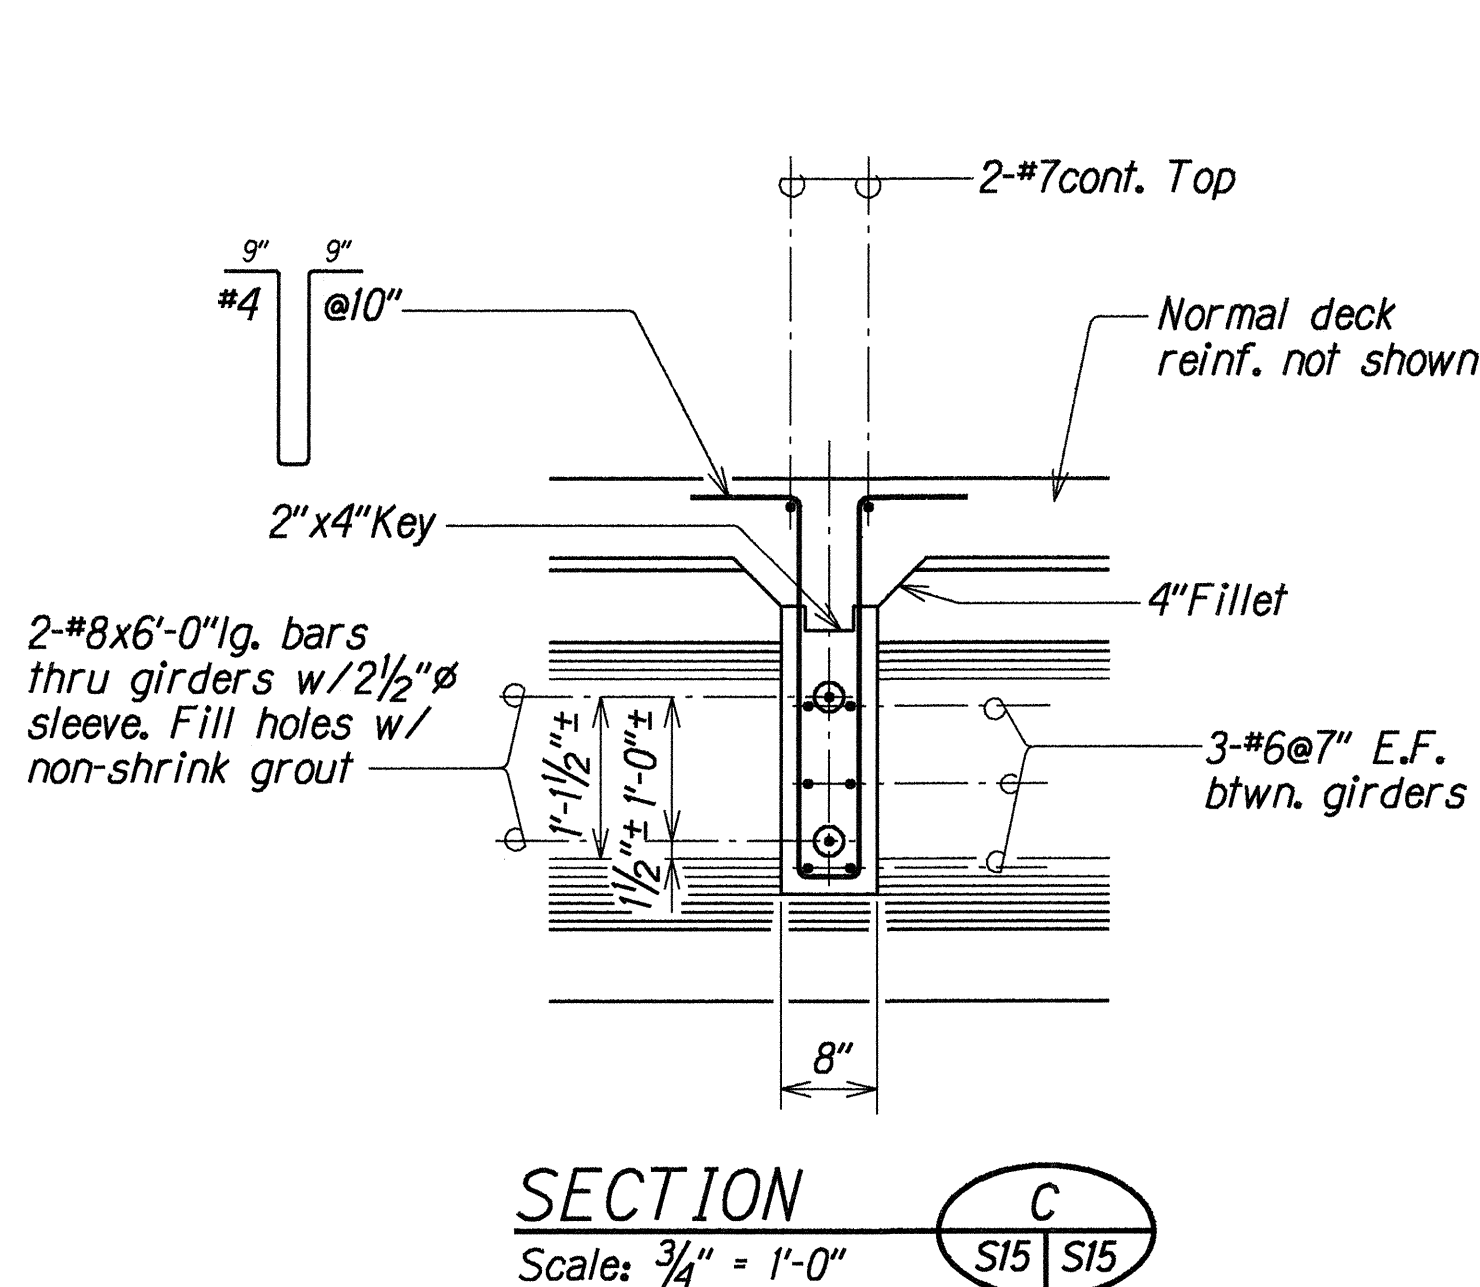

SECTION
Scale: 3/4" = 1'-0"

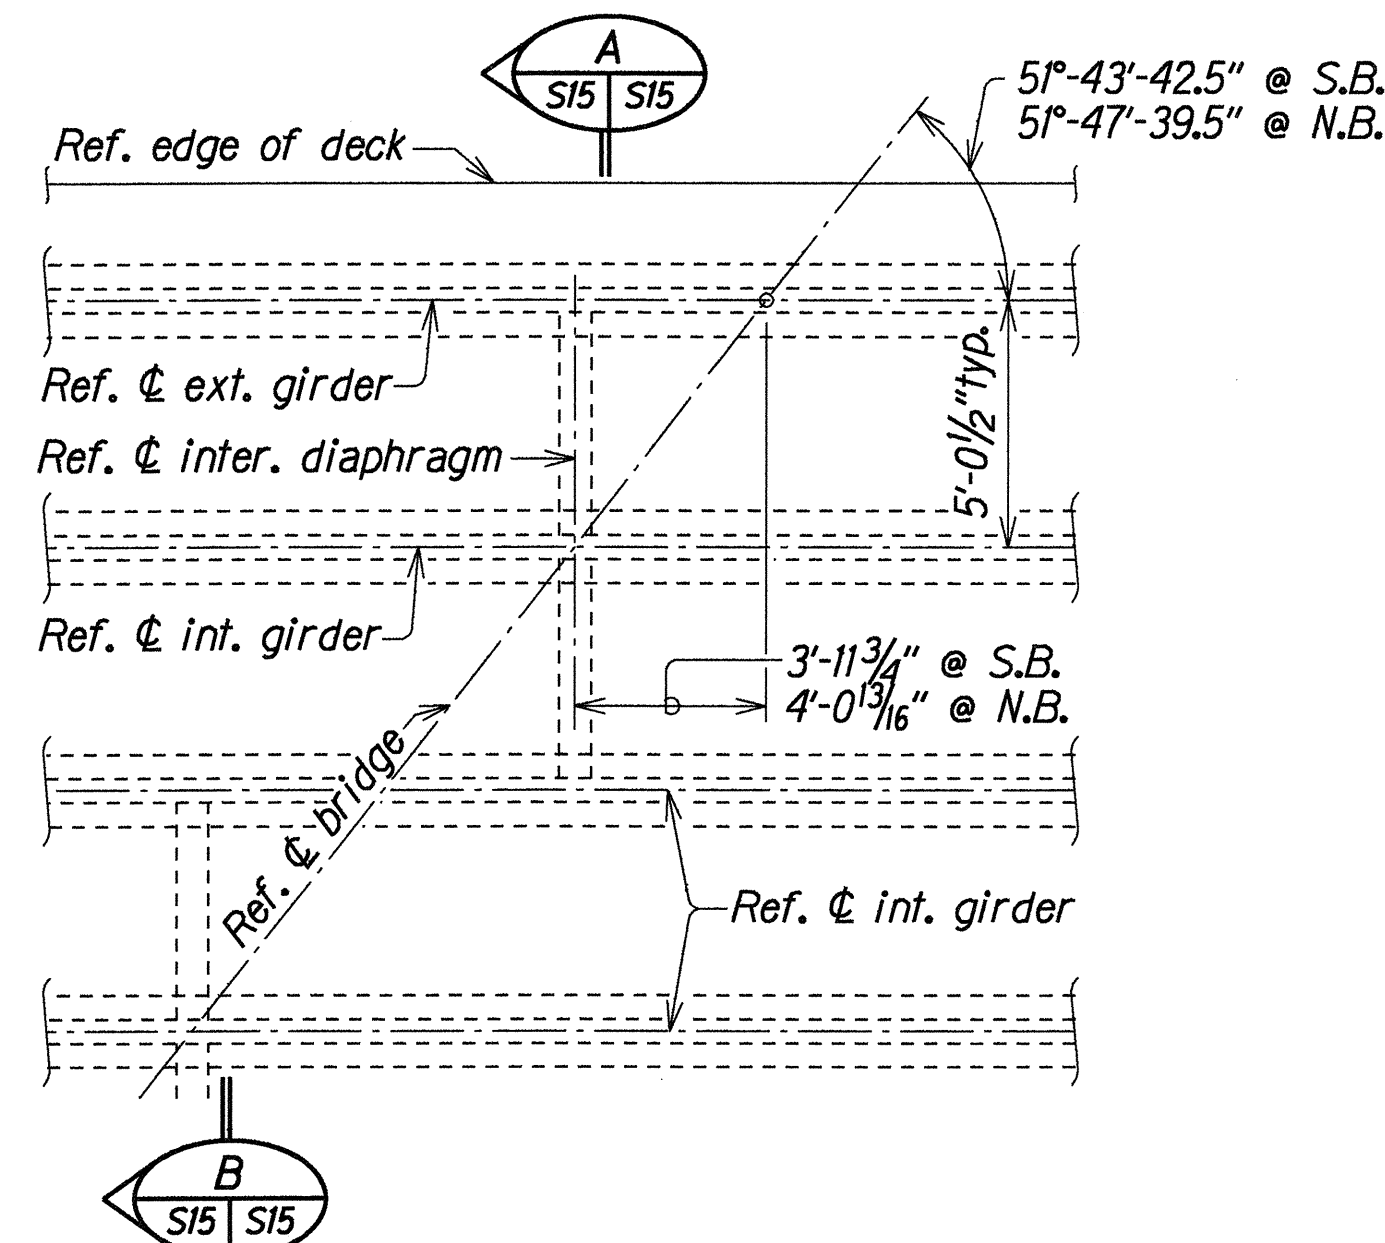

PARTIAL PLAN
Not to Scale

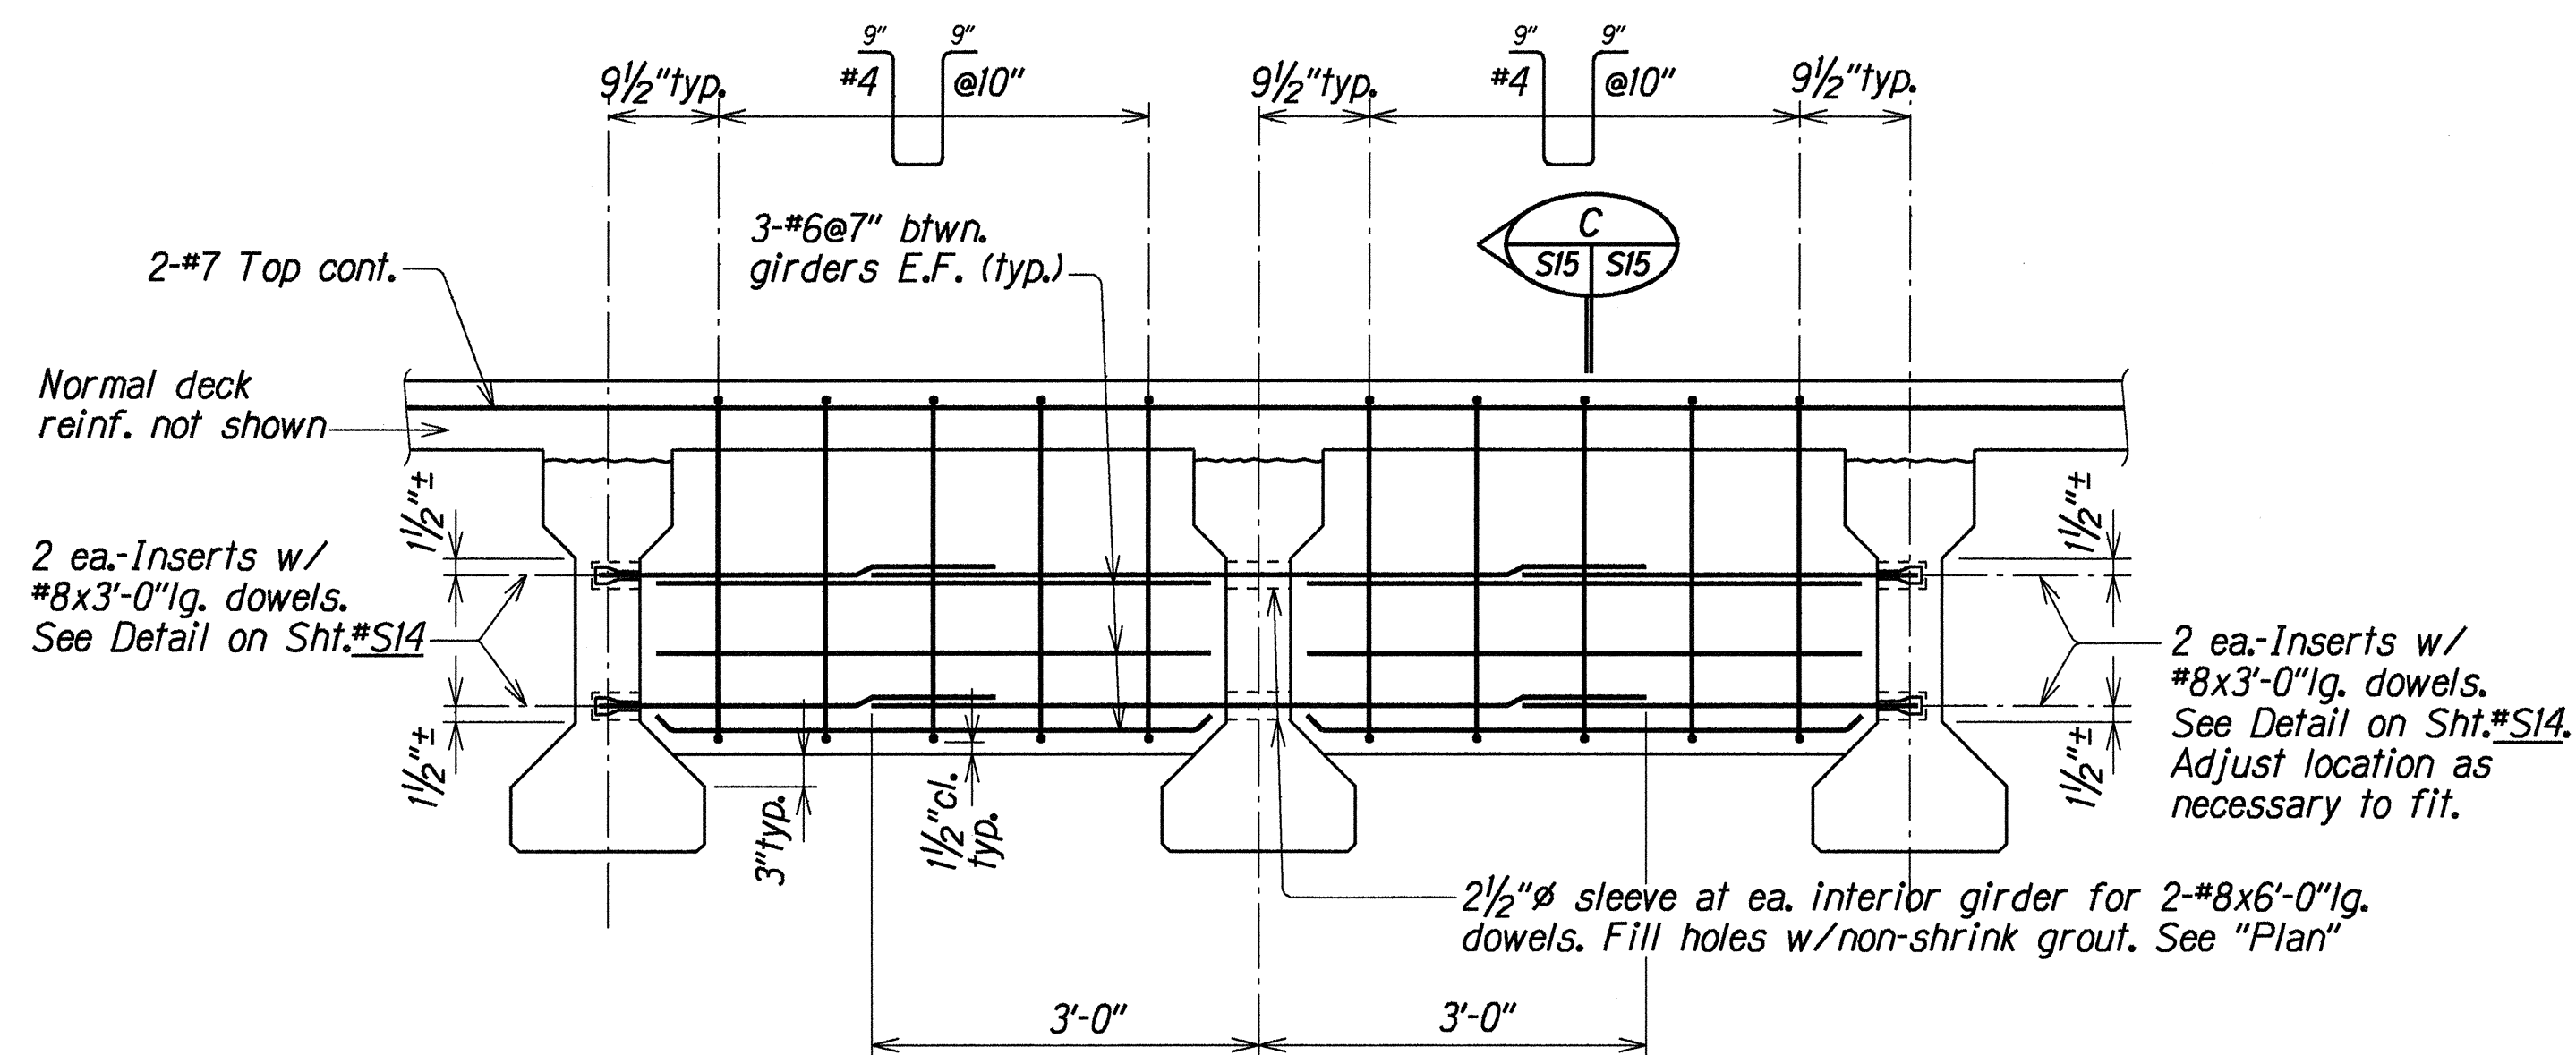

ELEVATION--TYPICAL INTERIOR GIRDER
Scale: 3/4" = 1'-0"

INTERMEDIATE DIAPHRAGM BEAM "B" DETAILS

- NOTES:
- Intermediate diaphragms shall be Class BD concrete, $f'_c = 3,750$ psi.
 - Apply epoxy bonding compound to contact area on girders prior to placing intermediate diaphragms. Epoxy bonding compound shall be incidental to concrete in bridge.
 - Bars in the sleeves shall be secured with grout before pouring diaphragms.
 - Inserts and sleeves are incidental items to concrete in bridge.
 - See "Deck Framing Plan" on Sht.#S5 for location of sleeve holes.

SURVEY PLOTTED BY	DATE
DRAWN BY	DEC 1998
CHECKED BY	DEC 1998
QUANTITIES BY	DEC 1998
NOTED BY	DEC 1998
APPROVED BY	DEC 1998


STATE OF HAWAII
DEPARTMENT OF TRANSPORTATION
HIGHWAYS DIVISION

POHAKEA STREAM BRIDGE
INTERMEDIATE DIAPHRAGM BEAM "B" DETAILS
HONOAPIILANI HIGHWAY WIDENING
North Kihel Road to Kihelani Highway
Fed. Aid Proj. No. BR-NH-030-1(24)

Scale: As Noted
Date: Dec, 1998

SHEET No. S15 OF 37 SHEETS

FED. ROAD DIST. NO.	STATE	FED. AID PROJ. NO.	FISCAL YEAR	SHEET NO.	TOTAL SHEETS
HAWAII	HAW.	BR-NH-030-1(24)	2000	64	139

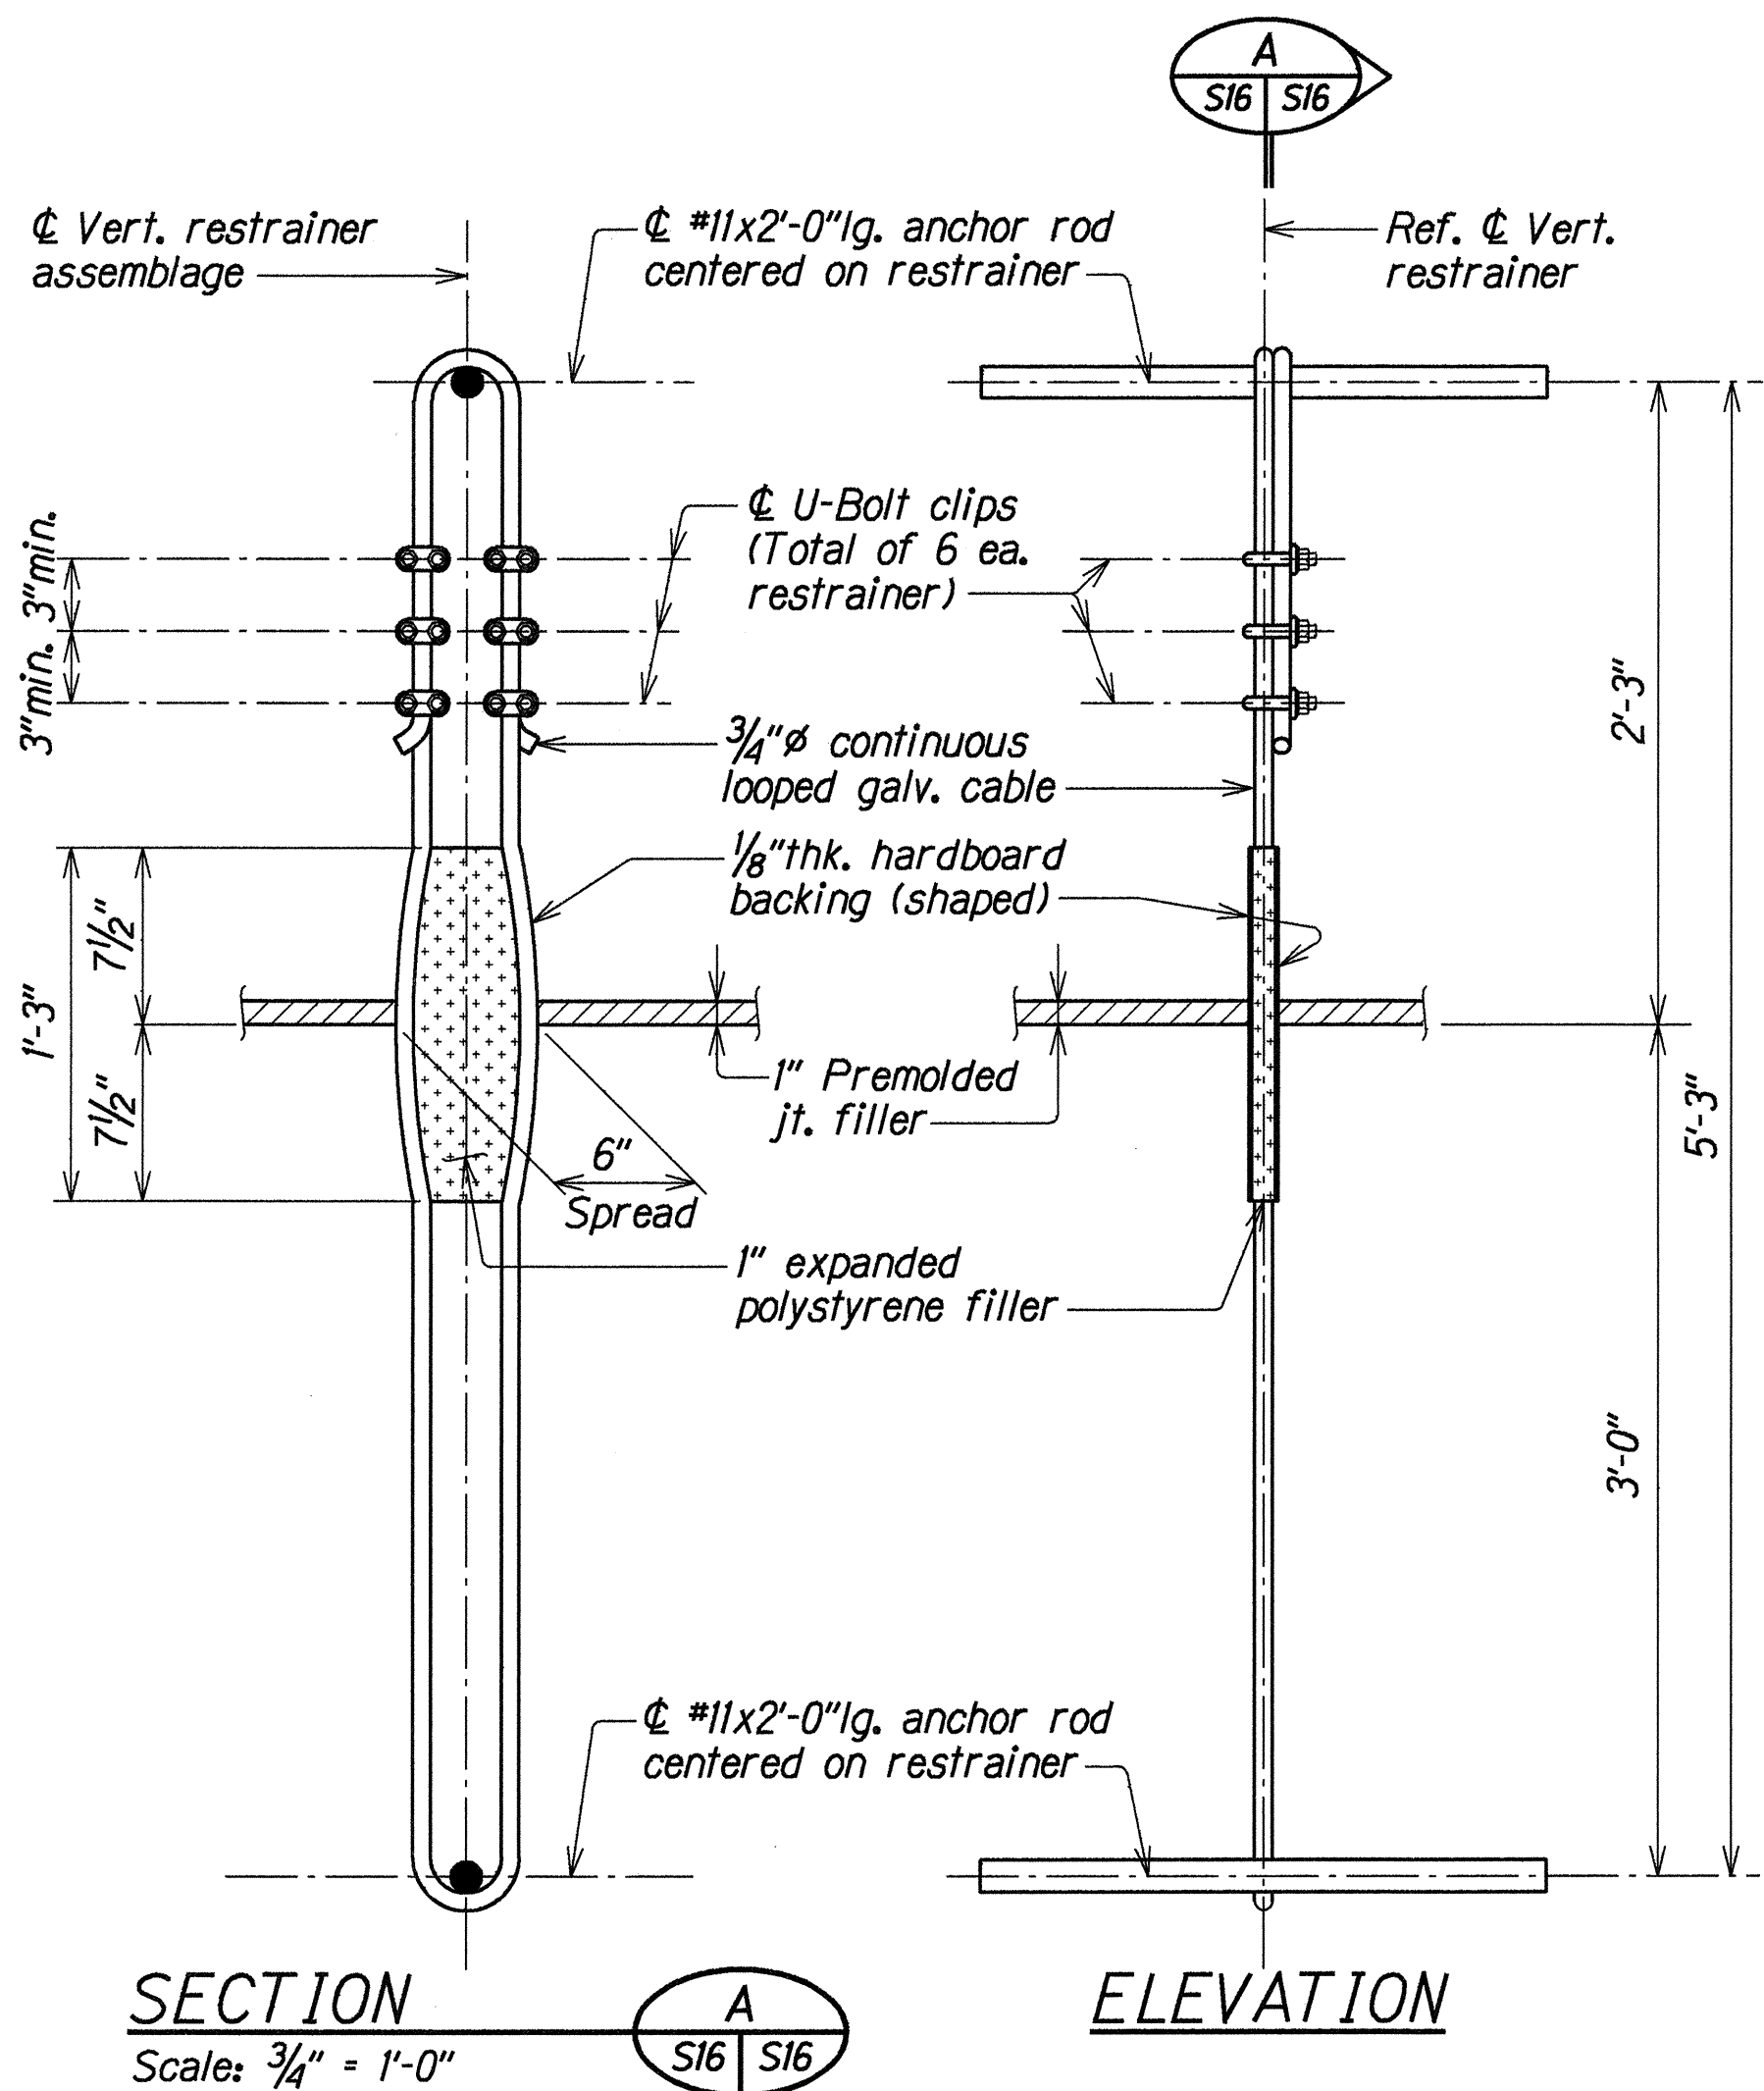


SECTION A
Scale: 3/4" = 1'-0"


ELEVATION

- NOTES:
1. Restrainer assemblage incidental to concrete and will not be paid for separately.
 2. Restrainer assemblage shall be securely held in place while placing concrete.
 3. For cables, wires, U-bolts and cable clips, refer to Section 709, Reinforcing Steel, of the Standard Specifications.


TYPICAL VERTICAL RESTRAINER DETAILS
Scale: 1 1/2" = 1'-0"

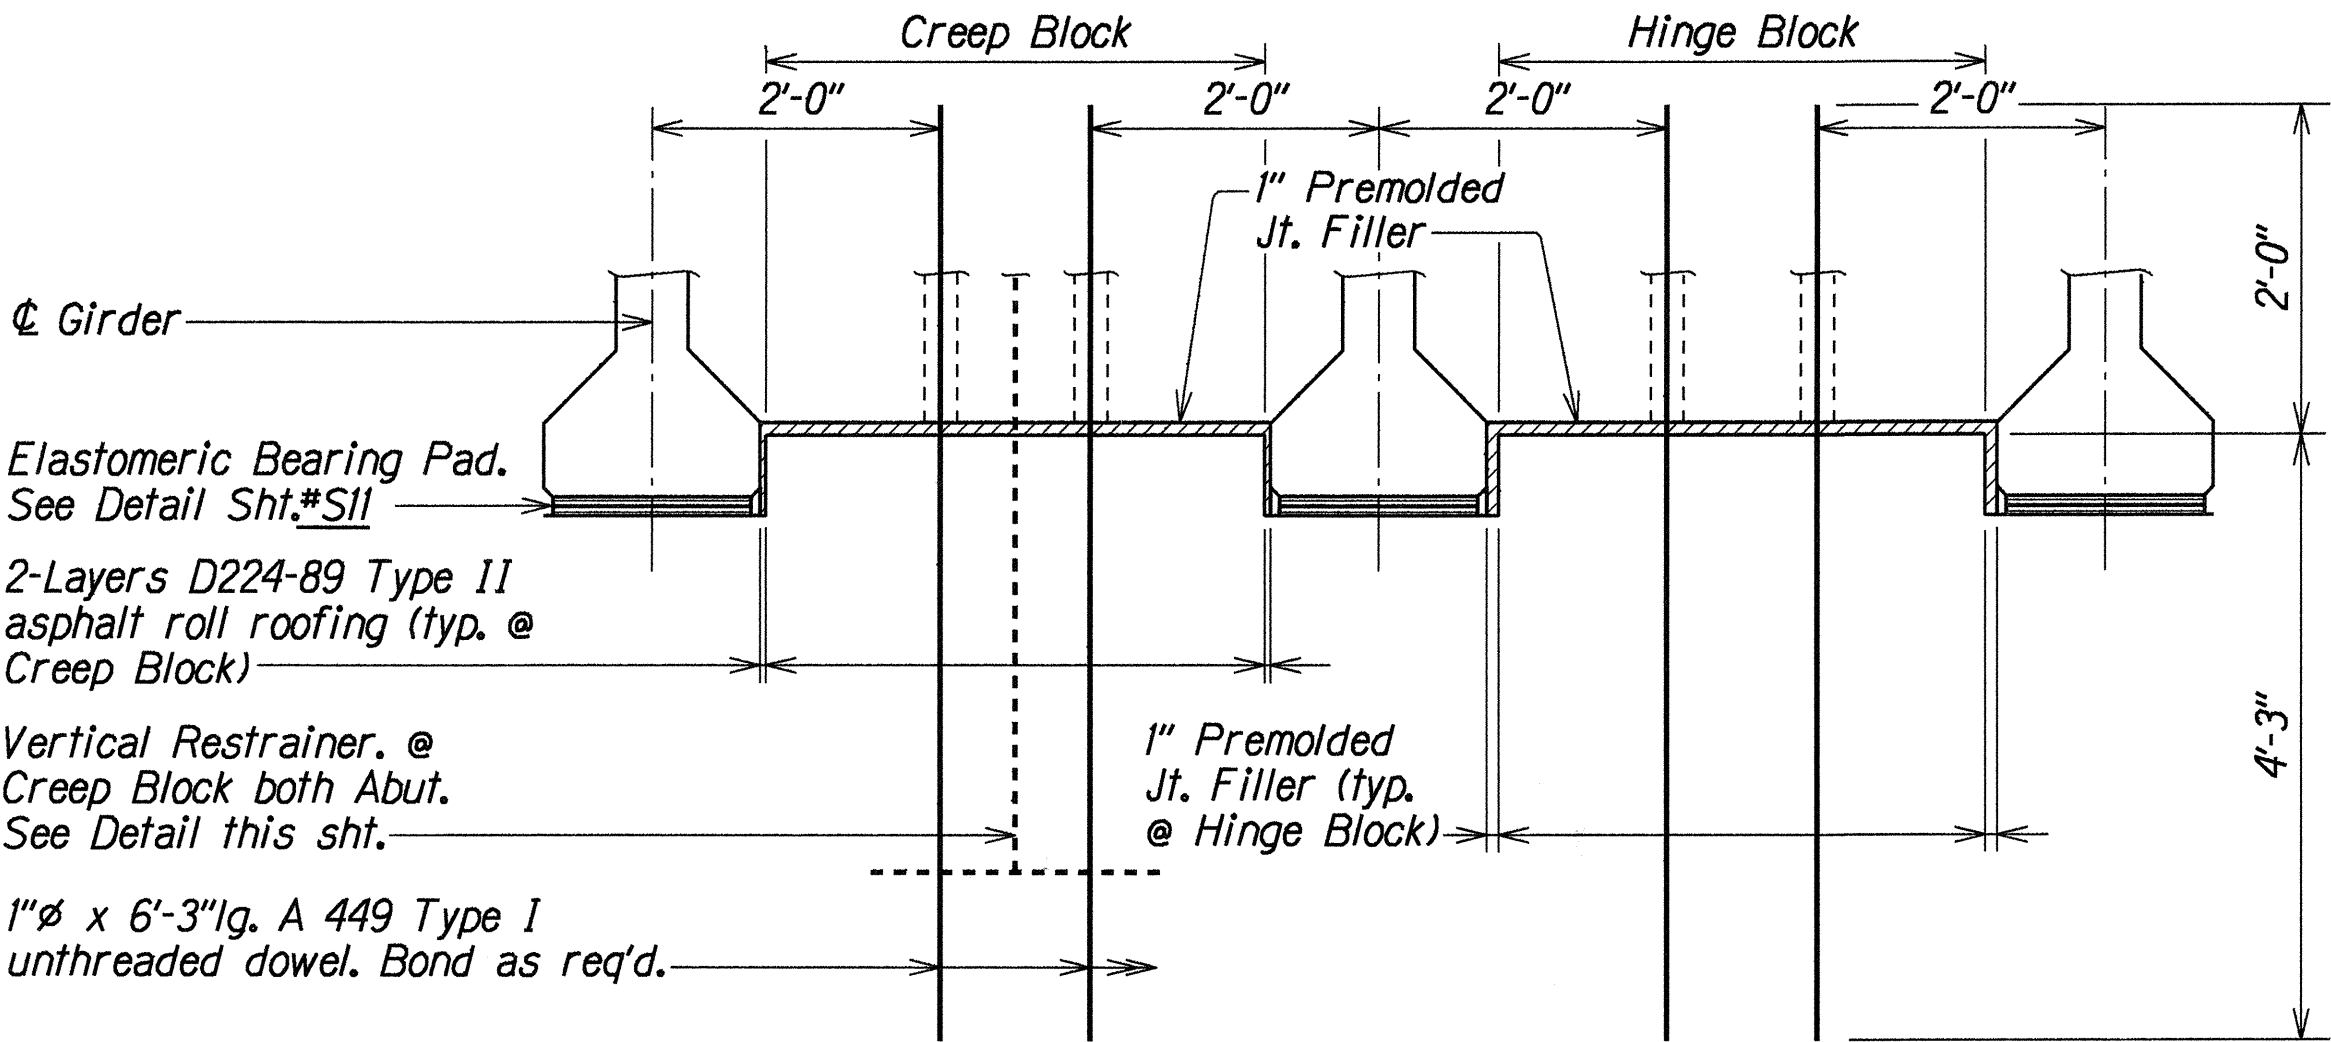

PARTIAL ELEVATION AT EXPANSION ABUTMENT NO. 2
Scale: 3/4" = 1'-0"

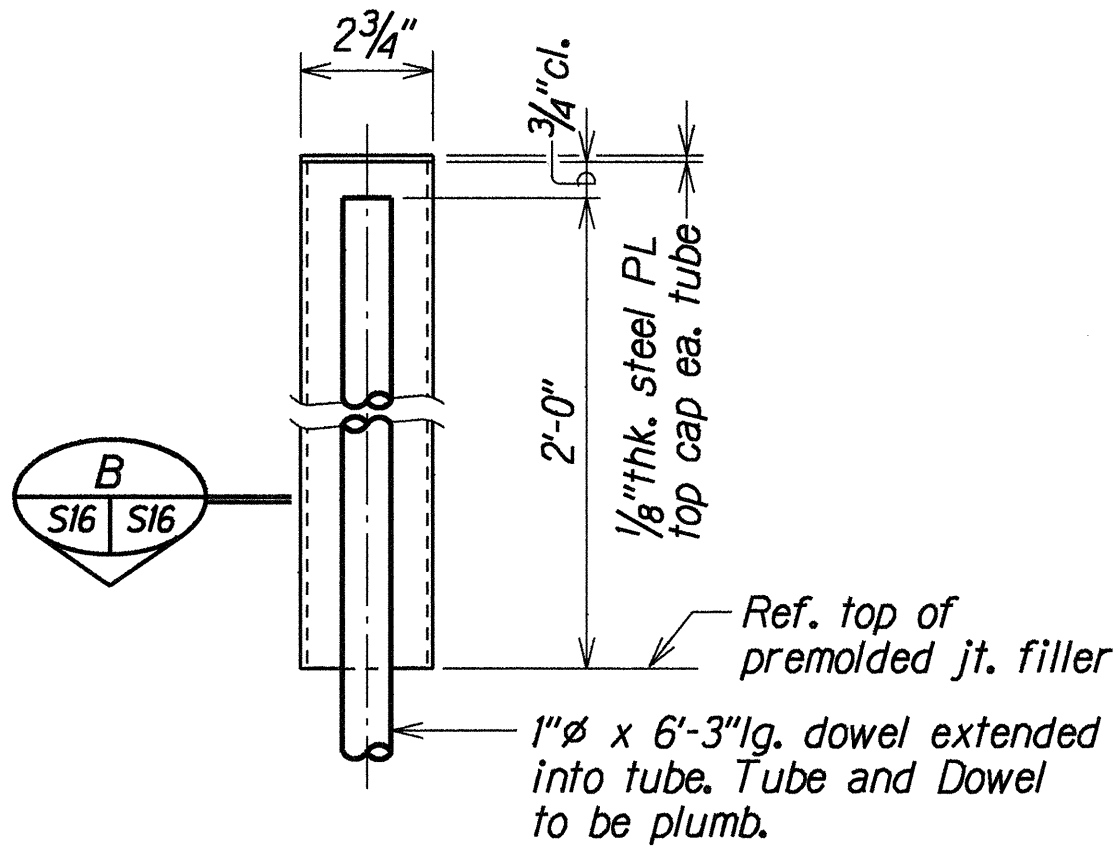


ELEVATION

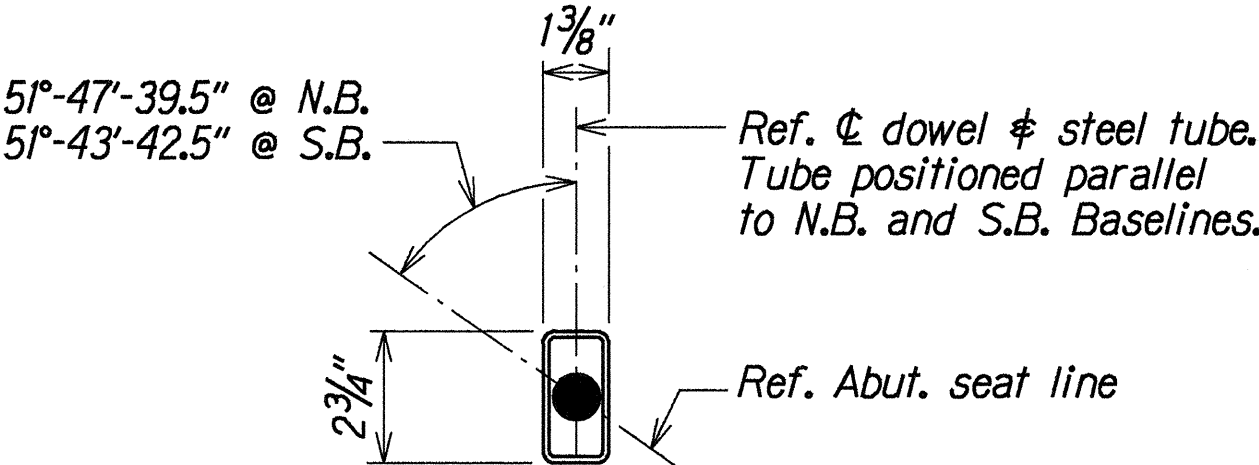

SECTION B
Scale: 3" = 1'-0"

- NOTES:
1. The Contractor shall securely fasten the top cap to the metal tube prior to concrete pour.
 2. The Contractor shall secure the tube from moving prior to concrete pour.

1" DOWEL AND TUBE DETAILS
AT EXPANSION ABUTMENT NO. 2
Not to Scale

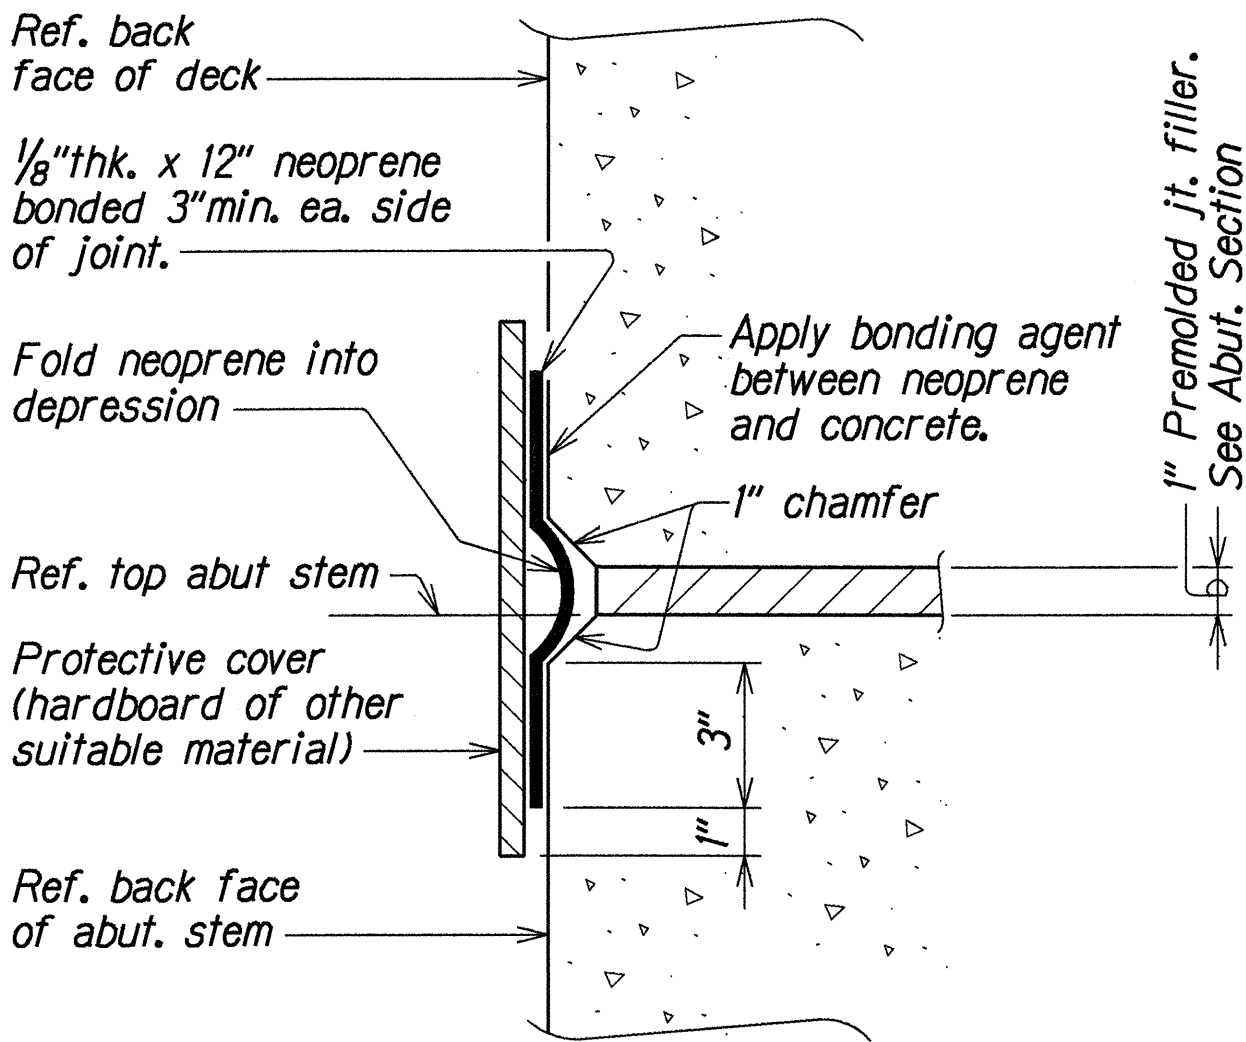

NOTE: Waterproofing assemblage incidental to concrete.


DECK SLAB AND ABUTMENT BACK WALL
1" PREMOLDED JOINT FILLER DETAIL
Scale: 3" = 1'-0"

ORIGINAL PLAN	DATE
DESIGNED BY	DEC 1998
CHECKED BY	DEC 1998
NOTED BY	DEC 1998
QUANTITIES BY	DEC 1998
APPROVED BY	DEC 1998

STATE OF HAWAII
DEPARTMENT OF TRANSPORTATION
HIGHWAYS DIVISION


POHAKEA STREAM BRIDGE
VERTICAL RESTRAINER, JOINT FILLER
AND 1" DOWEL & TUBE DETAILS
HONOAPIILANI HIGHWAY WIDENING
North Kihei Road to Kuilani Highway
Fed. Aid Proj. No. BR-NH-030-1(24)
Scale: As Noted Date: Dec, 1998

FED. ROAD DIST. NO.	STATE	FED. AID PROJ. NO.	FISCAL YEAR	SHEET NO.	TOTAL SHEETS
HAWAII	HAW.	BR-NH-030-1(24)	2000	65	139

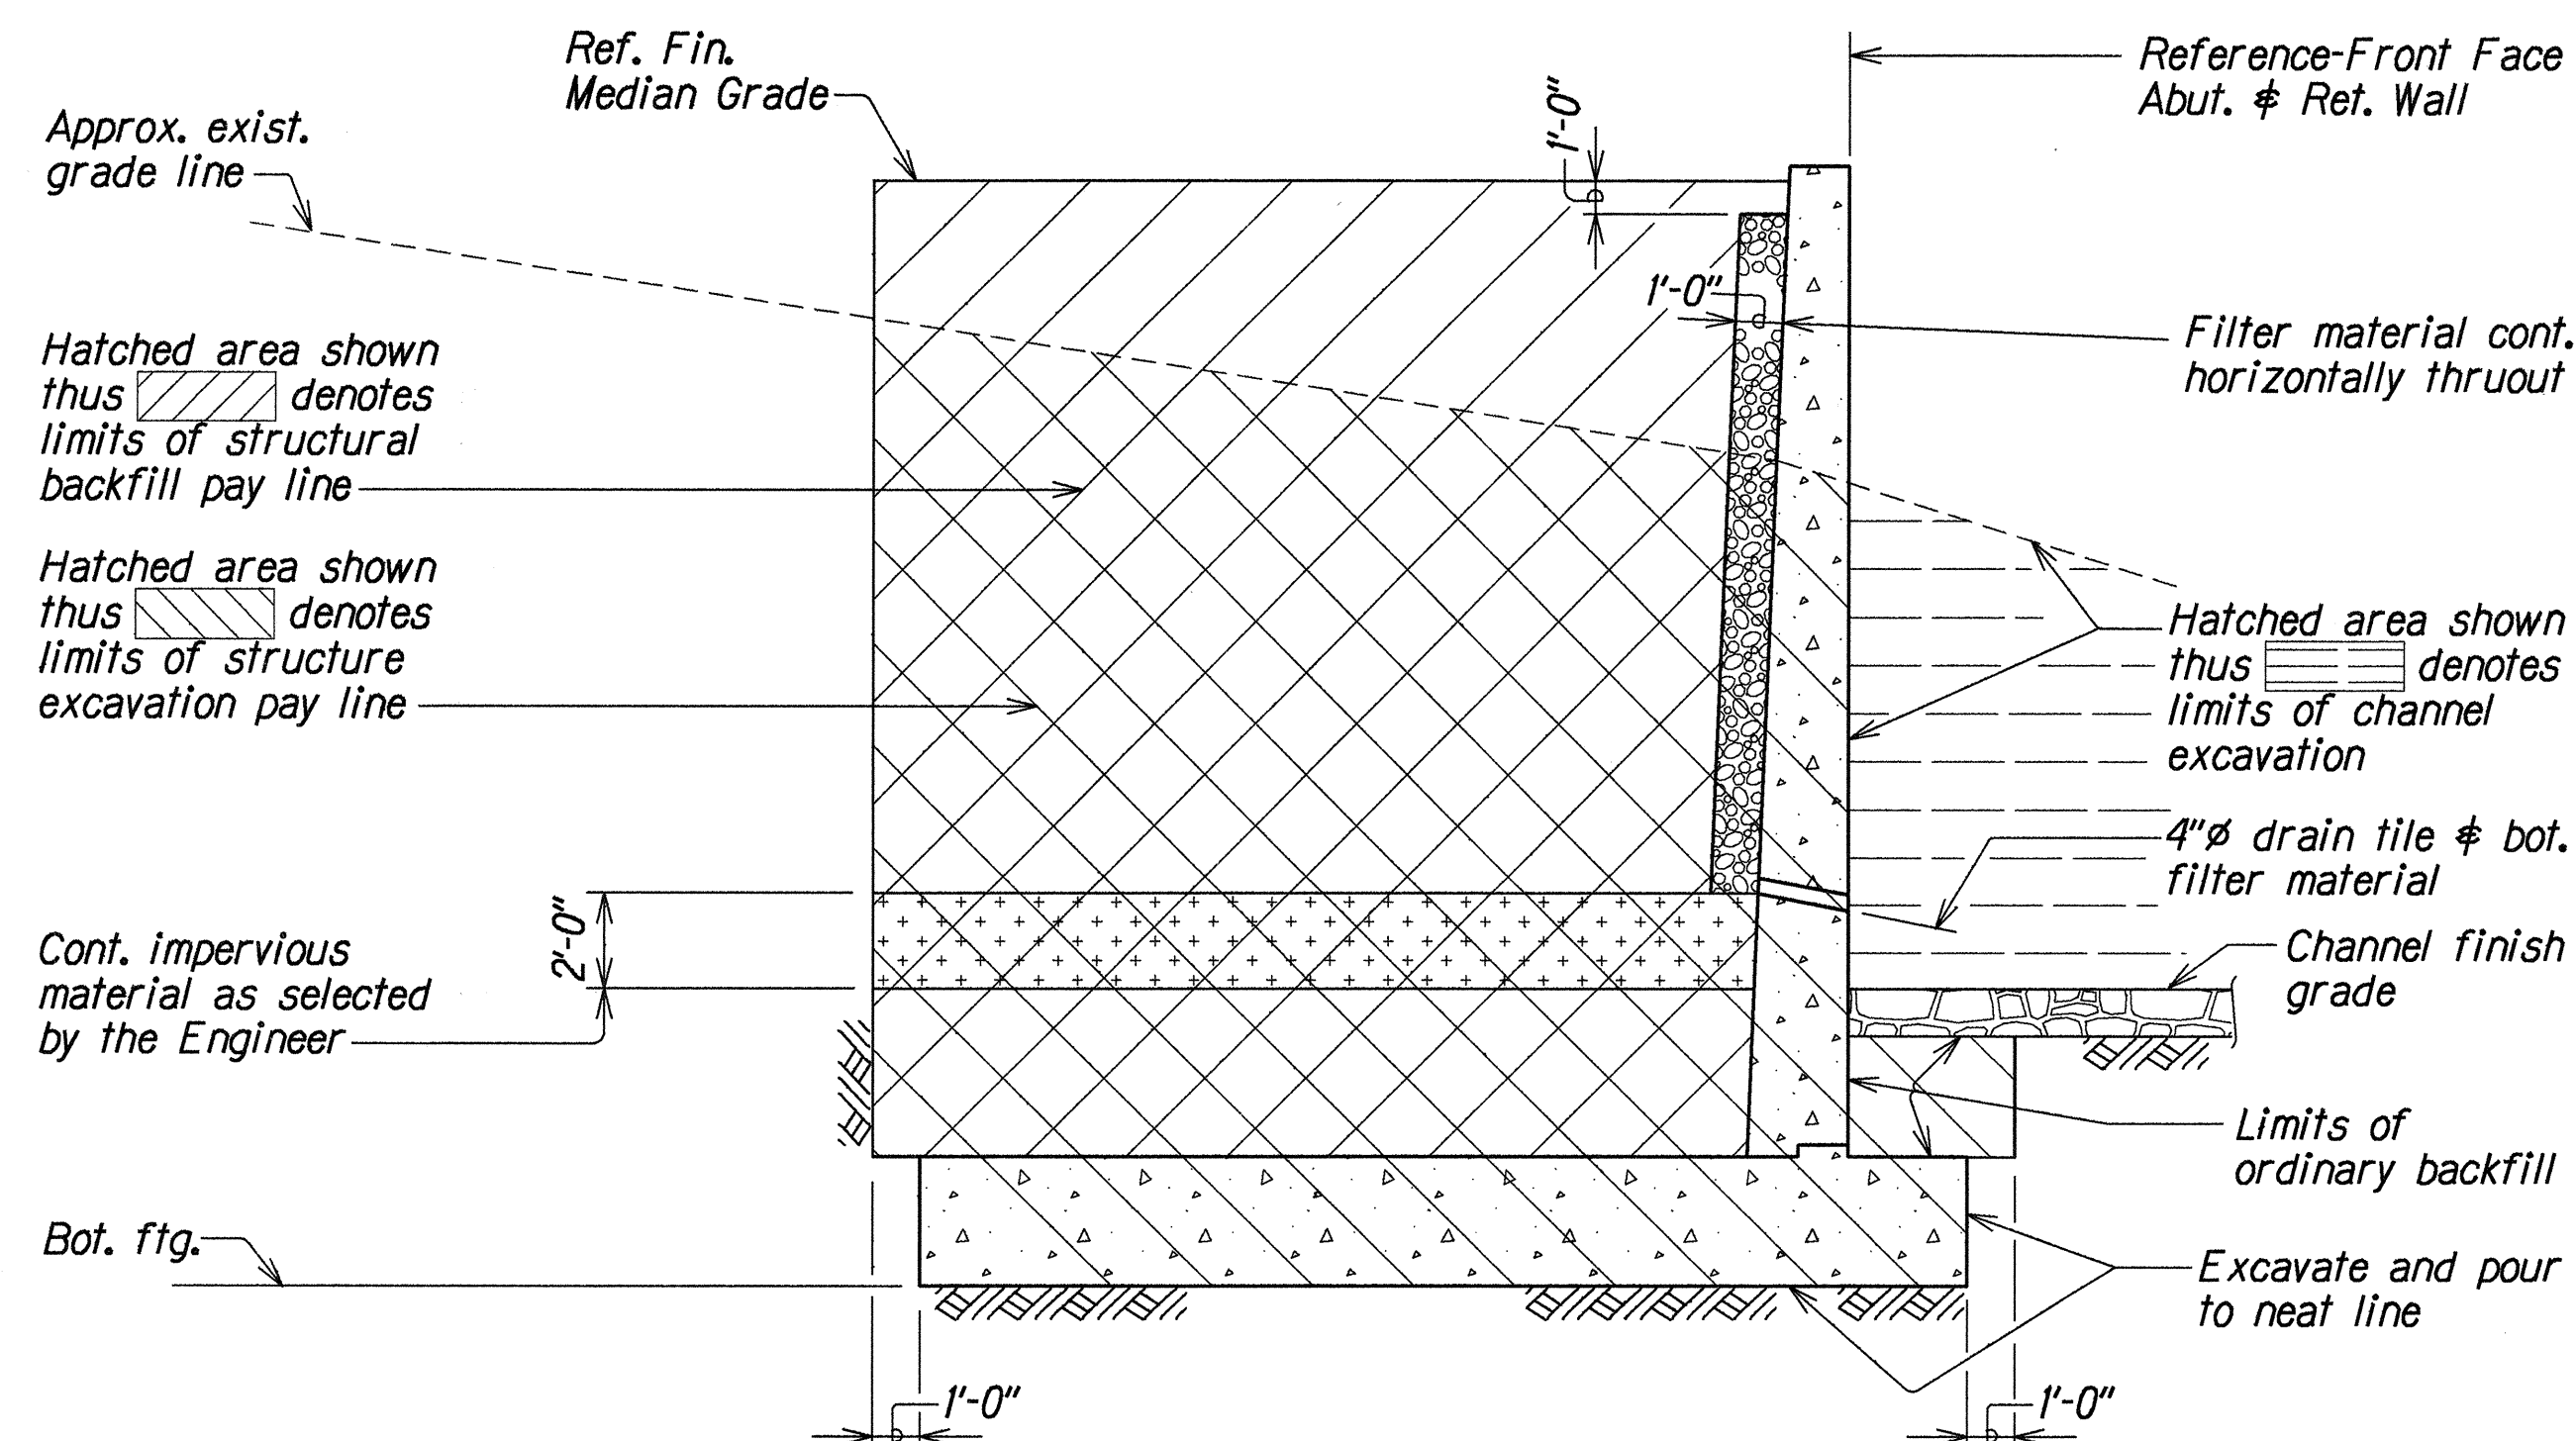

**TYPICAL STRUCTURE EXCAVATION AND BACKFILL
PAY LIMITS AT RETAINING WALL**

Not to Scale

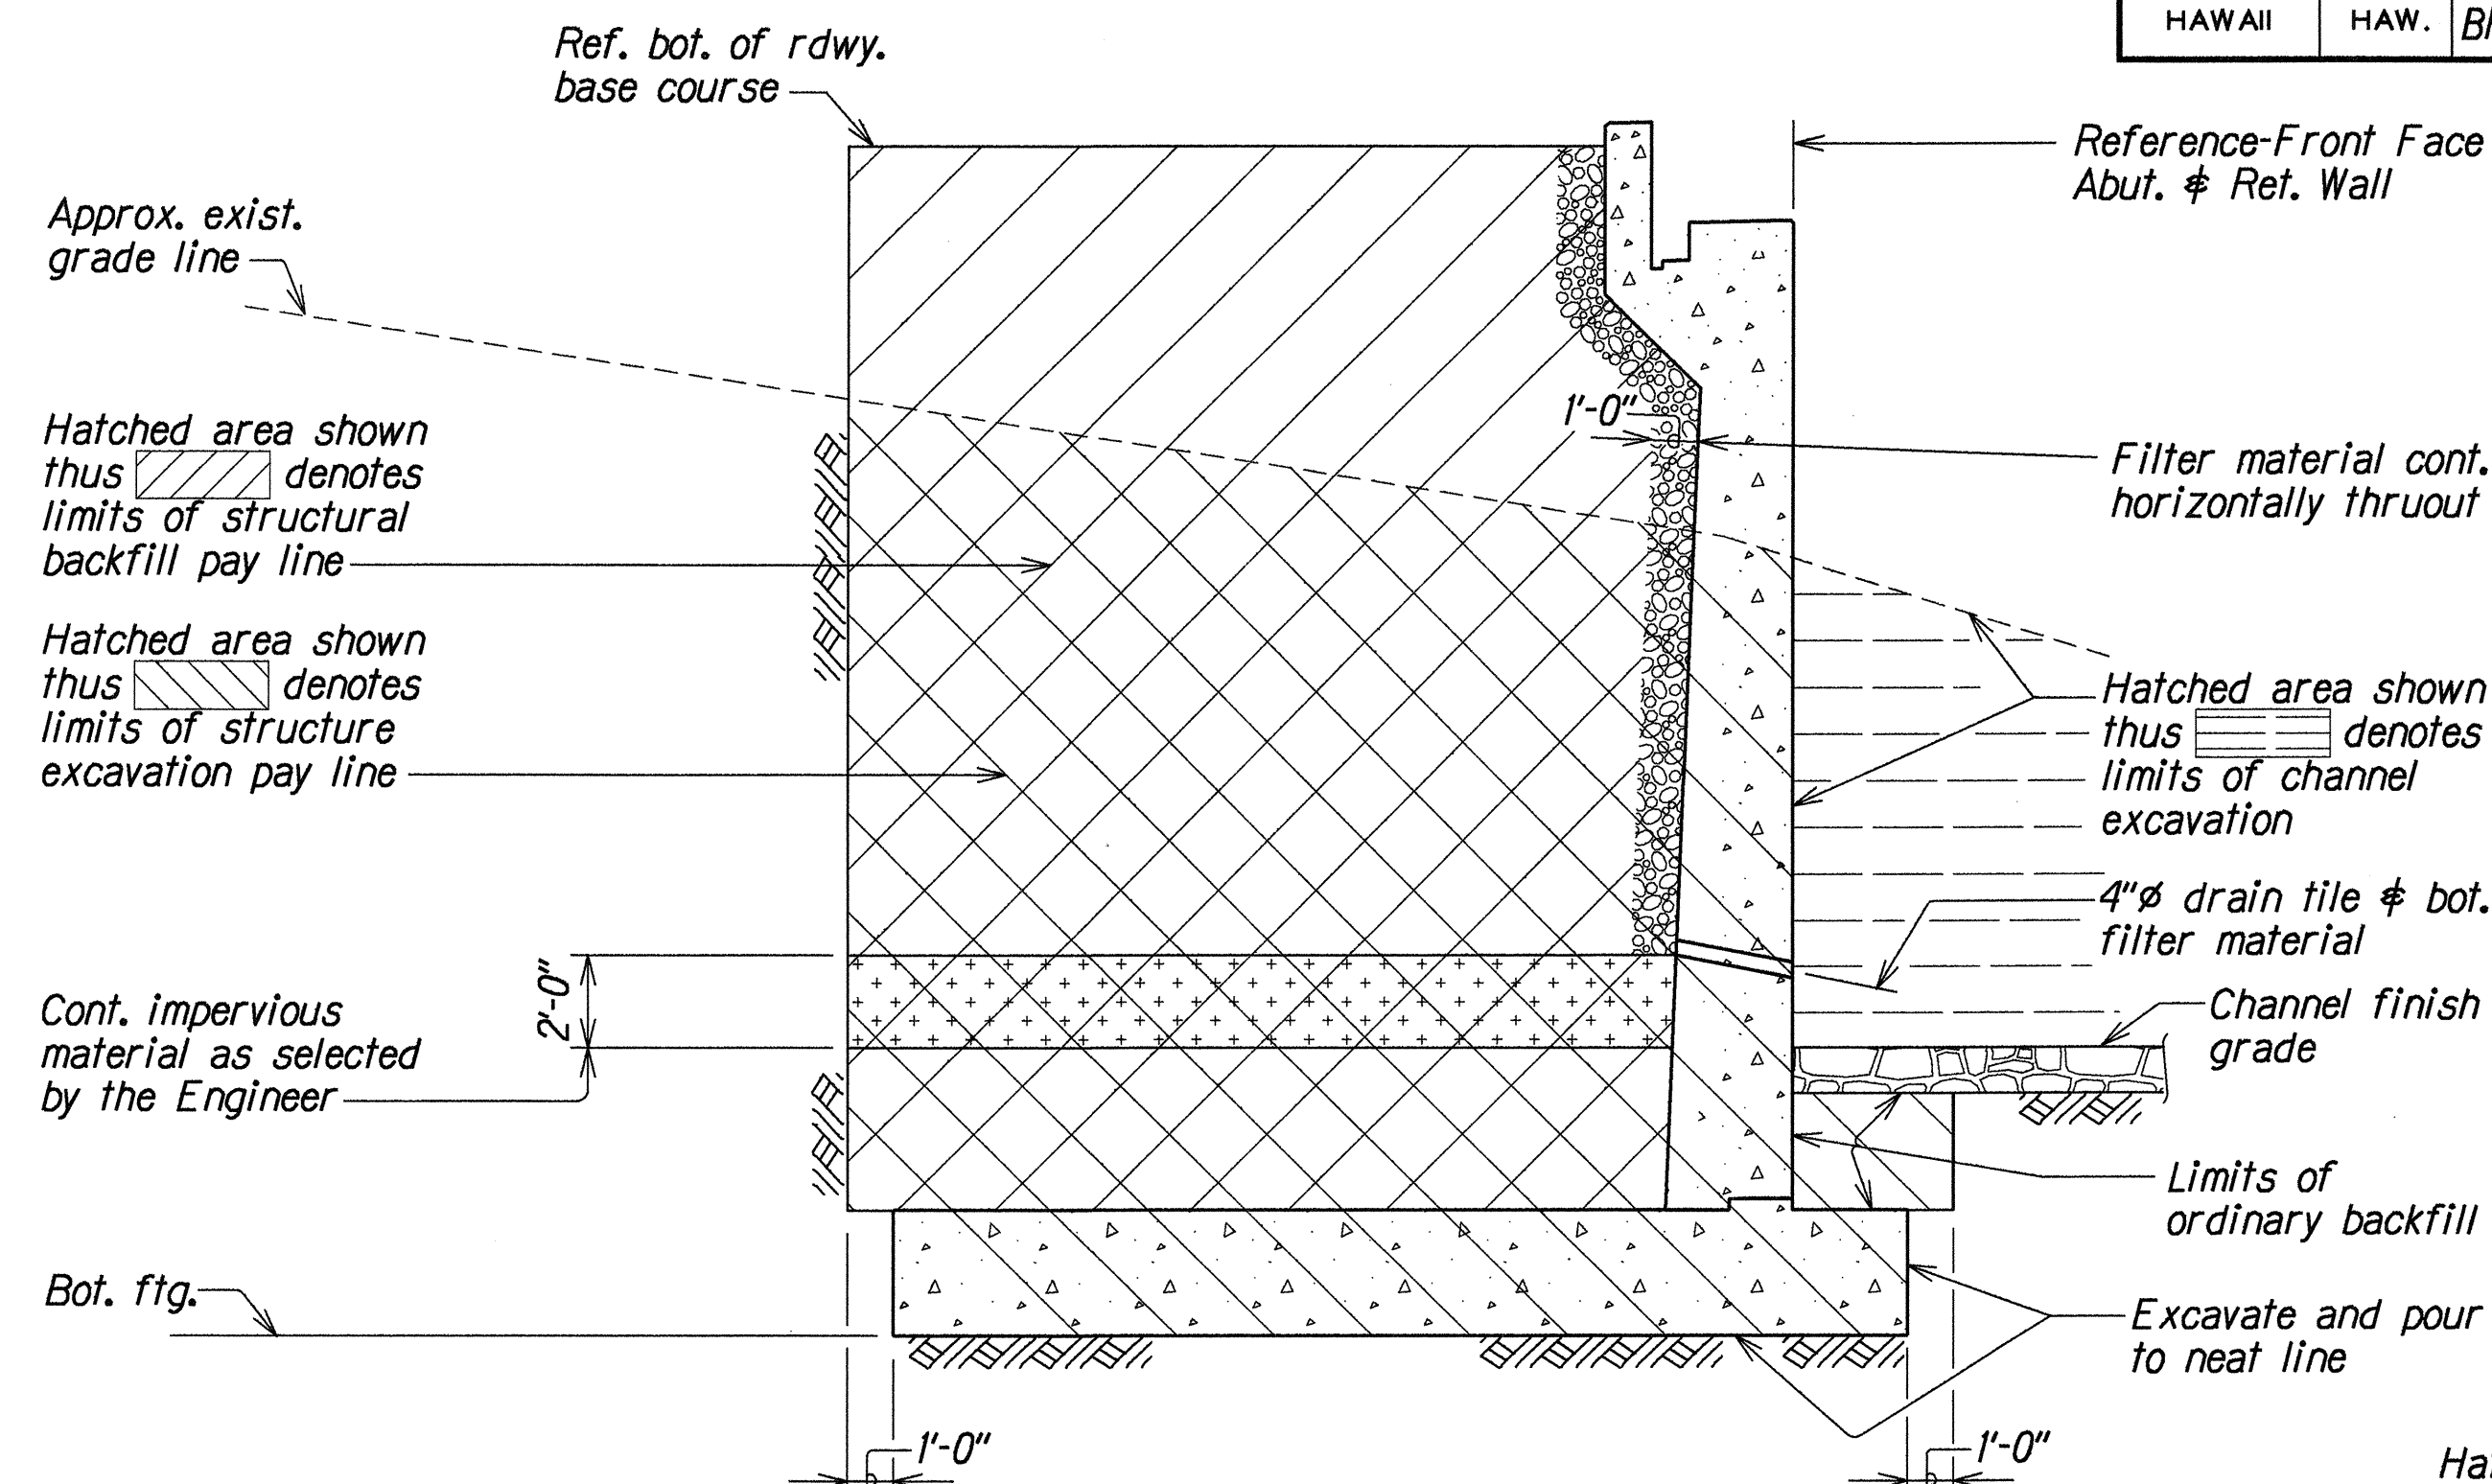

**TYPICAL STRUCTURE EXCAVATION AND BACKFILL
PAY LIMITS AT ABUTMENT**

Not to Scale

Hatched area shown thus [diagonal lines] denotes limits of structural backfill pay limits

Hatched area shown thus [cross-hatch] denotes limits of structure excavation pay limits

Hatched area shown thus [horizontal lines] denotes limits of channel excavation

Patterned area shown thus [stippled] denotes limits of impervious material

- NOTES:
1. Payment for impervious material shall shall not be paid for separately and shall be incidental to Structure Backfill Item No. 206.7201.
 2. Crushed Rock and Filter Fabric shall be incidental to Structure Backfill Item No. 206.7201.
 3. 4"Ø PVC Drains @ 10'-0" max o.c. with 1/4" per 1'-0" slope shall be located 6" max. above the finish grade of channel.
 4. Impervious material as selected by the Engineer shall be made as impervious as possible by pneumatic tamping or other approved method.






ORIGINAL PLAN	SURVEY PLOTTED BY	DATE
NOTE BOOK	DRAWN BY	DEC 1998
sp000k_s17.dwg	DESIGNED BY	DEC 1998
	CHECKED BY	DEC 1998
	APPROVED BY	DEC 1998

STATE OF HAWAII
DEPARTMENT OF TRANSPORTATION
HIGHWAYS DIVISION

POHAKEA STREAM BRIDGE
TYPICAL STRUCTURE EXCAVATION AND BACKFILL PAY LIMITS
HONOAPIILANI HIGHWAY WIDENING
North Kihei Road to Kuihelani Highway
Fed. Aid Proj. No. BR-NH-030-1(24)

Scale: As Noted
Date: Dec, 1998

FED. ROAD DIST. NO.	STATE	FED. AID PROJ. NO.	FISCAL YEAR	SHEET NO.	TOTAL SHEETS
HAWAII	HAW.	BR-NH-030-1(24)	2000	66	139

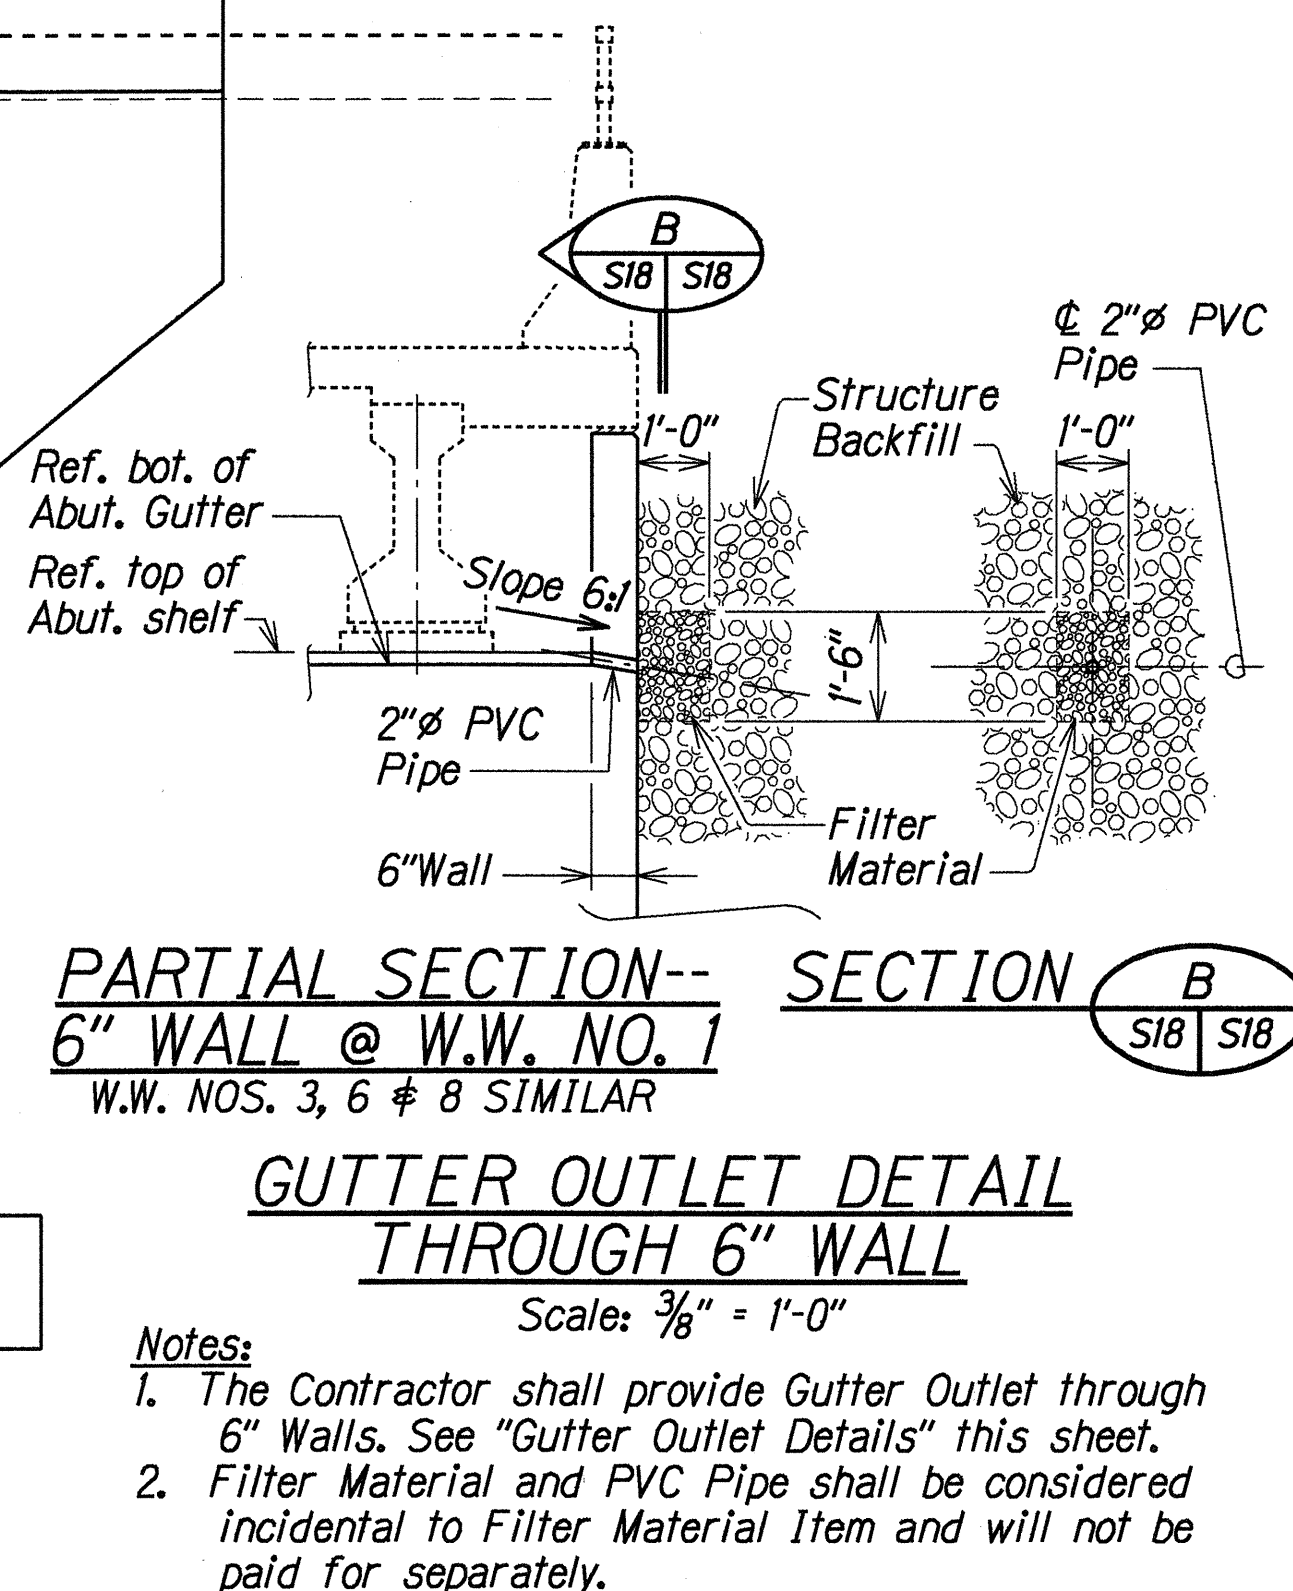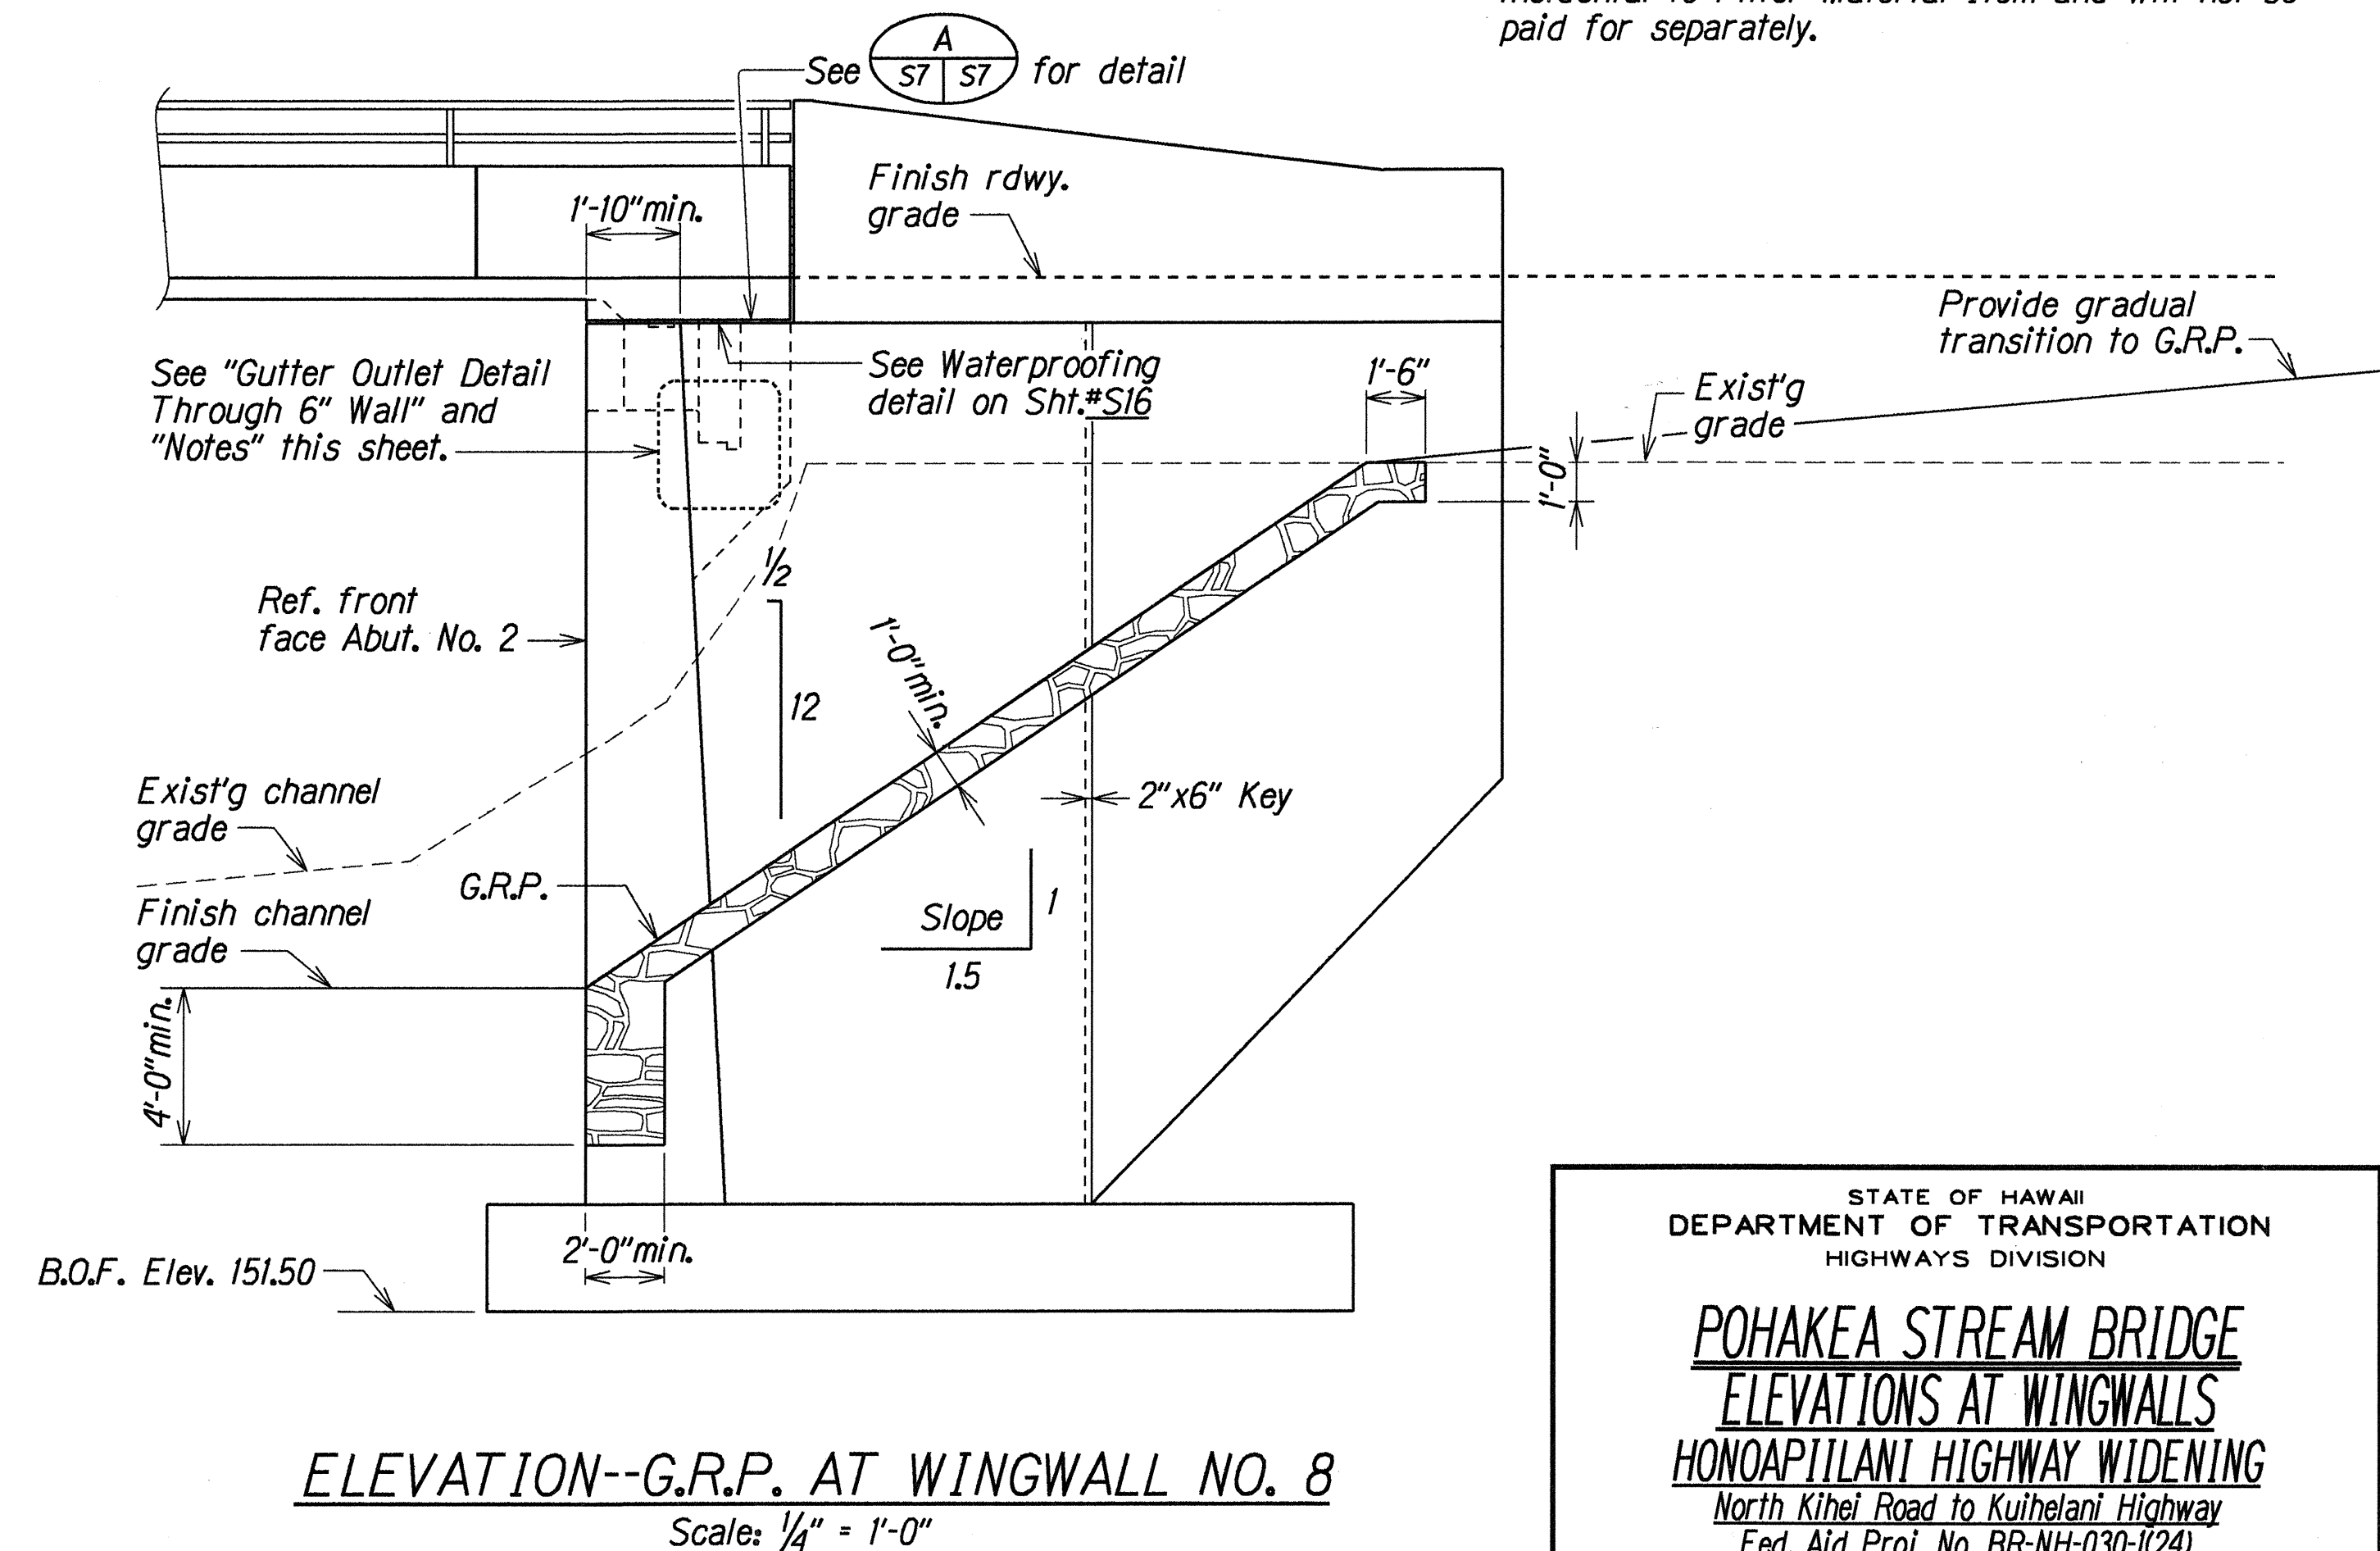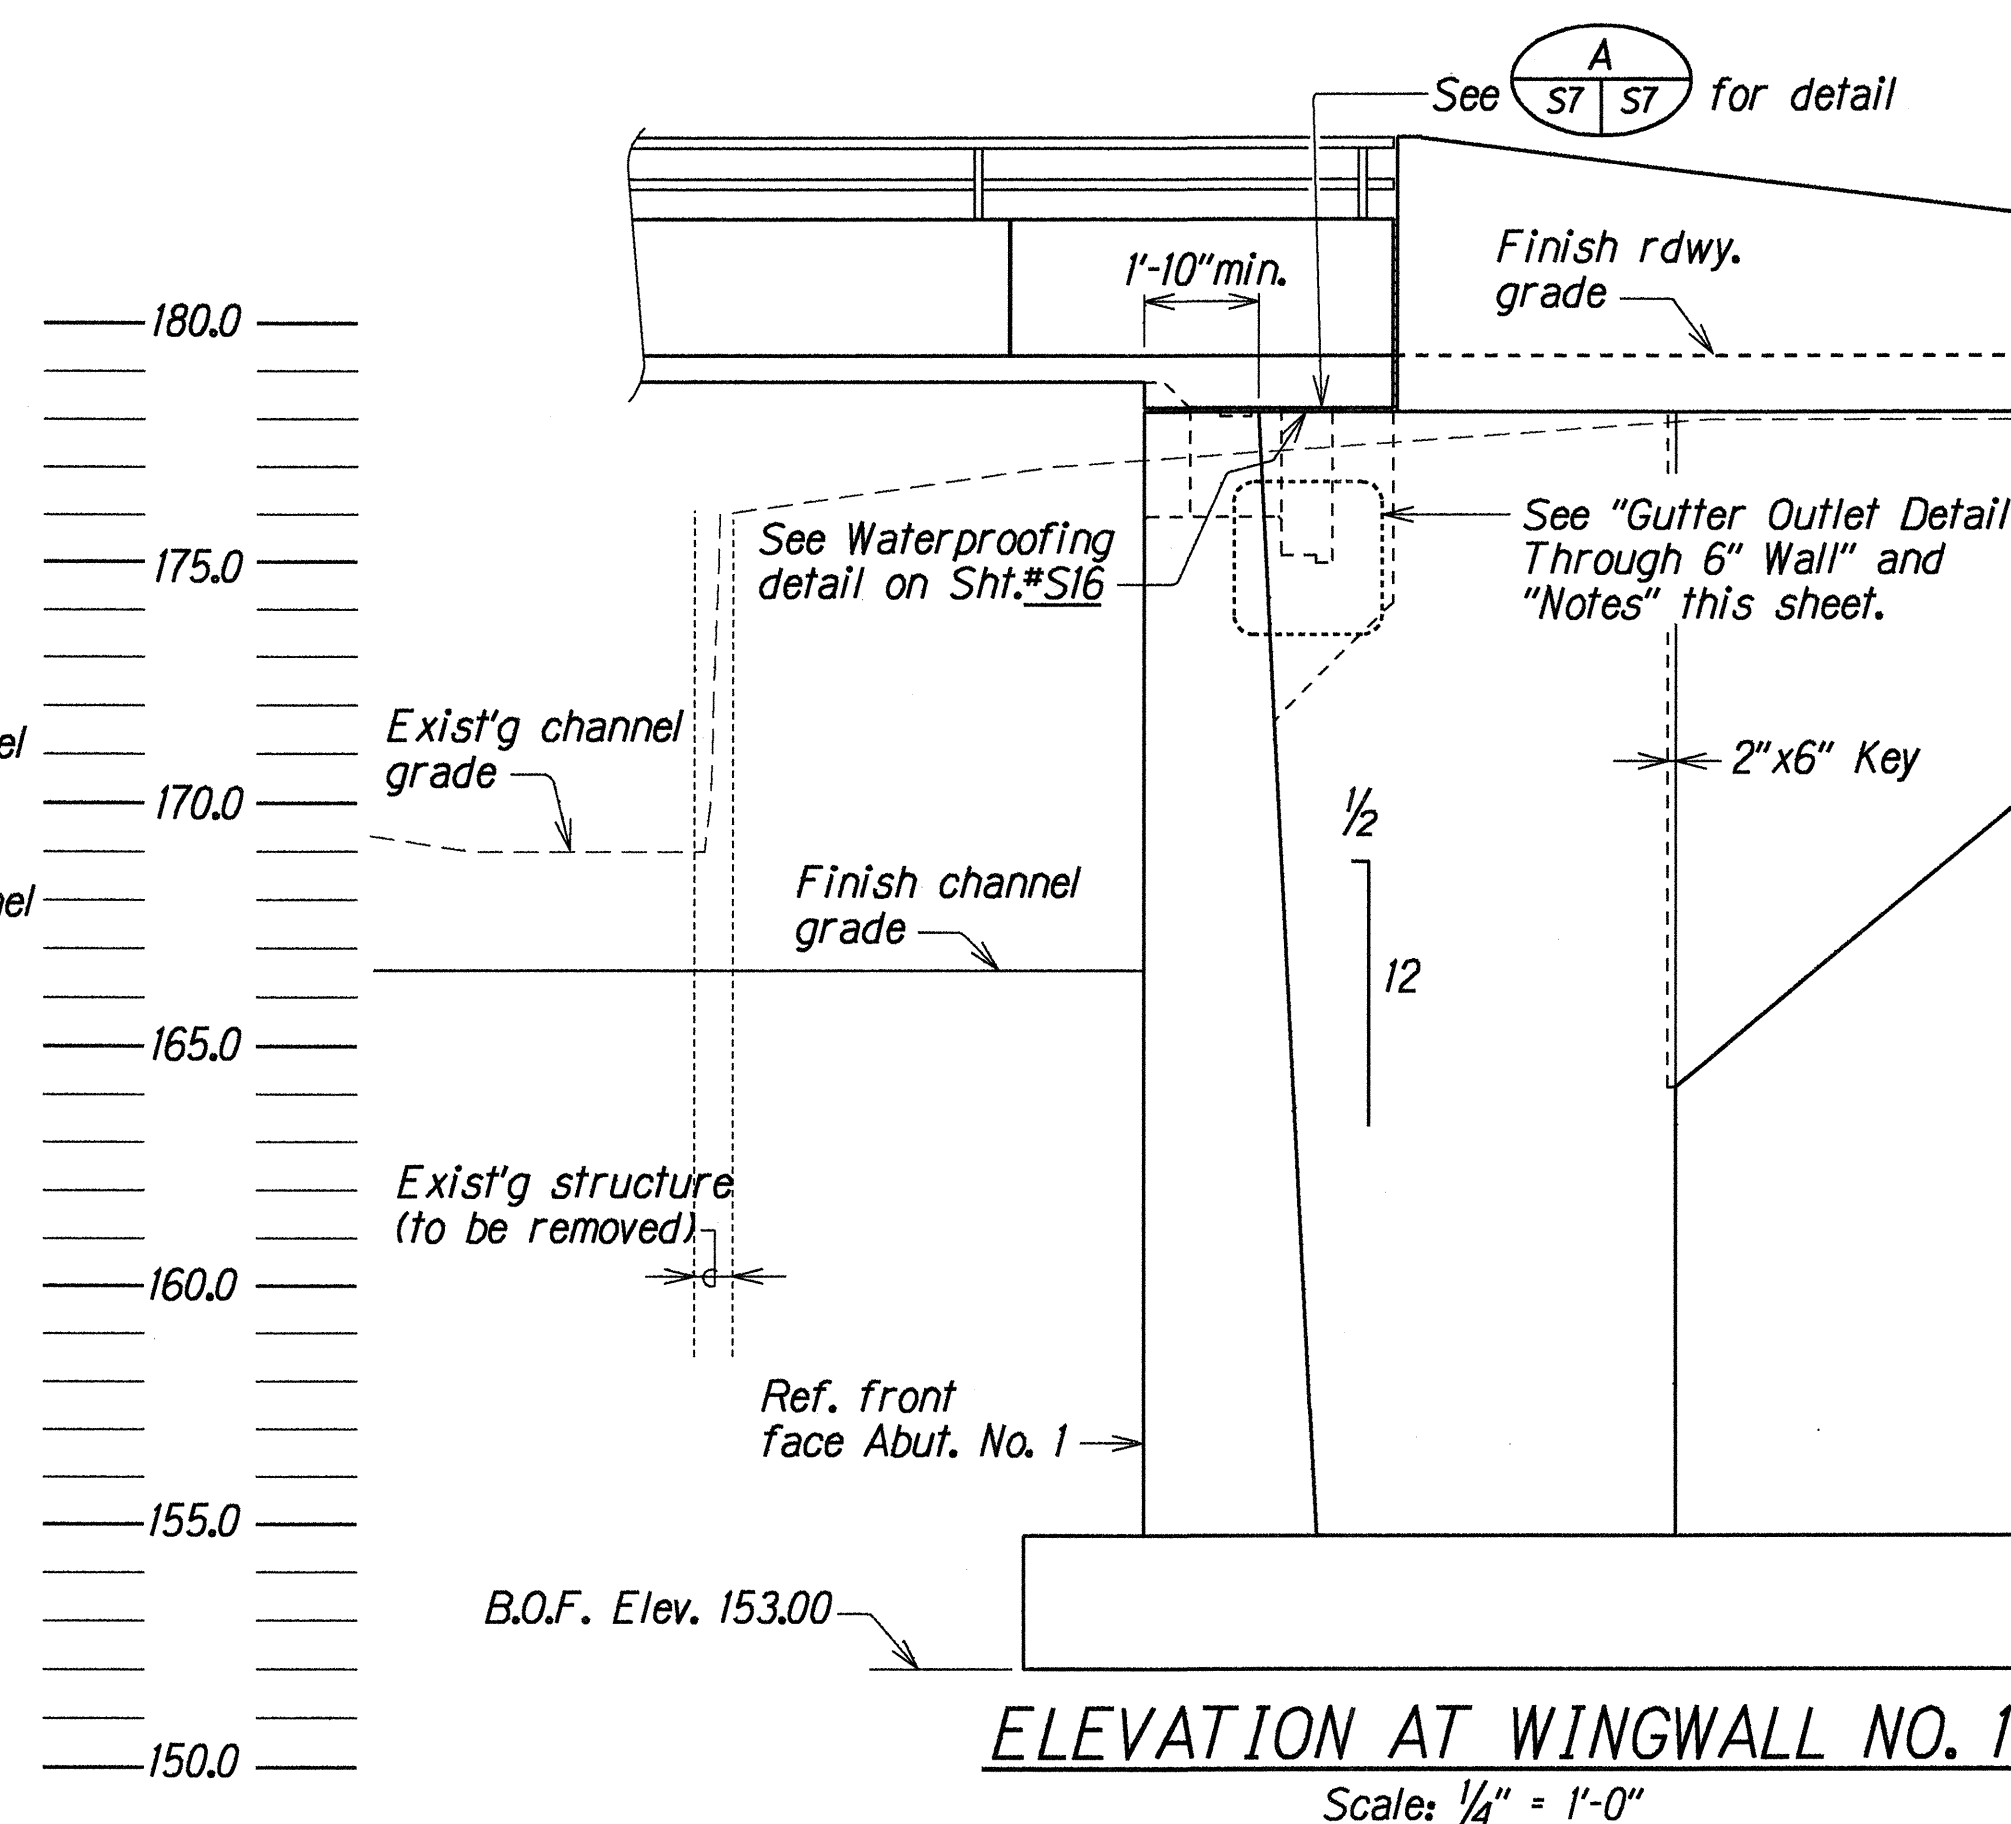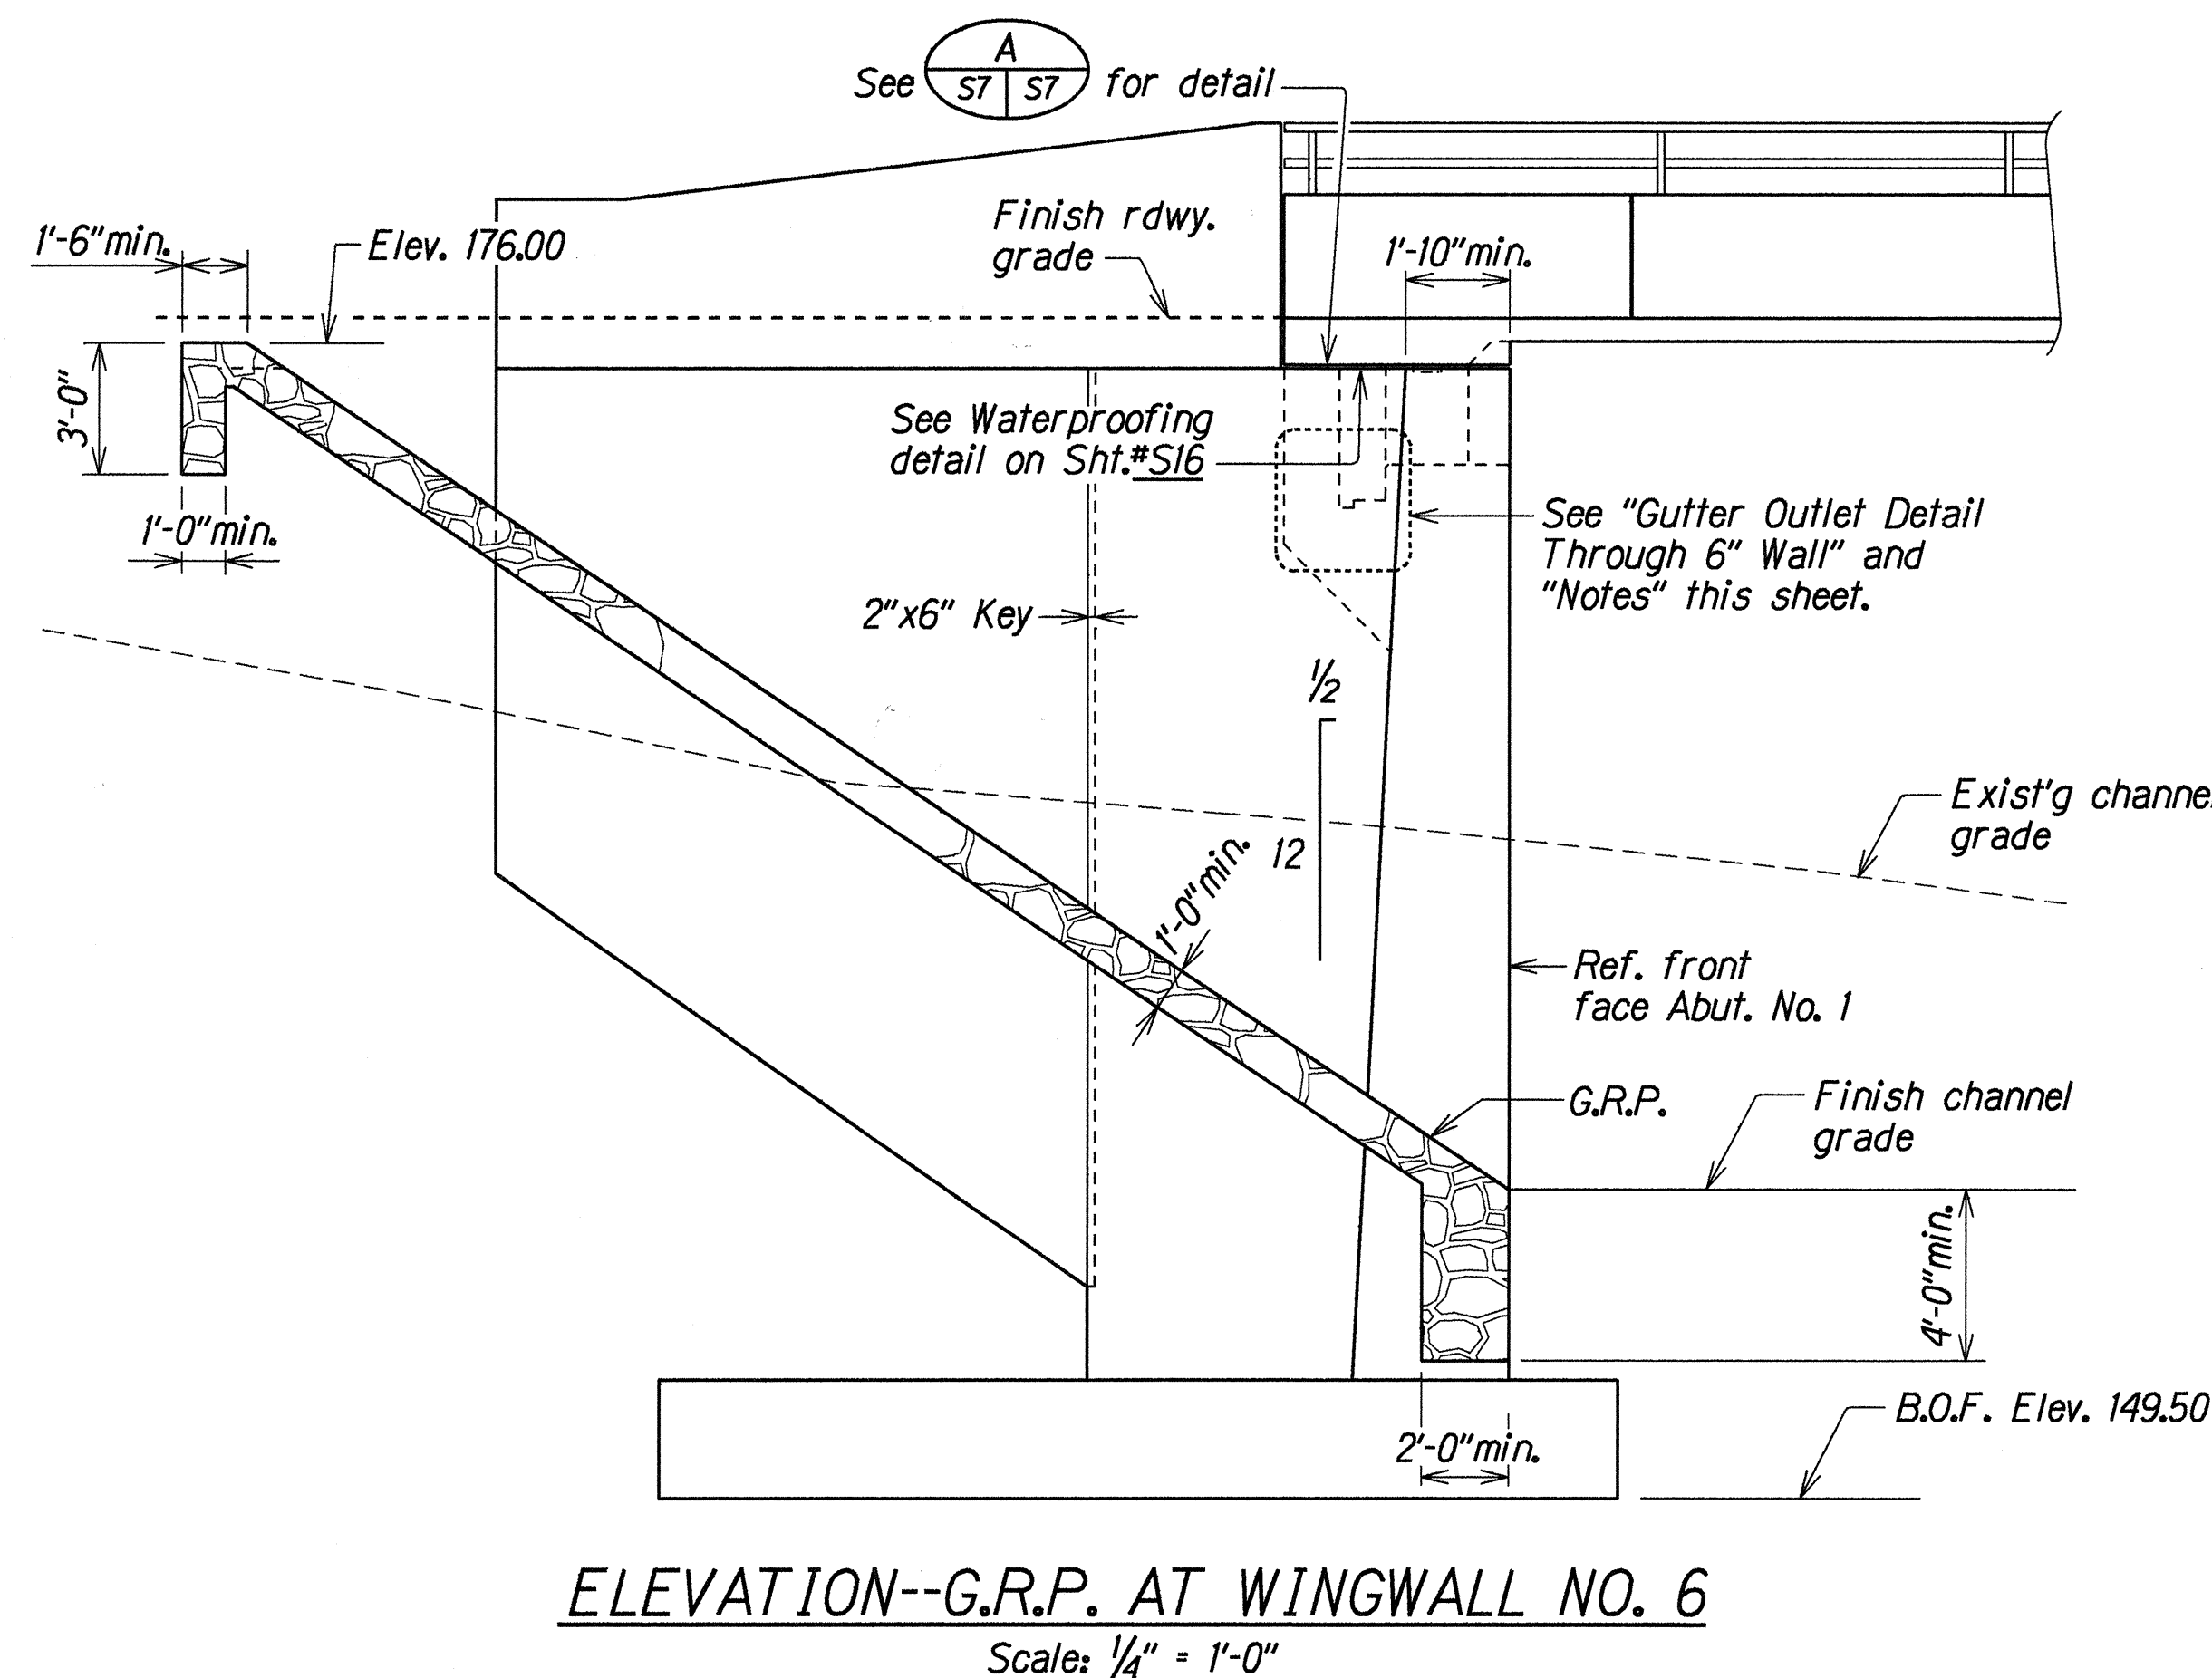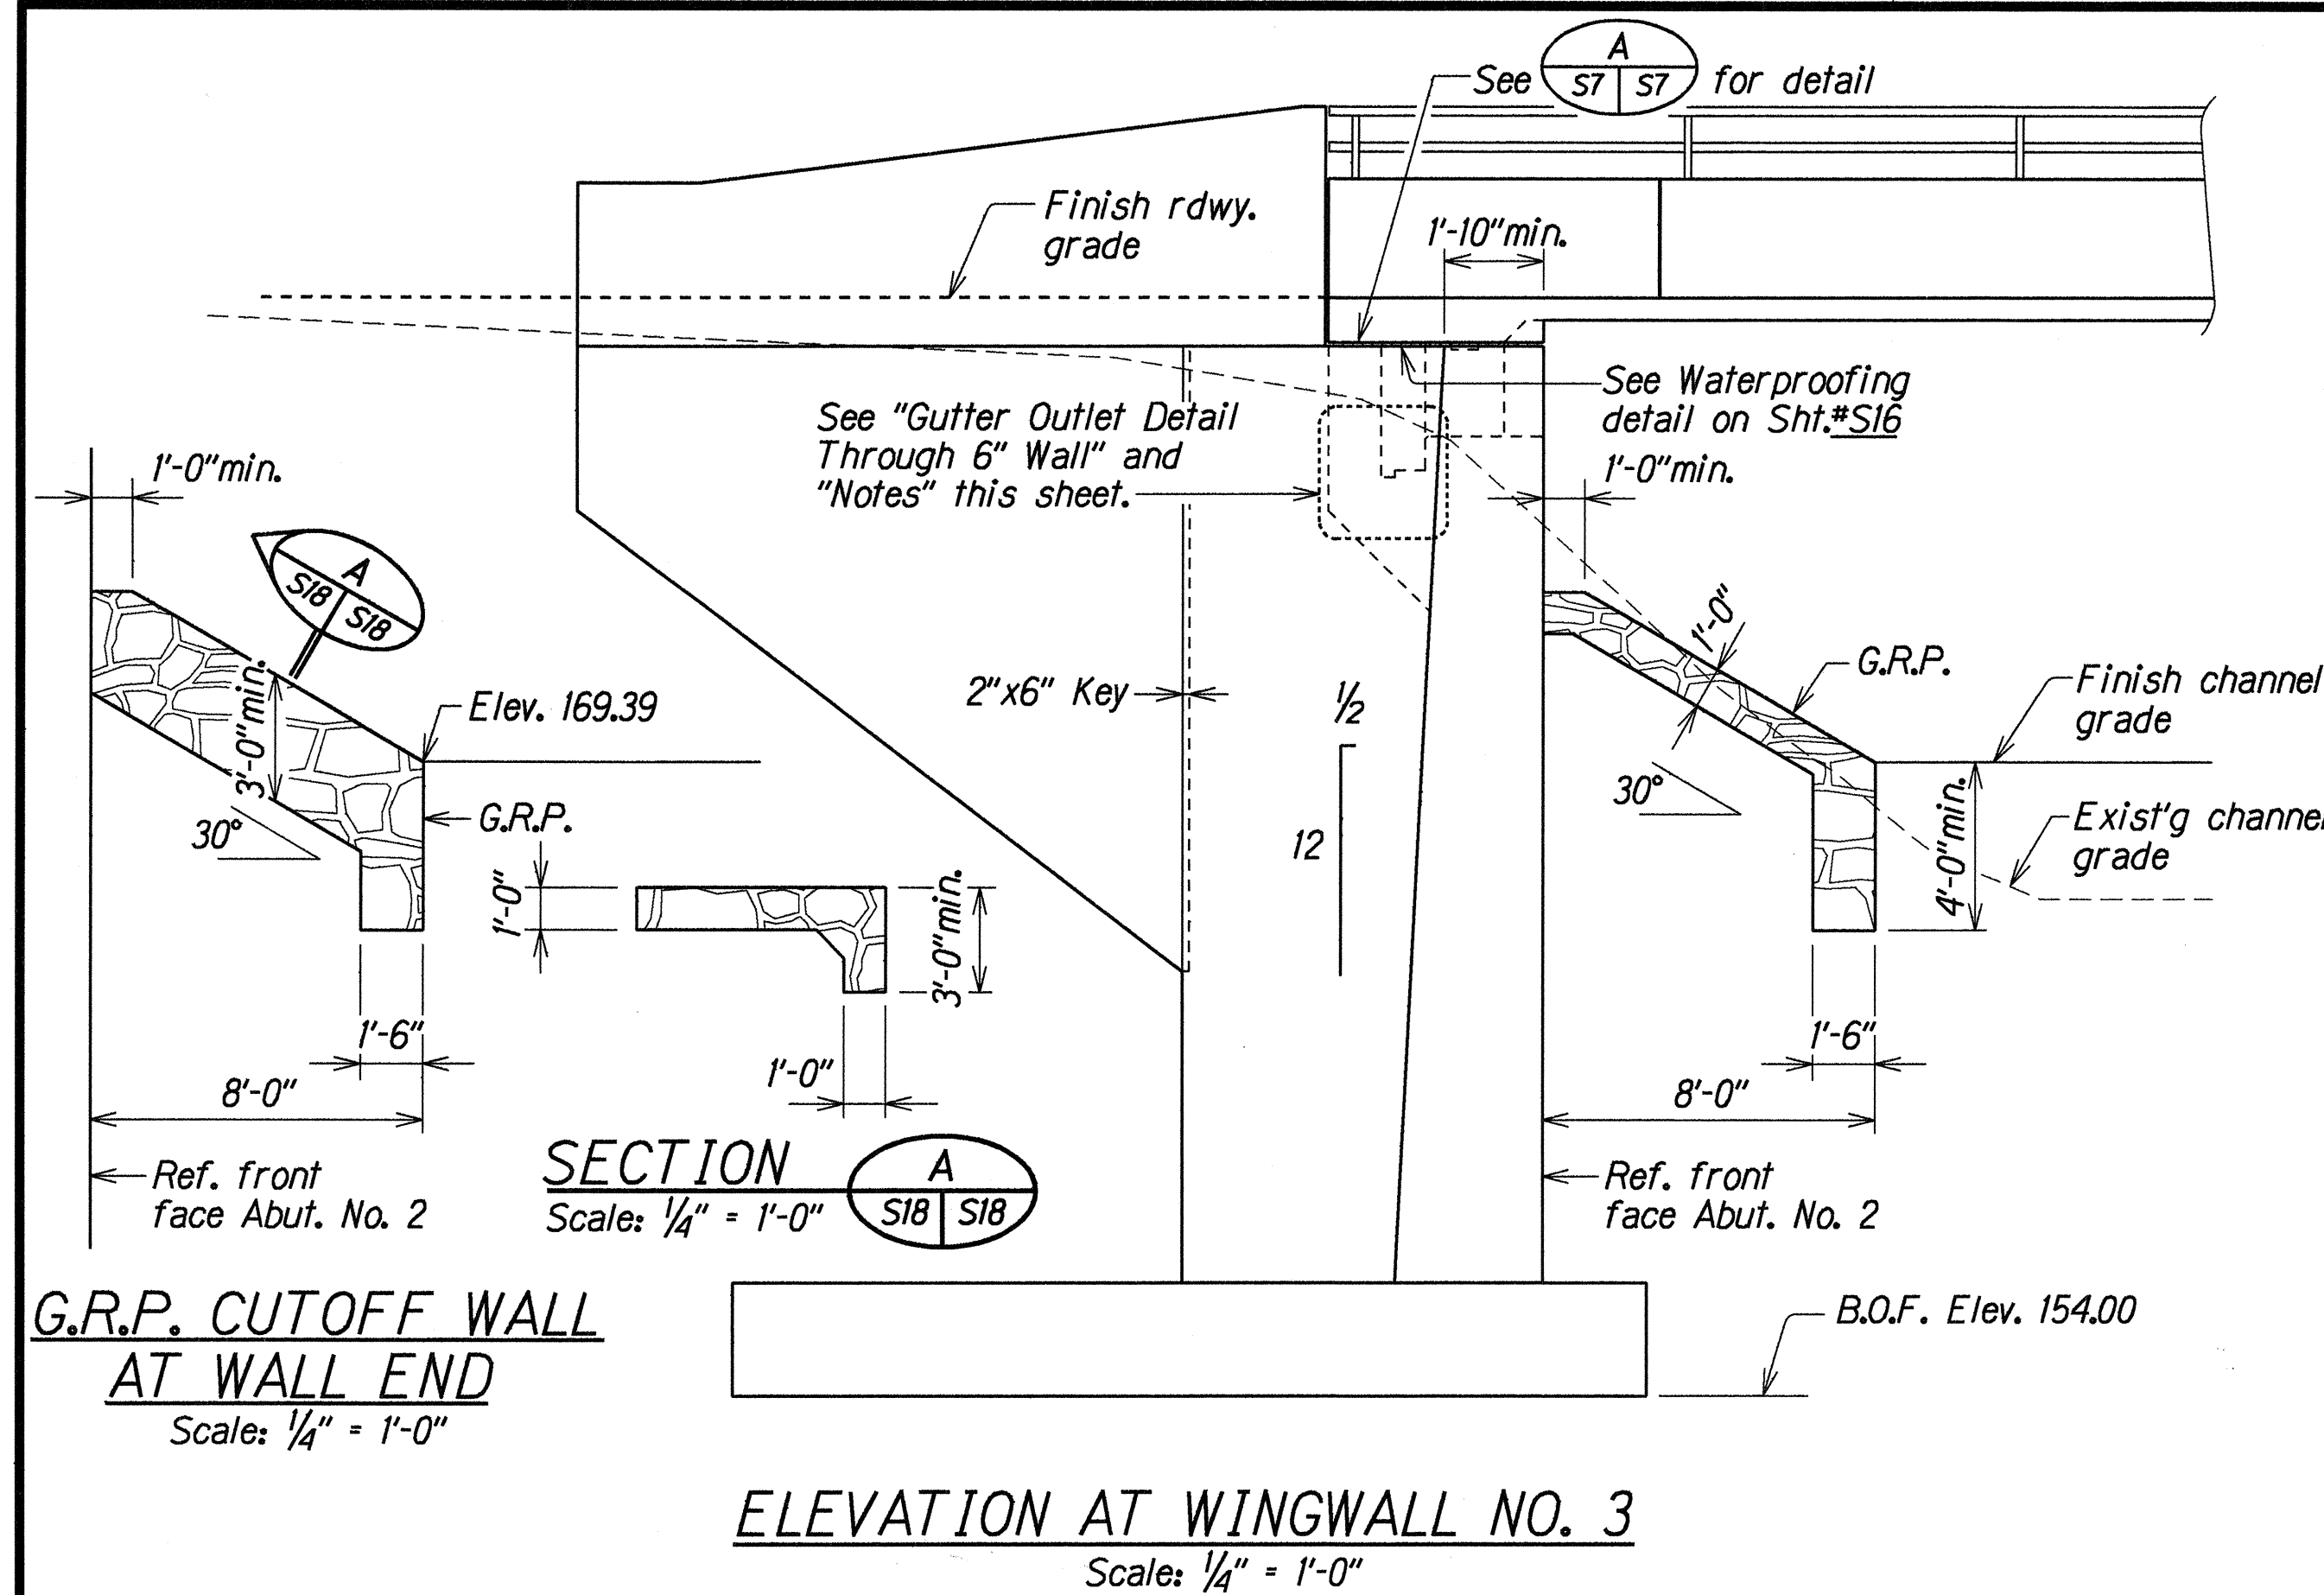

ORIGINAL PLAN	DATE
DESIGNED BY	DEC 1998
DRAWN BY	DEC 1998
CHECKED BY	DEC 1998
APPROVED BY	DEC 1998






STATE OF HAWAII
DEPARTMENT OF TRANSPORTATION
HIGHWAYS DIVISION

**POHAKEA STREAM BRIDGE
ELEVATIONS AT WINGWALLS
HONOAPIILANI HIGHWAY WIDENING**
North Kihel Road to Kihelani Highway
Fed. Aid Proj. No. BR-NH-030-1(24)

Scale: As Noted Date: Dec. 1998

SHEET No. S18 OF 37 SHEETS

FED. ROAD DIST. NO.	STATE	FED. AID PROJ. NO.	FISCAL YEAR	SHEET NO.	TOTAL SHEETS
HAWAII	HAW.	BR-NH-030-1(24)	2000	68	139

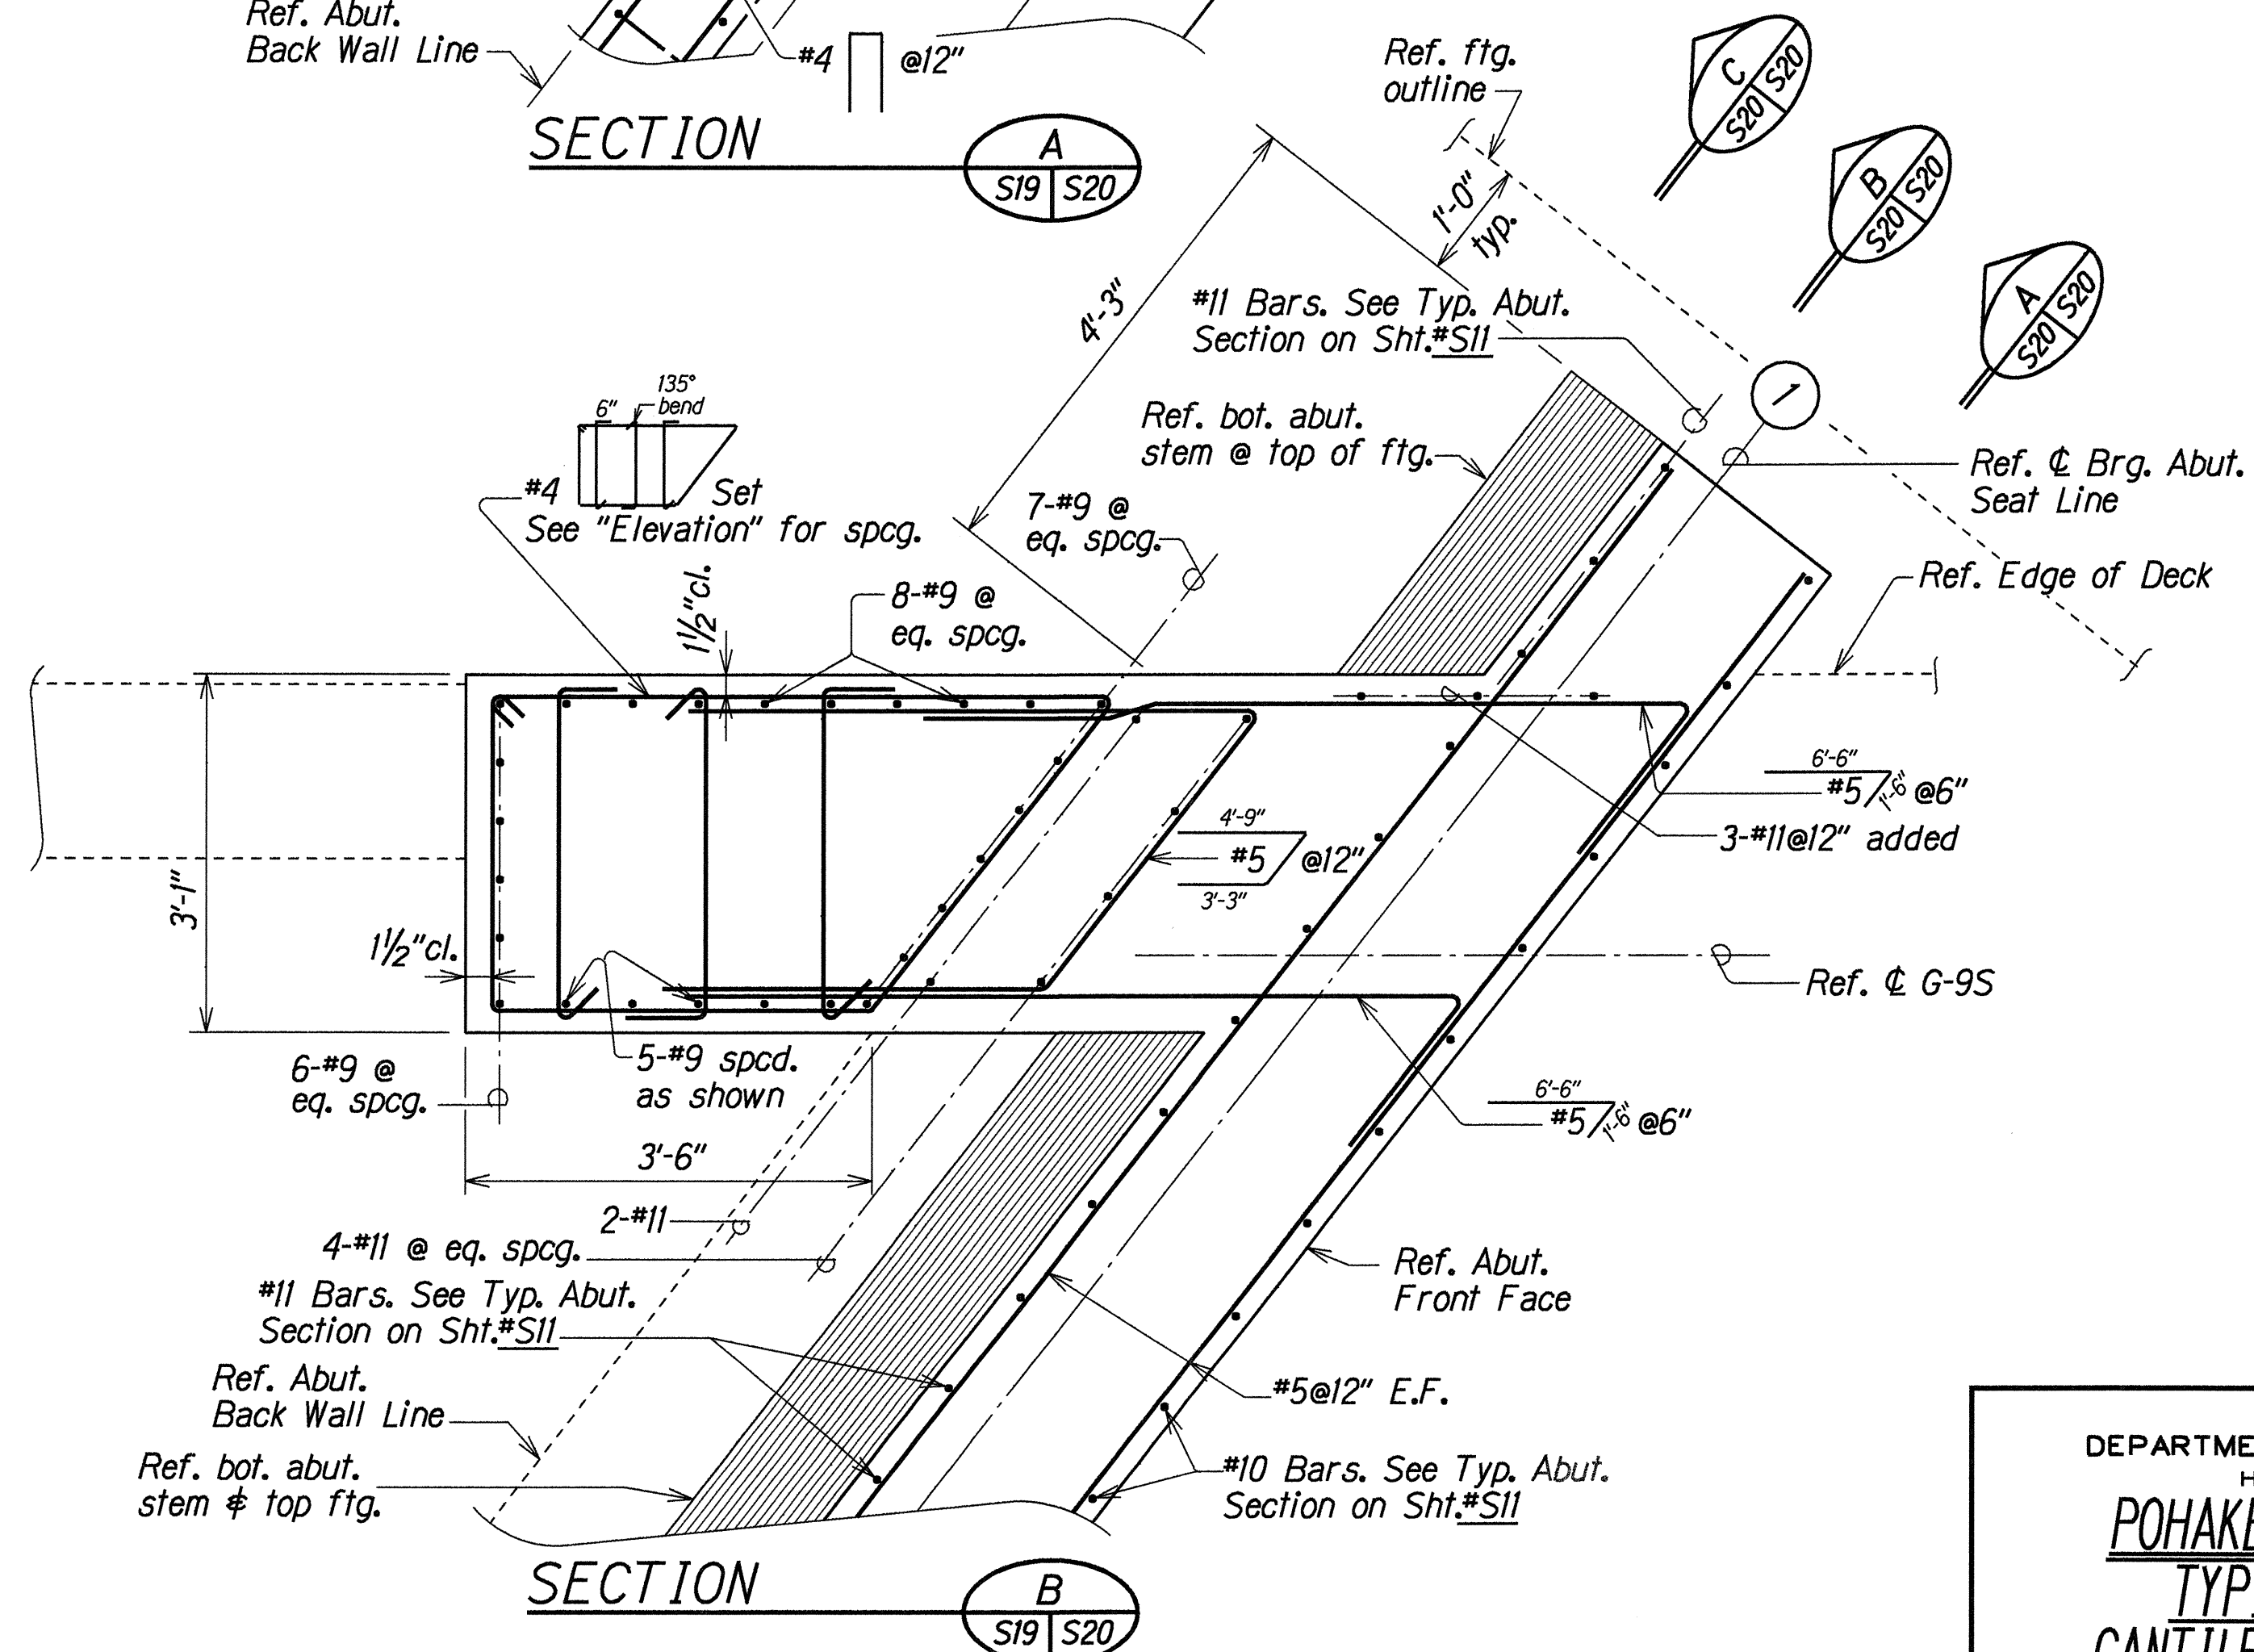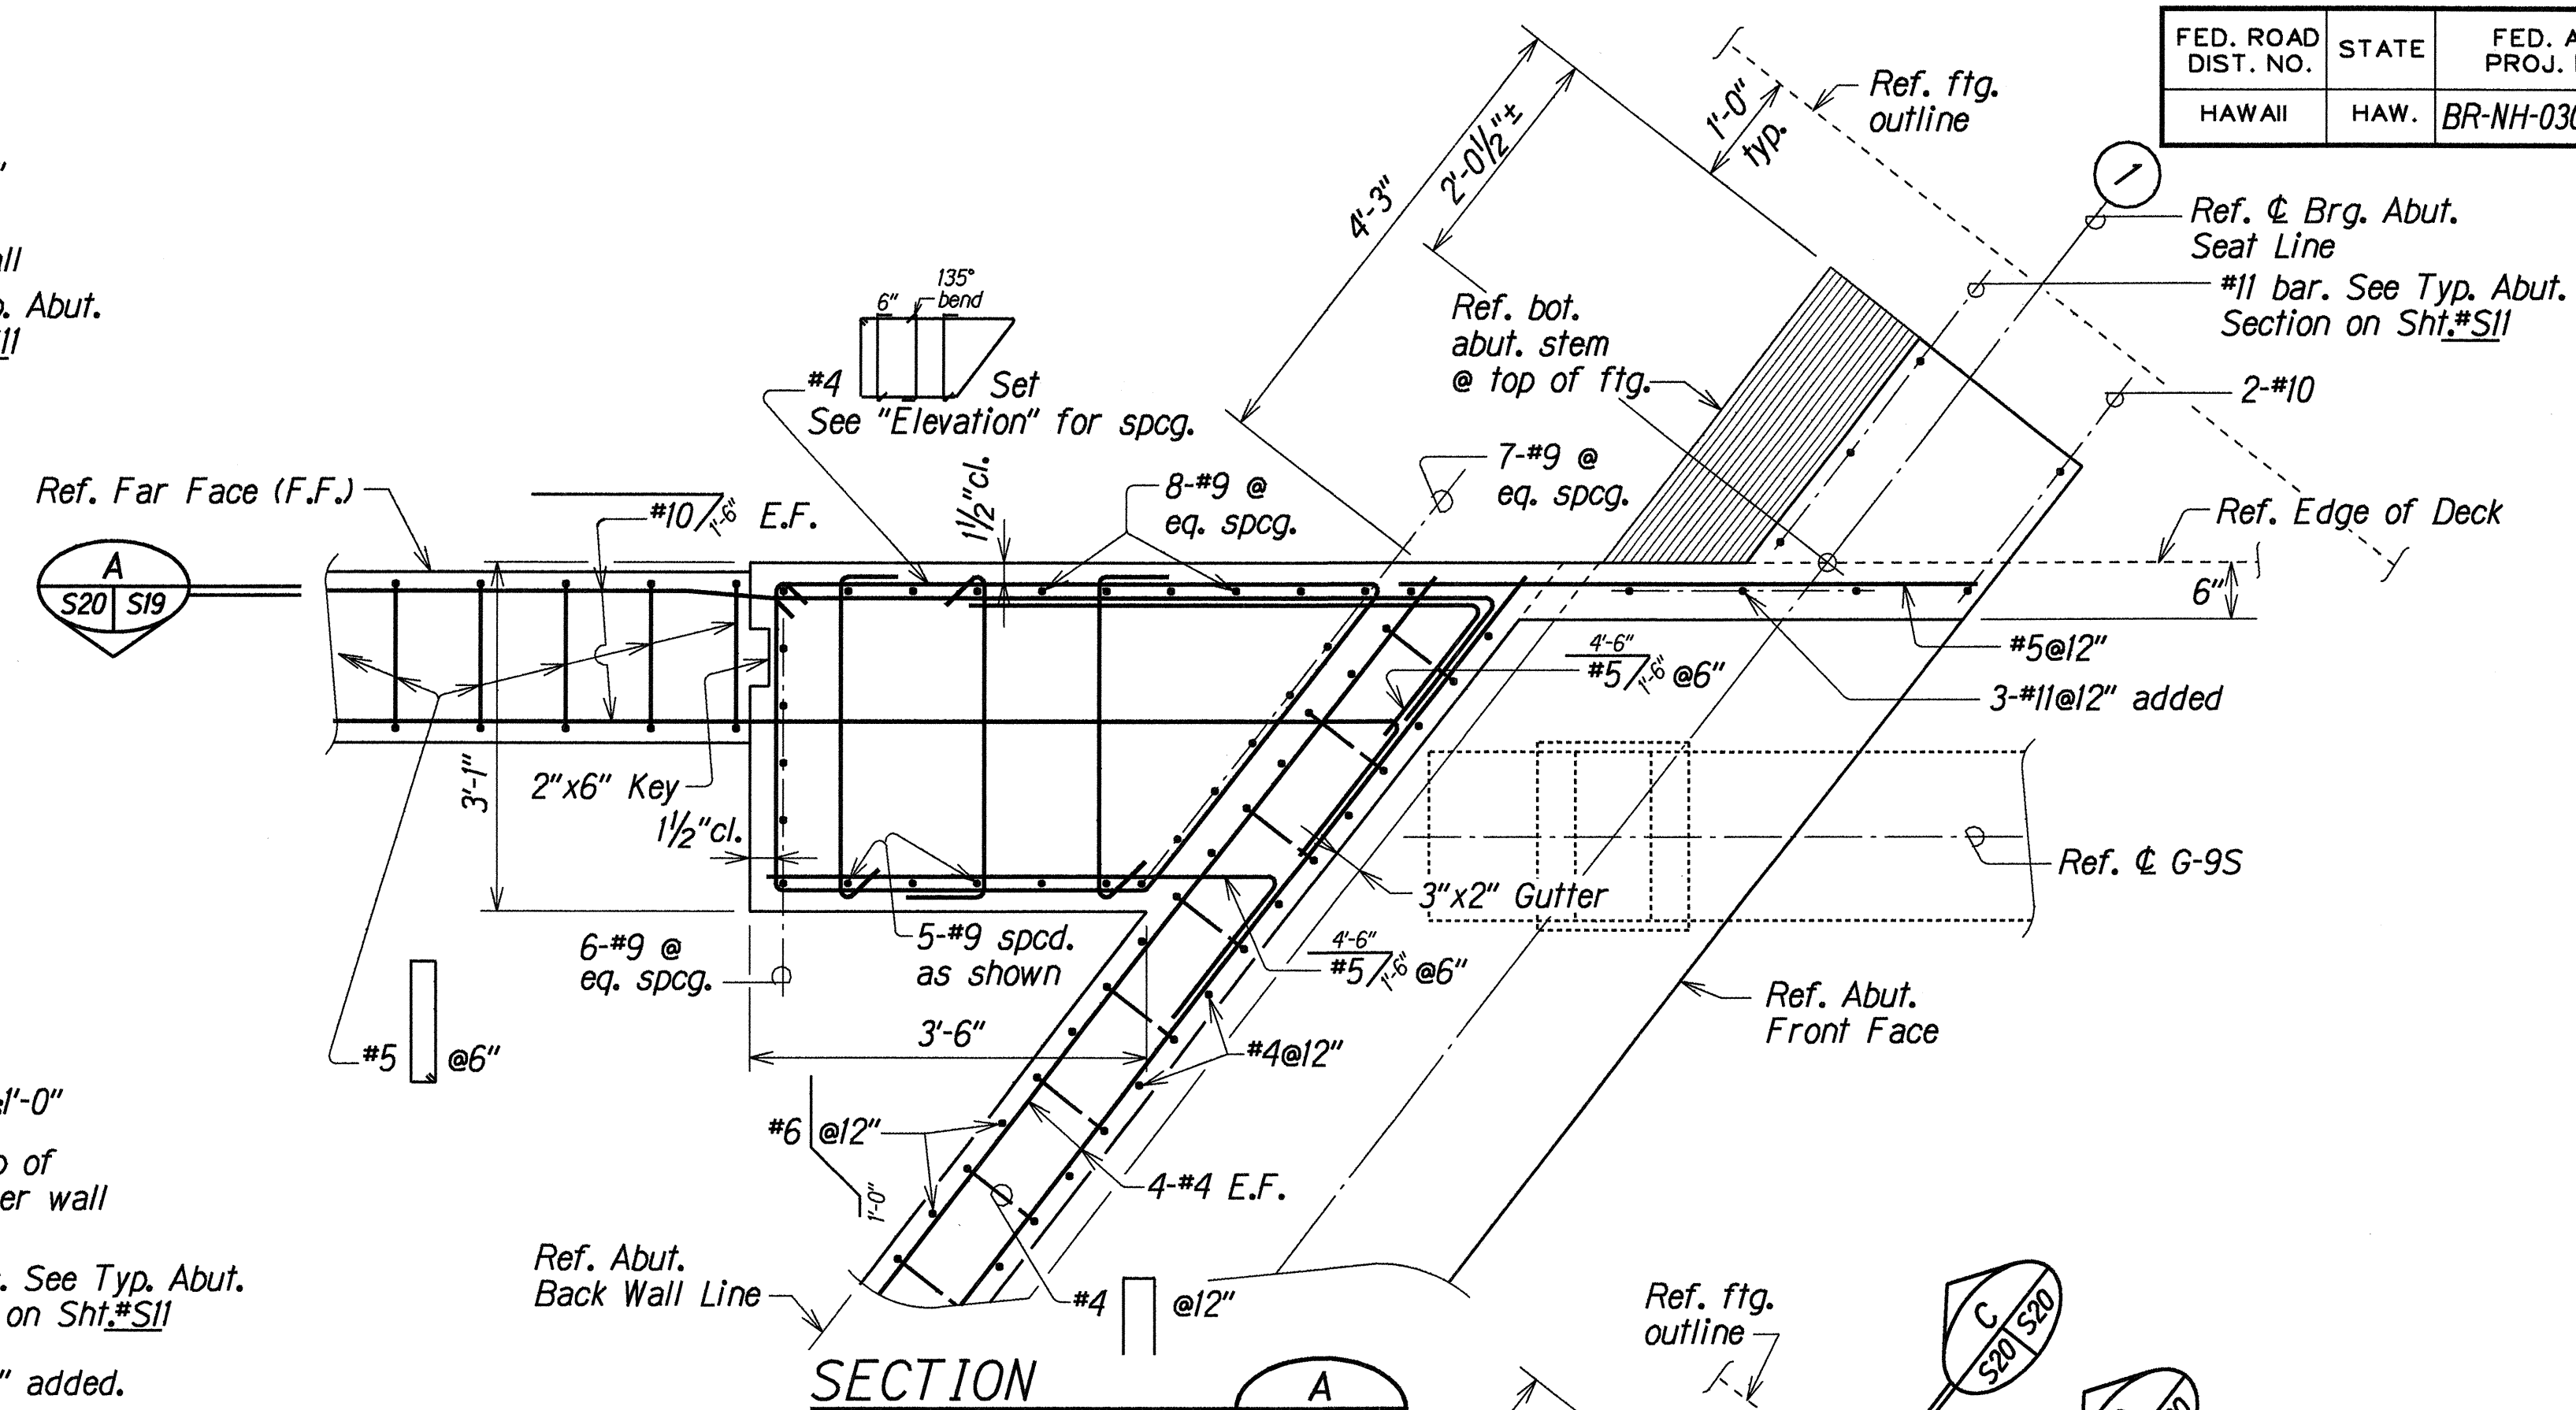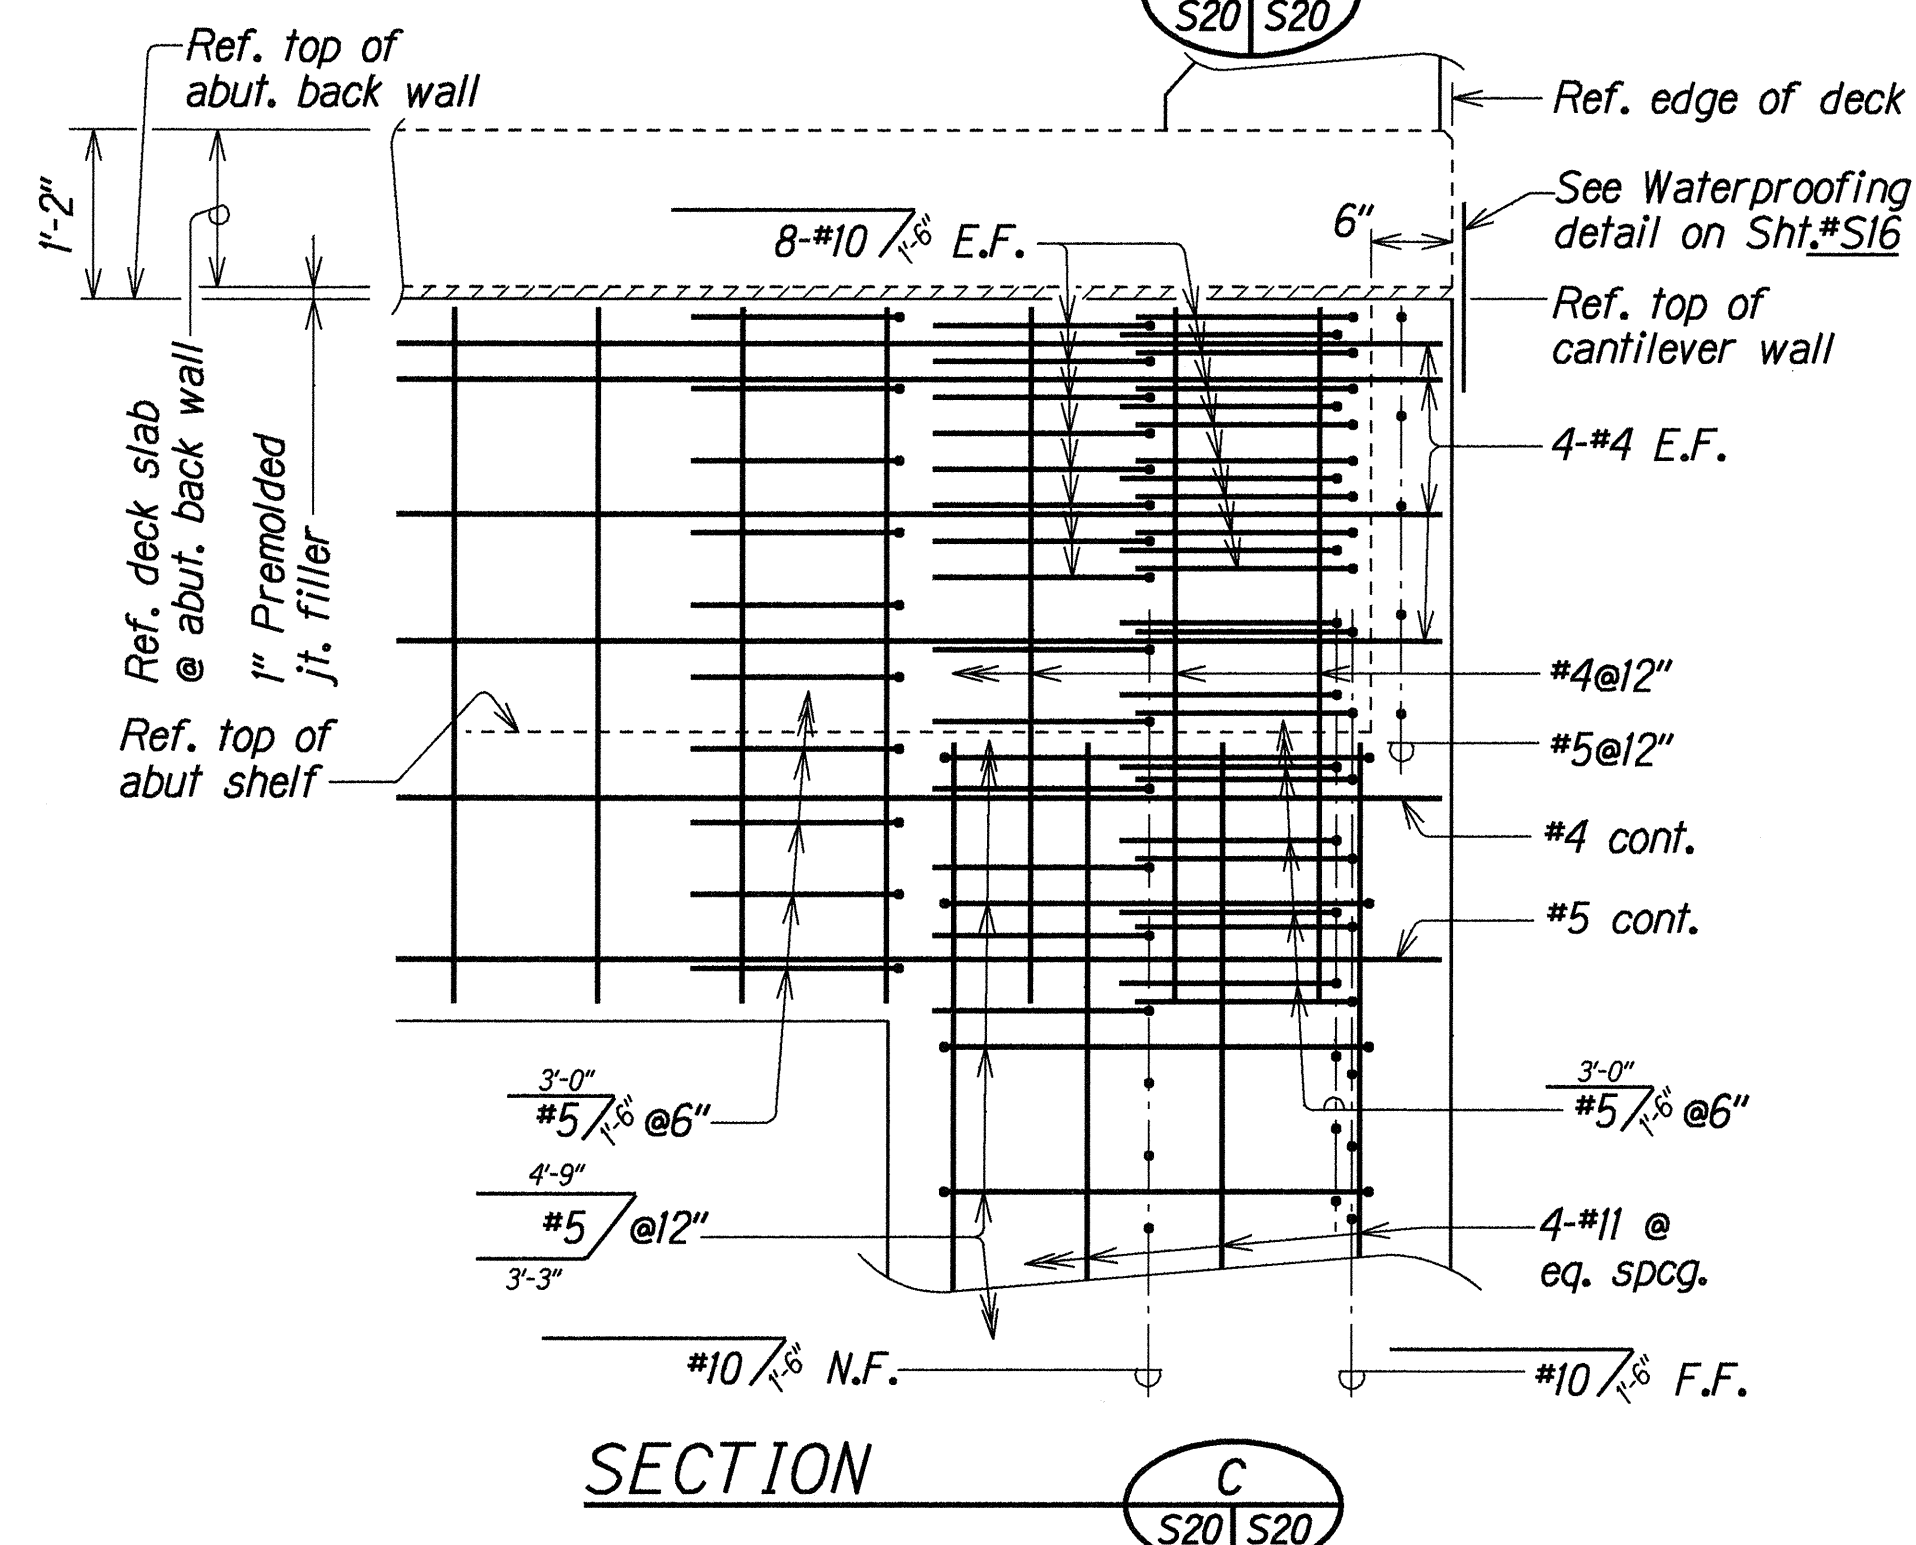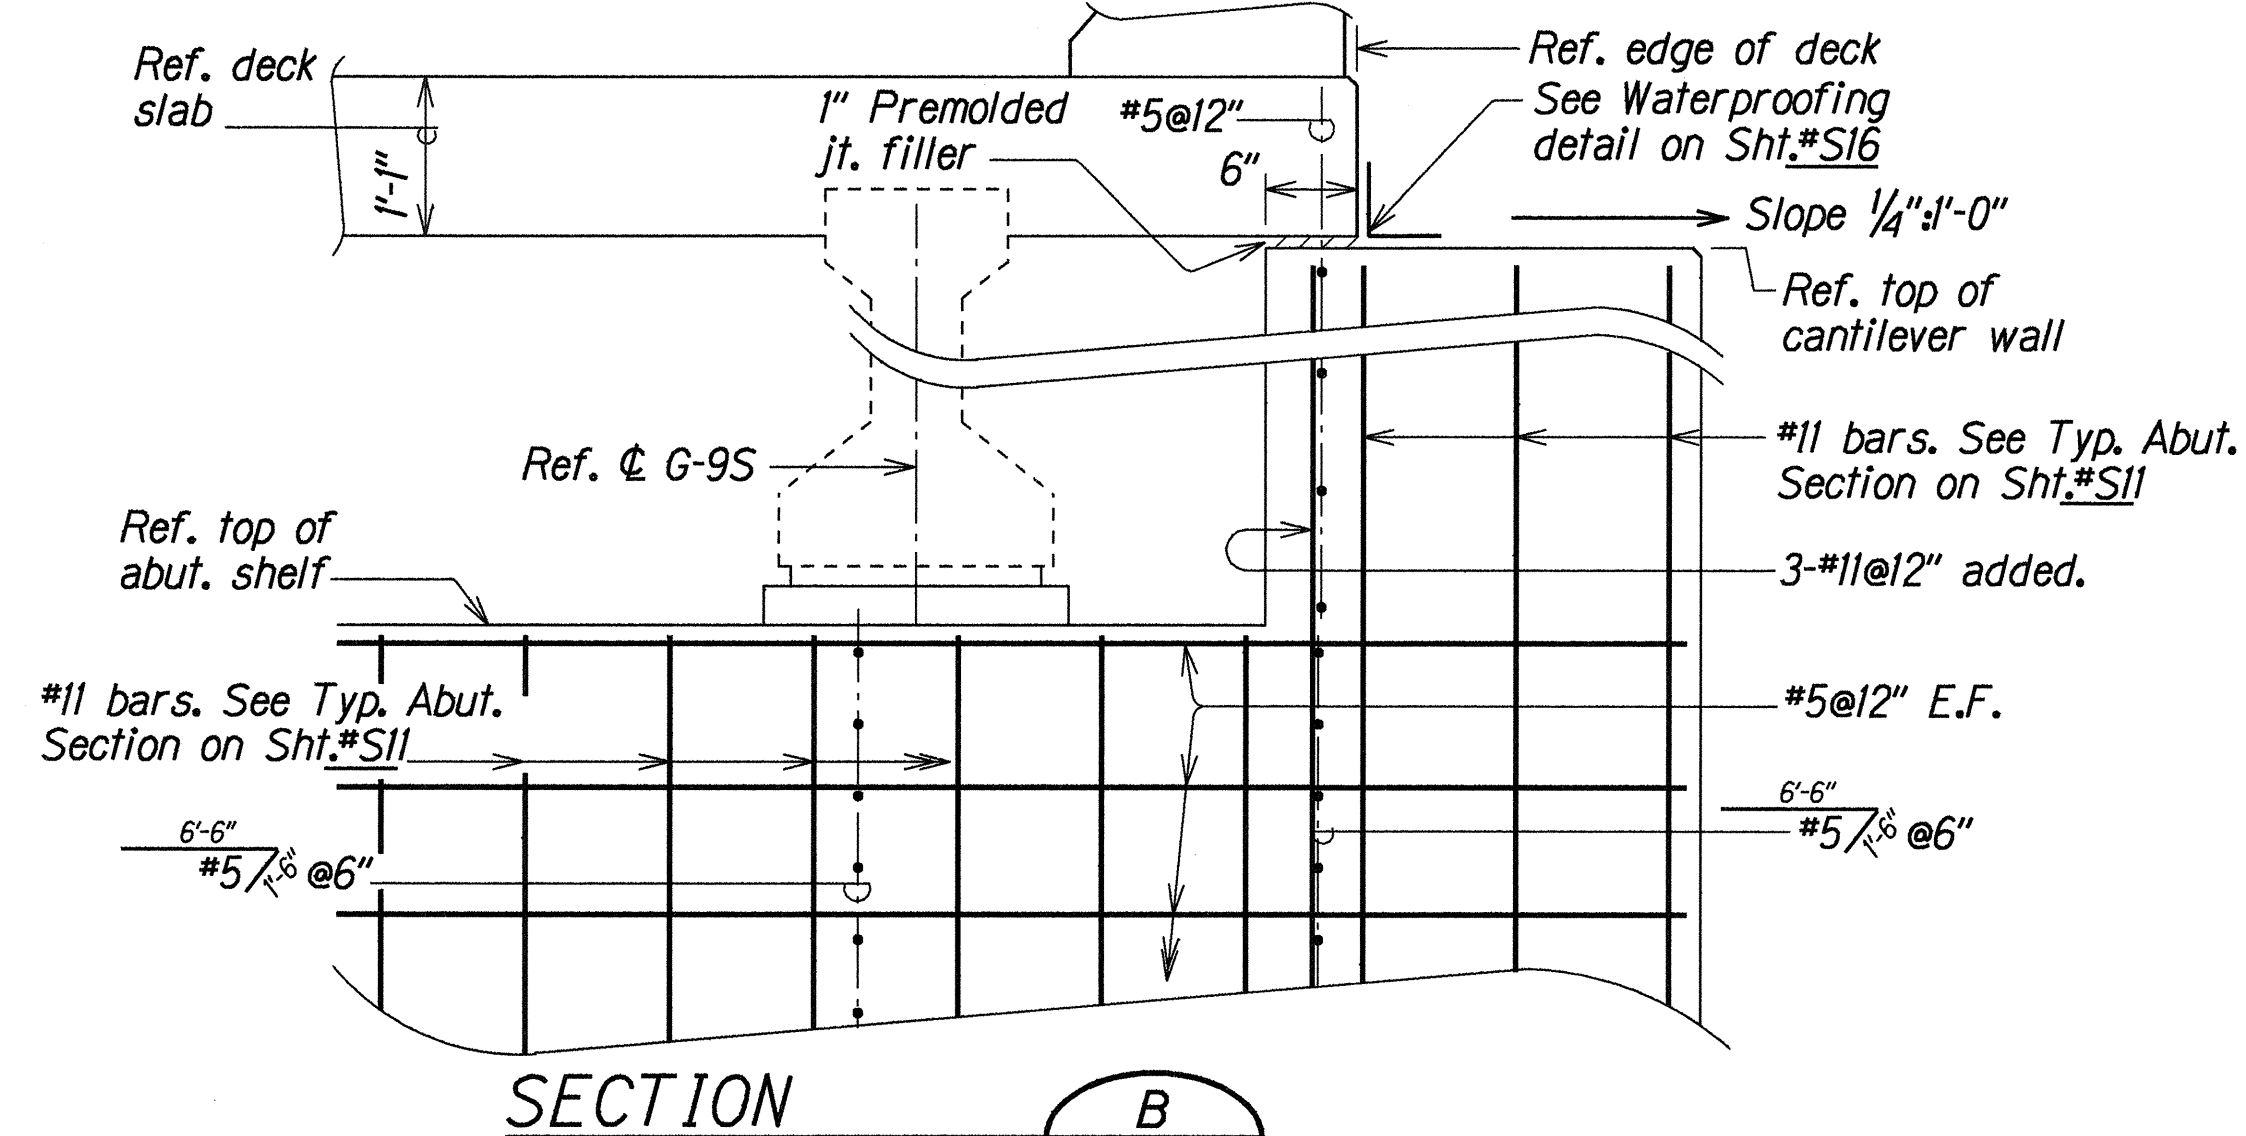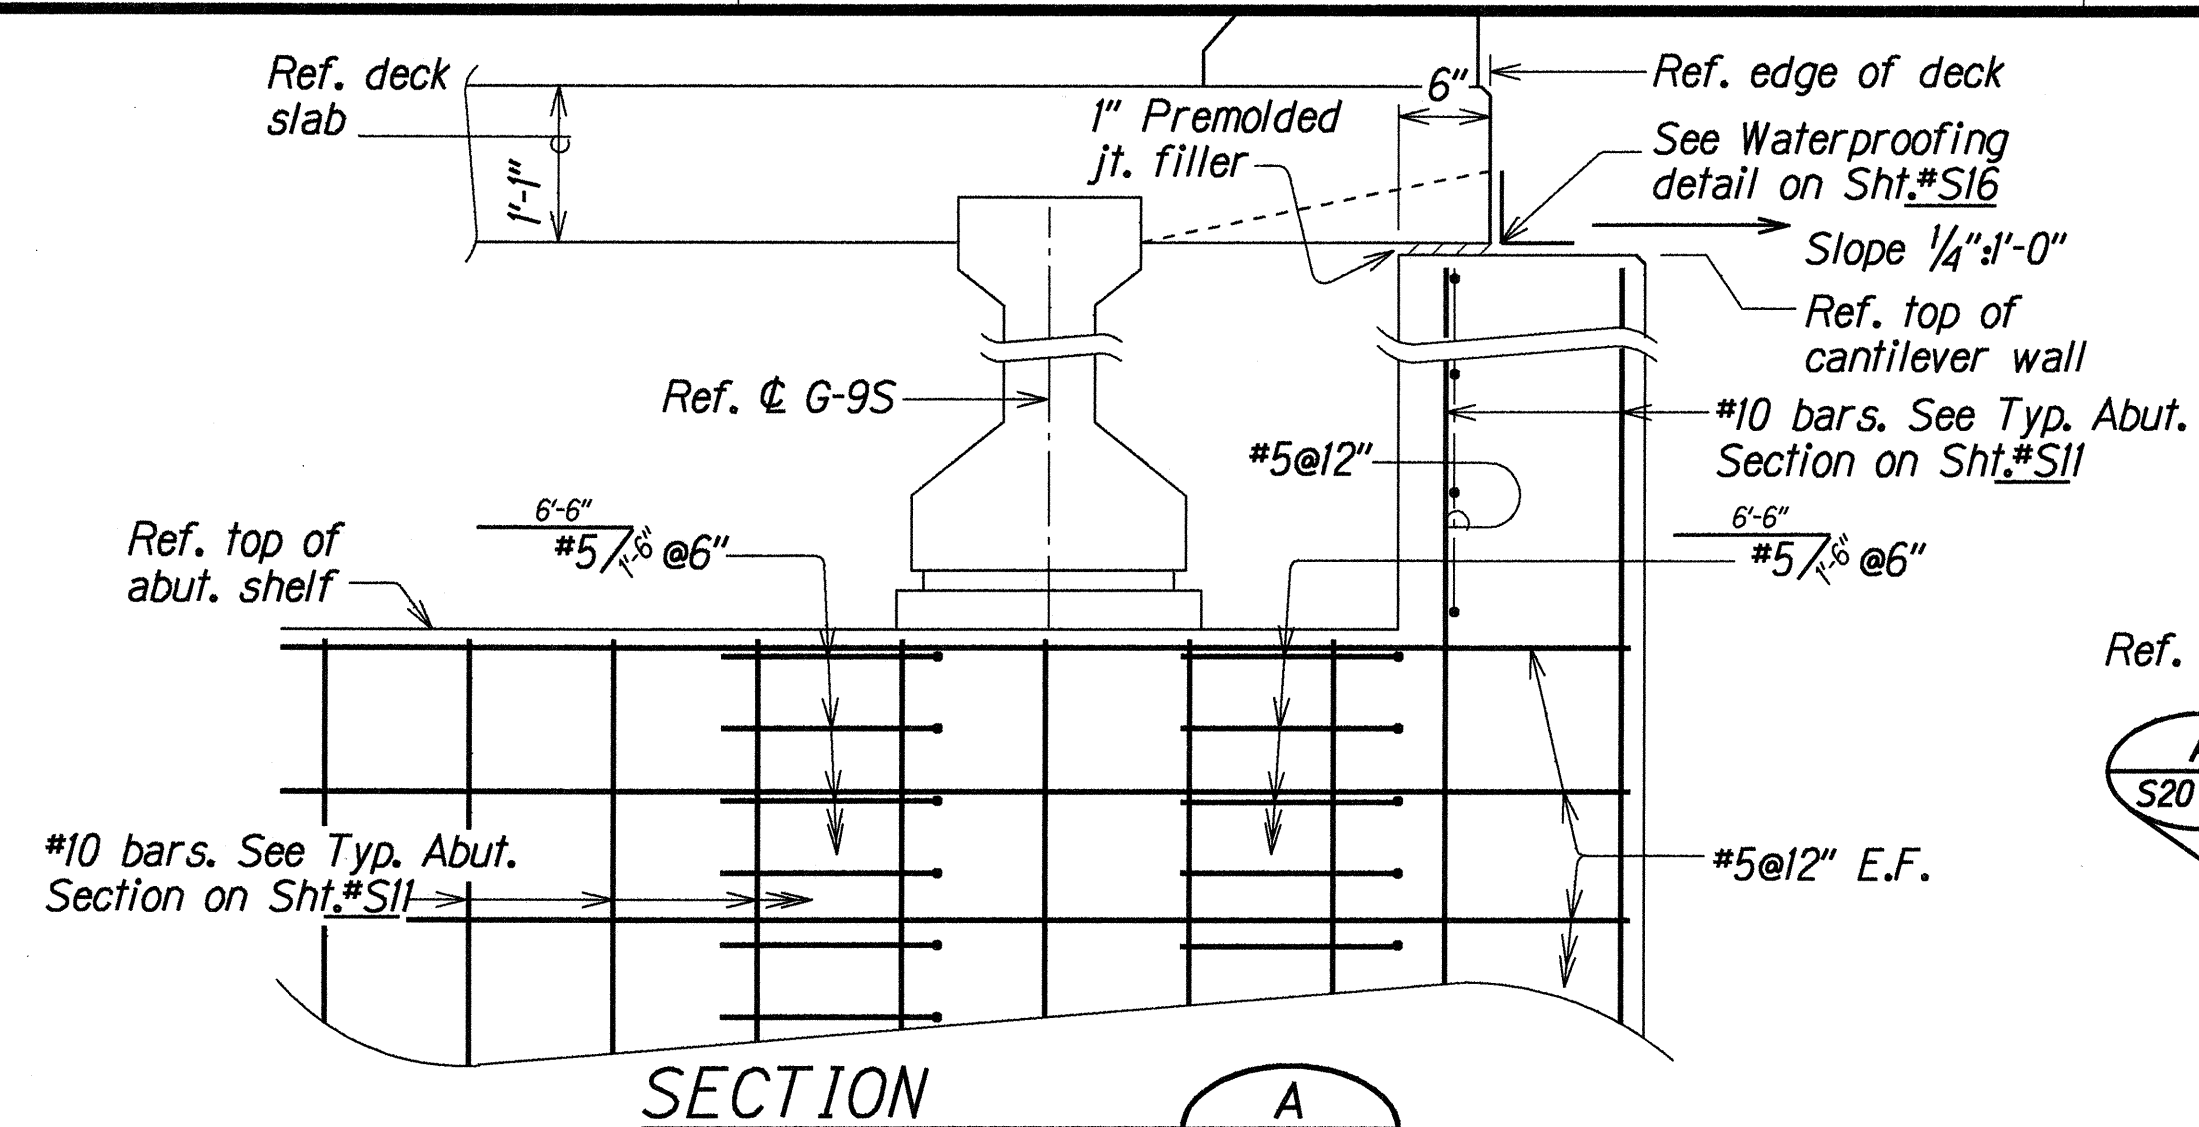

TYPICAL SECTIONS--CANTILEVER WINGWALL NO. 1
AT ABUTMENT NO. 1--SB LANES



Scale: $\frac{3}{4}" = 1'-0"$

STATE OF HAWAII
DEPARTMENT OF TRANSPORTATION
HIGHWAYS DIVISION

POHAKEA STREAM BRIDGE
TYPICAL SECTIONS--
CANTILEVER WINGWALL NO. 1
HONOAPI'LANI HIGHWAY WIDENING
North Kihei Road to Kuihelani Highway
Fed. Aid Proj. No. BR-NH-030-1(K24)

Scale: As Noted Date: Dec. 1998

FED. ROAD DIST. NO.	STATE	FED. AID PROJ. NO.	FISCAL YEAR	SHEET NO.	TOTAL SHEETS
HAWAII	HAW.	BR-NH-030-1(24)	2000	69	139

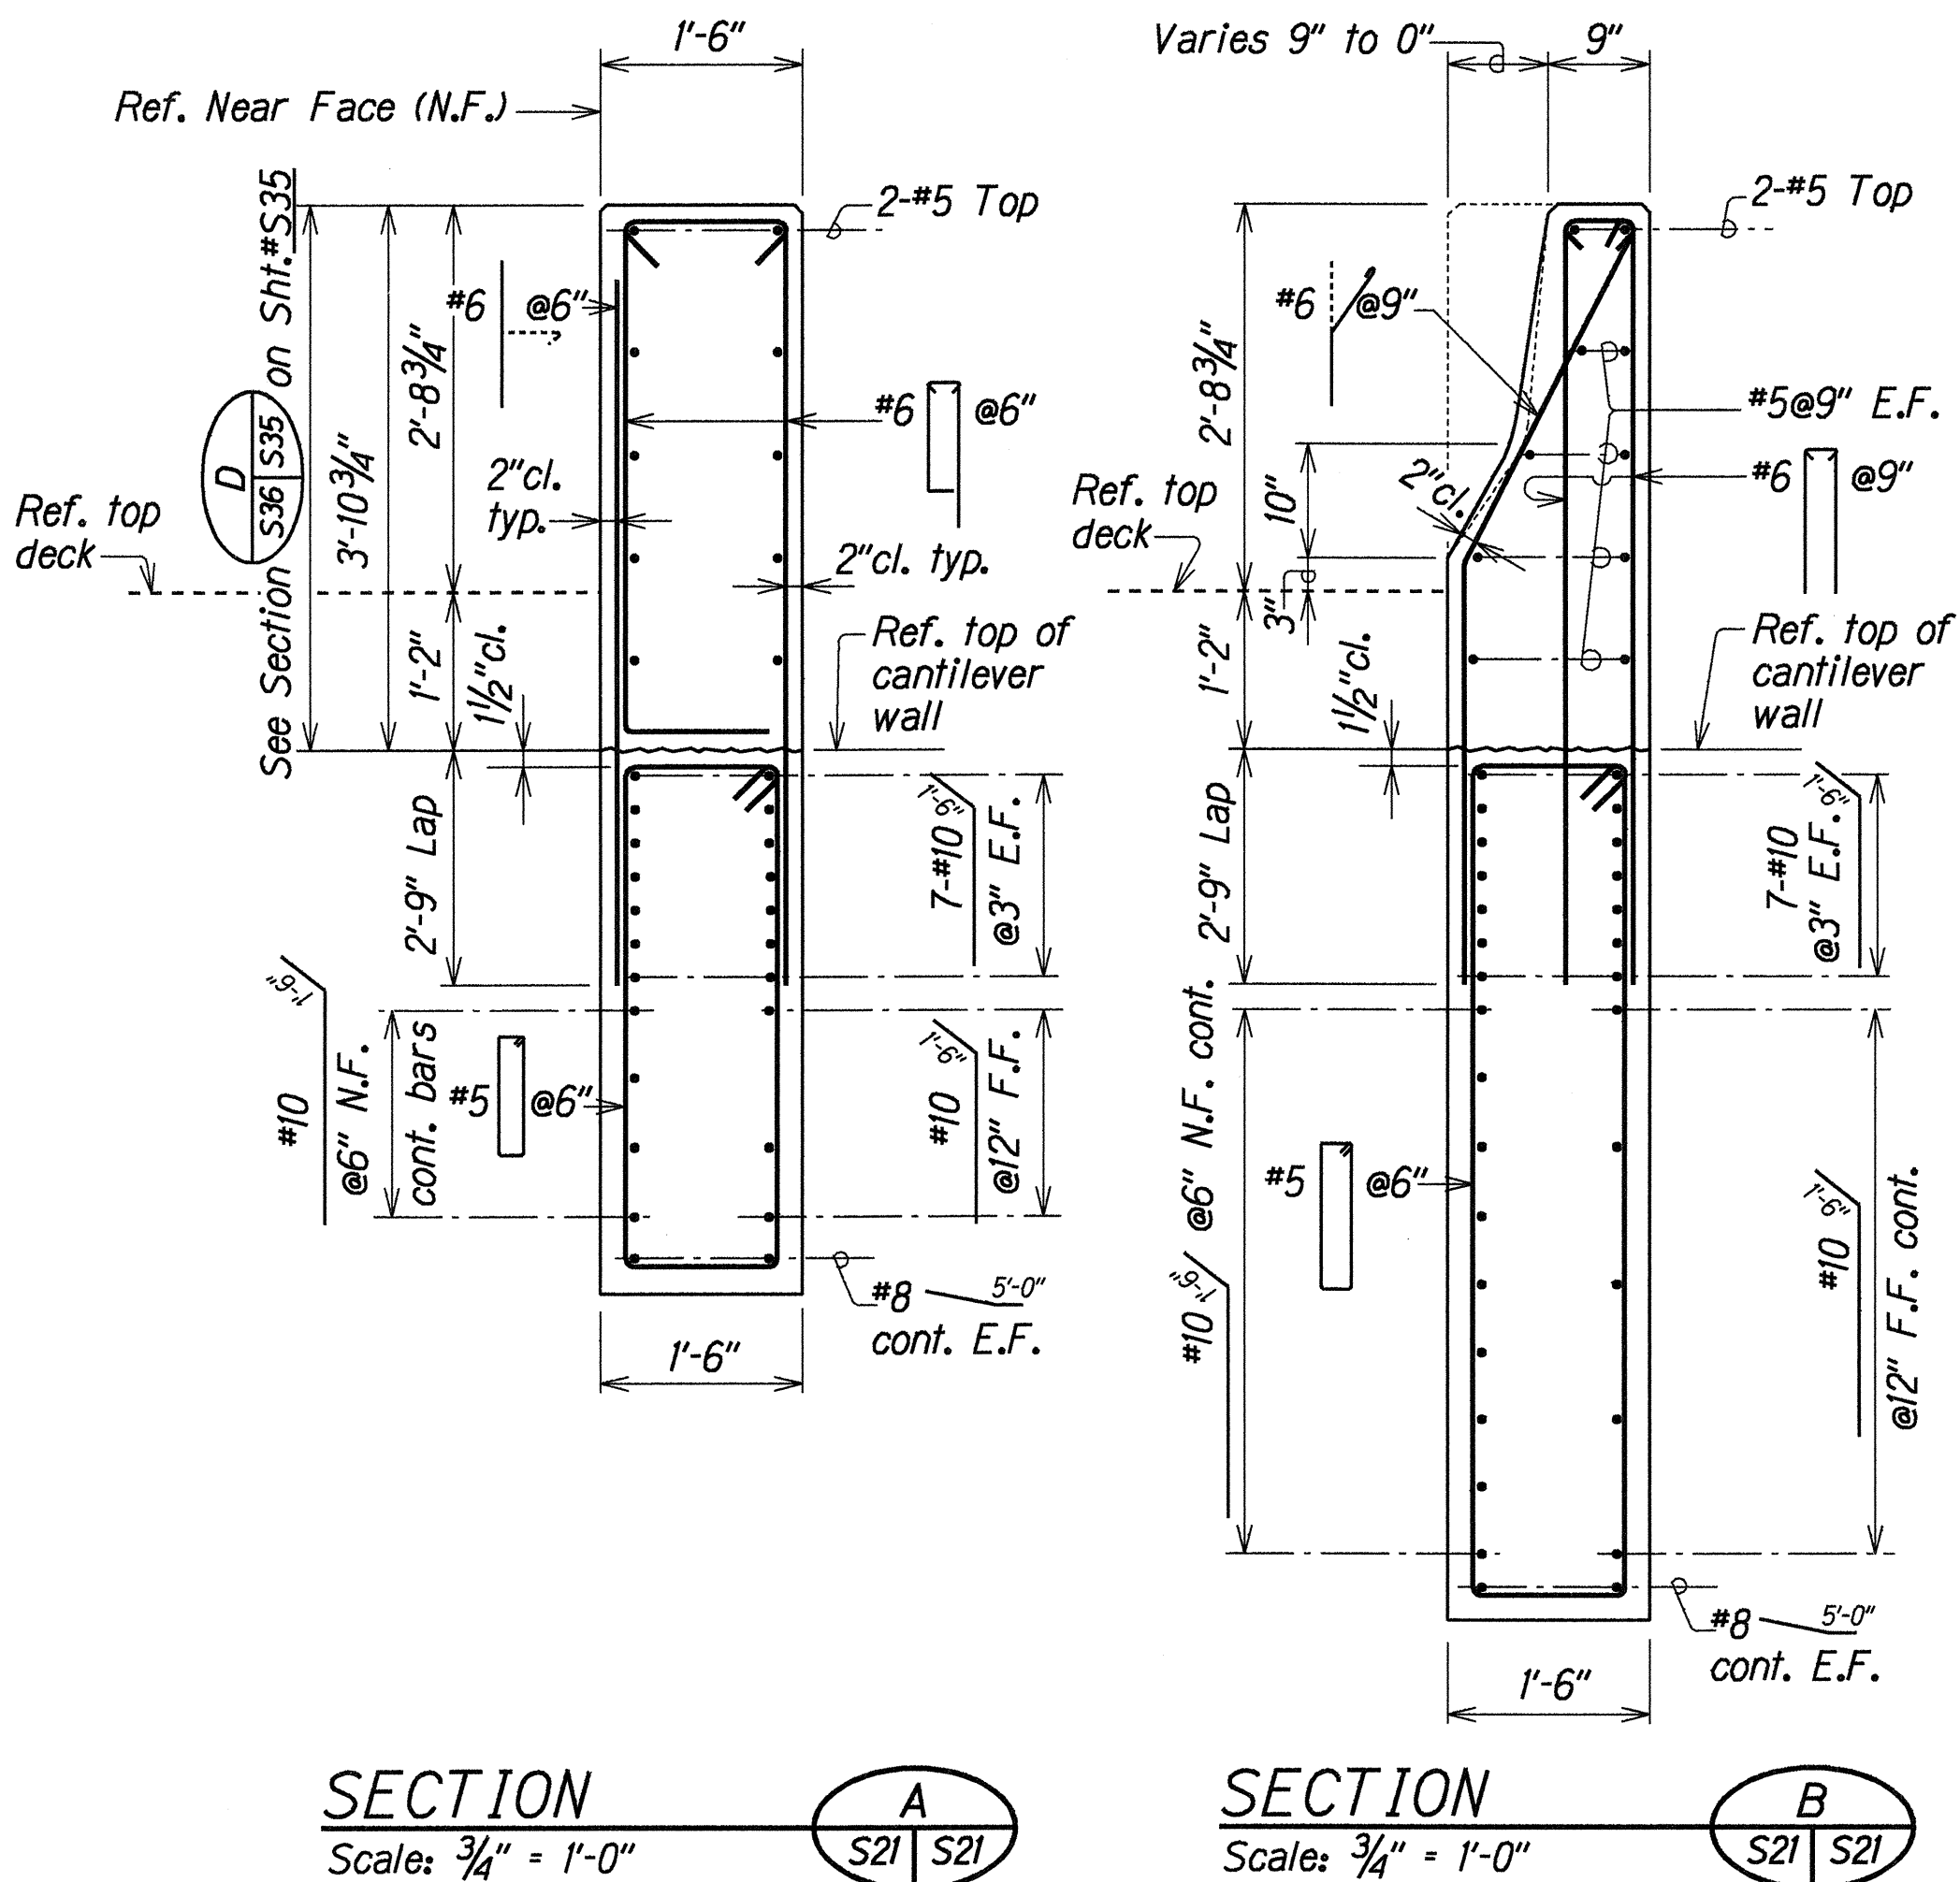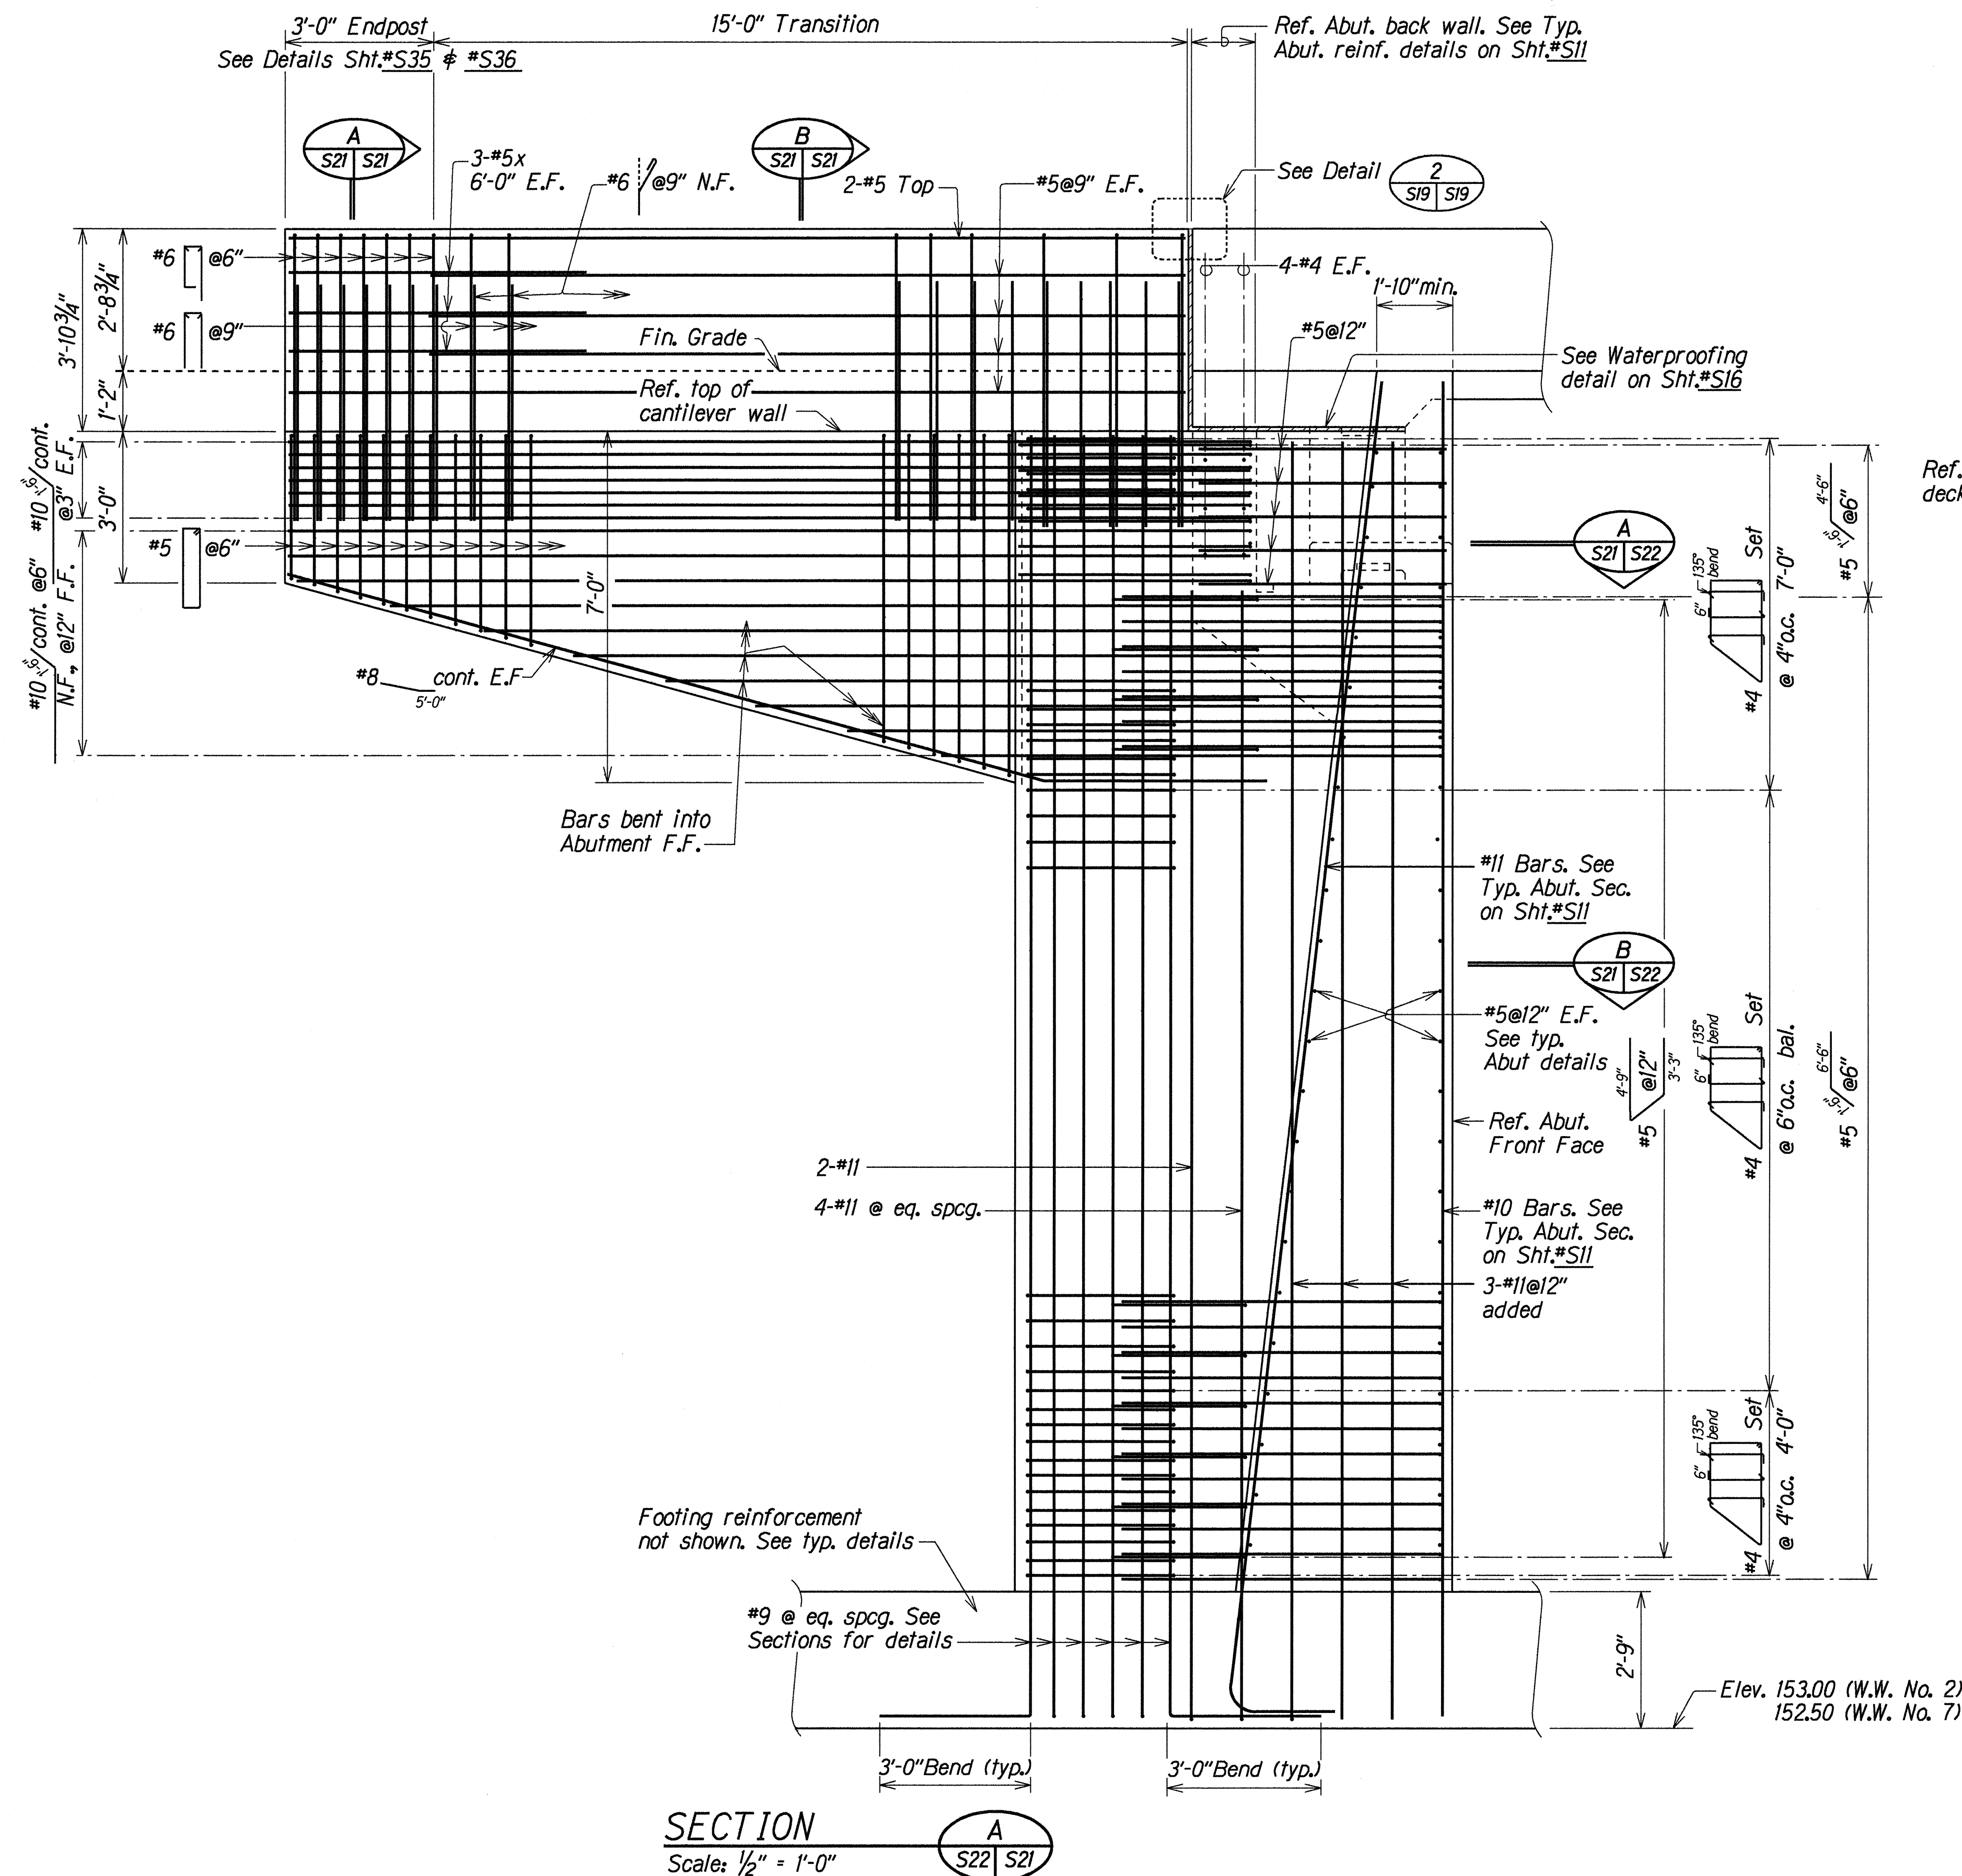

CANTILEVER WINGWALL NOS. 2 AND 7 DETAILS
 AT ABUTMENT NO. 1--SB LANES (W.W. NO. 2), AT ABUTMENT NO. 2--NB LANES (W.W. NO. 7)






ORIGINAL PLAN	DATE	DEC 1992
SURVEY PLOTTED BY	SKG	
DRAWN BY	SK	DEC 1992
NOTED BY	SK	DEC 1992
CHECKED BY	DOO	DEC 1992

STATE OF HAWAII
 DEPARTMENT OF TRANSPORTATION
 HIGHWAYS DIVISION

POHAKEA STREAM BRIDGE
CANTILEVER WINGWALL NOS. 2 AND 7
DETAILS
 HONOAPIILANI HIGHWAY WIDENING
 North Kihel Road to Kuihelani Highway
 Fed. Aid Proj. No. BR-NH-030-1(24)

Scale: As Noted
 Date: Dec. 1992

FED. ROAD DIST. NO.	STATE	FED. AID PROJ. NO.	FISCAL YEAR	SHEET NO.	TOTAL SHEETS
HAWAII	HAW.	BR-NH-030-1(24)	2000	70	139

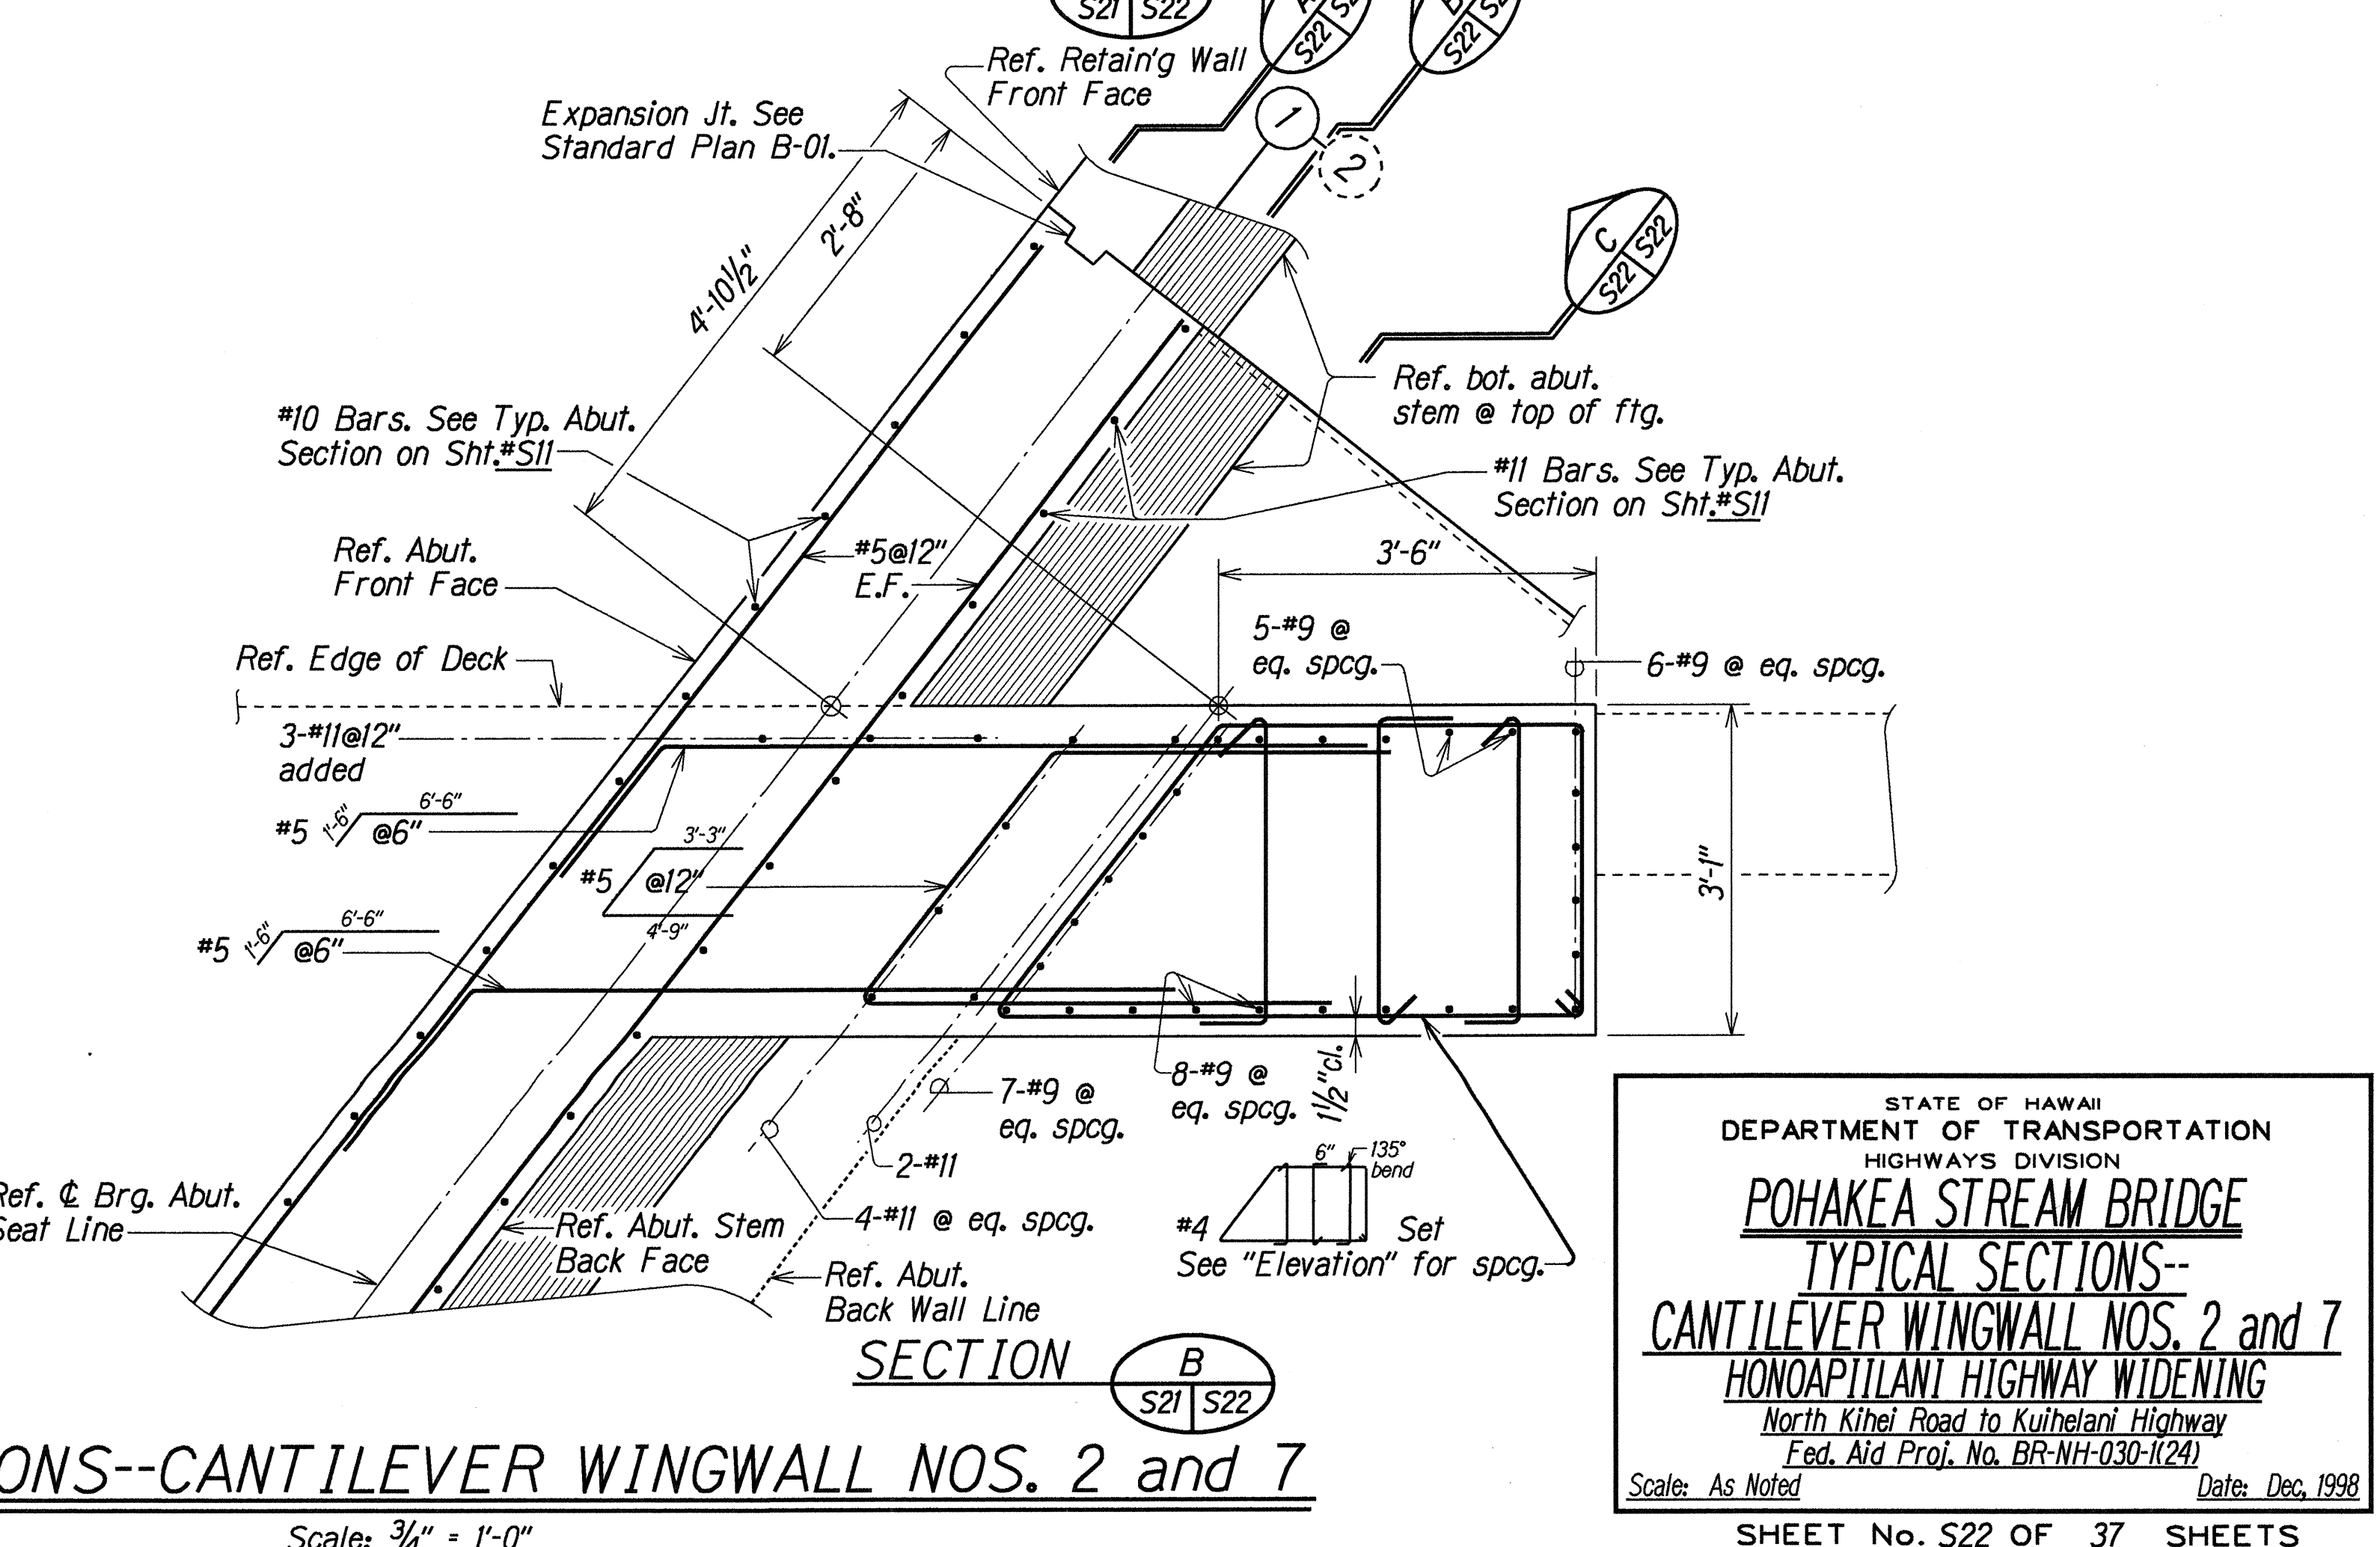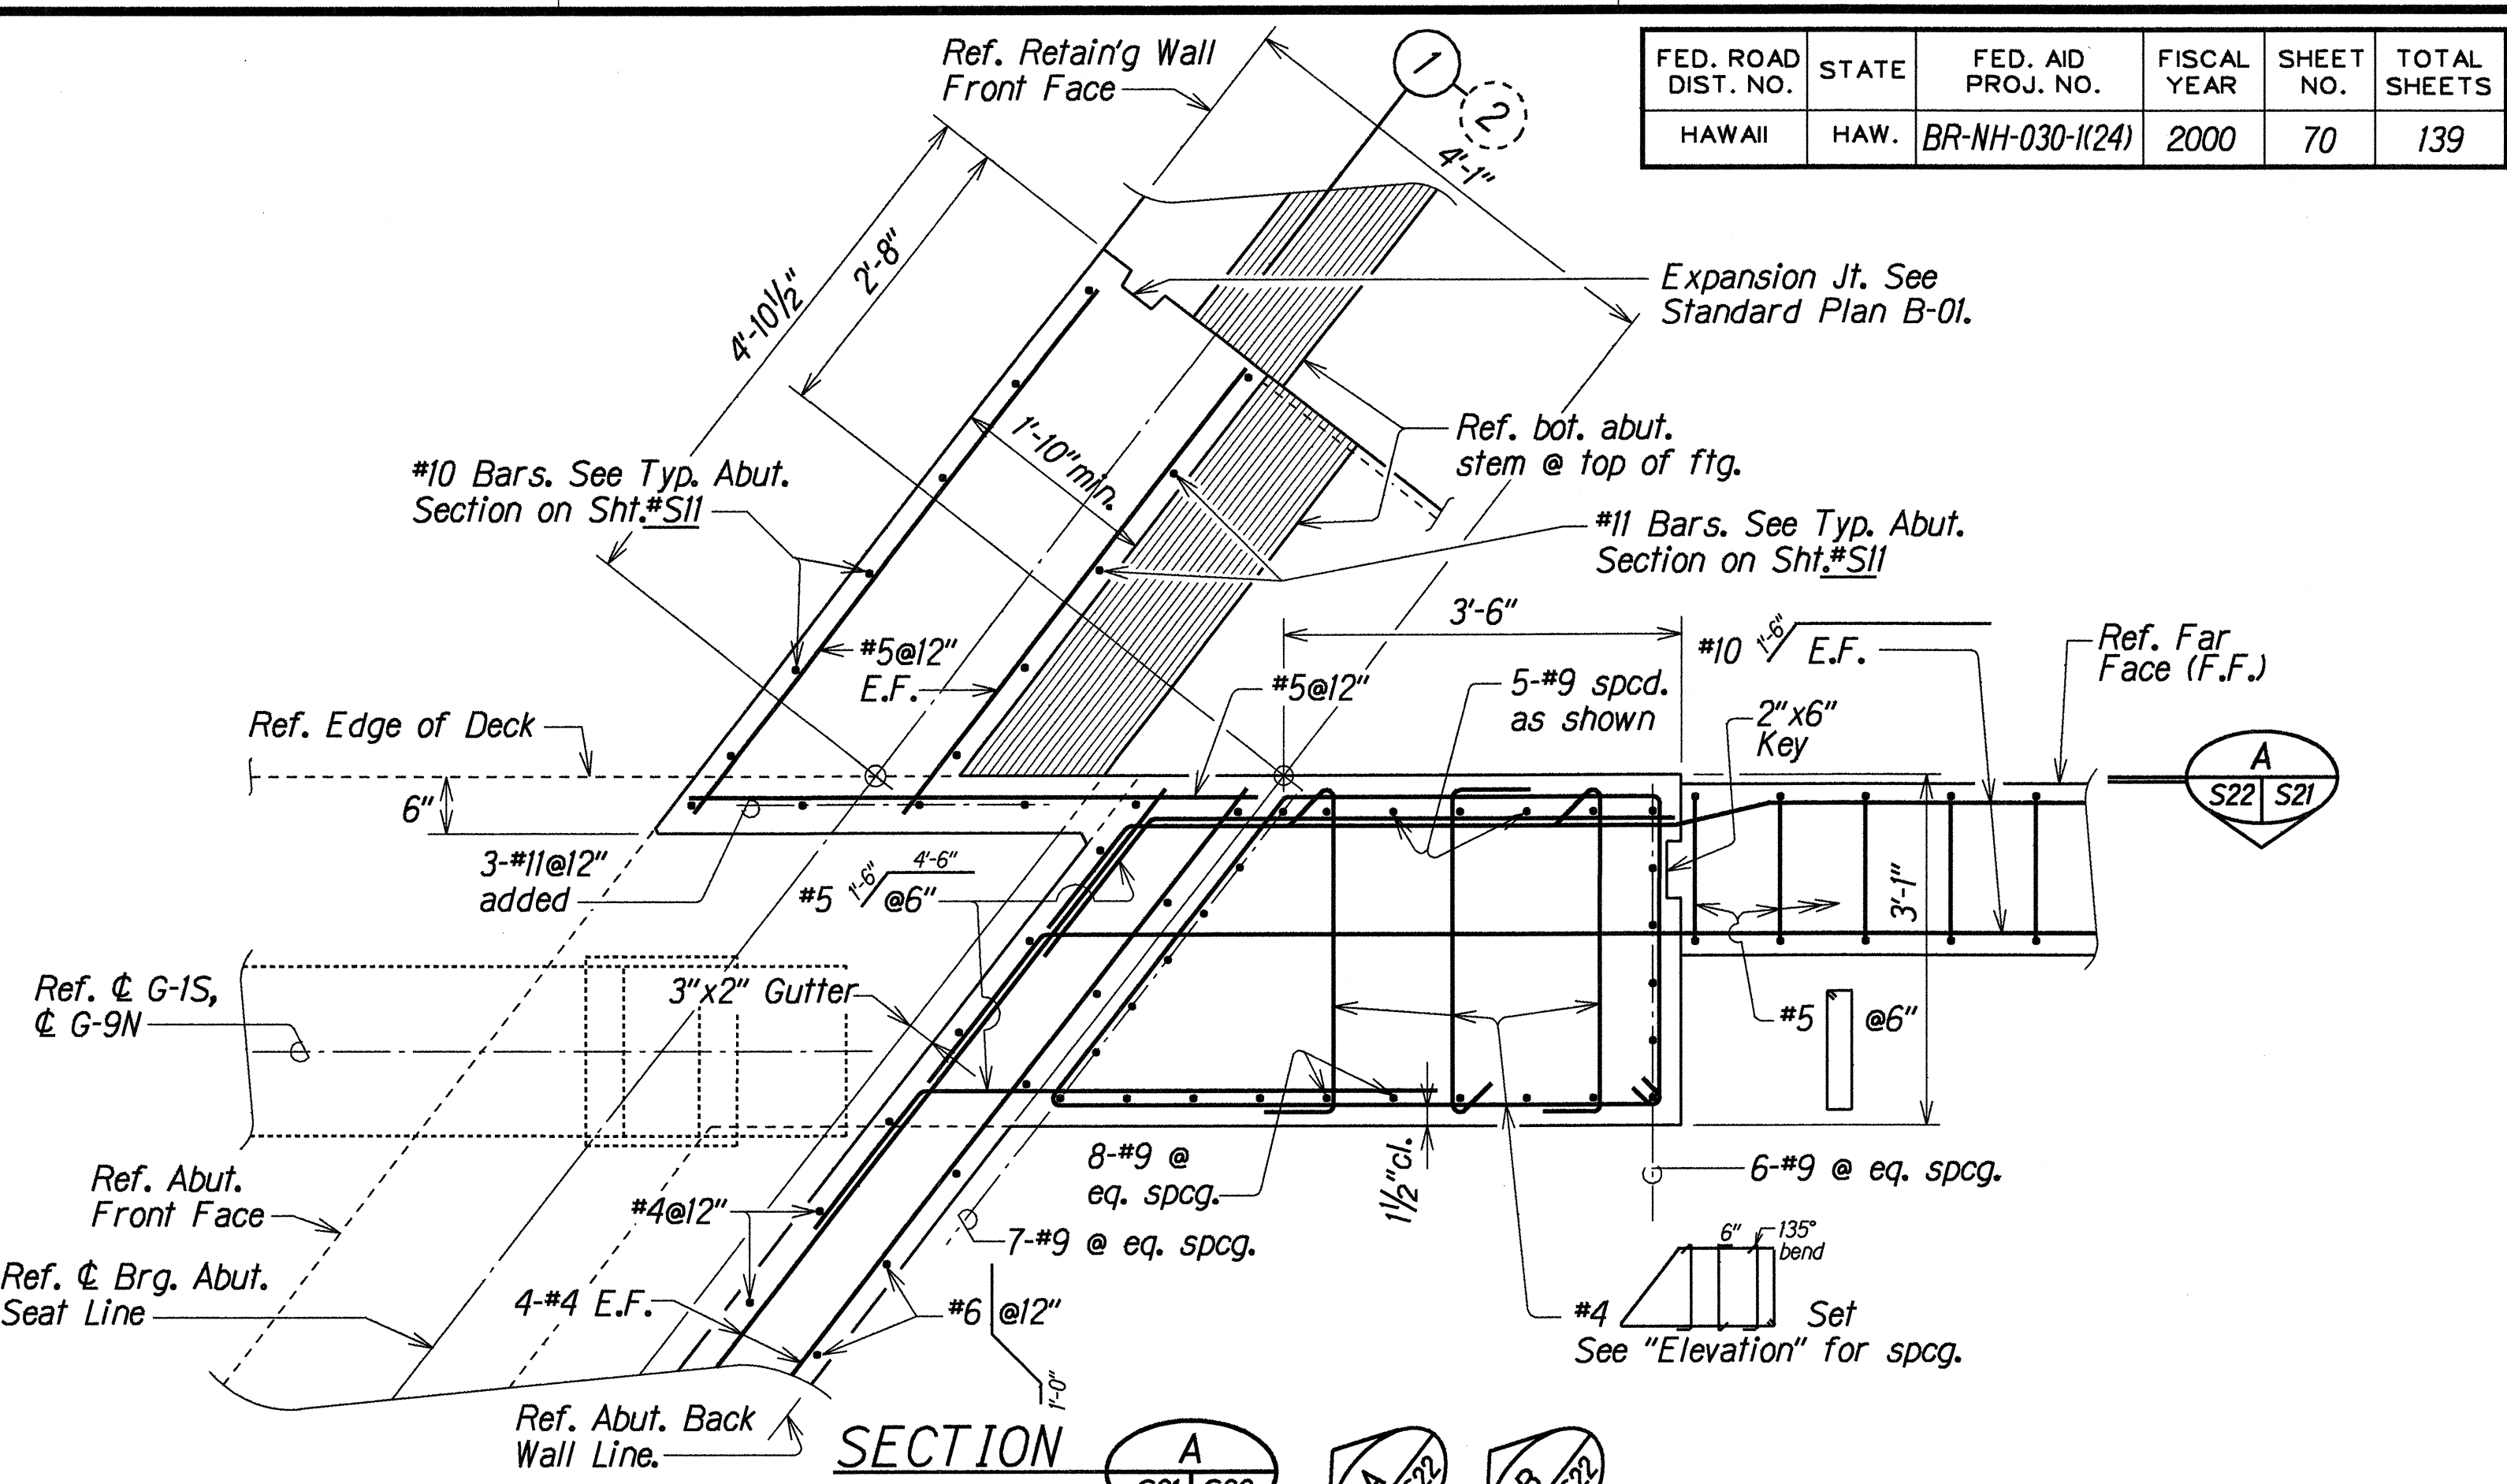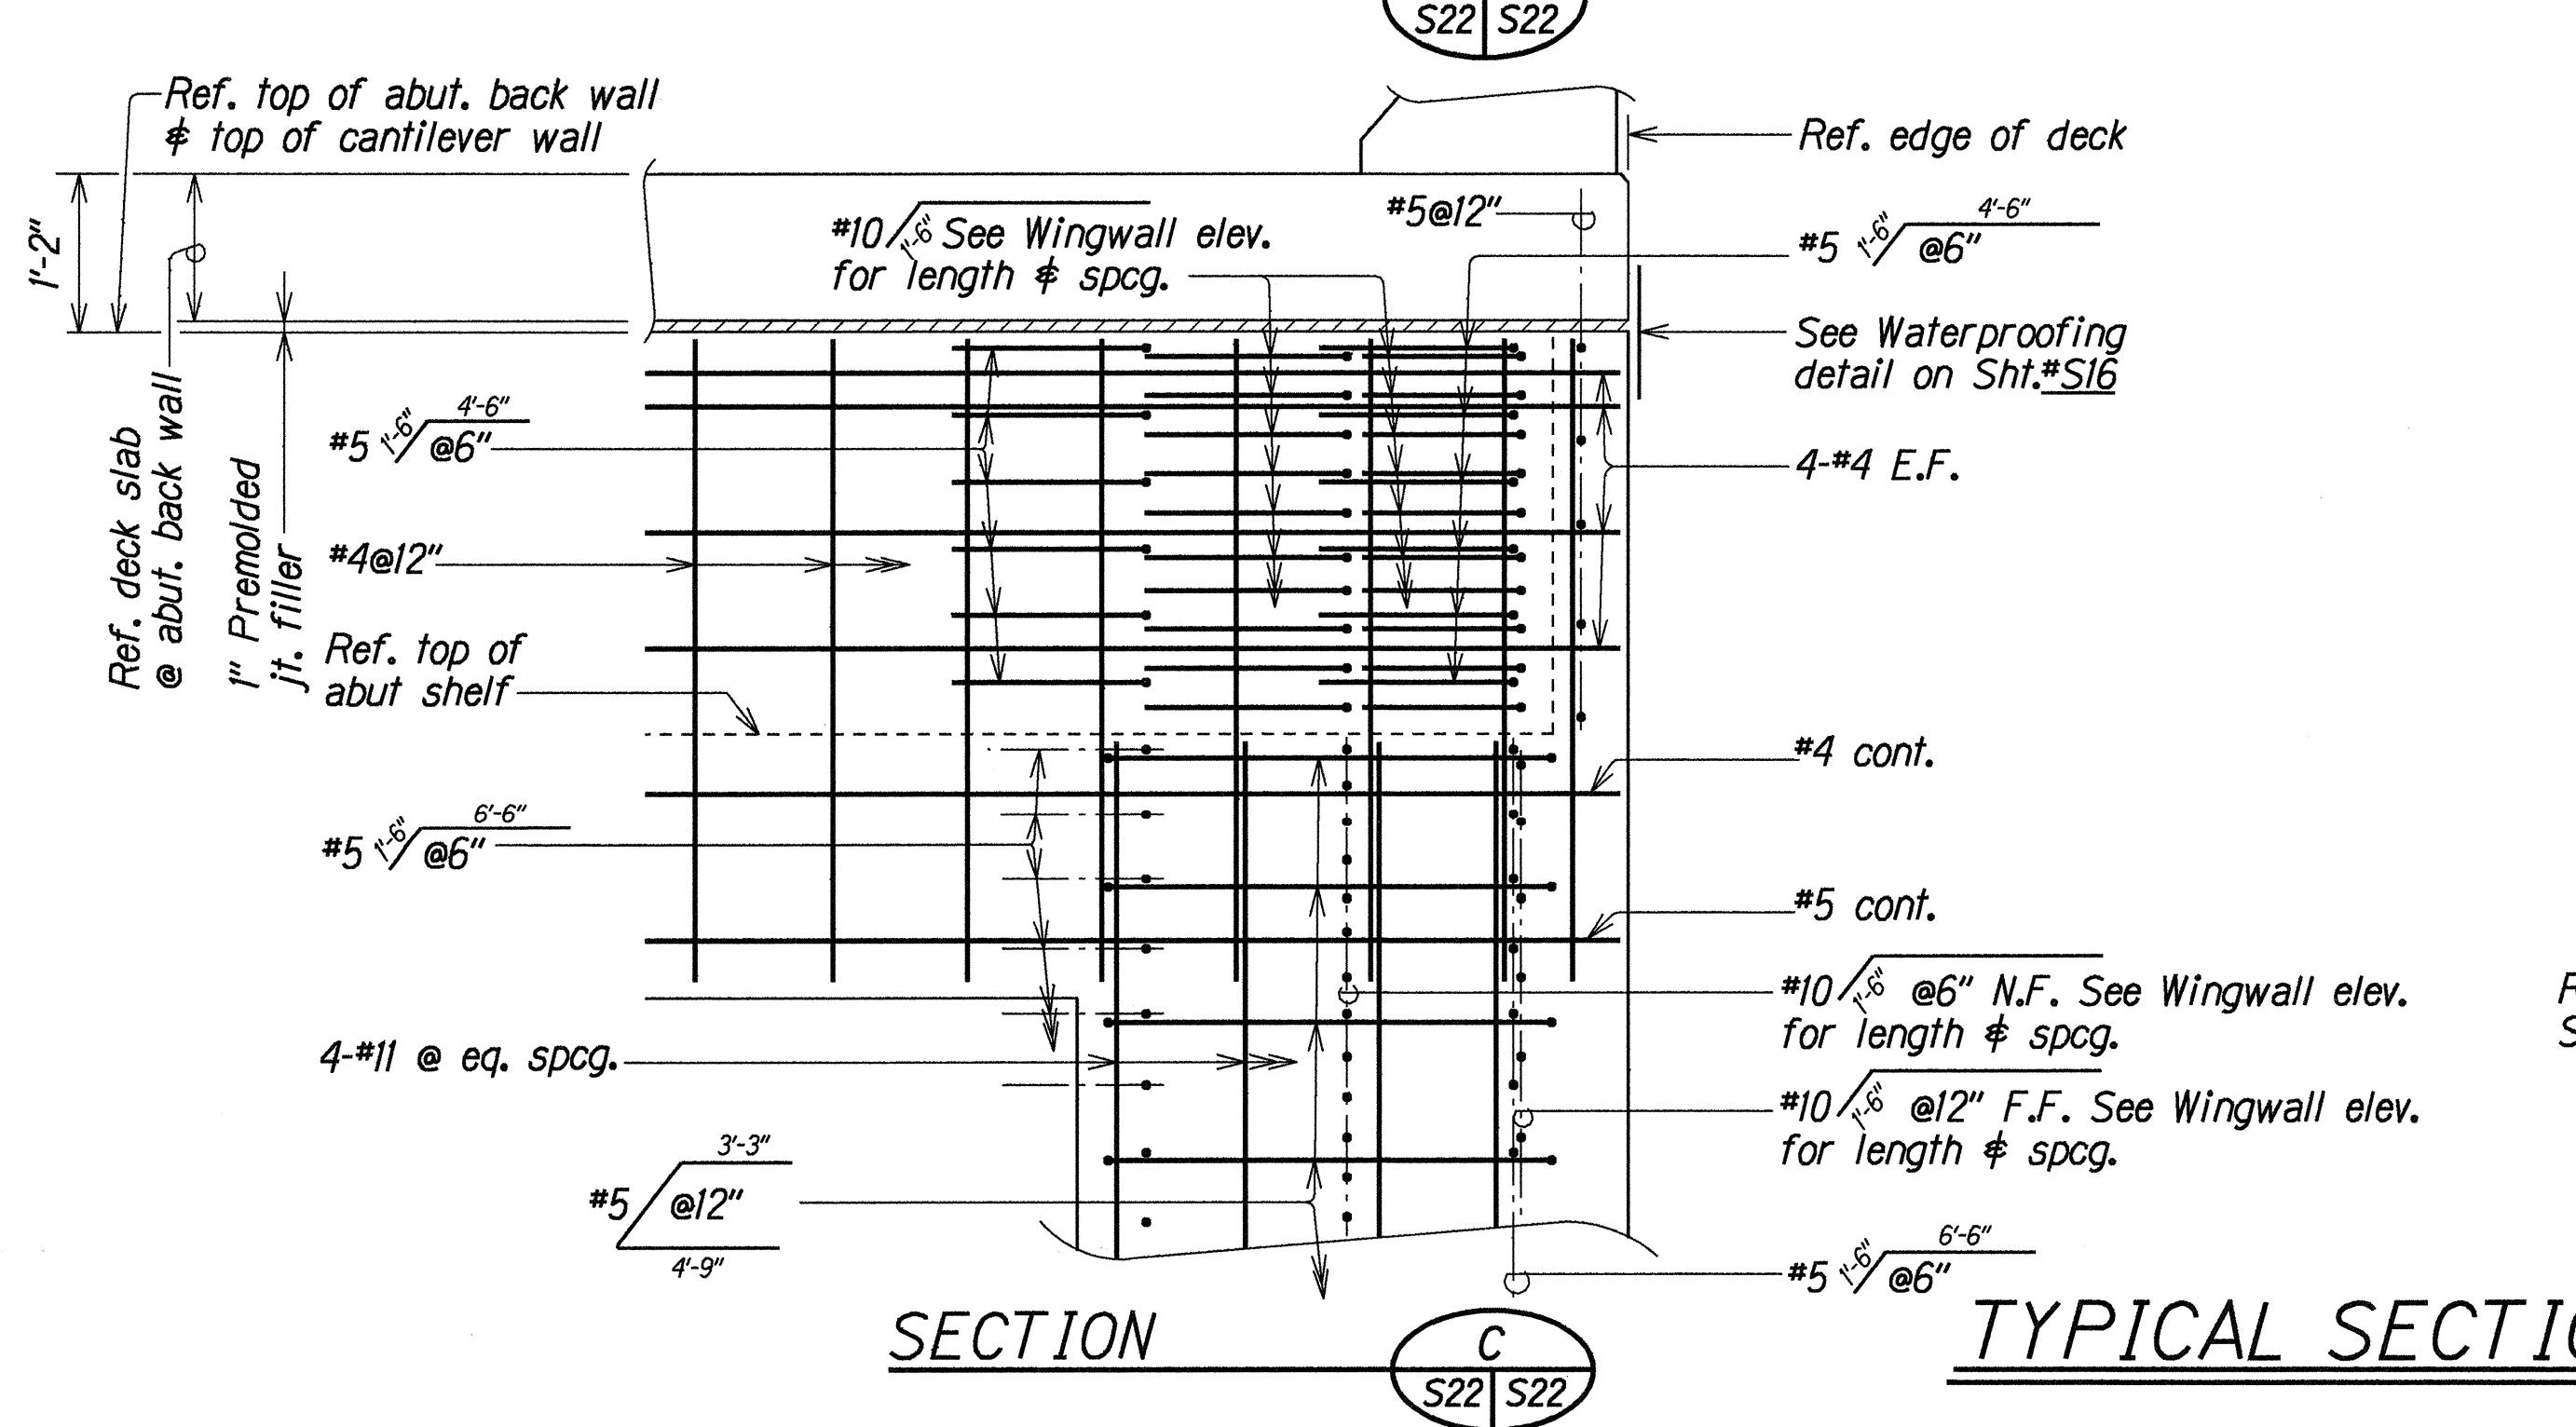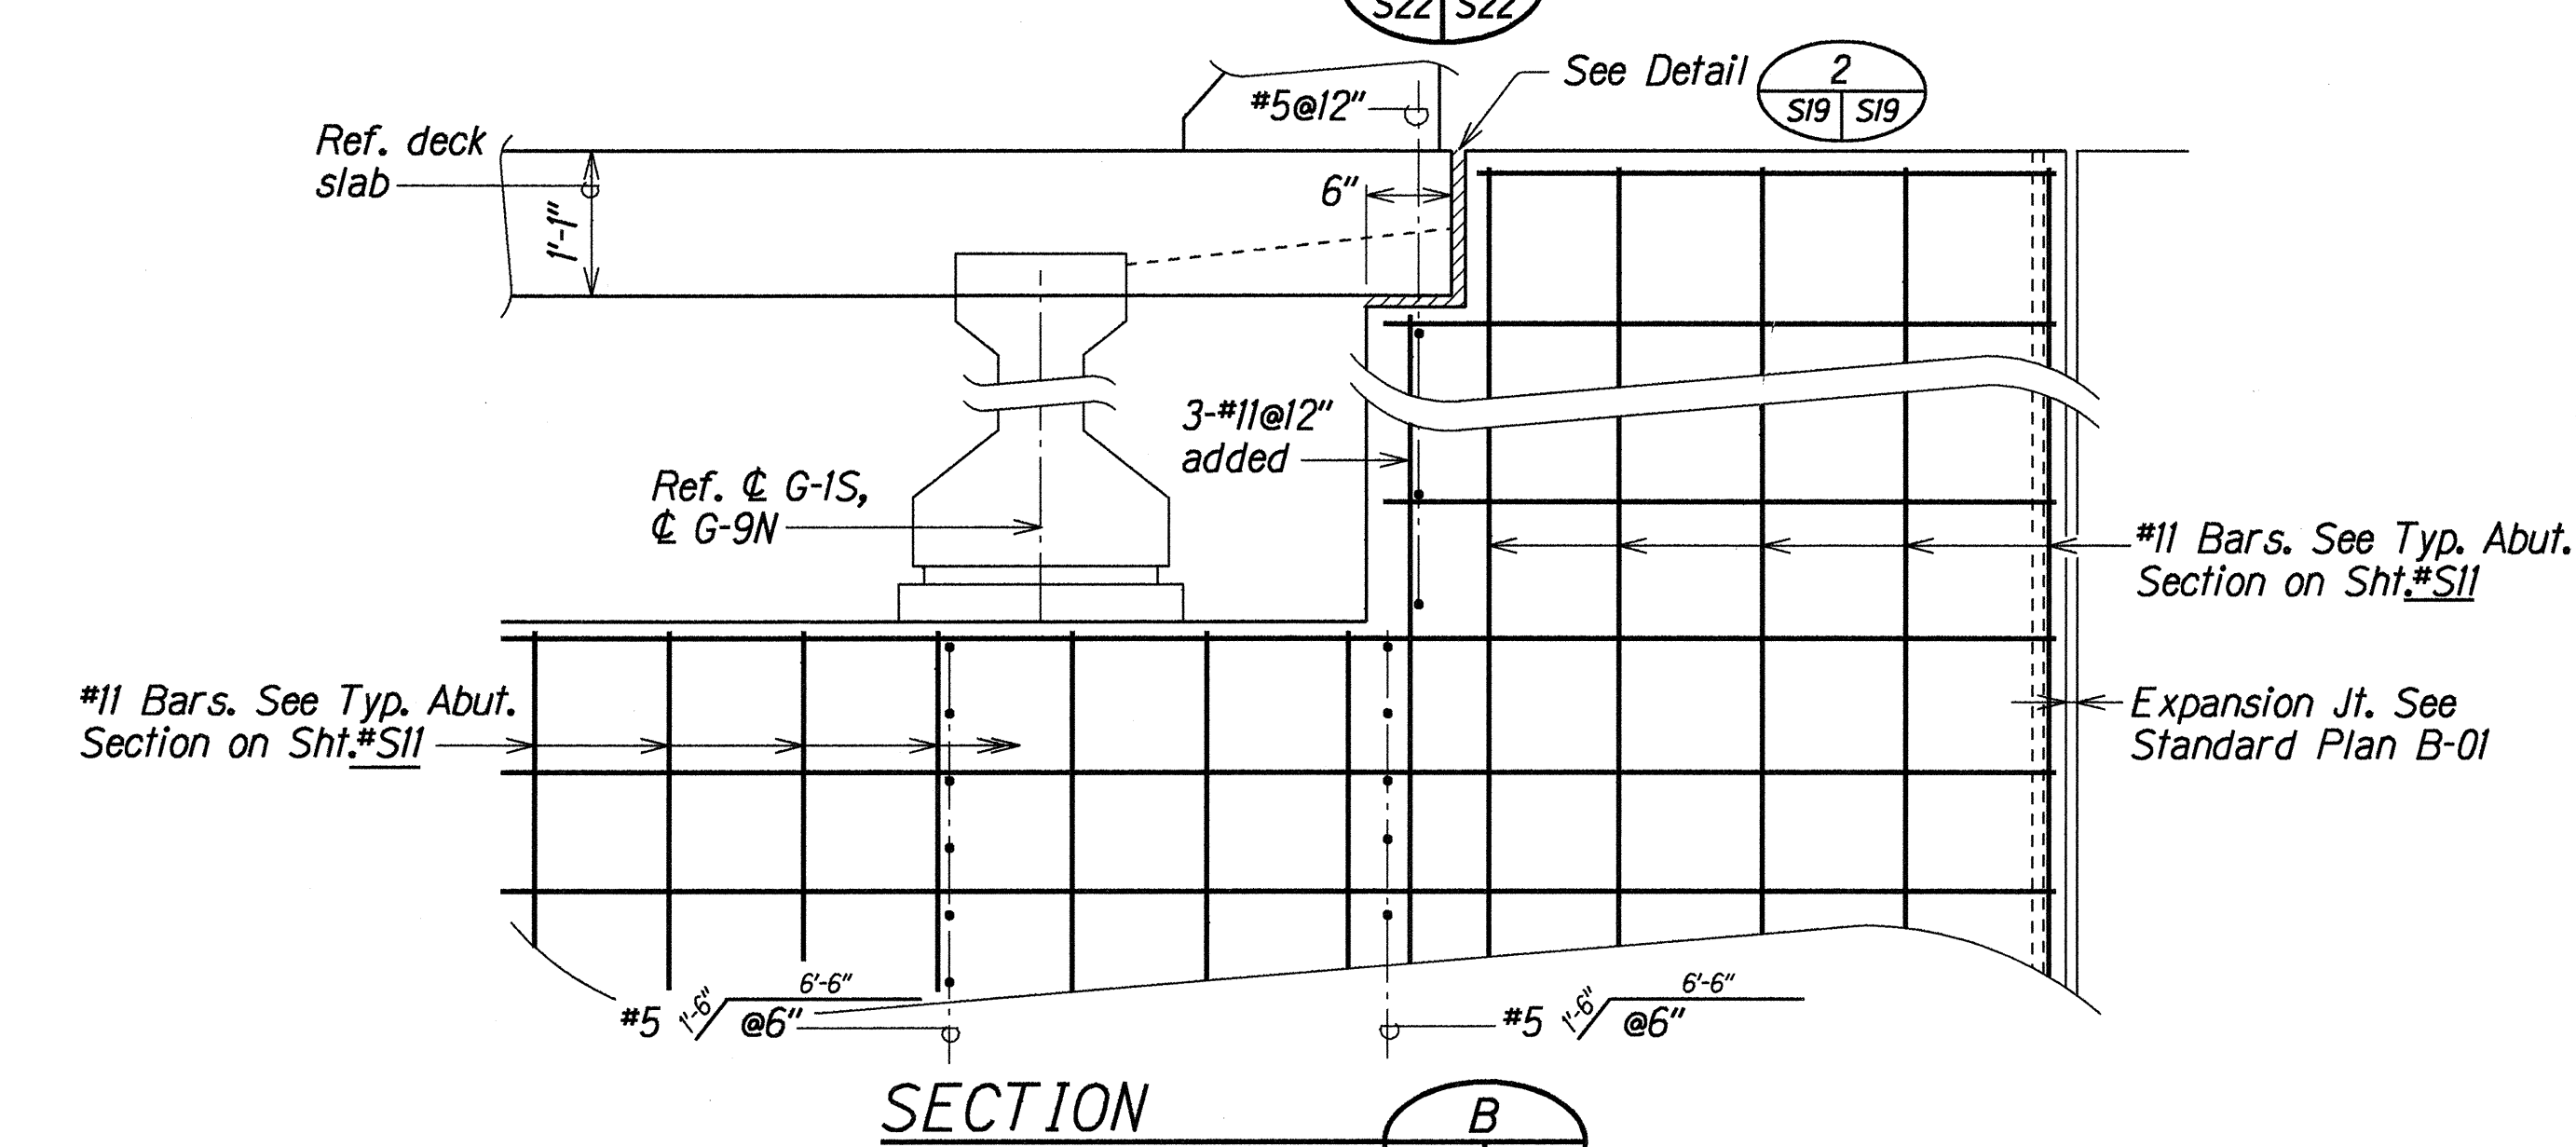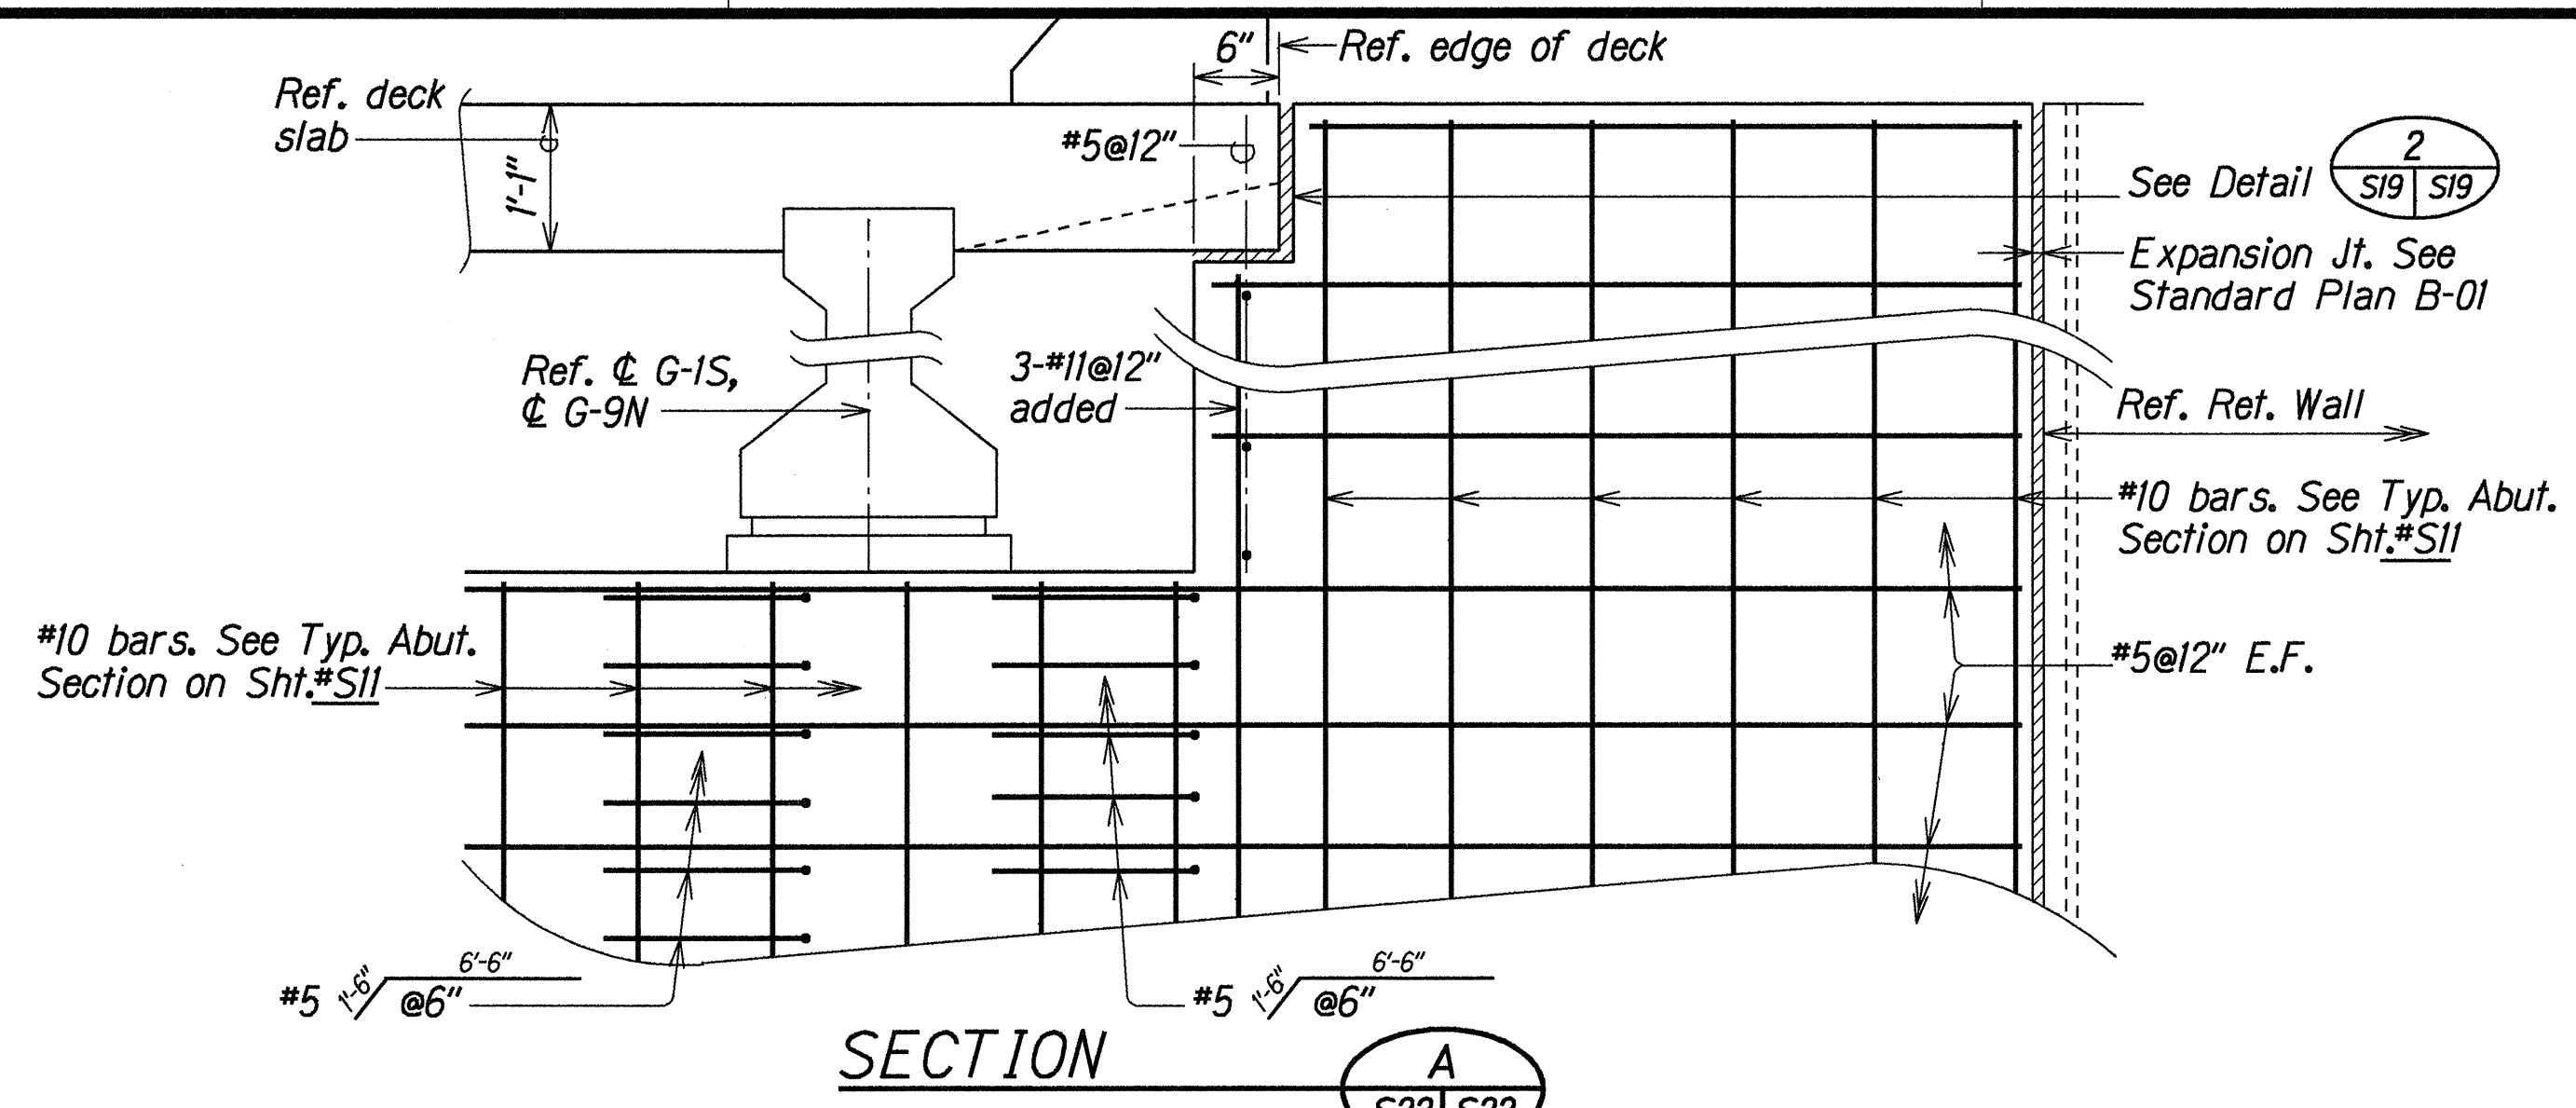

TYPICAL SECTIONS--CANTILEVER WINGWALL NOS. 2 and 7

Scale: 3/4" = 1'-0"

SURVEY PLOTTED BY	DATE
DRAWN BY	DEC 1999
TRACED BY	DEC 1999
NOTED BY	DEC 1999
QUANTITIES BY	DEC 1999
CHECKED BY	DEC 1999

STATE OF HAWAII
DEPARTMENT OF TRANSPORTATION
HIGHWAYS DIVISION

POHAKEA STREAM BRIDGE

TYPICAL SECTIONS--

CANTILEVER WINGWALL NOS. 2 and 7

HONOAHTILANI HIGHWAY WIDENING

North Kihel Road to Kihelani Highway
Fed. Aid Proj. No. BR-NH-030-1(24)

Scale: As Noted Date: Dec, 1999

SHEET No. S22 OF 37 SHEETS

[illegible]

SECTION A
Scale: $\frac{3}{4}" = 1'-0"$





SECTION B
Scale: $\frac{3}{4}" = 1'-0"$

Scale: As Noted Date: Dec, 1998

SHEET No. S23 OF 37 SHEETS

ORIGINAL PLAN	SURVEY PLOTTED BY	DATE
	DRAWN BY	
	TRACED BY	
	DESIGNED BY	
	QUANTITIES BY	
	CHECKED BY	

FED. ROAD DIST. NO.	STATE	FED. AID PROJ. NO.	FISCAL YEAR	SHEET NO.	TOTAL SHEETS
HAWAII	HAW.	BR-NH-030-1(24)	2000	72	139

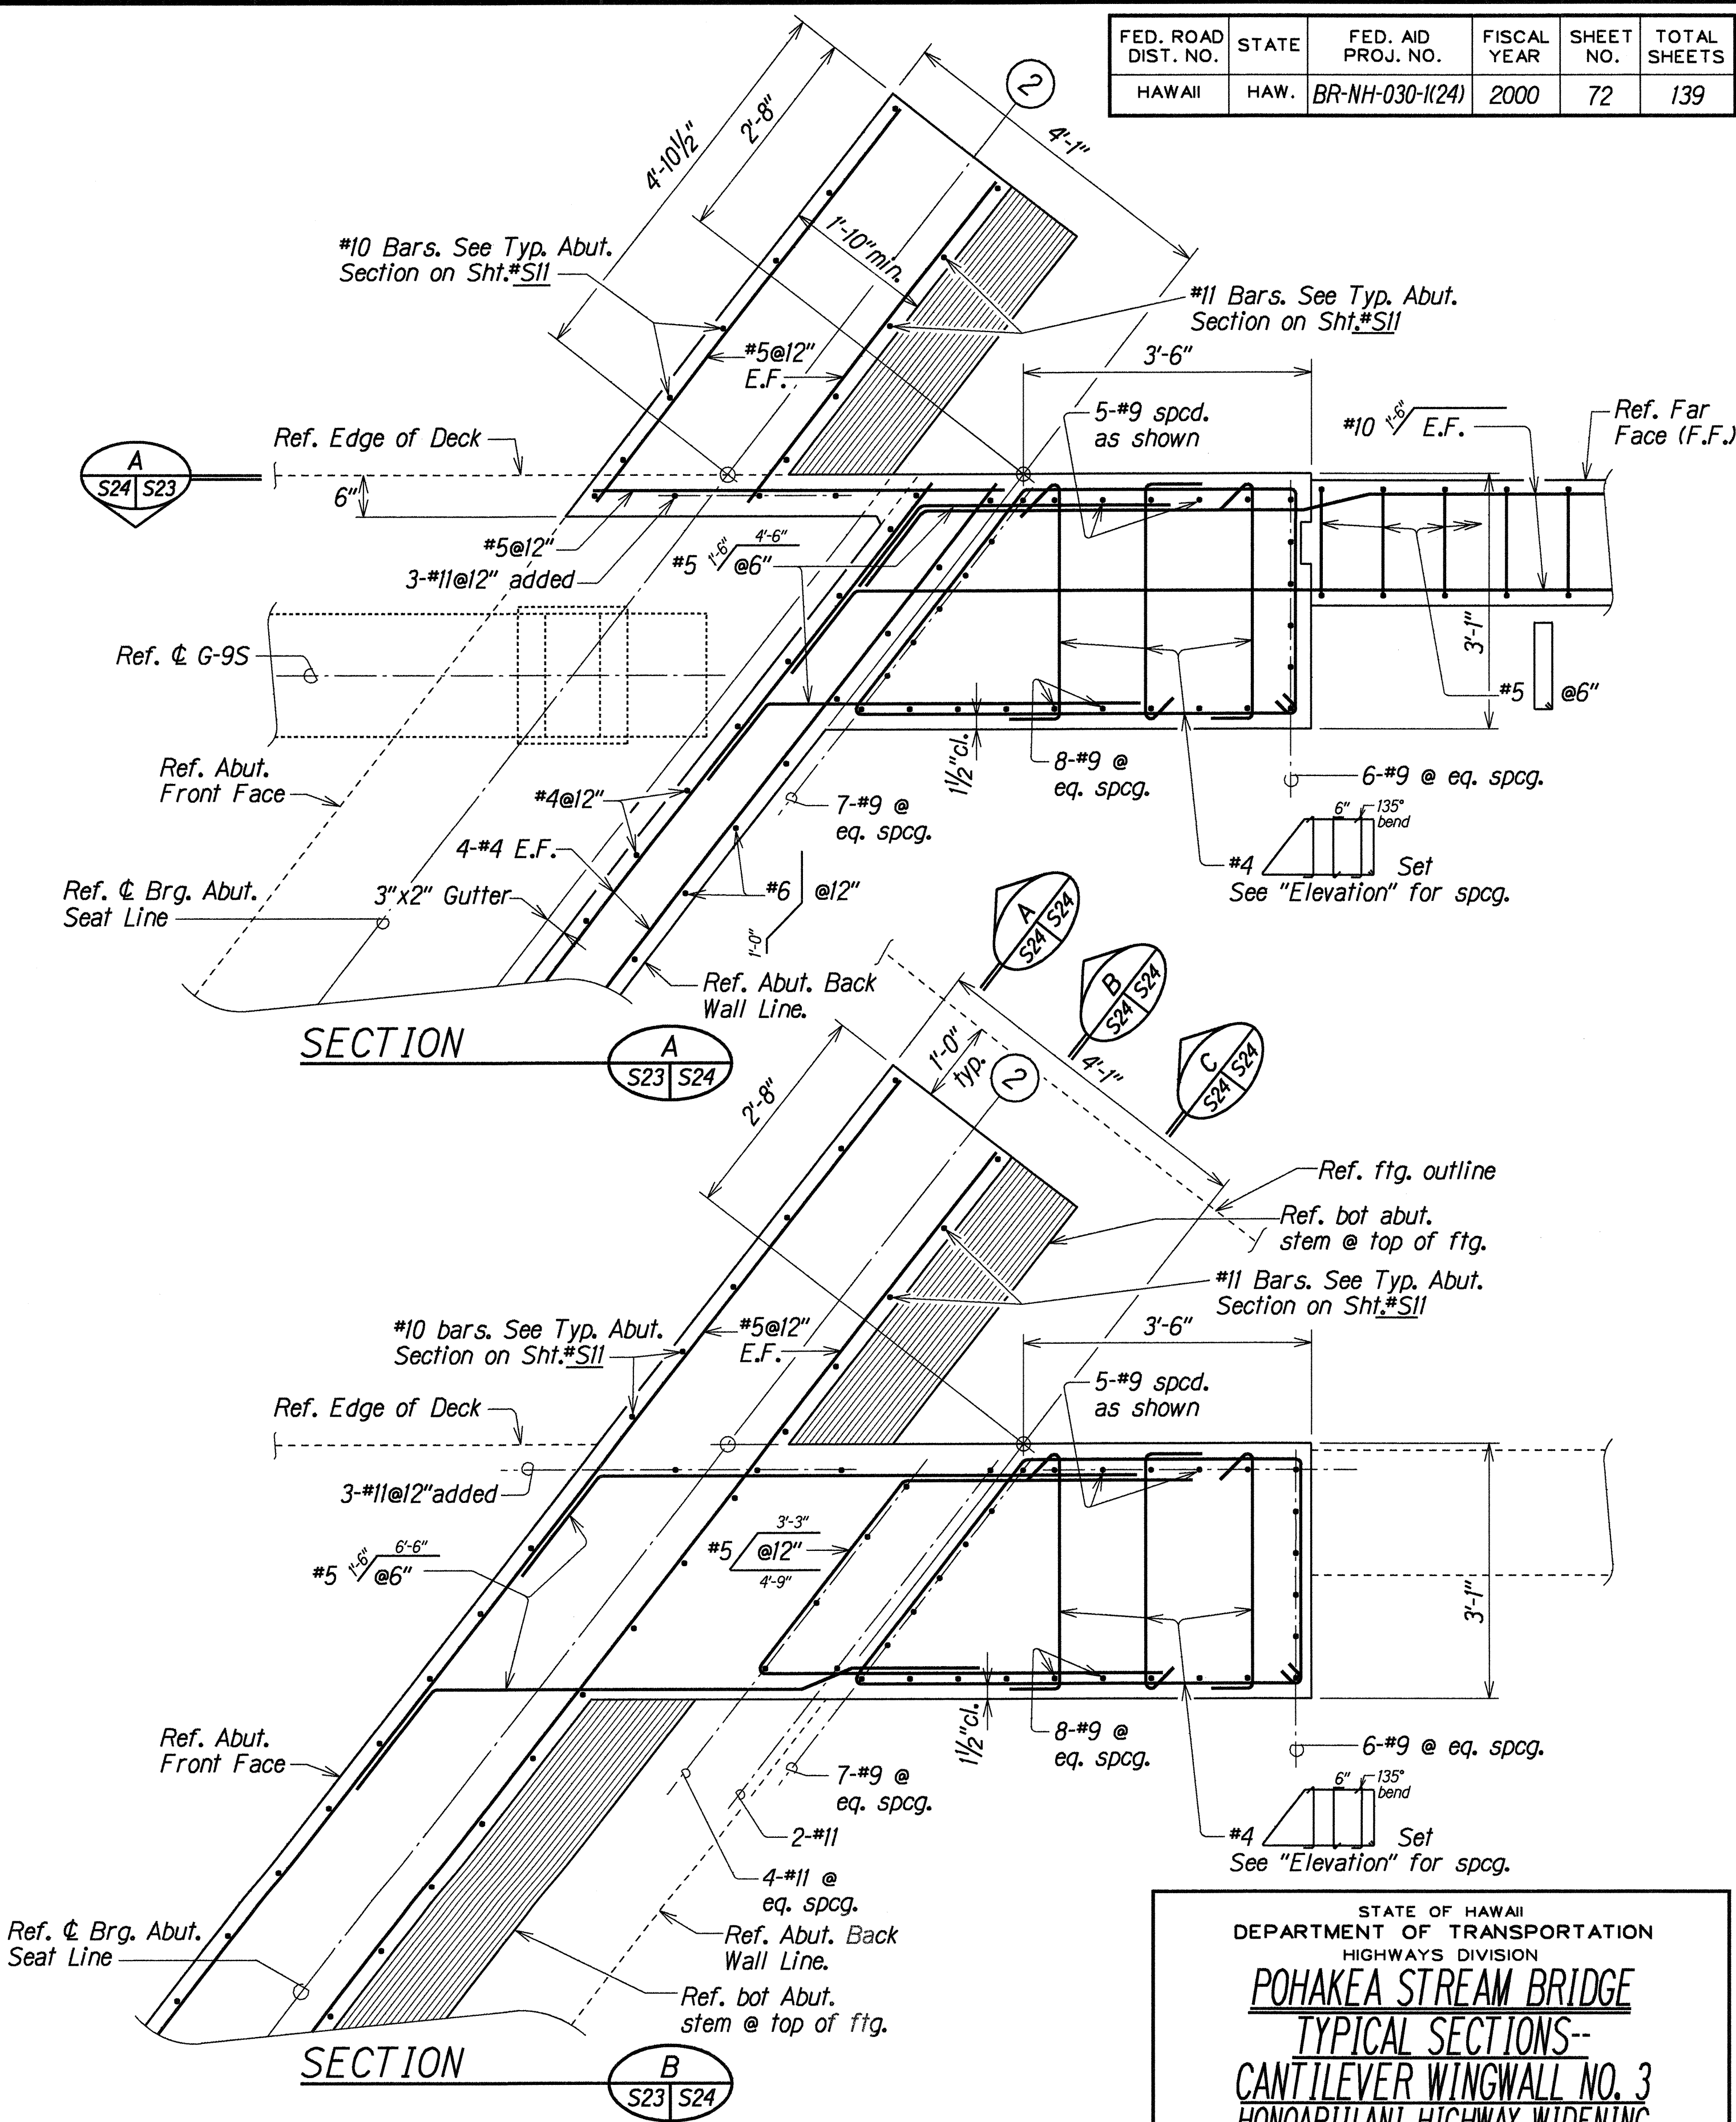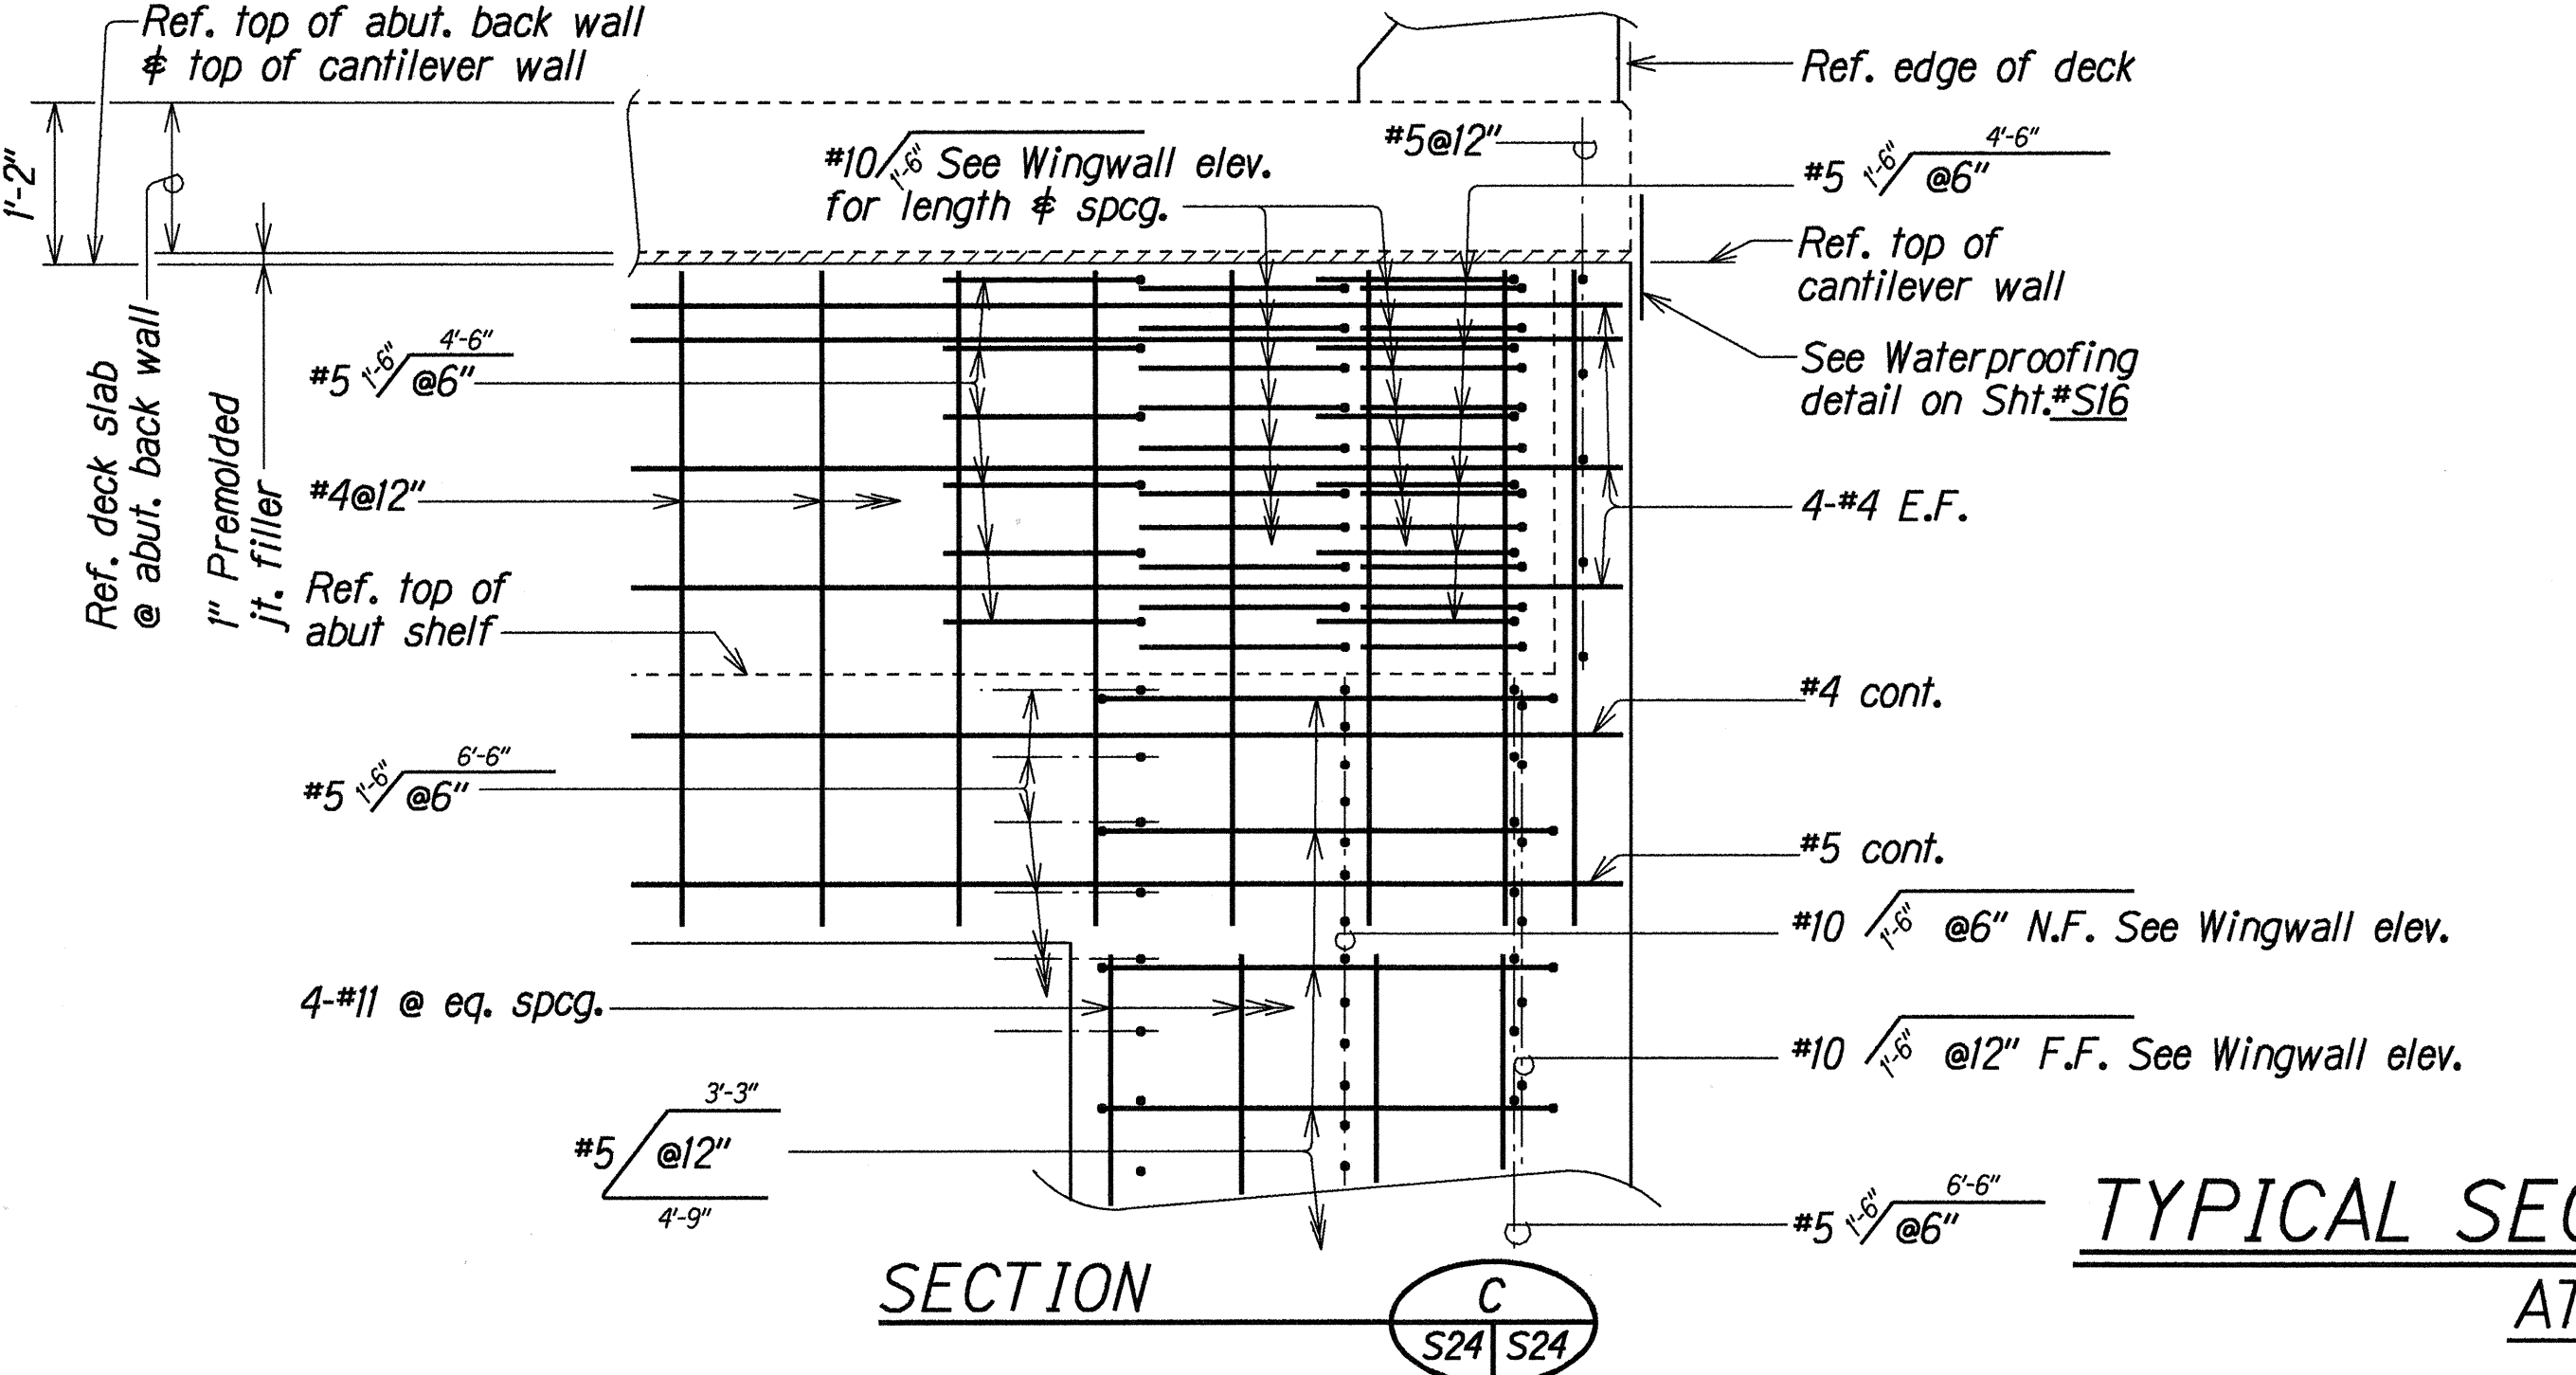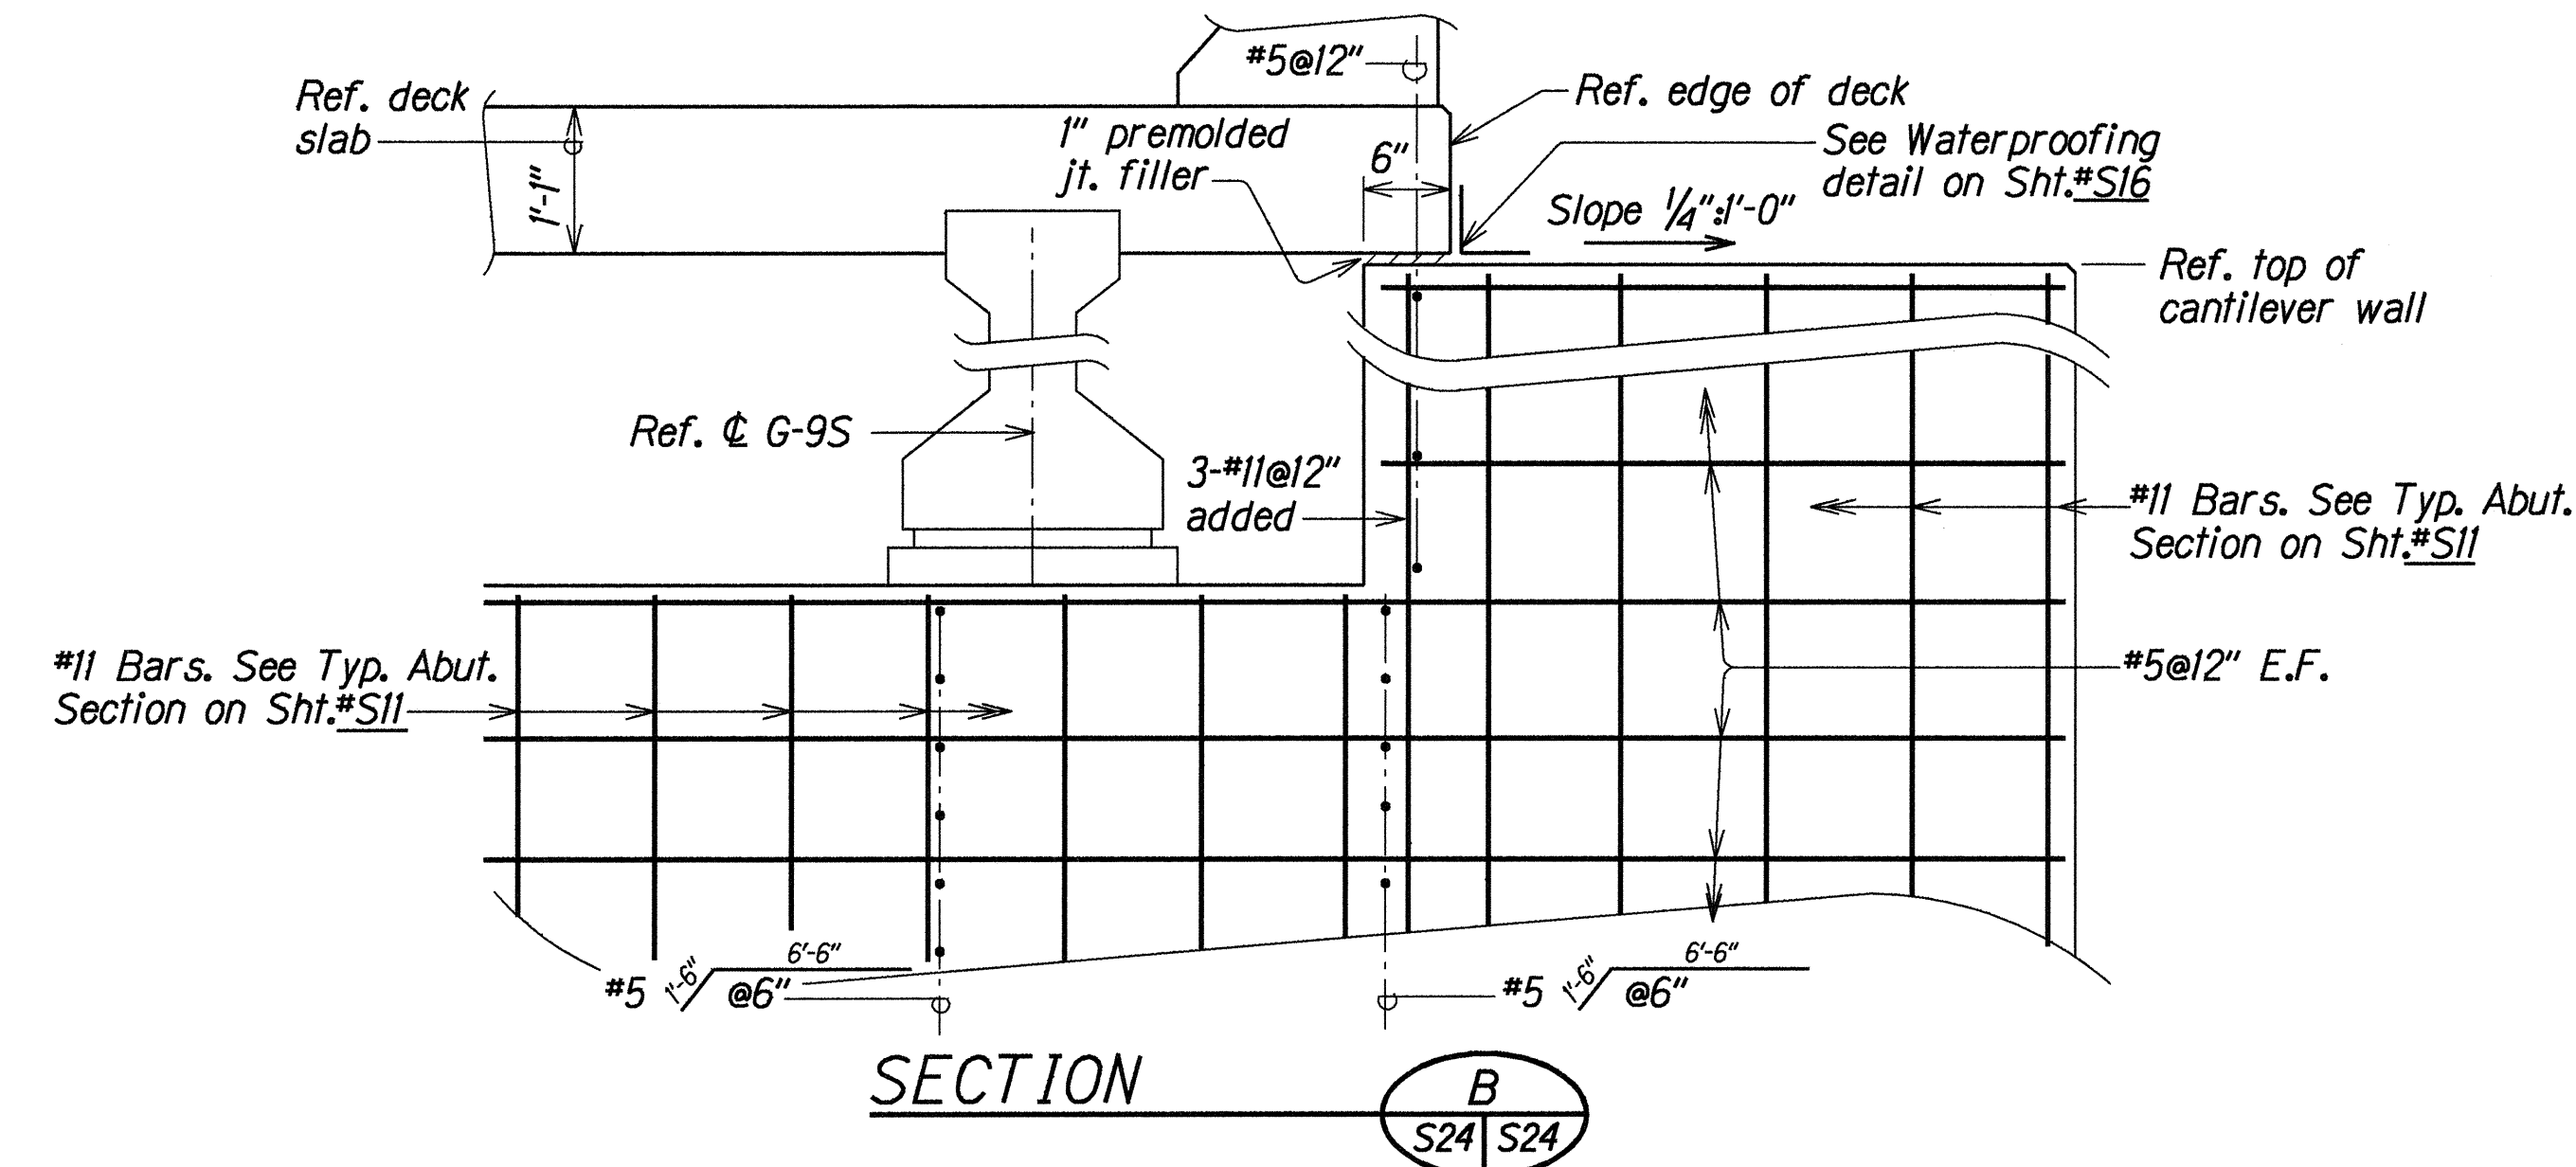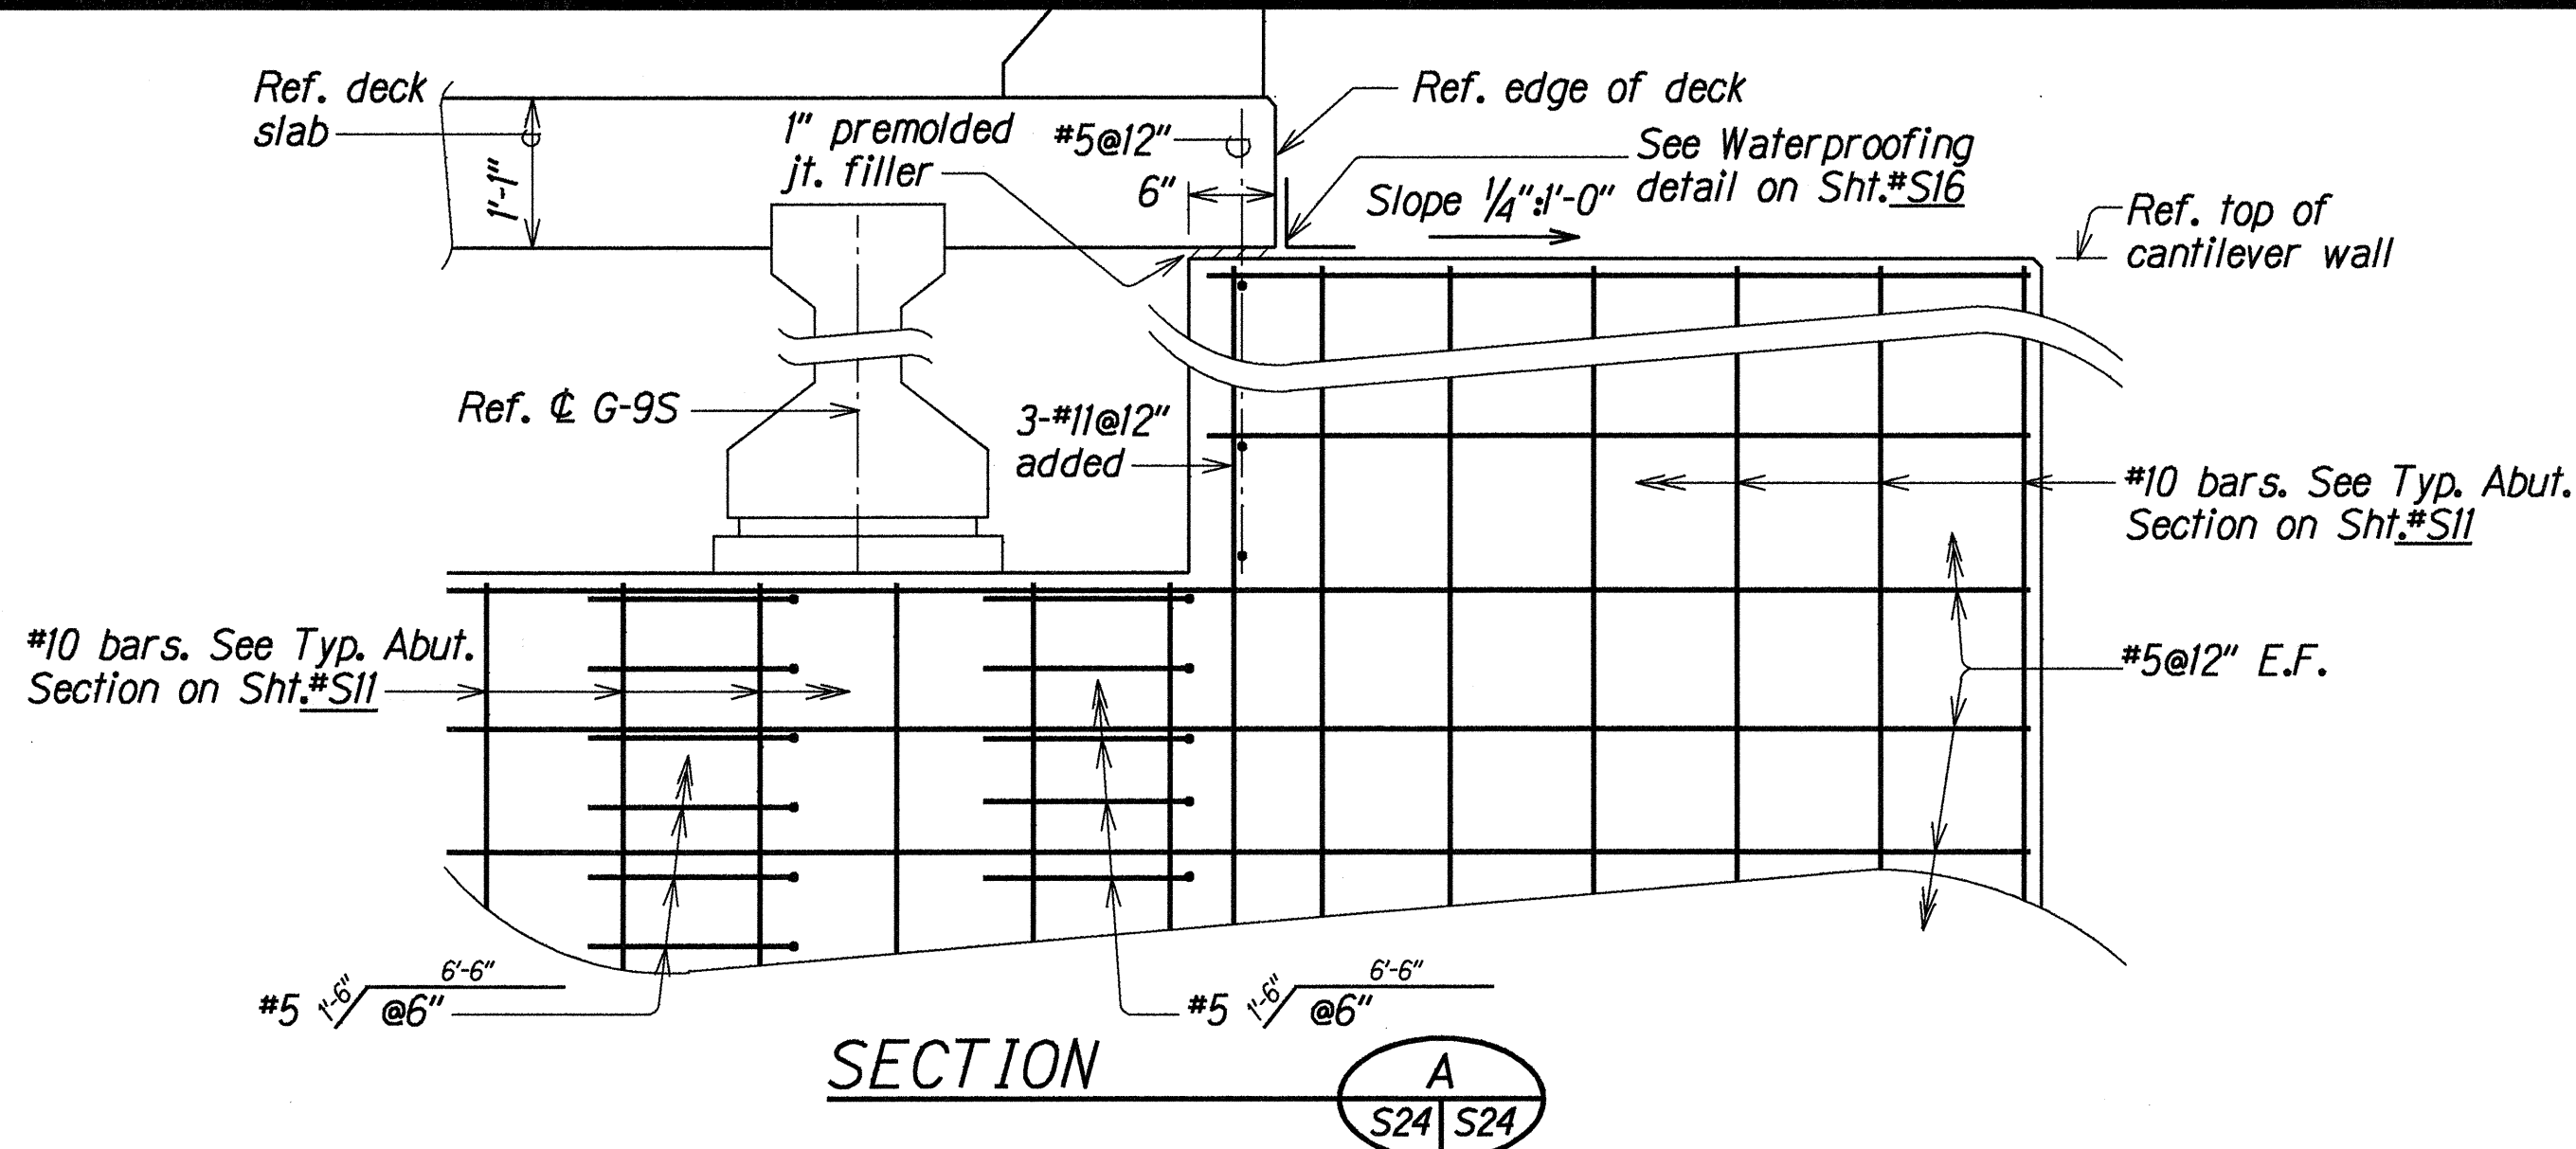


TYPICAL SECTIONS--CANTILEVER WINGWALL NO. 3
AT ABUTMENT NO. 2--SB LANES
 Scale: 3/4" = 1'-0"


SURVEY PLOTTED BY	DATE
ASG	DEC 1999
DRAWN BY	DATE
SK	DEC 1999
NOTE BOOK	DATE
SK	DEC 1999
QUANTITIES BY	DATE
DOO	DEC 1999
CHECKED BY	DATE
DOO	DEC 1999

STATE OF HAWAII
 DEPARTMENT OF TRANSPORTATION
 HIGHWAYS DIVISION
POHAKEA STREAM BRIDGE
TYPICAL SECTIONS--
CANTILEVER WINGWALL NO. 3
HONOAPILANI HIGHWAY WIDENING
 North Kihel Road to Kihelani Highway
 Fed. Aid Proj. No. BR-NH-030-1(24)
 Scale: As Noted Date: Dec. 1998
 SHEET No. S24 OF 37 SHEETS

FED. ROAD DIST. NO.	STATE	FED. AID PROJ. NO.	FISCAL YEAR	SHEET NO.	TOTAL SHEETS
HAWAII	HAW.	BR-NH-030-1(24)	2000	75	139

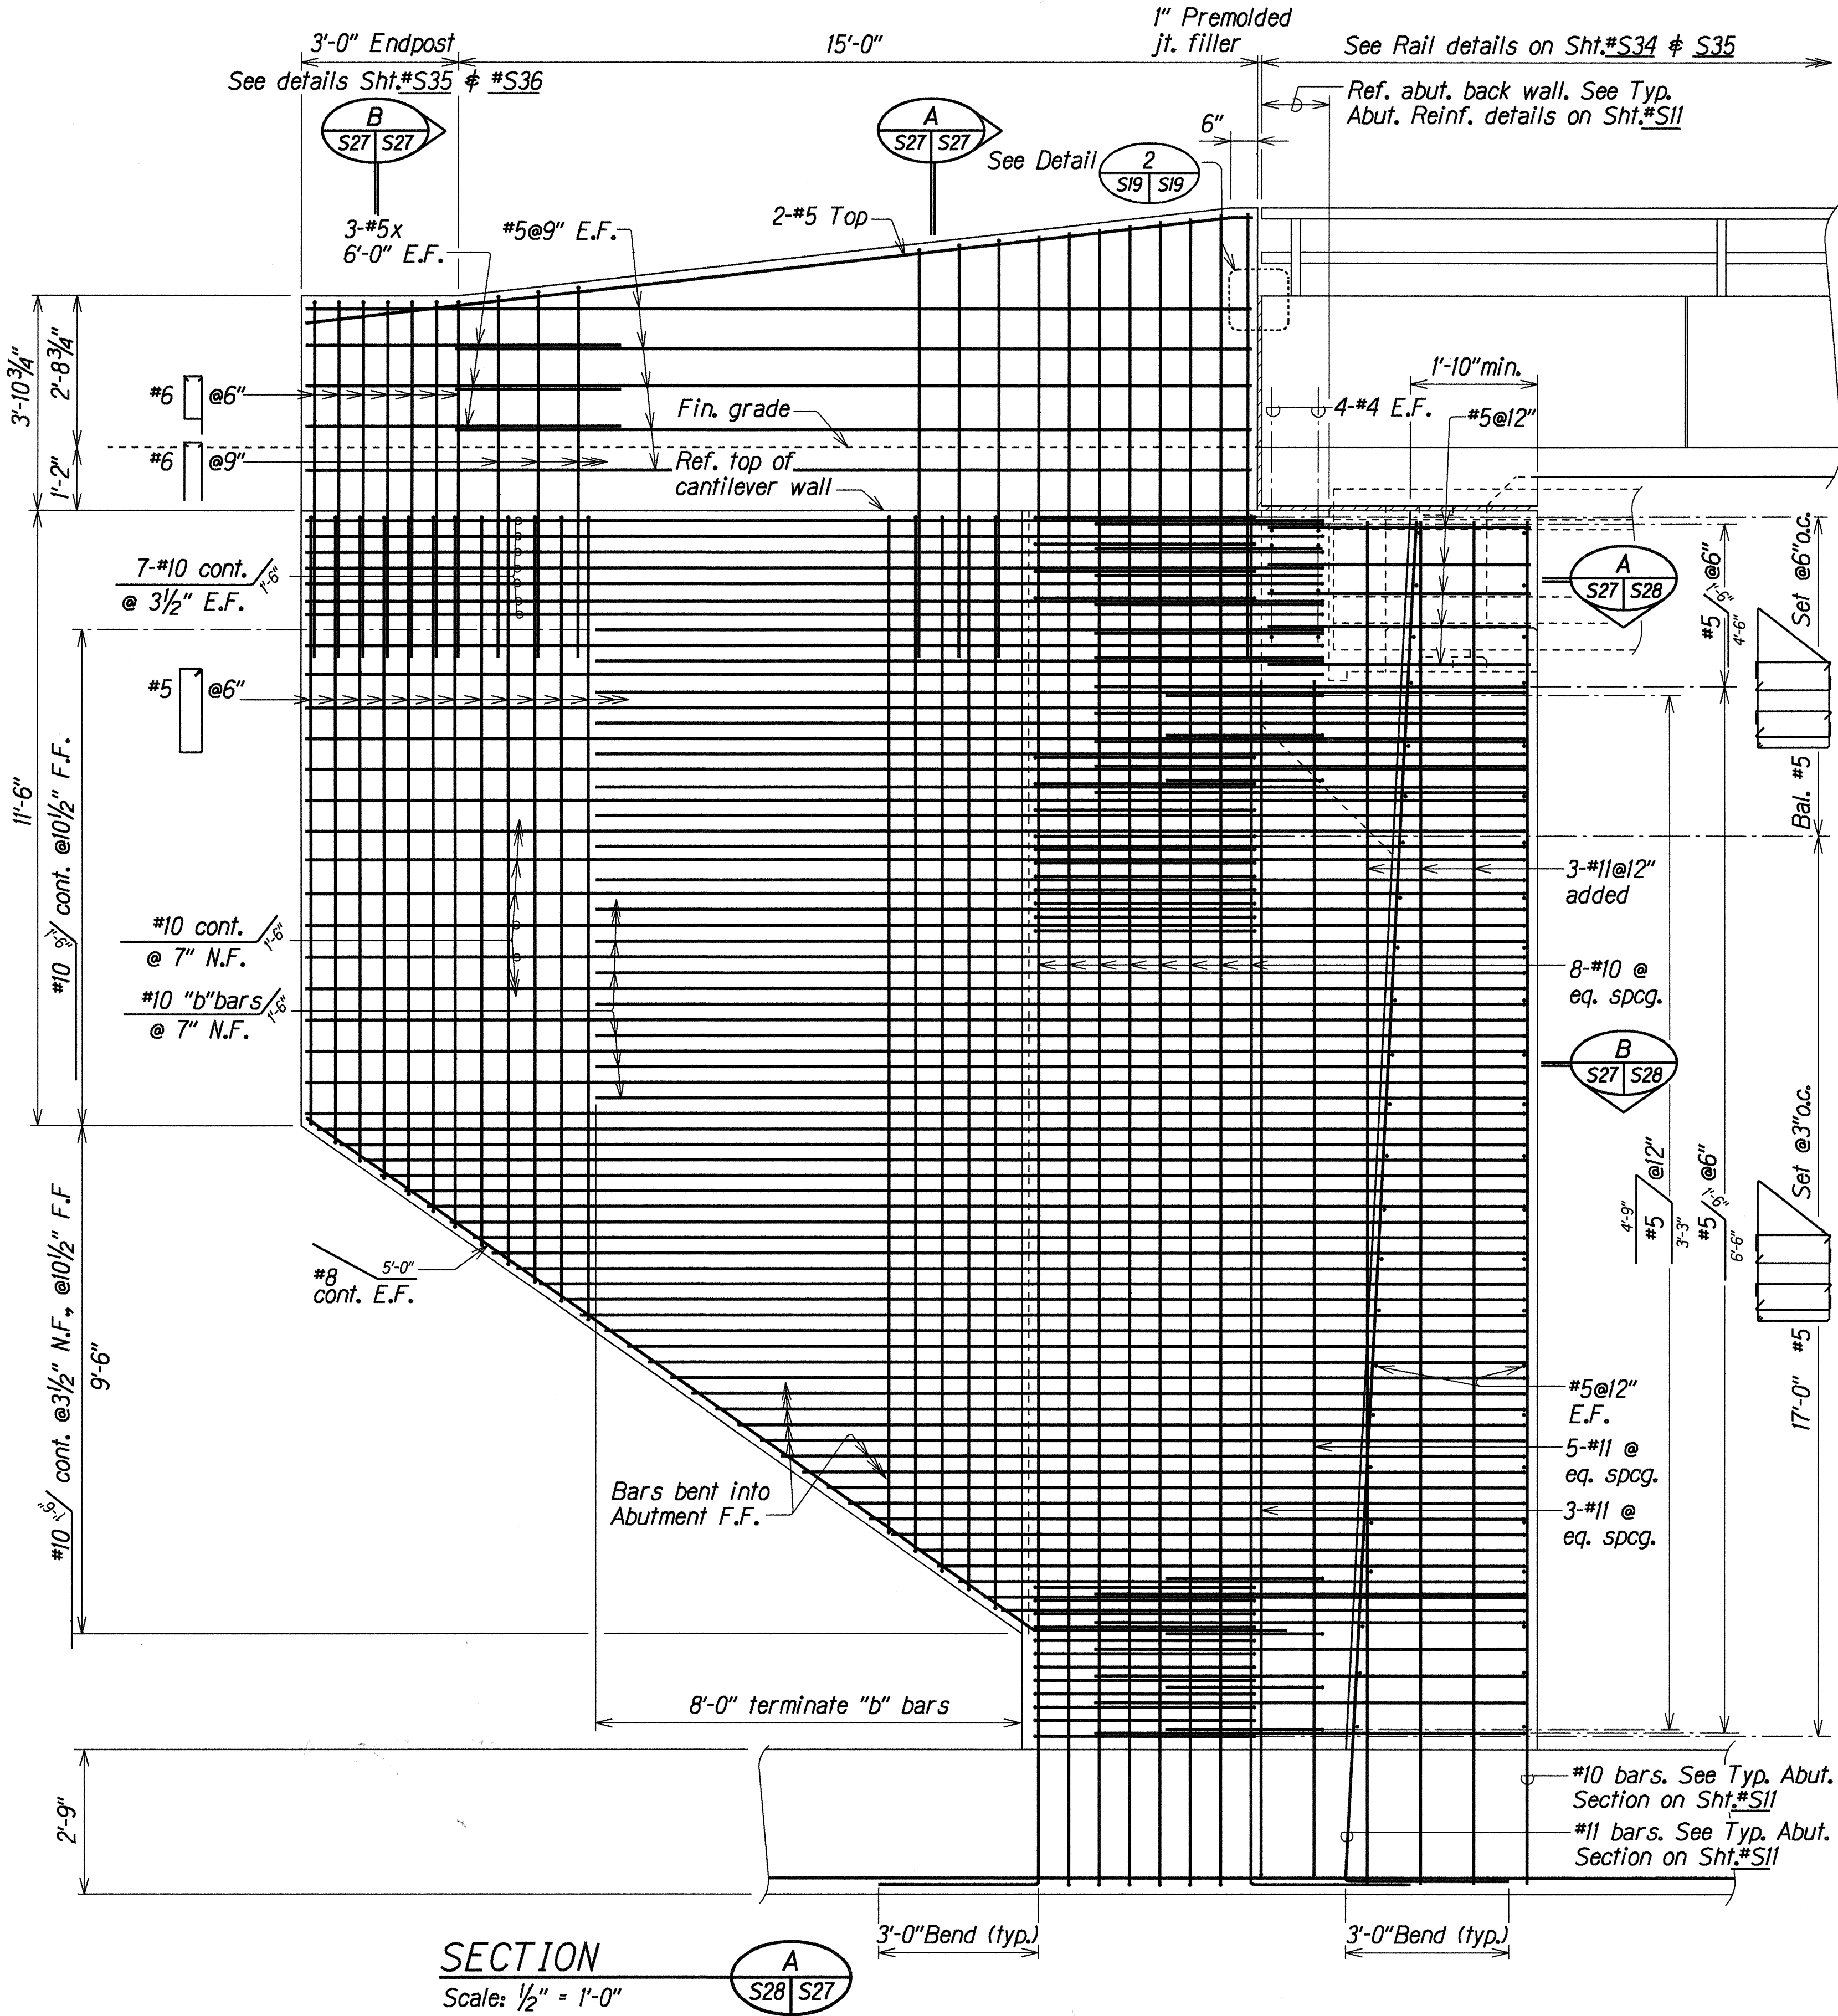

CANTILEVER WINGWALL NO. 6 DETAILS
AT ABUTMENT NO. 1-NB LANES

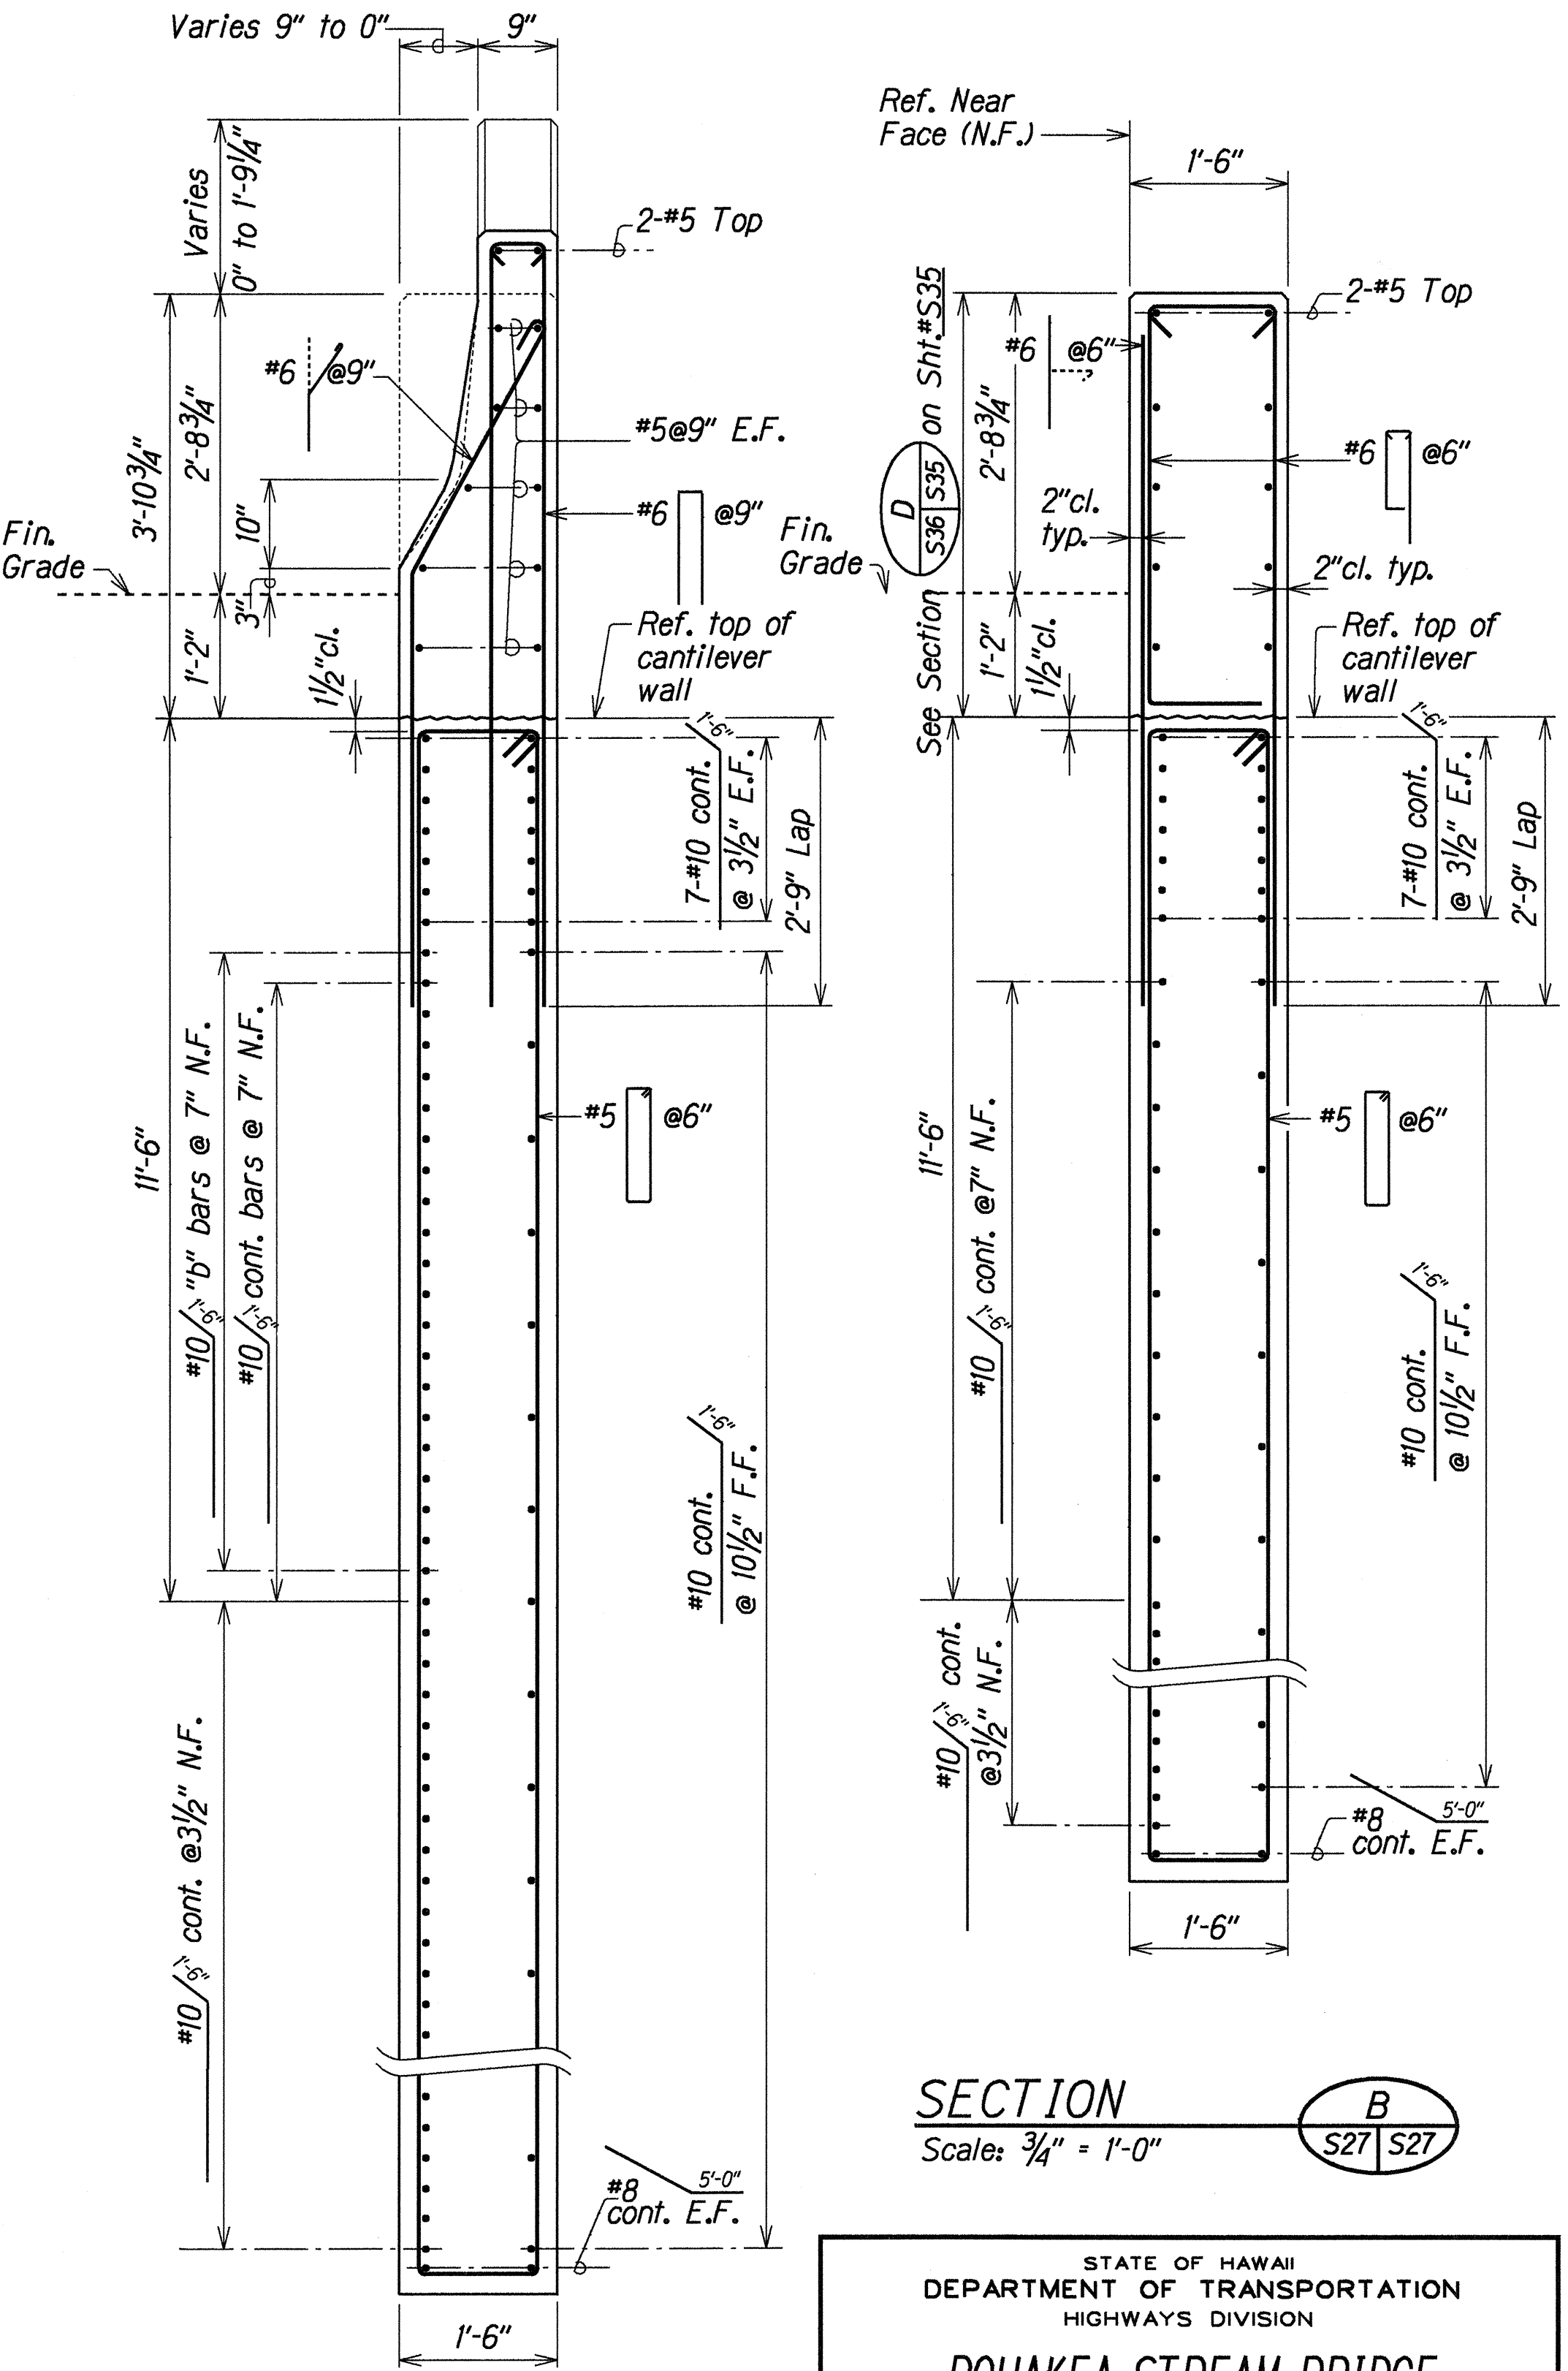

SECTION
Scale: 3/4" = 1'-0"






SECTION
Scale: 3/4" = 1'-0"

STATE OF HAWAII
DEPARTMENT OF TRANSPORTATION
HIGHWAYS DIVISION
POHAKEA STREAM BRIDGE
CANTILEVER WINGWALL NO. 6 DETAILS
HONOAPIILANI HIGHWAY WIDENING
North Kihel Road to Kihelani Highway
Fed. Aid Proj. No. BR-NH-030-1(24)

Scale: As Noted Date: Dec. 1998

SHEET No. S27 OF 37 SHEETS

FED. ROAD DIST. NO.	STATE	FED. AID PROJ. NO.	FISCAL YEAR	SHEET NO.	TOTAL SHEETS
HAWAII	HAW.	BR-NH-030-1(24)	2000	76	139

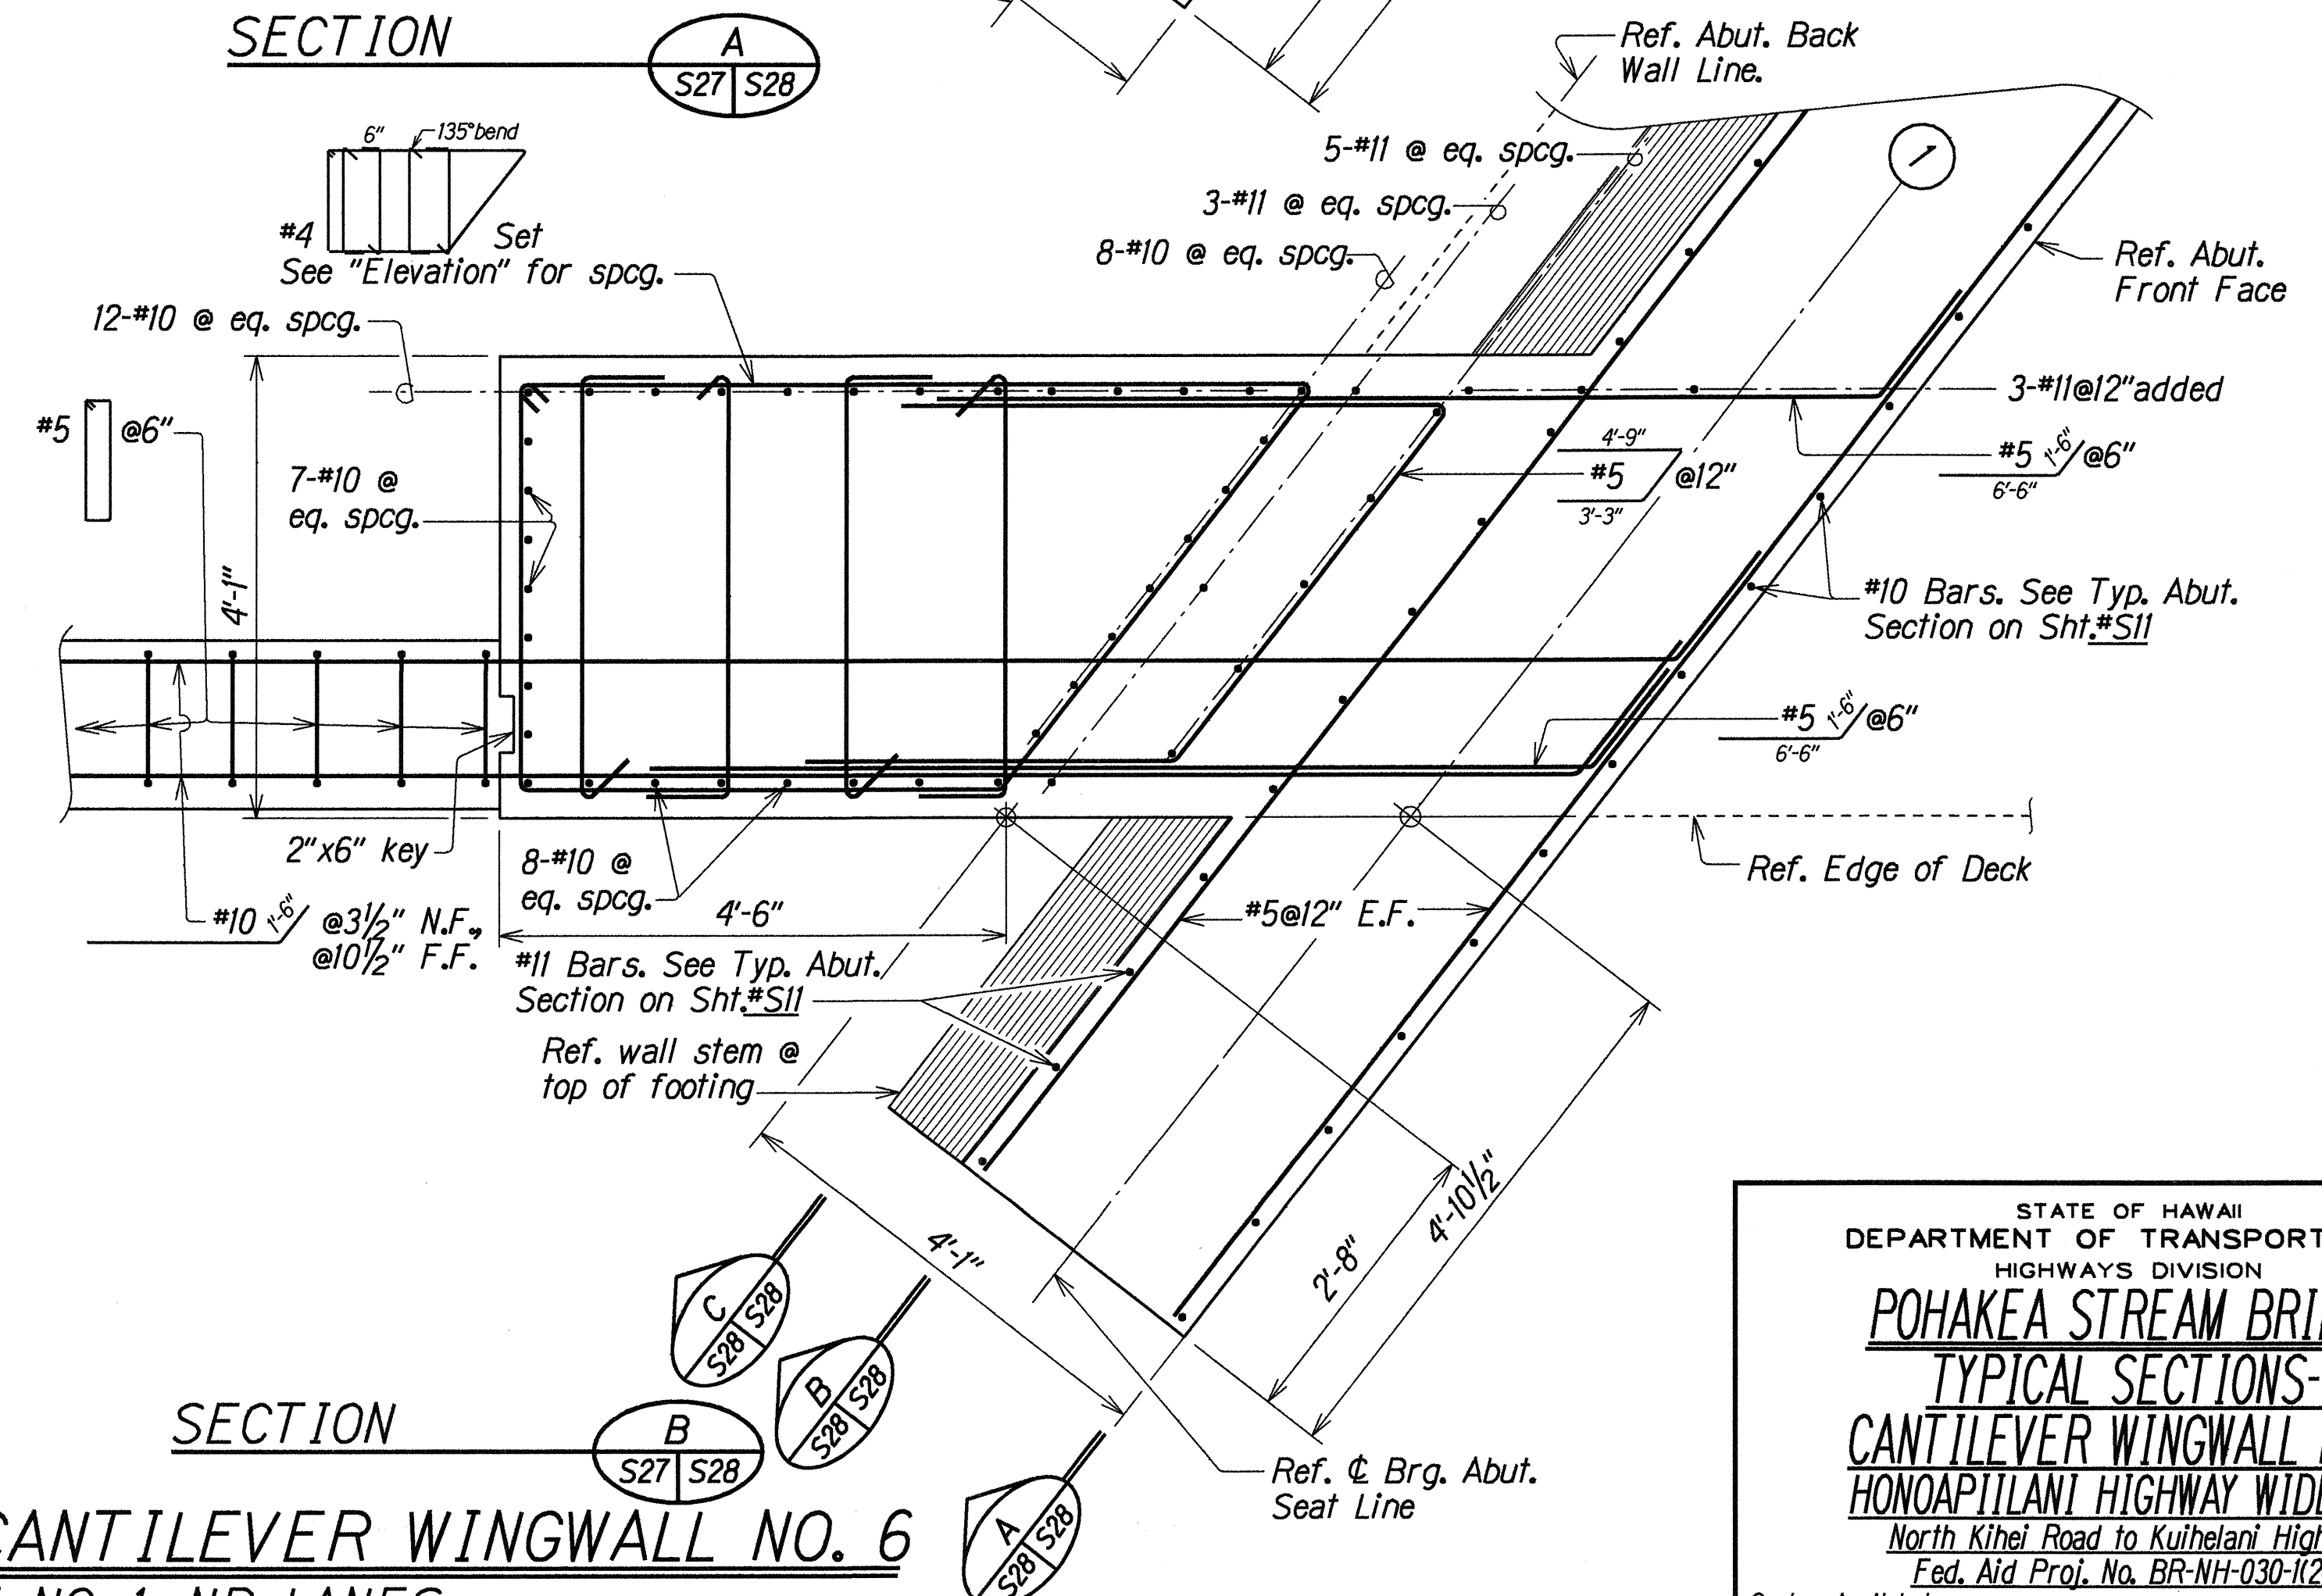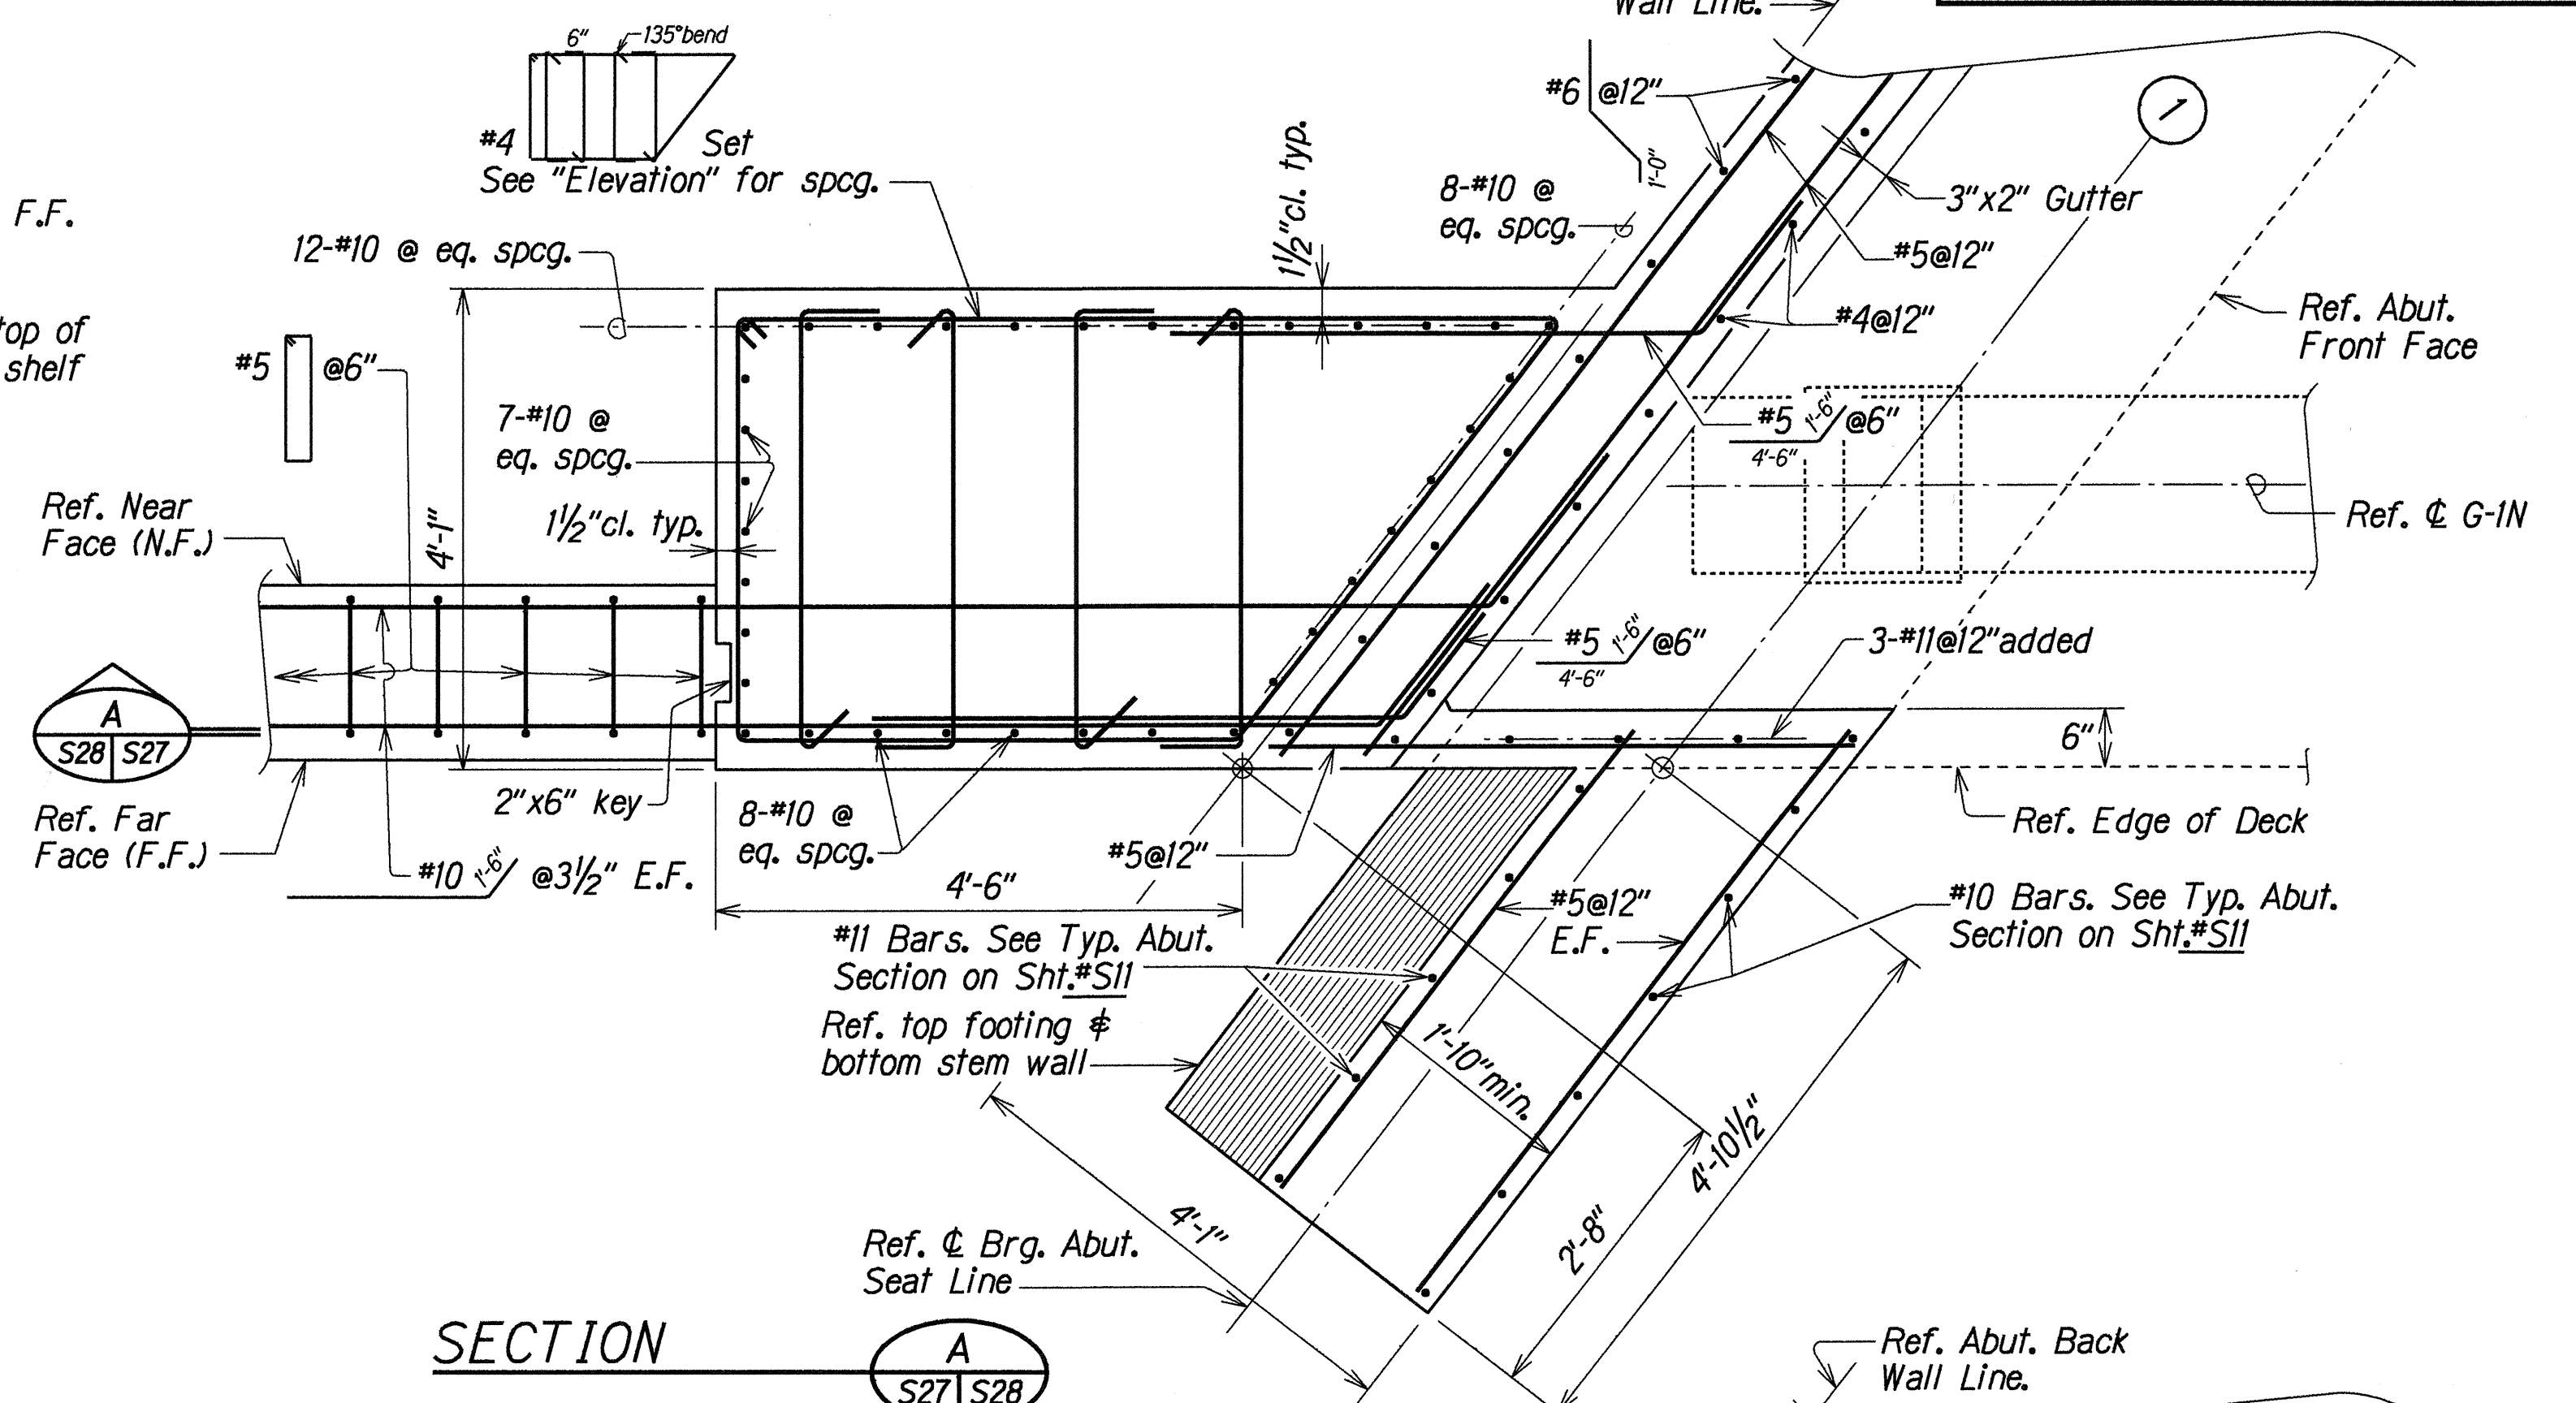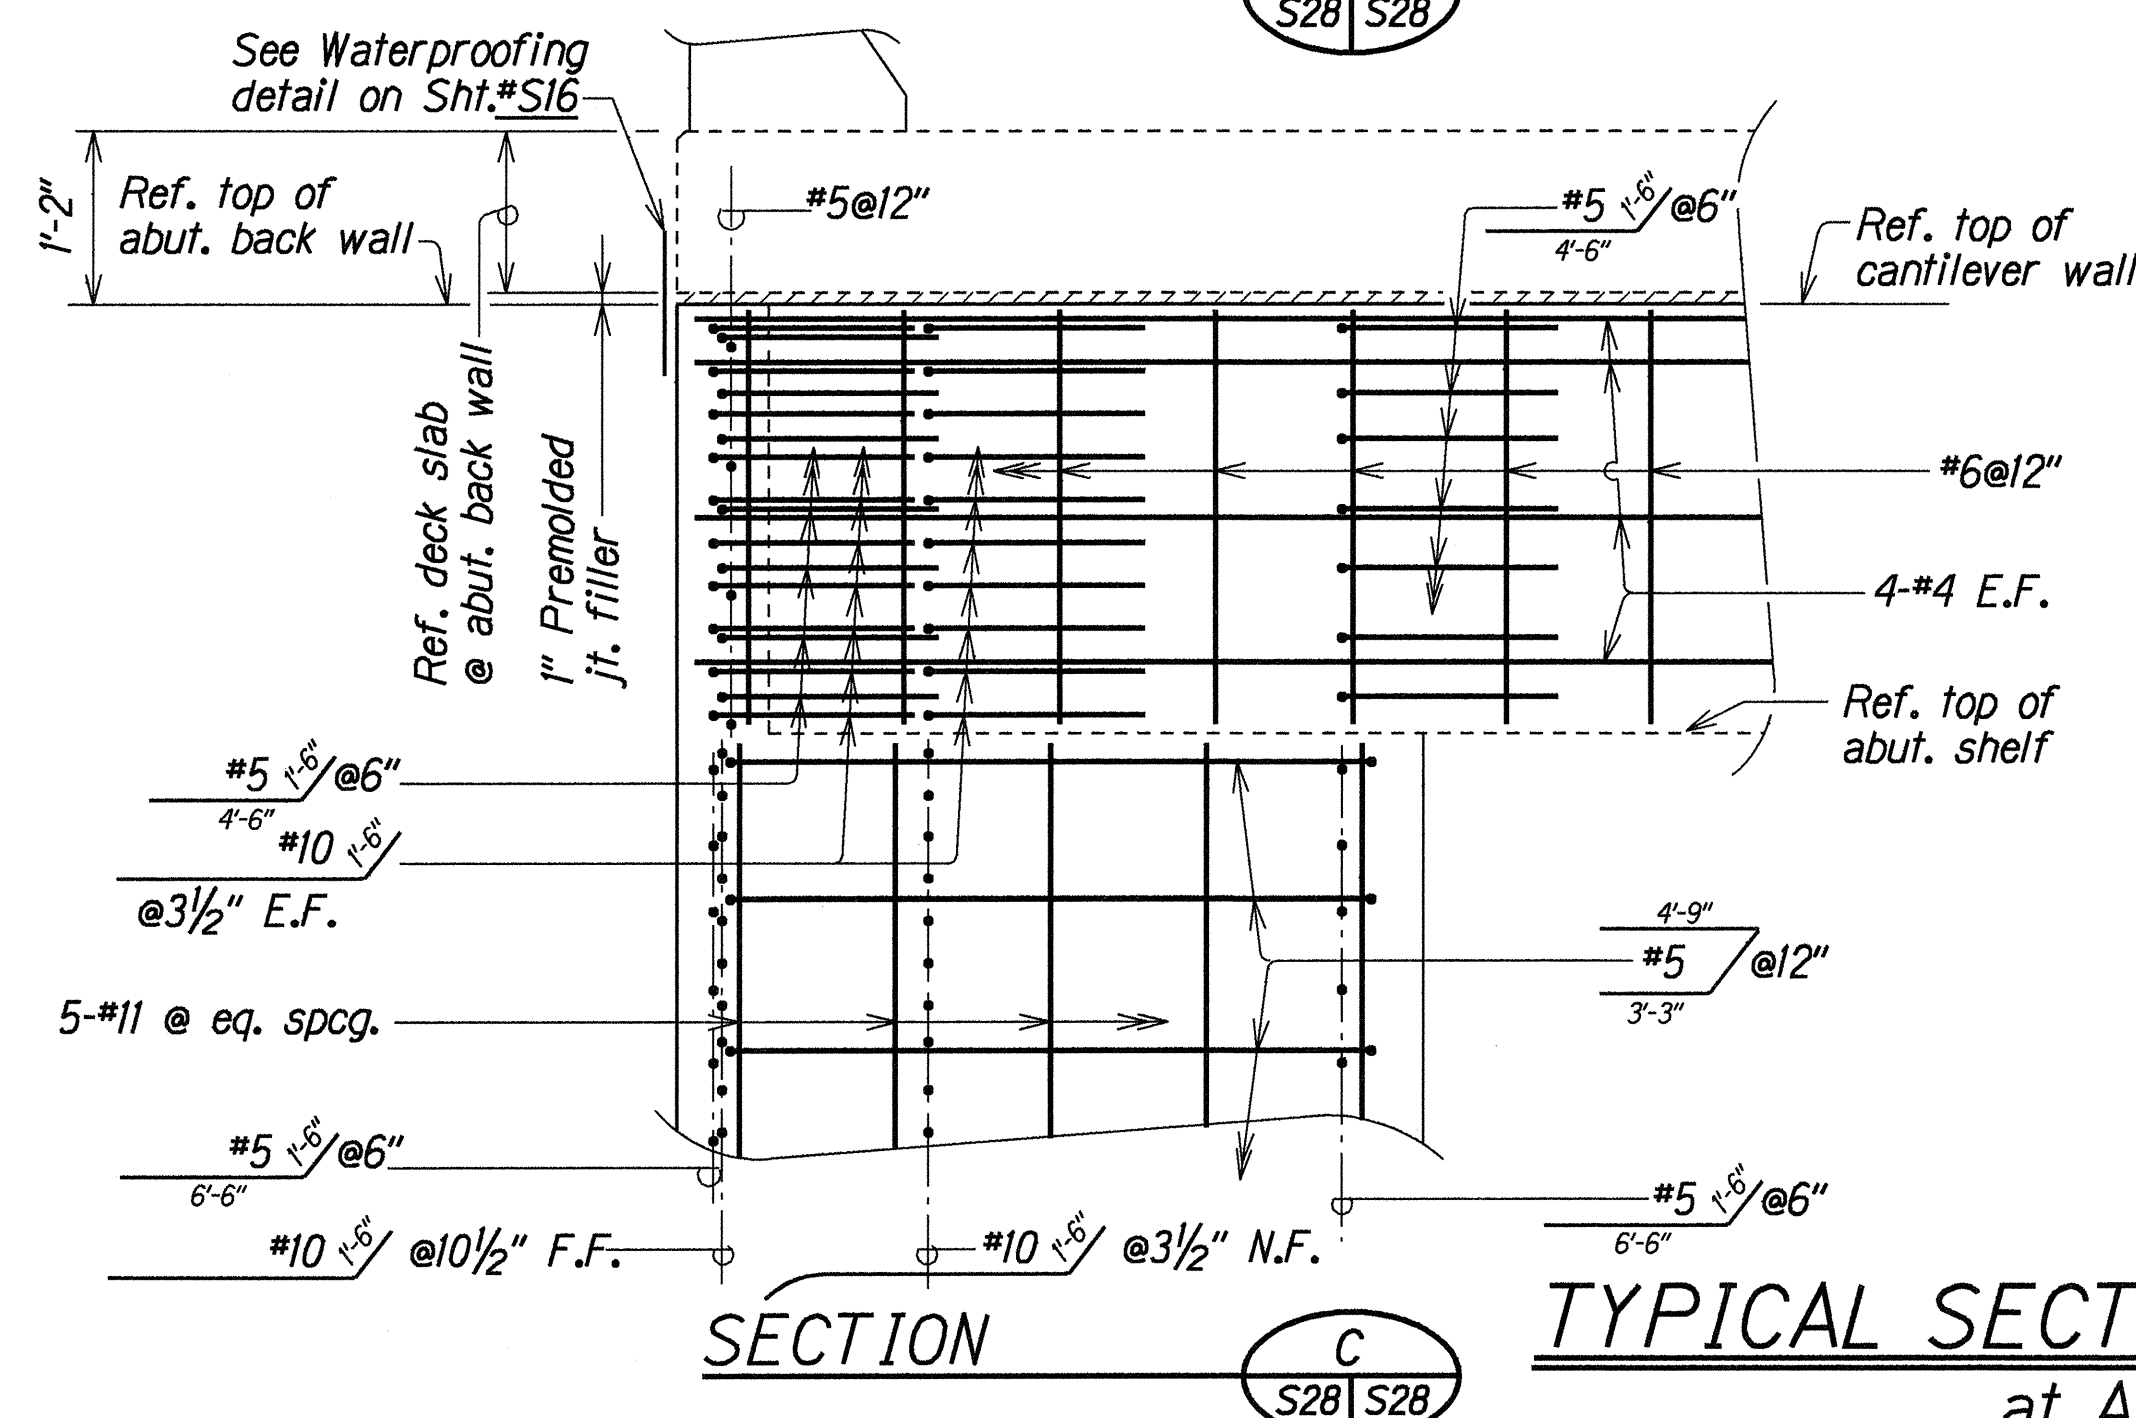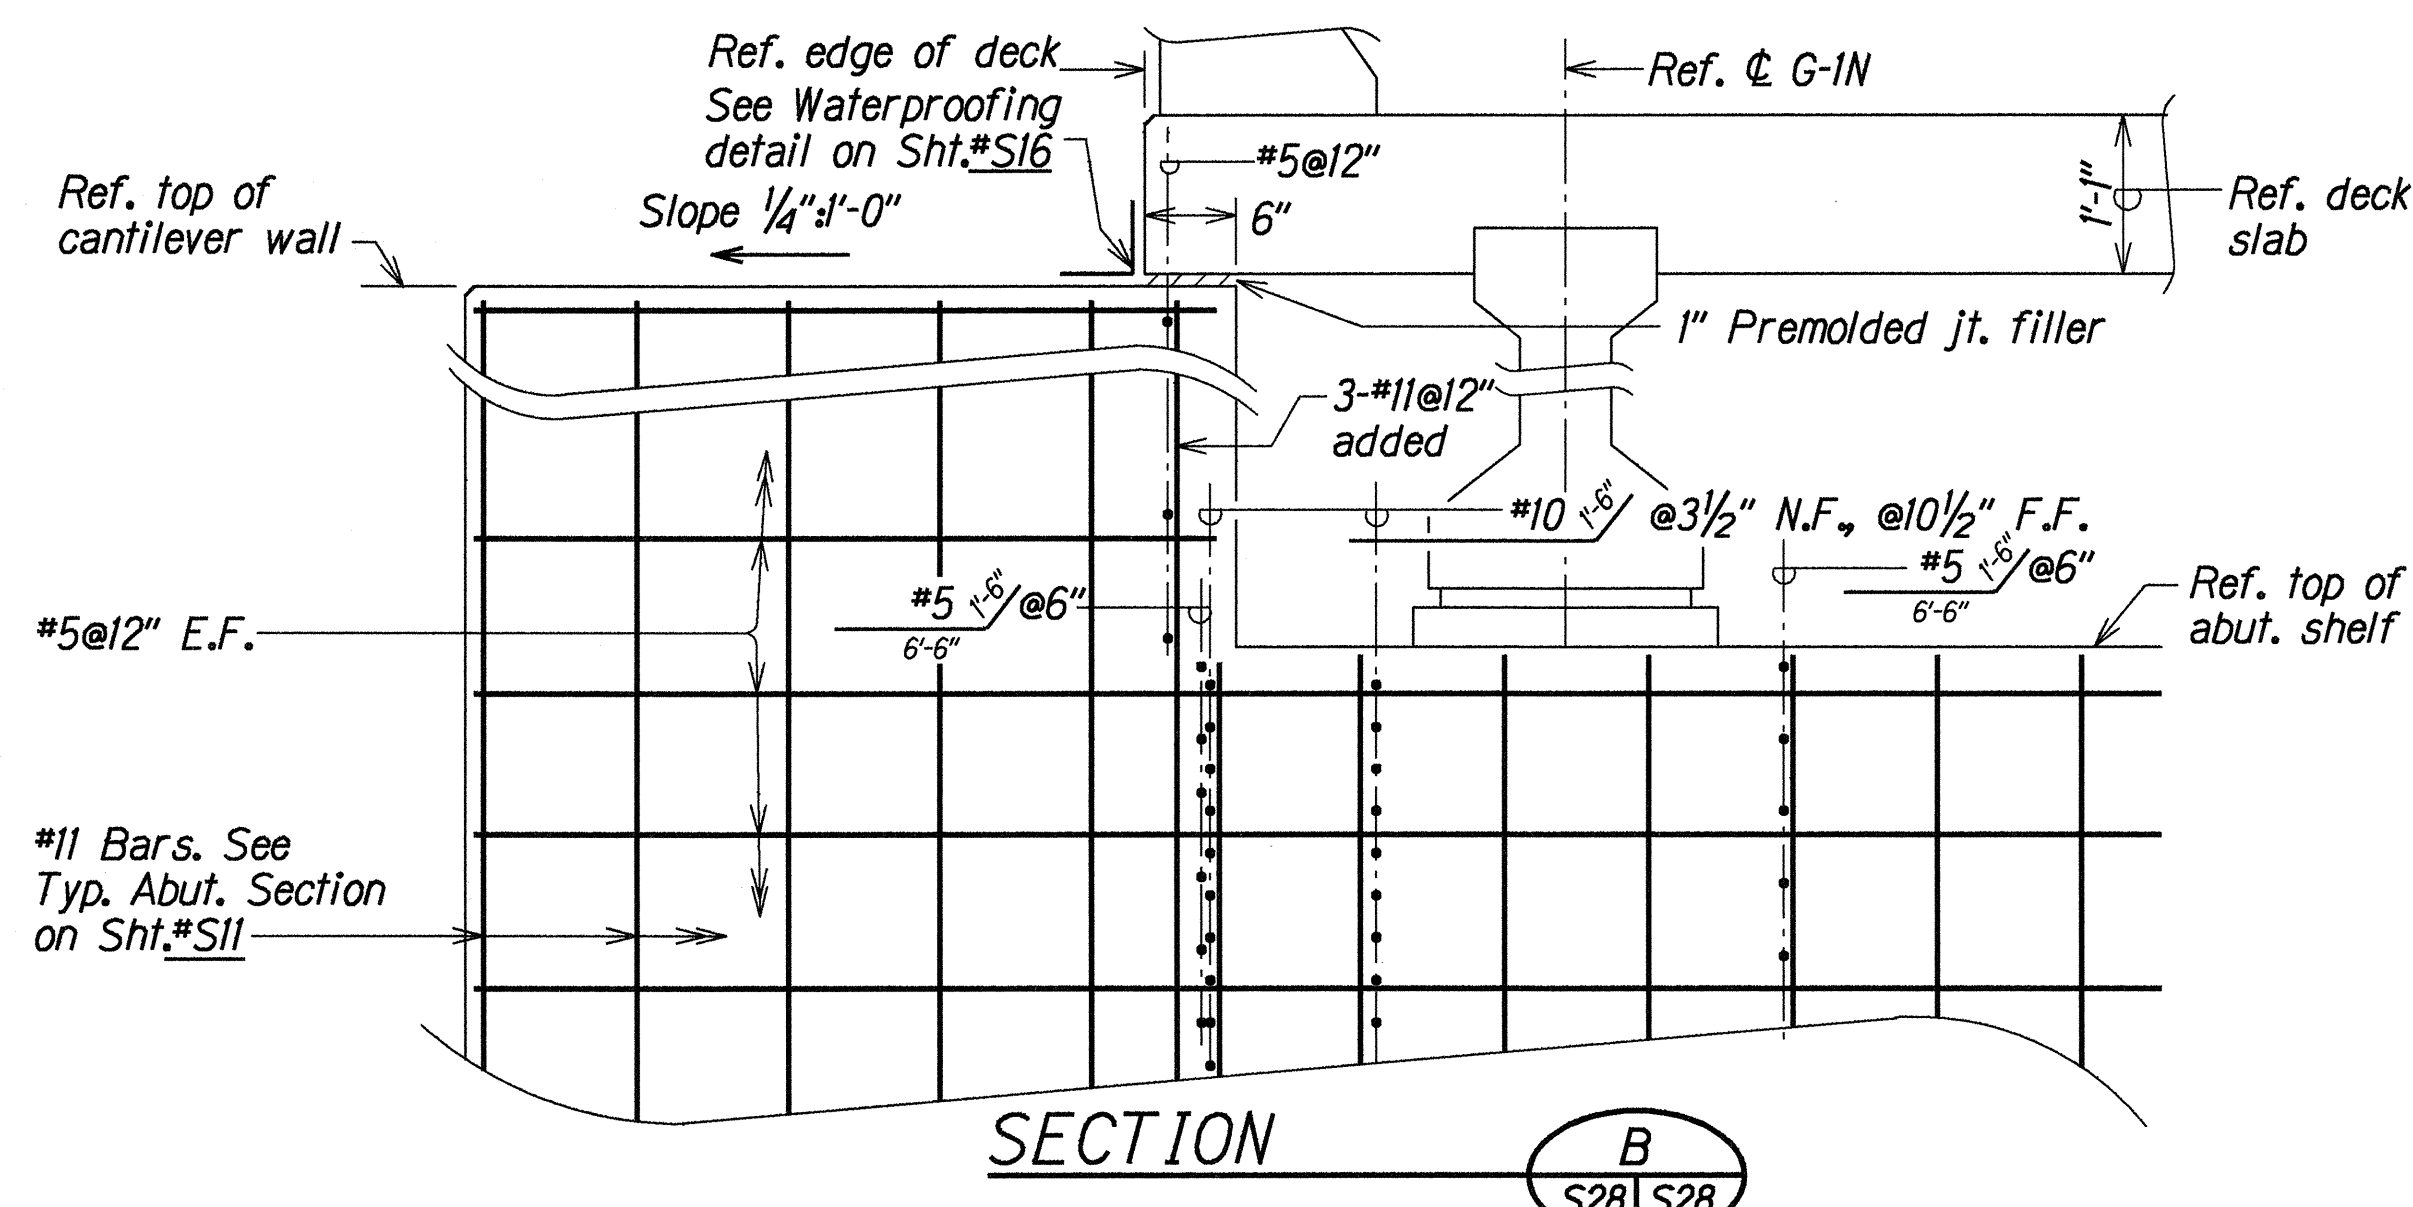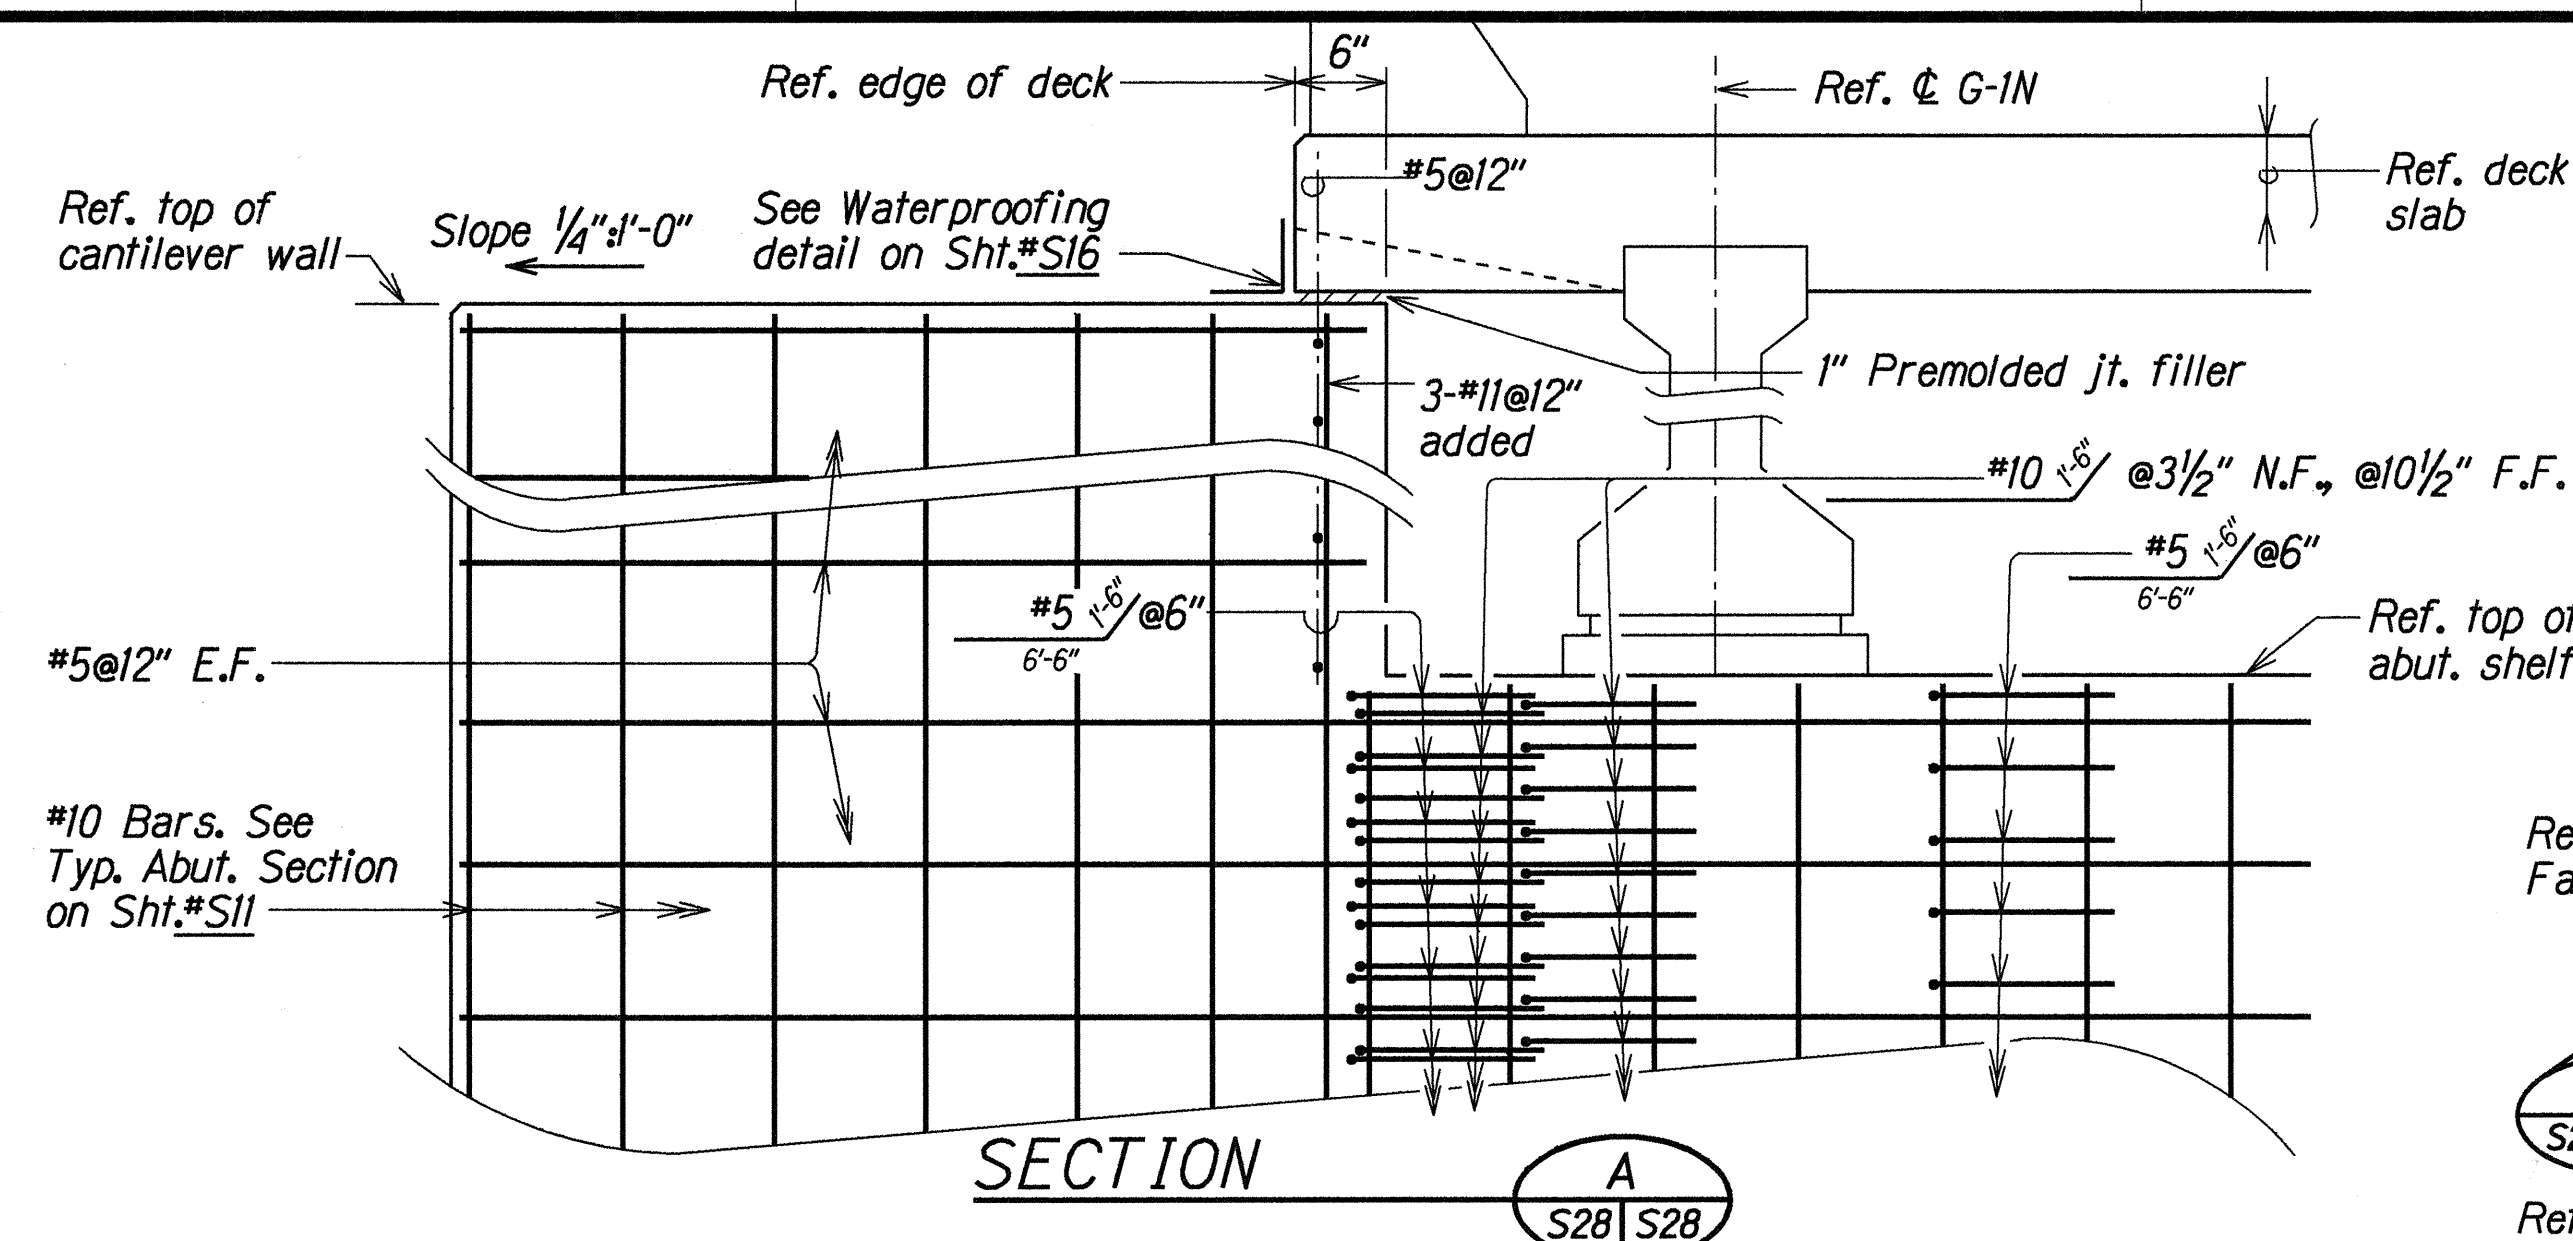

TYPICAL SECTIONS--CANTILEVER WINGWALL NO. 6
at ABUTMENT NO. 1--NB LANES


Scale: 3/4" = 1'-0"

SURVEY PLOTTED BY	DATE
ASG	DEC 1999
DRAWN BY	SK
NOTED BY	SK
QUANTITIES BY	DOO
CHECKED BY	DOO

STATE OF HAWAII
DEPARTMENT OF TRANSPORTATION
HIGHWAYS DIVISION
POHAKEA STREAM BRIDGE
TYPICAL SECTIONS--
CANTILEVER WINGWALL NO. 6
HONOAPILANI HIGHWAY WIDENING
North Kihai Road to Kihelani Highway
Fed. Aid Proj. No. BR-NH-030-1(24)
Scale: As Noted Date: Dec. 1998

SHEET No. S28 OF 37 SHEETS

FED. ROAD DIST. NO.	STATE	FED. AID PROJ. NO.	FISCAL YEAR	SHEET NO.	TOTAL SHEETS
HAWAII	HAW.	BR-NH-030-1(24)	2000	77	139

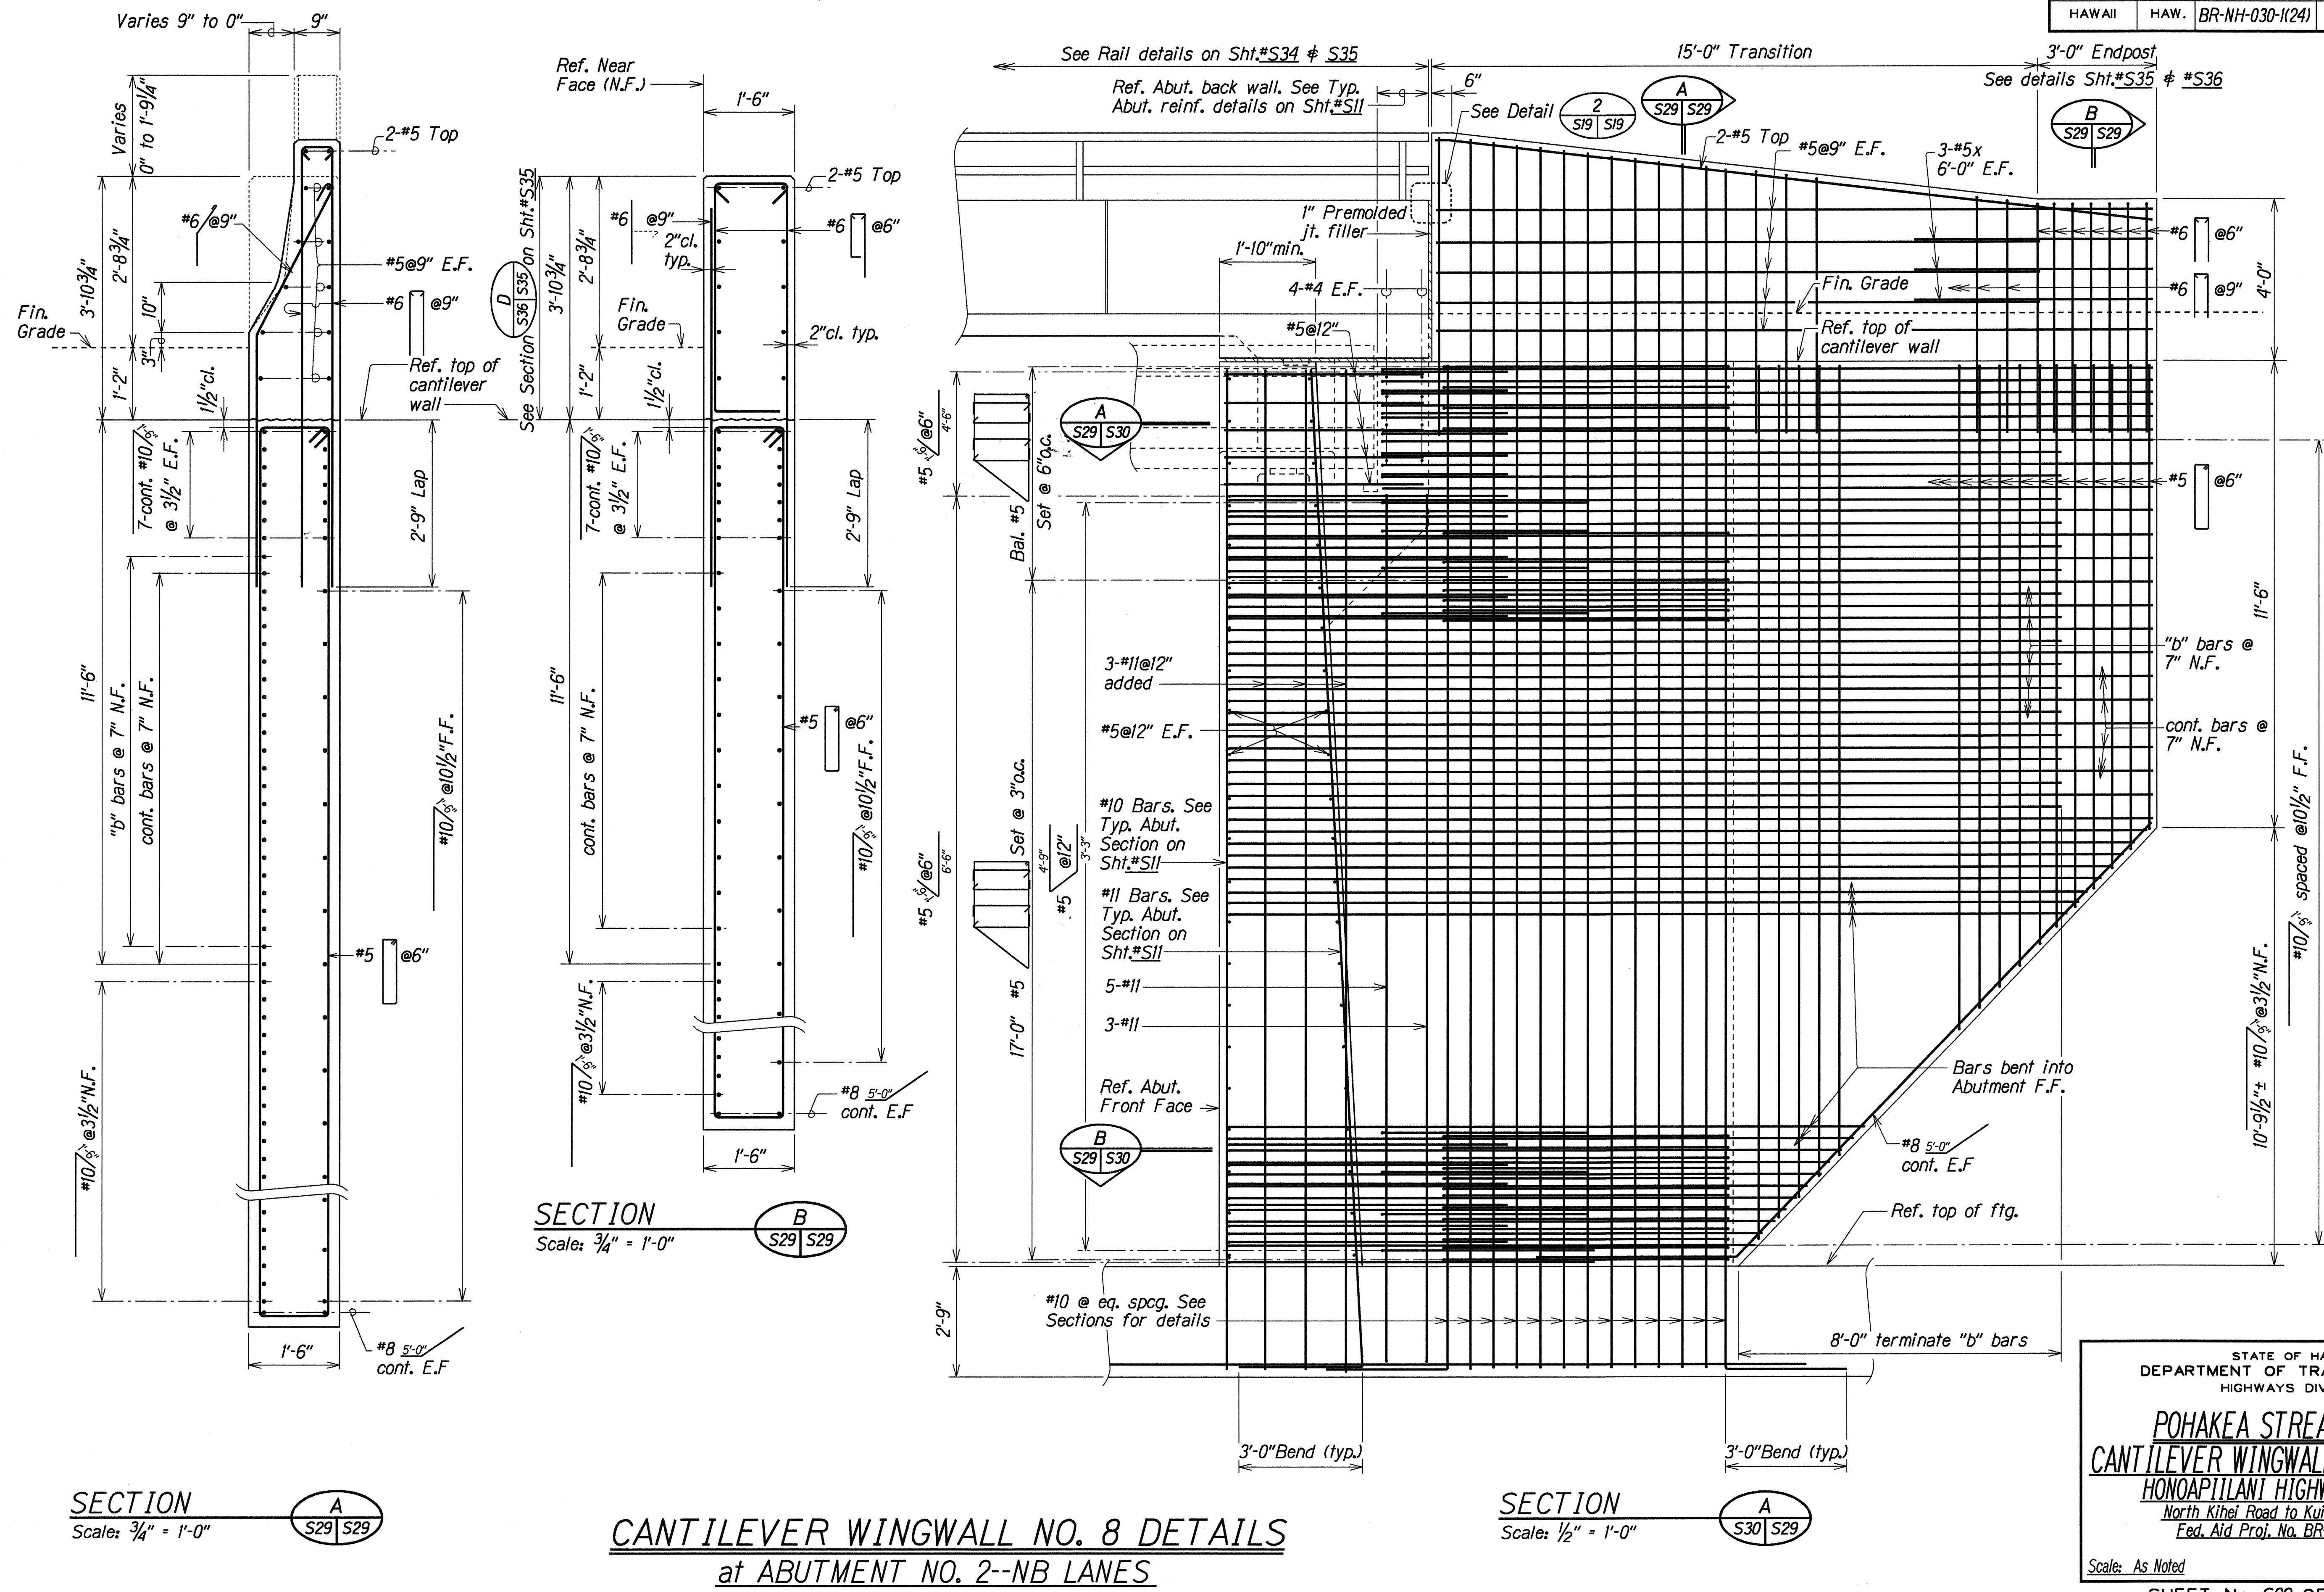

SURVEY PLOTTED BY	DATE
DRAWN BY	DEC 1998
TRACED BY	DEC 1998
NOTE BOOK	DEC 1998
QUANTITIES BY	DEC 1998
CHECKED BY	DEC 1998






STATE OF HAWAII
DEPARTMENT OF TRANSPORTATION
HIGHWAYS DIVISION

POHAKEA STREAM BRIDGE
CANTILEVER WINGWALL NO. 8 DETAILS
HONOAPIILANI HIGHWAY WIDENING
North Kihel Road to Kihelani Highway
Fed. Aid Proj. No. BR-NH-030-1(24)

Scale: As Noted Date: Dec. 1998

SHEET No. S29 OF 37 SHEETS


FED. ROAD DIST. NO.	STATE	FED. AID PROJ. NO.	FISCAL YEAR	SHEET NO.	TOTAL SHEETS
HAWAII	HAW.	BR-NH-030-1(24)	2000	78	139

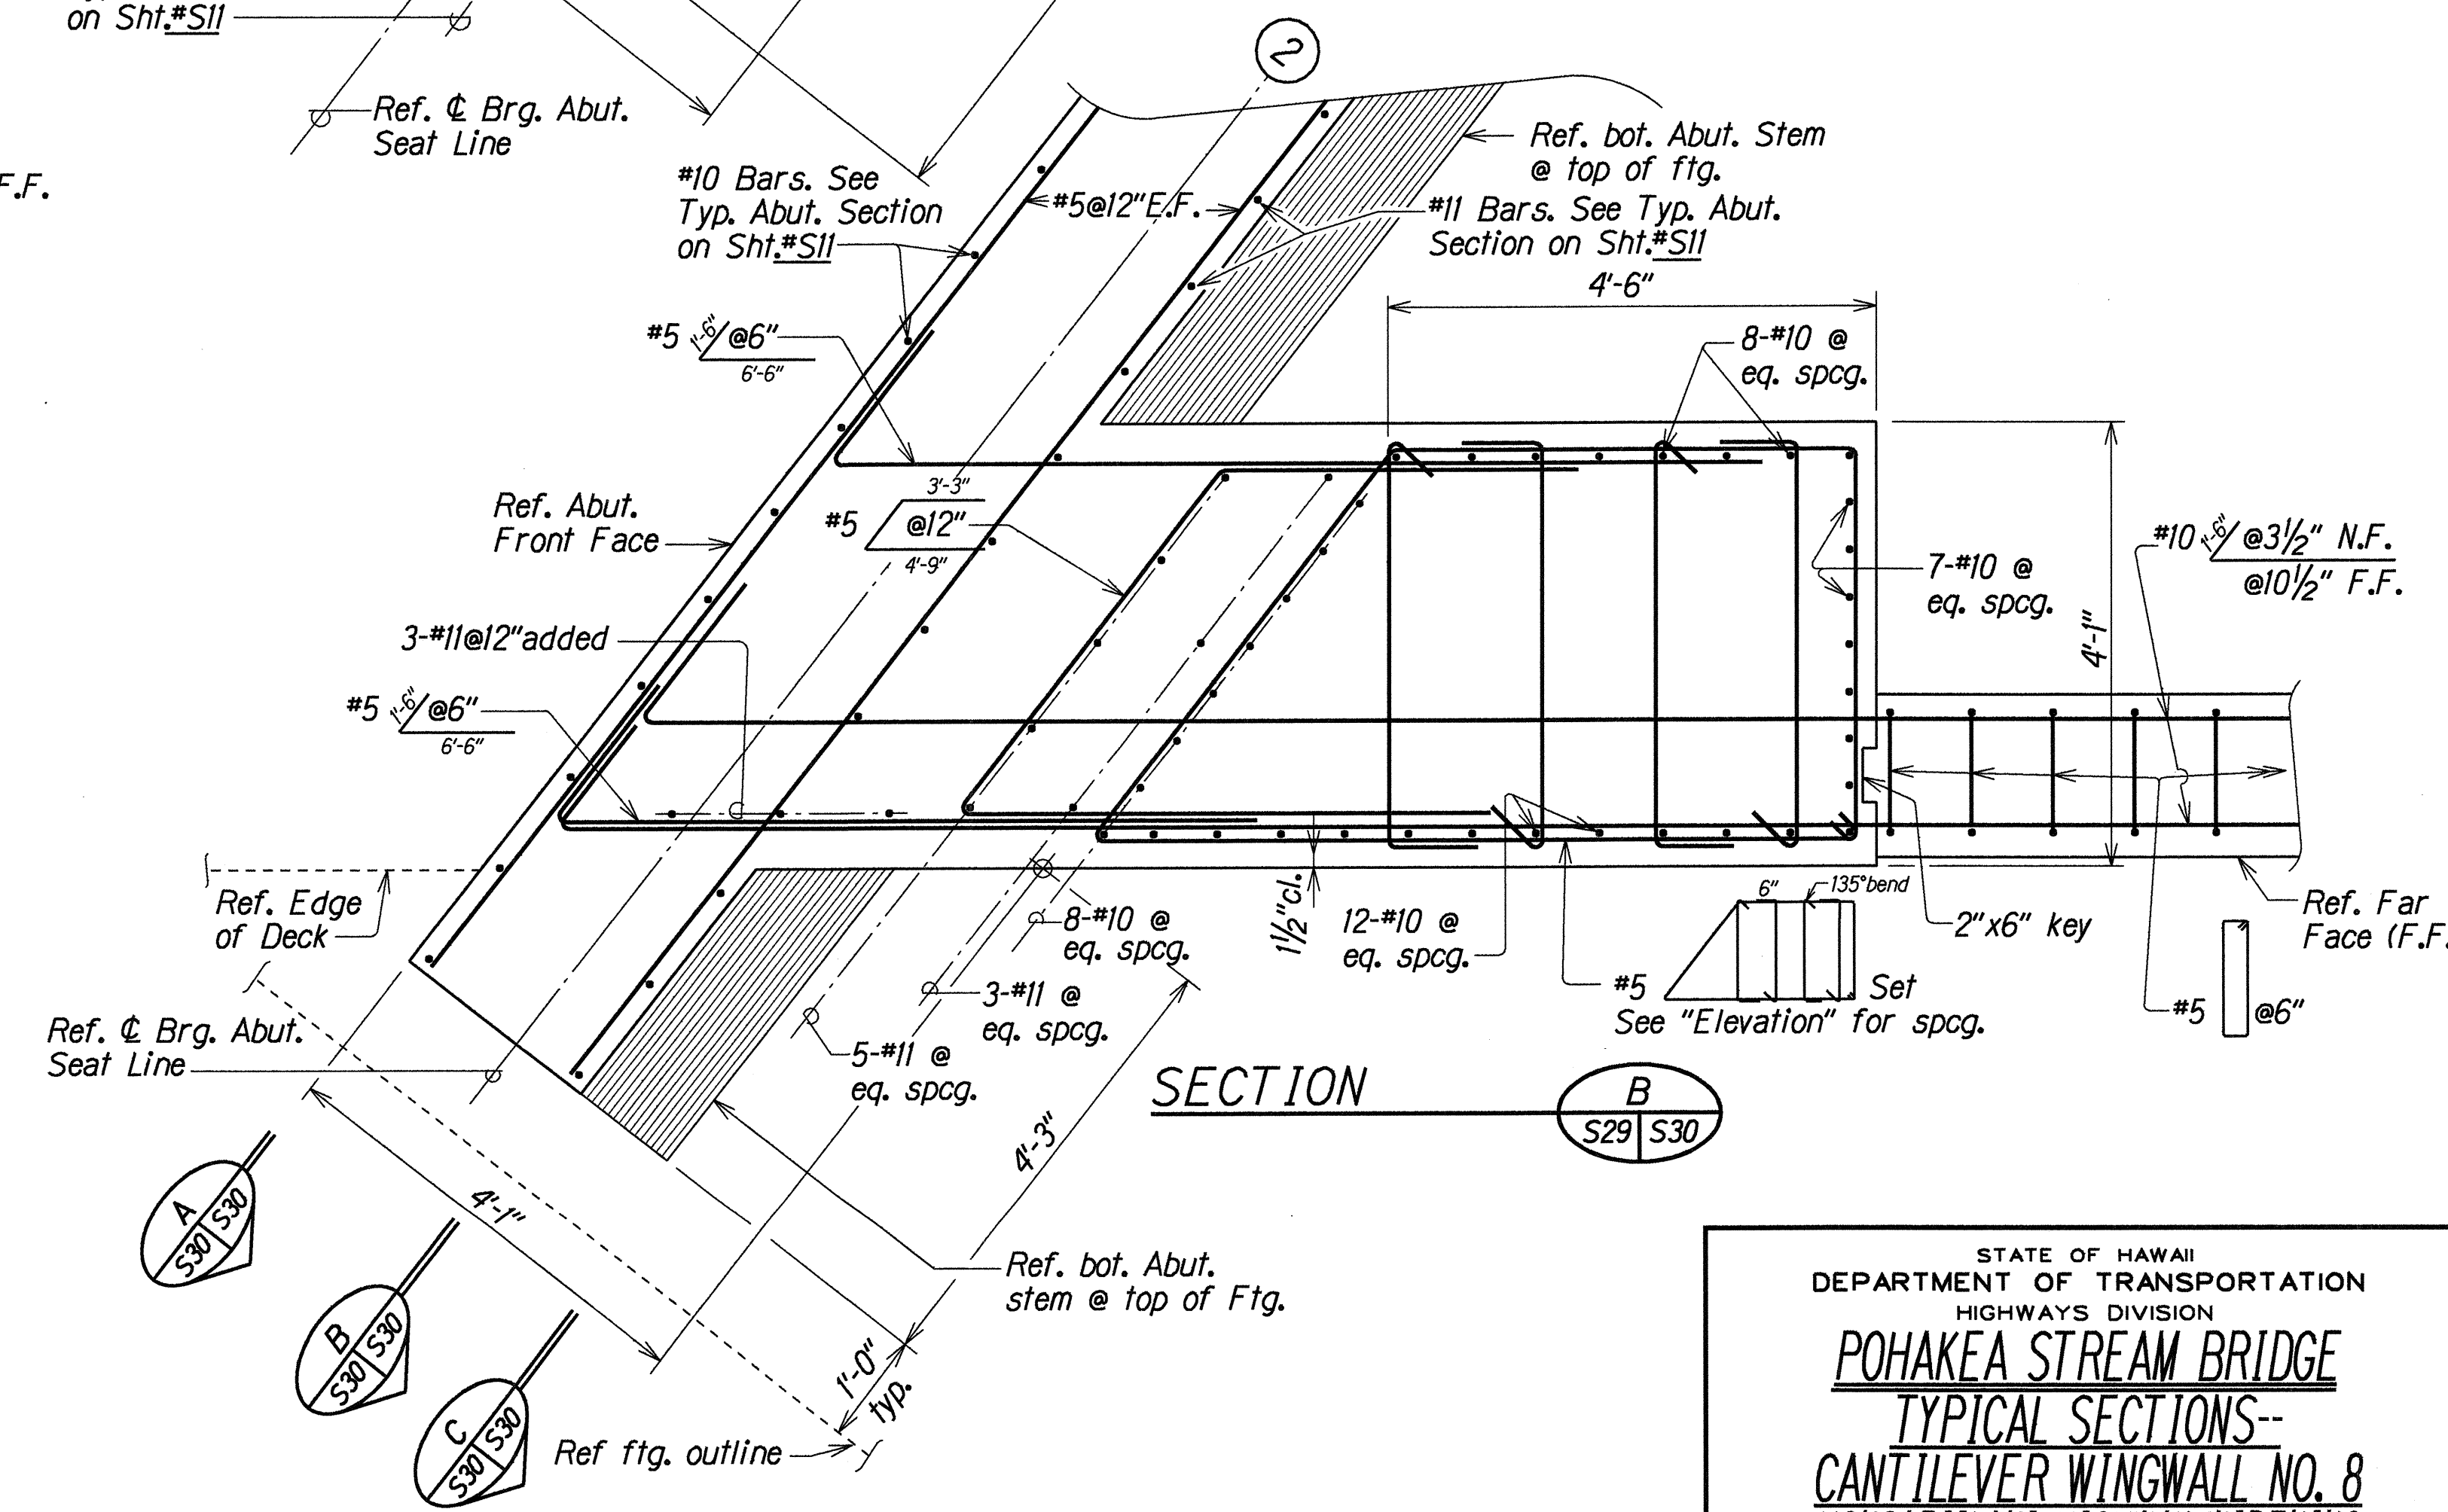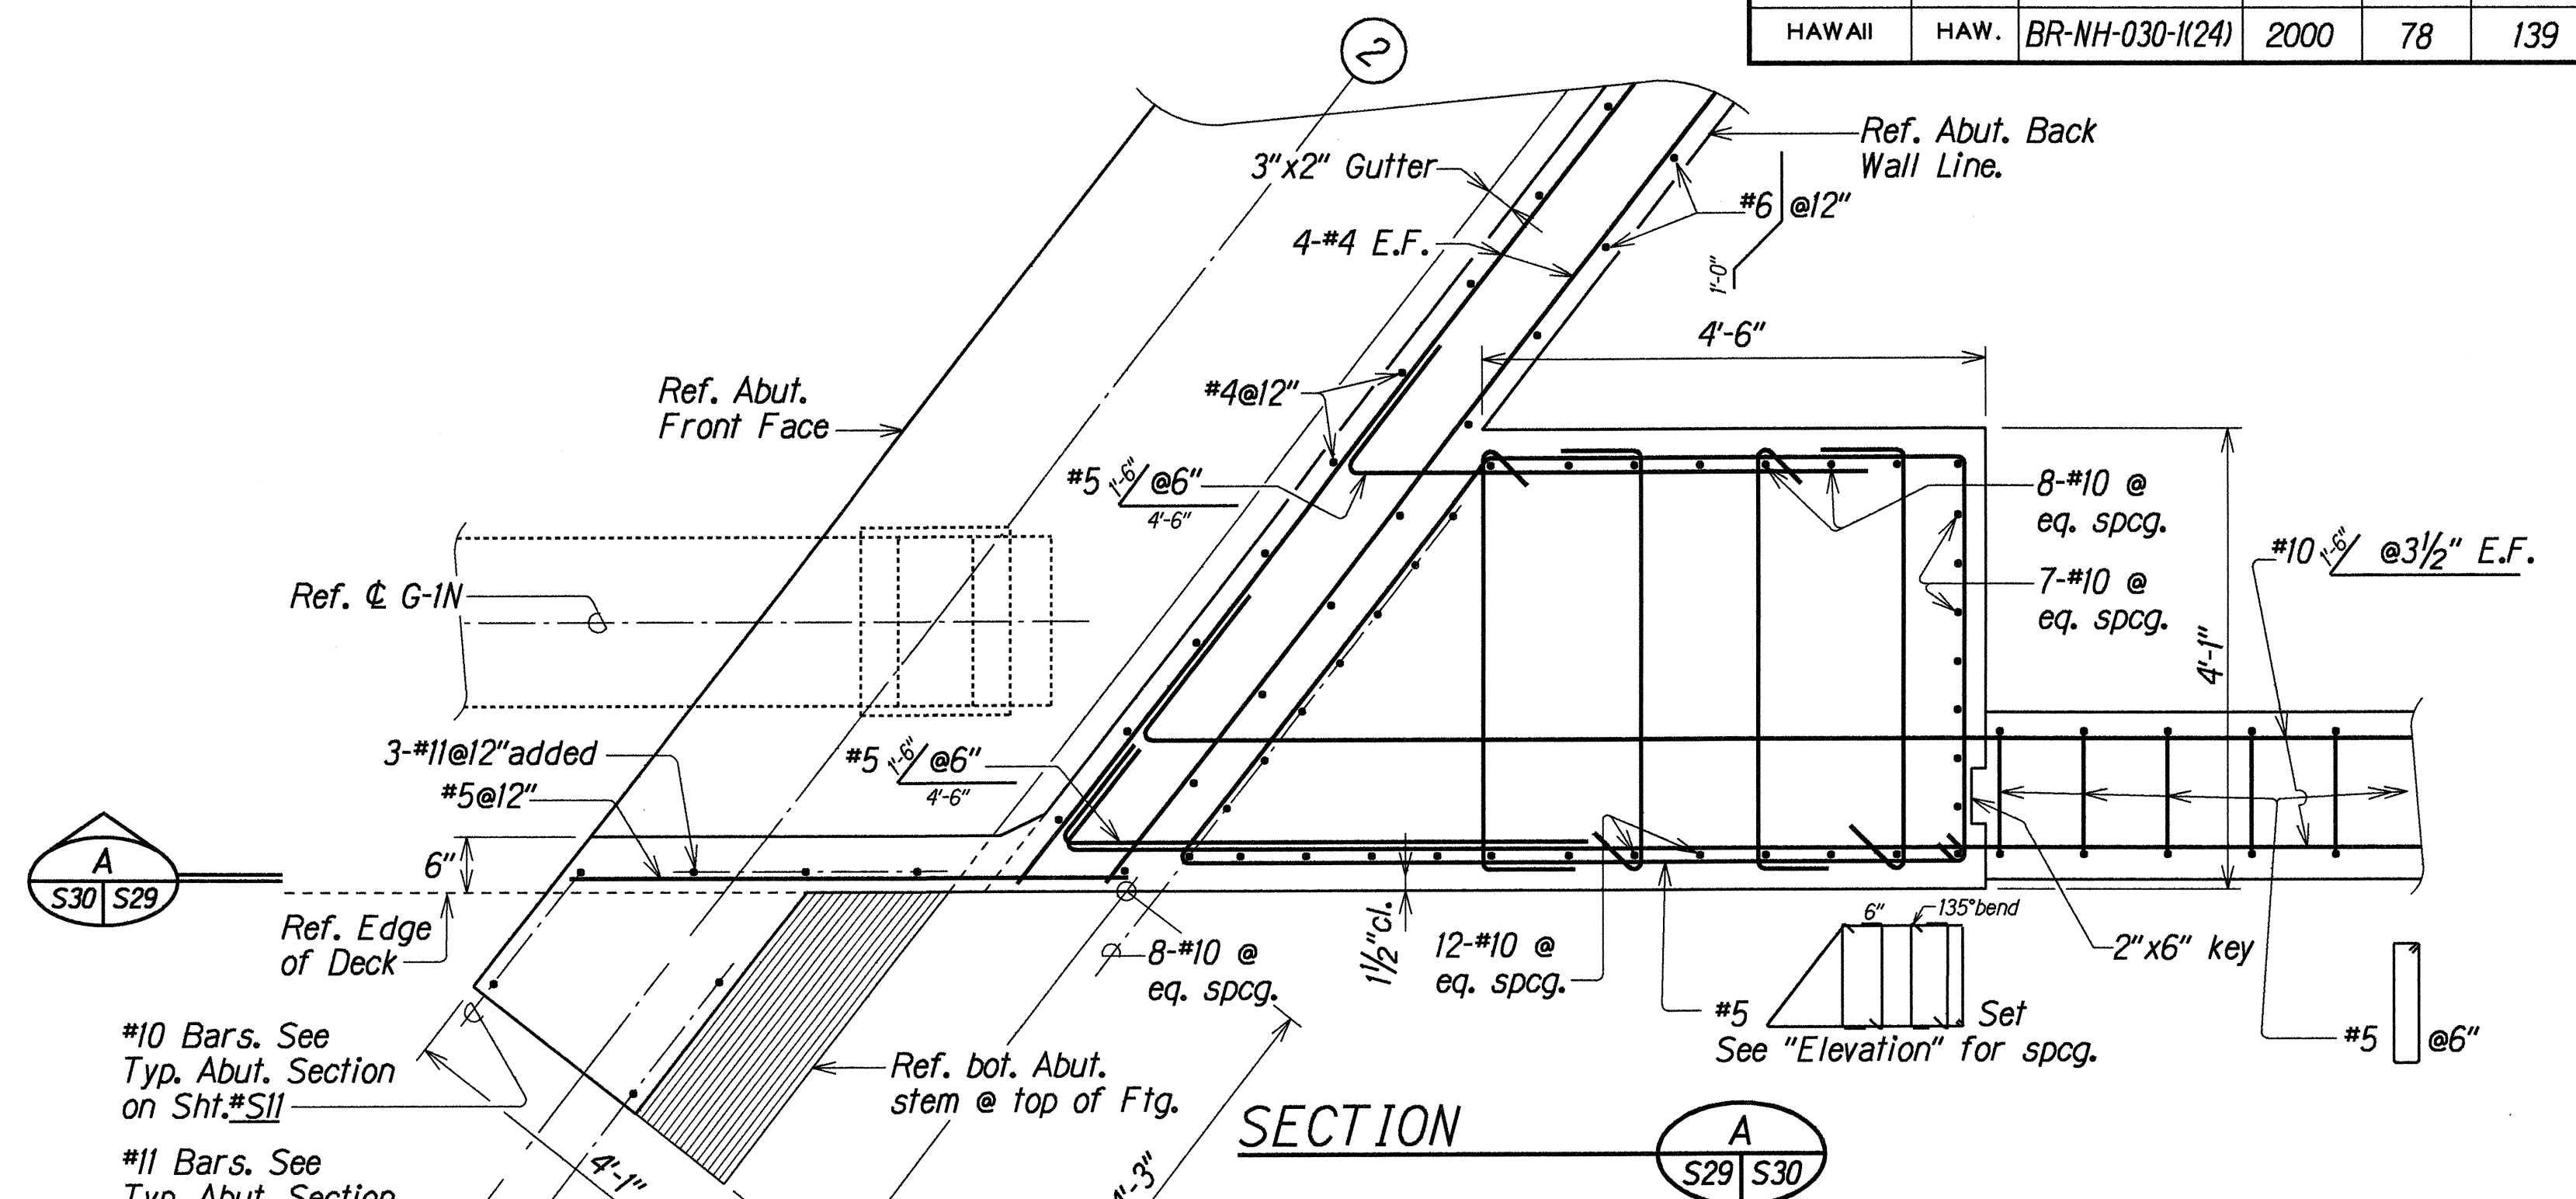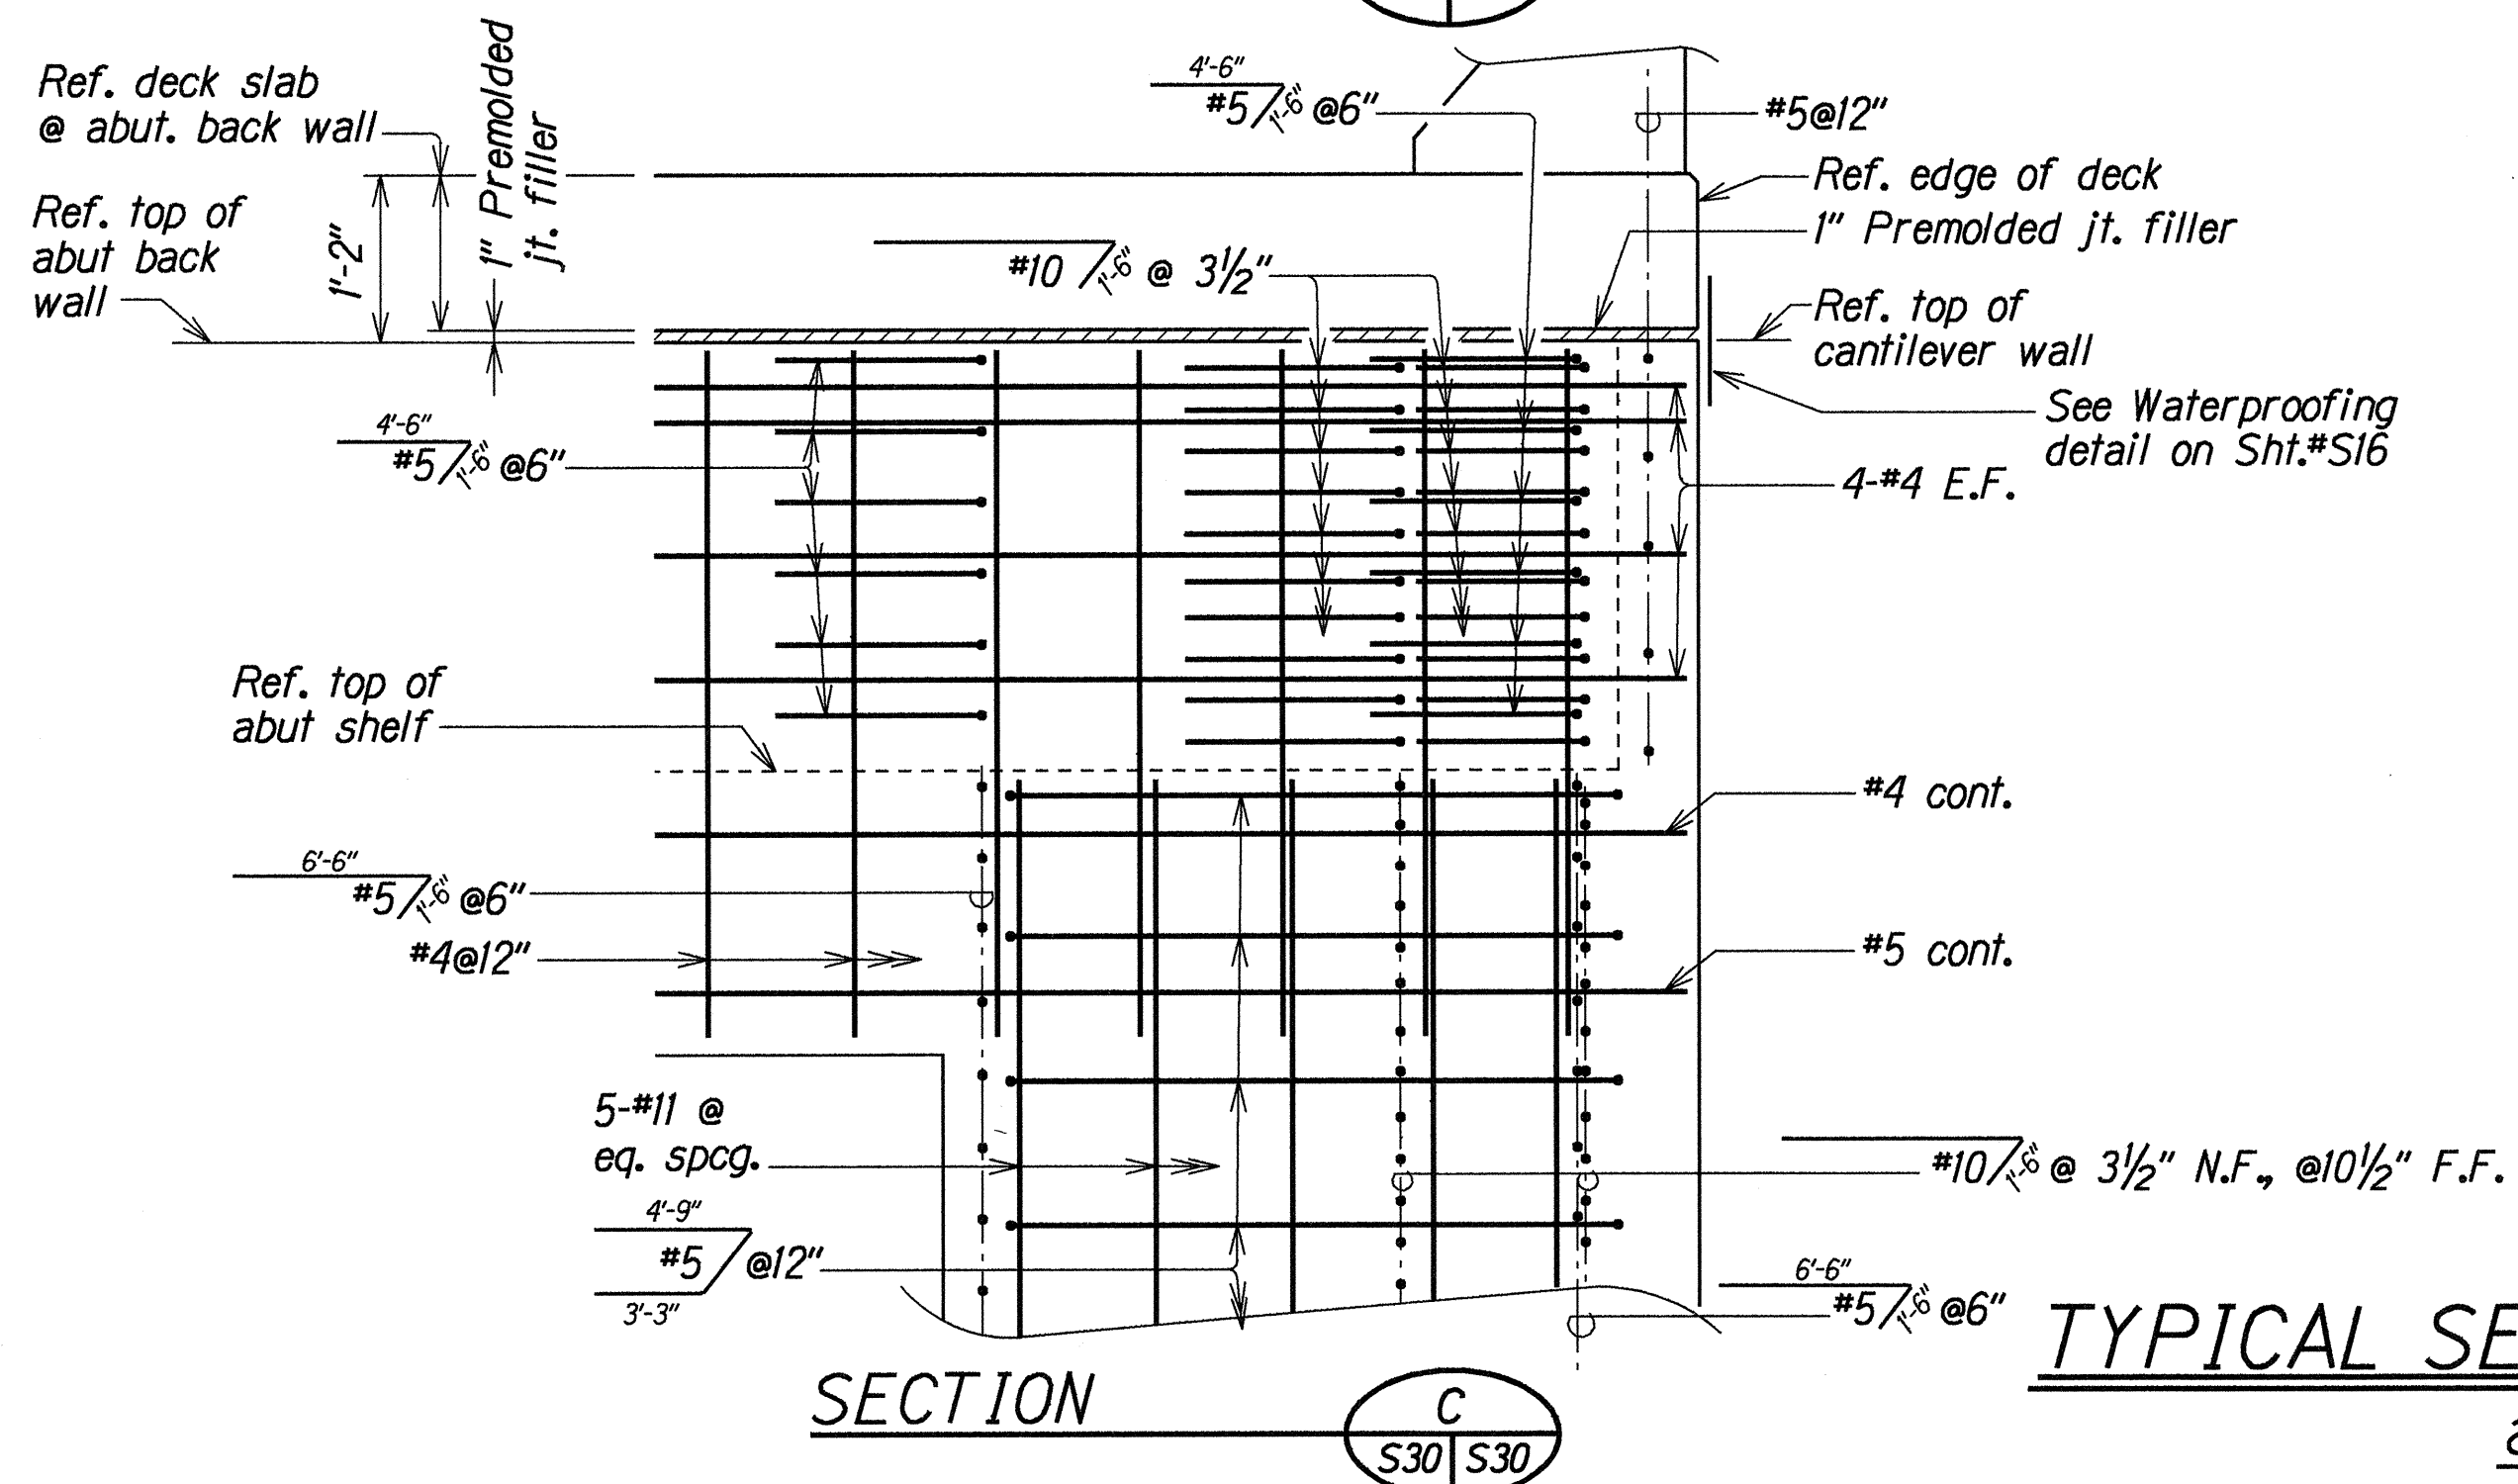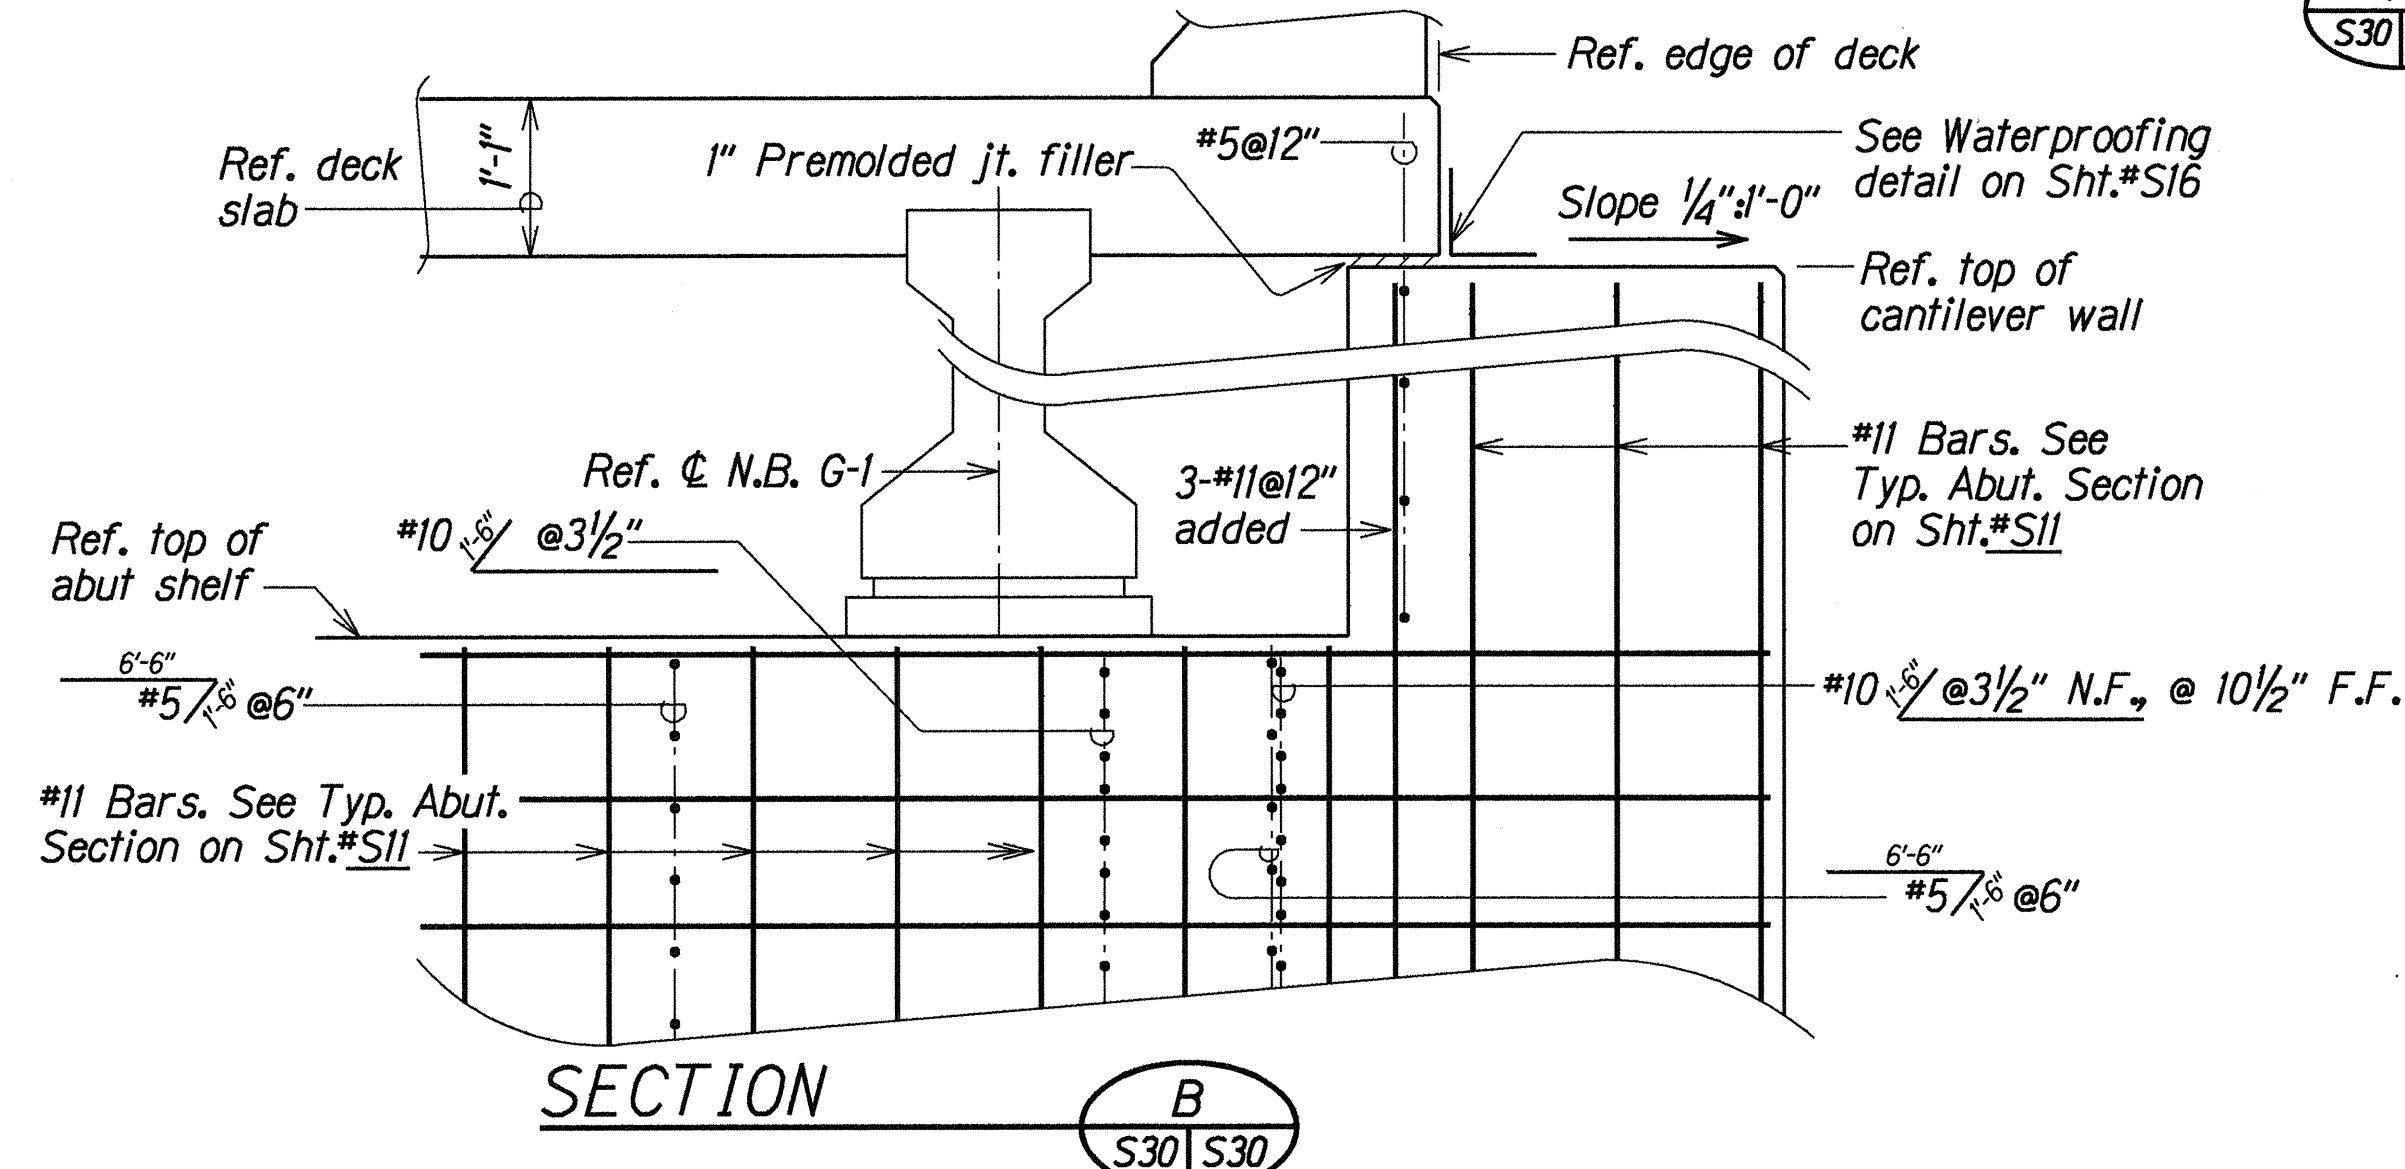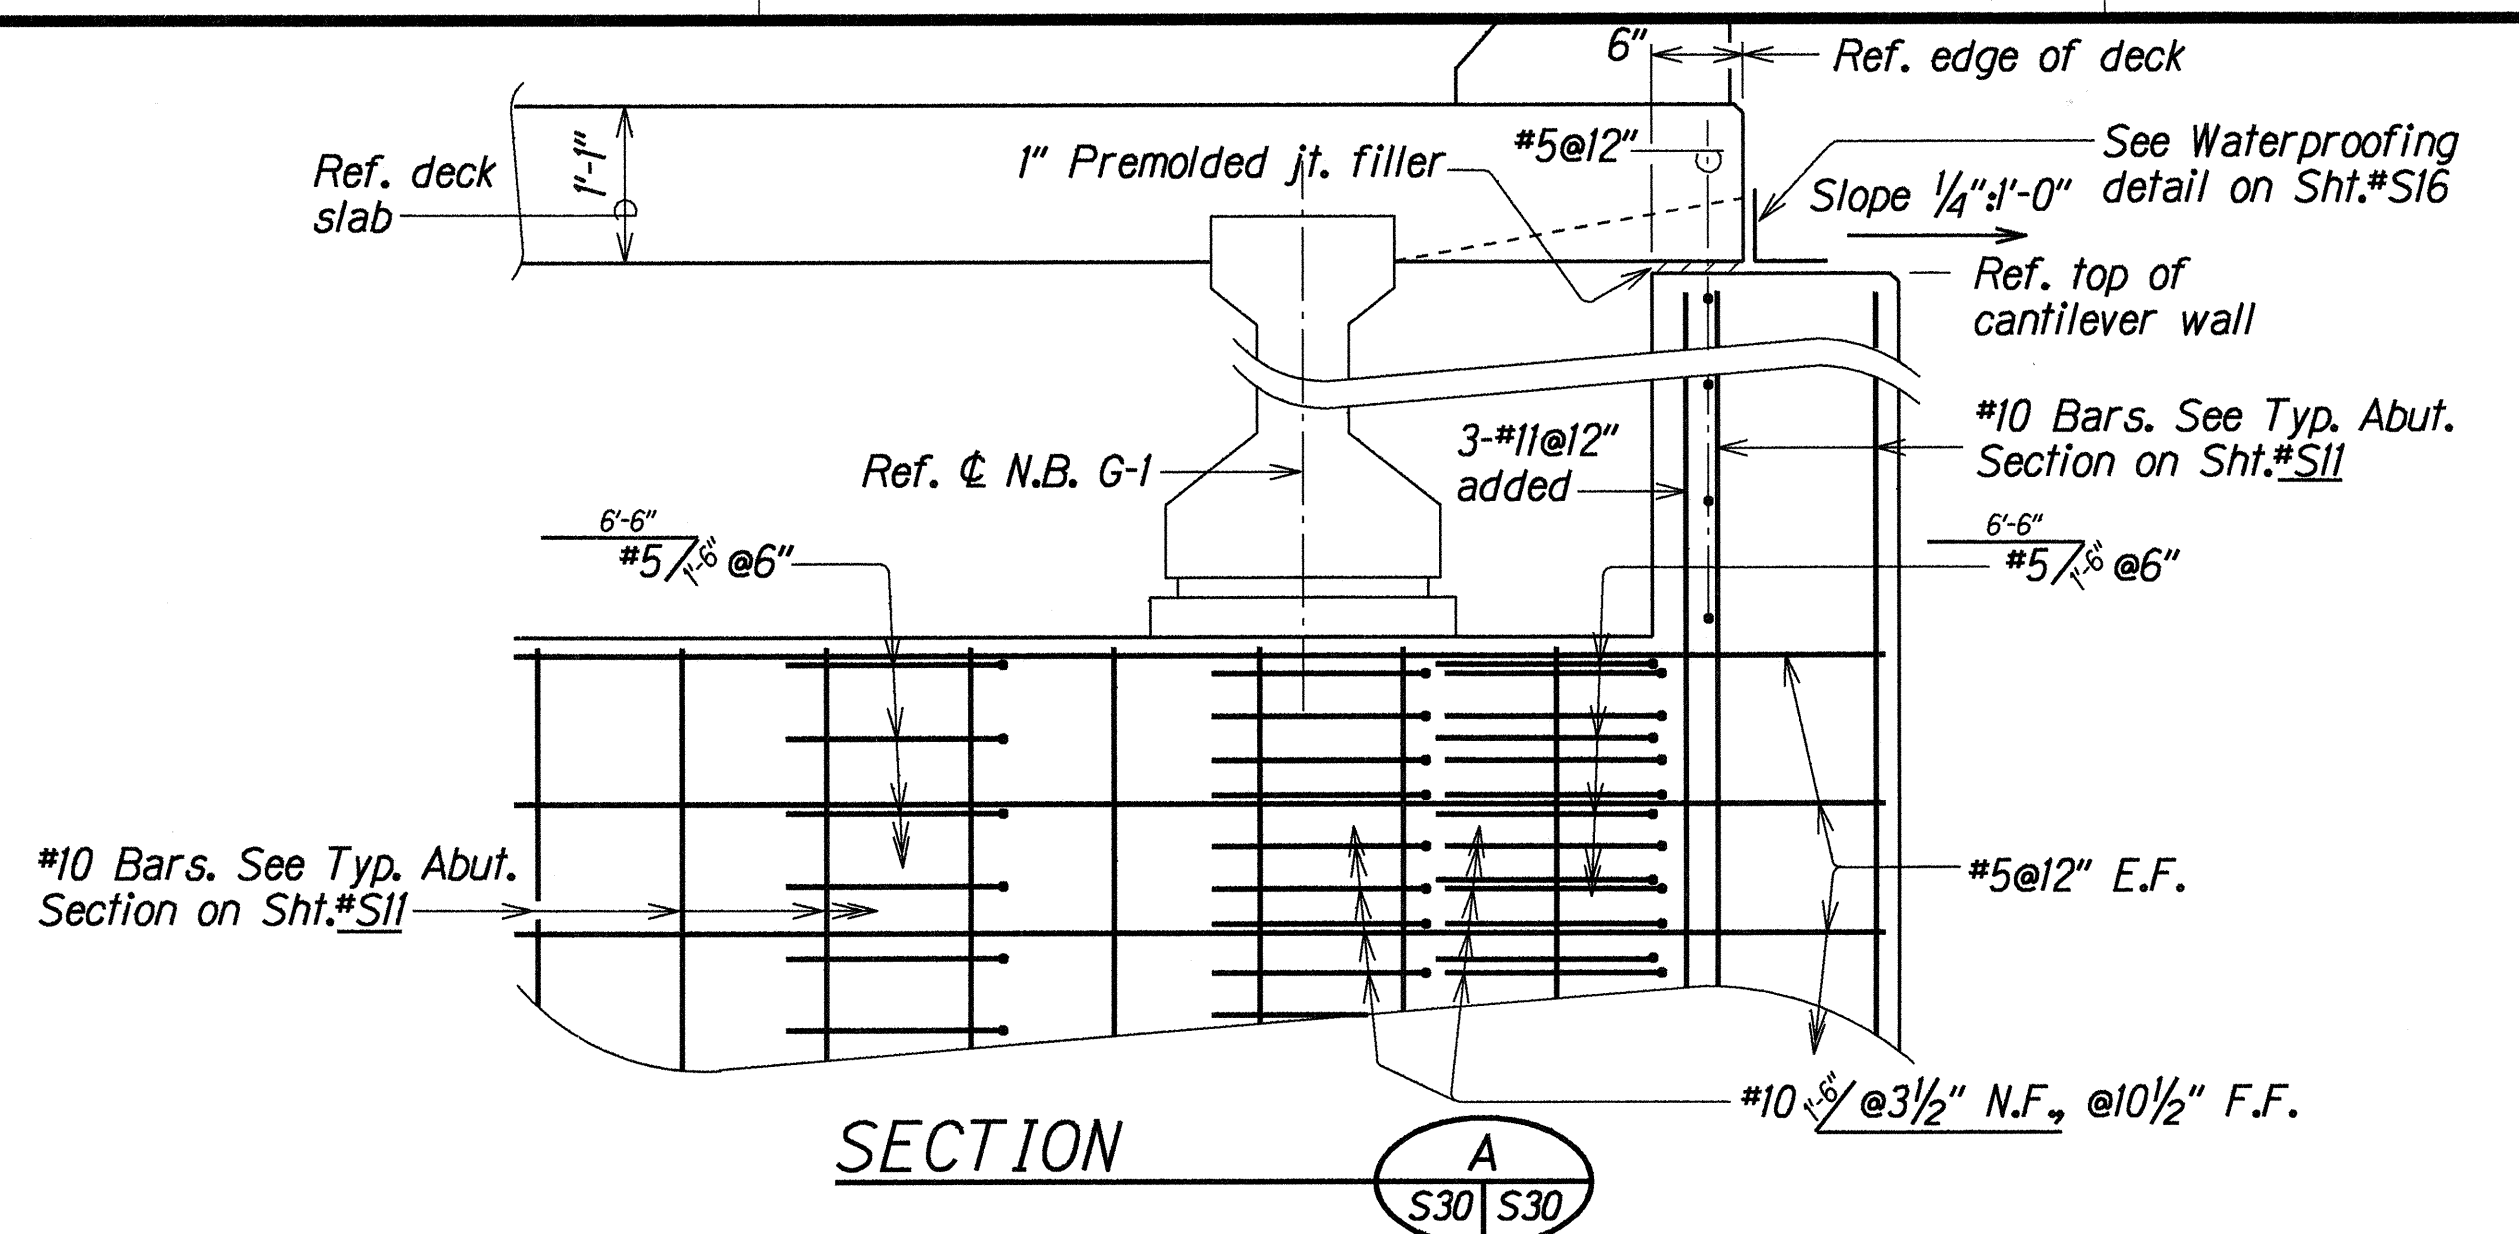

TYPICAL SECTIONS--CANTILEVER WINGWALL NO. 8
at ABUTMENT NO. 2--NB LANES
Scale: 3/4" = 1'-0"

STATE OF HAWAII
DEPARTMENT OF TRANSPORTATION
HIGHWAYS DIVISION
POHAKEA STREAM BRIDGE
TYPICAL SECTIONS--
CANTILEVER WINGWALL NO. 8
HONOAPIILANI HIGHWAY WIDENING
North Kihel Road to Kihelani Highway
Fed. Aid Proj. No. BR-NH-030-1(24)
Scale: As Noted Date: Dec, 1998
SHEET No. S30 OF 37 SHEETS

FED. ROAD DIST. NO.	STATE	FED. AID PROJ. NO.	FISCAL YEAR	SHEET NO.	TOTAL SHEETS
HAWAII	HAW.	BR-NH-030-1(24)	2000	80	139

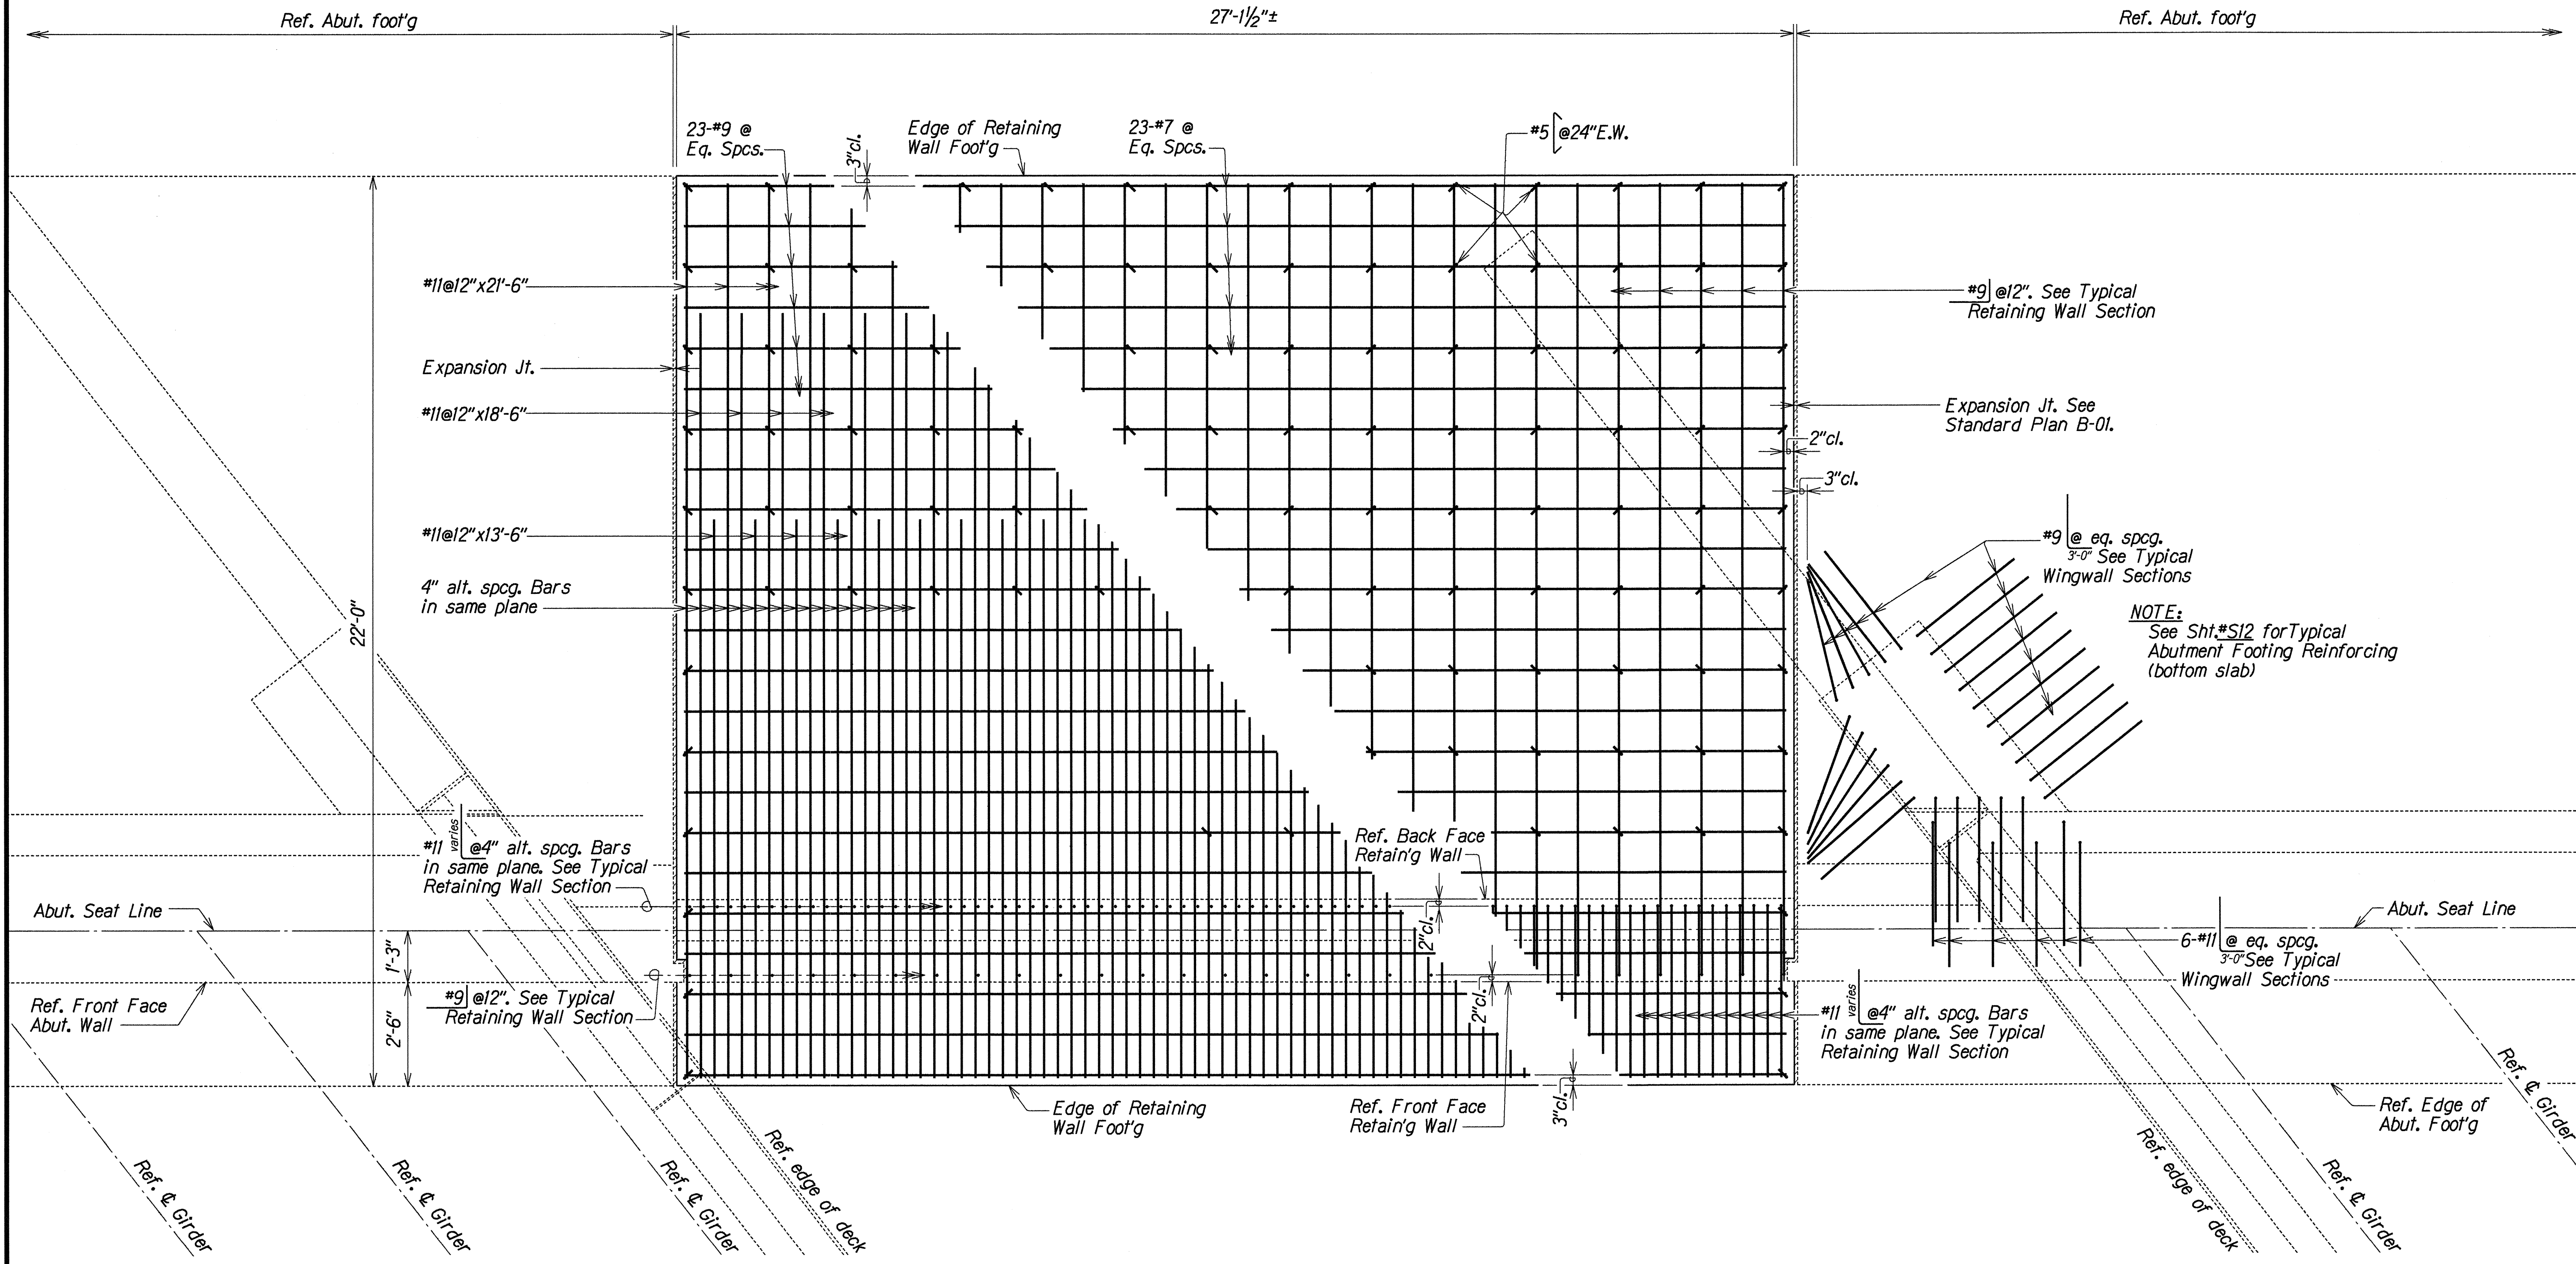

SURVEY PLOTTED BY	DATE
DRAWN BY	DEC 1998
DESIGNED BY	DEC 1998
CHECKED BY	DEC 1998
APPROVED BY	DEC 1998

TOP SLAB REINFORCING BOTTOM SLAB REINFORCING

PLAN--TYPICAL FOOTING REINFORCING ARRANGEMENT

RETAINING WALL NO. 1 and NO. 2

Scale: 1/2" = 1'-0"

STATE OF HAWAII
DEPARTMENT OF TRANSPORTATION
HIGHWAYS DIVISION

POHAKEA STREAM BRIDGE

TYPICAL FOOTING PLAN REINFORCING--

RETAINING WALL NO. 1 and NO. 2

HONOAPIILANI HIGHWAY WIDENING

North Kihel Road to Kihelani Highway
Fed. Aid Proj. No. BR-NH-030-1(24)

Scale: As Noted Date: Dec. 1998


FED. ROAD DIST. NO.	STATE	FED. AID PROJ. NO.	FISCAL YEAR	SHEET NO.	TOTAL SHEETS
HAWAII	HAW.	BR-NH-030-1(24)	2000	81	139

BEAM SCHEDULE									
Girder Type (AASHTO)	Initial Prestress Force (kips)	Working Force (kips) *	Calculated Camber See Note 1	Dead Load Deflection See Note 2	Location of Center of Gravity of Prestress Force			Required Min. Ultimate Conc. Strength Before Release of Strands (p.s.i.)	Northbound and Southbound Girder Locations
					Distance "A"	Distance "B"	Dist. "C" to Pt. of Drape		
11	625.00	532.51	2 3/8"	-13 1/16"	10 1/2"	6'-8"	5"	5,000	G-1 thru G-9

* Effective prestress force after all losses




GIRDER CAMBER NOTES

- The calculated camber includes the effect of the initial prestress force and the weight of the girder after removal from the bed. Positive values shown for calculated camber indicate a net upward deflection. The calculated camber value has been multiplied by a factor of 1.8 to approximate the effect of camber growth and concrete creep. The actual camber shall not exceed the calculated camber by more than 3/8".
- The dead load deflection includes the combined effects of the weight of slab, drop panels and diaphragms.
- Contractor shall camber the deck formwork as required to account for the calculated dead load deflection in order to provide the specified finish deck elevations.
- All cambers and deflections are in inches. A negative value indicates a downward deflection.

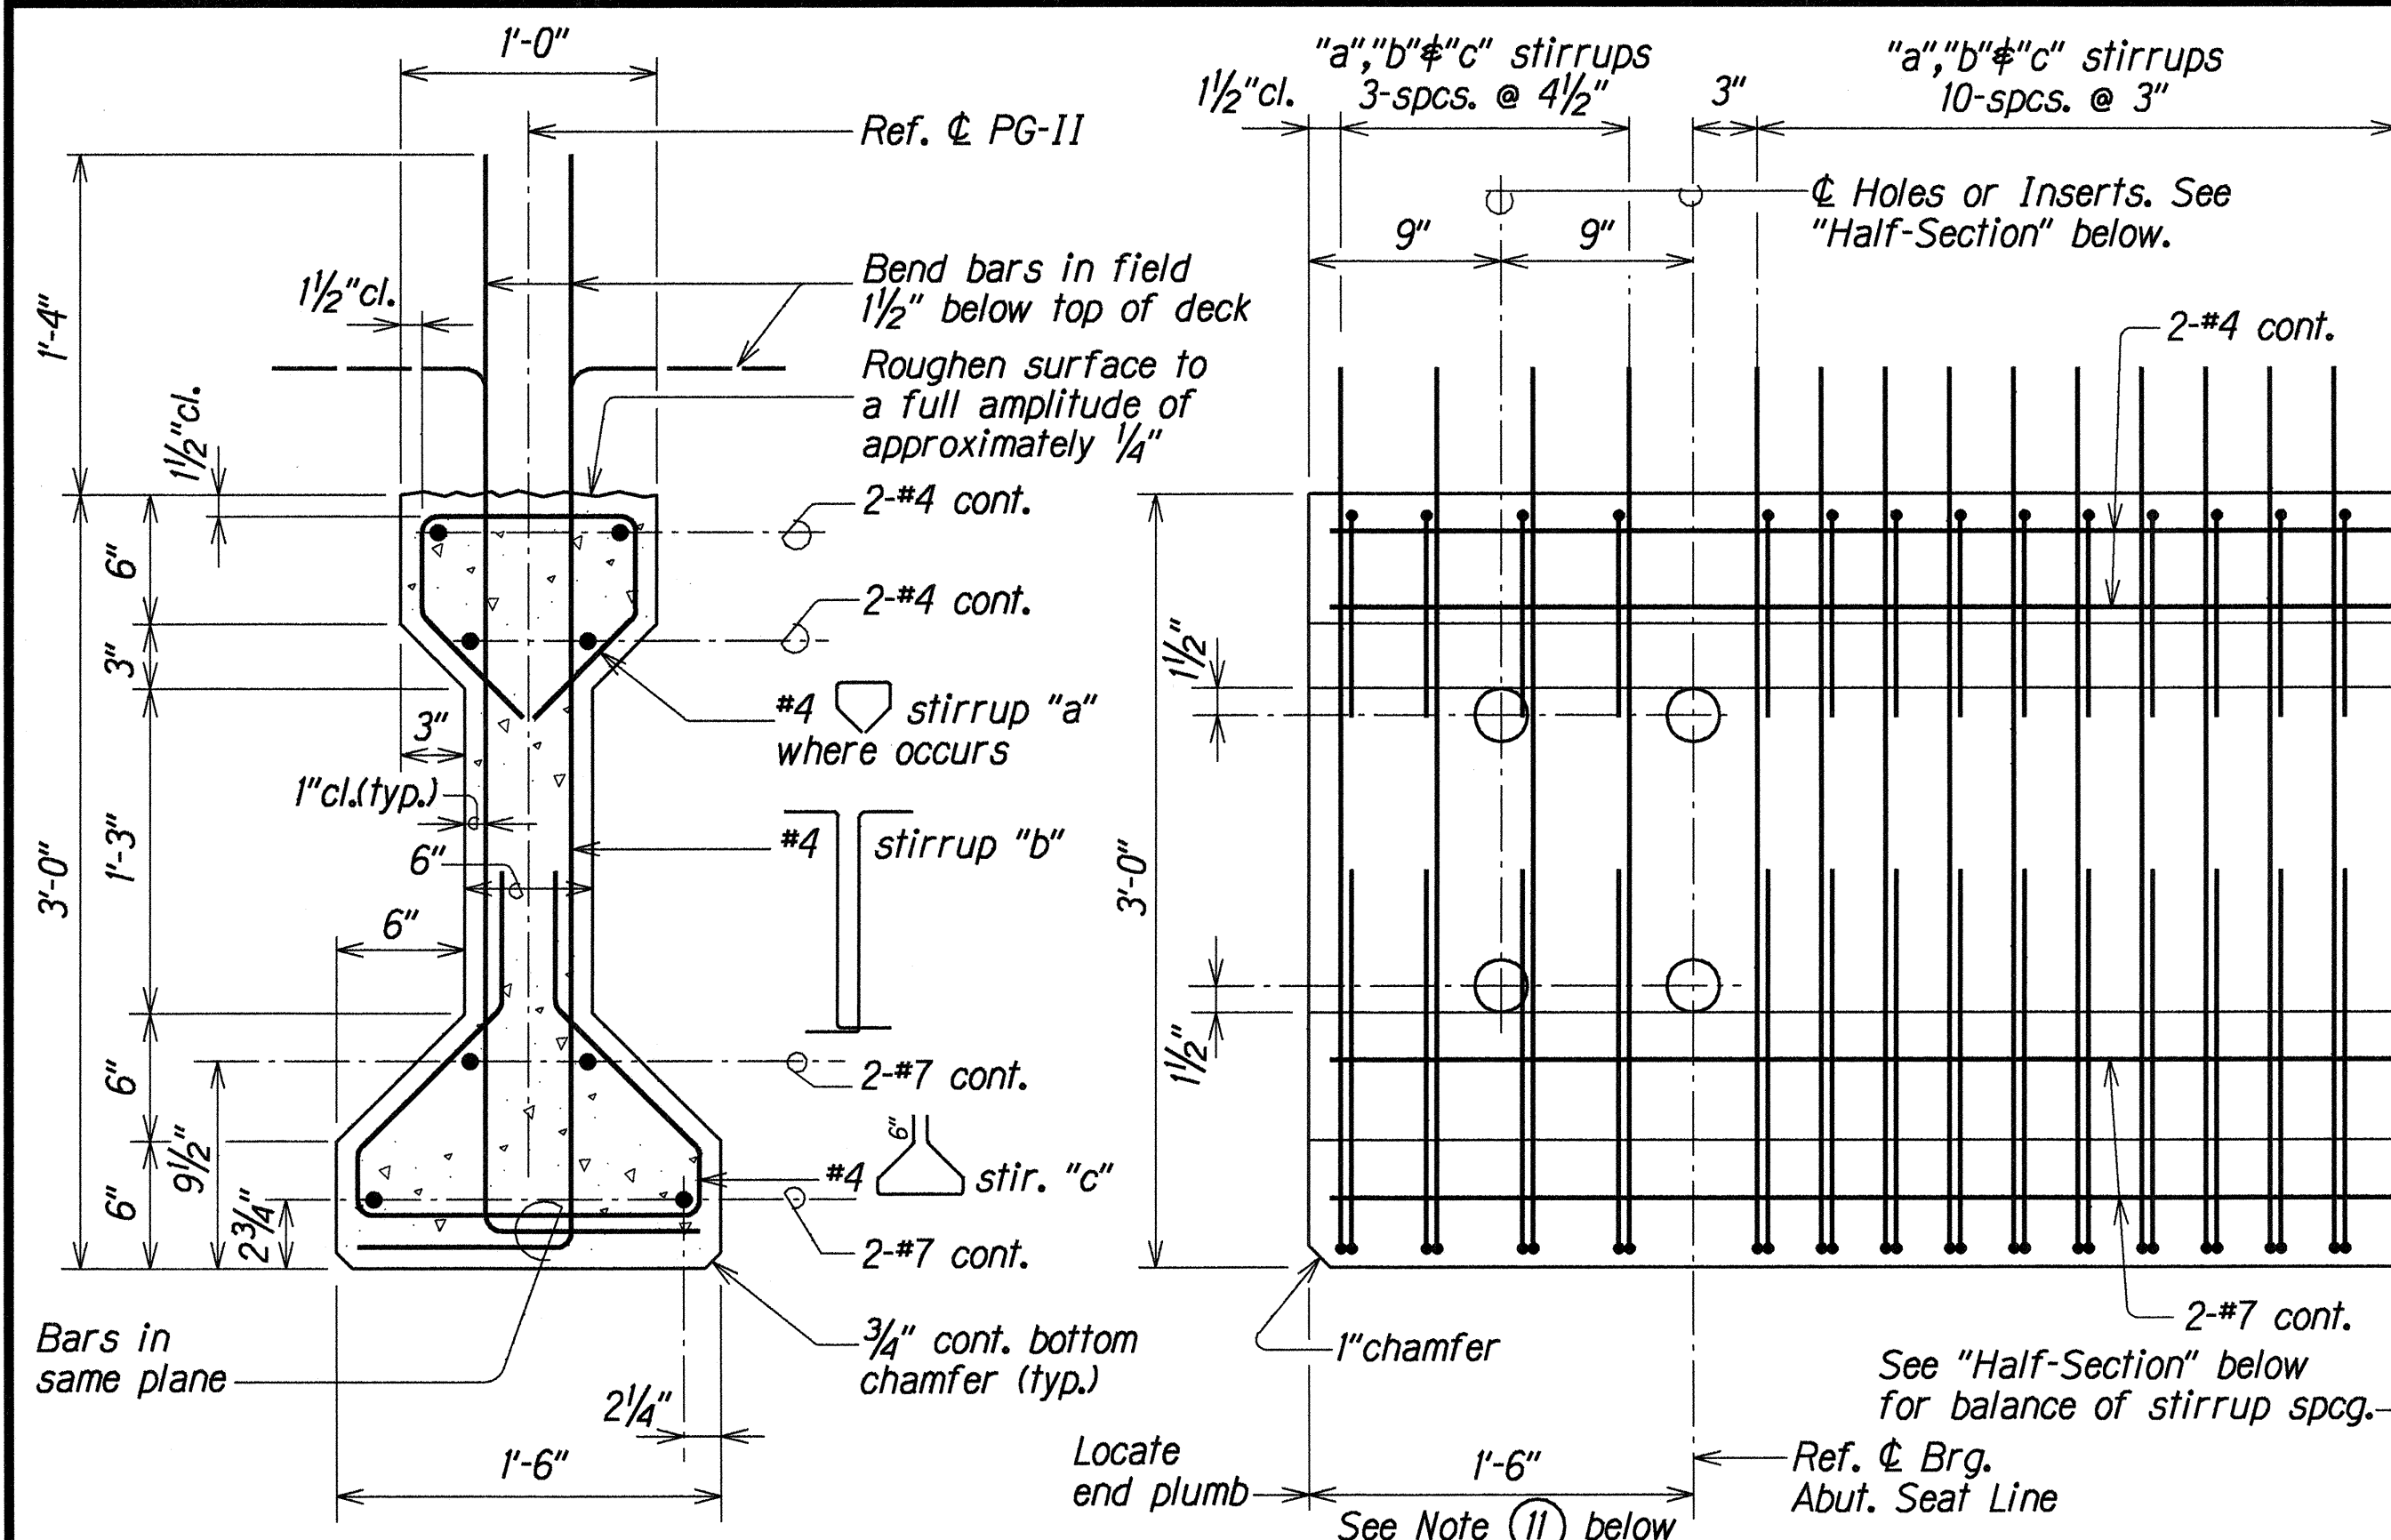

TYPICAL PRESTRESSED CONCRETE GIRDER TYPE PG-II
Not to Scale

ELEVATION -- TYPE PG-II GIRDER END DETAILS
Not to Scale

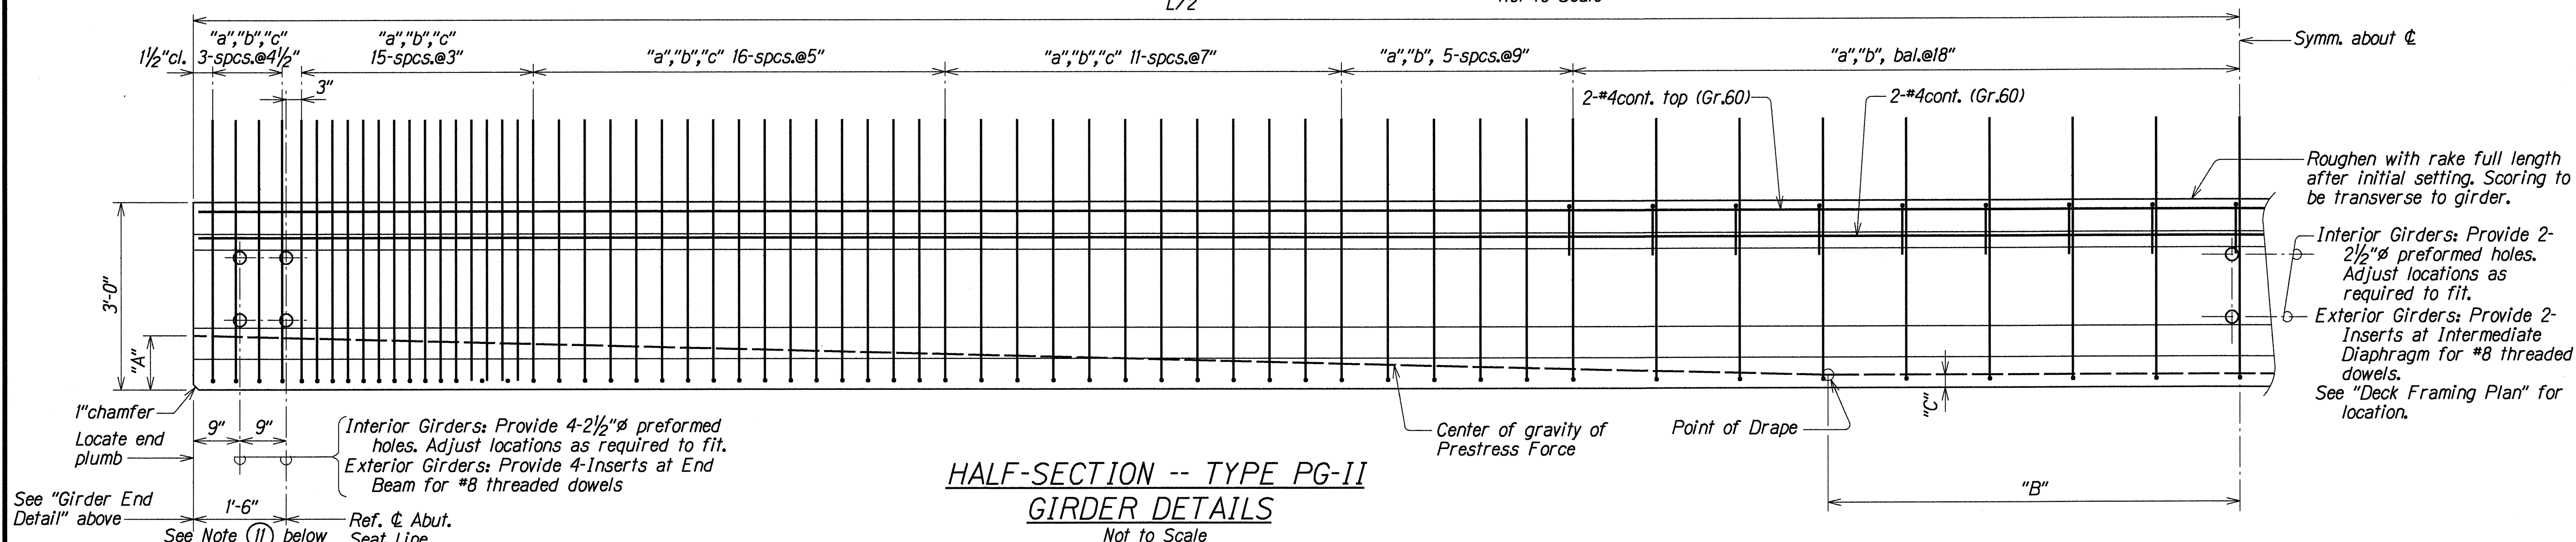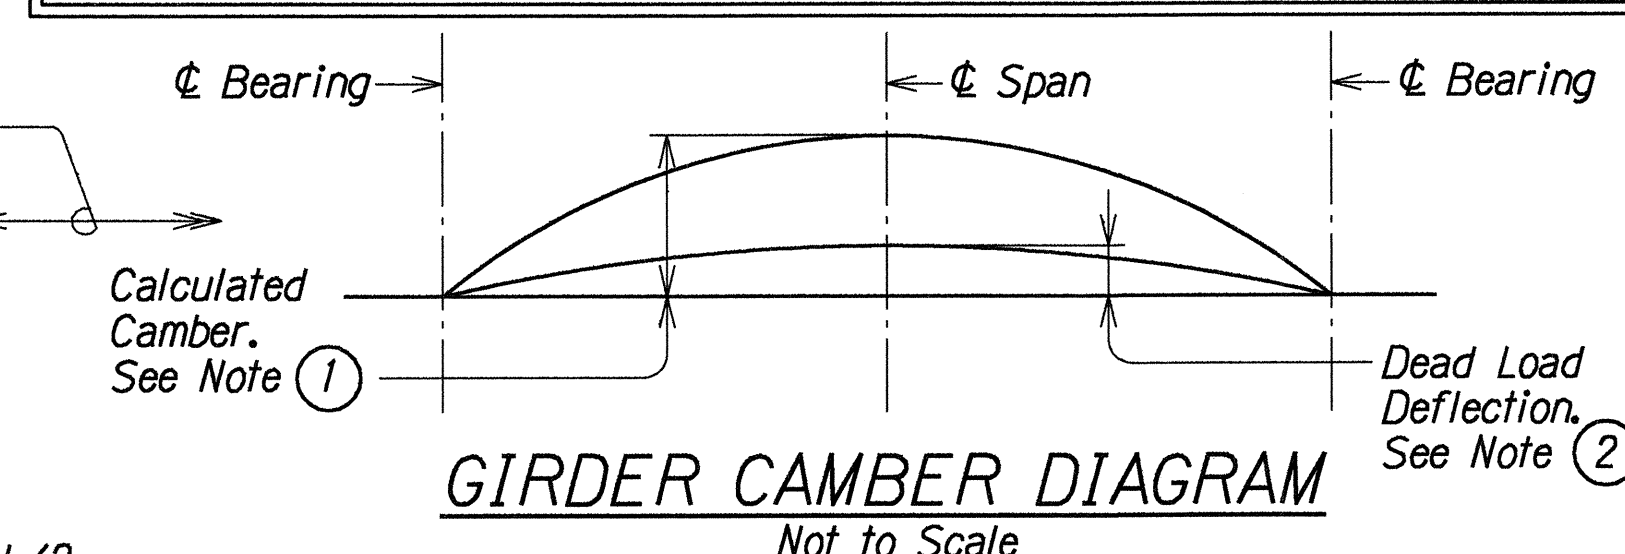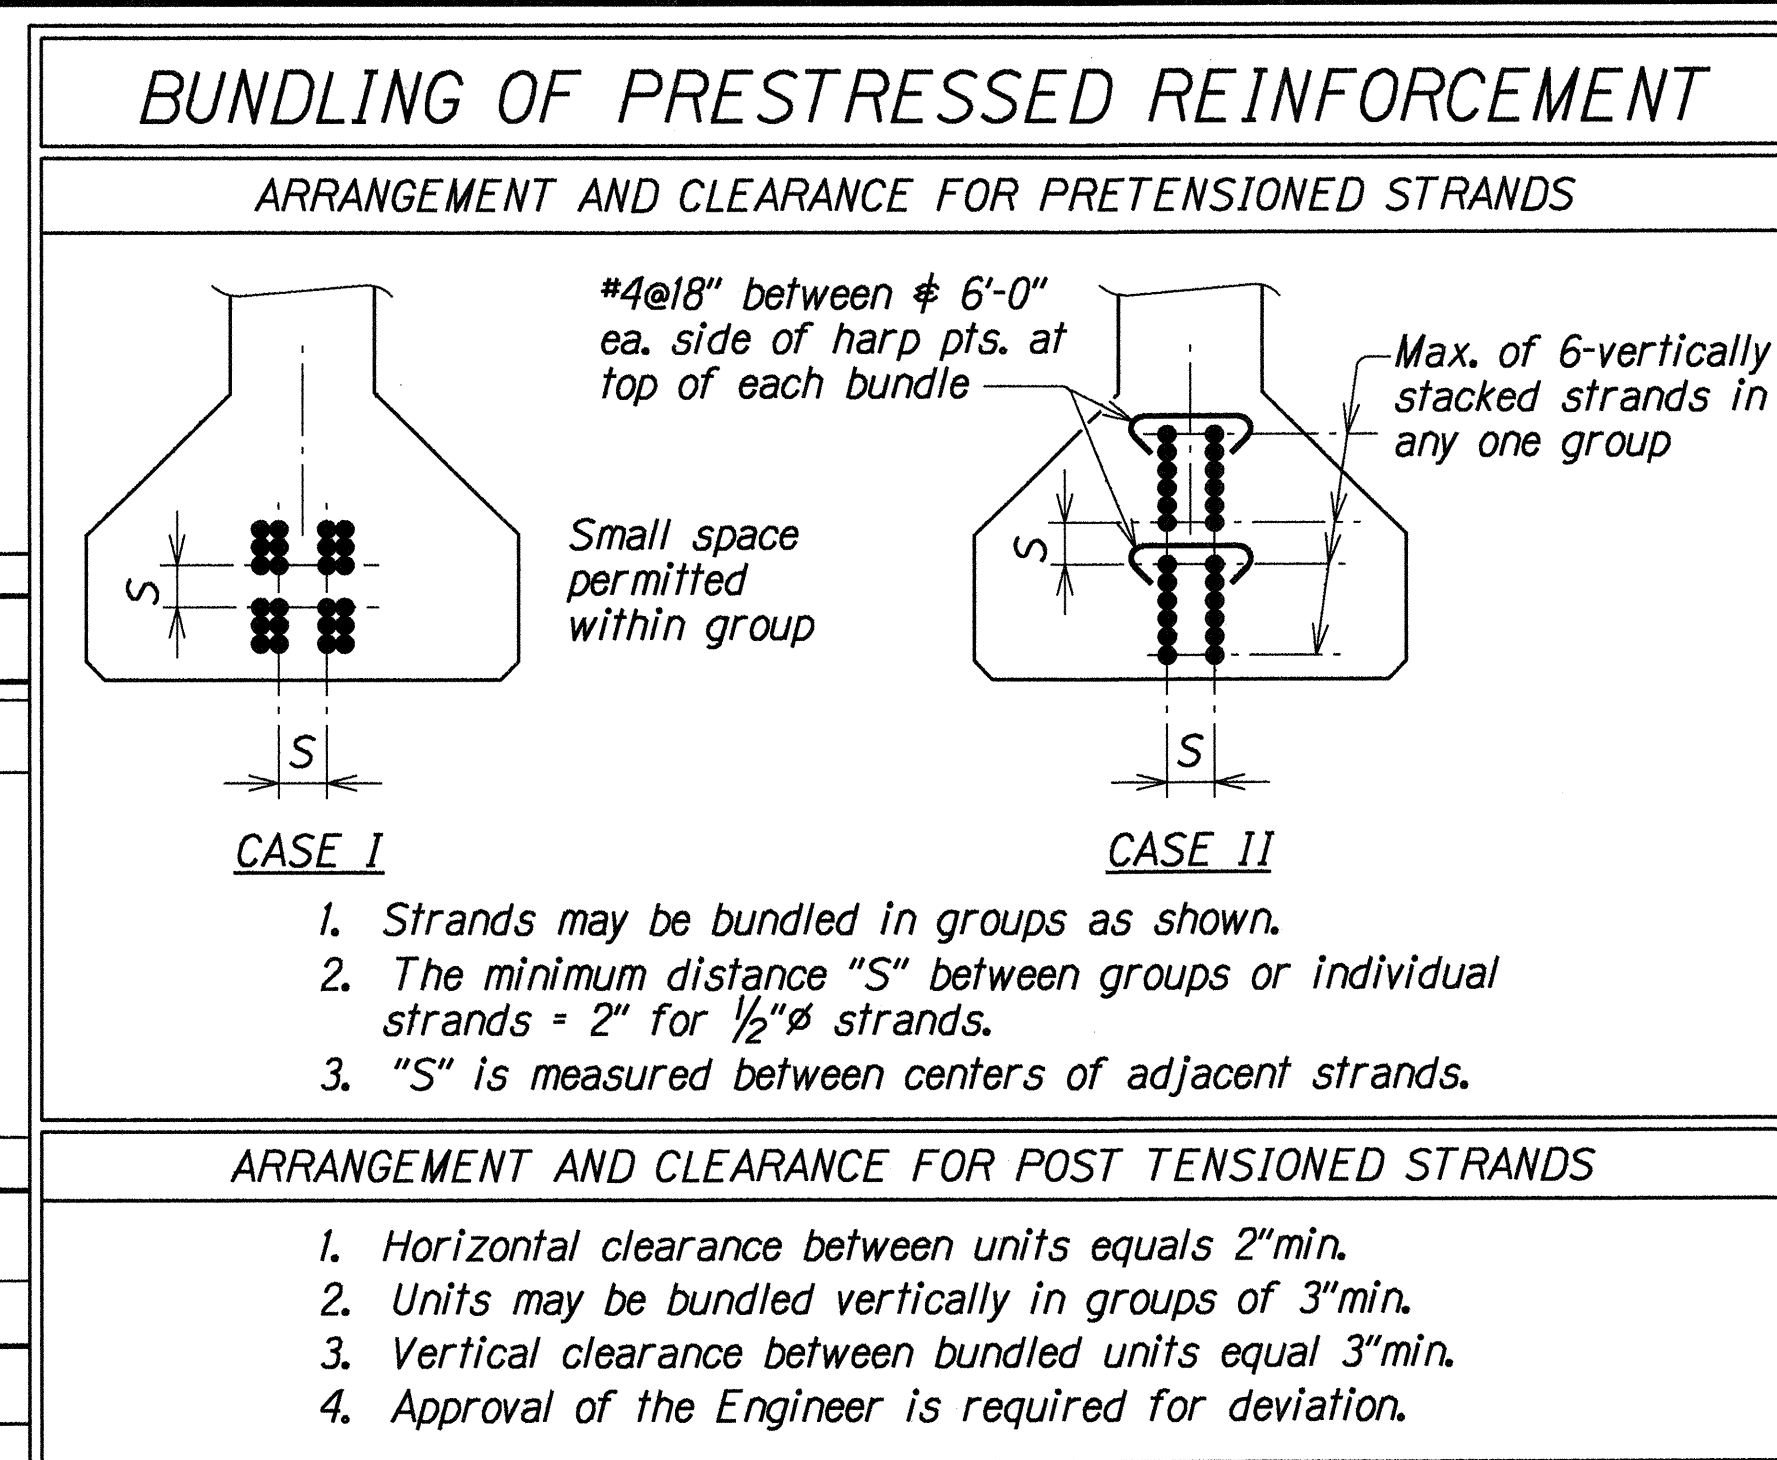

PRESTRESSED GIRDER NOTES:


- Concrete shall have a minimum 28 days compressive strength of 6,000 p.s.i.
- Pretensioned strands shall be 7-wire 1/2" stress-relieved steel strands (Area = 0.153 in²) with an ultimate tensile strength of 270 K.S.I. for properties. See State Standard Specifications. Initial strand stress (before any losses) = 189 K.S.I., Initial Loss = 20,000 P.S.I. Total loss due to creep, shrinkage, elastic shortening and relaxation of steel = 45,000 P.S.I.
- Non-prestressed reinforcing steel shall be Grade 60 except stirrups. Ties shall be Grade 40 for properties. See State Standard Specifications.
- Strand pattern shall be symmetrical about the longitudinal centerline of the girder.
- Strand release sequence shall not induce any lateral deflection of the girder.
- Contractor shall submit shop drawings indicating proposed strand pattern, releasing sequence, reinforcing details and hold down device details to the Engineer prior to fabrication.
- During curing, care shall be taken to avoid any lateral deflection of the girder due to improper orientation. Steam curing may be used to accelerate strength gain.
- Lifting devices shall be placed as close as possible to the centerline of bearings of the girder. Details and locations of lifting devices shall be submitted to the Engineer for approval. Such approval does not relieve the Contractor of his responsibilities if beam is damaged due to failure of the lifting device.
- See framing plans for locations of diaphragms and girder mark numbers.
- The girder length does not take into account the elastic shortening of girder due to pretensioning force.
- The Contractor shall verify that girder length will not be in conflict with abutment backwall front face.

ORIGINAL PLAN	DATE	BY
NOTED	DEC 1999	SK
QUANTITIES	DEC 1999	SK
CHECKED	DEC 1999	SK


STATE OF HAWAII
DEPARTMENT OF TRANSPORTATION
HIGHWAYS DIVISION
POHAKEA STREAM BRIDGE
PRESTRESSED CONCRETE GIRDER
DETAILS--TYPE PG-II
HONOAPIILANI HIGHWAY WIDENING
Kuihelani Highway to North Kihel Road
Fed. Aid Proj. No. BR-NH-030-1(24)
Scale: As Noted Date: Dec. 1999

SHEET No. S33 OF 37 SHEETS

FED. ROAD DIST. NO.	STATE	FED. AID PROJ. NO.	FISCAL YEAR	SHEET NO.	TOTAL SHEETS
HAWAII	HAW.	BR-NH-030-1(24)	2000	82	139

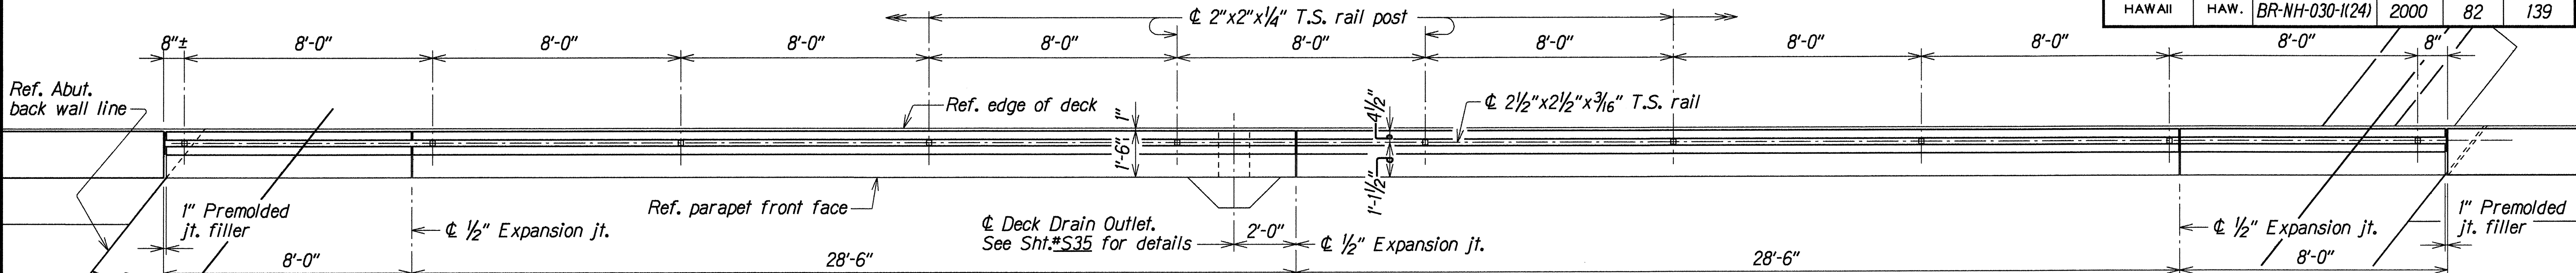


PARTIAL PLAN--SOUTHBOUND MAUKA and NORTHBOUND MAKAI

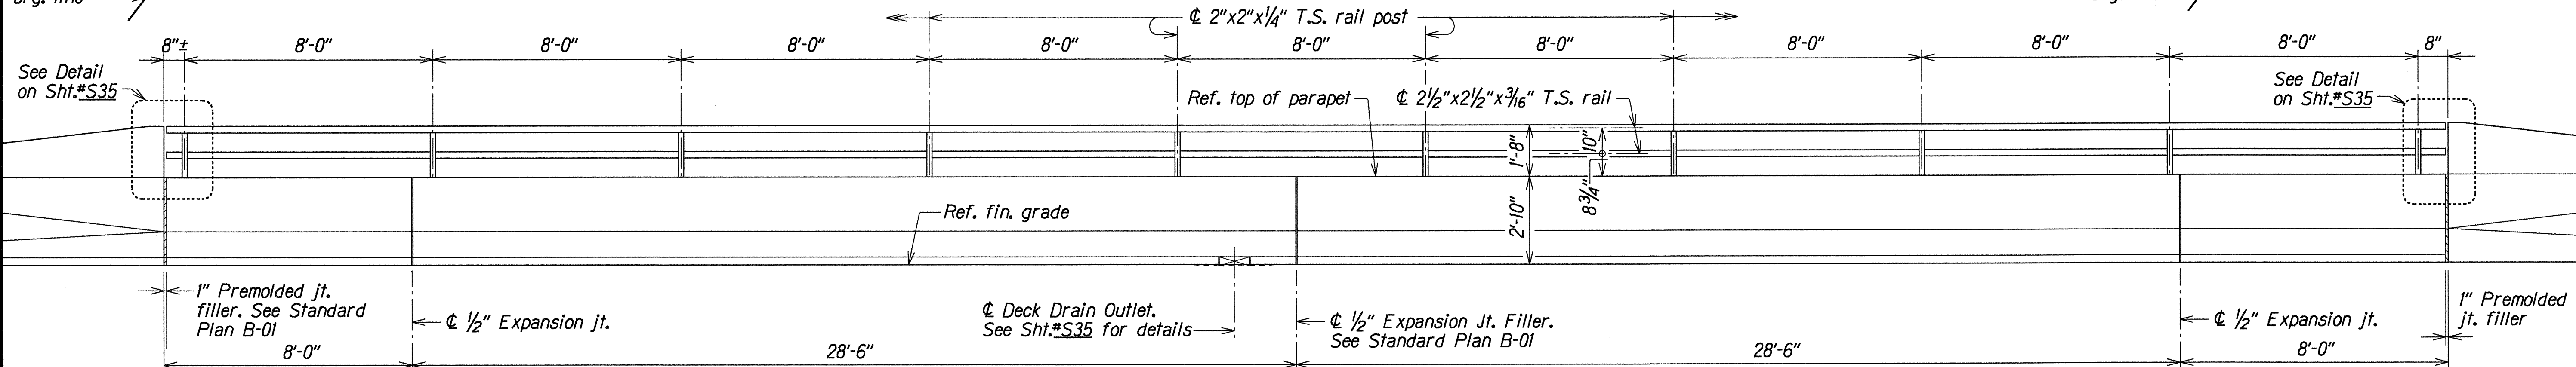


PARTIAL ELEVATION--SOUTHBOUND MAUKA and NORTHBOUND MAKAI
METAL TUBE STEEL RAIL ON CONCRETE PARAPET

Scale: 3/8" = 1'-0"

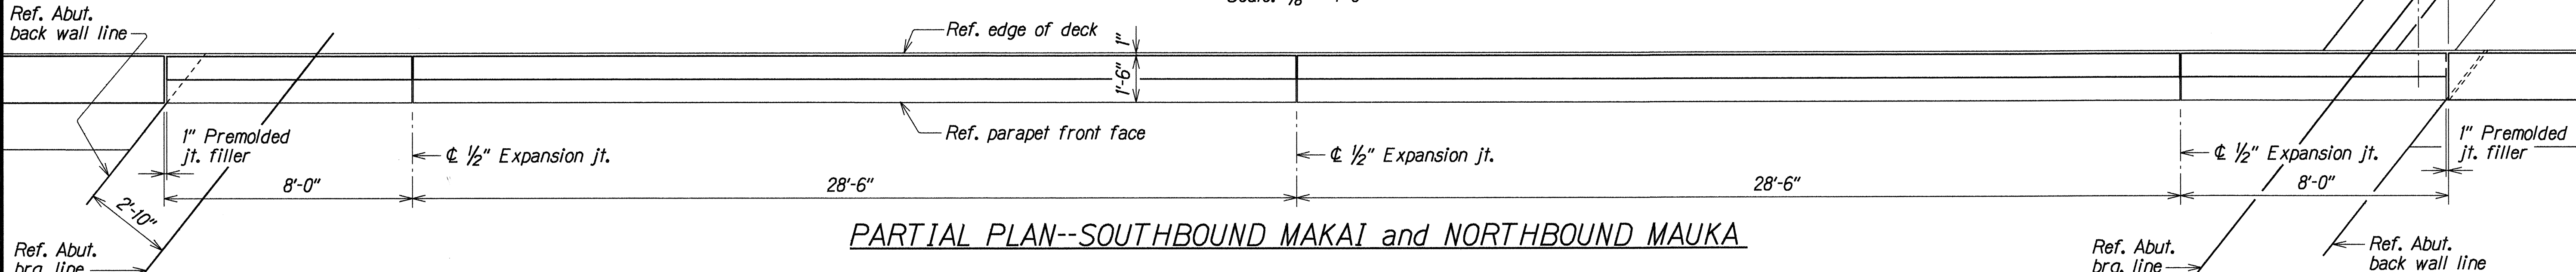

PARTIAL PLAN--SOUTHBOUND MAKAI and NORTHBOUND MAUKA

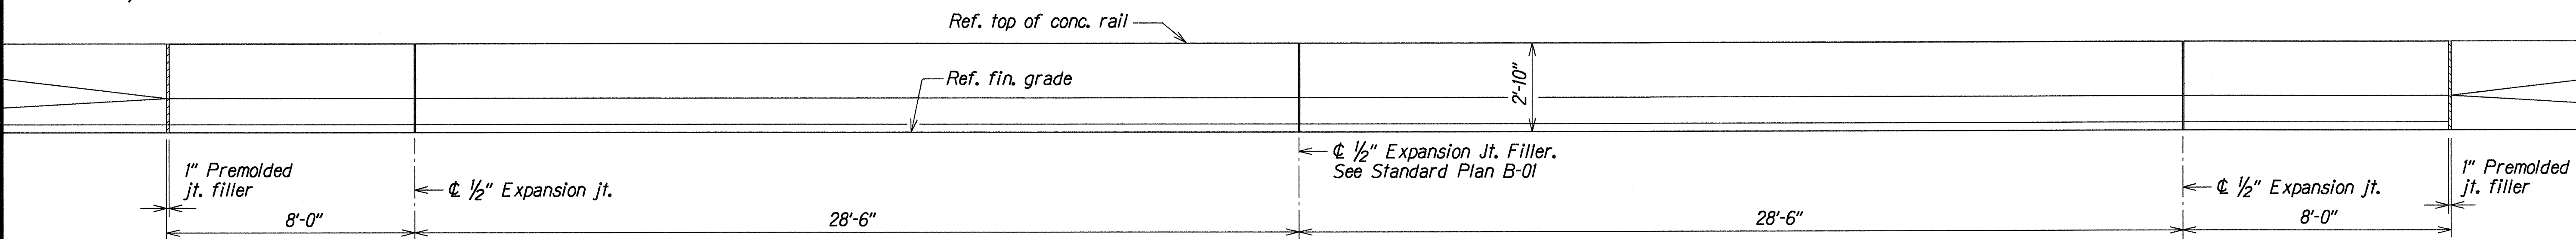

PARTIAL ELEVATION--SOUTHBOUND MAKAI and NORTHBOUND MAUKA
CONCRETE RAIL

Scale: 3/8" = 1'-0"

ORIGINAL PLAN	DATE	DEC 1999
DRAWN BY	AKC	DEC 1999
NOTED BY	SK	DEC 1999
CHECKED BY	SK	DEC 1999
QUANTITIES BY	SK	DEC 1999
APPROVED BY	SK	DEC 1999

STATE OF HAWAII
DEPARTMENT OF TRANSPORTATION
HIGHWAYS DIVISION



POHAKEA STREAM BRIDGE
PLAN and ELEVATION--CONCRETE RAIL
and METAL TUBE STEEL RAIL
HONOAPIILANI HIGHWAY WIDENING
Kuihelani Highway to North Kihei Road
Fed. Aid Proj. No. BR-NH-030-1(24)

Scale: As Noted
Date: Dec, 1999

FED. ROAD DIST. NO.	STATE	FED. AID PROJ. NO.	FISCAL YEAR	SHEET NO.	TOTAL SHEETS
HAWAII	HAW.	BR-NH-030-1(24)	2000	83	139

DECK DRAIN OPENING NOTES:


1. See adjacent Sections for further details.
2. Typical Bridge Deck Reinforcement not shown. See Sht.#S36
3. See Sht.#S34 for quantity and location of Deck Drain Opening

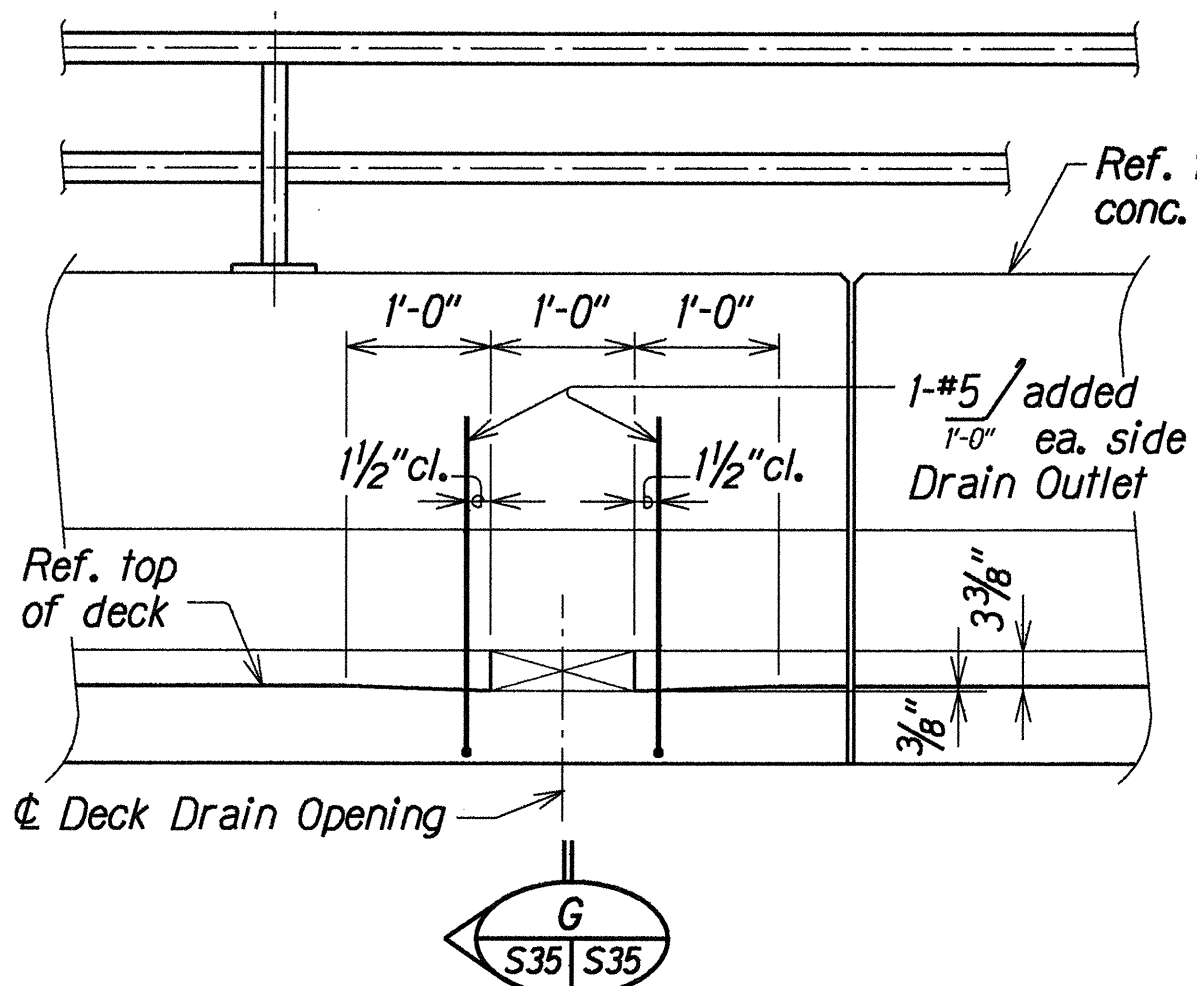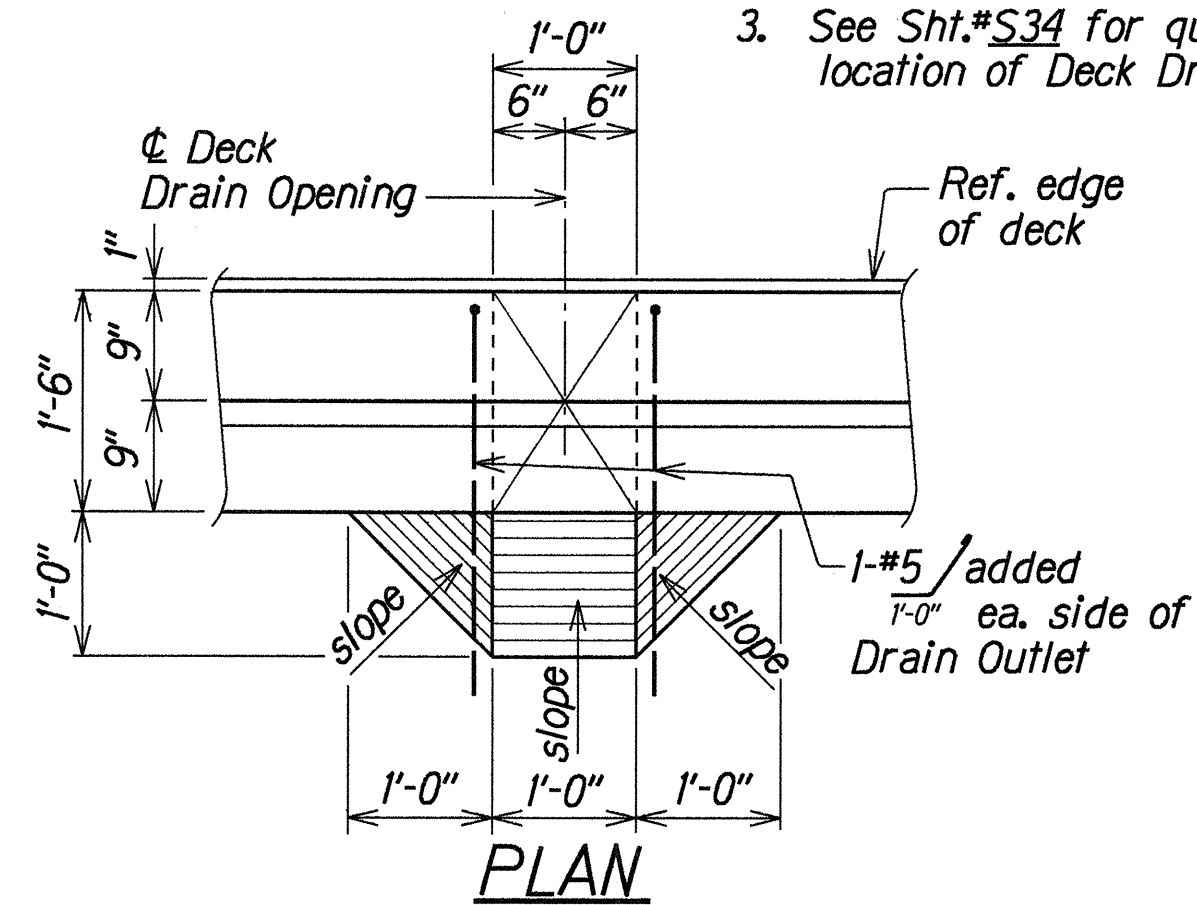


ELEVATION

DECK DRAIN OUTLET DETAILS


Scale: 3/4" = 1'-0"

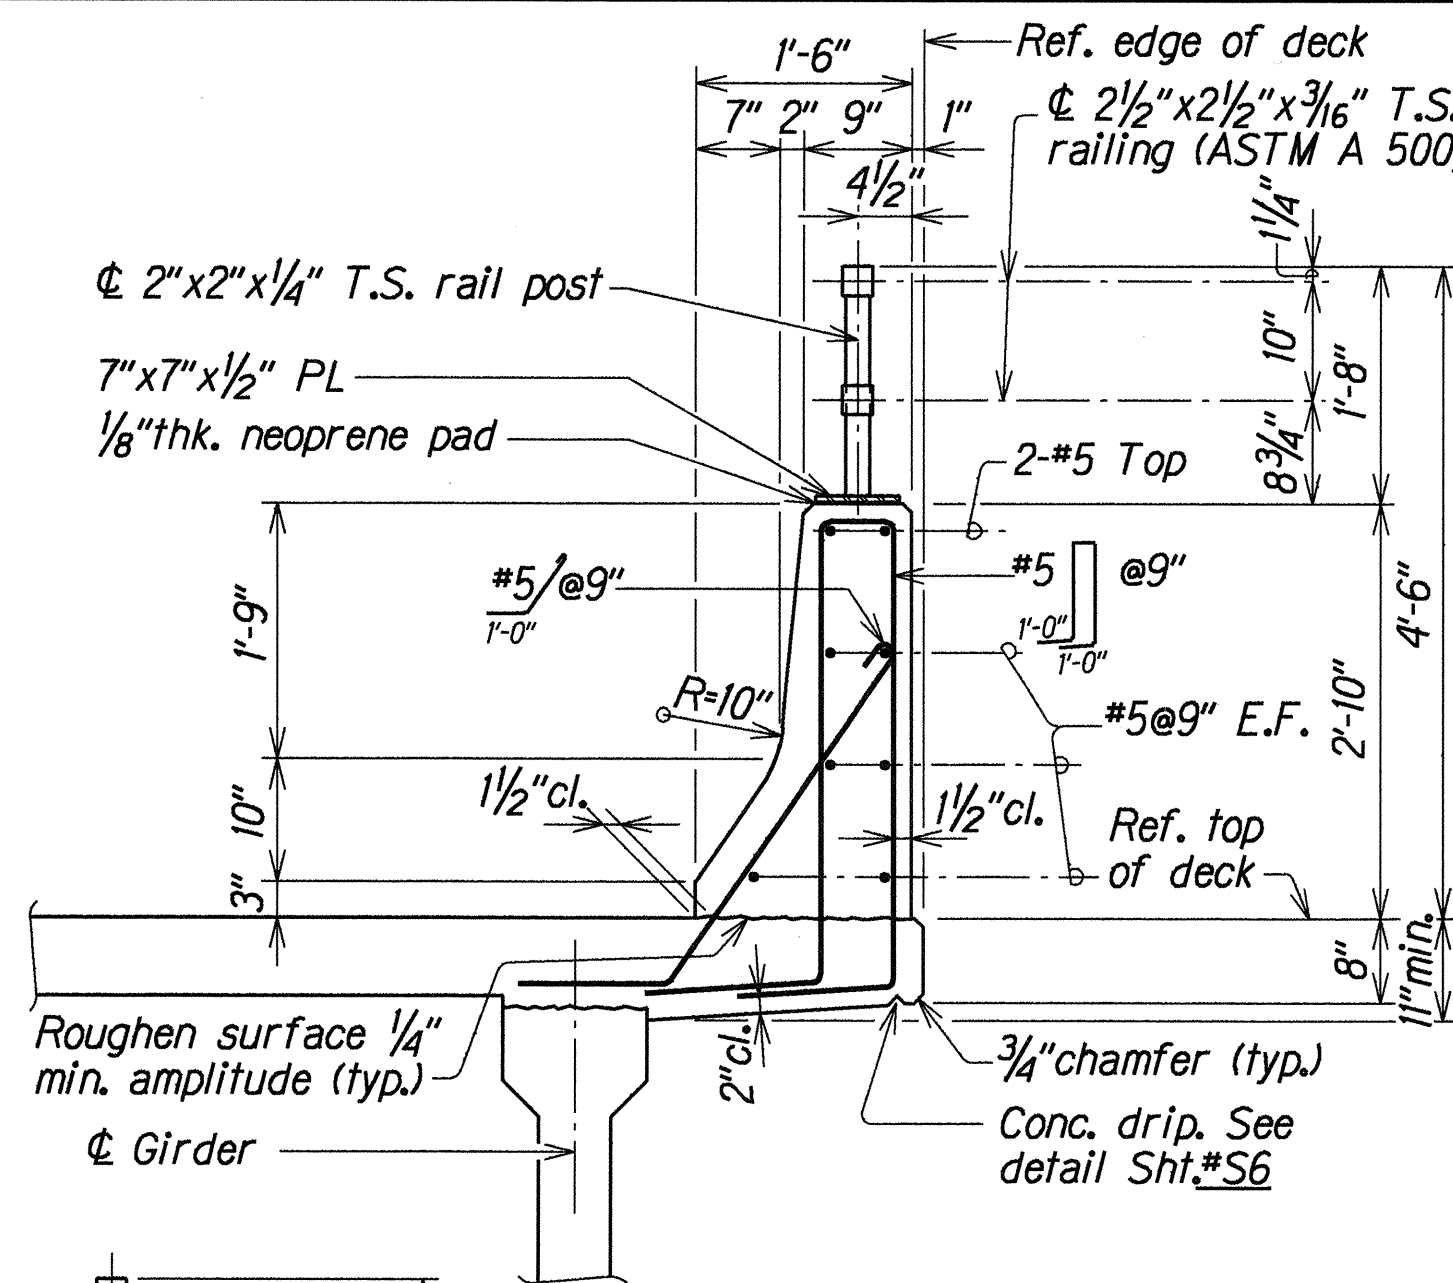


SECTION A
Scale: 3/4" = 1'-0"

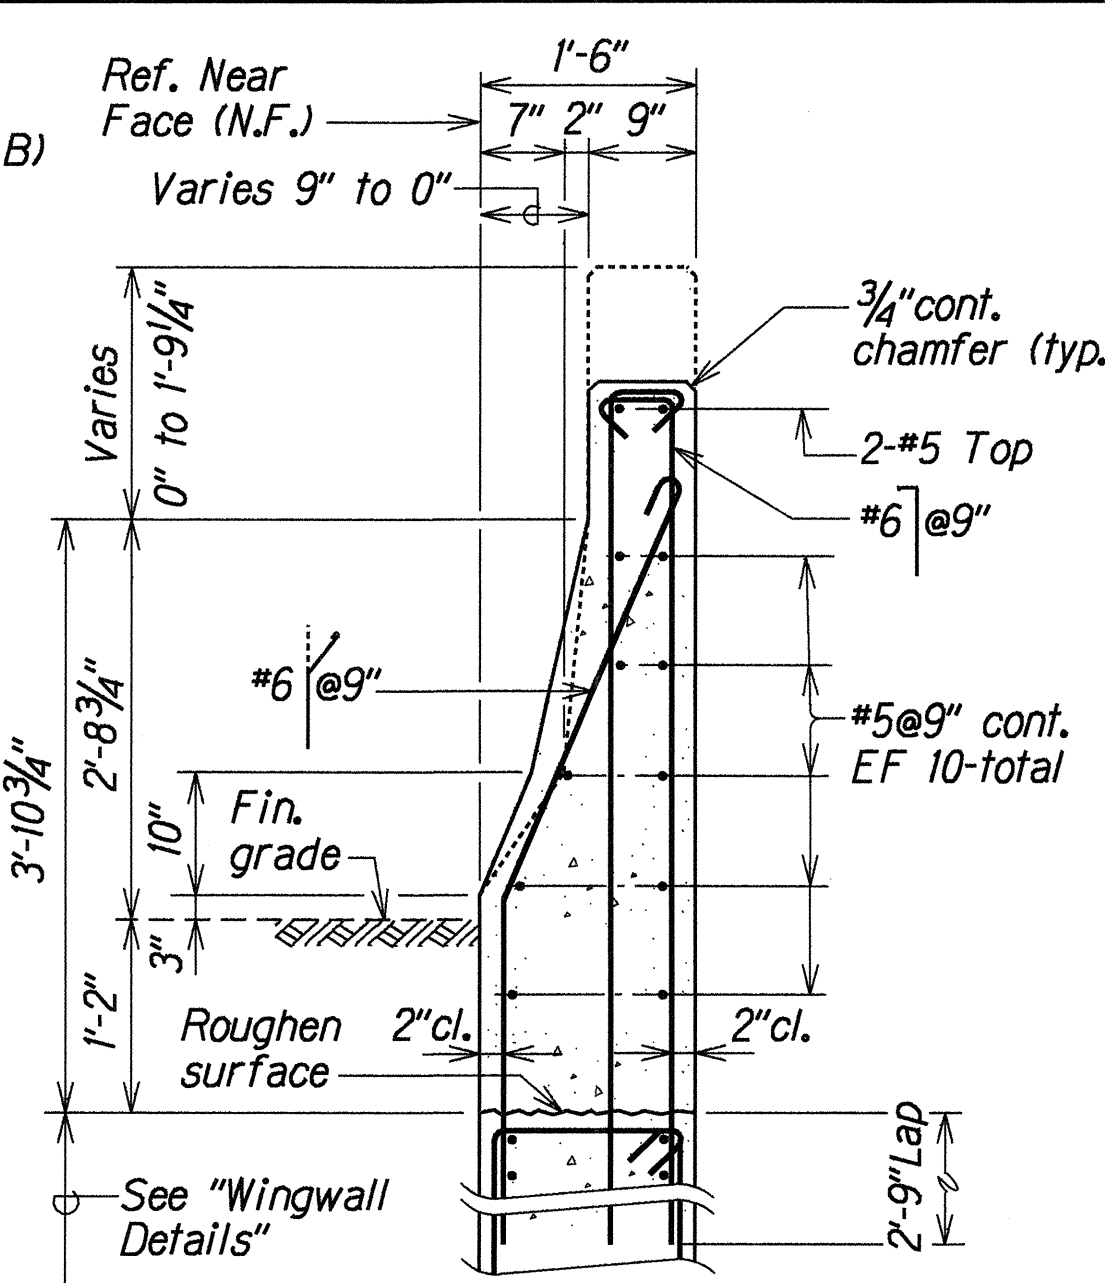


SECTION B
Scale: 3/4" = 1'-0"

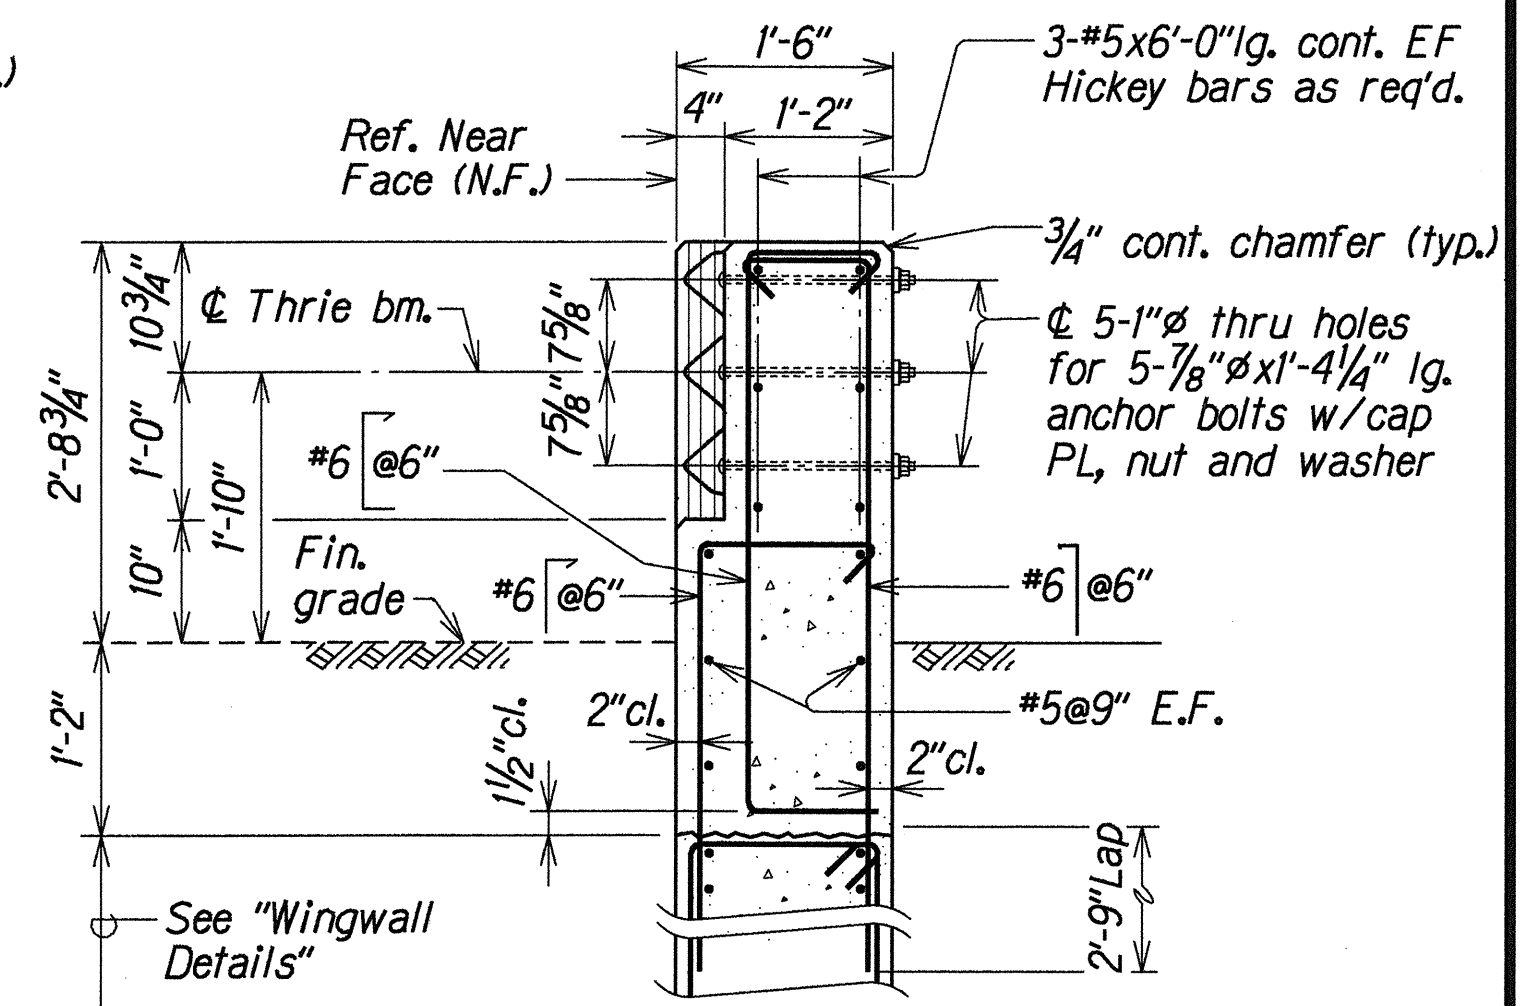


SECTION C
Scale: 3/4" = 1'-0"

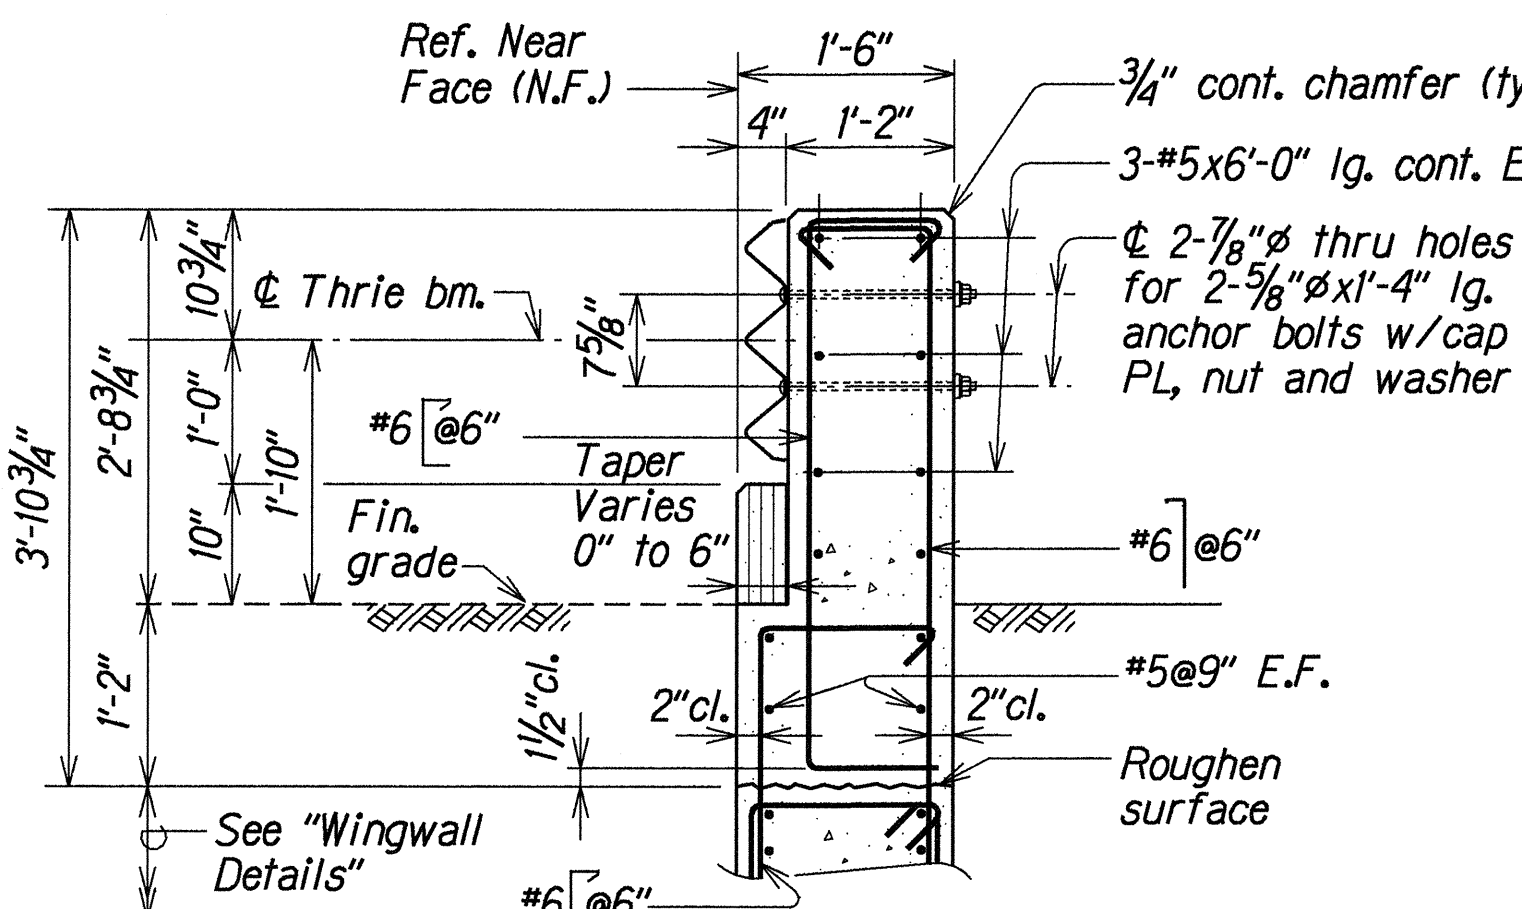


SECTION D
Scale: 3/4" = 1'-0"

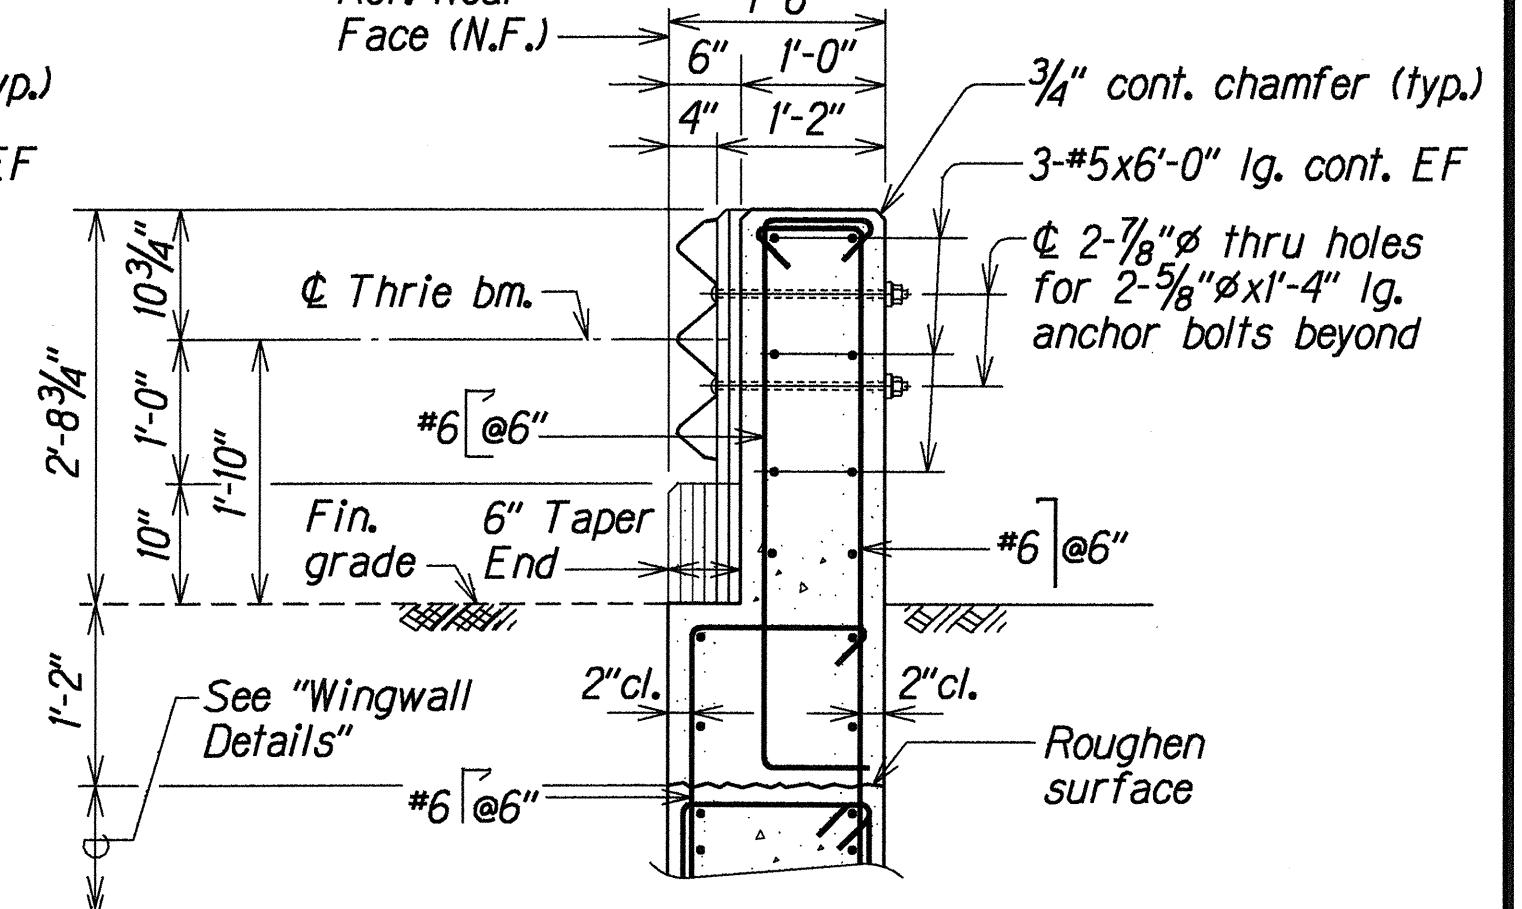


SECTION E
Scale: 3/4" = 1'-0"

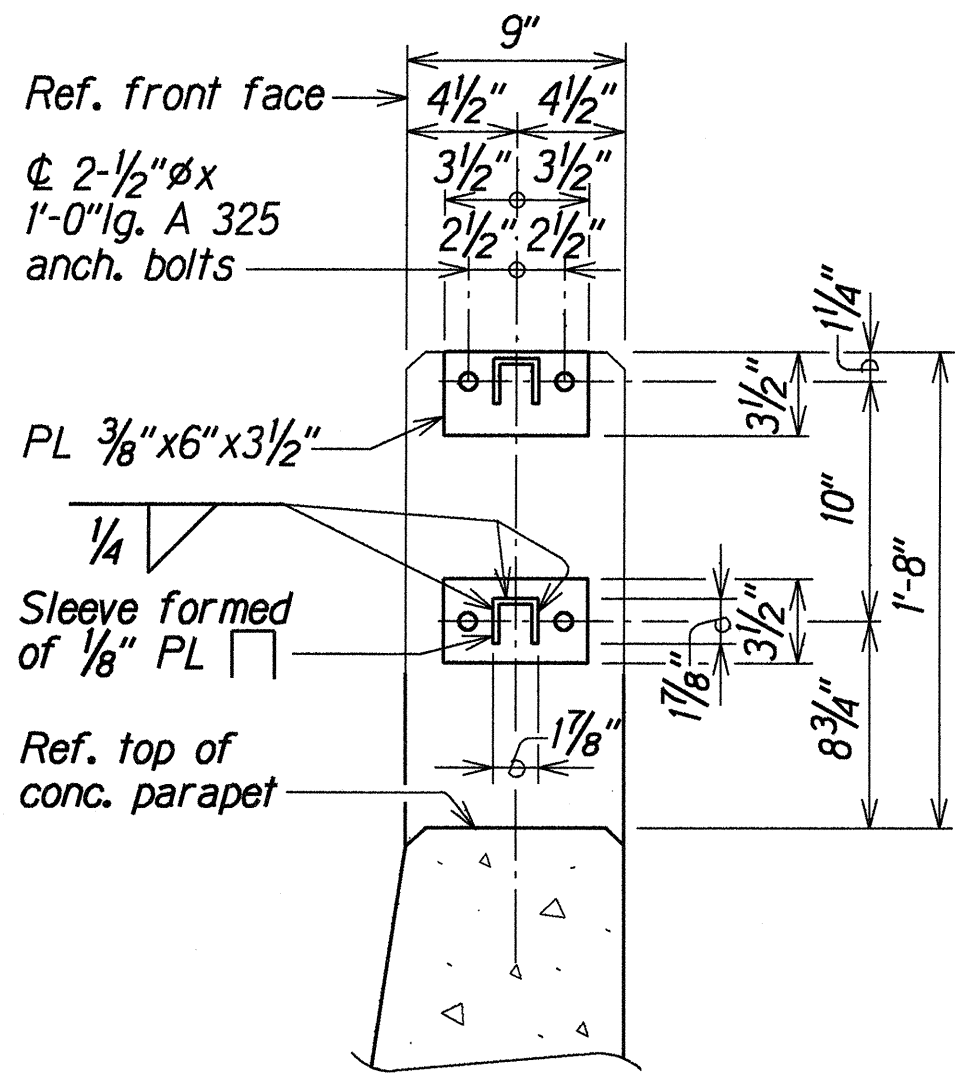


SECTION E
Scale: 1 1/2" = 1'-0"

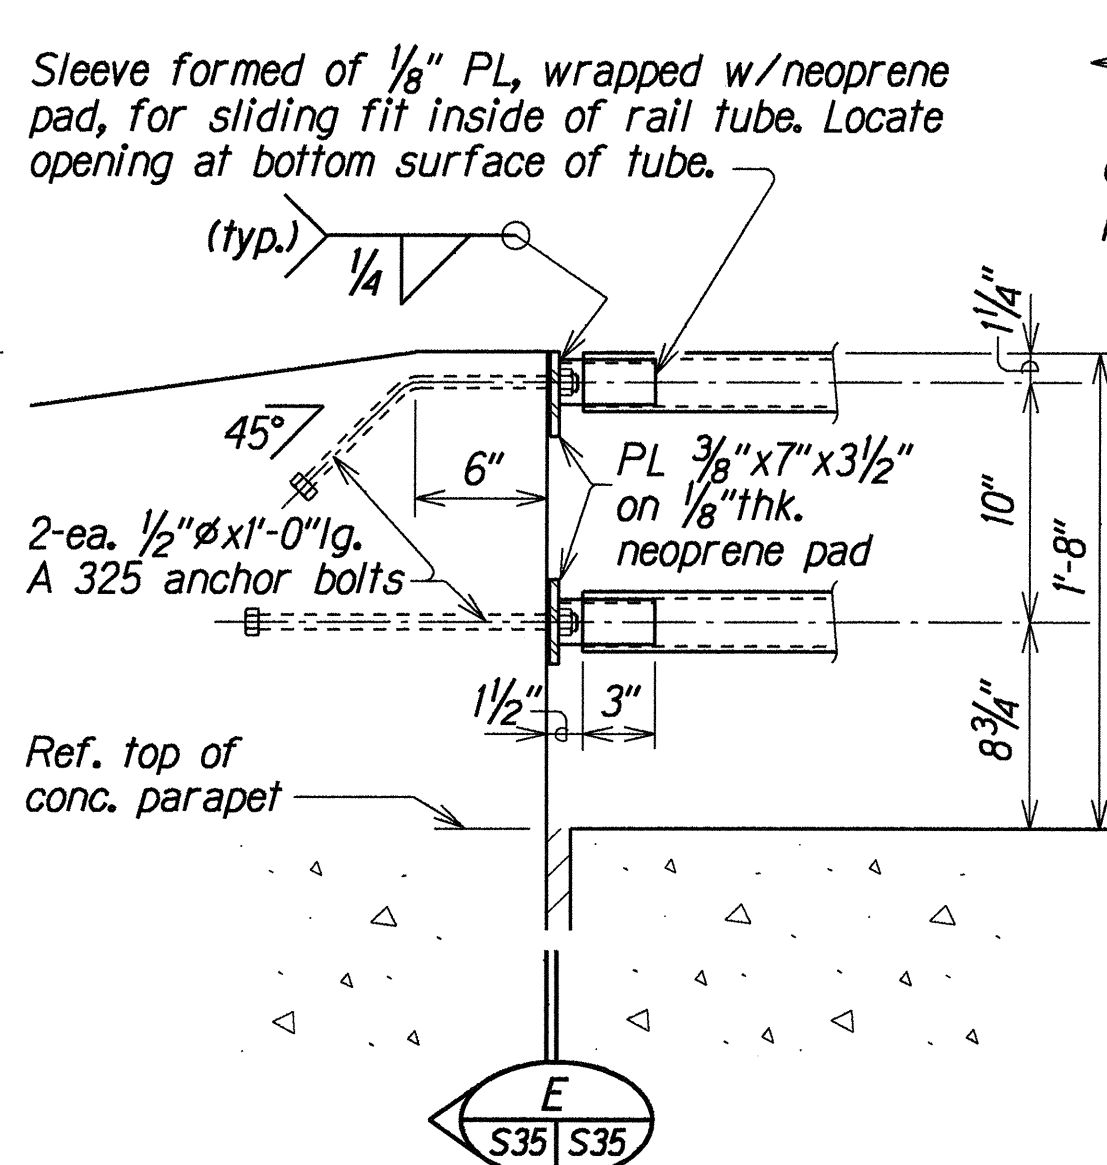


DETAIL
Scale: 1 1/2" = 1'-0"

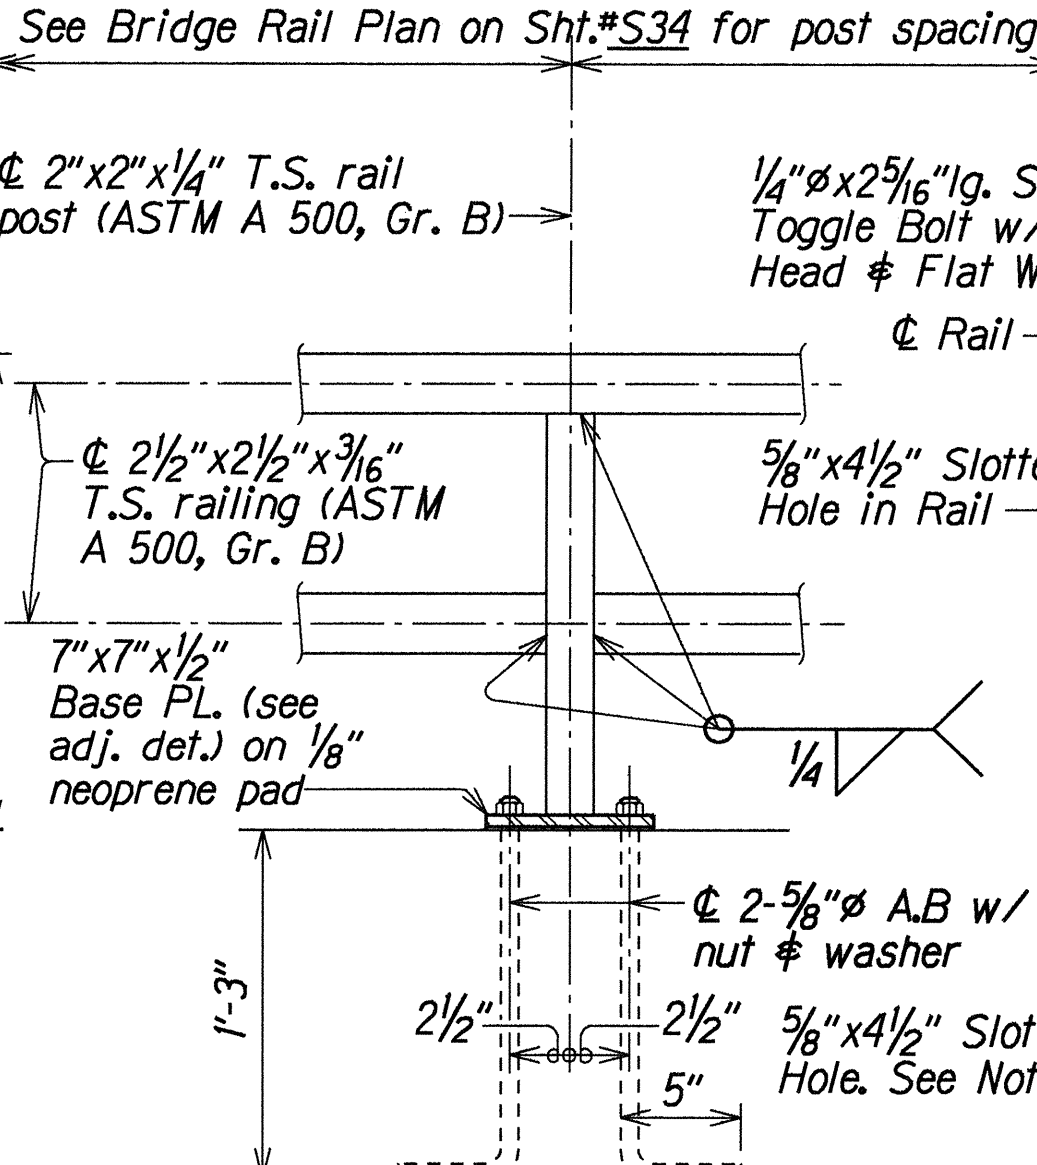

RAIL POST DETAIL
Scale: 1 1/2" = 1'-0"

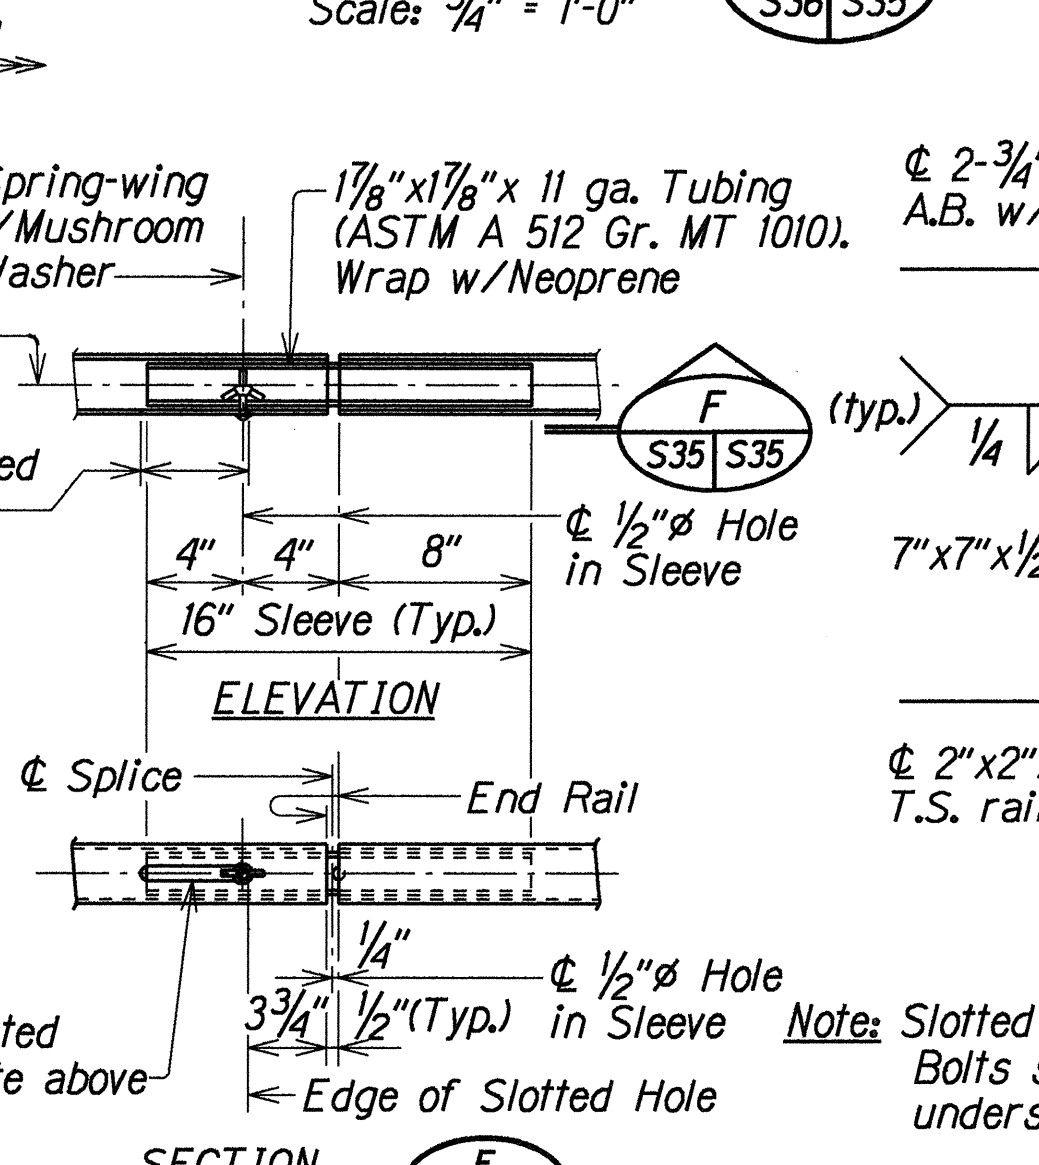


TUBE SPLICE DETAIL
Scale: 1 1/2" = 1'-0"

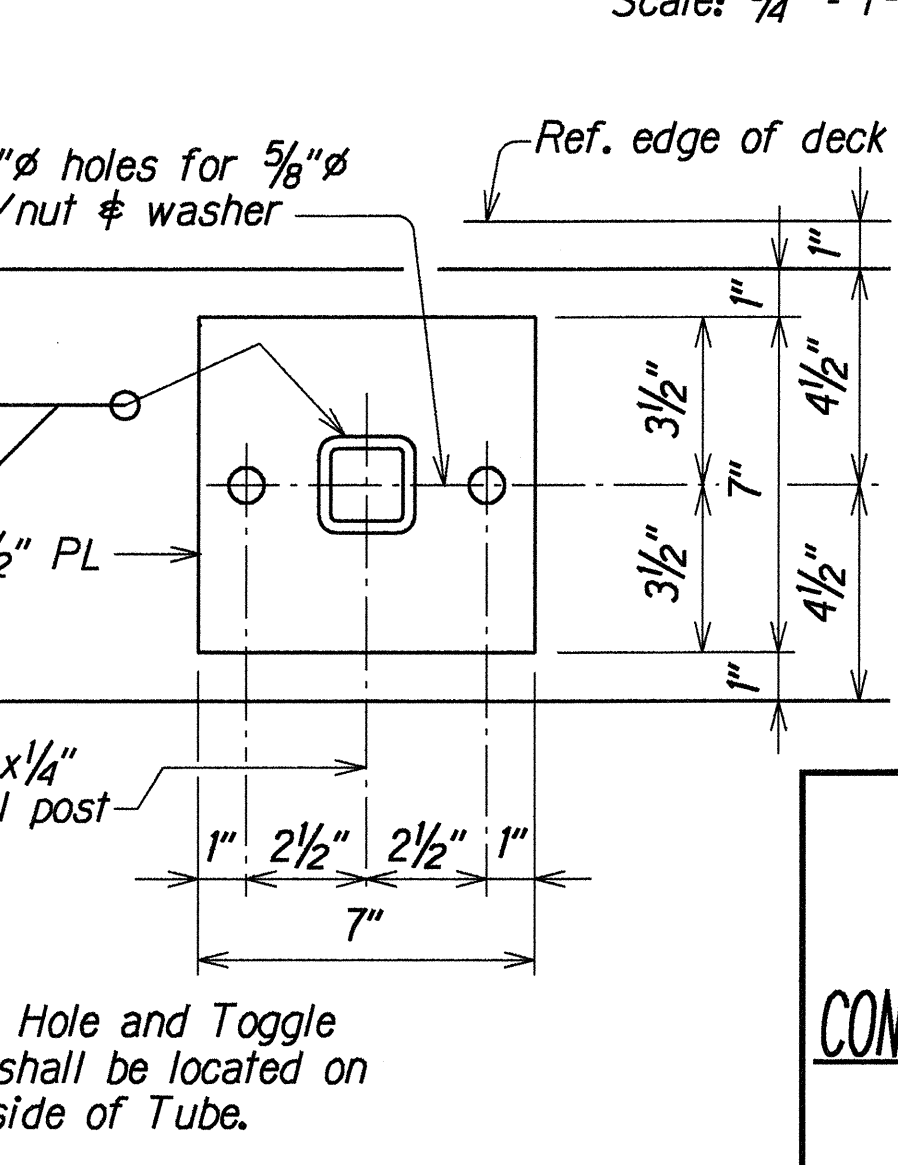


RAIL POST BASE PLATE DETAIL
Scale: 3" = 1'-0"

STATE OF HAWAII
DEPARTMENT OF TRANSPORTATION
HIGHWAYS DIVISION
POHAKEA STREAM BRIDGE
CONCRETE RAIL and METAL RAIL DETAILS
and DECK DRAIN OUTLET DETAILS
HONOAPIILANI HIGHWAY WIDENING
North Kihai Road to Kihelani Highway
Fed. Aid Proj. No. BR-NH-030-1(24)
Scale: As Noted Date: Dec. 1998
SHEET No. S35 OF 37 SHEETS

FED. ROAD DIST. NO.	STATE	FED. AID PROJ. NO.	FISCAL YEAR	SHEET NO.	TOTAL SHEETS
HAWAII	HAW.	BR-NH-030-11(24)	2000	84	139

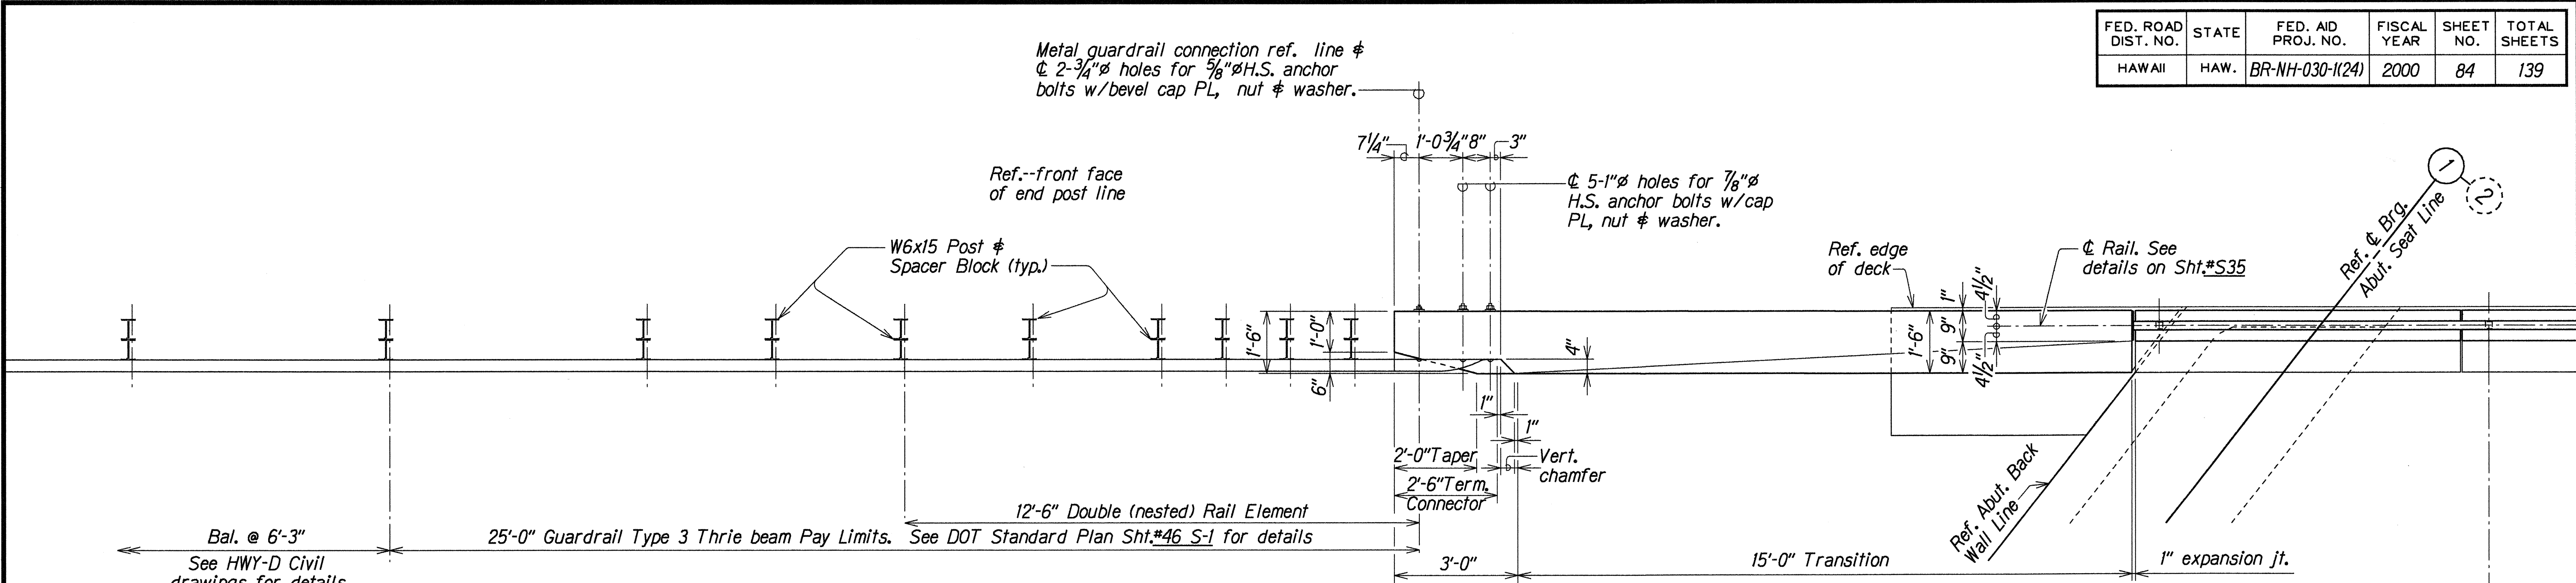

PLAN

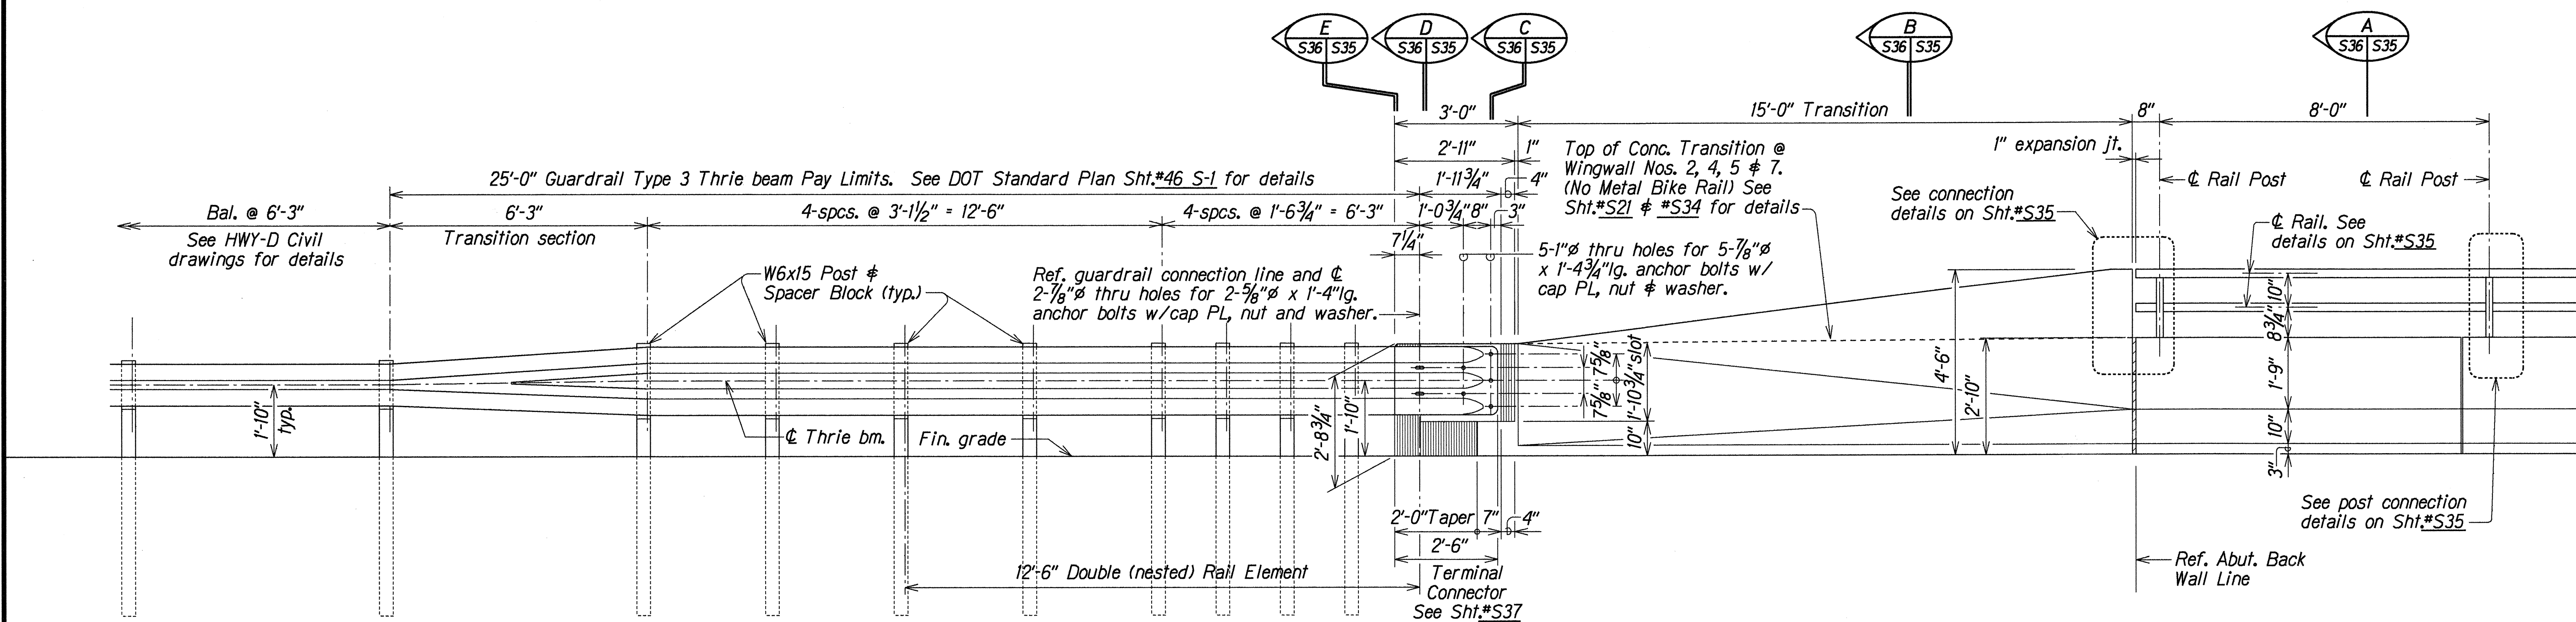

ELEVATION

END POST and GUARDRAIL CONNECTION DETAILS

Scale: 1/2" = 1'-0"

NOTES:

- The work necessary to connect guardrail to concrete end post shall include all labor, materials, tools, equipment and incidentals necessary to complete the work and shall be incidental to Item No. 606.3100, Guardrail Type 3 Thrie Beam on Steel Post and will not be paid for separately.
- See "DOT Standard Plan" Sht.*46 S-1 for guardrail Type 3 thrie beam details and Sht.*TE-50 & *TE-51 for W beam metal guardrail details. Lap terminal connector and rail element in direction of traffic to prevent snagging.
- See "General Notes" on Sht.*SI for additional guardrail and drilling information.
- All anchor bolts shall be high strength bolts conforming to the requirements of ASTM 325.
- Anchor bolt length shall be such that a snug fit of the elements and full thread engagement plus 1/4" (max) is attained.
- "Terminal Connector" shall be fabricated from 10gauge steel conforming to the requirements of AASHTO M 180.
- "Terminal Connector" and standard spacer, including all anchor bolts, cap PL, nuts and washers, shall be hot-dip galvanized after fabrication.
- Cap PL shall be fabricated from ASTM A 36.
- First 25'-0" of guardrail adjoining "Terminal Connector" shall be galvanized steel and supports spaced as shown on the detail drawings. This section of rail shall be placed on tangent to end post or parallel to roadway, unless conditions at site renders it impossible to do so. Flare point to be determined in field.
- Double (nest 1st panel) thrie beam elements at all end post connections, except on highways with one-way traffic pattern, use single thrie beam elements at end post on trailing end only.
- Where double (nested) beam occur, 12" "Back-up Plate" not required.

ORIGINAL PLAN	DATE
SURVEY PLOTTED BY	DEC 1998
DRAWN BY	KSG
DESIGNED BY	SK
CHECKED BY	SK
DATE	DEC 1998


STATE OF HAWAII
DEPARTMENT OF TRANSPORTATION
HIGHWAYS DIVISION

POHAKEA STREAM BRIDGE
END POST and GUARDRAIL
CONNECTION DETAILS
HONOAPIILANI HIGHWAY WIDENING
North Kihel Road to Kihelani Highway
Fed. Aid Proj. No. BR-NH-030-11(24)

Scale: As Noted
Date: Dec. 1998

SHEET No. S36 OF 37 SHEETS

FED. ROAD DIST. NO.	STATE	FED. AID PROJ. NO.	FISCAL YEAR	SHEET NO.	TOTAL SHEETS
HAWAII	HAW.	BR-NH-030-01(24)	2000	85	139

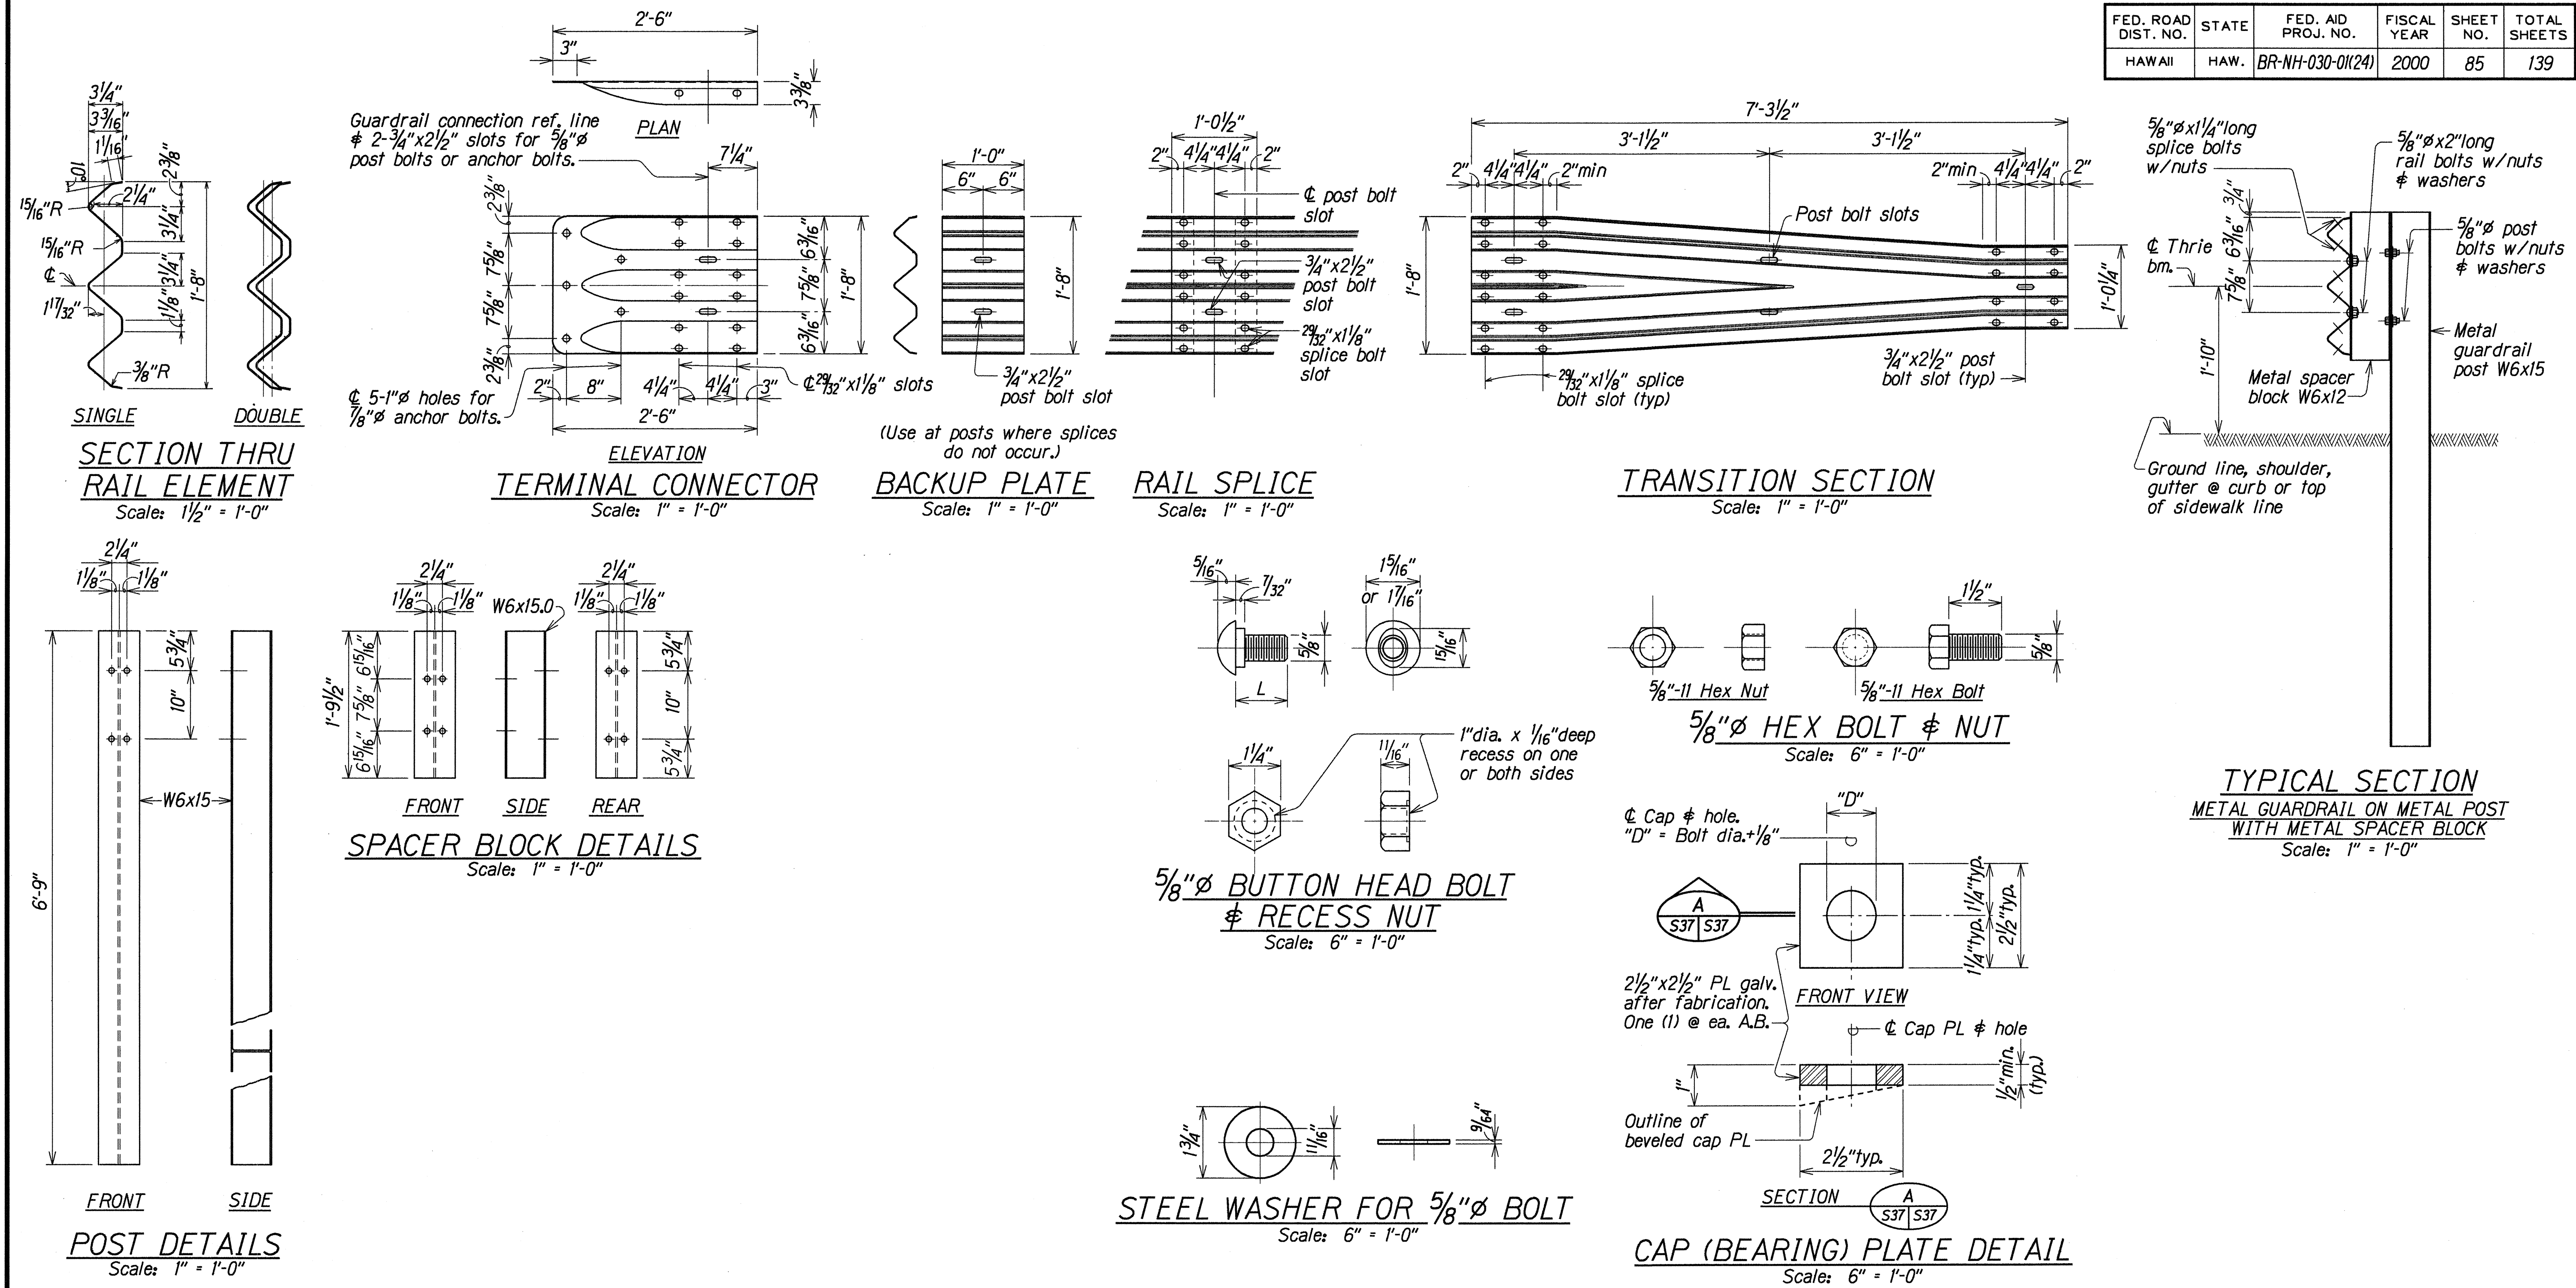

NOTES:

- The work necessary to connect guardrail to concrete end post shall include all labor, materials, tools, equipment and incidentals necessary to complete the work and shall be incidental to Item No. 606.3100, Guardrail Type 3 Thrie Beam on Steel Post and will not be paid for separately.
- See "DOT Standard Plan" Sht.#46 S-1 for guardrail Type 3 thrie beam details and Sht.#TE-50 & #TE-51 for W beam metal guardrail details. Lap terminal connector and rail element in direction of traffic to prevent snagging.
- See "General Notes" on Sht.#S1 for additional guardrail and drilling information.
- All anchor bolts shall be high strength bolts conforming to the requirements of ASTM 325.
- Anchor bolt length shall be such that a snug fit of the elements and full thread engagement plus 1/4" (max) is attained.
- "Terminal Connector" shall be fabricated from 10gauge steel conforming to the requirements of AASHTO M 180.
- "Terminal Connector" and standard spacer, including all anchor bolts, cap PL, nuts and washers, shall be hot-dip galvanized after fabrication.
- Cap PL shall be fabricated from ASTM A 36.
- First 25'-0" of guardrail adjoining "Terminal Connector" shall be galvanized steel and supports spaced as shown on the detail drawings. This section of rail shall be placed on tangent to end post or parallel to roadway, unless conditions at site renders it impossible to do so. Flare point to be determined in field.
- Double (nest 1st panel) thrie beam elements at all end post connections, except on highways with one-way traffic pattern, use single thrie beam elements at end post on trailing end only.
- Where double (nested) beam occur, 12" "Back-up Plate" not required.

METAL GUARDRAIL TYPE 3 THRIE BEAM AND APPURTENANCES DETAILS

STATE OF HAWAII
DEPARTMENT OF TRANSPORTATION
HIGHWAYS DIVISION

POHAKEA STREAM BRIDGE
METAL GUARDRAIL TYPE 3 THRIE BEAM
AND APPURTENANCES DETAILS
HONOAPILANI HIGHWAY WIDENING
North Kihel Road to Kihelani Highway
Fed. Aid Proj. No. BR-NH-030-11(24)

Scale: As Noted Date: Dec, 1998

SHEET No. S37 OF 37 SHEETS