


FED. ROAD DIST. NO.	STATE	FED. AID PROJ. NO.	FISCAL YEAR	SHEET NO.	TOTAL SHEETS
HAWAII	HAW.	NH-A311 (4)	2006	132	180

GENERAL NOTES

DESIGN CRITERIA

- 1- DESIGN SPECIFICATIONS ARE:
AASHTO 'LRFD Bridge Design Specifications', 3rd Edition (2004)
- 2- GEOTECHNICAL REPORT:
"Soils Investigation Report for Puunene Avenue/ Mokulele Highway Widening Project, Puunene, Maui, Hawaii, by Ernest K. Hirata & Associates, Inc., W.O. 99-3144, dated October 1, 1999
- 3- DESIGN LOADS ARE:
- A- DEAD LOADS: Reinforced And Prestressed Concrete 0.160 kcf
Future Asphalt 0.025 ksf
Future Utilities On East Side Of Bridge 0.150 klf
Soil 0.120 kcf
- B- LIVE LOADS HL-93 (Combined as Per Design Specifications)

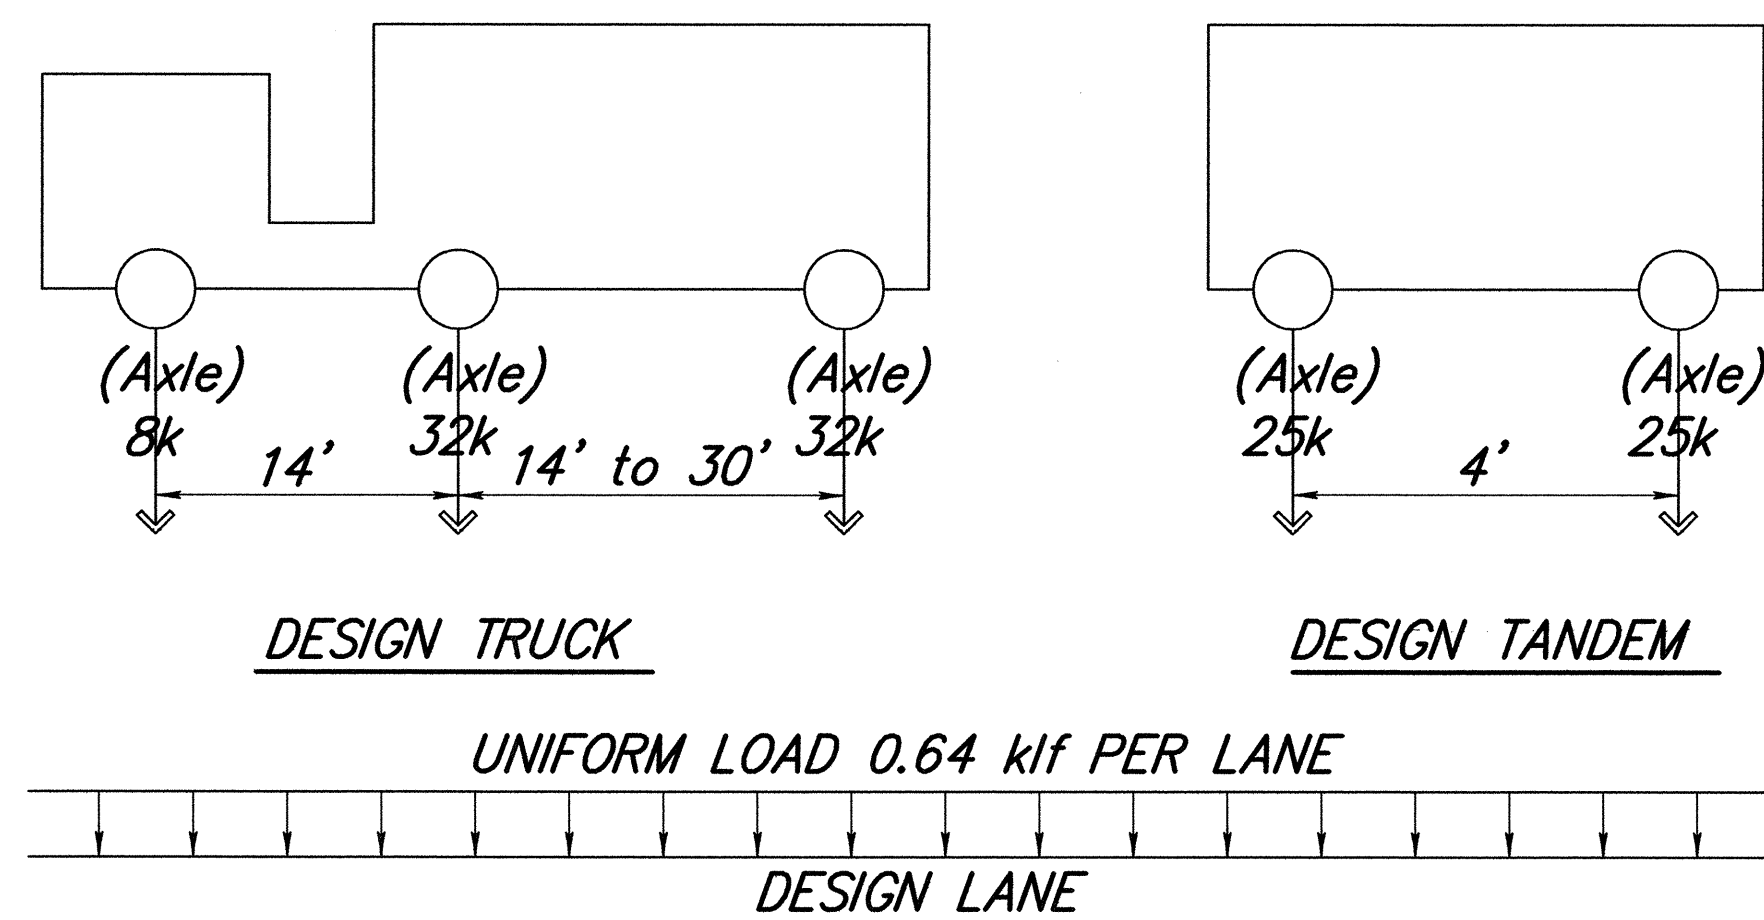

- C- DESIGN SPEED : 55 MPH
- D- WIND LOADS: 100 mph Design Wind Speed At 30 ft Above The Ground For Wind Load On Structures.
- E- SEISMIC LOADS:
- | | |
|-------------------------------|------------|
| Acceleration Coefficient..... | 0.25 G |
| Seismic Zone..... | '3' |
| Importance Category..... | 'Critical' |
| Soil Type..... | '1' |
- F- TRAFFIC RAILING LOADS: In Accordance With Railing Performance Level TL-4.

- 4- MATERIALS ARE:
- A- CONCRETE:
- | | |
|-------------------------------------|---|
| Bridge, Deck Slab and Beams, | |
| Substructure and Footings..... | $f'_c = 4 \text{ ksi}$ |
| Bridge Approach Slab..... | $f'_c = 4 \text{ ksi}$ |
| Box Culverts..... | $f'_c = 4 \text{ ksi}$ |
| Barriers (New & Retrofitted)..... | $f'_c = 4 \text{ ksi}$ |
| Retaining Walls & Footings..... | $f'_c = 4 \text{ ksi}$ |
| Drilled Shafts..... | $f'_c = 4 \text{ ksi}$ |
| Retaining Walls & Footings..... | $f'_c = 4 \text{ ksi}$ |
| AASHTO III Girders..... | $f'_ci = 6 \text{ ksi}$ @ release
$f'_c = 7 \text{ ksi}$ |
| Channel Lining (Class 'A')..... | $f'_c = 3 \text{ ksi}$ |
- These Are 28 Days Strengths Except As Noted

B. CONCRETE ADMIXTURES:

- Shrinkage Reducing Admixture Shall Be Added To The Concrete Mixes For Bridge Deck Slabs, Approach Slabs, Bridge Railings And C.I.P. Box Culvert Top & Bottom Slabs. Refer To The Special Provisions - Part II, Section 601 "Structural Concrete".
- Corrosion Inhibiting Admixture Shall Be Added To The Concrete Mixes For All Concrete (Except Drilled Shafts). Refer To The Special Provisions - Part II, Section 601, "Structural Concrete".

C- REINFORCING STEEL:

Per ASTM A615 Grade 60 (Unless Noted Otherwise).

D- MISCELLANEOUS STEELS:

Per ASTM A36, Hot Dipped Galvanized Per ASTM A123, Unless Noted Otherwise.

E- PRESTRESSING STEEL

1/2" ϕ , 7 - Wire, Low Relaxation Strand Per ASTM A416, Grade 270

F- BEARING

Elastomeric Pads Per The Design Specification

5- SOIL DESIGN PARAMETER :

- A- Foundations Shall Be Designed For The Following Maximum Bearing Values:
- | | |
|--------------------------------|----------|
| Service Limit State..... | 2500 psf |
| Strength Limit State..... | 4500 psf |
| Extreme Event Limit State..... | 7500 psf |

B- Lateral Earth Pressure / Values

	Box Culverts	Retaining Walls
Active.....	55 pcf	45 pcf
Passive.....	300 pcf	300 pcf
Coefficient of Sliding Friction	0.4	

C- Drilled Shafts - See Sheet S-29 For Drilled Shaft Notes

6- DESIGN METHODS AND ALLOWABLE STRESSES ARE:

A- REINFORCED CONCRETE: Strength & Service Limit State.

B- SEISMIC DESIGN: Extreme Event Limit State.

C- BRIDGE SUPERSTRUCTURE:

Service Limit State, With Allowable Stresses.

Initial $FC = 0.60 f'_ci$

Initial $FT = 0.24 f'_ci$

Final [Sum Of Effective Prestress

And Permanent Loads] $FC = 0.45 f'_c$

Final [Live Load + 1/2 Sum Of Effective

Prestress And Permanent Loads] $FT = 0.4 f'_c$

REINFORCING NOTES

- ACI STANDARD RADII SHALL BE USED TO BEND ALL REINFORCEMENT UNLESS NOTED OTHERWISE. ALL BEND DIMENSIONS GIVEN ARE OUT TO OUT OF BARS
- BAR SPACINGS ARE GIVEN IN INCHES UNLESS NOTED OTHERWISE.
- EXCEPT AS NOTED ON THE PLANS, CONCRETE COVER TO REINFORCEMENT (MAIN BARS UNLESS NOTED OTHERWISE) SHALL BE:

Bridge Deck Top, Riding Surface	2 in, -0 in, +3/8"
Bridge Deck Bottom	1 1/2 in
Abutments, Frontface.....	2 in
Abutments, Backface.....	2 in
Headwalls, Retaining Walls, Frontface.....	2 in

Headwalls, Retaining Walls, Backface (Formed).....	2 in
Footings, Top	2 in
Footings, Bottom	3 in
Footings, Sides	3 in
Culvert Top Slab, Top & Bottom.....	2 in
Culvert Bottom Slab, Bottom.....	3 in
Culvert Bottom Slab, Top.....	2 in
Culvert Walls, Exterior.....	2 in
Culvert Walls, Interior	2 in

CONSTRUCTION NOTES:

- CONSTRUCTION SPECIFICATIONS ARE THE 'HAWAII STANDARD SPECIFICATIONS FOR ROAD, BRIDGE AND PUBLIC WORKS CONSTRUCTION' 1994, AND THE AASHTO LRFD BRIDGE CONSTRUCTION SPECIFICATIONS, 1998, AND SPECIAL PROVISIONS THERETO
- ALL EXPOSED EDGES OF CONCRETE SHALL BE CHAMFERED 3/4 in x 3/4 in UNLESS NOTED OTHERWISE.
- CONSTRUCTION JOINTS SHALL BE LOCATED ONLY AT THOSE LOCATIONS SHOWN ON THE PLANS, UNLESS OTHERWISE APPROVED BY THE ENGINEER.
- THE CONTRACTOR SHALL VERIFY ALL SITE CONDITIONS AND NOT RELY UPON THESE PLANS FOR ACCESS ROAD OR STREAM LOCATION, ETC
- THE CONTRACTOR SHALL DETERMINE THE LOCATION OF ALL UTILITIES AND AVOID DAMAGE THERETO.

OTHER NOTES


- ALL STATIONS AND LONGITUDINAL DIMENSIONS ARE MEASURED ALONG THE BASELINES.
- ALL DIMENSIONS ARE HORIZONTAL OR VERTICAL UNLESS NOTED OTHERWISE. ALL SECTIONS ARE CUT HORIZONTALLY OR VERTICALLY UNLESS NOTED OTHERWISE.
- ALL VIEWS ARE LOOKING UPSTATION UNLESS NOTED OTHERWISE.
- ALL ELEVATIONS ARE REFERRED TO MEAN SEA LEVEL.

LOAD CAPACITY RATINGS

LOAD RATING FACTORS (RF)

ARE AS FOLLOWS:

- BOX CULVERT @ STA. 336+90
A. INVENTORY LEVEL RF = 2.176
B. OPERATING LEVEL RF = 3.632
- WAIAKOA-UKA BRIDGE
A. INVENTORY LEVEL RF = 1.0
B. OPERATING LEVEL RF = 1.55

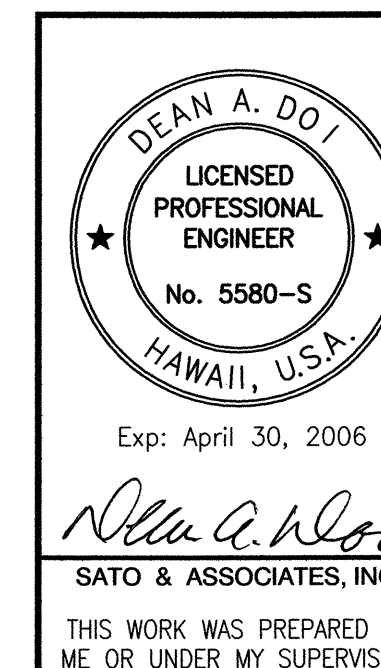


STATE OF HAWAII DEPARTMENT OF TRANSPORTATION HIGHWAYS DIVISION	
GENERAL NOTES	
MOKULELE HIGHWAY WIDENING Vicinity of Kealia Pond Driveway to Piilani Highway Federal-Aid Project No. NH-A311 (4) Scale: as Shown Date: July 2005	
SHEET No. S-1 OF 35 SHEETS	

FED. ROAD DIST. NO.	STATE	FED. AID PROJ. NO.	FISCAL YEAR	SHEET NO.	TOTAL SHEETS
HAWAII	HAW.	NH-A311(4)	2006	133	180

SYMBOLS AND ABBREVIATIONS

Drawing (Plan, Elevation, Section) Designation

Sheet No Where Drawing Came From

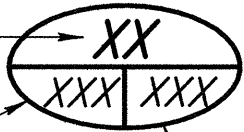


Sheet No Where Drawing is Shown

Drawing Reference

Detail Designation

Sheet No Where Detail Came From

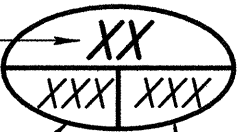


Sheet No Detail is Shown

Detail Reference

Section Designation

Sheet No Where Section Came From

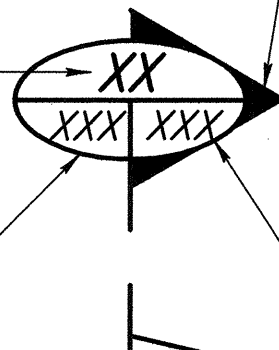


Direction of Section

Sheet No Section is Shown

Section Reference

Side Considered

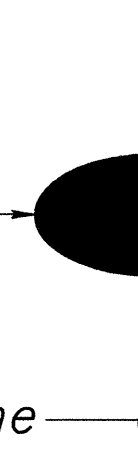

Cut Line

Sheet No Where Side Beyond Cut Line is Shown

Match Line Reference

& And
L Angle
@ At
BL Base Line
CL Center Line
C Channel
Ø Diameter
% Percent
PL Property Line
⊥ Perpendiculaire
// Parallele
Number, Pound

Abut Abutment
AC Asphaltic Concrete
Adj Adjacent
Alt Alternate
Approx Approximate
Az Azimuth

Bal Balance
Bet, Btwn Between
Blk Block
Blkg Blocking
BF Both Faces
BFE Bottom Footing Elevation
BoF Bottom of Footing
Bk Back
Blt Bolt
Bm Beam
(B), Bot Bottom
Br Bridge
Brg, Brgs Bearing, Bearings
BVC Beginning of Vertical Curve
BOCW Bottom Cut-off Wall
BW Bottom of Wall

Cant Cantilever
Cond Condition
Cont Continue
CF Cubic Feet
CiP Cast in Place
CIP Cast Iron Pipe
Cl, Clr Clear
Col Column

Conc Concrete
Cond Condition
Conn Connection
Const Construction
Cont Continuous
CRM Cement Rubble Masonry
CY, Cu Yd Cubic Yard
CJ Contraction Joint
C/J Construction Joint

Dbl Double
Det, Dtl Detail
Dia Diameter
Dim Dimension
Dist Distance
Dn Down
Dwg, Dwgs Drawing, Drawings

E East
(E), Exist Existing
Ea Each
EF Each Face
EJ Expansion Joint
Elec Electrical
El, Elev Elevation
Emb Embankment
EP Edge of Pavement
Eq Equal
Est Estimated
EW Each Way
Exc Excavation
Exp Expansion
Ext Exterior

(F) Fixed
F'c Specified Strength of Concrete
F'ci Strength of Concrete at Time of Initial Prestress
FF Front Face
Fig Figure
Fin Finish
Fin Gr Finish Grade

Ftg Footing
Frmg Framing

Ga Gage, Gauge
Galv Galvanized
Gir, G Girder
GRP, Grp Grouted Rubbled Paving
Gr Grade
Grd Groud

(H) Hinge
Horiz Horizontal
HS High Strenght
Ht Height
Hwy Highway

IB Inbound
IF Inside Face
In Inch
Int Interior
Inv Invert

Jt Joint

ksi Kips Per Square Inch
ksf Kips Per Square Feet
kcf Kips Per Cubic Feet
klf Kips Per Linear Foot

L Length
LBS, lb, lbs Pound, Pounds
Lg Long
Longit Longitudinal
LS Lump Sum
Lt Left
Ltg Lighting Standard

Mfr Manufacturer
Mh Man Hole
Mas Masonry
Mat Material
Max. Maximum
Mech Mechanical
Met, Mtl Metal
Min. Minimum
Misc Miscellaneous

N North
NIC Not in Contract
NB North Bound
NF Near Face
No. Number
NTS Not to Scale

OB Outbound
o.c., O.C. On Center
OD Outside Diameter
OG Outside Girder
Opng Opening
Opp Opposite
o/s, O/S Offset

Pr Pair
Pvm't Pavement
Perf Perforated
PC Point of Curvature
PCC Portland Cement Concrete
psf Pound per Square Foot
psi Pound per Square Inch
PG-() Prestressed Girder-(Type)
PL Plate
P/S Prestressed Strands
PB Pull Box

R Radius
RF Rear Face
Ref Reference
Rev Revised
Reinf Reinforcement

Req'd Required
Rt Right
R/W Right of Way
Rdwy Roadway

S South
SB South Bound
Sc Scale
Sched Schedule
Sect Section
SF Square Foot
Shldr Shoulder
Sht Sheet
Sim Similar
Sp Space
Spcg Spacing
Spcd Spaced
Spcg Spacing
Spec Specification
Sprd Spread
Sprd Spread
Sq Square
Sta Station
Std Standard
Stl Steel
Stirr Stirrup
Str Straigh
Struct Structural
Sym Symmetrical
Sys System

U.O.N. Unless Otherwise Noted

Var Varies
Ver Verify
VC Vertical Curve
Vert Vertical
Vol Volume

(T) Top
T&B Top and Bottom
Temp Temperature
Thk Thick, Thickness
Thru Through
ToD Top of Deck
ToF Top of Footing
Tot Total
ToW, TW Top of Wall
Transv Transverse
Typ. Typical

U.O.N. Unless Otherwise Noted

Var Varies
Ver Verify
VC Vertical Curve
Vert Vertical
Vol Volume

W West
w/ or W/ With
Wt Weight
WWF Welded Wire Fabric
WW Wingwall
w/o or W/O Without
Wd Wood

DATE: _____
SURVEY PLOTTED BY: _____
DRAWN BY: _____
CHECKED BY: _____
ORIGINAL PLAN: _____
NOTE BOOK: _____
NO. _____

Date Plotted: Mon, 13 Feb 2006 - 9:09am
File Name: S:\m9901\1\A\struct's-02.dwg




STATE OF HAWAII
DEPARTMENT OF TRANSPORTATION
HIGHWAYS DIVISION
ABBREVIATION LIST
MOKULELE HIGHWAY WIDENING
Vicinity of Kealia Pond Driveway
to
Piilani Highway
Federal-Aid Project No. NH-A311 (4)
Scale: as Shown Date: July 2005
SHEET No. S - 2 OF 35 SHEETS

INDEX OF STRUCTURAL DRAWINGS

SHEET NO.	DRAWING NO.	TITLE
132	S-1	GENERAL NOTES
133	S-2	ABBREVIATION LIST
134	S-3	LOCATION-KEY PLAN / INDEX OF STRUCTURAL DRAWINGS
135	S-4	BOX CULVERT STA. 336+90, LAYOUT PLAN
136	S-5	BOX CULVERT STA. 336+90, REINFORCING PLAN
137	S-6	BOX CULVERT STA. 336+90, INLET AND OUTLET ELEVATIONS AND DETAILS
138	S-7	BOX CULVERT STA. 336+90, LONGITUDINAL/CROSS SECTIONS & DETAILS
139	S-8	BOX CULVERT REINFORCING DETAILS - CROSS SECTION
140	S-9	BOX CULVERT STA. 336+90, HEADWALL DETAILS
141	S-10	BOX CULVERT STA. 336+90, HEADWALL DETAILS
142	S-11	BOX CULVERT STA. 336+90, WING WALLS 1 & 2 - ELEVATIONS & DETAILS
143	S-12	BOX CULVERT STA. 336+90, WING WALLS 1 & 2 - SECTIONS & SCHEDULE
144	S-13	BOX CULVERT STA. 336+90, WING WALLS 3 & 4 - ELEVATIONS & DETAILS
145	S-14	BOX CULVERT STA. 336+90, WING WALLS 3 & 4 - SECTIONS & SCHEDULE
146	S-15	RETAINING WALL ELEVATIONS AND DETAILS
147	S-16	RETAINING WALL LAYOUTS, SECTION & SCHEDULE
	S-17	NOT USED
148	S-18	DRAIN LINE "D" DETAILS
149	S-19	WAIAKOA-UKA BRIDGE LAYOUT PLAN
150	S-20	WAIAKOA-UKA BRIDGE FOUNDATION PLAN
151	S-21	WAIAKOA-UKA BRIDGE, LONGITUDINAL SECTION & ELEVATION
152	S-22	WAIAKOA-UKA BRIDGE, DECK FRAMING PLAN
153	S-23	WAIAKOA-UKA BRIDGE CROSS SECTION
154	S-24	WAIAKOA-UKA BRIDGE DECK REINFORCING PLAN-1
155	S-25	WAIAKOA-UKA BRIDGE DECK REINFORCING PLAN-2
156	S-26	WAIAKOA-UKA BRIDGE, ABUTMENT NO. 1 PLAN & ELEVATION
157	S-27	WAIAKOA-UKA BRIDGE, ABUTMENT NO. 2 PLAN & ELEVATION
158	S-28	WAIAKOA-UKA BRIDGE, PIER PLAN & ELEVATION
159	S-29	WAIAKOA-UKA BRIDGE, DRILLED SHAFT DETAILS
160	S-30	WAIAKOA-UKA BRIDGE, ABUTMENT DETAILS
161	S-31	WAIAKOA-UKA BRIDGE, BEAM "C" - PLAN & SECTION
162	S-32	WAIAKOA-UKA BRIDGE, GIRDER DETAILS
163	S-33	WAIAKOA-UKA BRIDGE, WING WALL DETAILS
164	S-34	WAIAKOA-UKA BRIDGE, WING WALL SECTIONS & SCHEDULE
165	S-35	EXISTING WAIAKOA BRIDGE RAILING RETROFIT
166	S-36	EXISTING WAIAKOA BRIDGE RAILING RETROFIT DETAILS

35 Sheets Total

FED. ROAD DIST. NO.	STATE	FED. AID PROJ. NO.	FISCAL YEAR	SHEET NO.	TOTAL SHEETS
HAWAII	HAW.	NH-A311(4)	2006	134	180

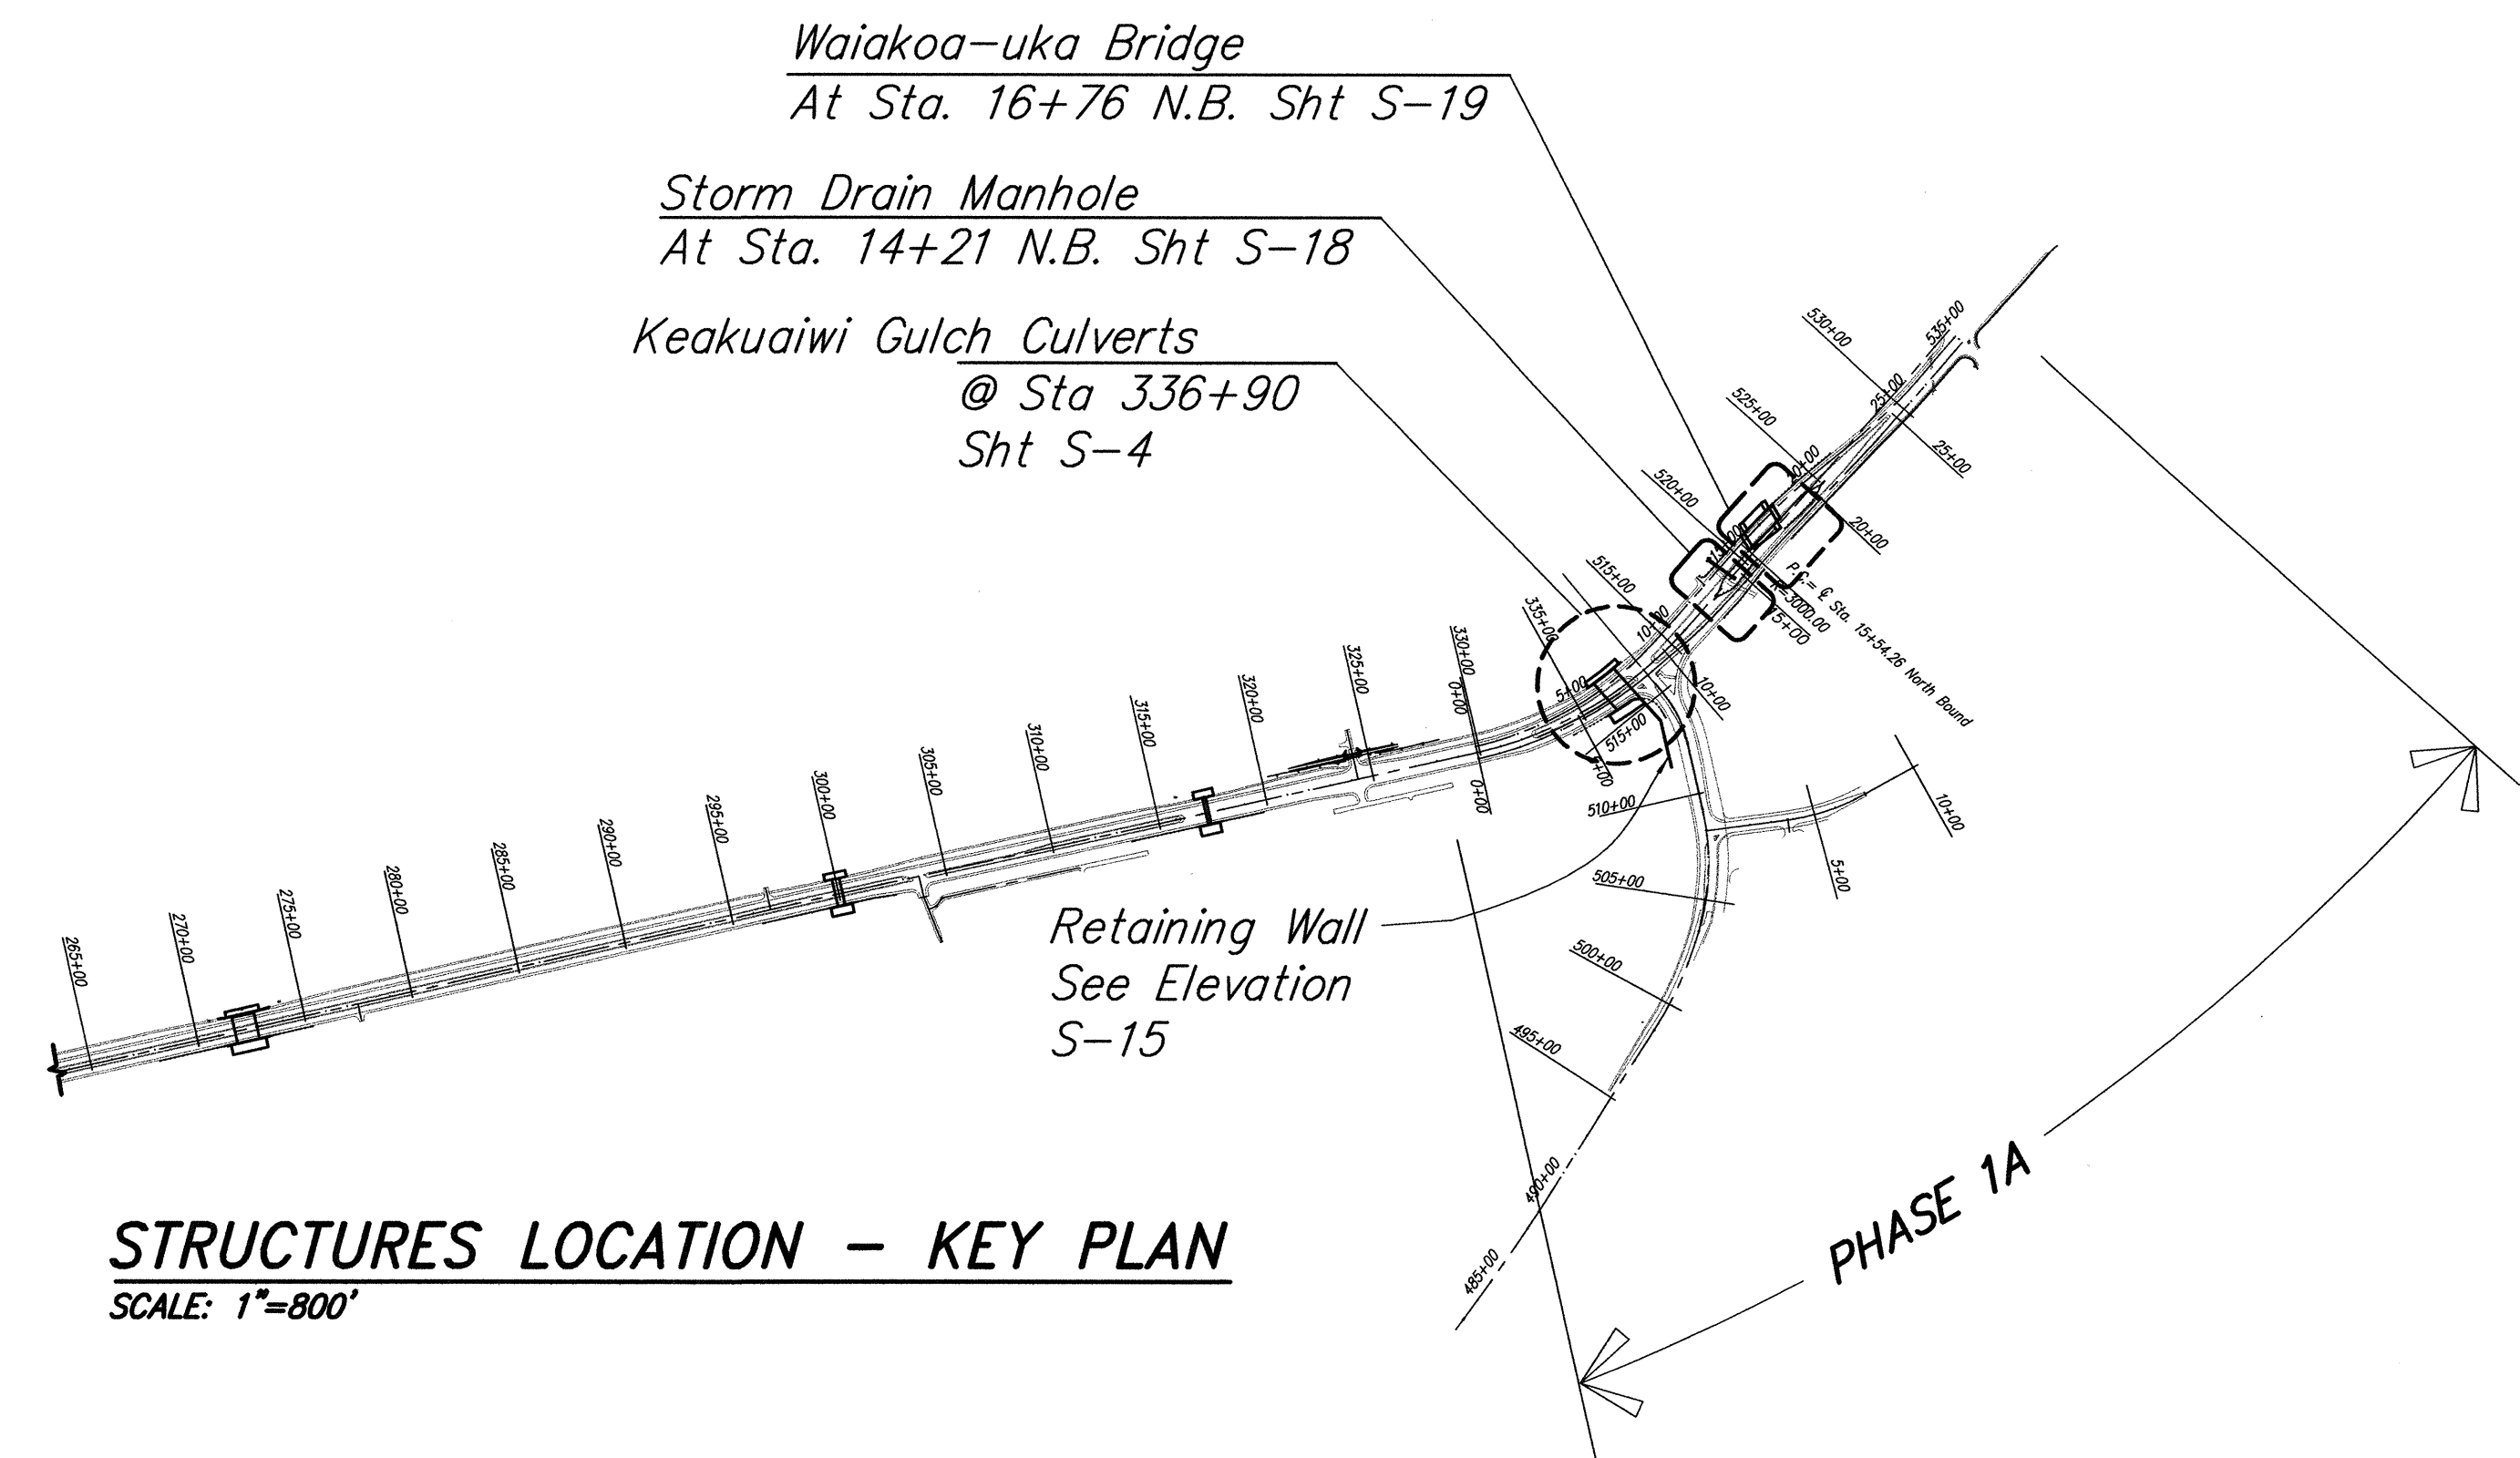


STRUCTURES LOCATION - KEY PLAN
SCALE: 1"=800'

DEAN A. DO I
LICENSED
PROFESSIONAL
ENGINEER
No. 5580-S
HAWAII, U.S.A.
Exp: April 30, 2006
SATO & ASSOCIATES, INC.
THIS WORK WAS PREPARED BY
ME OR UNDER MY SUPERVISION

STATE OF HAWAII
DEPARTMENT OF TRANSPORTATION
HIGHWAYS DIVISION
LOCATION-KEYPLAN
& INDEX OF STRUCTURAL DRAWINGS
MOKULELE HIGHWAY WIDENING
Vicinity of Kealia Pond Driveway
to
Piilani Highway
Federal-Aid Project No. NH-A311 (4)
Scale: as Shown Date: July 2005
SHEET No. S-3 OF 35 SHEETS

FED. ROAD DIST. NO.	STATE	FED. AID PROJ. NO.	FISCAL YEAR	SHEET NO.	TOTAL SHEETS
HAWAII	HAW.	NH-A311(4)	2006	135	180

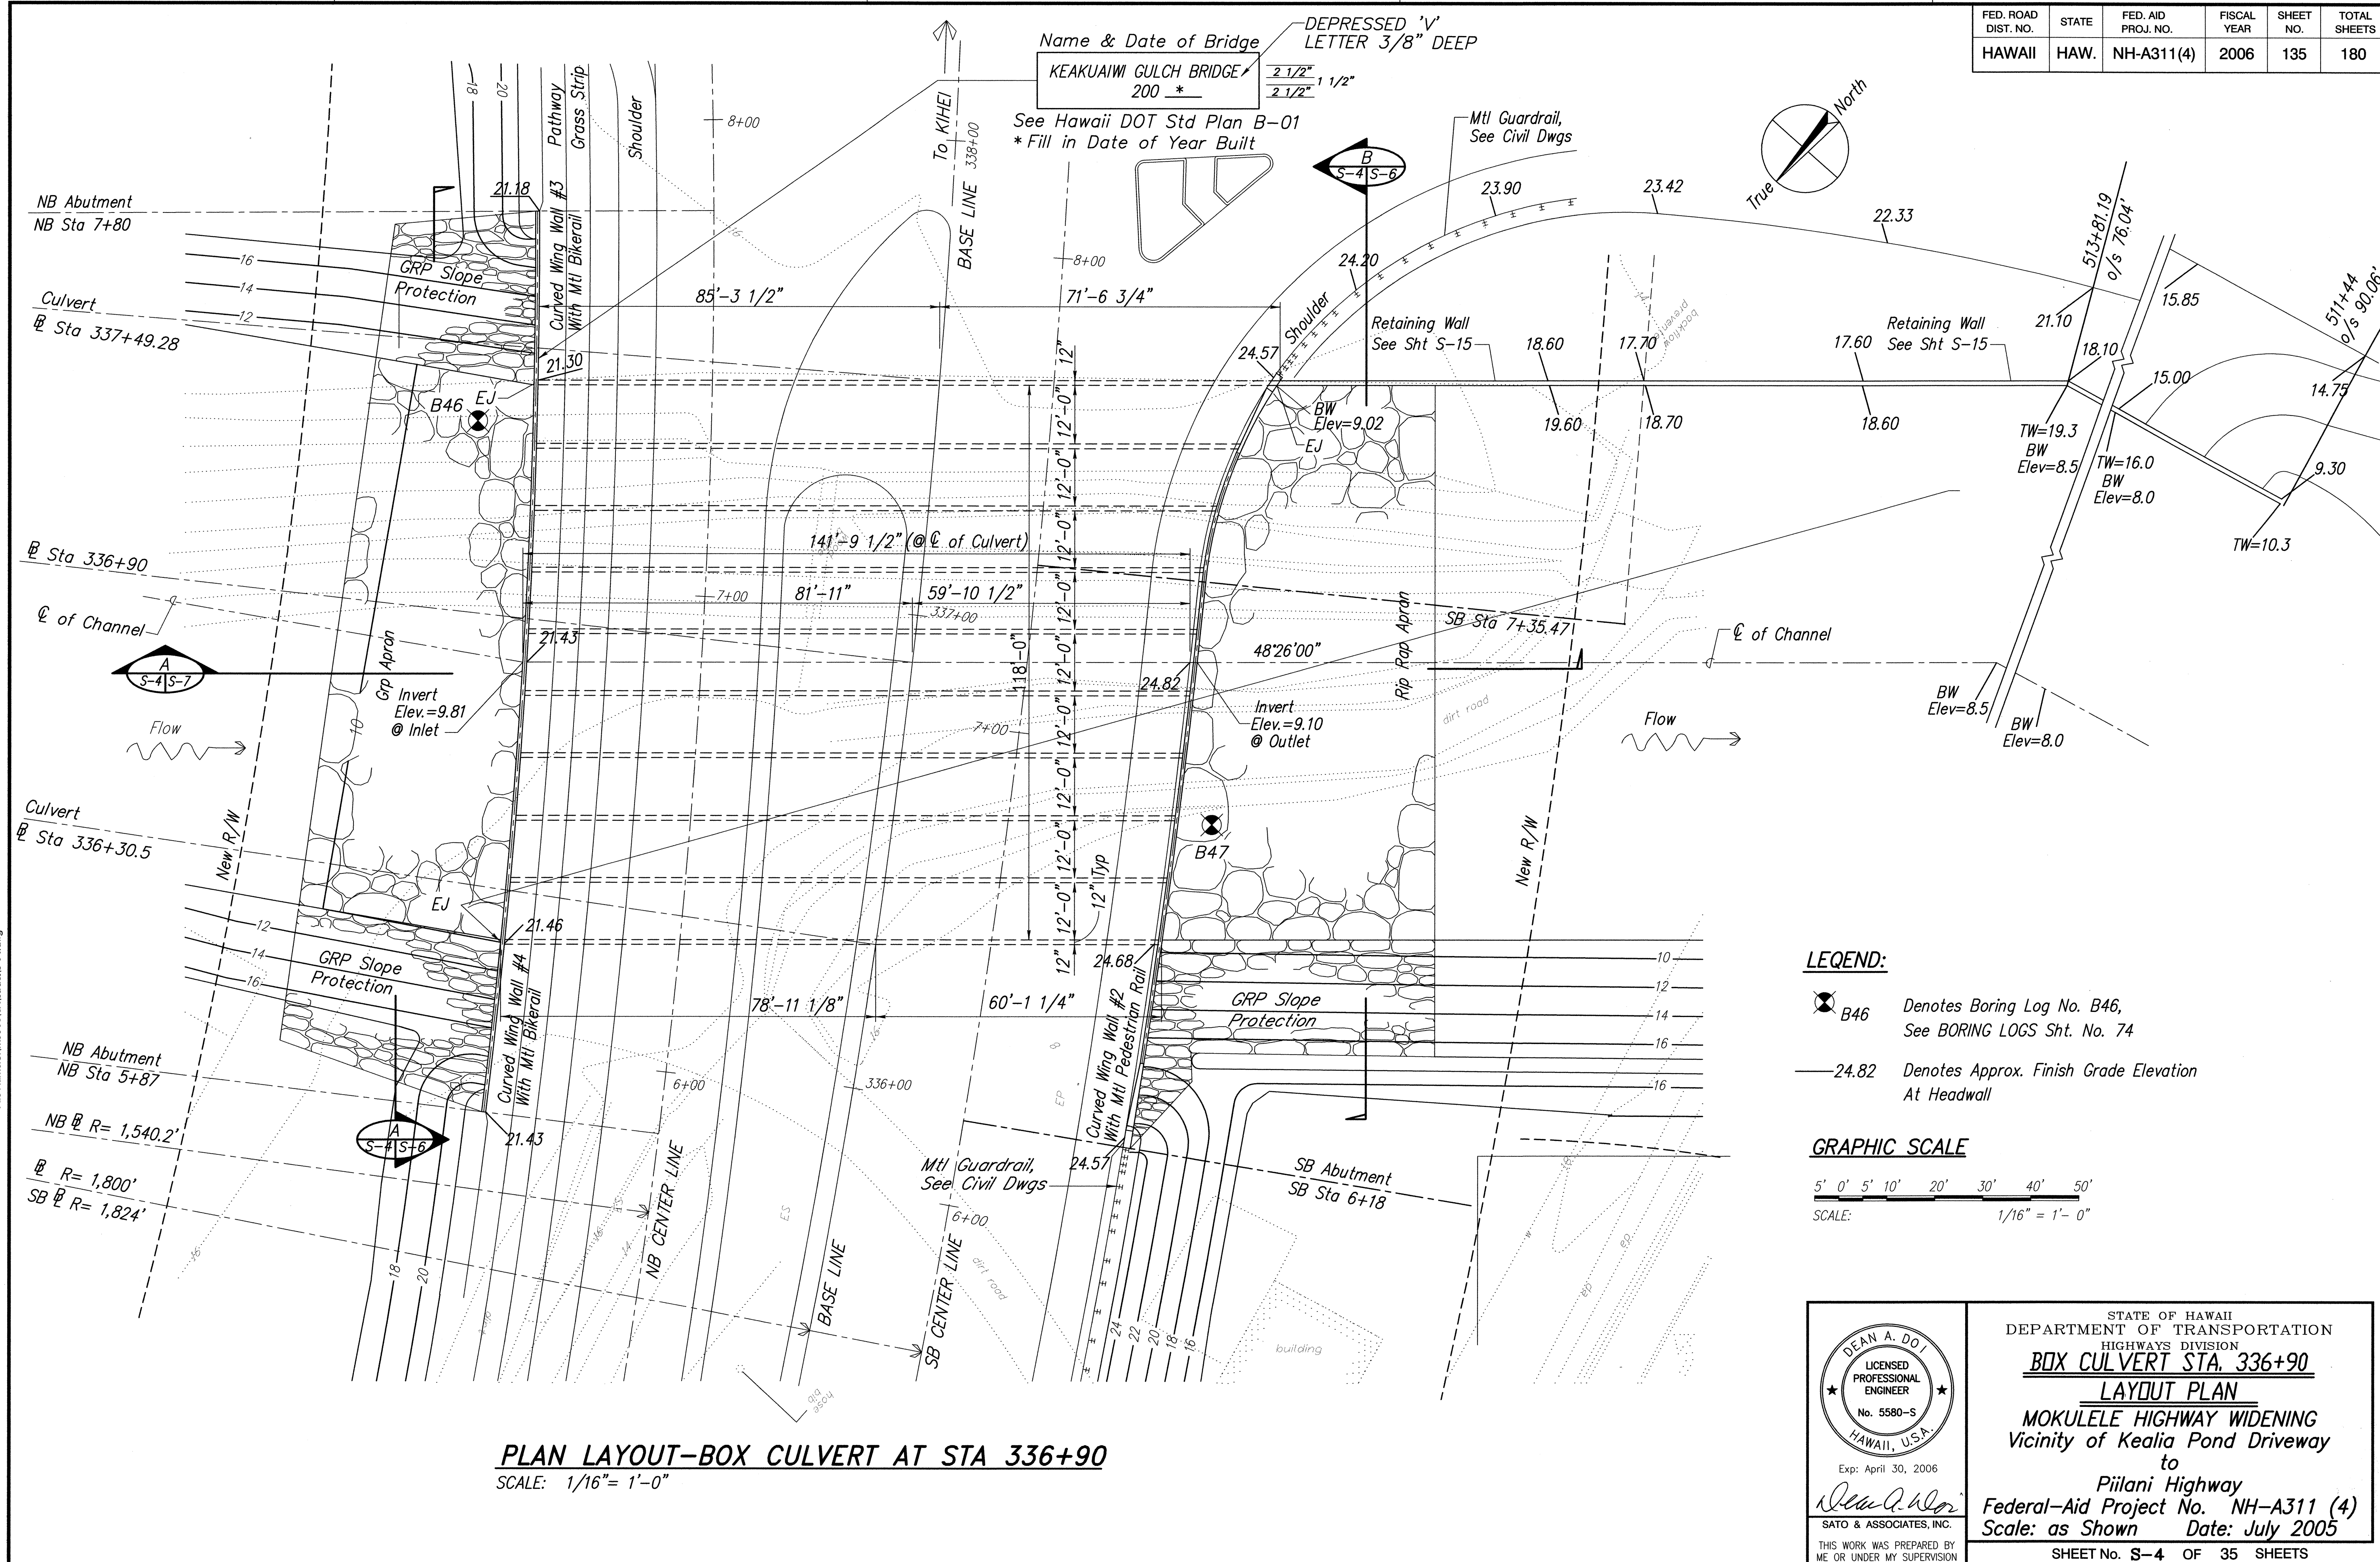

LEGEND:

⊗ B46 Denotes Boring Log No. B46, See BORING LOGS Sht. No. 74

—24.82 Denotes Approx. Finish Grade Elevation At Headwall

GRAPHIC SCALE

5' 0' 5' 10' 20' 30' 40' 50'

SCALE: 1/16" = 1'-0"

PLAN LAYOUT-BOX CULVERT AT STA 336+90
 SCALE: 1/16" = 1'-0"

DEAN A. DOI
 LICENSED PROFESSIONAL ENGINEER
 No. 5580-S
 HAWAII, U.S.A.
 Exp: April 30, 2006

STATE OF HAWAII
 DEPARTMENT OF TRANSPORTATION
 HIGHWAYS DIVISION

BOX CULVERT STA. 336+90
LAYOUT PLAN




MOKULELE HIGHWAY WIDENING
 Vicinity of Kealia Pond Driveway
 to
 Piilani Highway
 Federal-Aid Project No. NH-A311 (4)
 Scale: as Shown Date: July 2005

SHEET No. S-4 OF 35 SHEETS

ORIGINAL PLAN DATE: _____
 DRAWN BY: _____
 TRACED BY: _____
 QUANTITIES BY: _____
 CHECKED BY: _____

DATE PLOTTED: Mon, 13 Feb 2006 - 9:11 am
 File Name: S:\m990\1\A\struct's-04.dwg

FED. ROAD DIST. NO.	STATE	FED. AID PROJ. NO.	FISCAL YEAR	SHEET NO.	TOTAL SHEETS
HAWAII	HAW.	NH-A311(4)	2006	136	180

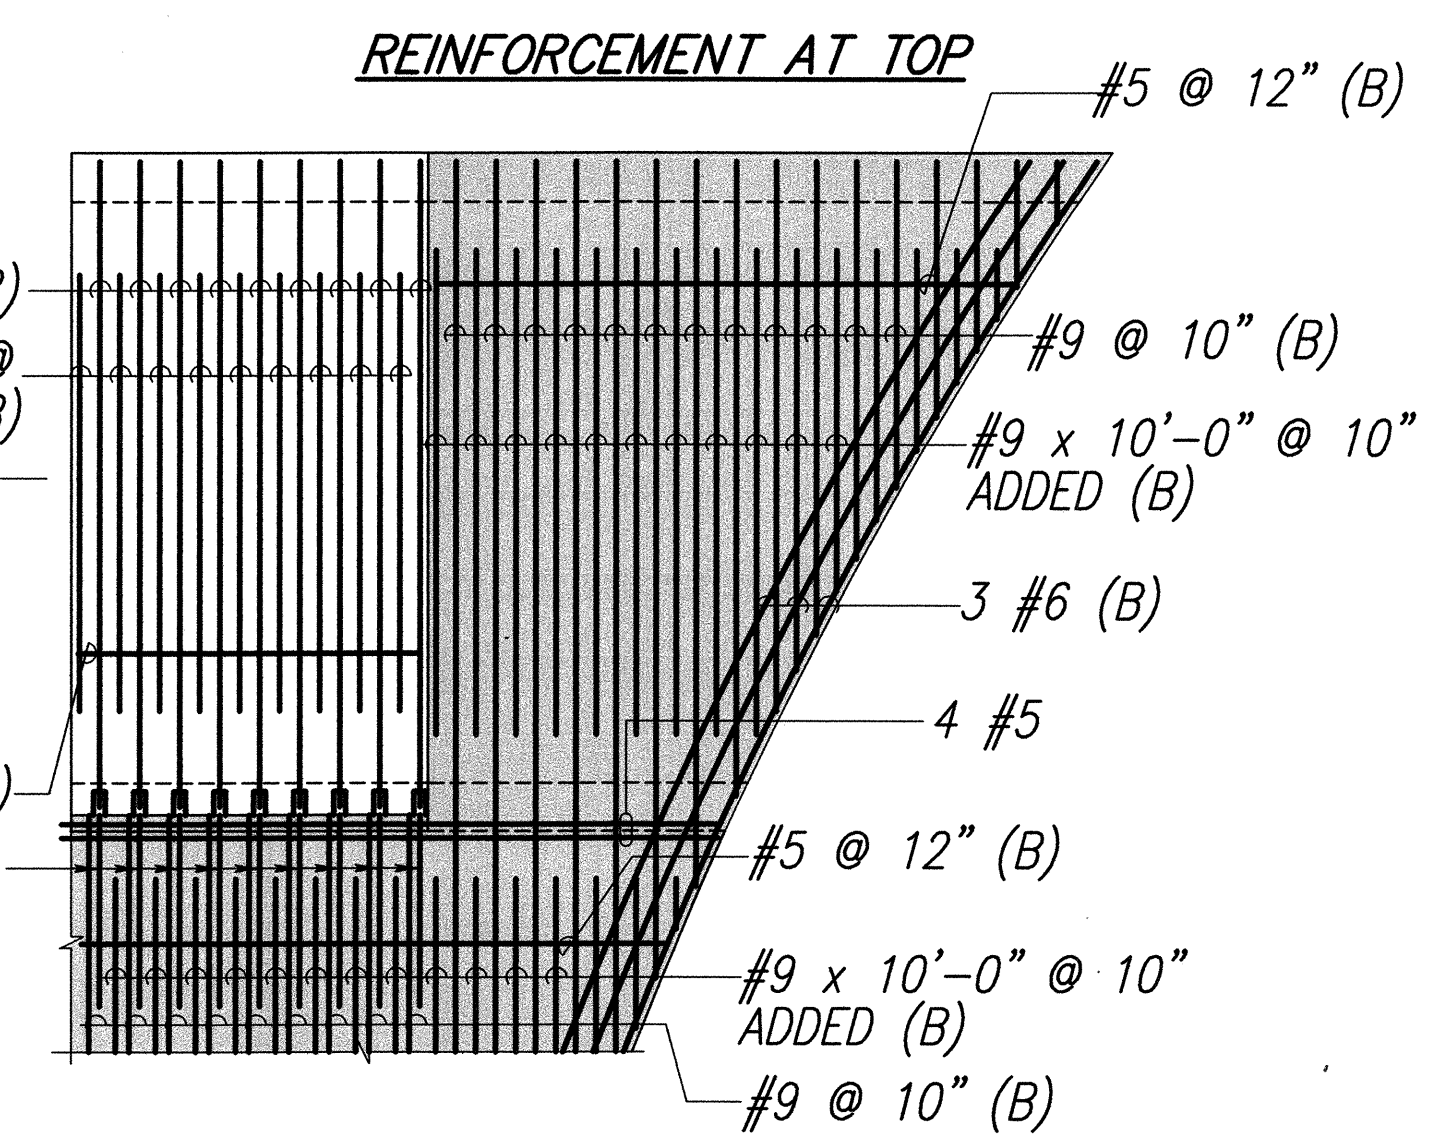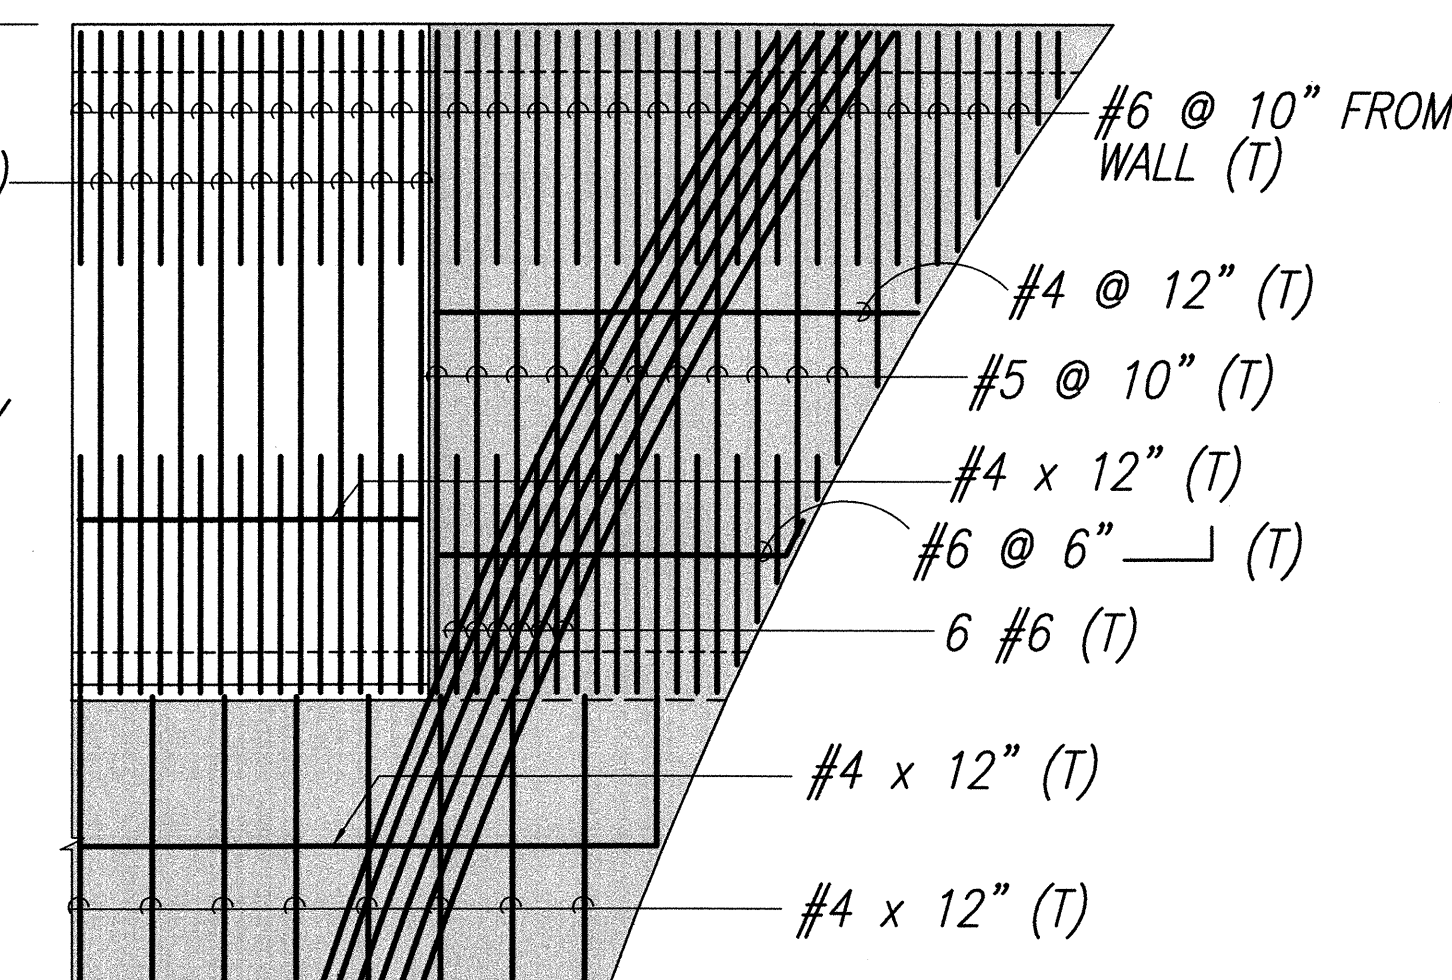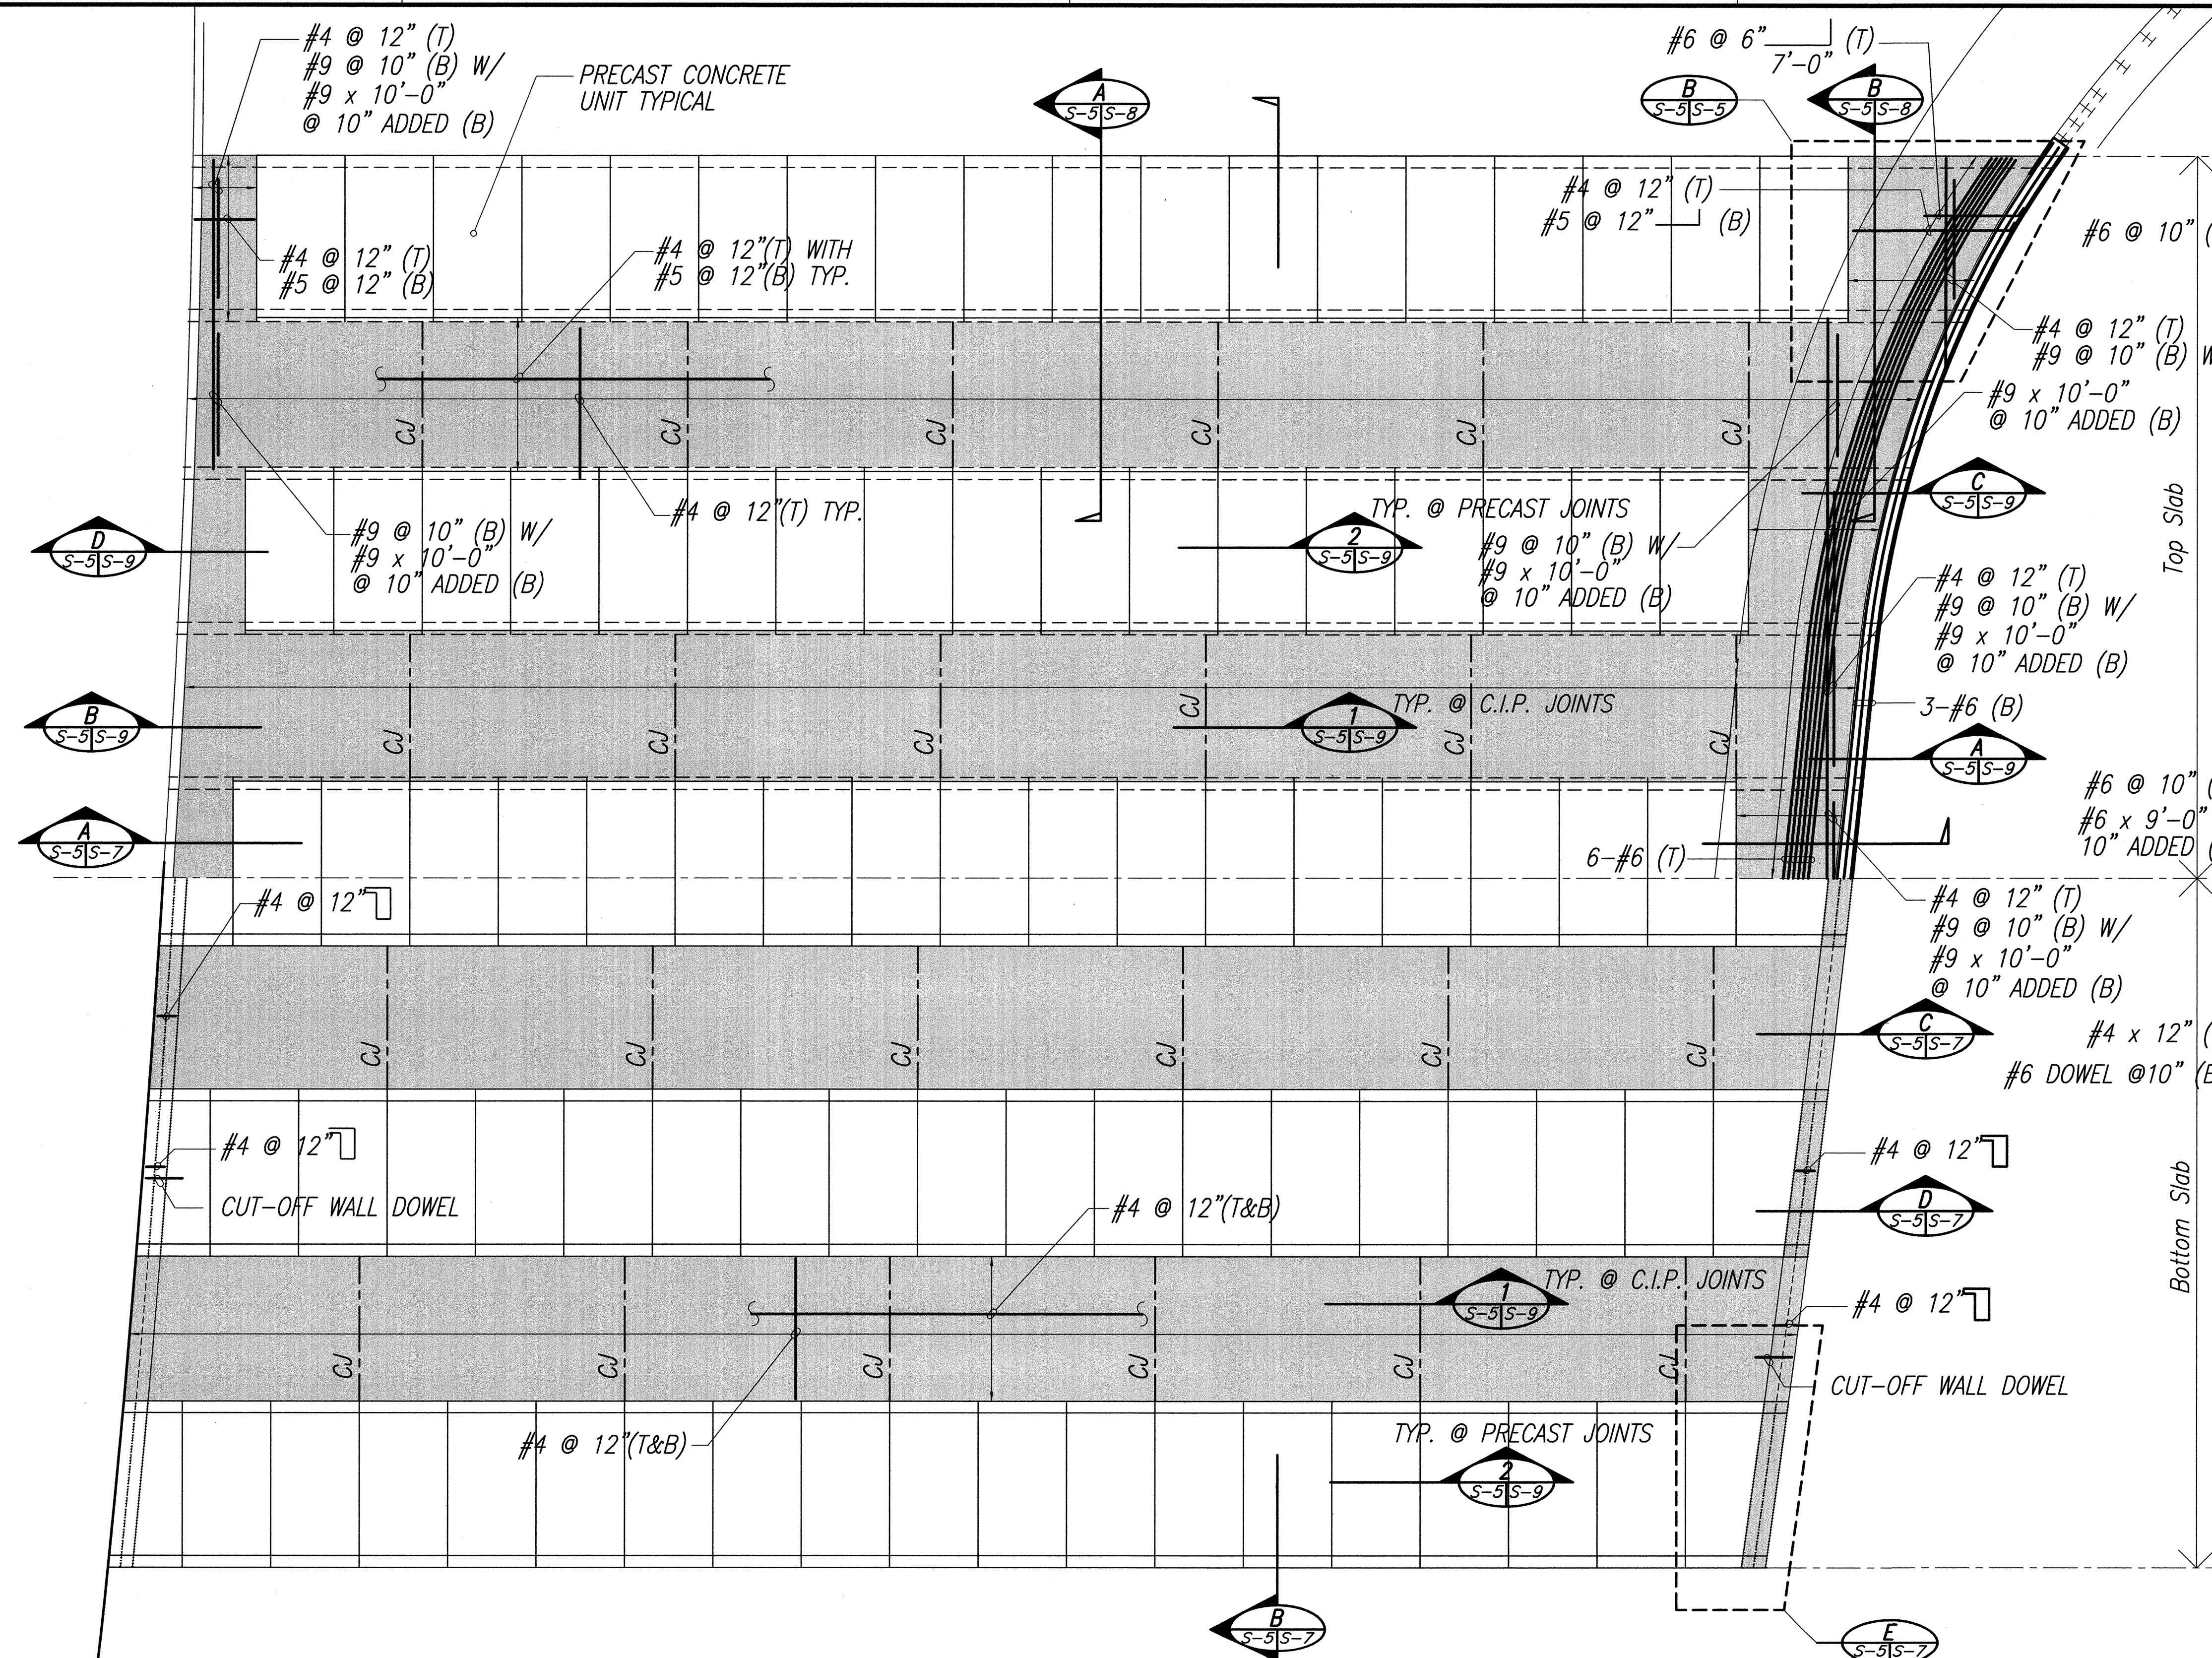

TOP SLAB REINFORCEMENT
SCALE: 1/4" = 1'-0"

LEGEND
CJ CONSTRUCTION JOINT
(SEE DETAIL 1/S-9)

PLAN REINFORCEMENT-BOX CULVERT AT STA 336+90
SCALE: 1/8" = 1'-0"

GRAPHIC SCALE:
4' 2' 0' 2' 4' 8' 12' 16'
SCALE: 1/8" = 1'-0"

DEAN A. DOJ
LICENSED PROFESSIONAL ENGINEER
No. 5580-S
HAWAII, U.S.A.
Exp: April 30, 2006
Dean A. Doj
SATO & ASSOCIATES, INC.
THIS WORK WAS PREPARED BY ME OR UNDER MY SUPERVISION

STATE OF HAWAII
DEPARTMENT OF TRANSPORTATION
HIGHWAYS DIVISION
BOX CULVERT STA. 336+90
REINFORCING PLAN
MOKULELE HIGHWAY WIDENING
Vicinity of Kealia Pond Driveway
to
Piilani Highway
Federal-Aid Project No. NH-A311 (4)
Scale: as Shown Date: July 2005
SHEET No. S-5 OF 35 SHEETS

DATE: _____
SURVEY PLOTTED BY: _____
DRAWN BY: _____
CHECKED BY: _____
NOTE BOOK: _____
QUANTITIES BY: _____
CHECKED BY: _____
No. _____



FED. ROAD DIST. NO.	STATE	FED. AID PROJ. NO.	FISCAL YEAR	SHEET NO.	TOTAL SHEETS
HAWAII	HAW.	NH-A311(4)	2006	137	180

LEGEND:

EJ: Expansion Joint

CJ: Contraction Joint or Construction Joint
See Detail



TOF 9.81: Top of Wingwall Footing Elevation

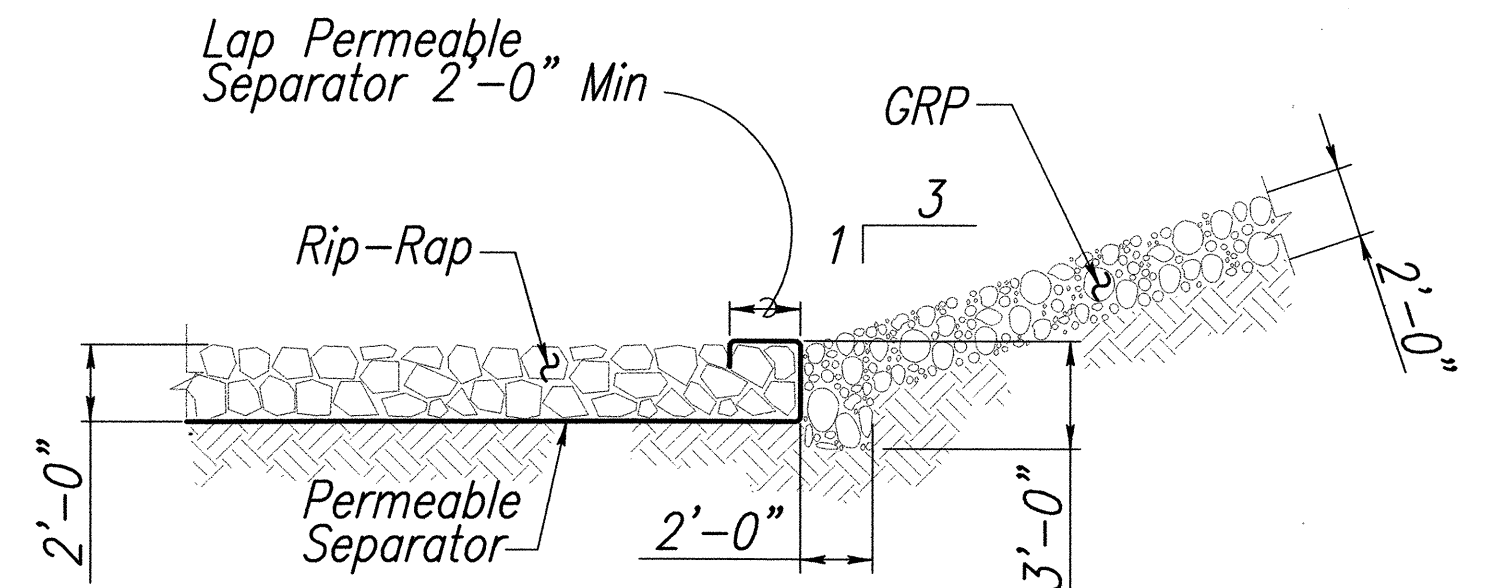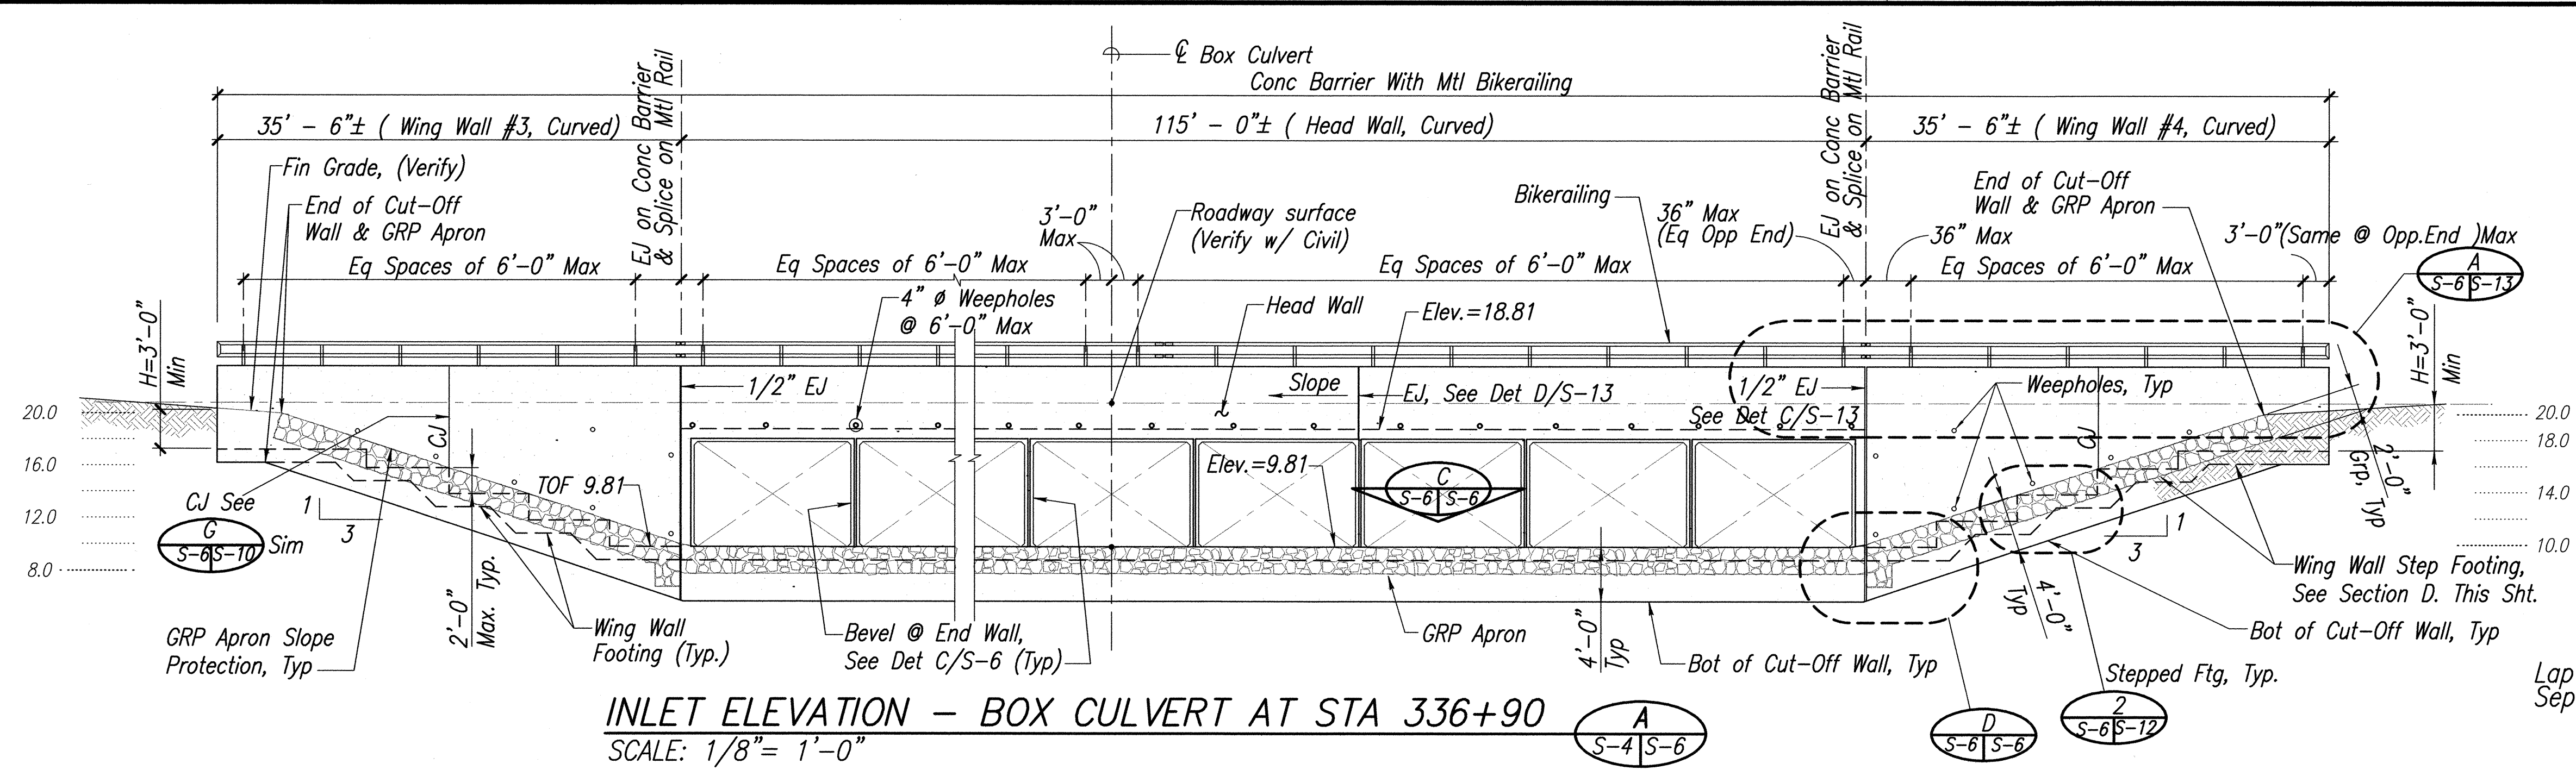


NOTE:

Neither Width Nor Thickness of a Single Stone Shall be Less Than one-Third its Length.

SECTION D
SCALE: 3/16" = 1'-0"

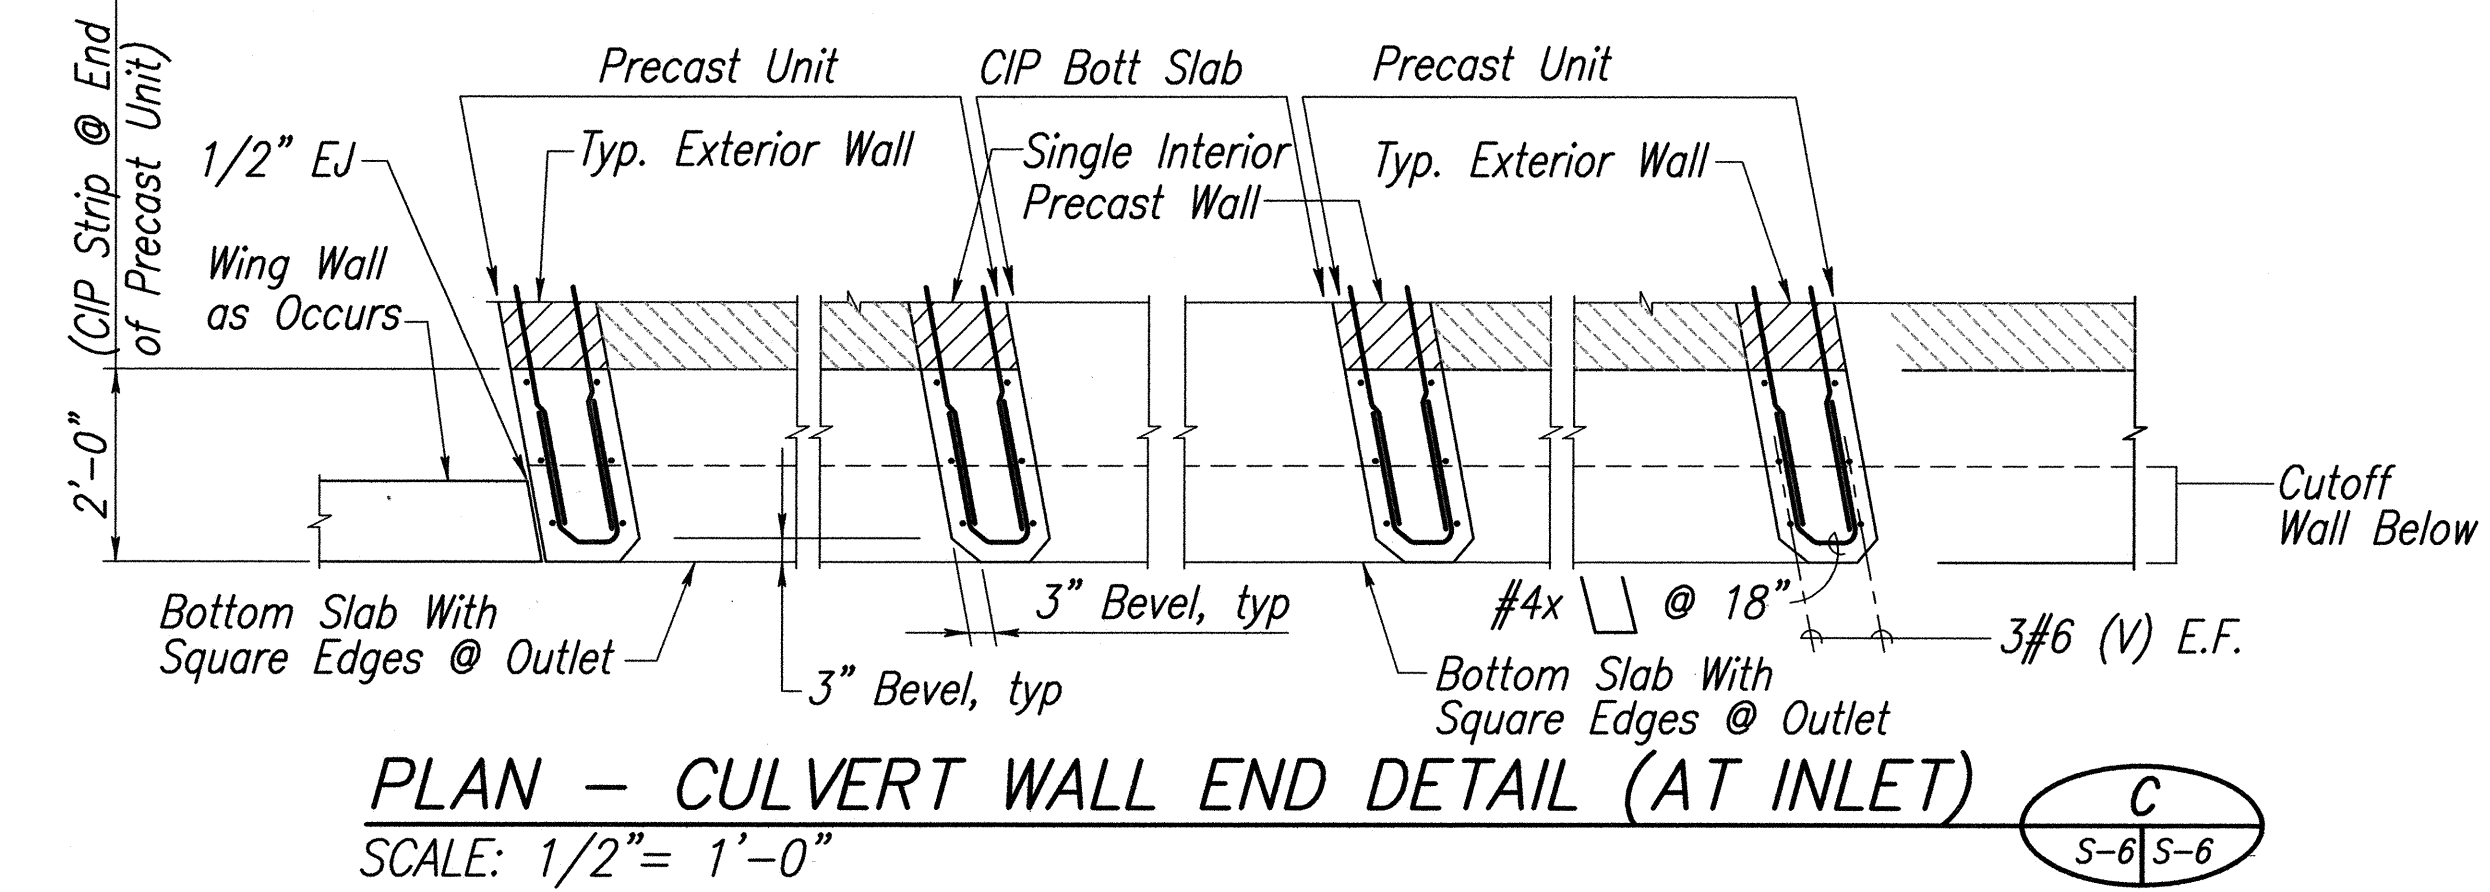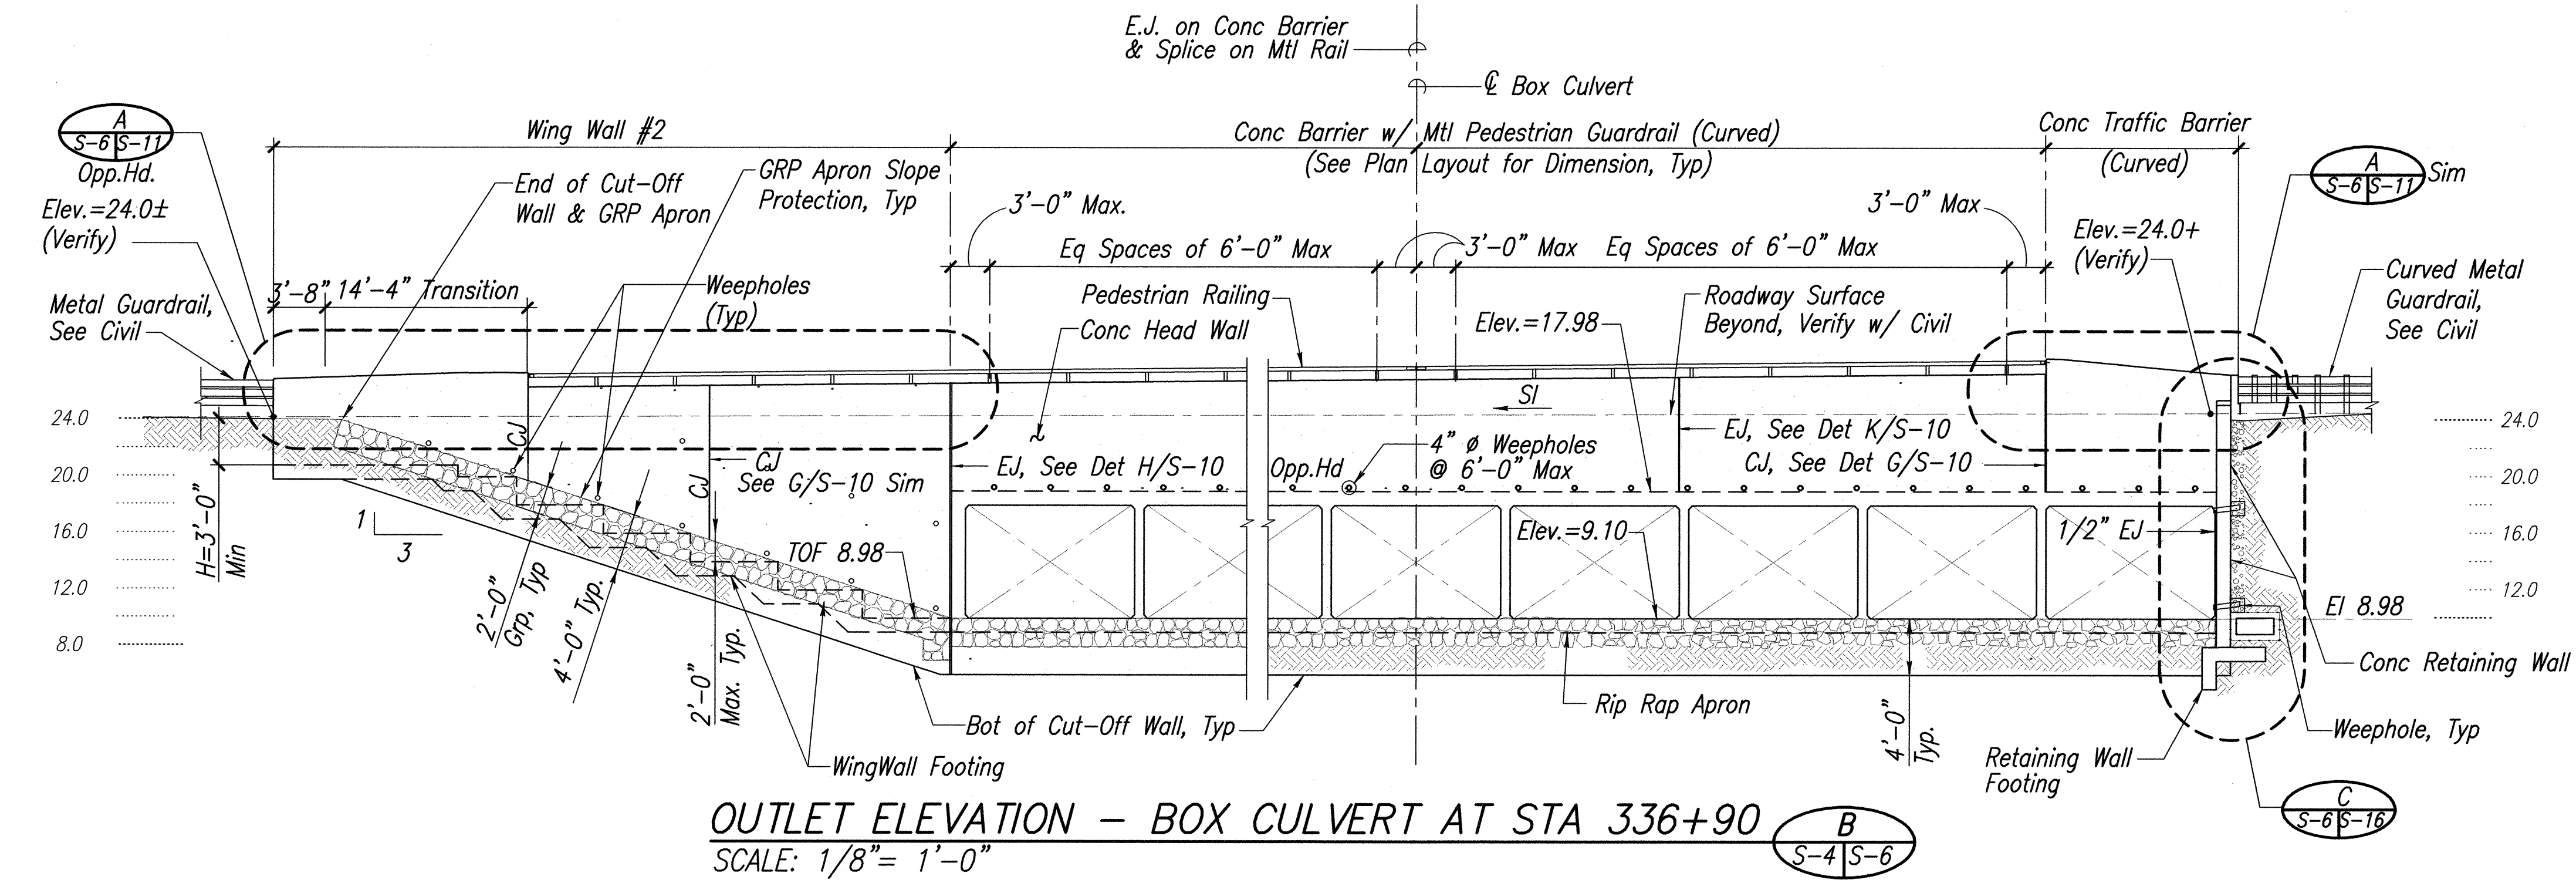

GRAPHIC SCALE

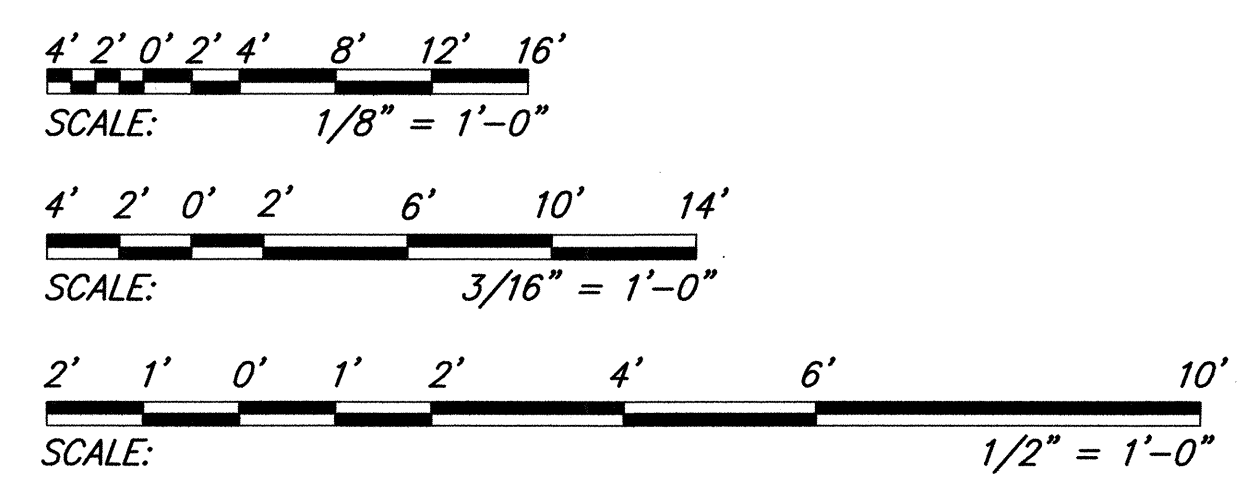

DEAN A. DOI
LICENSED PROFESSIONAL ENGINEER
No. 5580-S
HAWAII, U.S.A.
Exp: April 30, 2006
SATO & ASSOCIATES, INC.
THIS WORK WAS PREPARED BY ME OR UNDER MY SUPERVISION





STATE OF HAWAII
DEPARTMENT OF TRANSPORTATION
HIGHWAYS DIVISION

BOX CULVERT STA. 336+90
INLET & OUTLET ELEVATION & DETAILS
MOKULELE HIGHWAY WIDENING
Vicinity of Kealia Pond Driveway
to
Piilani Highway
Federal-Aid Project No. NH-A311 (4)
Scale: as Shown Date: July 2005

SHEET No. S-6 OF 35 SHEETS

DATE: 13 Feb 2006 - 9:17am
FILE NAME: S:\m990\1\A\struct\5-06.dwg
SURVEY PLOTTED BY: [blank]
DRAWN BY: [blank]
CHECKED BY: [blank]
NOTE BOOK: [blank]
QUANTITIES BY: [blank]


FED. ROAD DIST. NO.	STATE	FED. AID PROJ. NO.	FISCAL YEAR	SHEET NO.	TOTAL SHEETS
HAWAII	HAW.	NH-A311(4)	2006	138	180

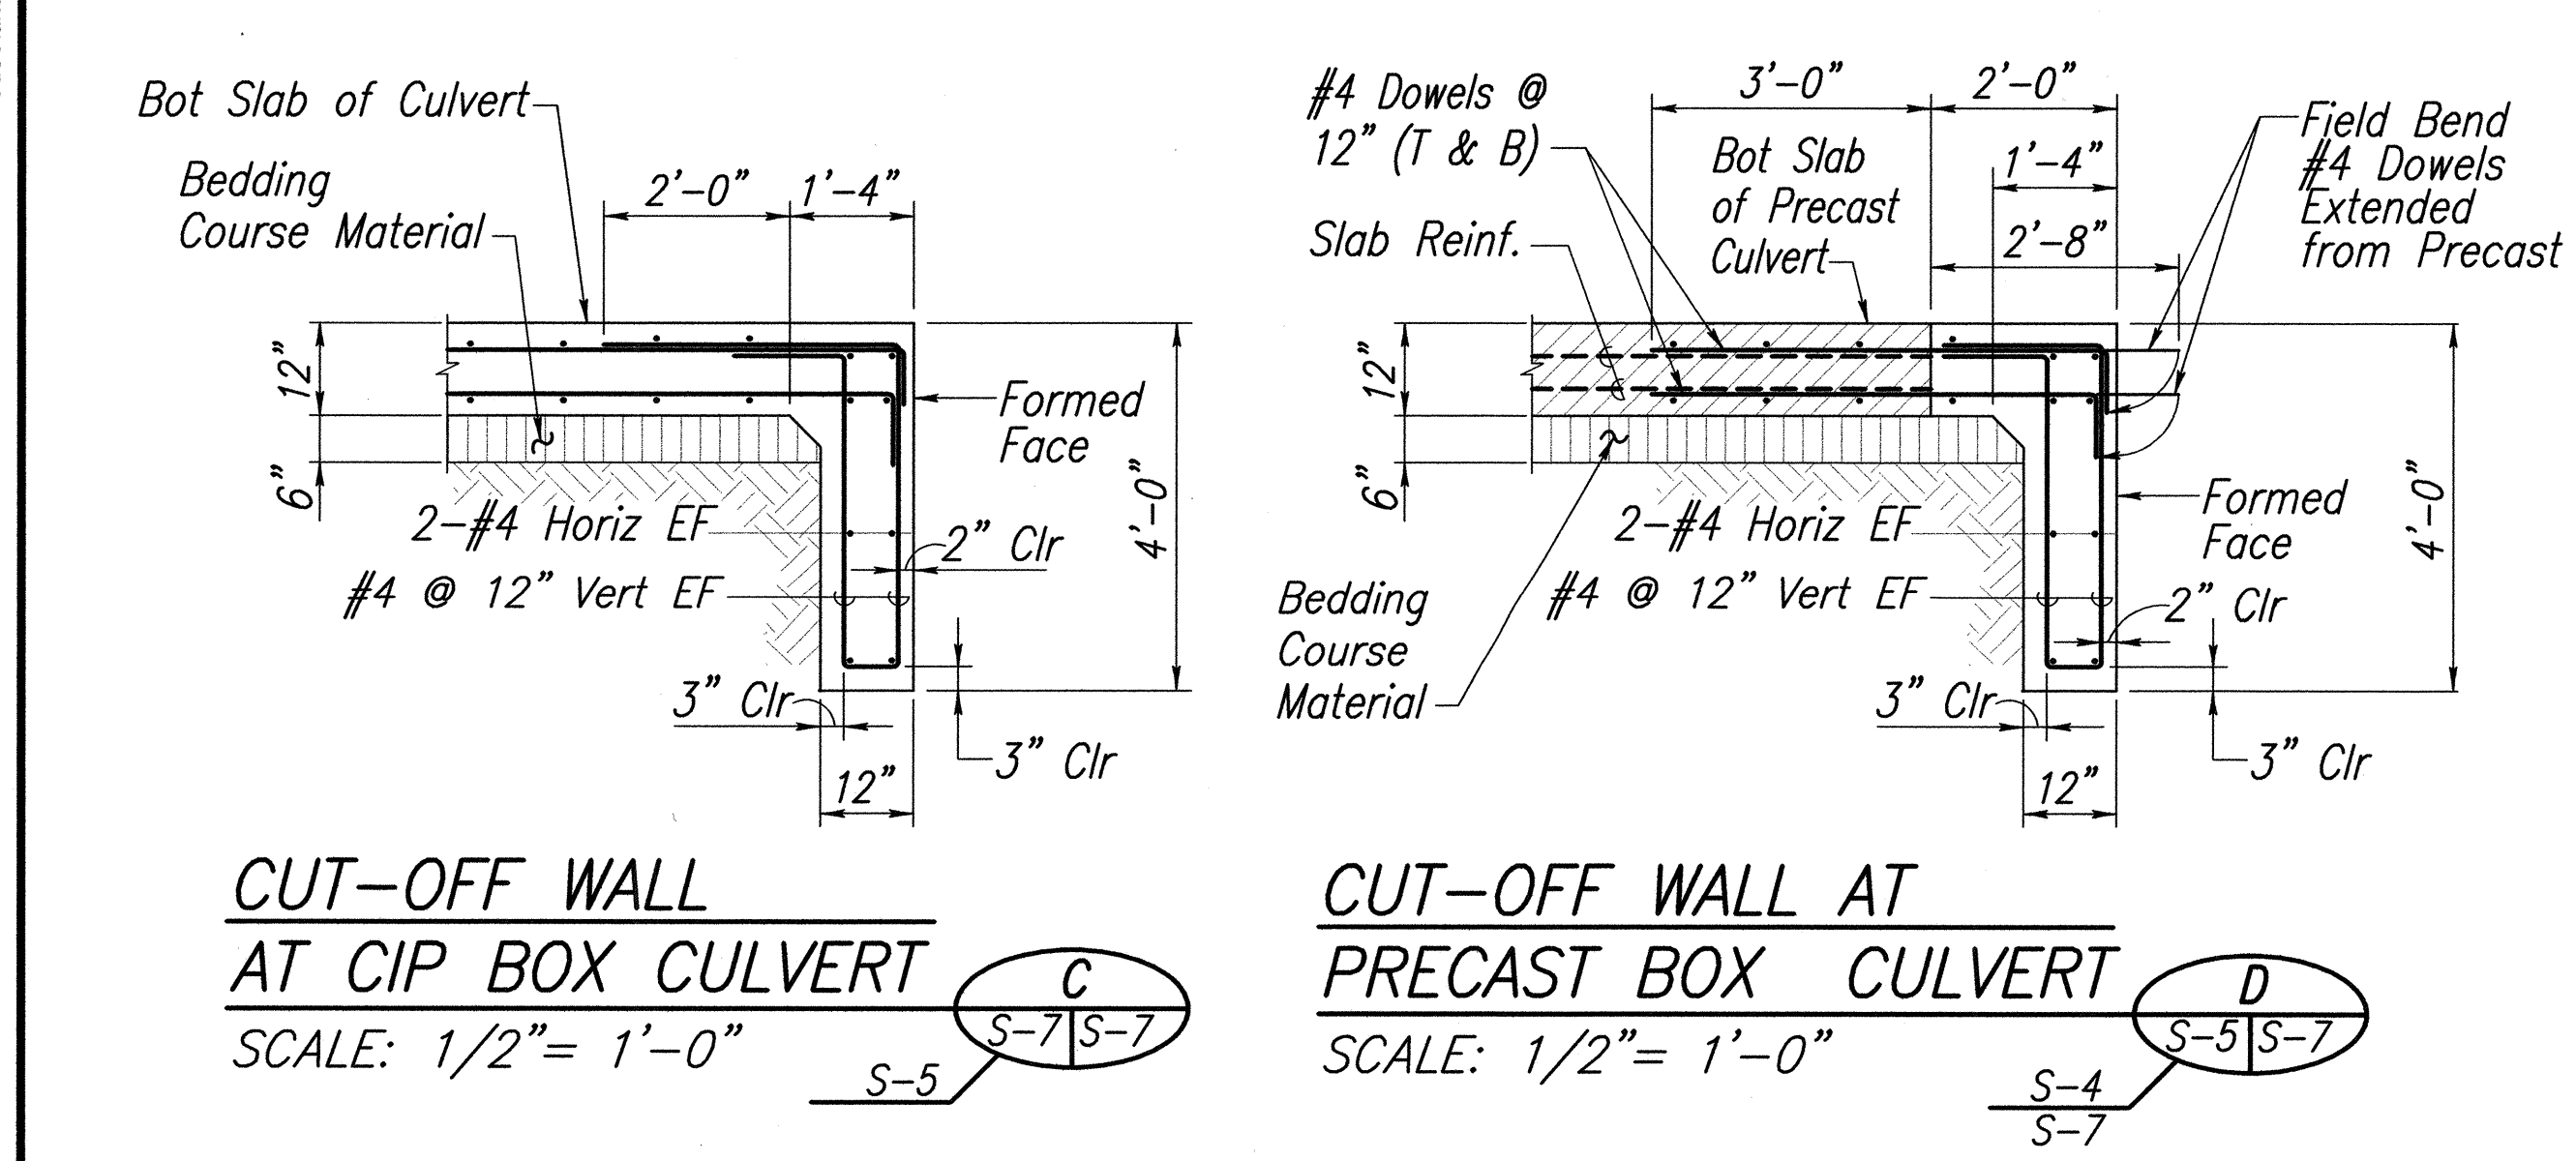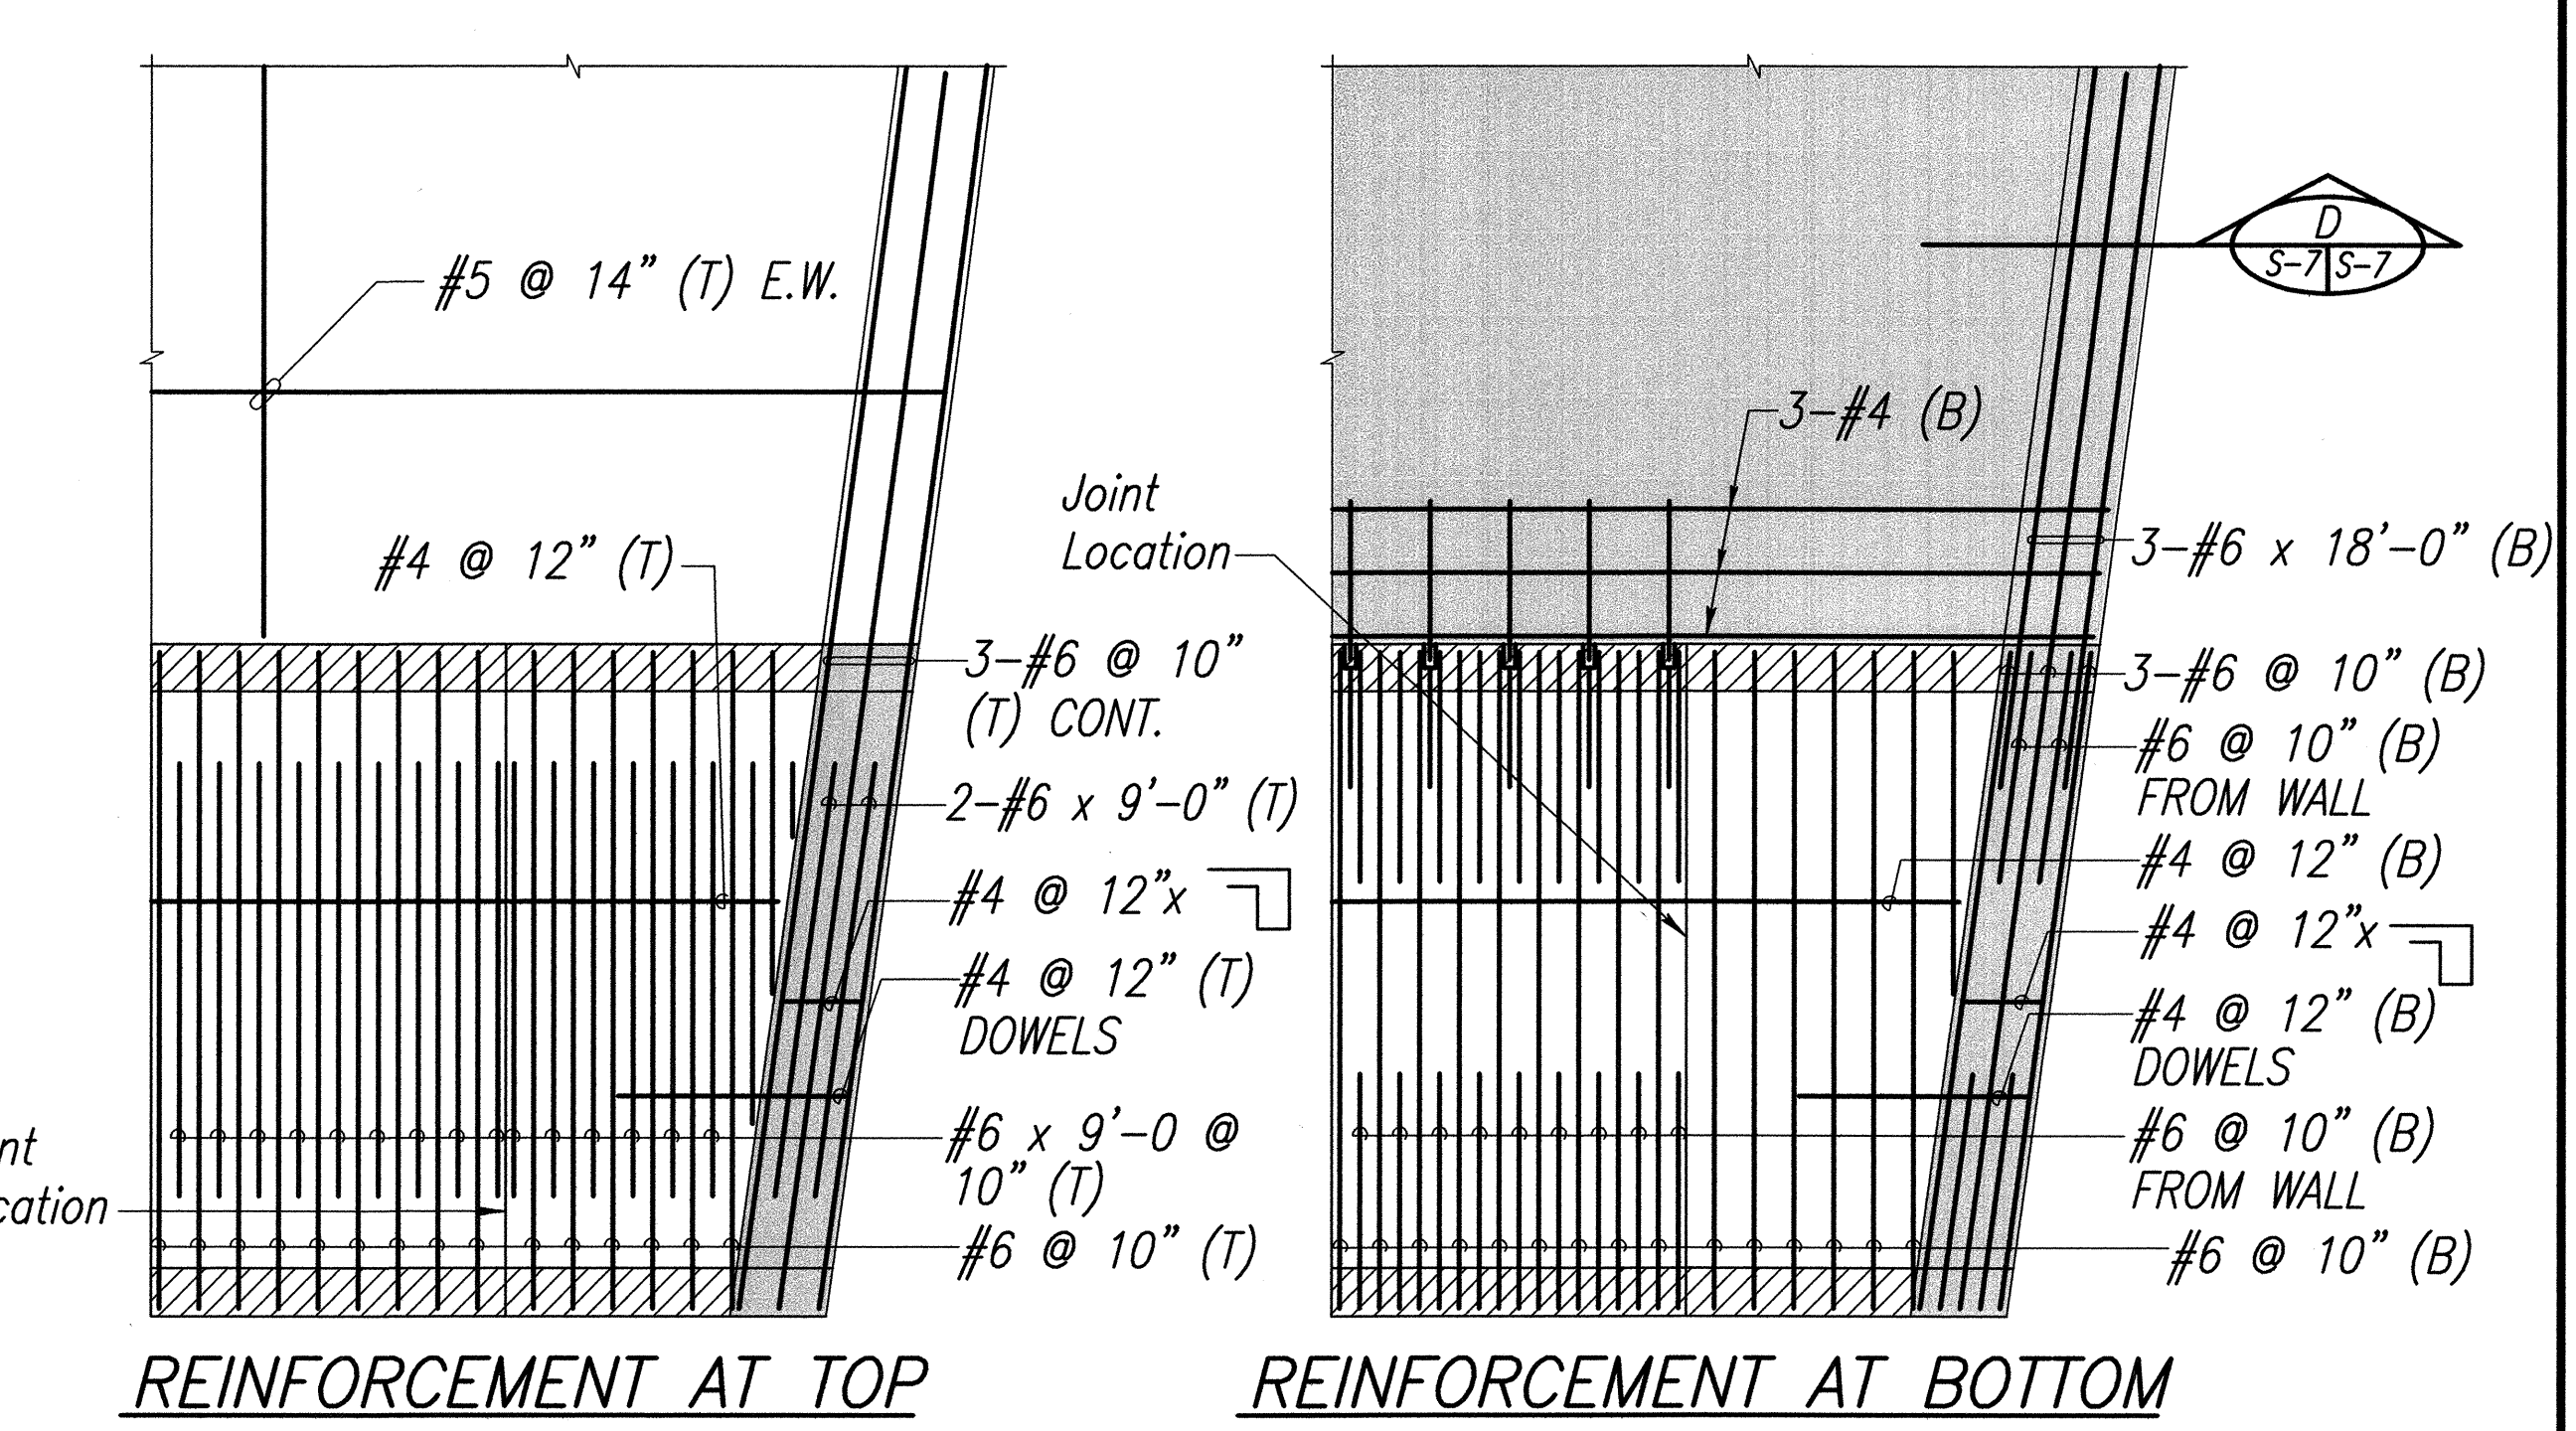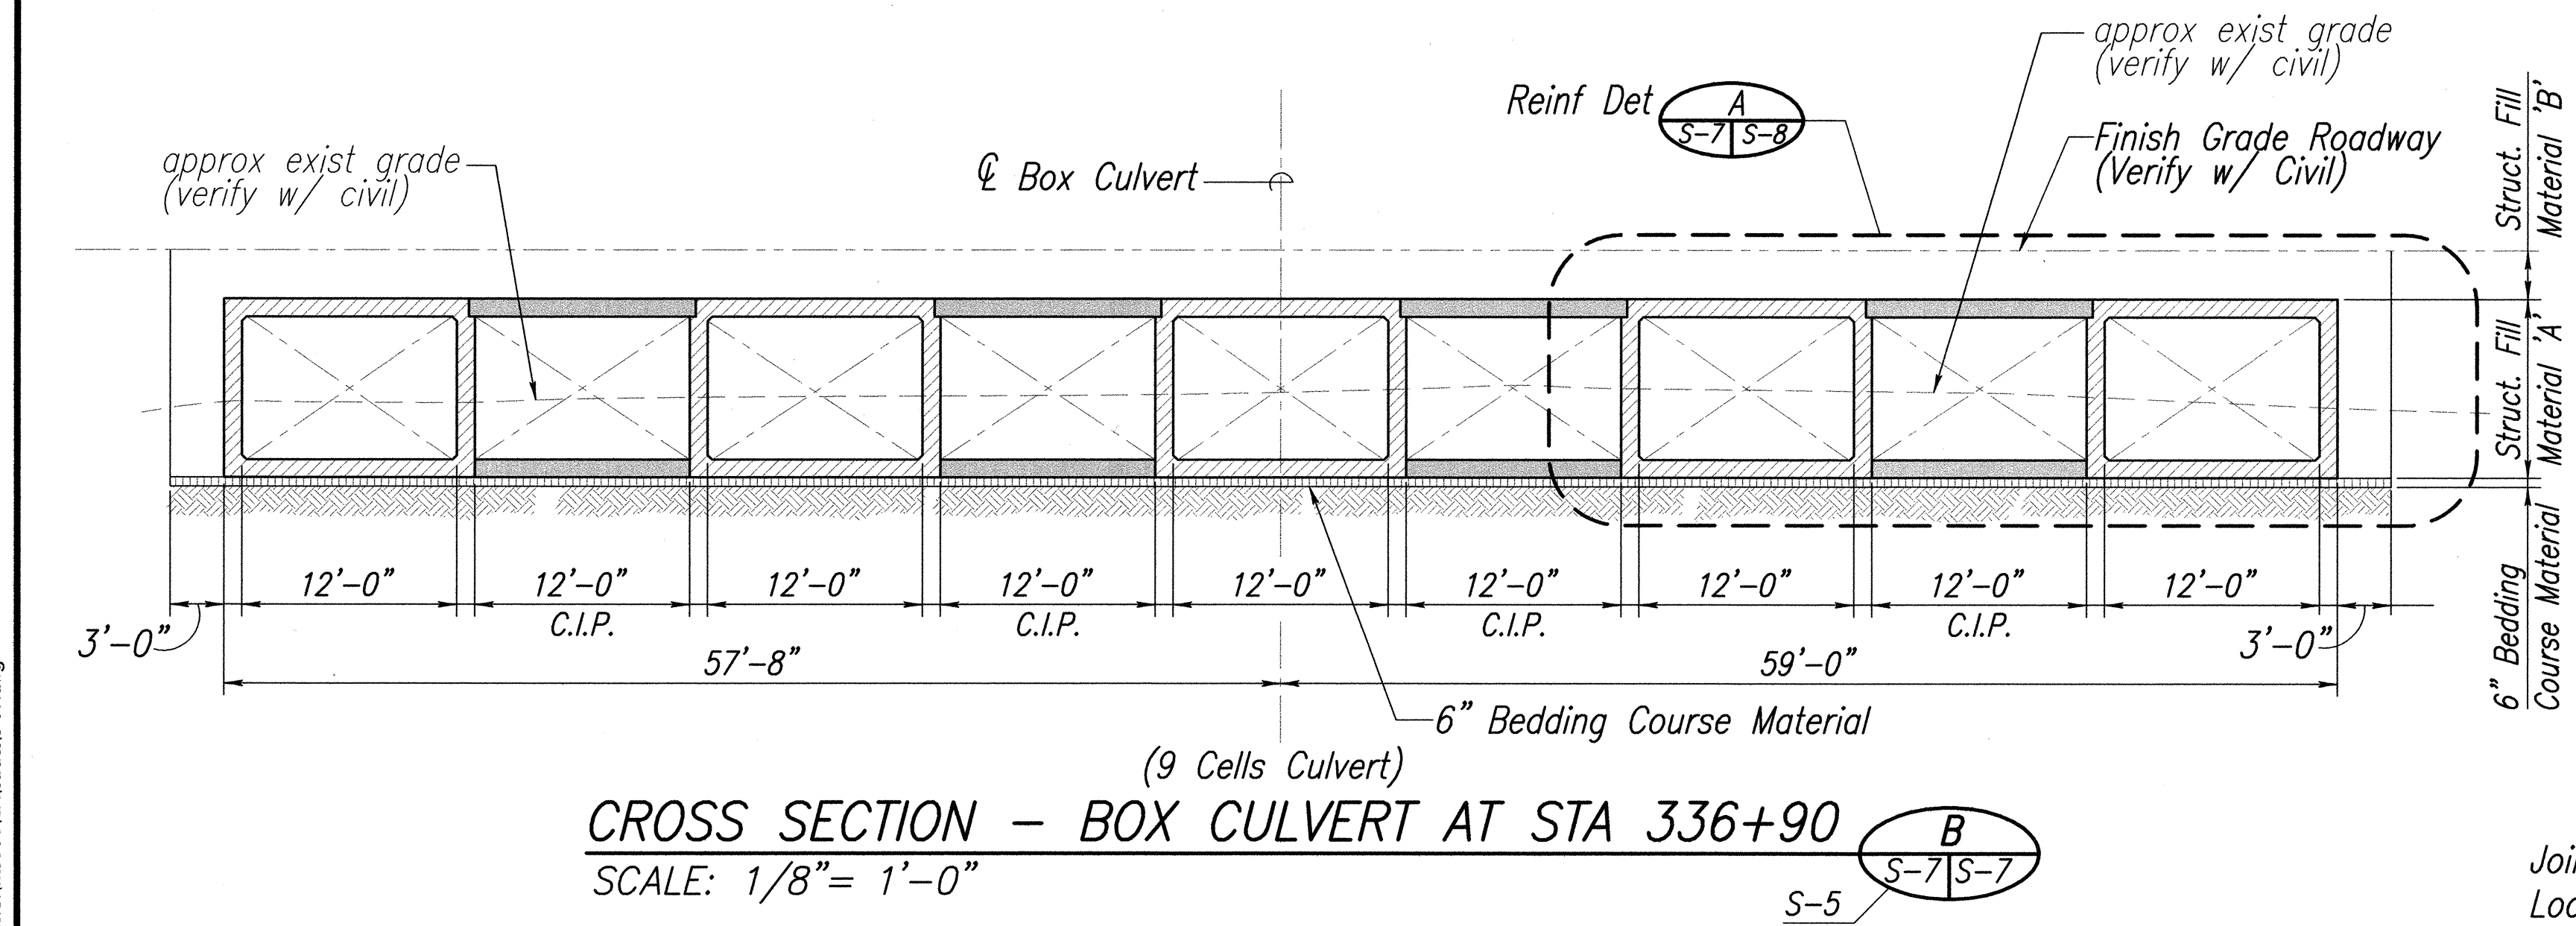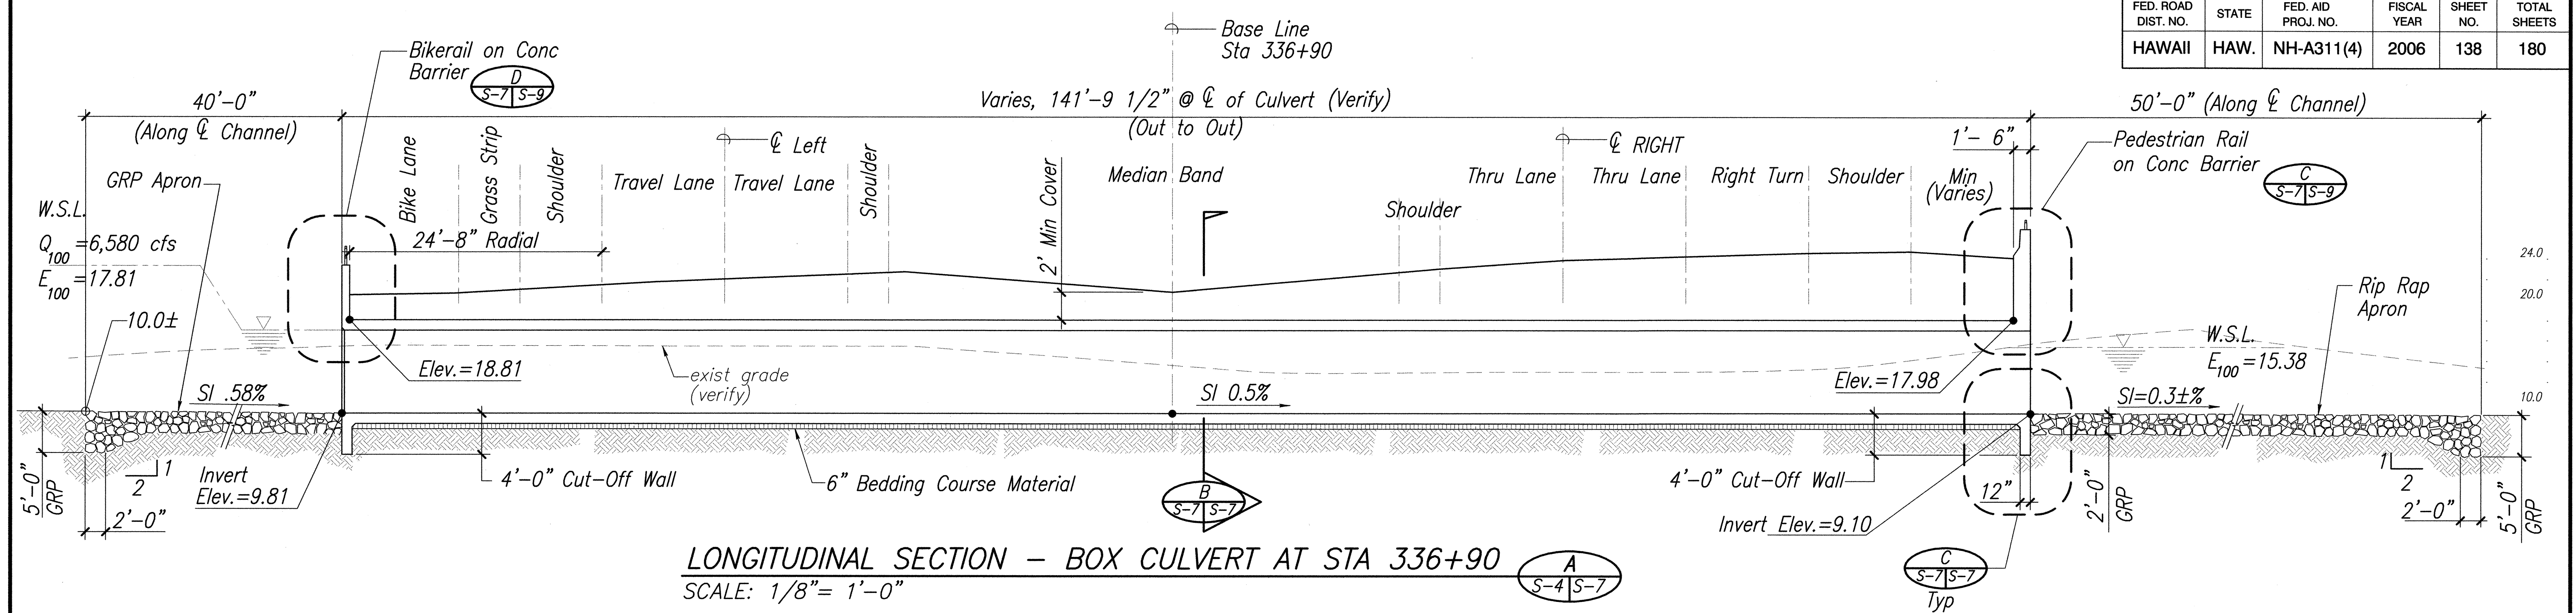

LEGEND:

- Precast Concrete Unit
- Poured in Place Concrete
- Construction Joint

GRAPHIC SCALE

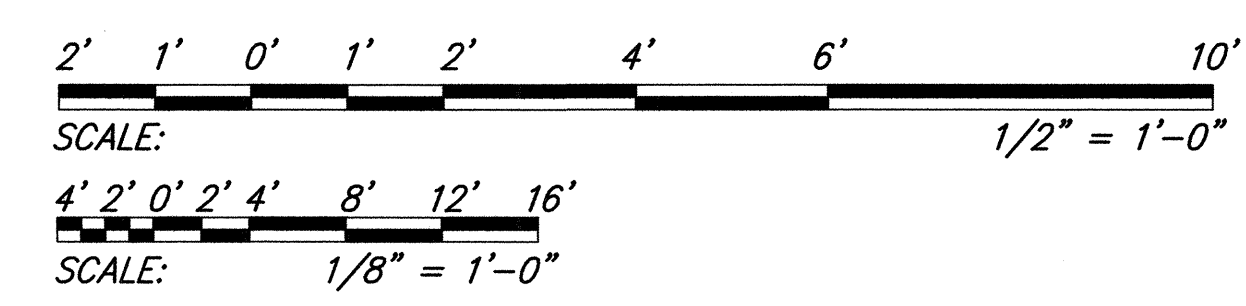

BOTTOM SLAB REINFORCEMENT

SCALE: 1/4" = 1'-0"

DEAN A. DOJ
LICENSED PROFESSIONAL ENGINEER
No. 5580-S
HAWAII, U.S.A.
Exp: April 30, 2006

SATO & ASSOCIATES, INC.
THIS WORK WAS PREPARED BY ME OR UNDER MY SUPERVISION

STATE OF HAWAII
DEPARTMENT OF TRANSPORTATION
HIGHWAYS DIVISION


BOX CULVERT AT STA. 336+90
LONGITUDINAL/CROSS SECTION & DETAILS
MOKULELE HIGHWAY WIDENING
Vicinity of Kealia Pond Driveway
to
Piilani Highway
Federal-Aid Project No. NH-A311 (4)
Scale: as Shown Date: July 2005

SHEET No. S-7 OF 35 SHEETS


DATE: _____
DRAWN BY: _____
CHECKED BY: _____
NOTE BOOK: _____
ORIGINAL PLAN: _____
NO. _____

FED. ROAD DIST. NO.	STATE	FED. AID PROJ. NO.	FISCAL YEAR	SHEET NO.	TOTAL SHEETS
HAWAII	HAW.	NH-A311(4)	2006	140	180


NOTE:
For Filter, Impevious Material, & Balance of Weephole Information See Sheet S-12
Roadway Surface as Occurs, See Long Section

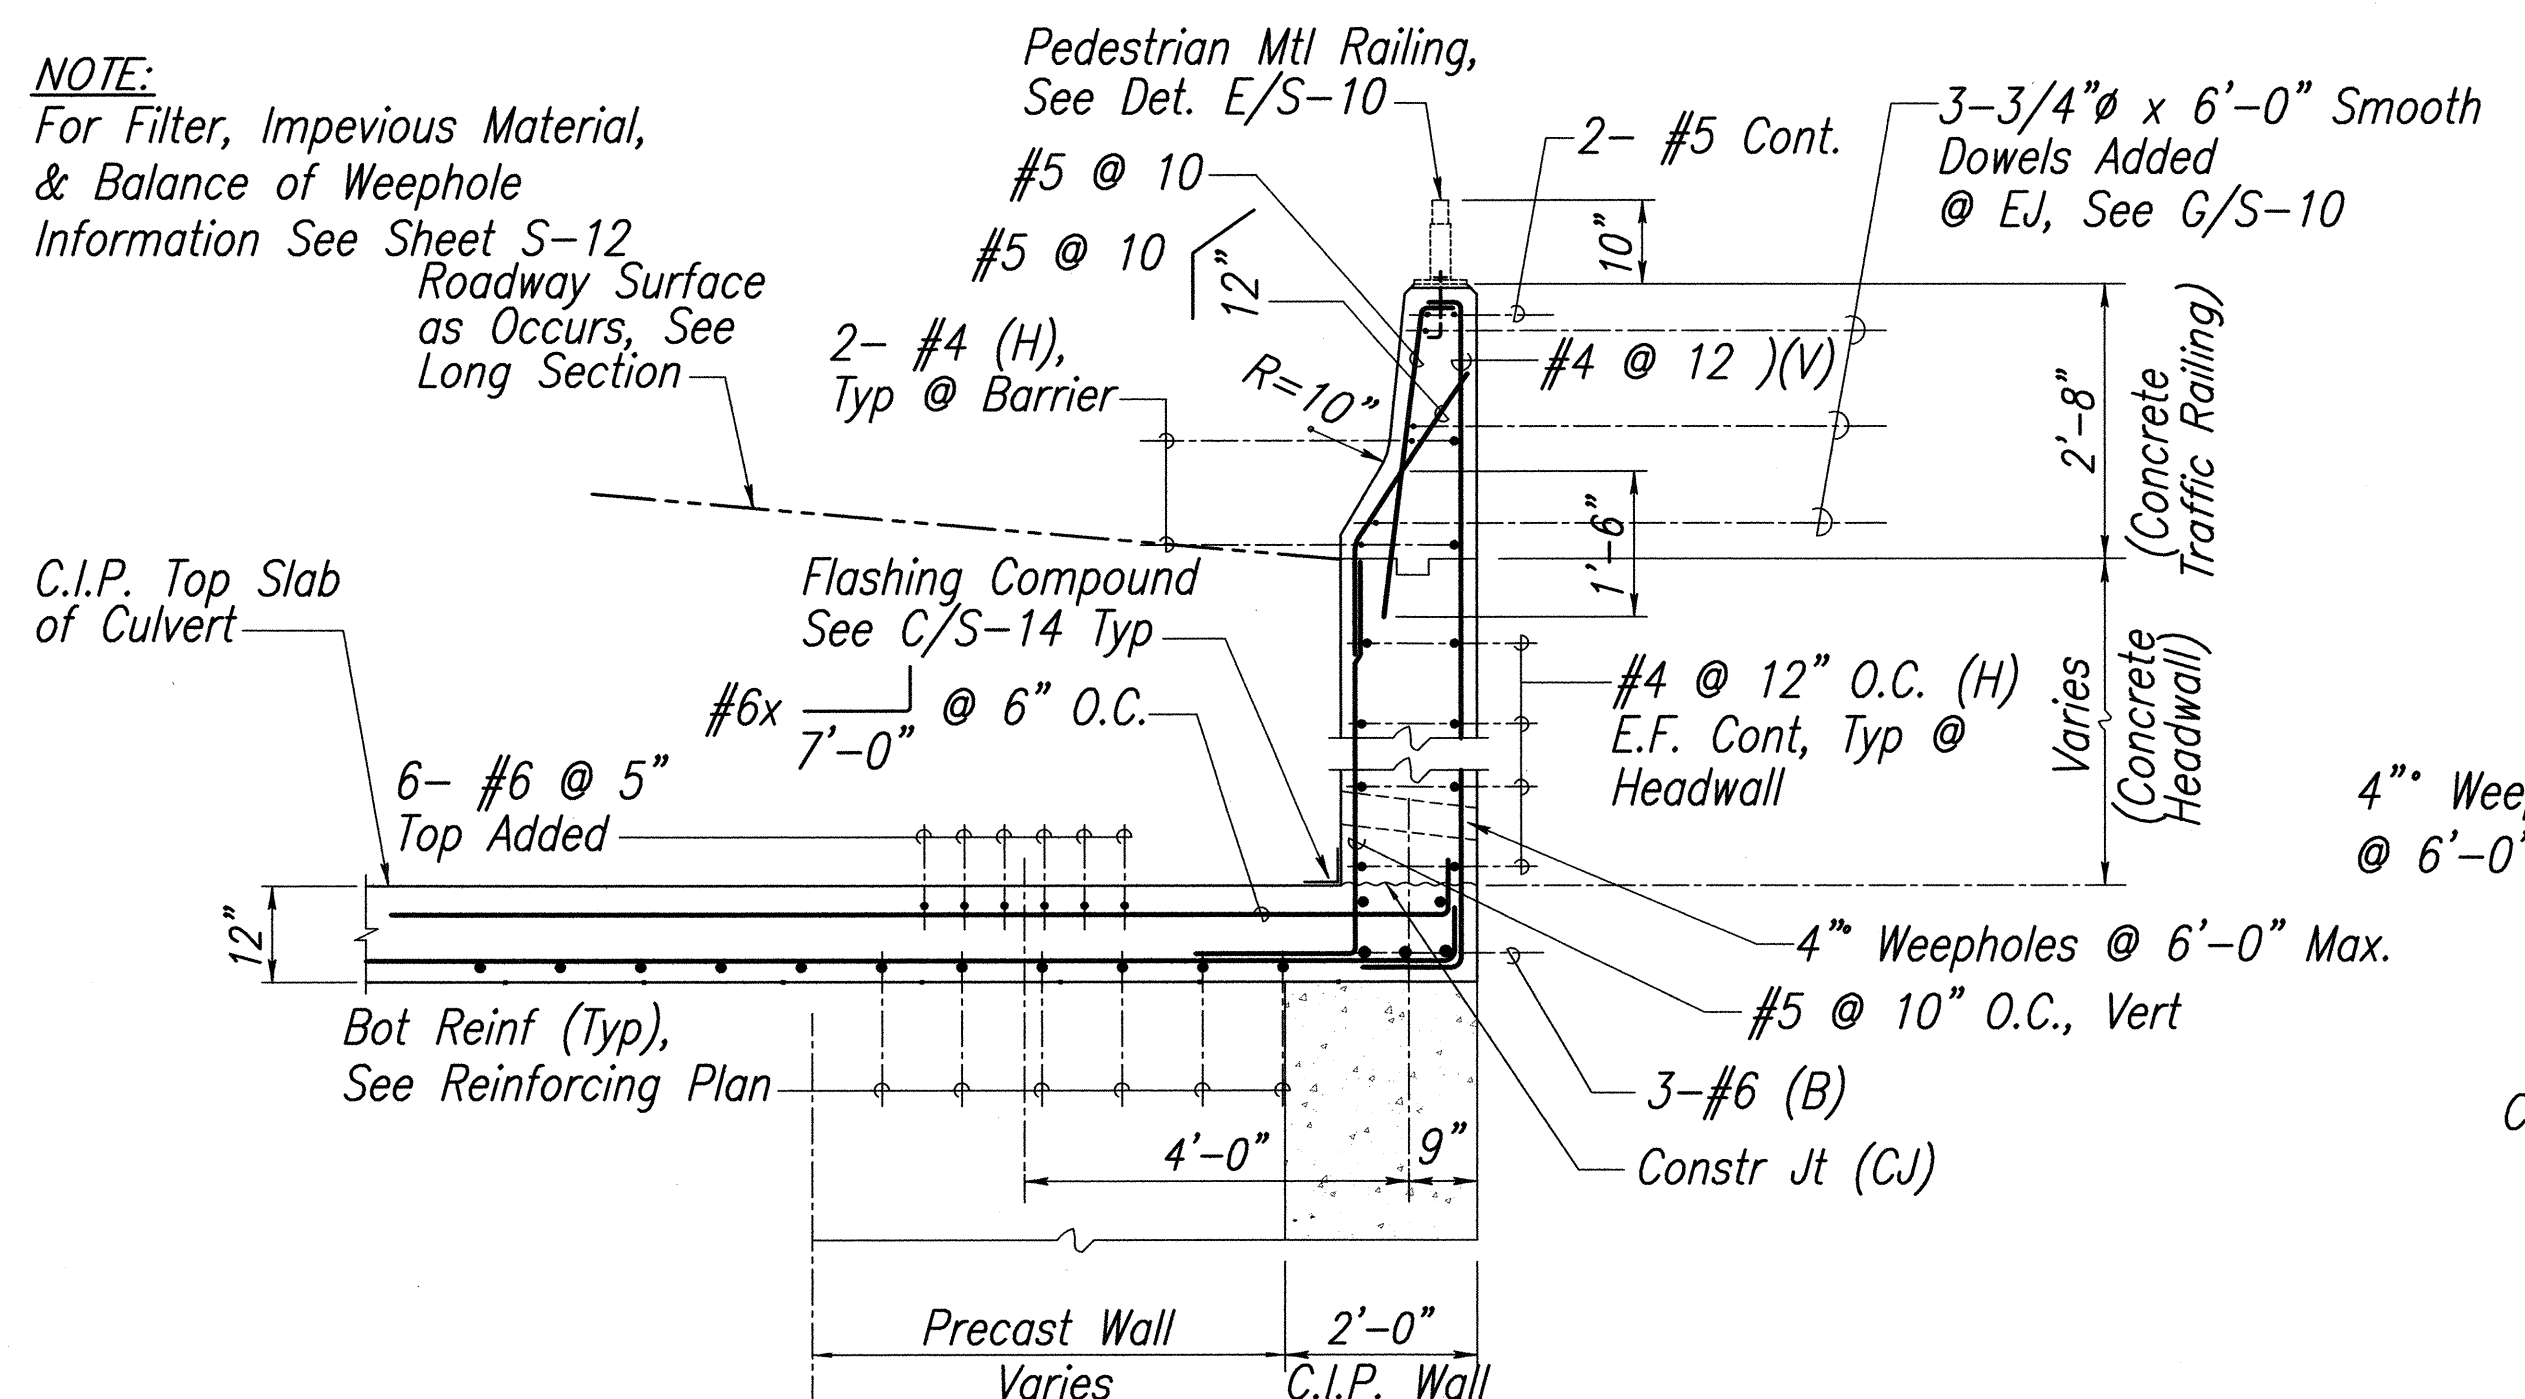


HEADWALL AT C.I.P. BOX CULVERT
SCALE: 1/2" = 1'-0"
S-11, S-7

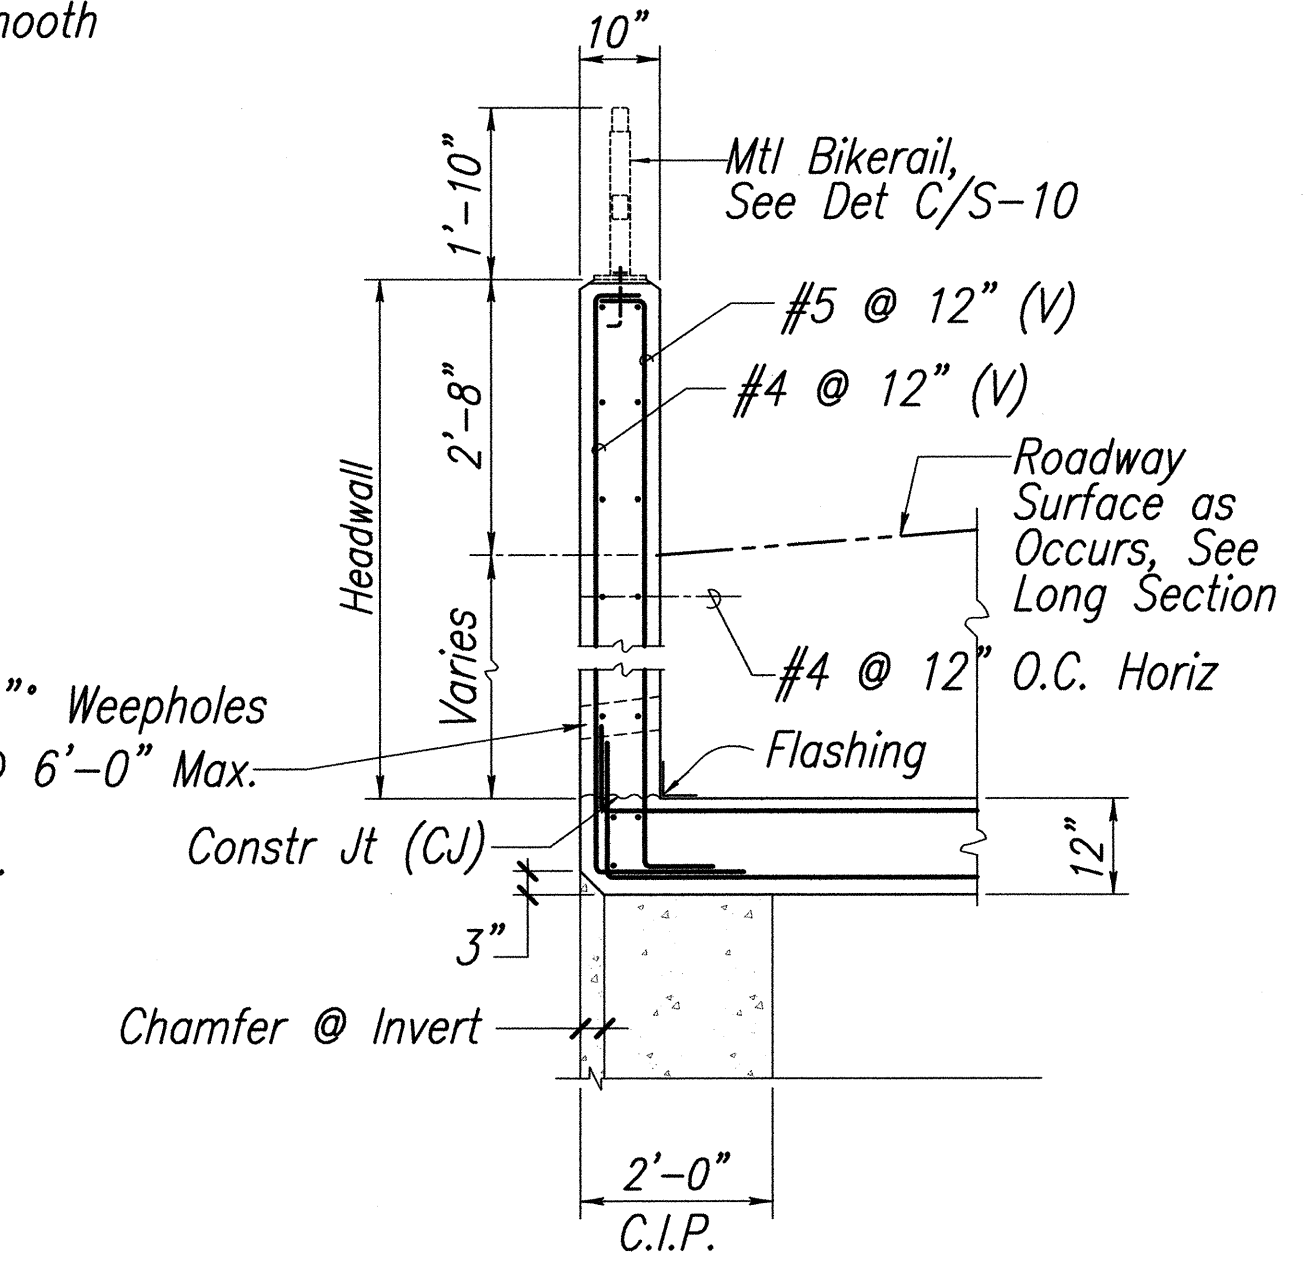


HEADWALL AT C.I.P. BOX CULVERT
SCALE: 1/2" = 1'-0"
S-13

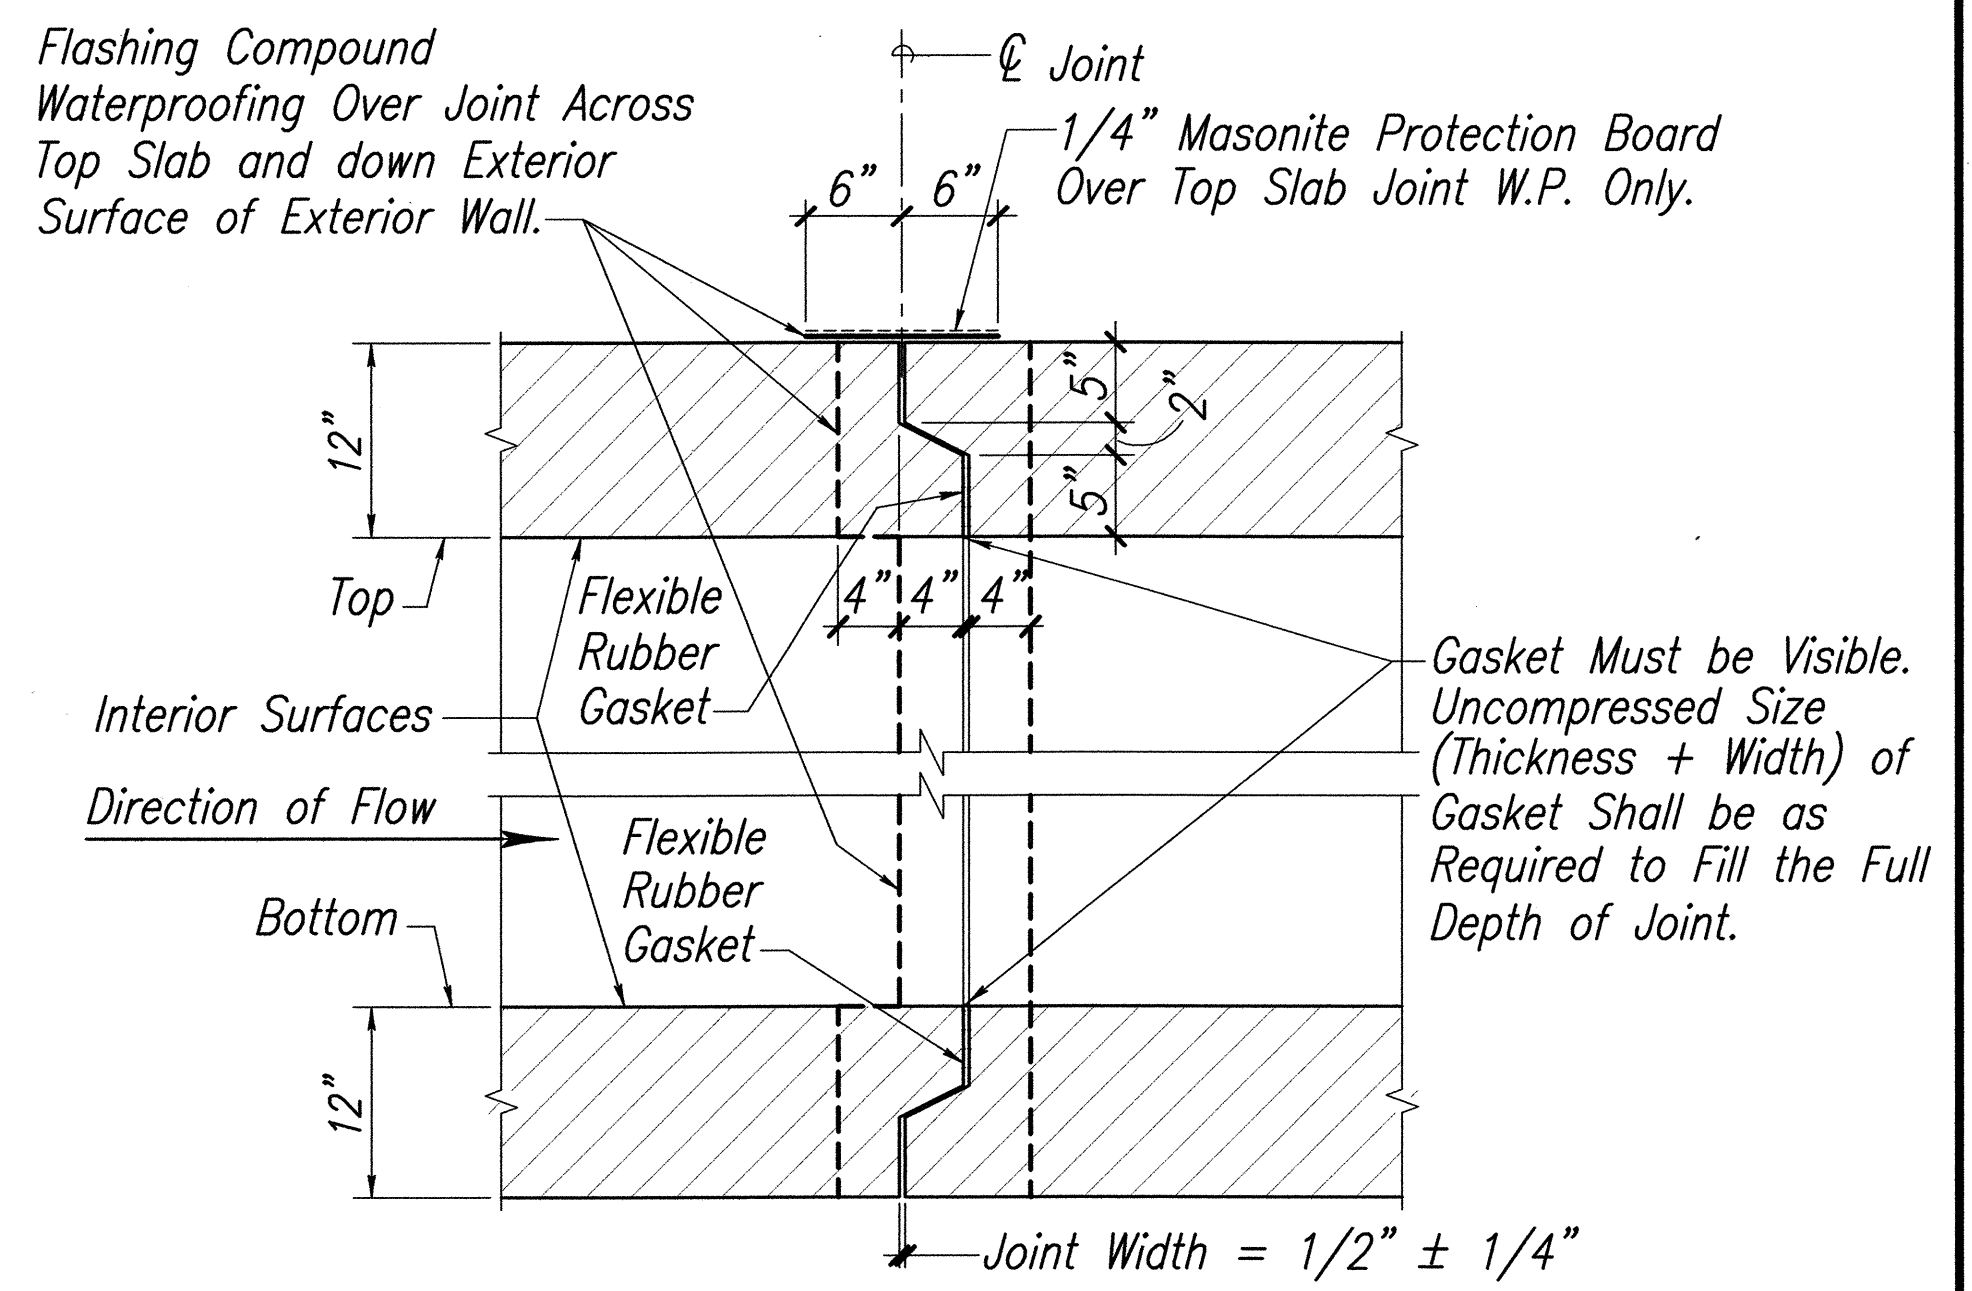


PRECAST UNIT JOINT DETAIL
SCALE: 1" = 1'-0"
S-5, S-8

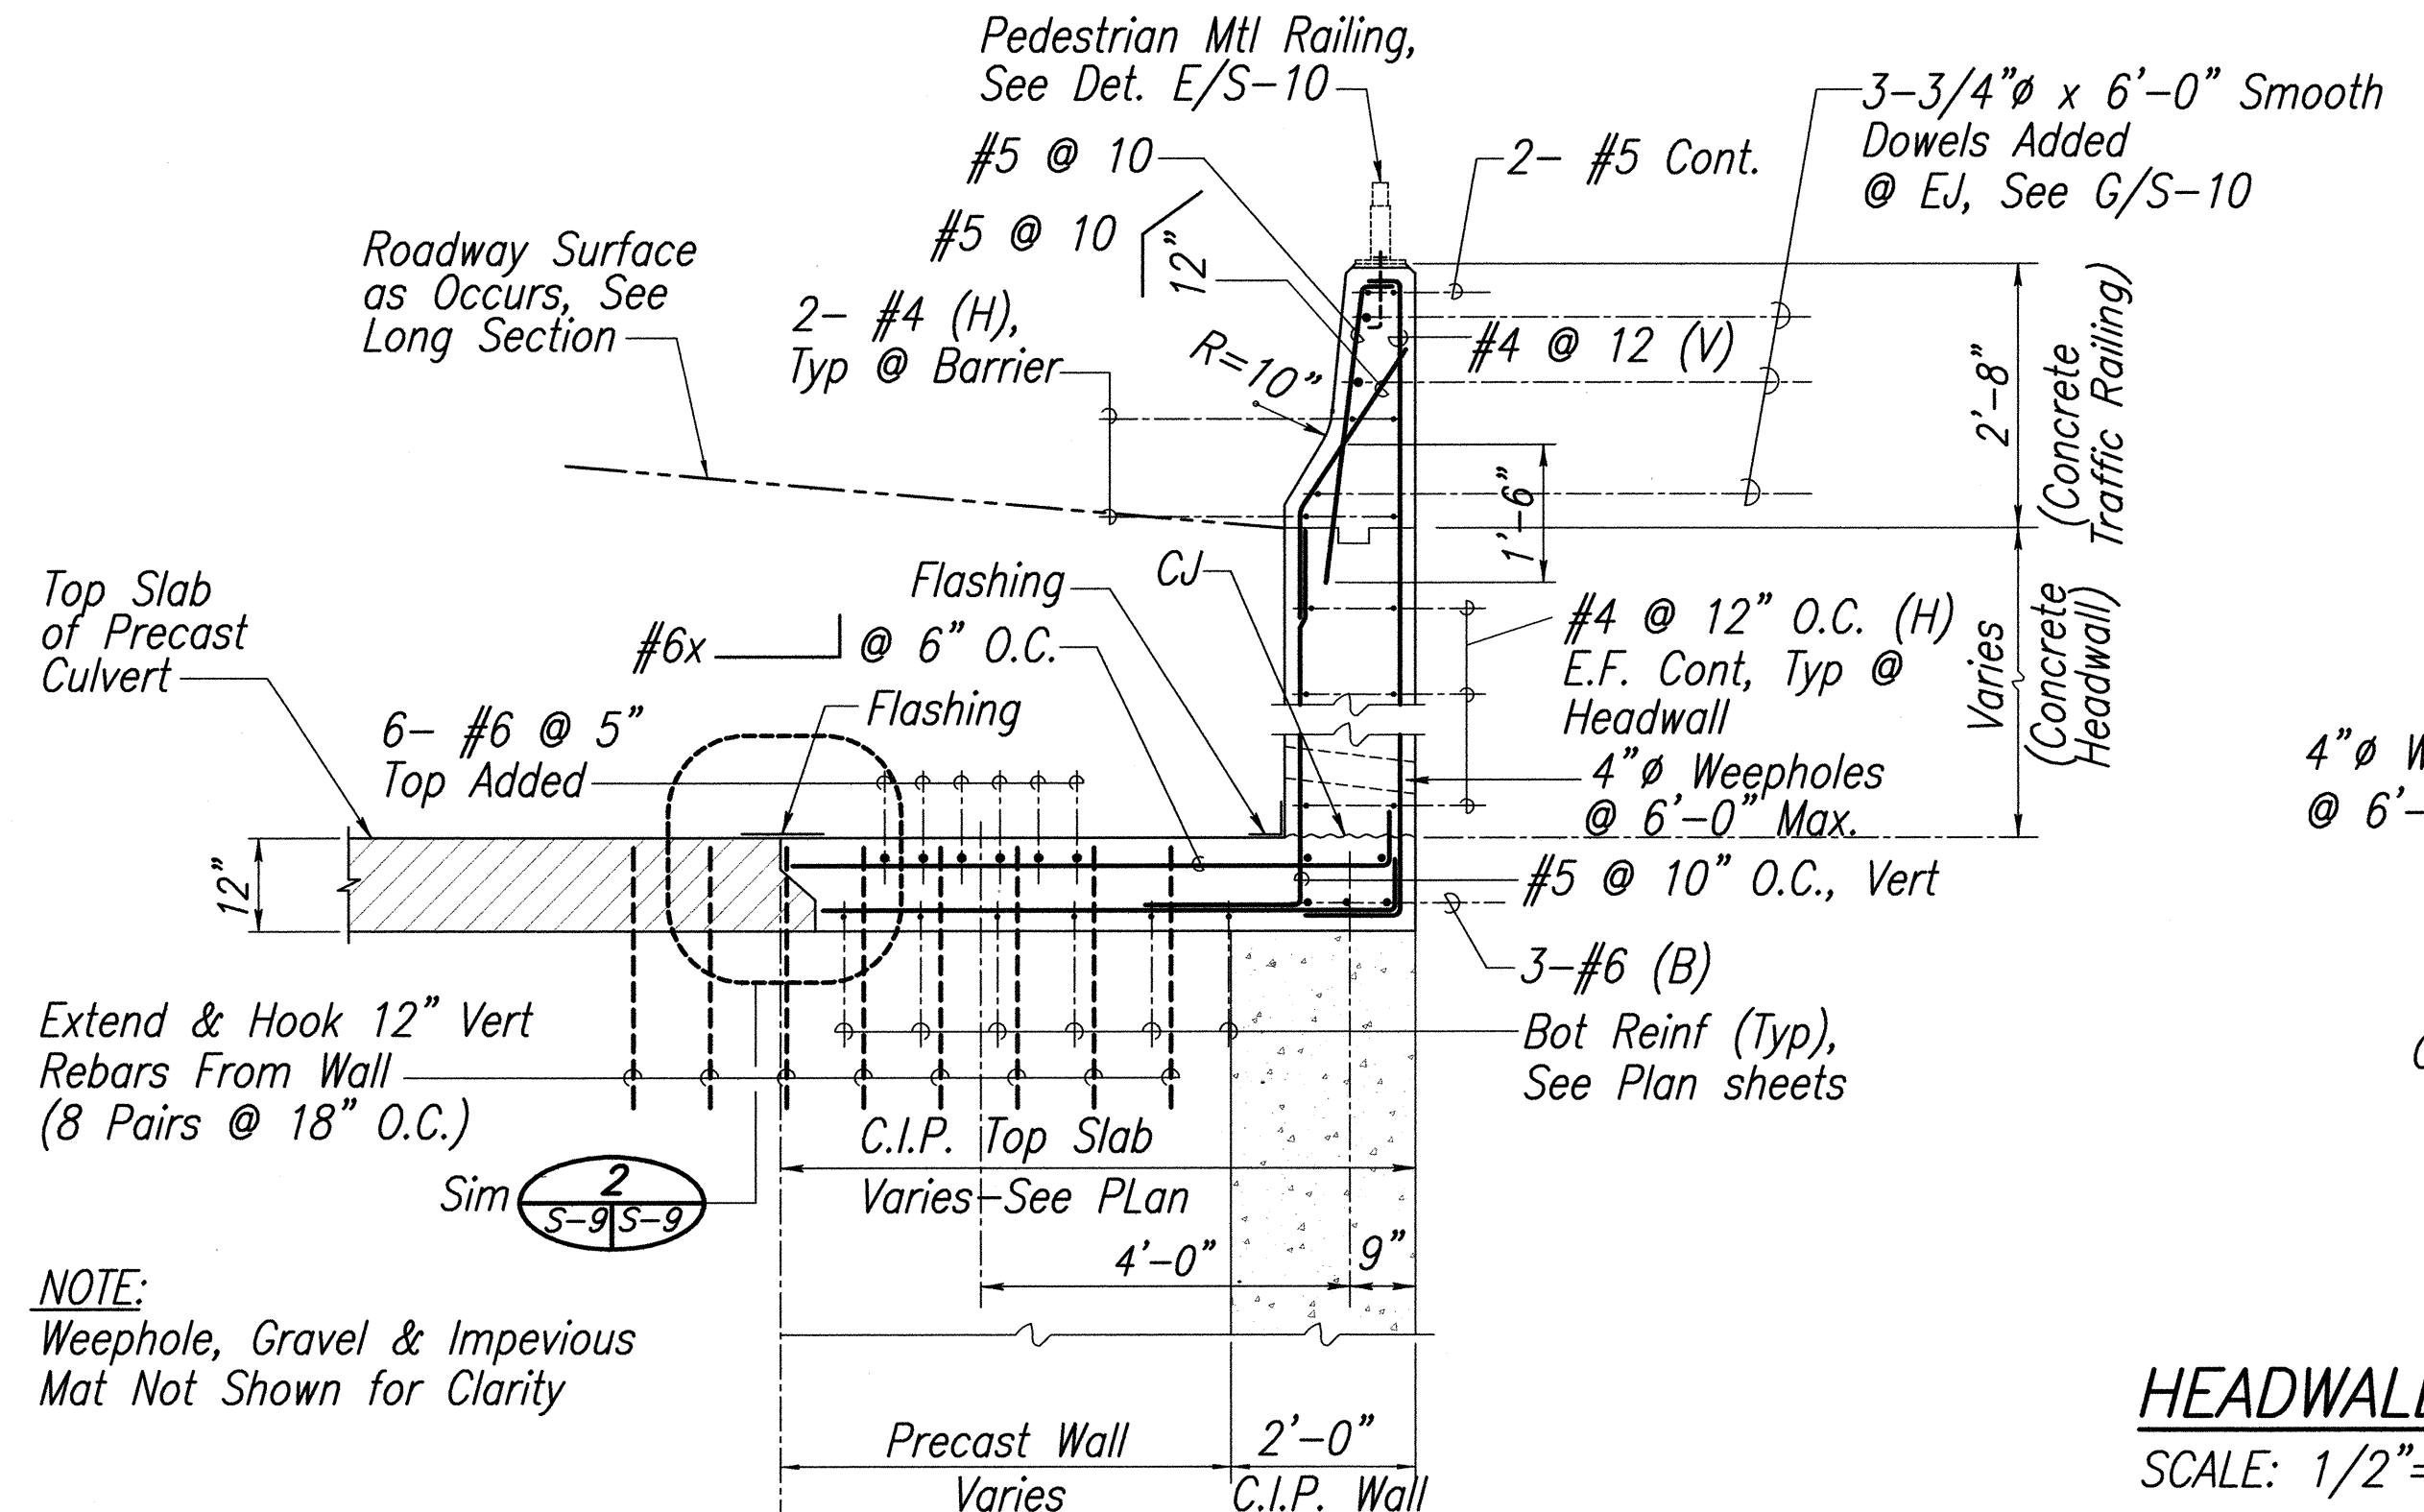

HEADWALL AT PRECAST BOX CULVERT
SCALE: 1/2" = 1'-0"
(For Typical Top Reinforcement, See Cross-Section Near Headwall)
S-7

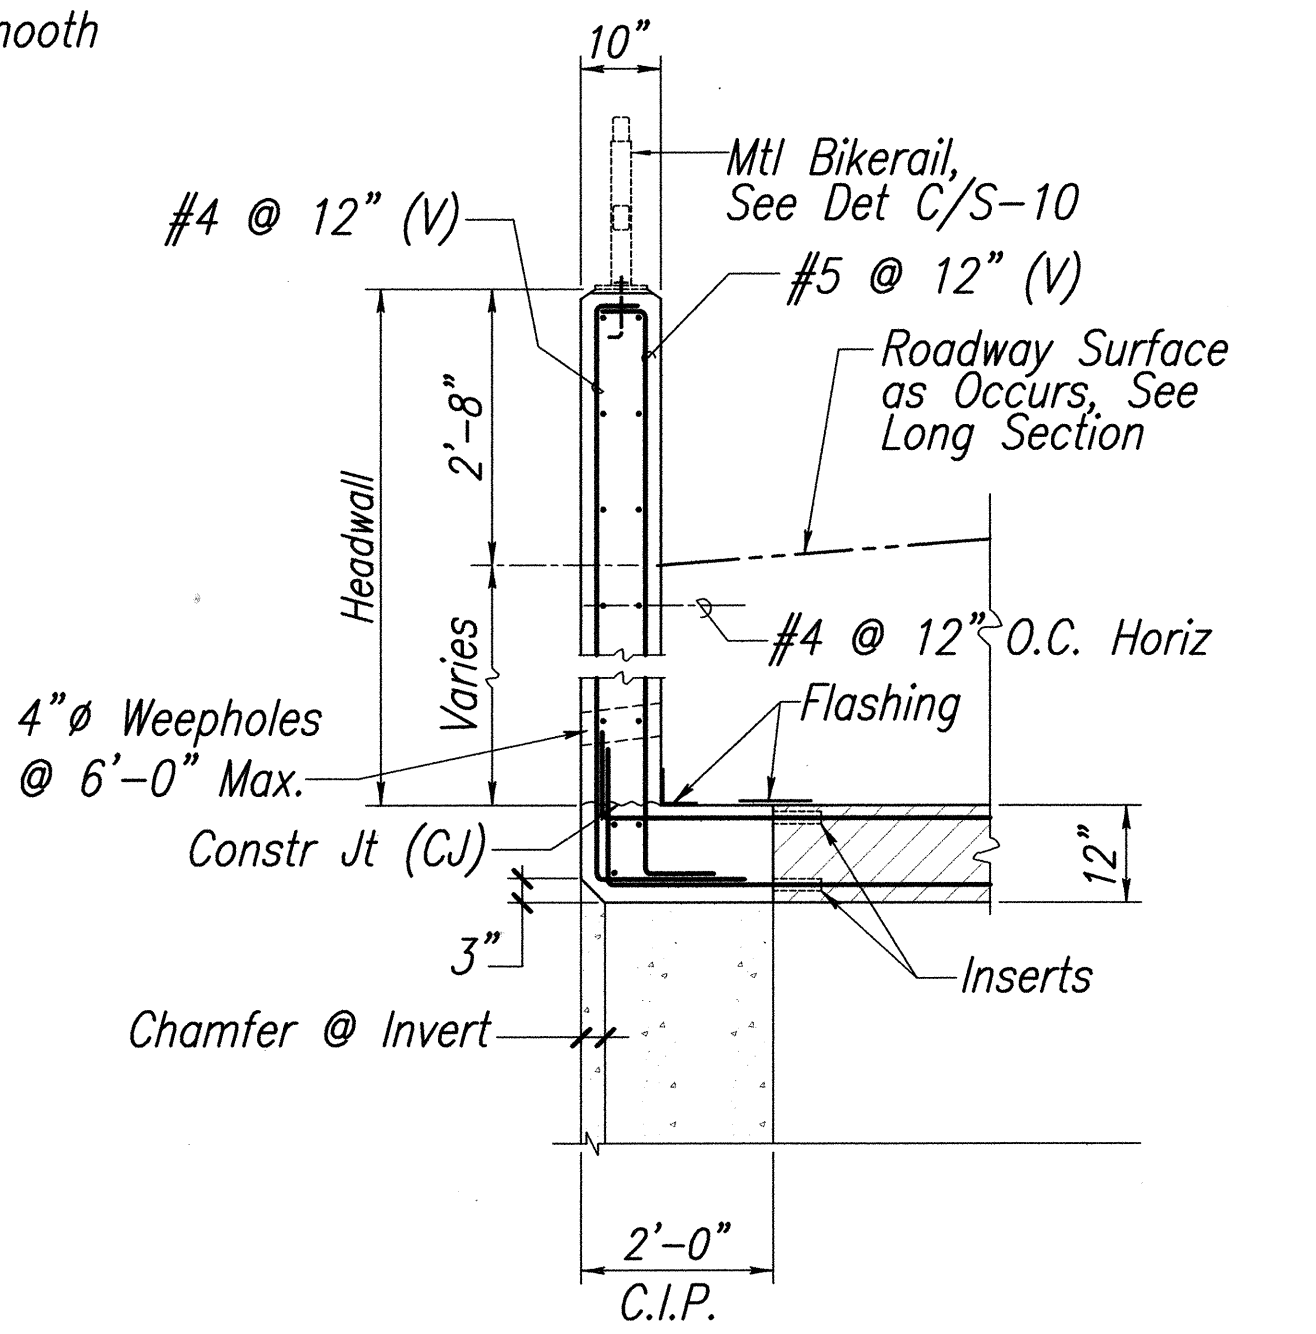


HEADWALL AT PRECAST BOX CULVERT
SCALE: 1/2" = 1'-0"
S-7

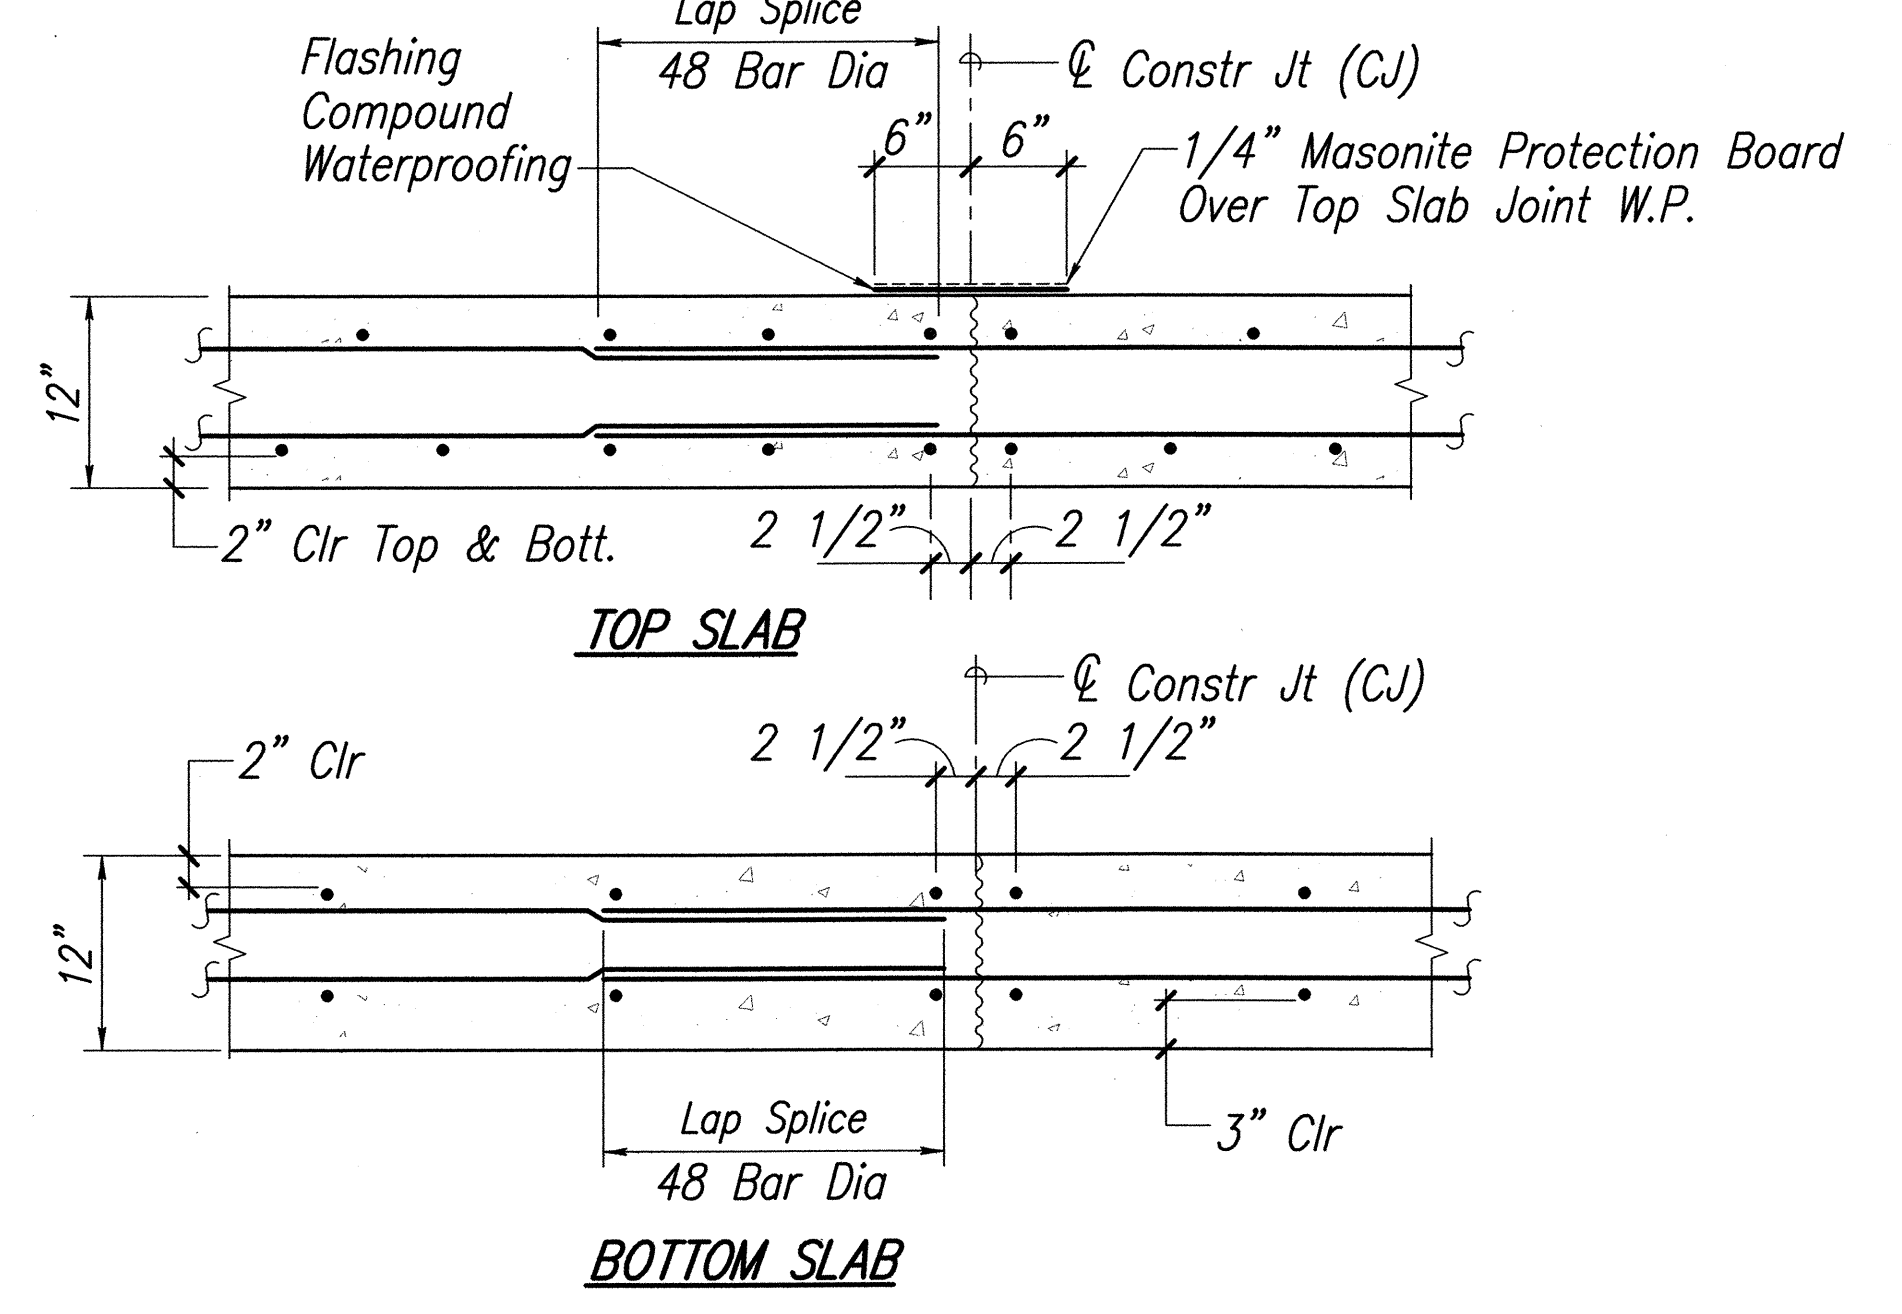

C.I.P. SLAB CONSTRUCTION JOINT DETAILS
SCALE: 1" = 1'-0"
S-5, S-9

GRAPHIC SCALES

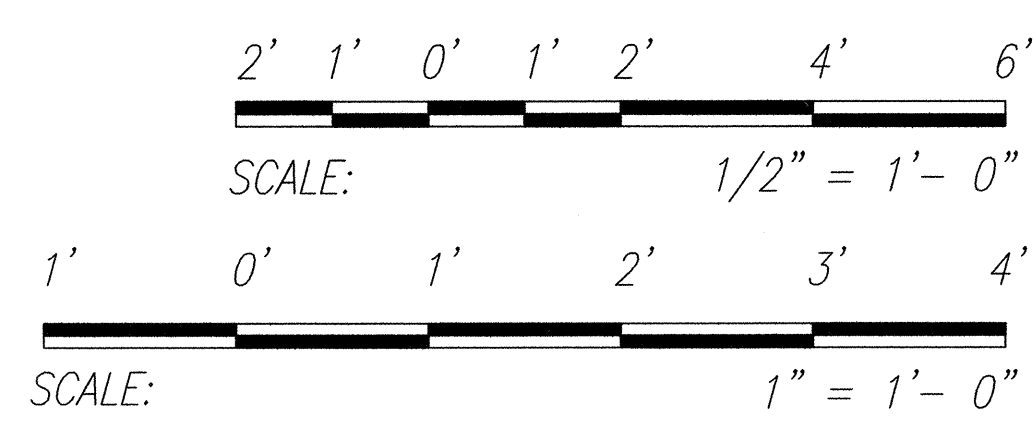

DEAN A. DOI
LICENSED PROFESSIONAL ENGINEER
No. 5580-S
HAWAII, U.S.A.
Exp: April 30, 2006

STATE OF HAWAII
DEPARTMENT OF TRANSPORTATION
HIGHWAYS DIVISION

BOX CULVERT STA. 336+90

HEADWALL DETAILS

MOKULELE HIGHWAY WIDENING
Vicinity of Kealia Pond Driveway
to
Piilani Highway


Federal-Aid Project No. NH-A311 (4)
Scale: as Shown Date: July 2005

SHEET No. S-9 OF 35 SHEETS

DATE: _____
SURVEY PLOTTED BY: _____
DRAWN BY: _____
DESIGNED BY: _____
CHECKED BY: _____
ORIGINAL PLAN: _____
NOTE BOOK: _____
No. _____


Date Plotted: Mon, 13 Feb 2006 - 9:24am
File Name: S:\m9011\A\struct\5-09.dwg

FED. ROAD DIST. NO.	STATE	FED. AID PROJ. NO.	FISCAL YEAR	SHEET NO.	TOTAL SHEETS
HAWAII	HAW.	NH-A311(4)	2006	142	180

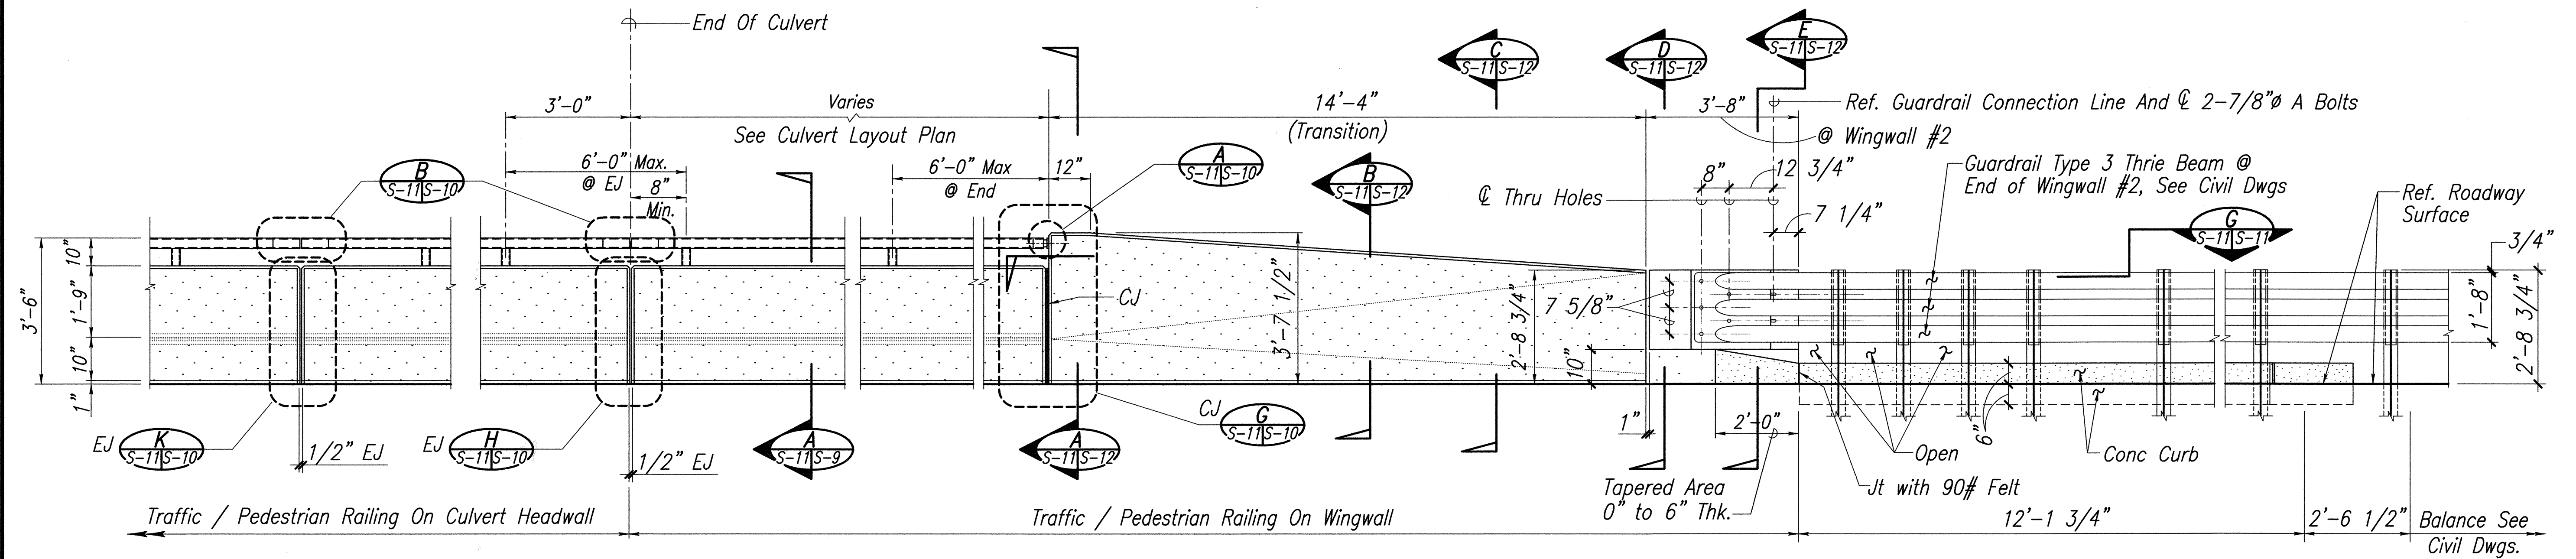

CONCRETE TRAFFIC / PEDESTRIAN RAIL ELEVATION

SCALE: 1/2" = 1'-0"


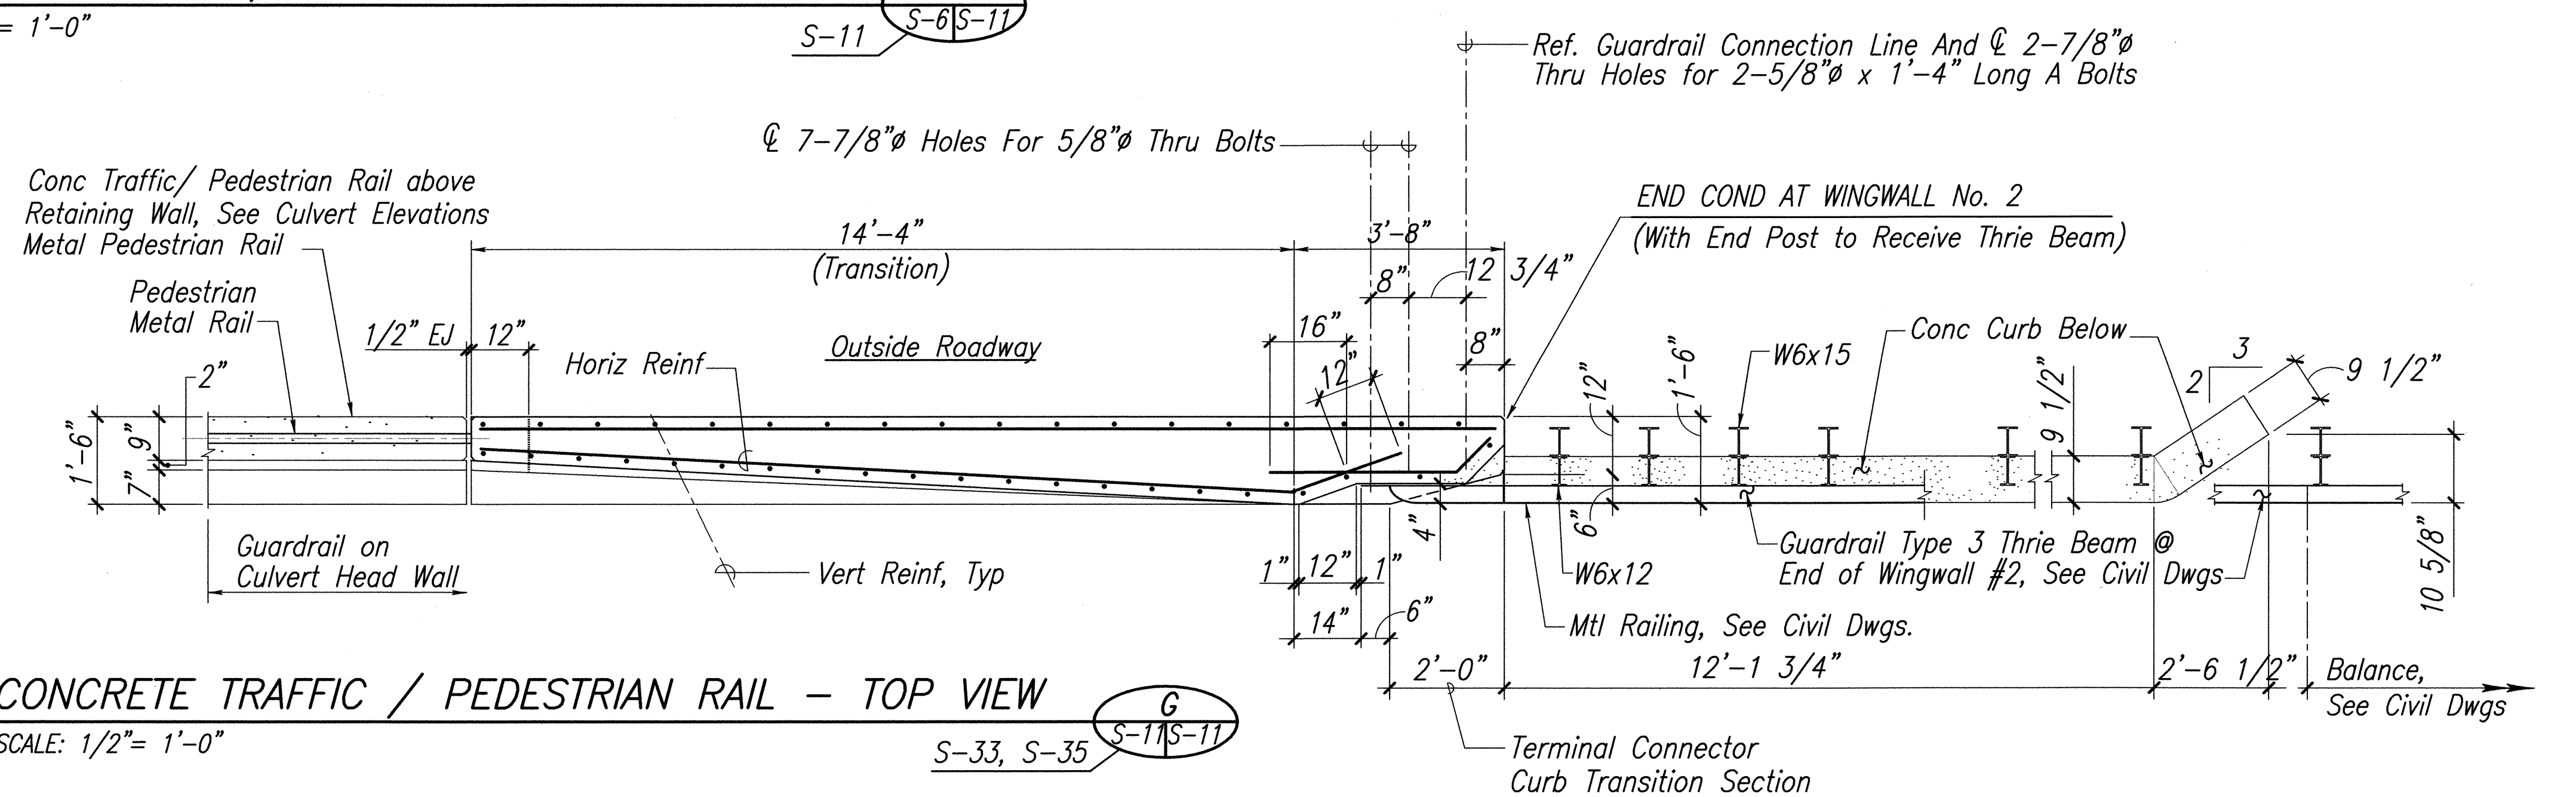


CONCRETE TRAFFIC / PEDESTRIAN RAIL - TOP VIEW

SCALE: 1/2" = 1'-0"


- NOTE:
1. Curb to be In Line w/ Front Face of Metal Guardrail & Match Front Face of End Post at Tapered End.
 2. Curb Transition Section shall be cast Monolithically with the End Post.

GRAPHIC SCALES

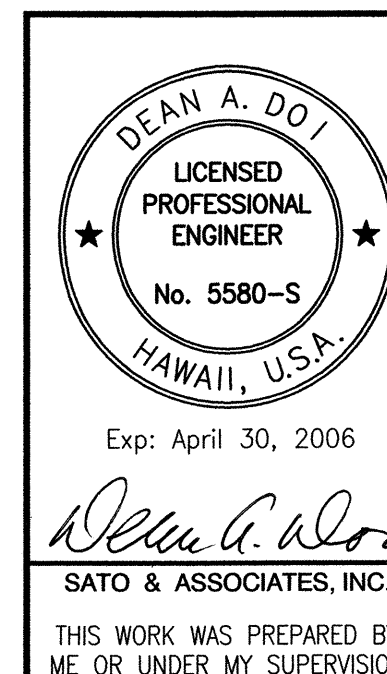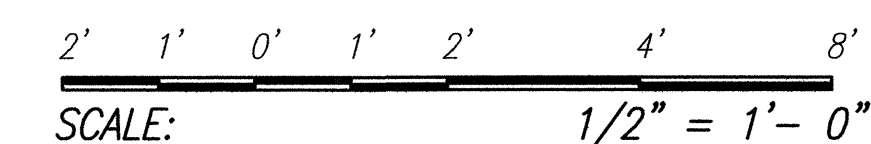


STATE OF HAWAII
DEPARTMENT OF TRANSPORTATION
HIGHWAYS DIVISION
BOX CULVERT STA. 336+90
WING WALL 1 & 2- ELEVATIONS & DETAILS
MOKULELE HIGHWAY WIDENING
Vicinity of Kealia Pond Driveway
to
Piilani Highway
Federal-Aid Project No. NH-A311 (4)
Scale: as Shown Date: July 2005
SHEET No. S - 11 OF 35 SHEETS


FED. ROAD DIST. NO.	STATE	FED. AID PROJ. NO.	FISCAL YEAR	SHEET NO.	TOTAL SHEETS
HAWAII	HAW.	NH-A311(4)	2006	143	180

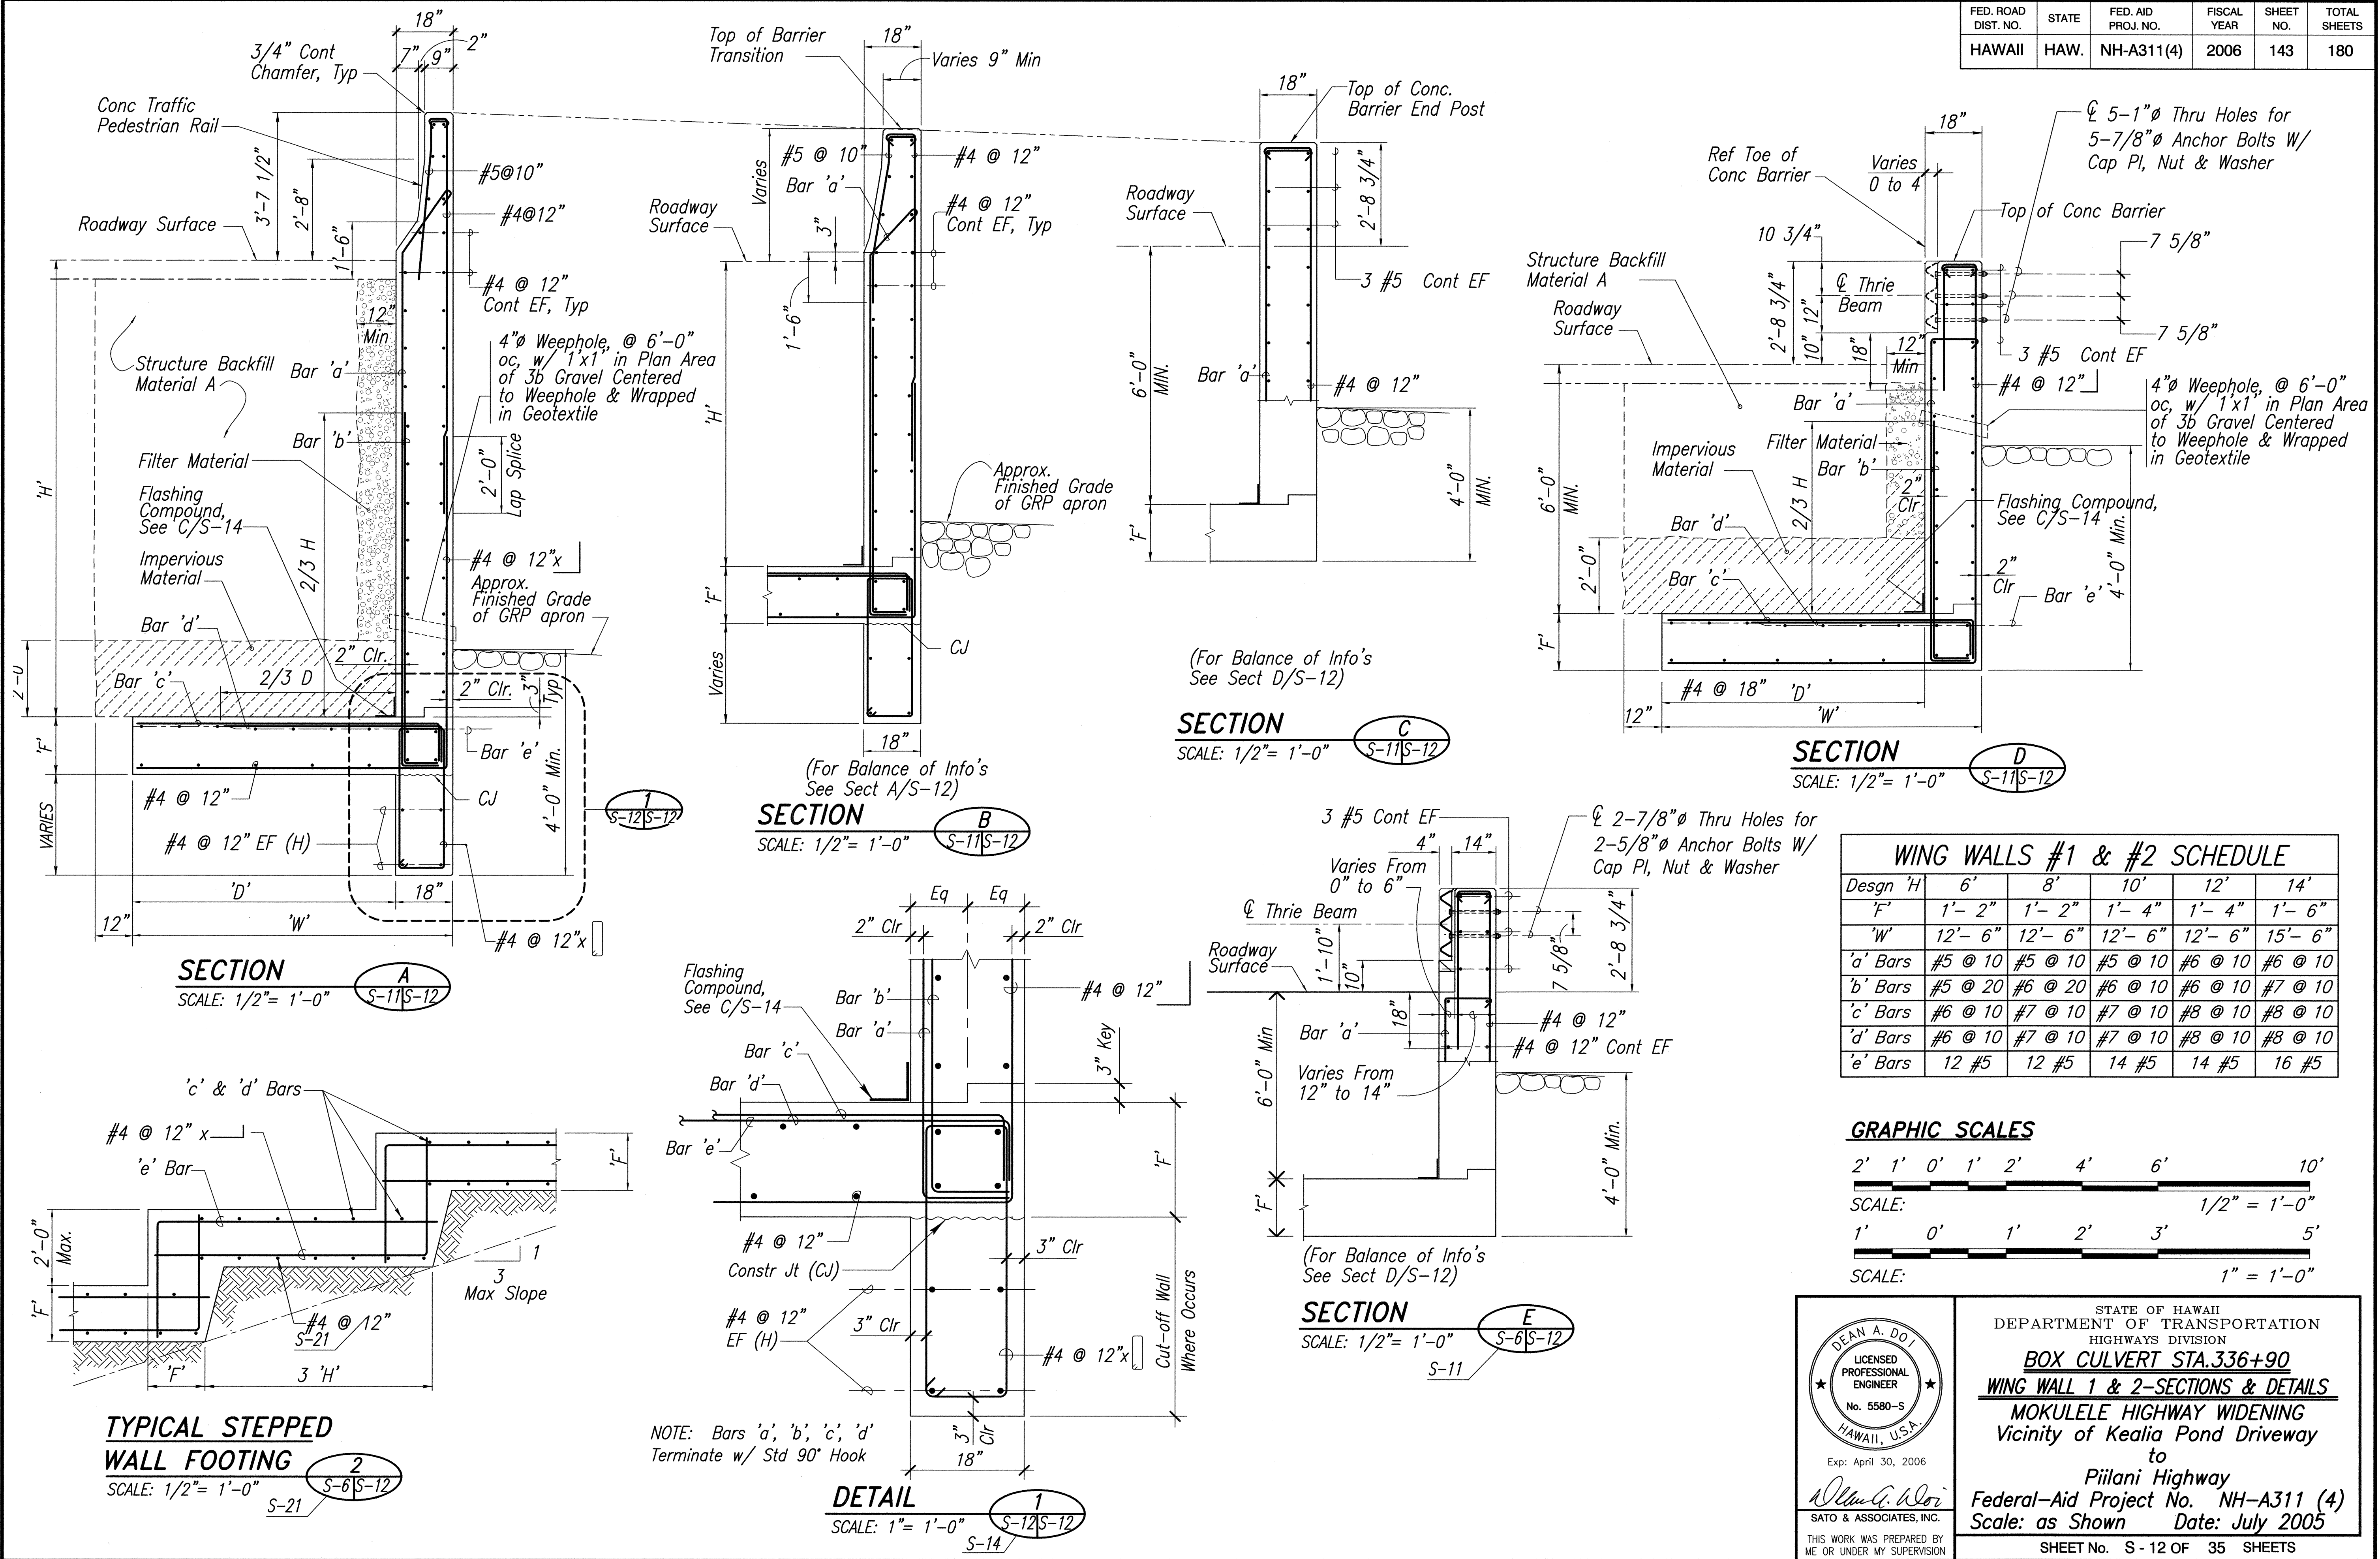


FED. ROAD DIST. NO.	STATE	FED. AID PROJ. NO.	FISCAL YEAR	SHEET NO.	TOTAL SHEETS
HAWAII	HAW.	NH-A311(4)	2006	144	180

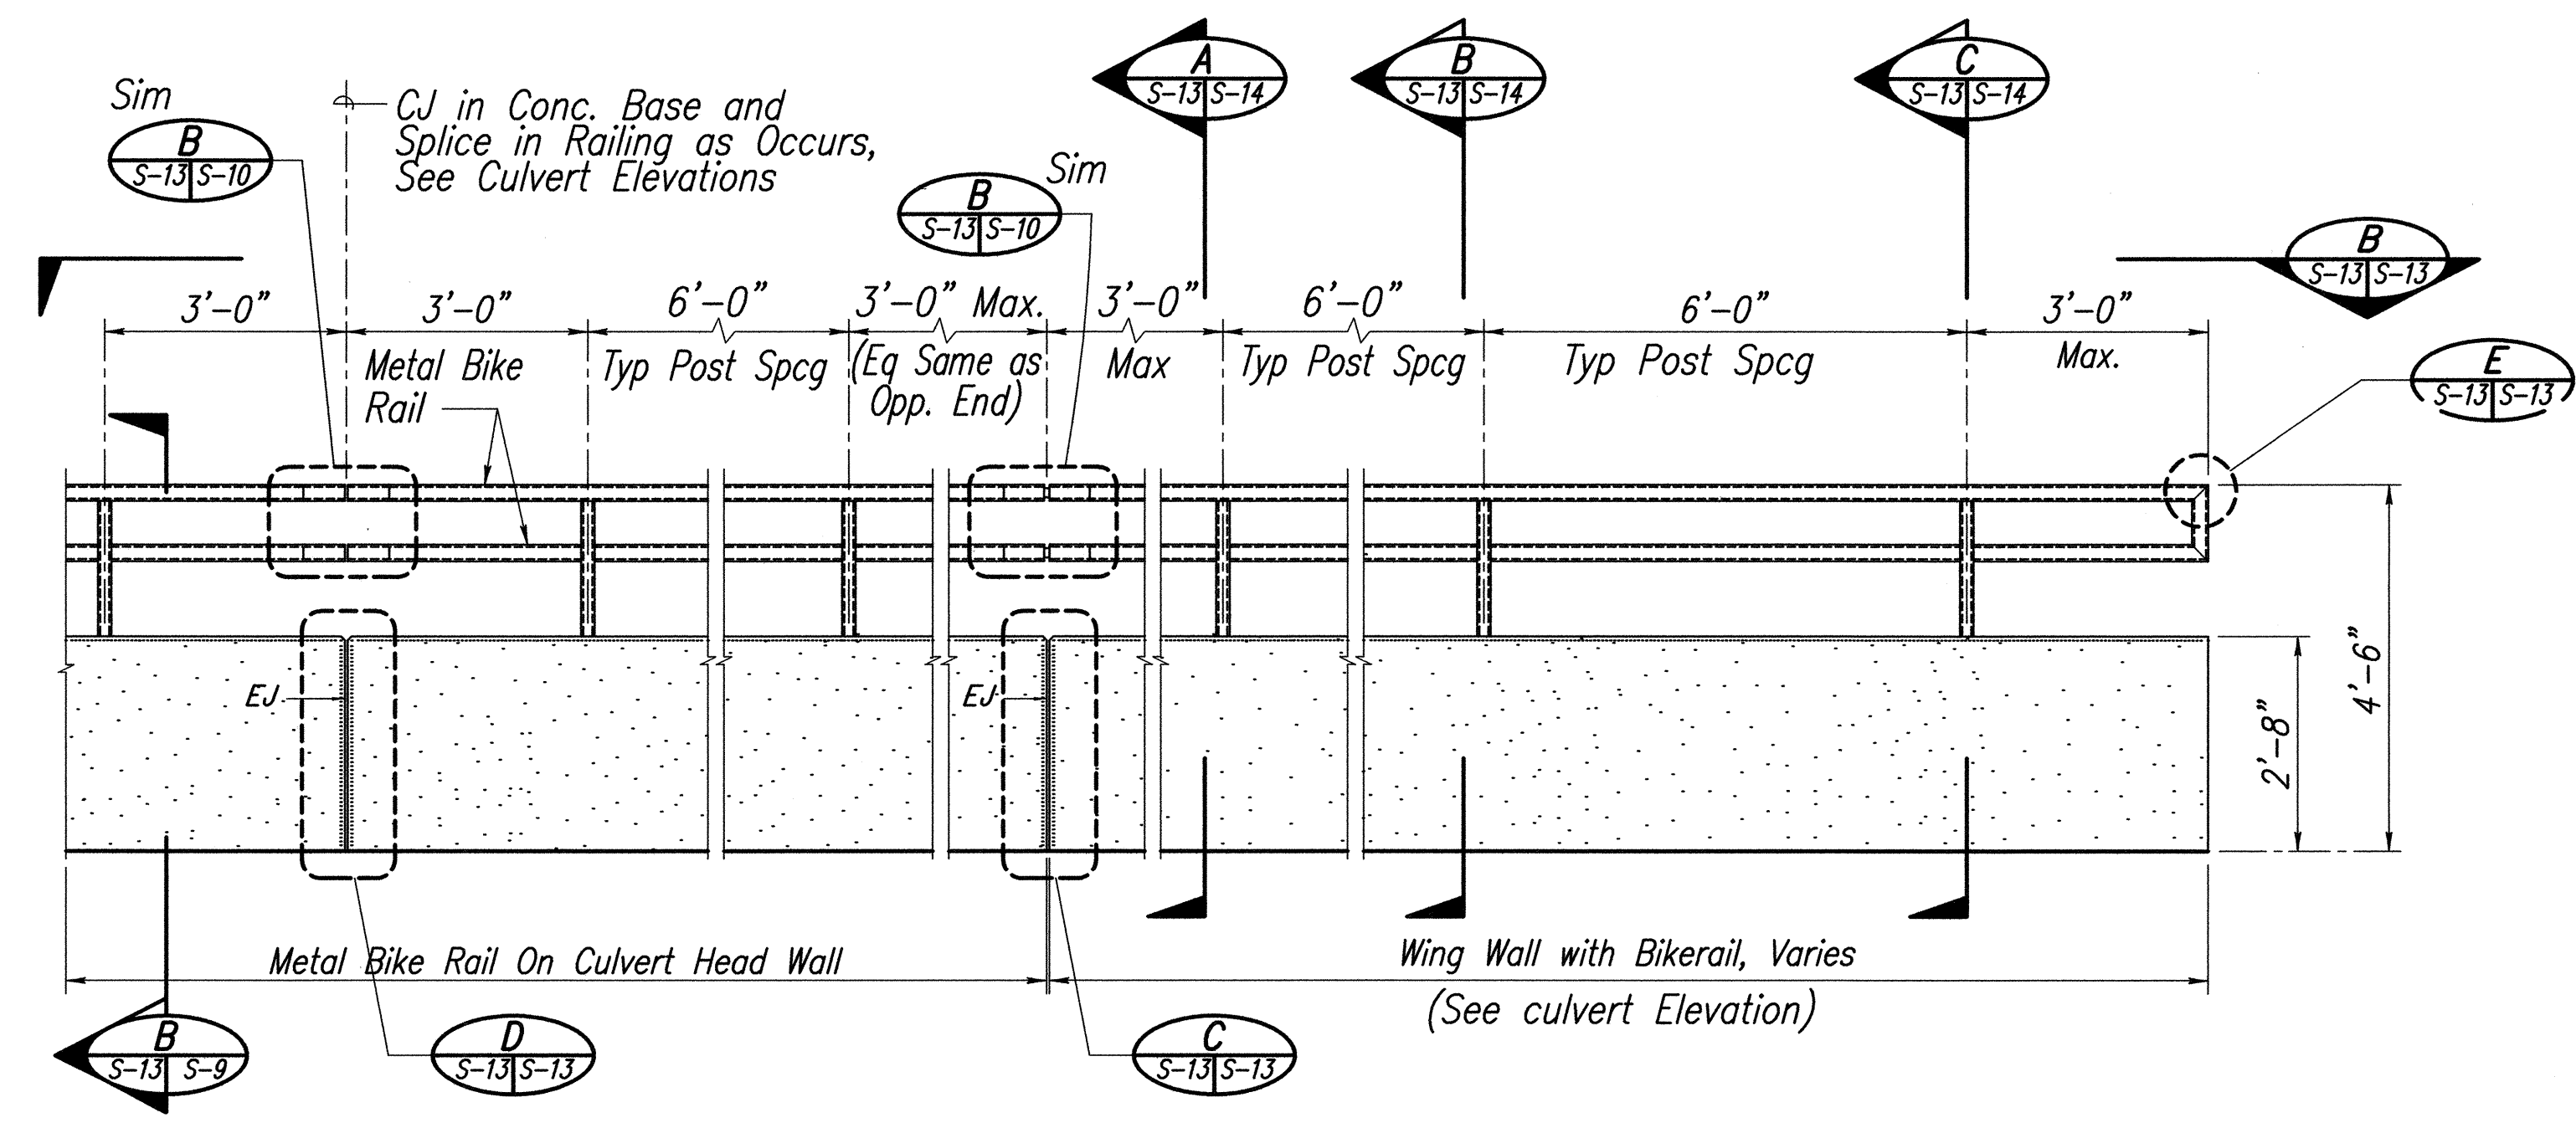


BIKERAIL - ELEVATION
 SCALE: 1/2" = 1'-0"
 A S-6 S-13

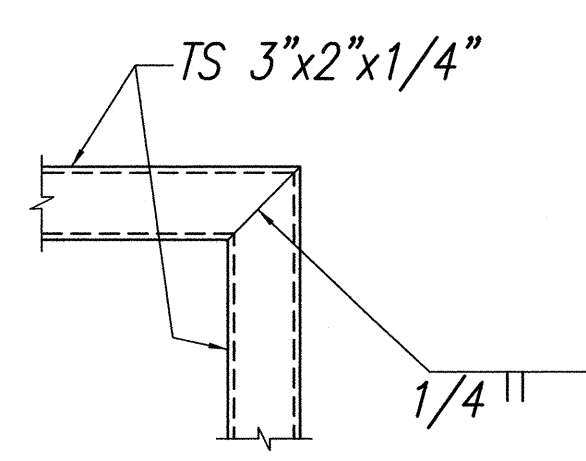


TYPICAL TUBE CONNECTION DETAIL
 Not To Scale
 E S-13 S-13

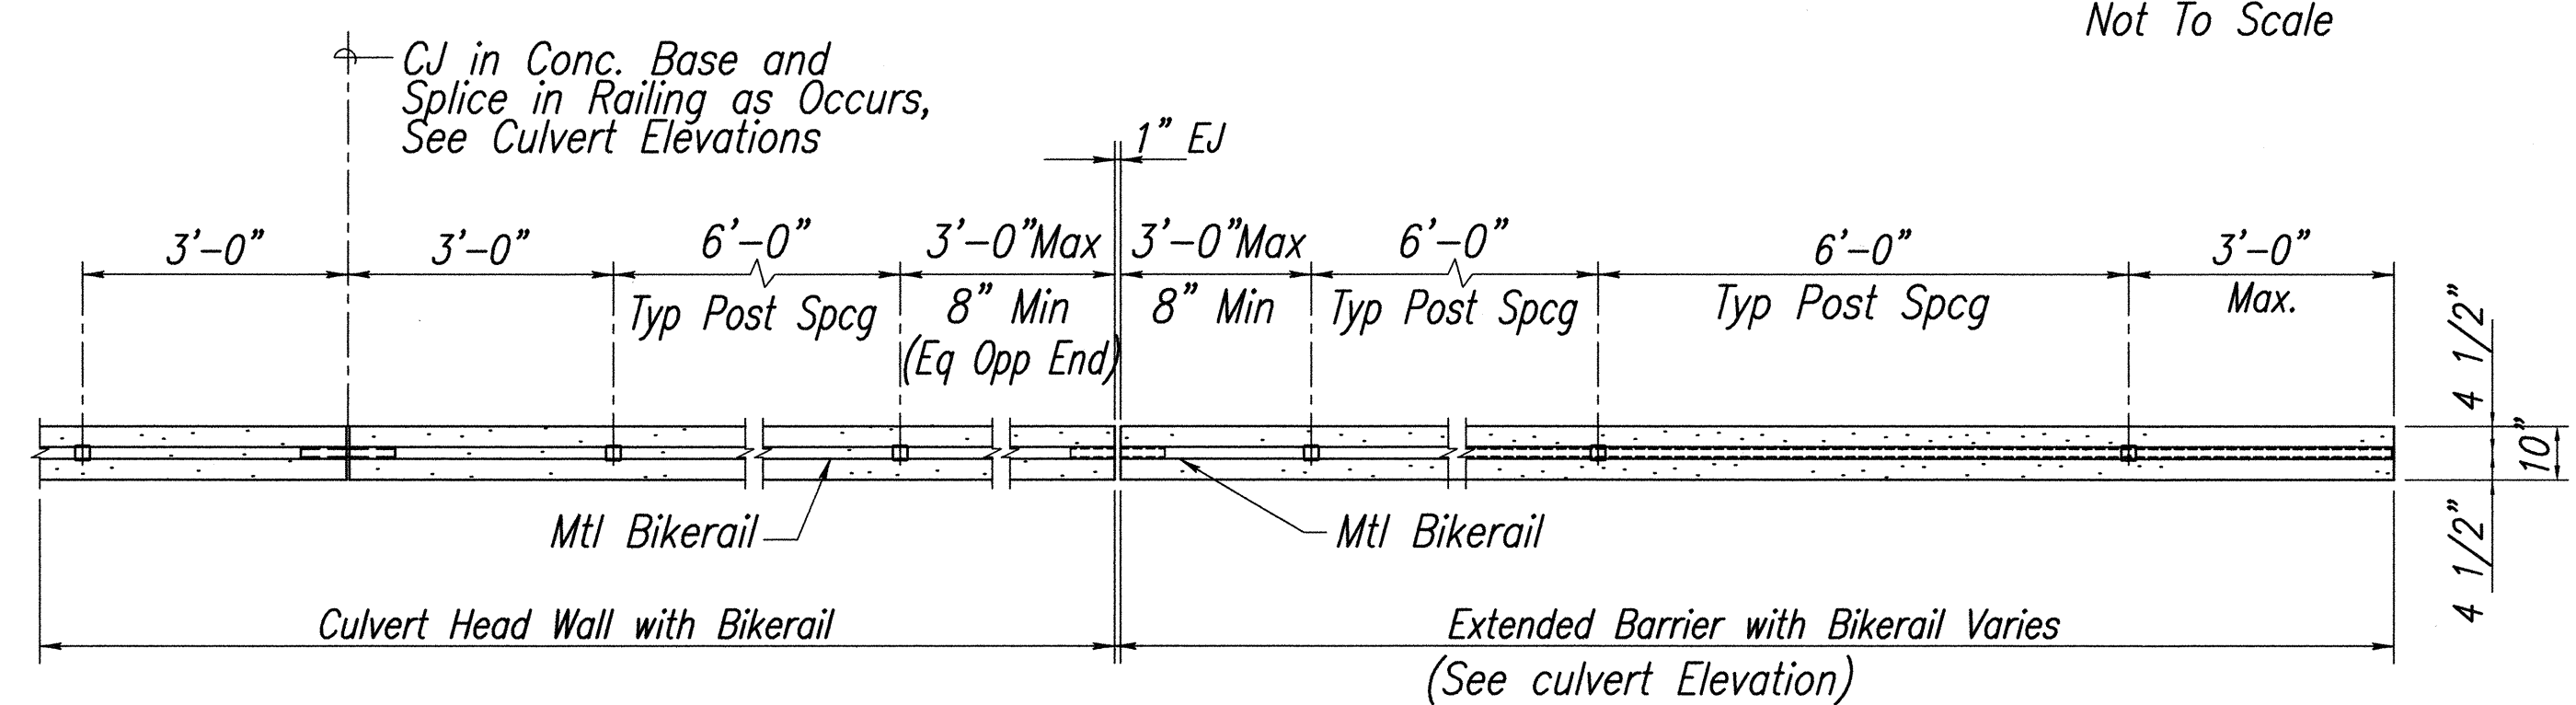


BIKERAIL - TOP VIEW
 SCALE: 1/2" = 1'-0"
 B S-13 S-13

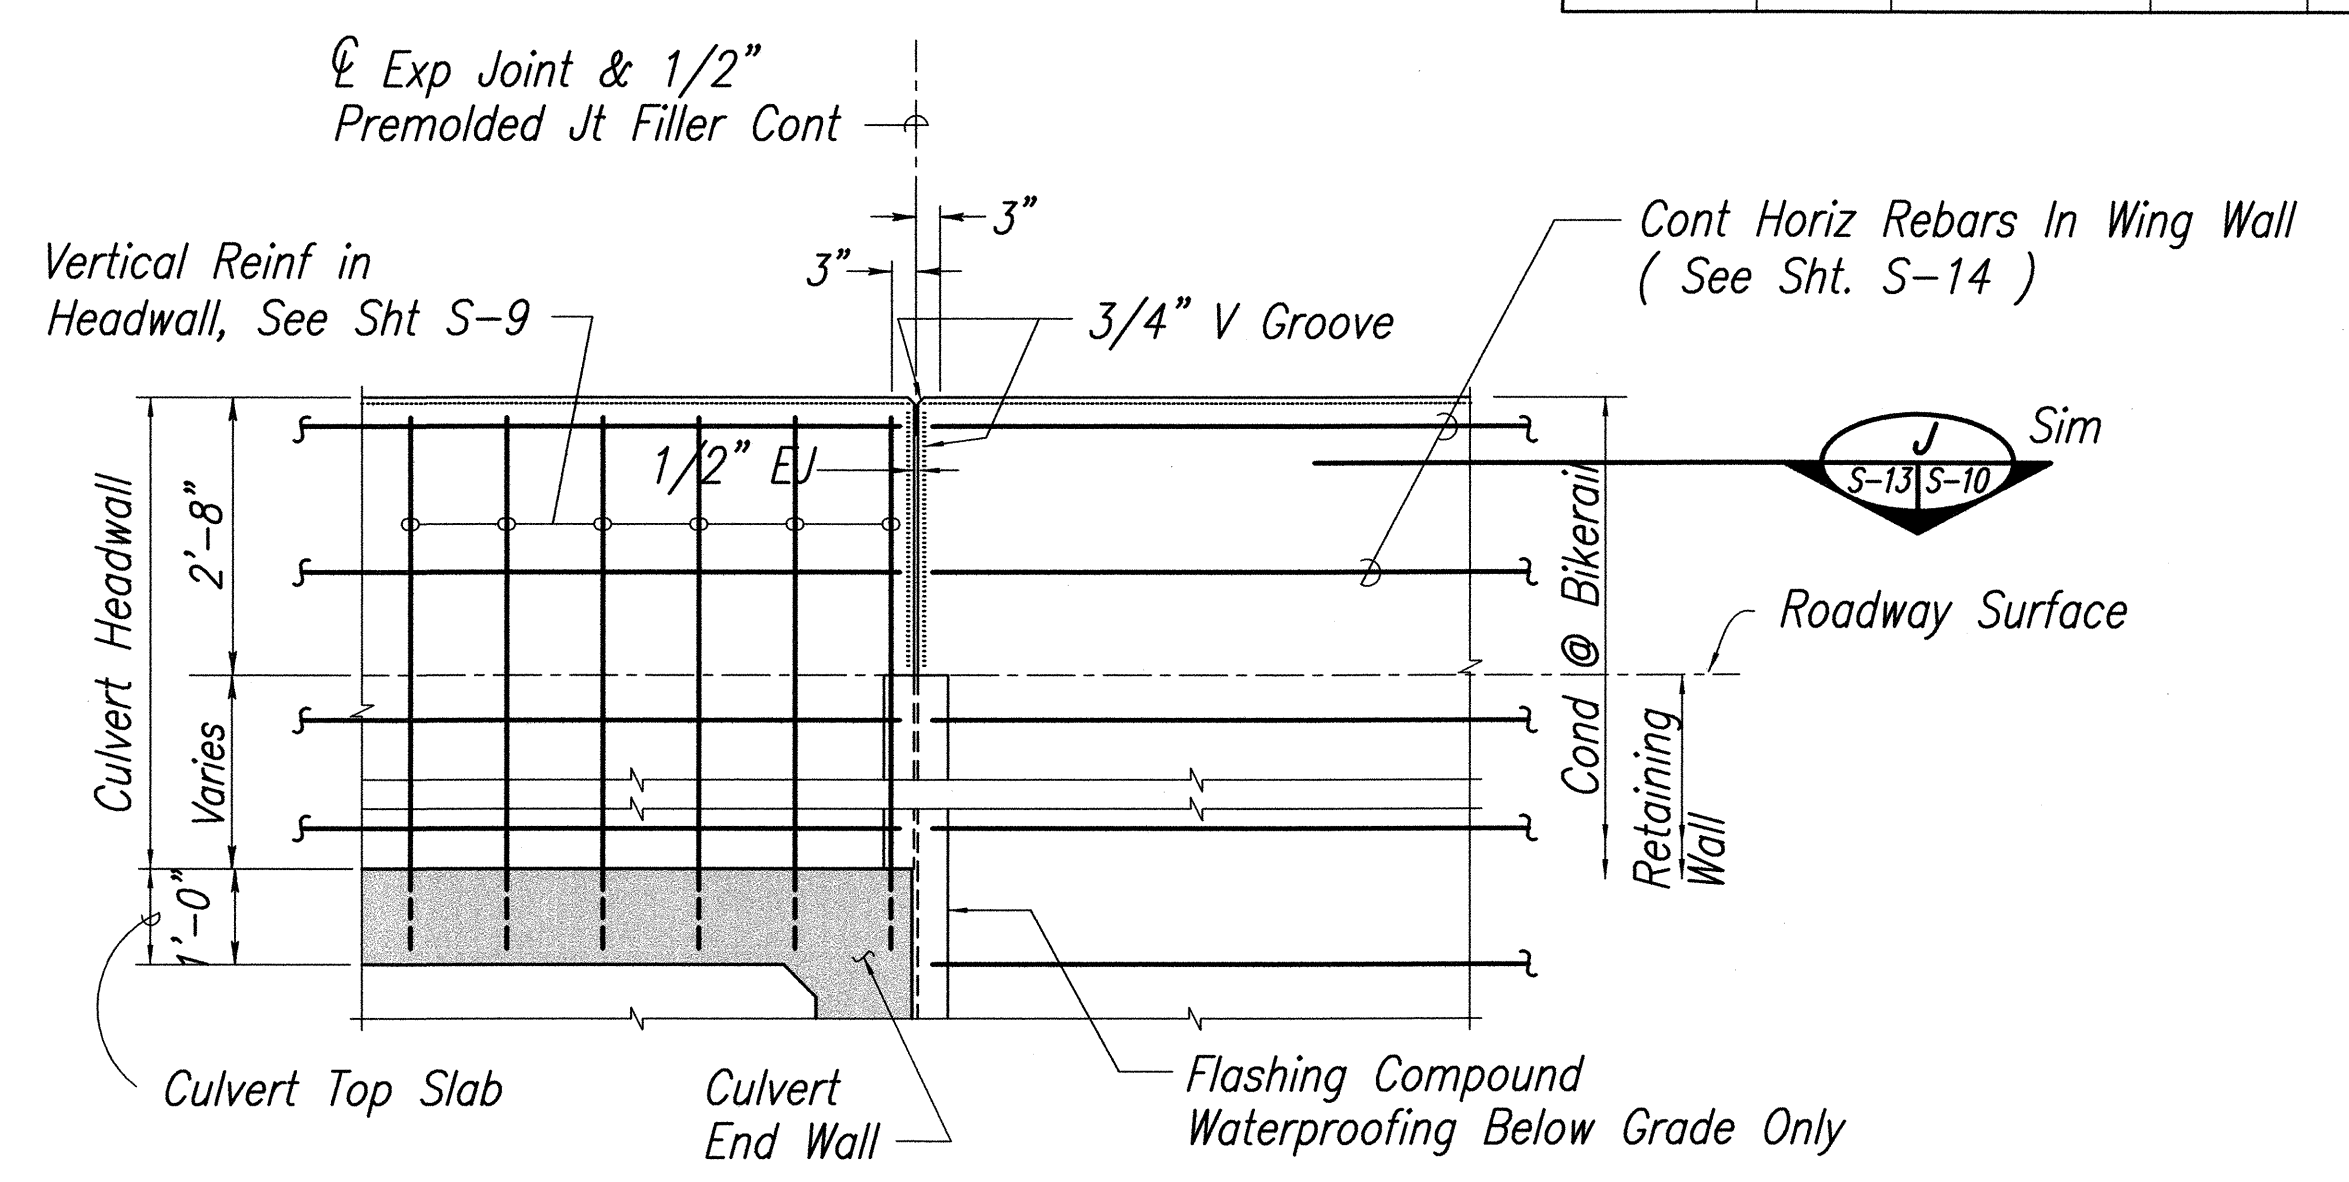

EXPANSION JOINT DETAIL
 1/2" = 1'-0"
 (Metal Bikerail not Shown for Clarity)
 C S-13 S-13 S-6

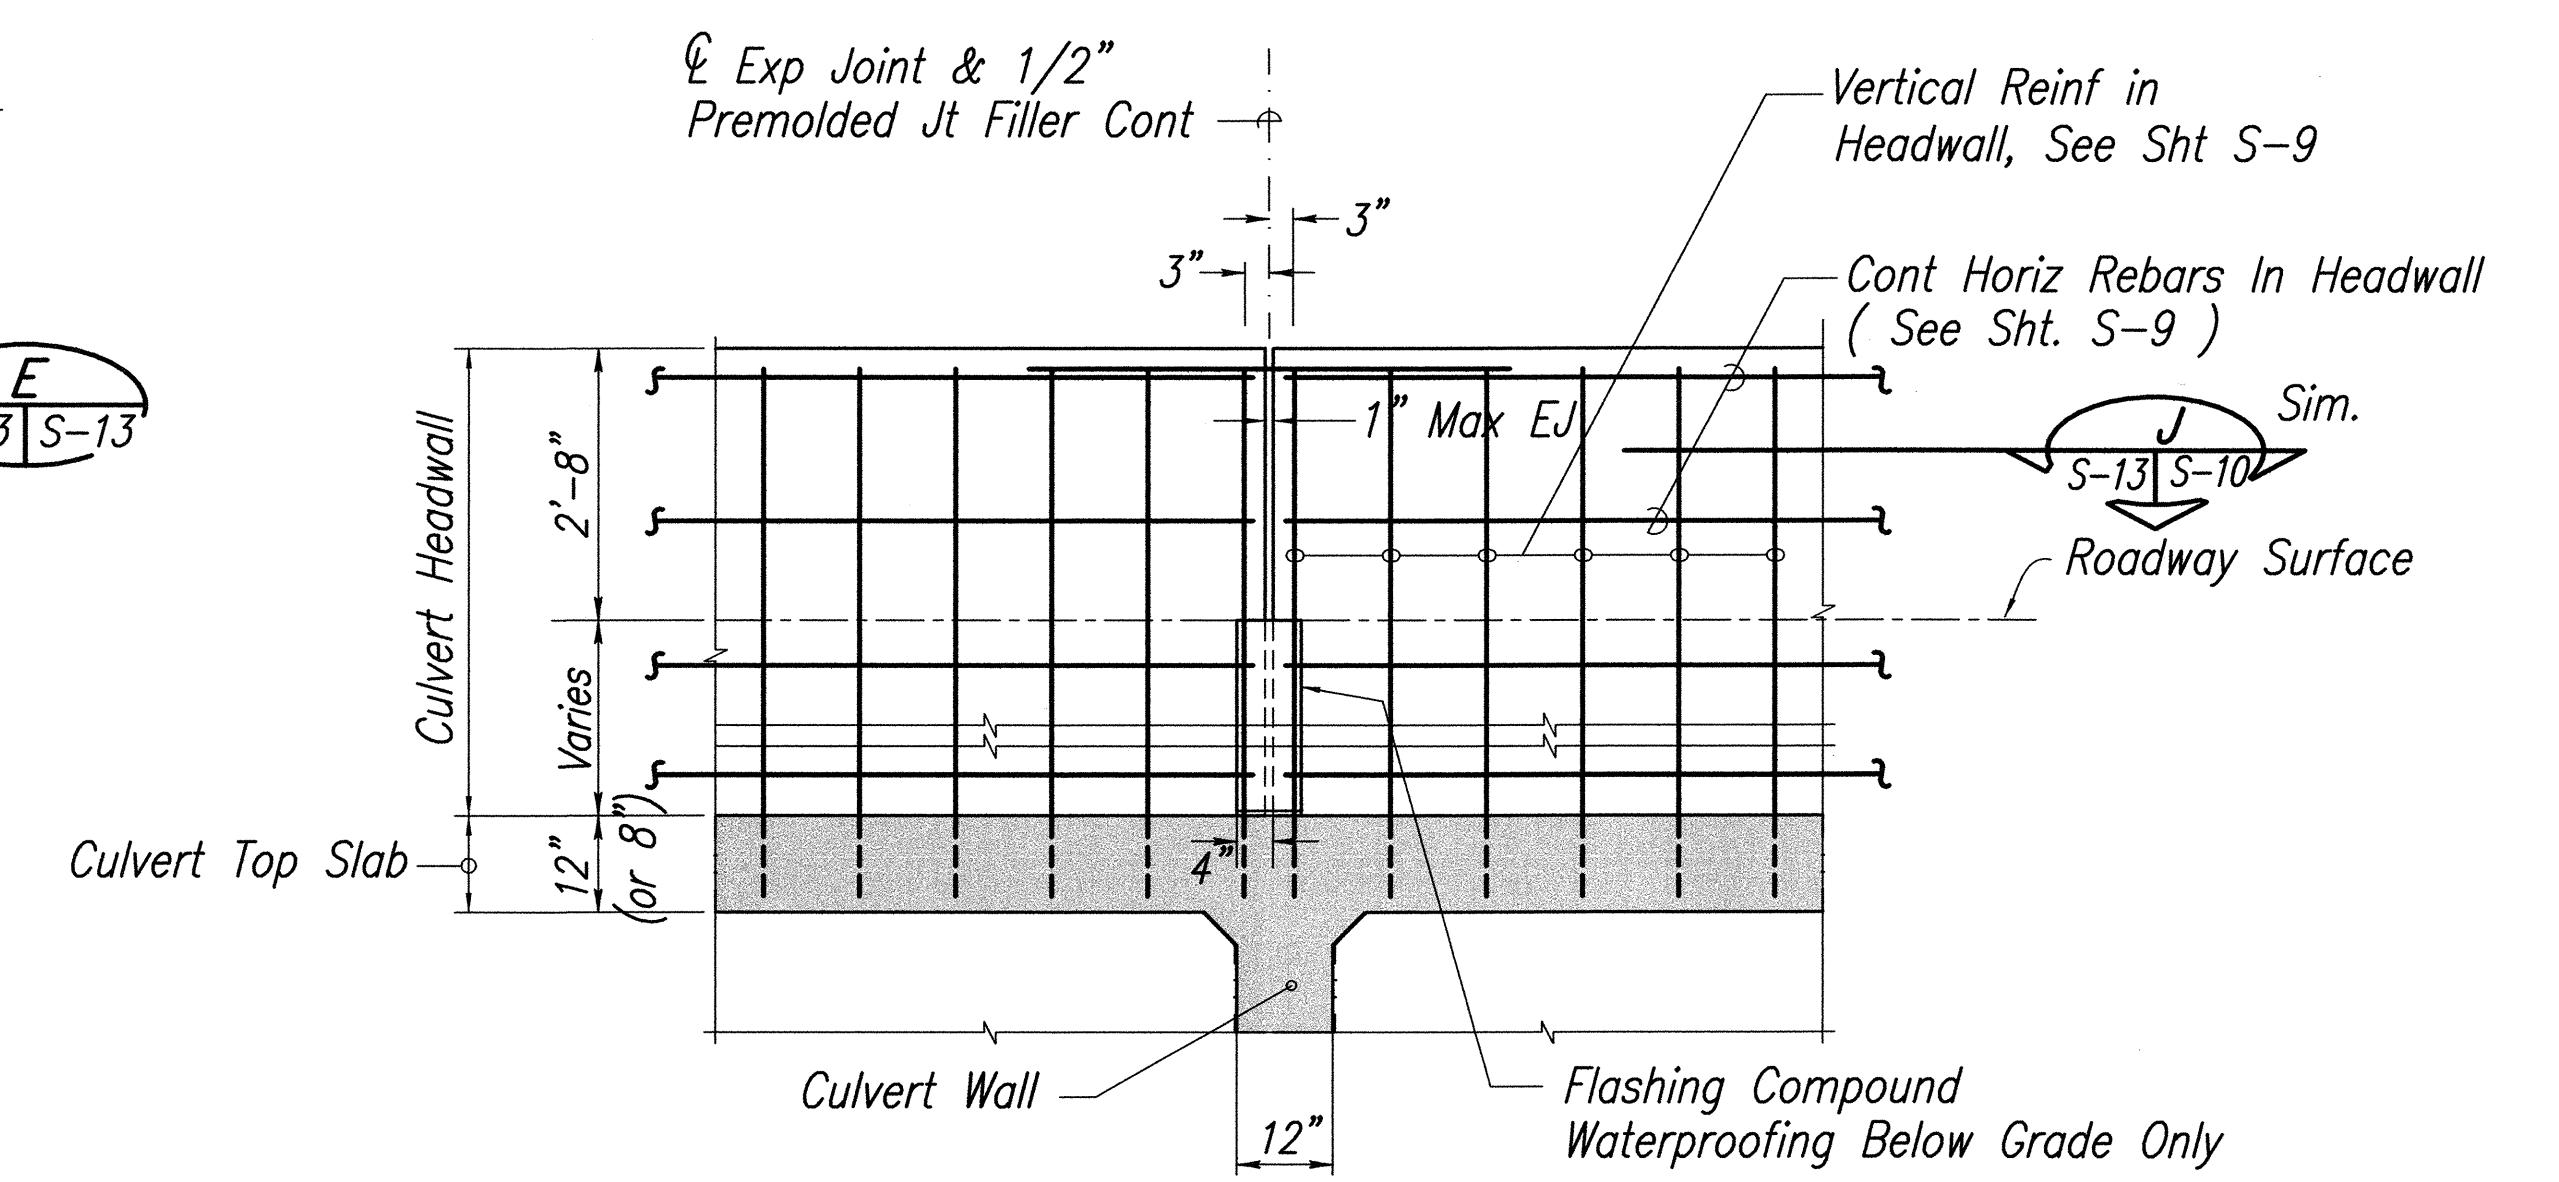

EXPANSION JOINT DETAIL
 1/2" = 1'-0"
 (Metal Bikerail not Shown for Clarity)
 D S-13 S-13 S-6

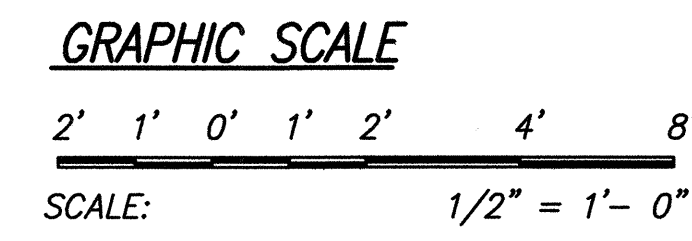


DEAN A. DOI
 LICENSED PROFESSIONAL ENGINEER
 No. 5580-S
 HAWAII, U.S.A.
 Exp: April 30, 2006
 SATO & ASSOCIATES, INC.
 THIS WORK WAS PREPARED BY ME OR UNDER MY SUPERVISION

STATE OF HAWAII
 DEPARTMENT OF TRANSPORTATION
 HIGHWAYS DIVISION
BOX CULVERT STA. 336+90
WING WALL 3 & 4-ELEVATIONS
MOKULELE HIGHWAY WIDENING
 Vicinity of Kealia Pond Driveway
 to
 Piilani Highway
 Federal-Aid Project No. NH-A311 (4)
 Scale: as Shown Date: July 2005
 SHEET No. S - 13 OF 35 SHEETS

Date Plotted: Mon, 13 Feb 2006 - 9:38am
 File Name: S:\m9901\1A\struct\13.dwg

ORIGINAL PLAN	SURVEY PLOTTED BY	DATE
NOTE BOOK	DRAWN BY	
	DESIGNED BY	
	CHECKED BY	
No.		

FED. ROAD DIST. NO.	STATE	FED. AID PROJ. NO.	FISCAL YEAR	SHEET NO.	TOTAL SHEETS
HAWAII	HAW.	NH-A311(4)	2006	146	180

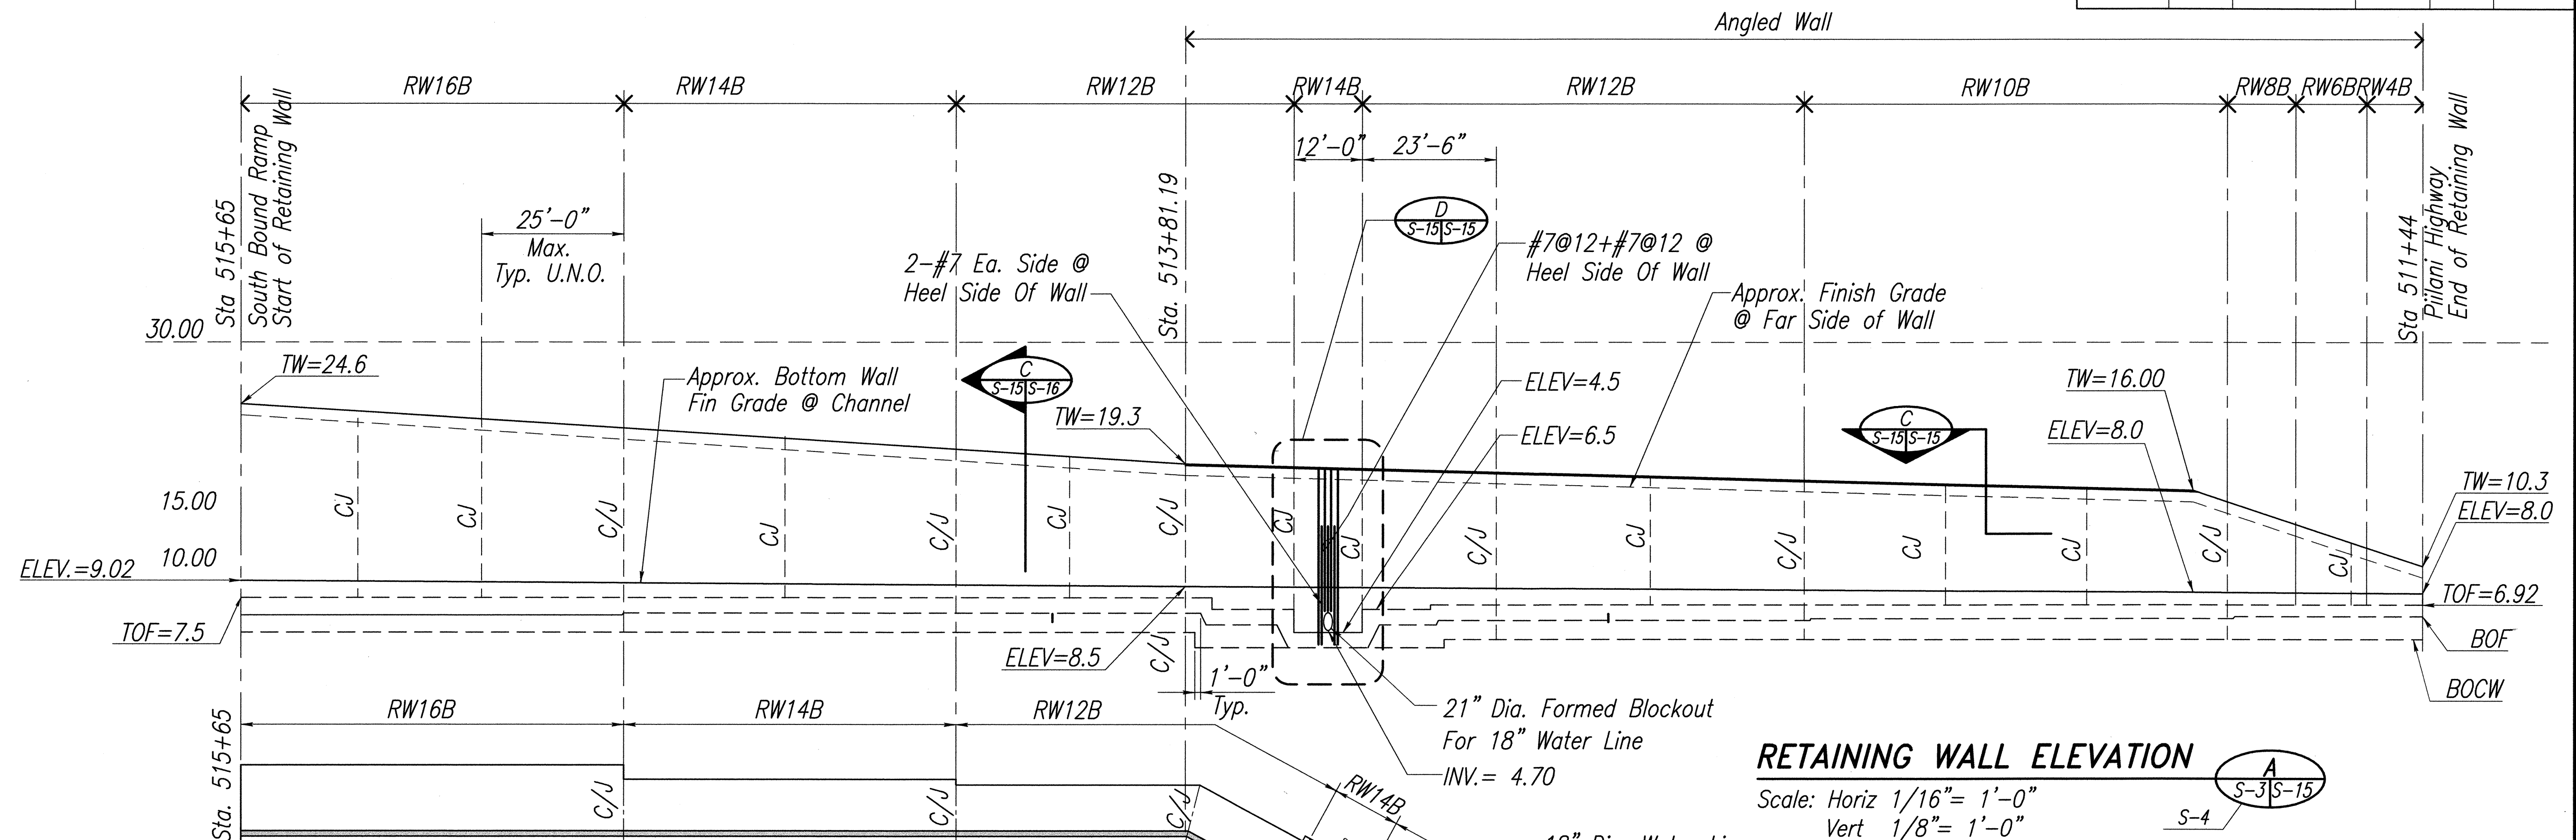





LEGEND:

TW..... Indicates Top of Wall
 TOF..... Indicates Top of Footing
 BOF..... Indicates Bottom of Footing
 BOCW..... Indicates Bottom of Cutoff Wall
 C/J..... Indicates Construction Joint
 CJ..... Indicates Contraction Joint

RETAINING WALL PLAN FOR RW4B-RW16B (B)



Scale: 1/16" = 1'-0"

GRAPHIC SCALES

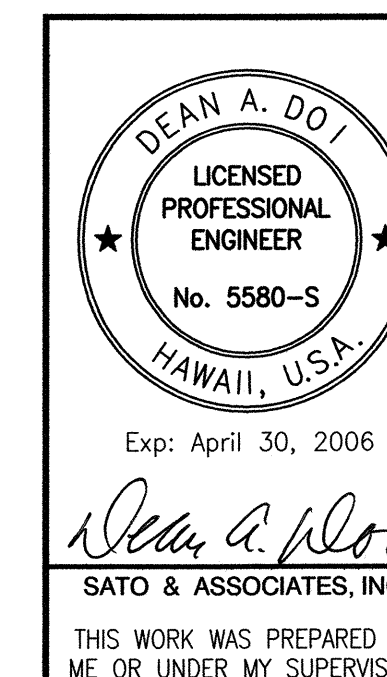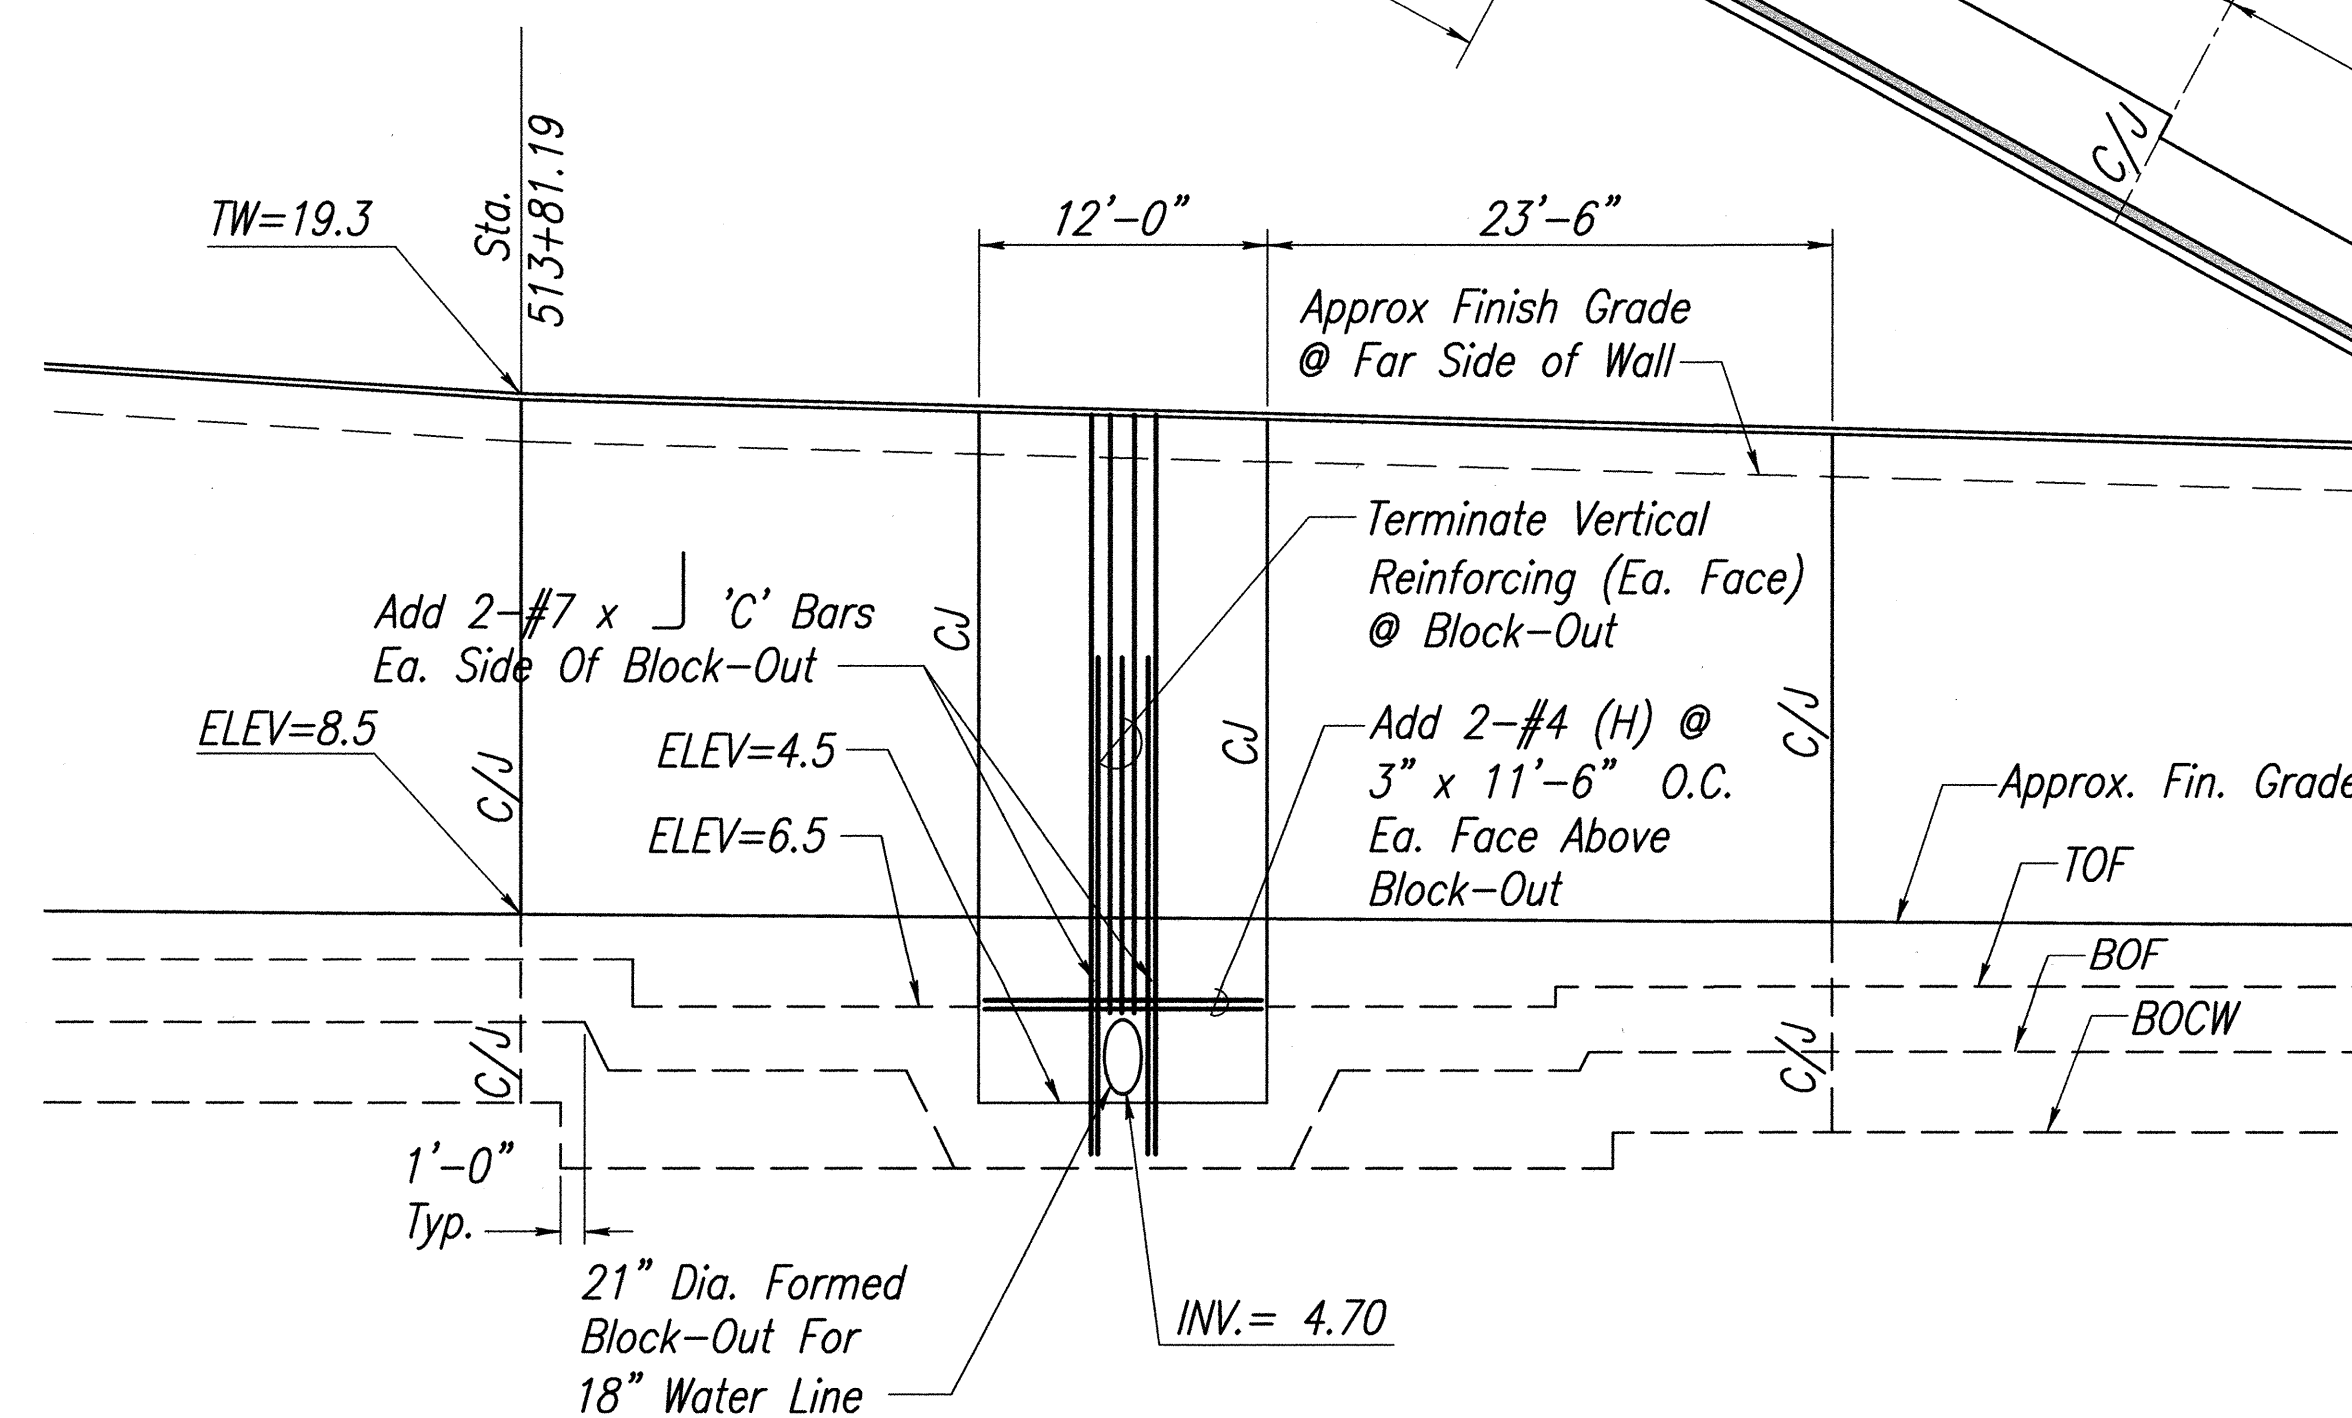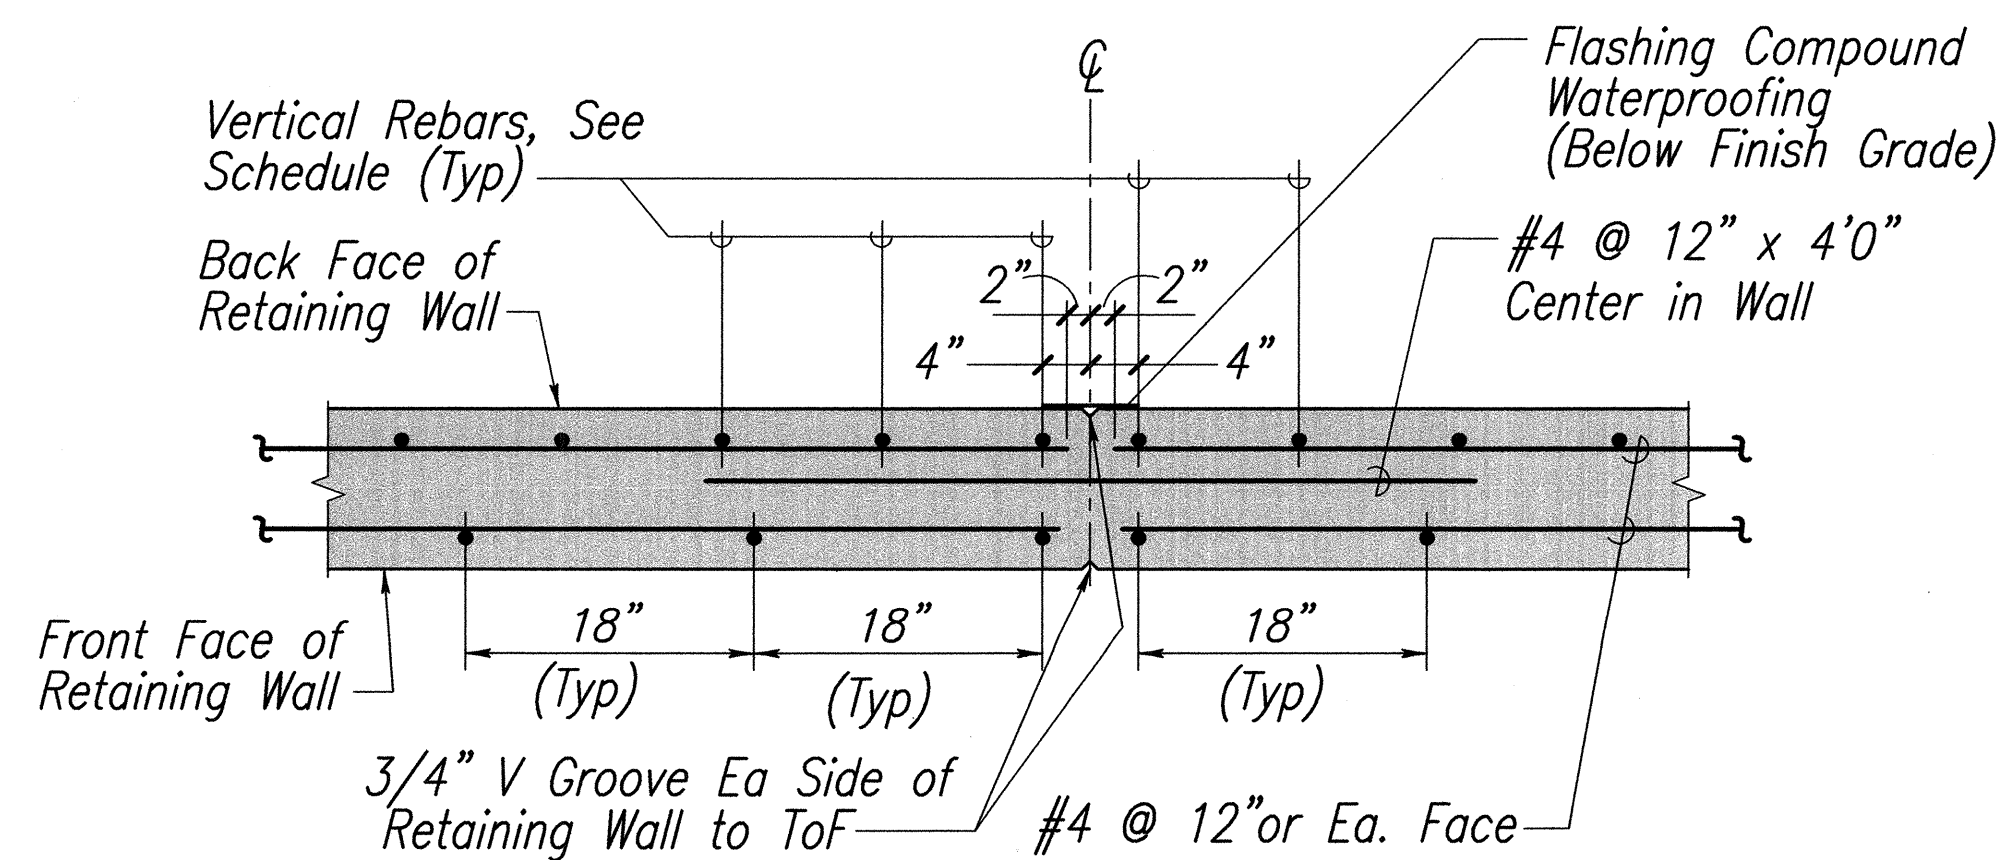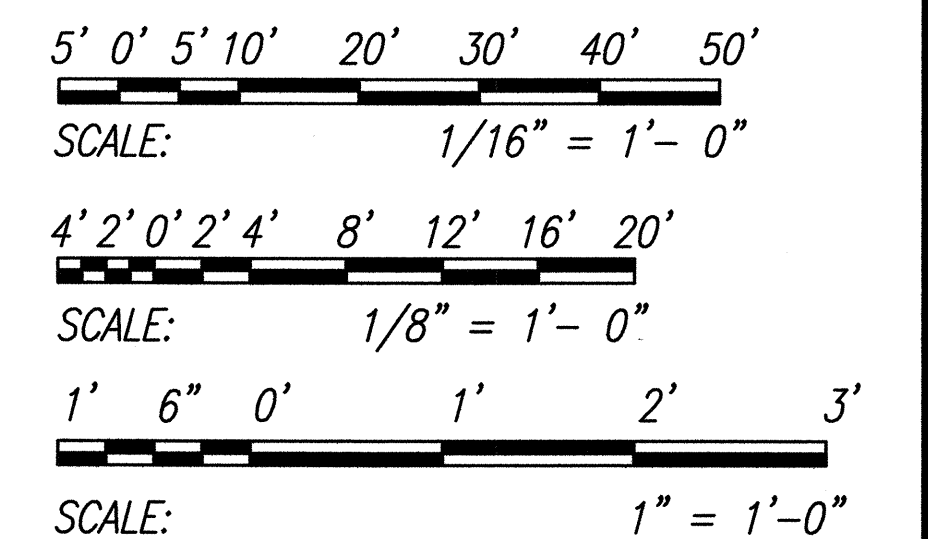


STATE OF HAWAII
 DEPARTMENT OF TRANSPORTATION
 HIGHWAYS DIVISION
RETAINING WALL
ELEVATION AND DETAILS
 MOKULELE HIGHWAY WIDENING
 Vicinity of Kealia Pond Driveway
 to
 Piilani Highway
 Federal-Aid Project No. NH-A311 (4)
 Scale: as Shown Date: July 2005
 SHEET No. S - 15 OF 35 SHEETS

FED. ROAD DIST. NO.	STATE	FED. AID PROJ. NO.	FISCAL YEAR	SHEET NO.	TOTAL SHEETS
HAWAII	HAW.	NH-A311(4)	2006	147	180

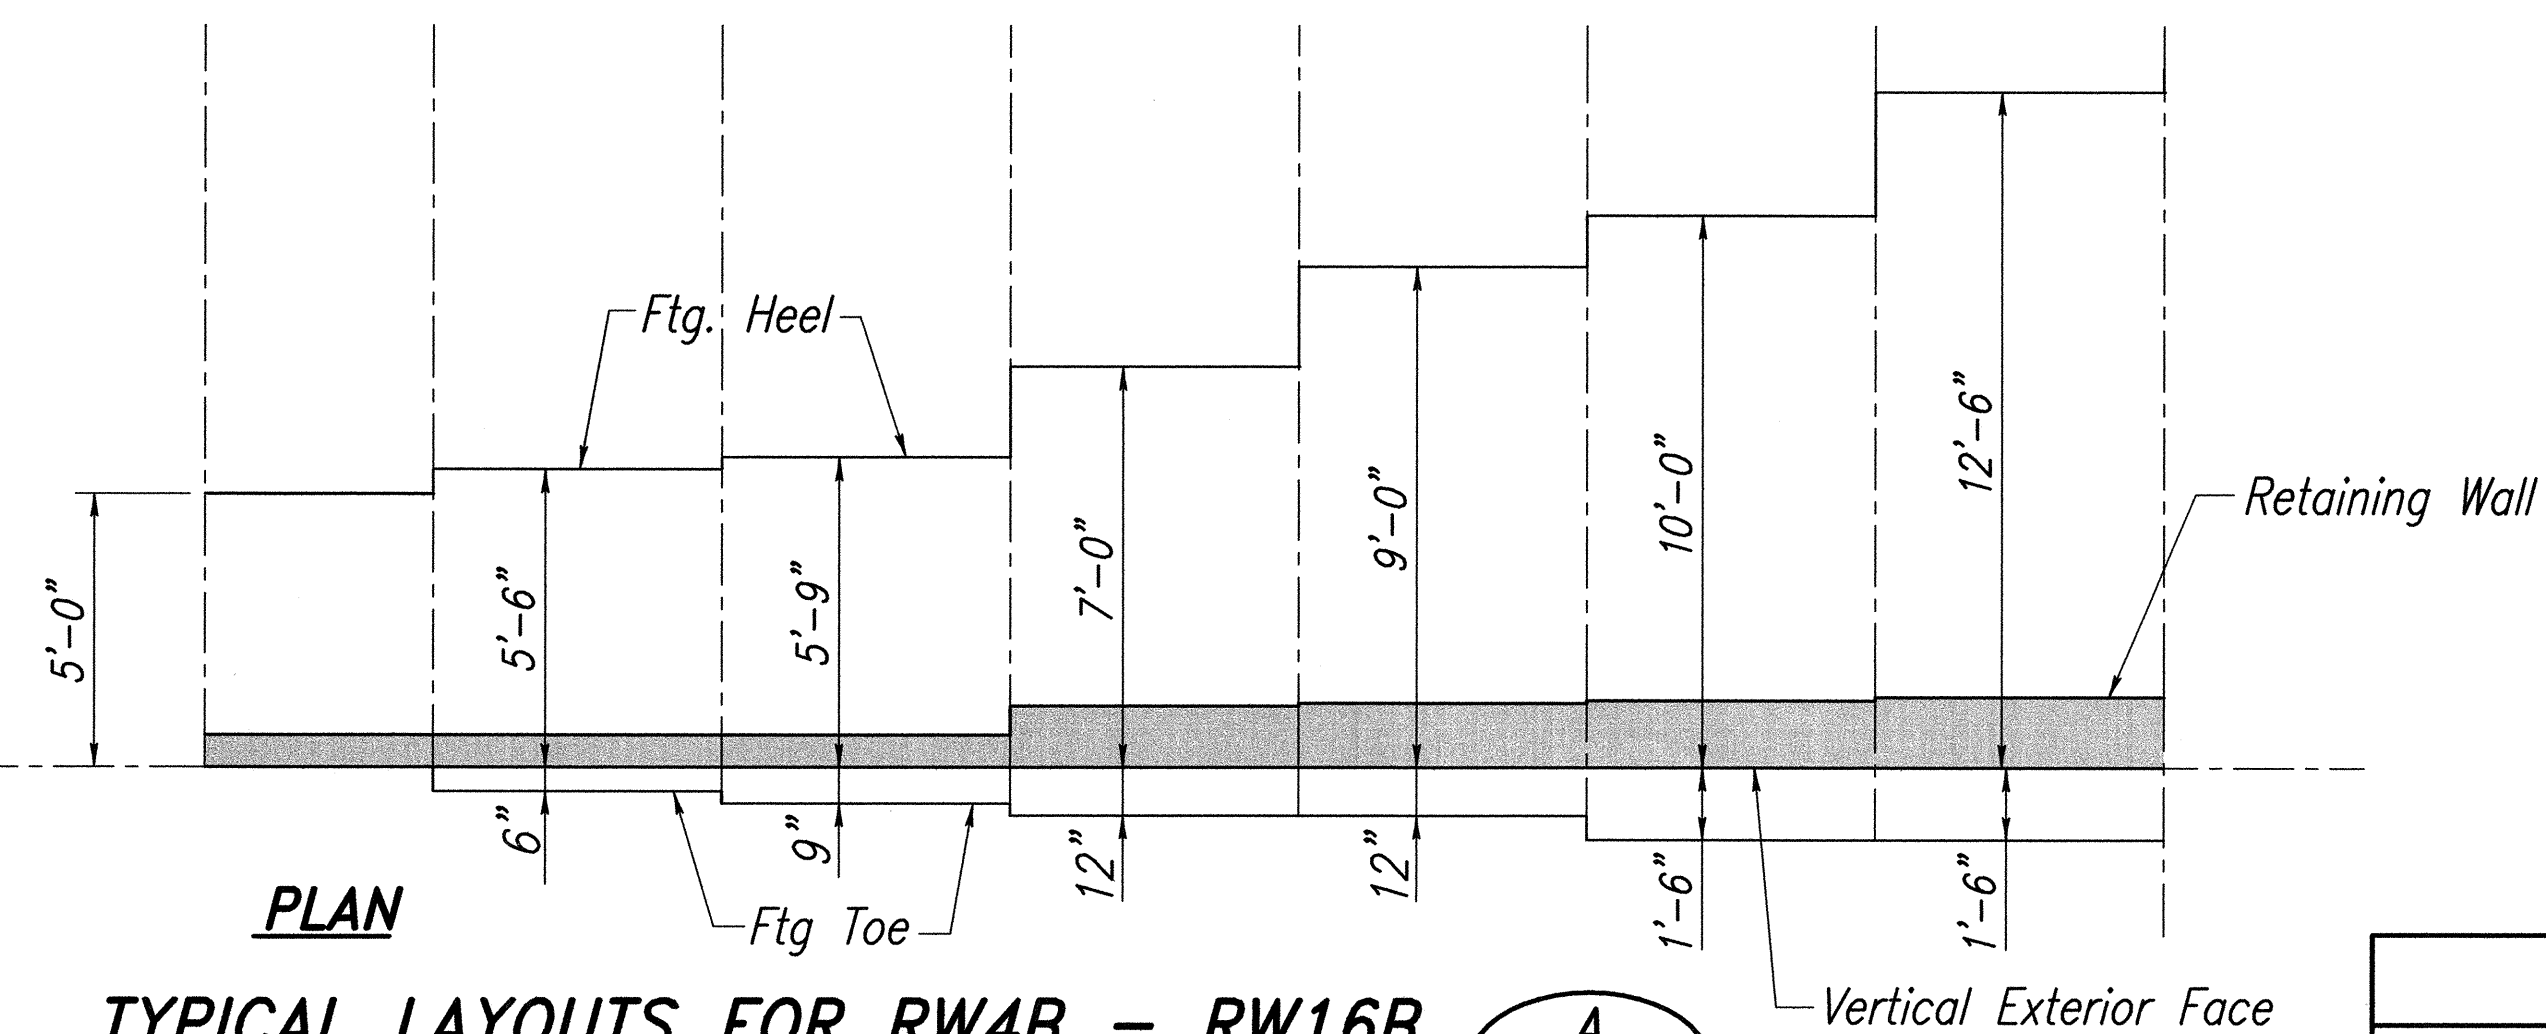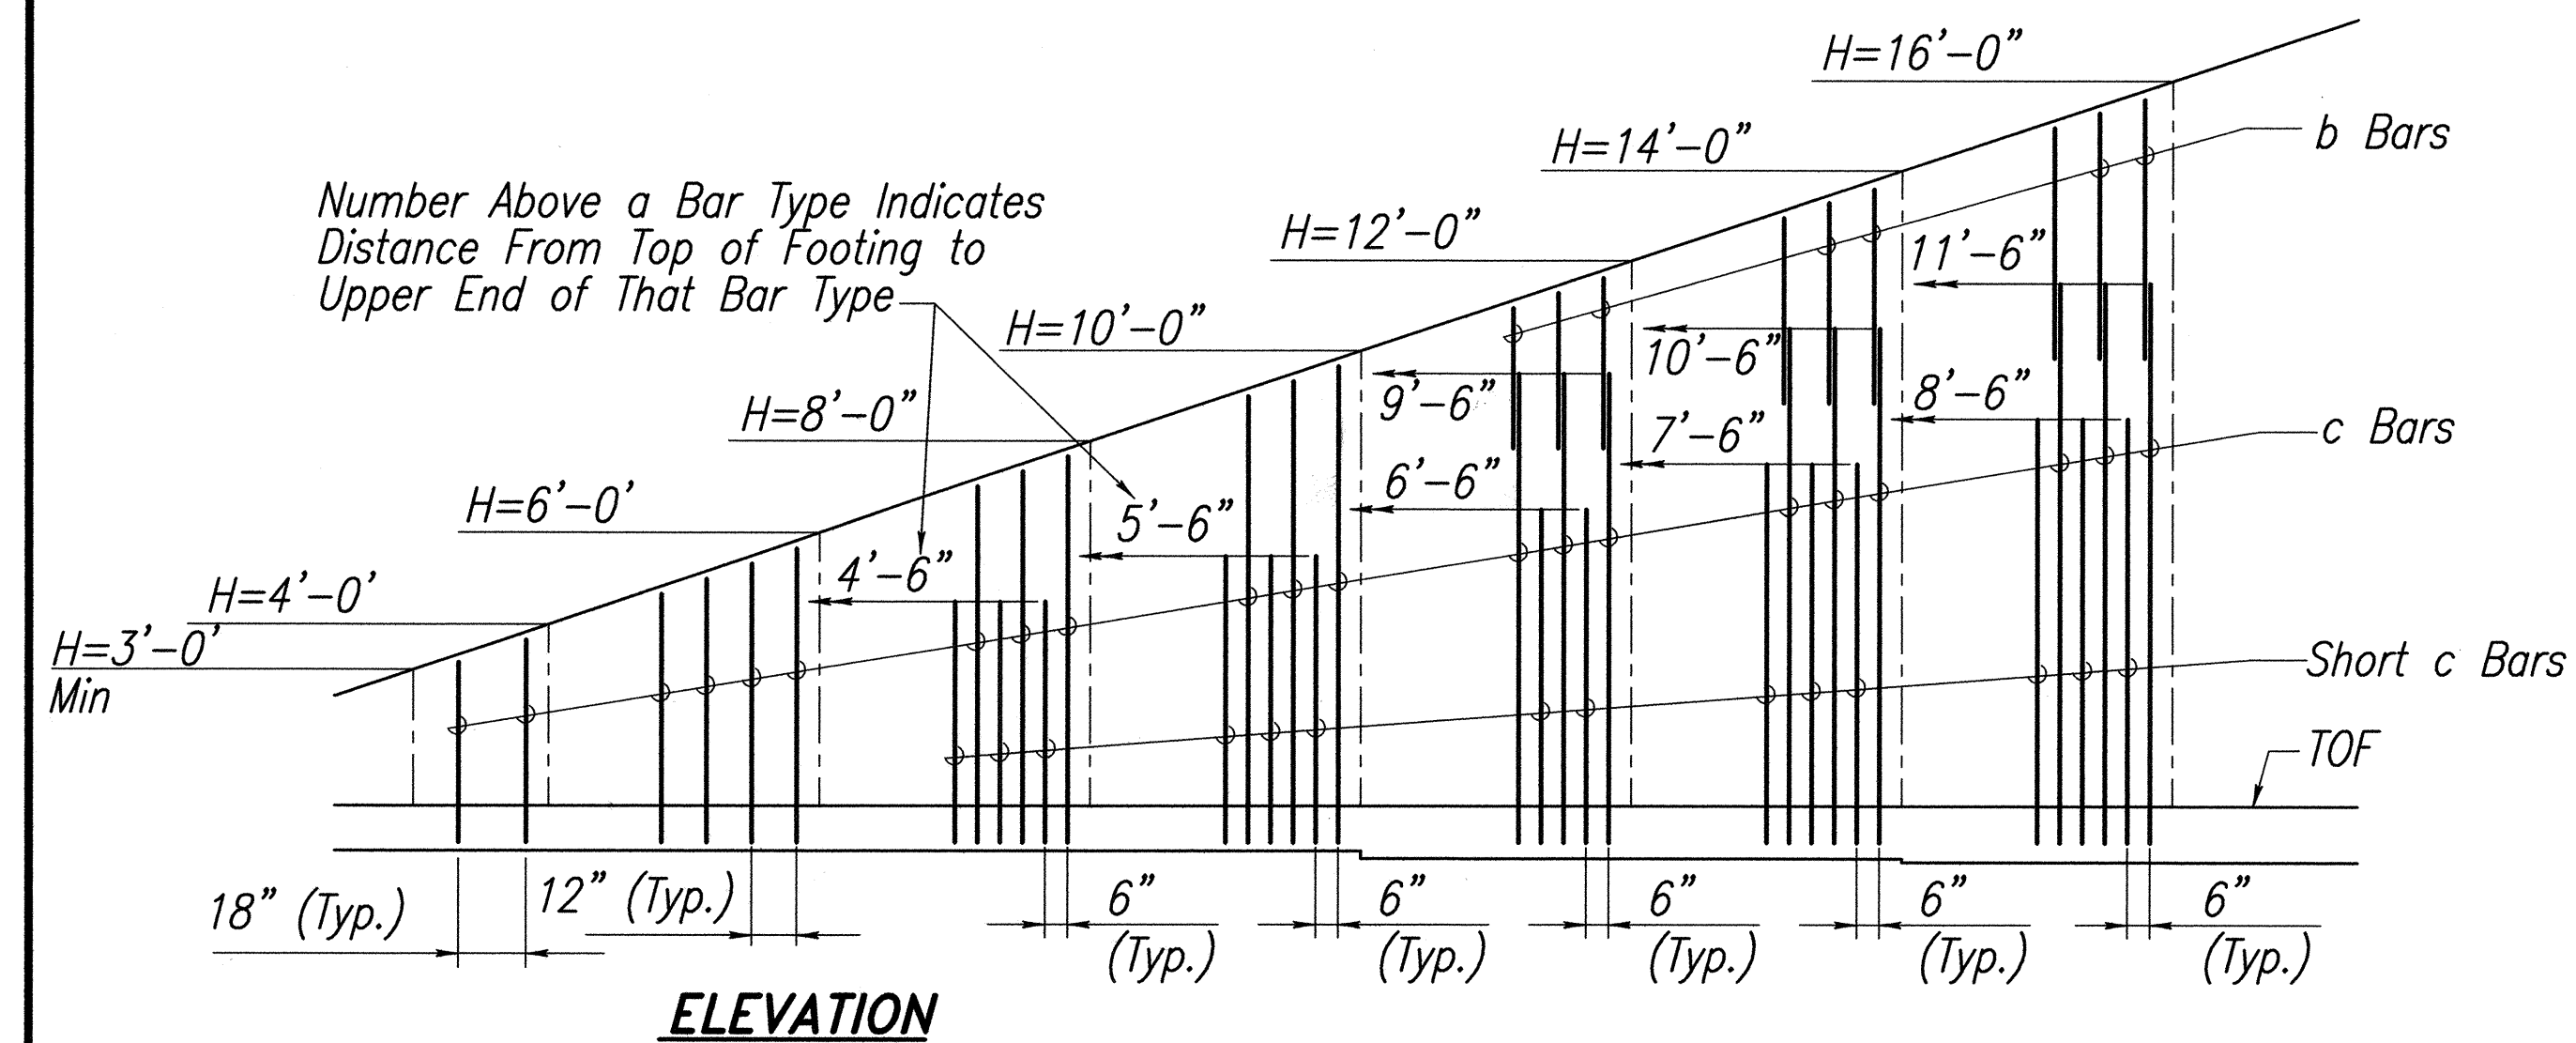


TYPICAL LAYOUTS FOR RW4B – RW16B

SCALE: 1/4" = 1'-0"

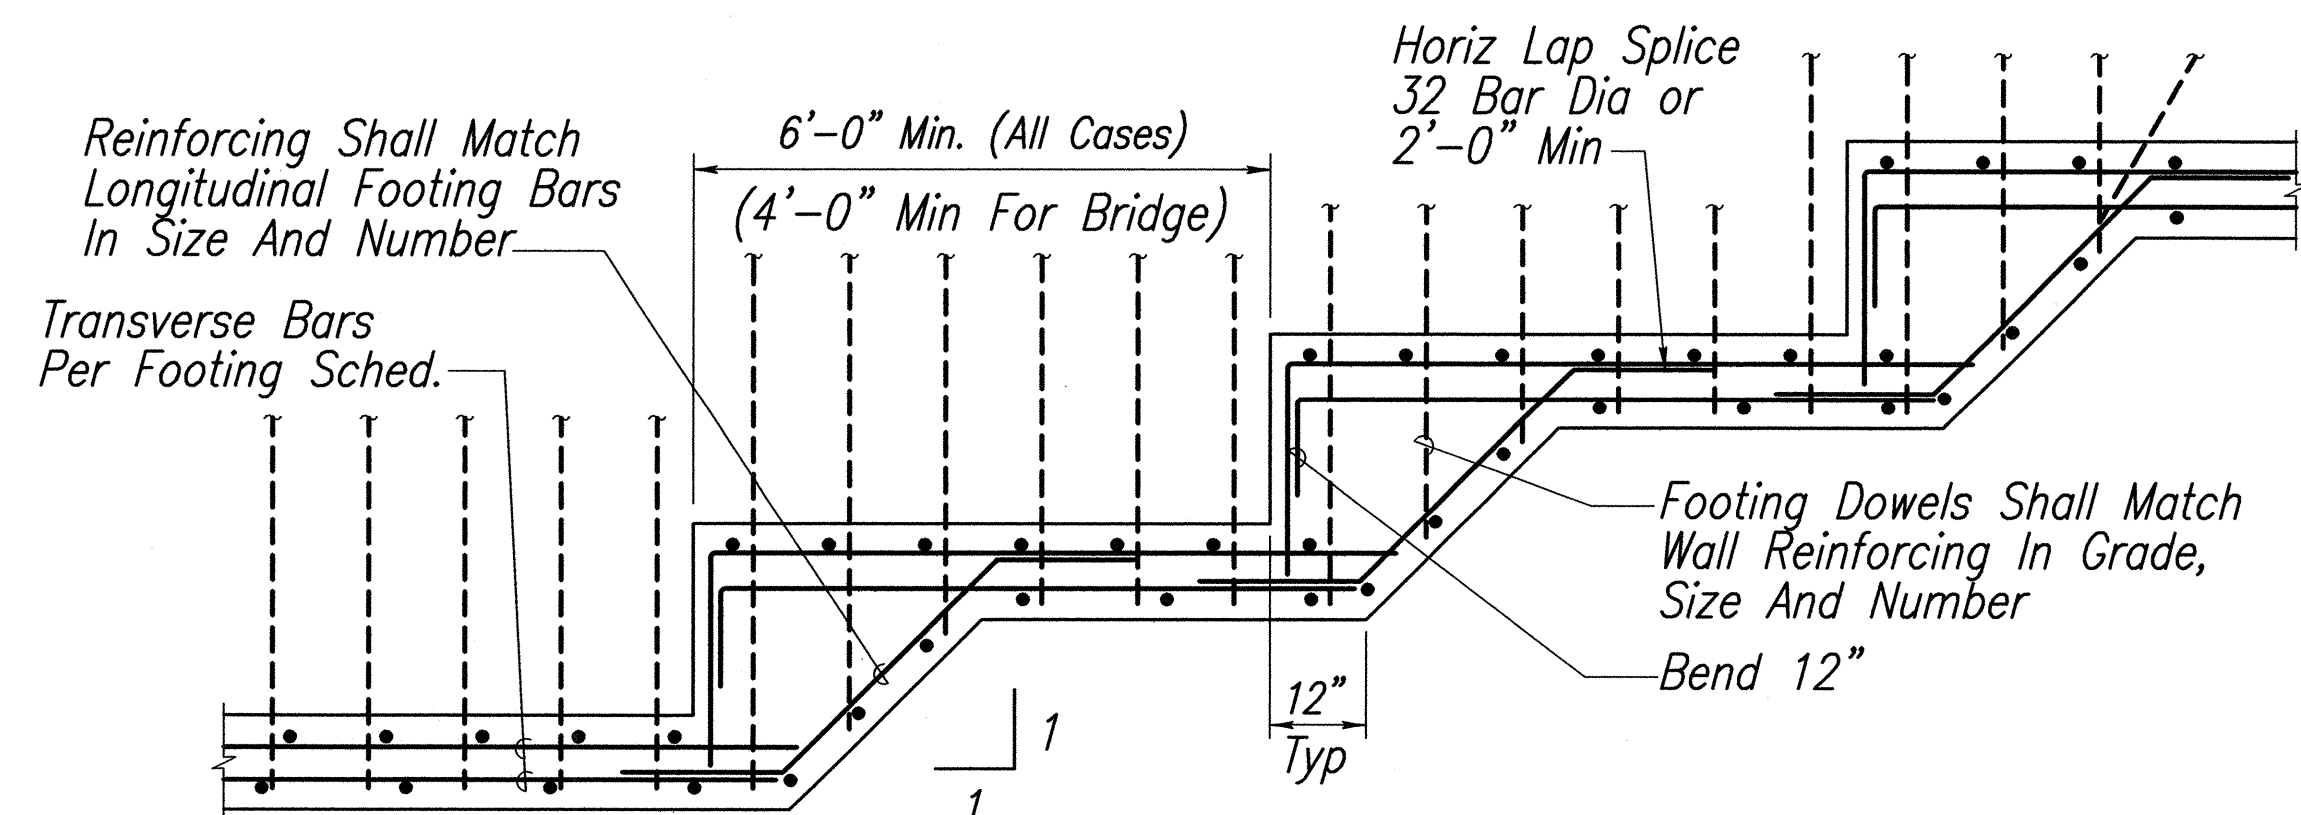

TYPICAL STEPPED FOOTING FOR RETAINING/WING WALL

SCALE: 1/4" = 1'-0"

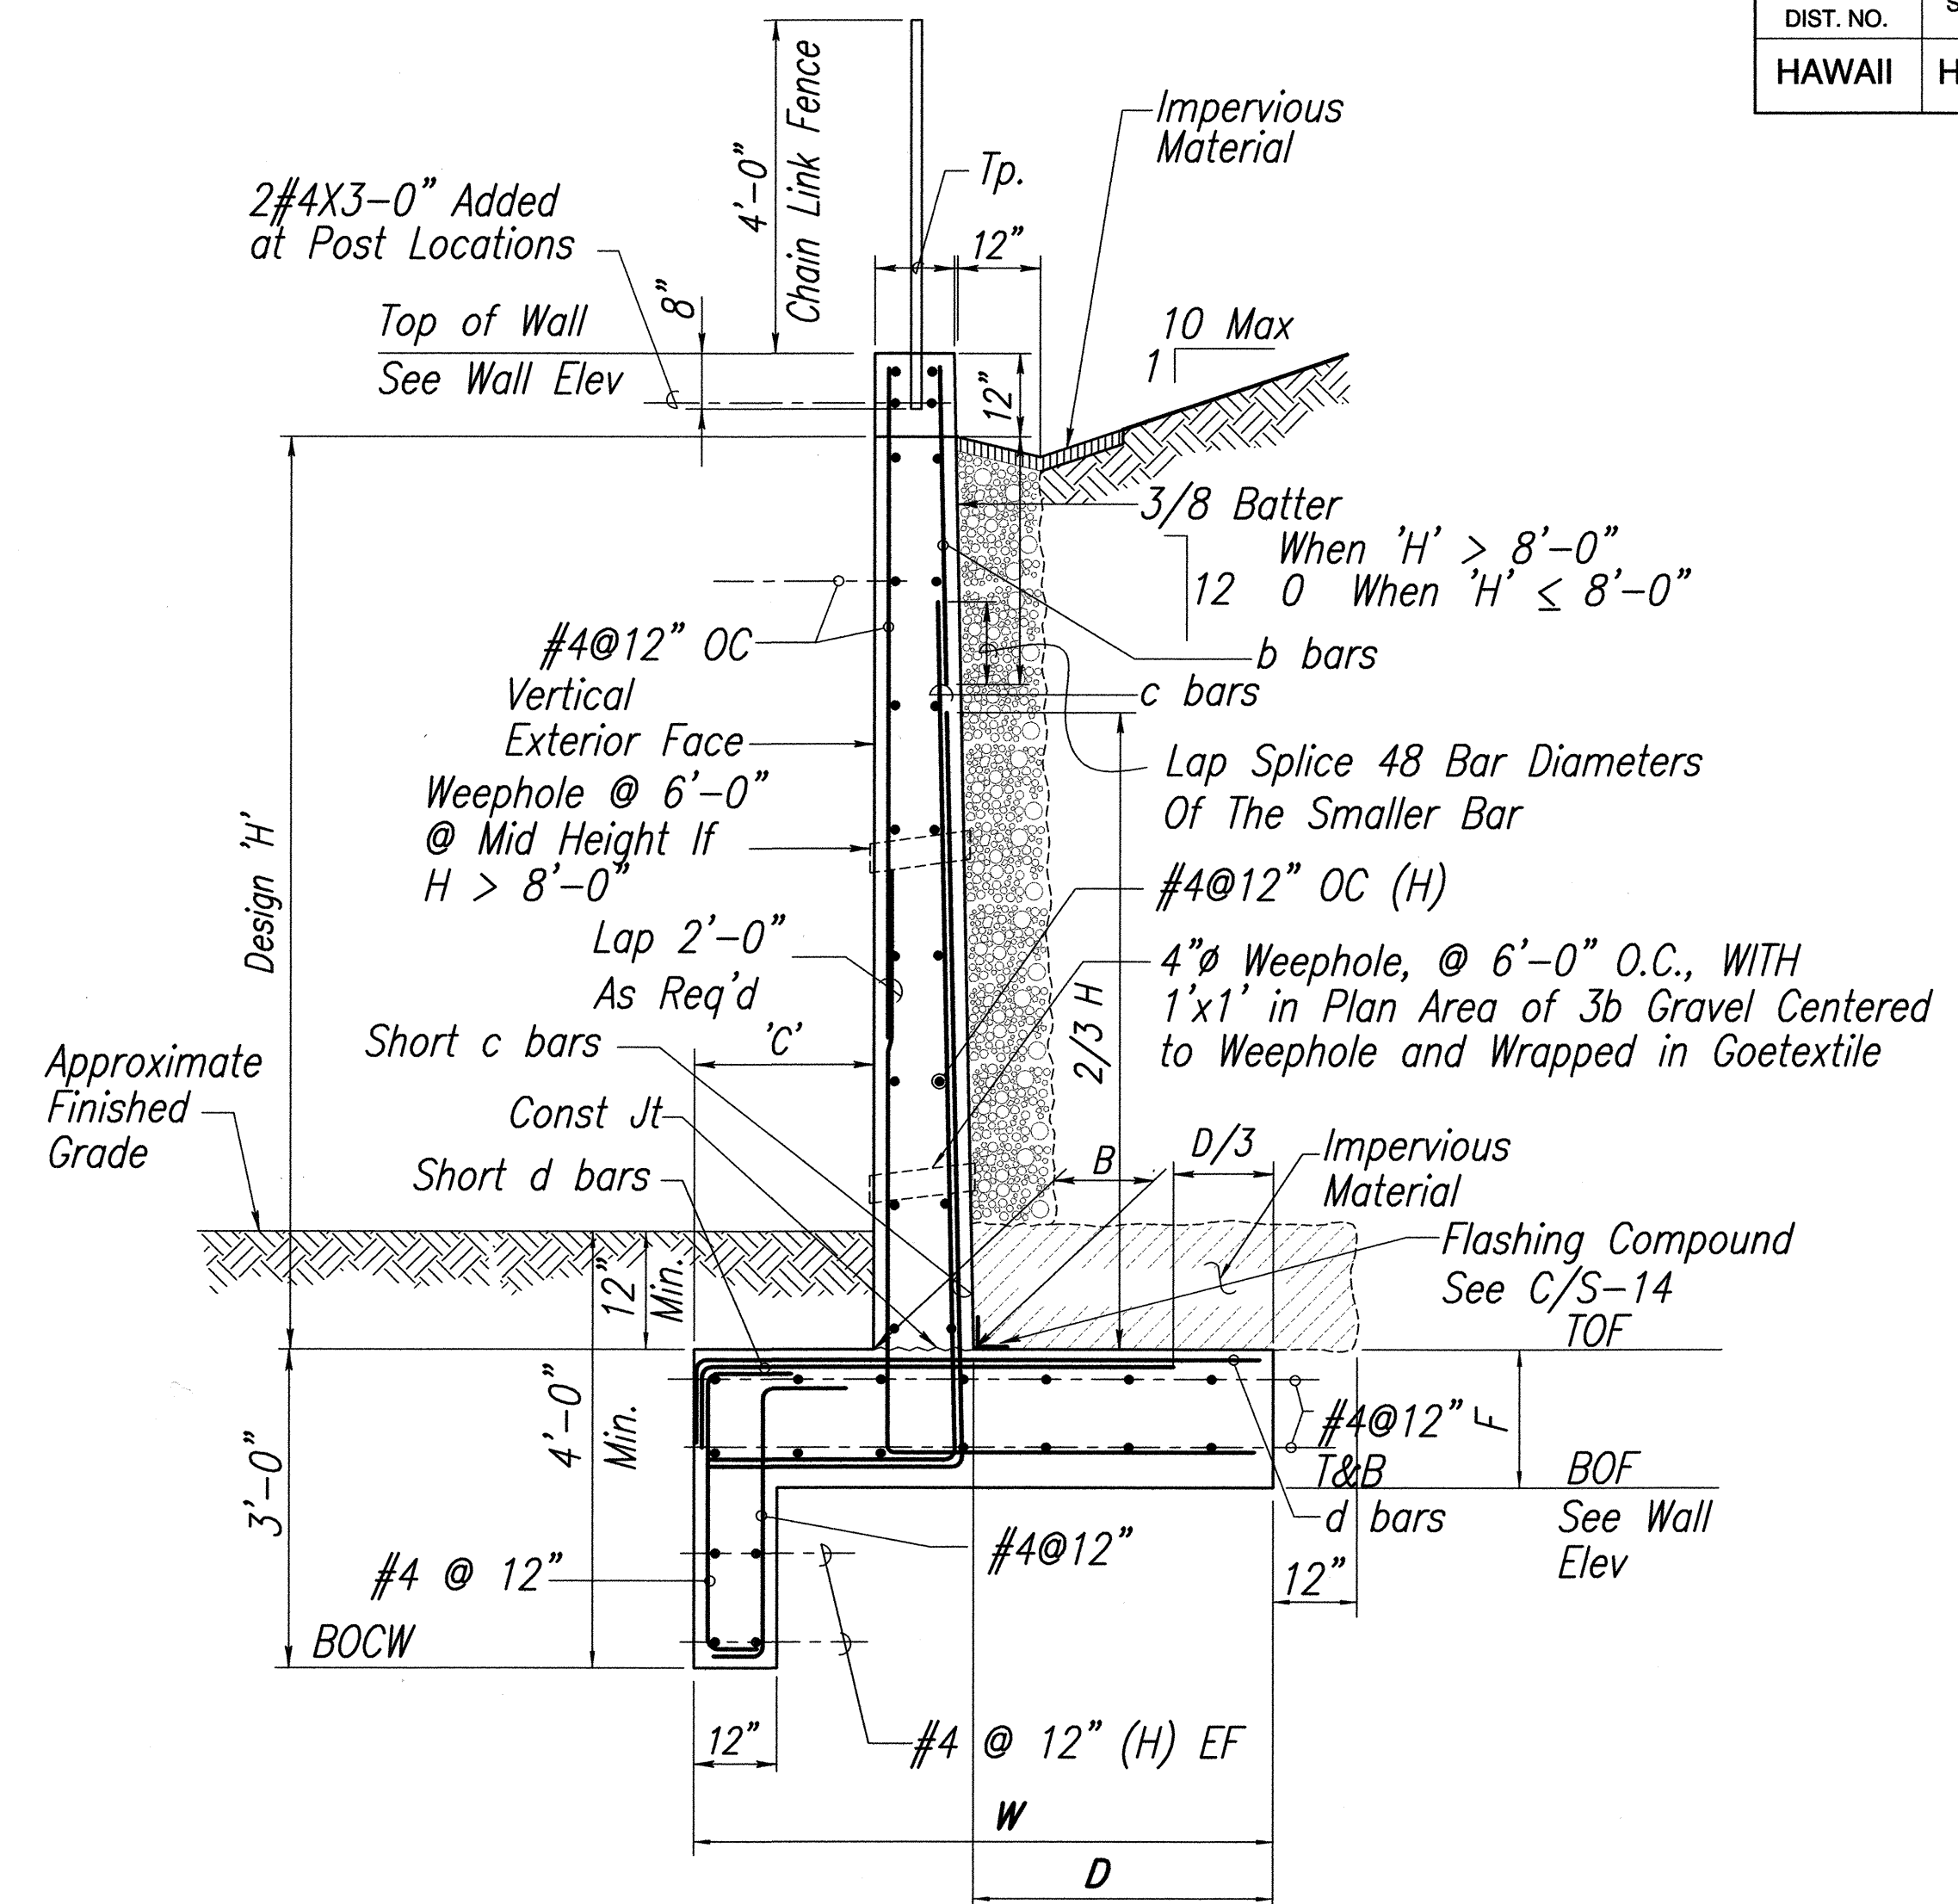


RETAINING WALL SECTION FOR RW4B – RW16B

SCALE: 1/4" = 1'-0" (Near Station 336+90)

RETAINING WALL SCHEDULE

Wall Mark	RW4B	RW6B	RW8B	RW10B	RW12B	RW14B	RW16B
Design H	4'-0"	6'-0"	8'-0"	10'-0"	12'-0"	14'-0"	16'-0"
W	5'-0"	6'-0"	6'-6"	8'-0"	10'-0"	11'-6"	14'-0"
C	0'-0"	0'-6"	0'-9"	1'-0"	1'-0"	1'-6"	1'-6"
tp	8"	8"	8"	11 1/2"	11 1/2"	11 1/2"	11 1/2"
F Spread Ftg	1'-0"	1'-0"	1'-0"	1'-2"	1'-4"	1'-4"	1'-6"
Batter	---	---	---	3/8 : 12	3/8 : 12	3/8 : 12	3/8 : 12
B	---	---	---	15 5/8"	16 3/8"	17 1/8"	17 7/8"
b bars	---	---	---	---	#5@24"	#6@24"	#6@24"
c bars	#5@12"	#5@12"	#5@12"	#5@12"(s)	#6@12"(s)	#7@12"(s)	#8@12"(s)
d bars	#5@12"	#7@12"	#6@12"(s)	#7@12"(s)	#8@12"(s)	#8@10"(s)	#9@10"(s)

Note: (s) Indicates Short Rebars

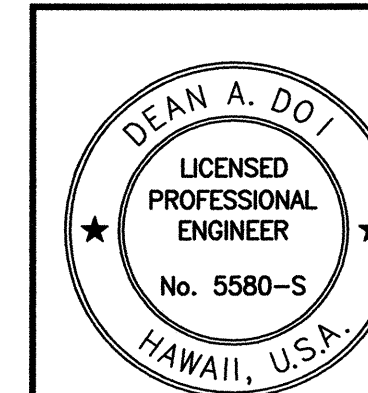


Exp: April 30, 2006

SATO & ASSOCIATES, INC.


THIS WORK WAS PREPARED BY ME OR UNDER MY SUPERVISION

STATE OF HAWAII
DEPARTMENT OF TRANSPORTATION
HIGHWAYS DIVISION
RETAINING WALL
LAYOUTS, SECTION & SCHEDULE
MOKULELE HIGHWAY WIDENING
Vicinity of Kealia Pond Driveway
to
Piilani Highway
Federal-Aid Project No. NH-A311 (4)
Scale: as Shown Date: July 2005
SHEET No. S-16 OF 35 SHEETS


FED. ROAD DIST. NO.	STATE	FED. AID PROJ. NO.	FISCAL YEAR	SHEET NO.	TOTAL SHEETS
HAWAII	HAW.	NH-A311(4)	2006	148	180

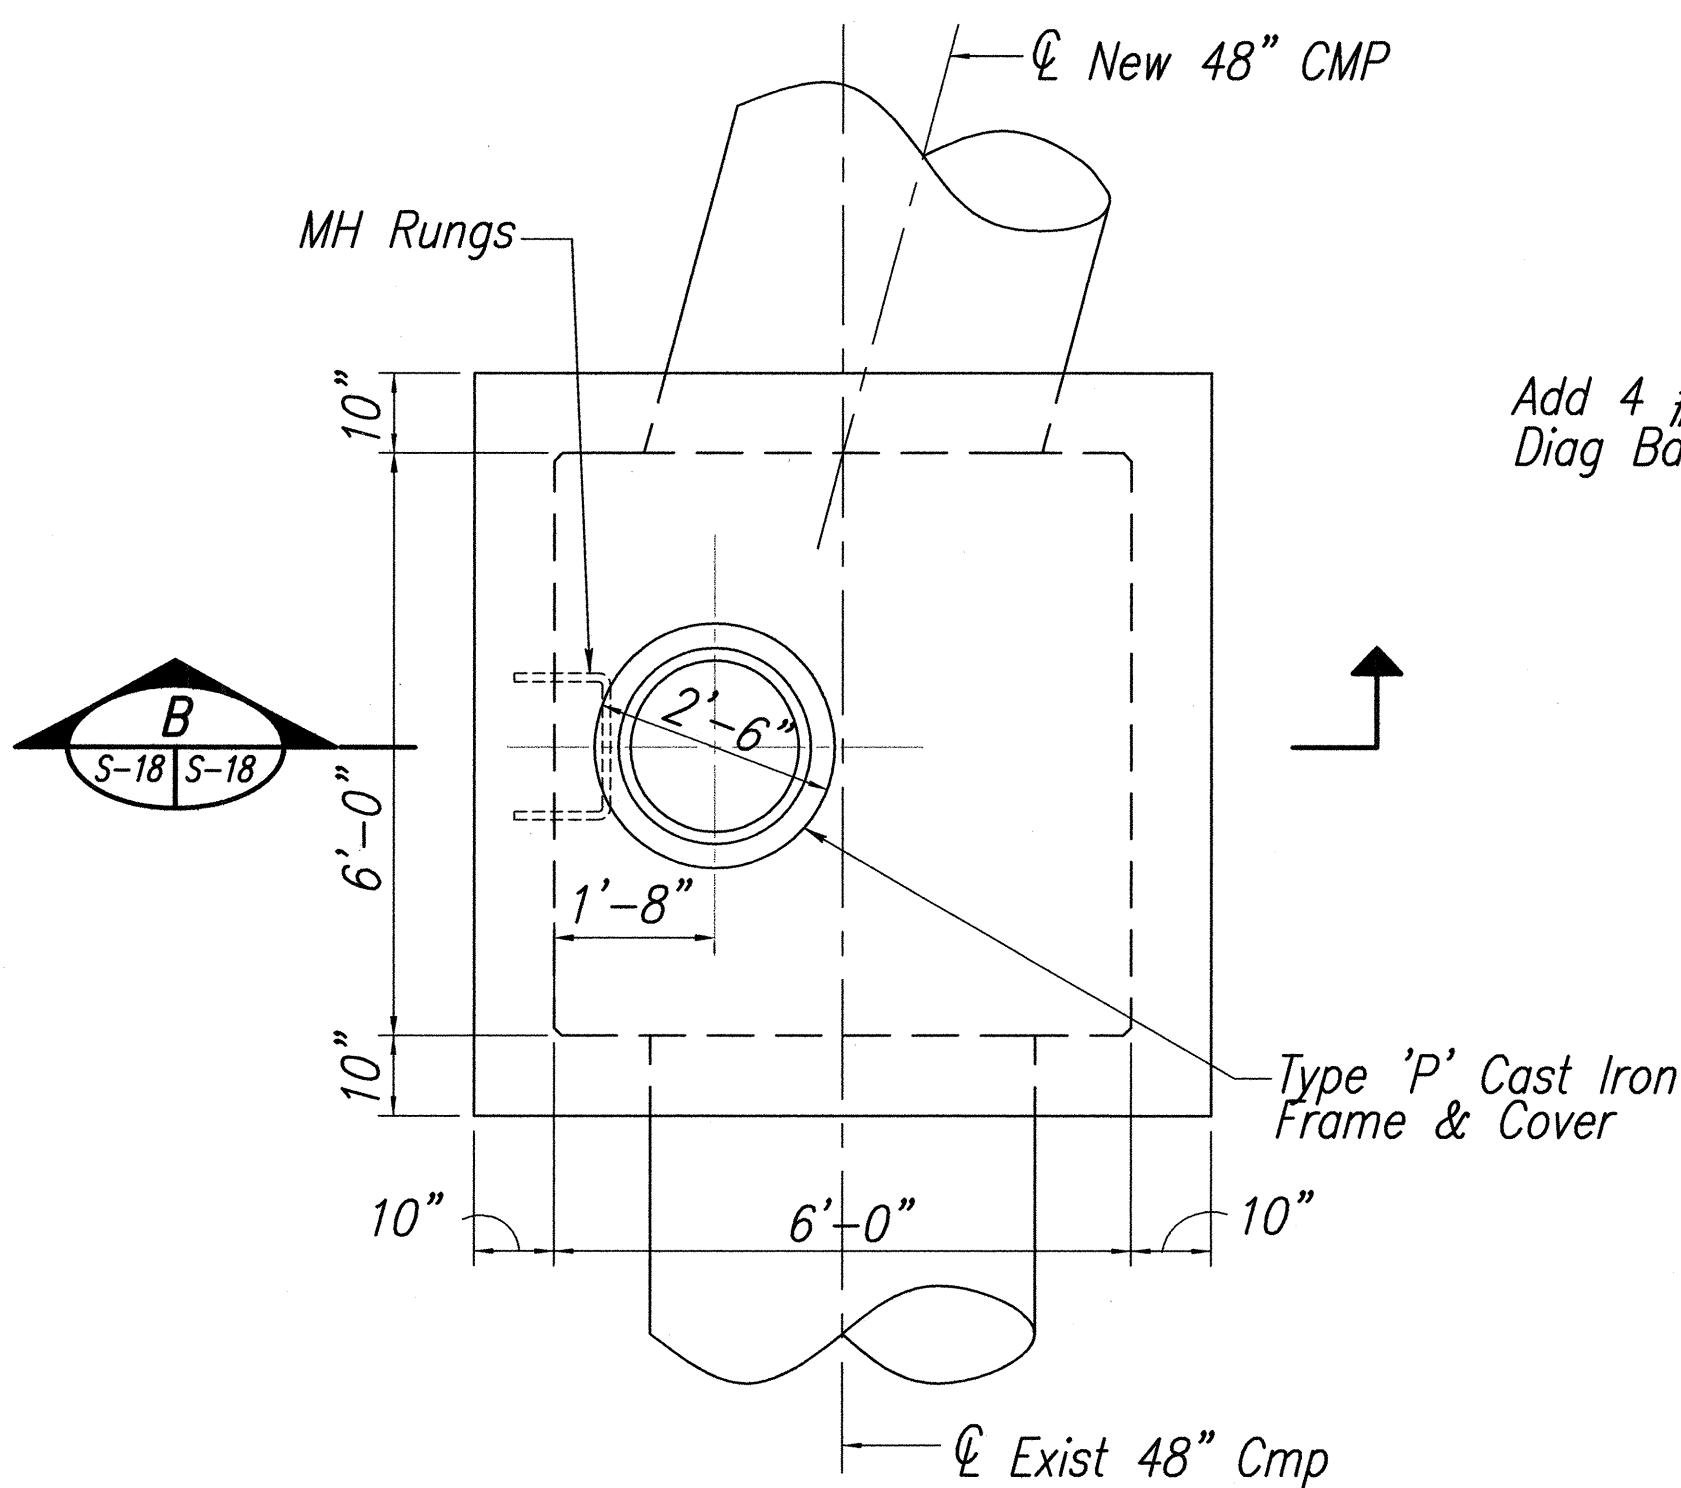


PLAN
SCALE: 1/2" = 1'-0"

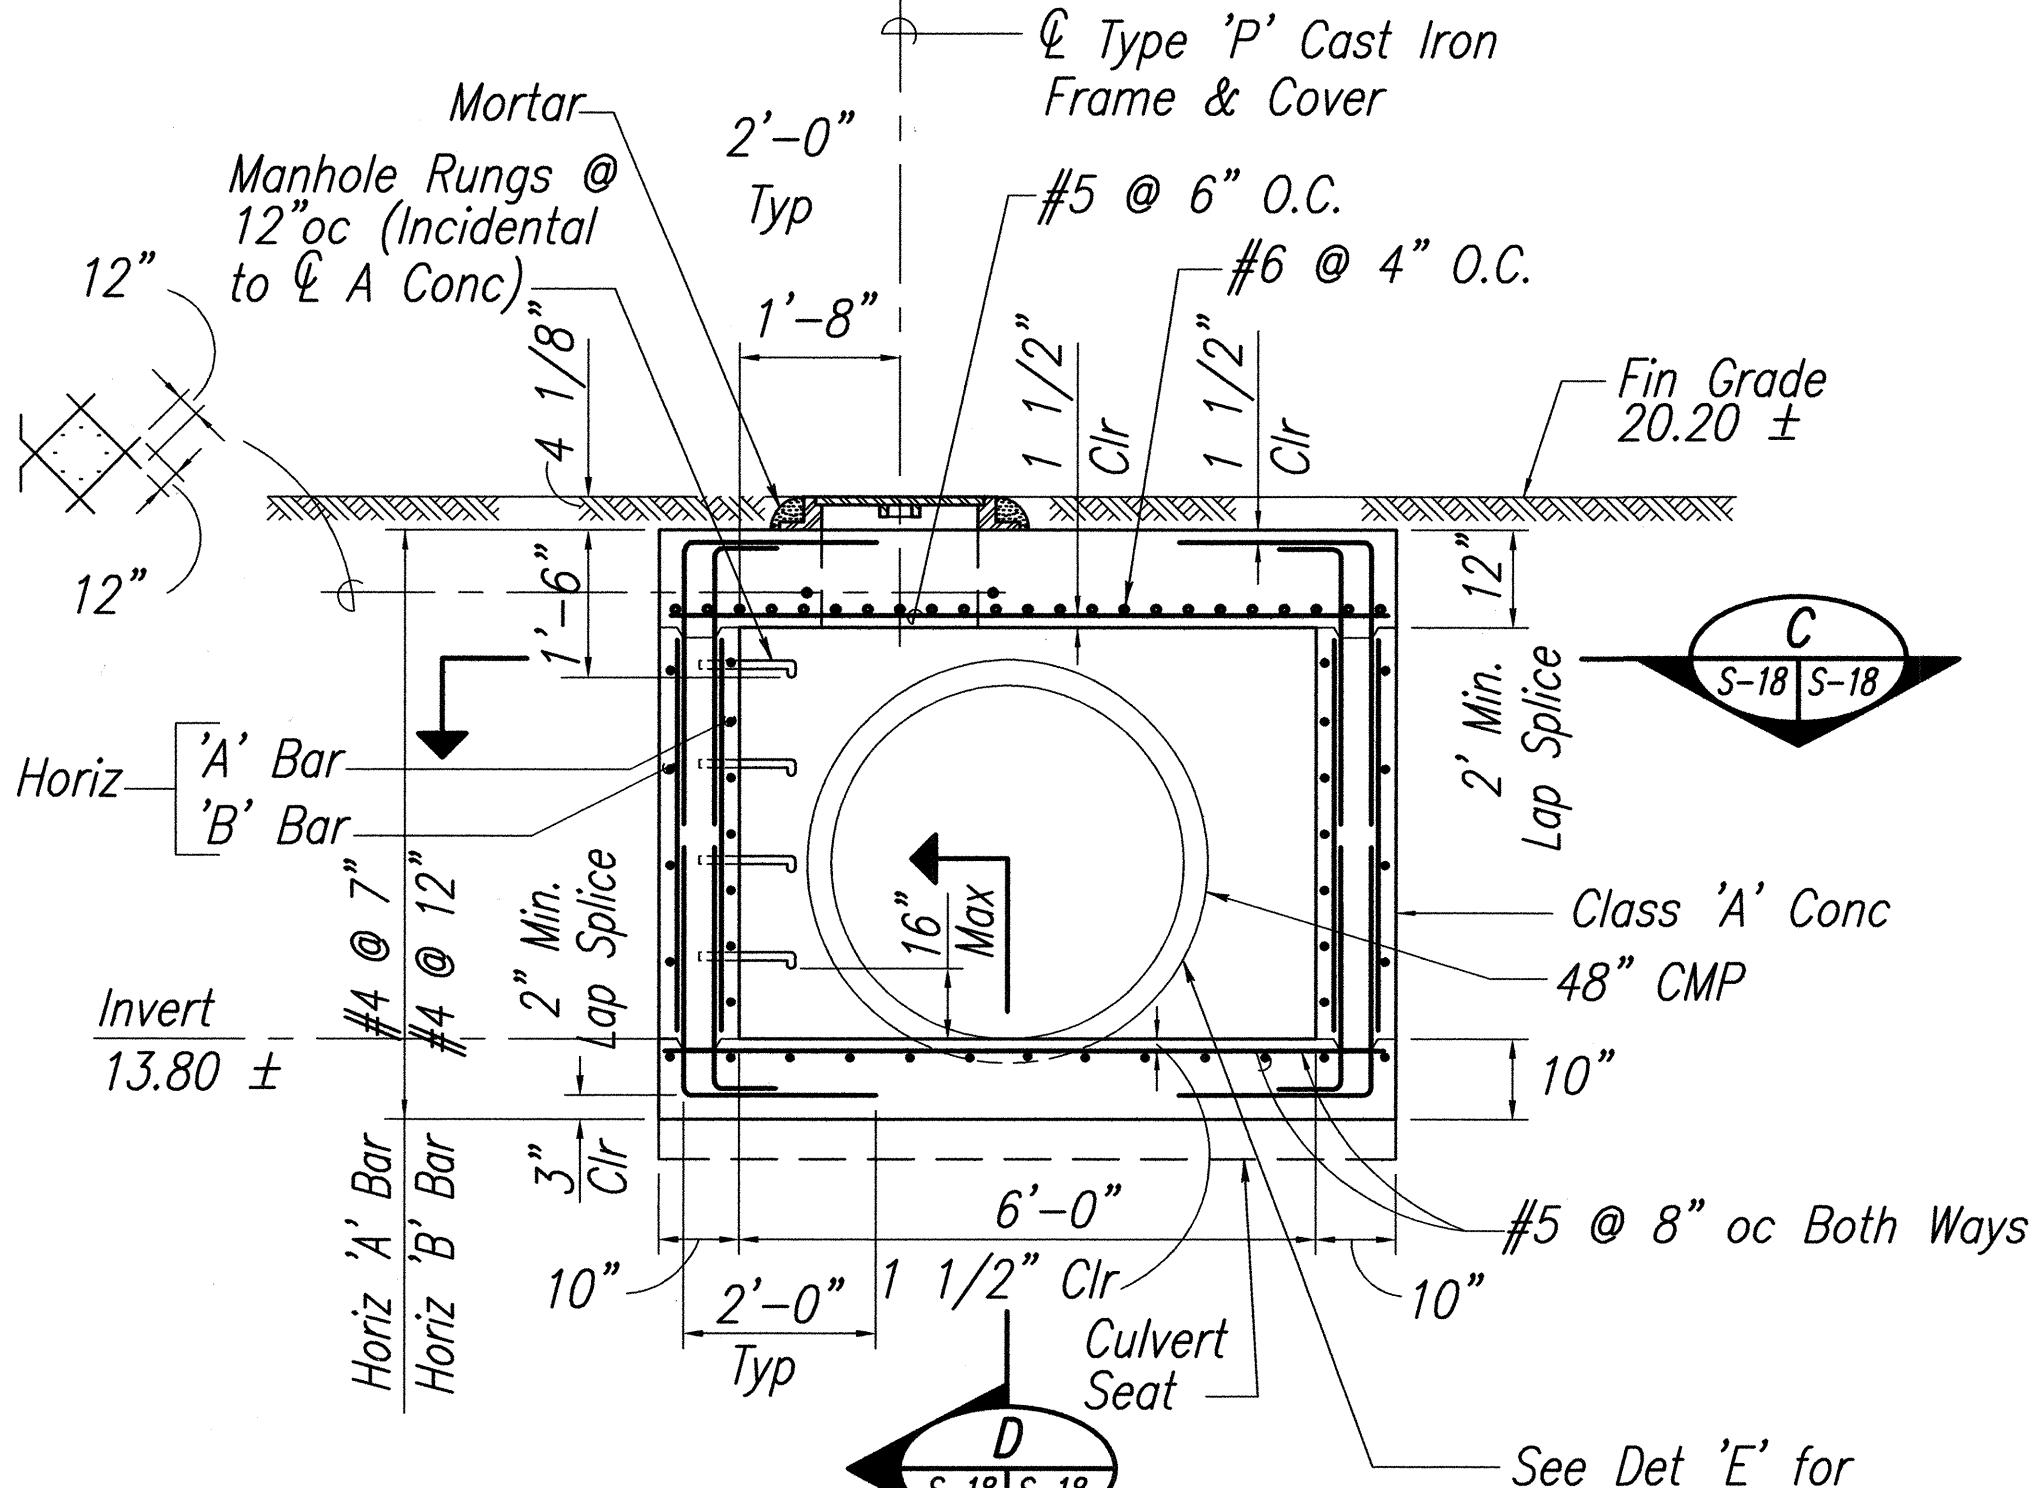


SECTION
SCALE: 1/2" = 1'-0"

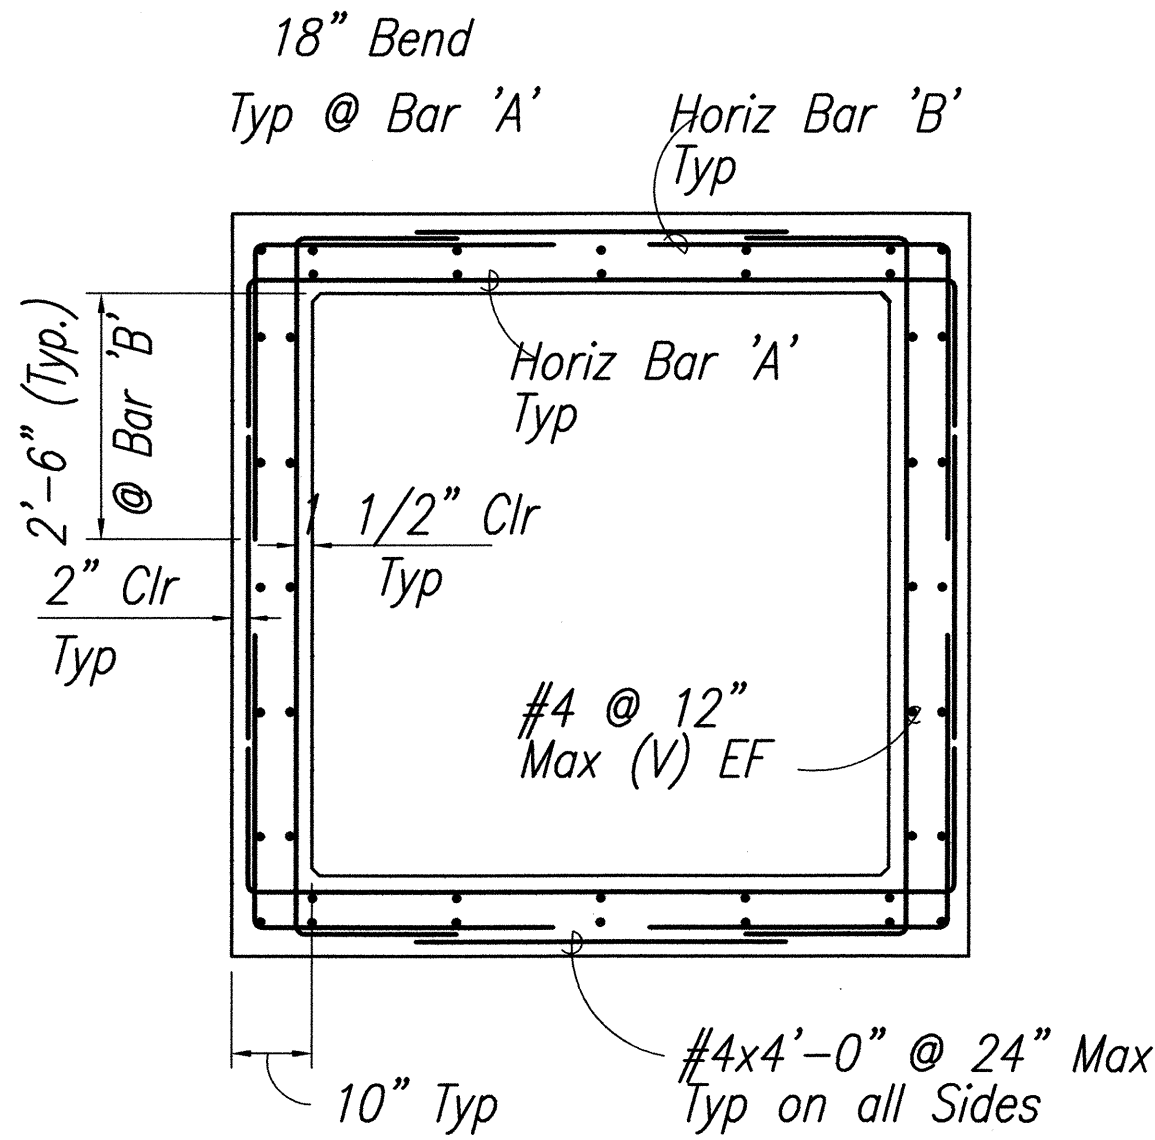

PLAN SECTION
SCALE: 1/2" = 1'-0"

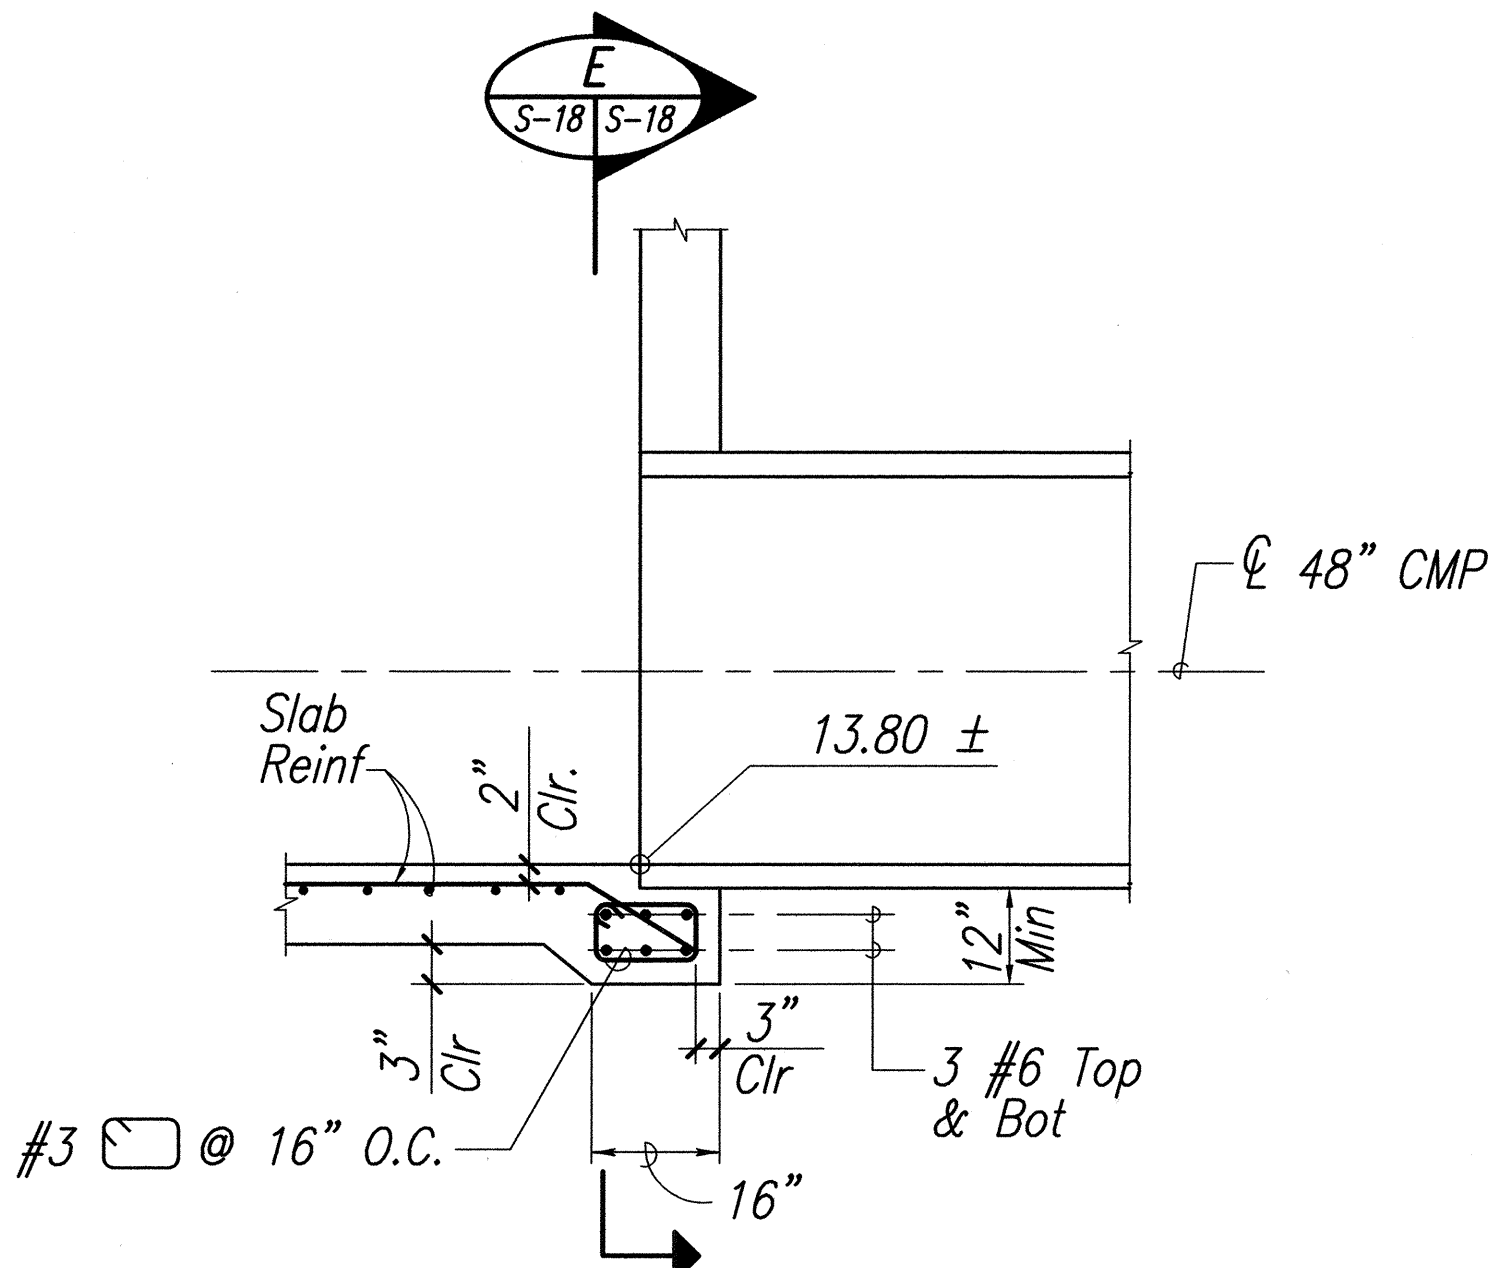

SEAT DETAIL
SCALE: 1/2" = 1'-0"

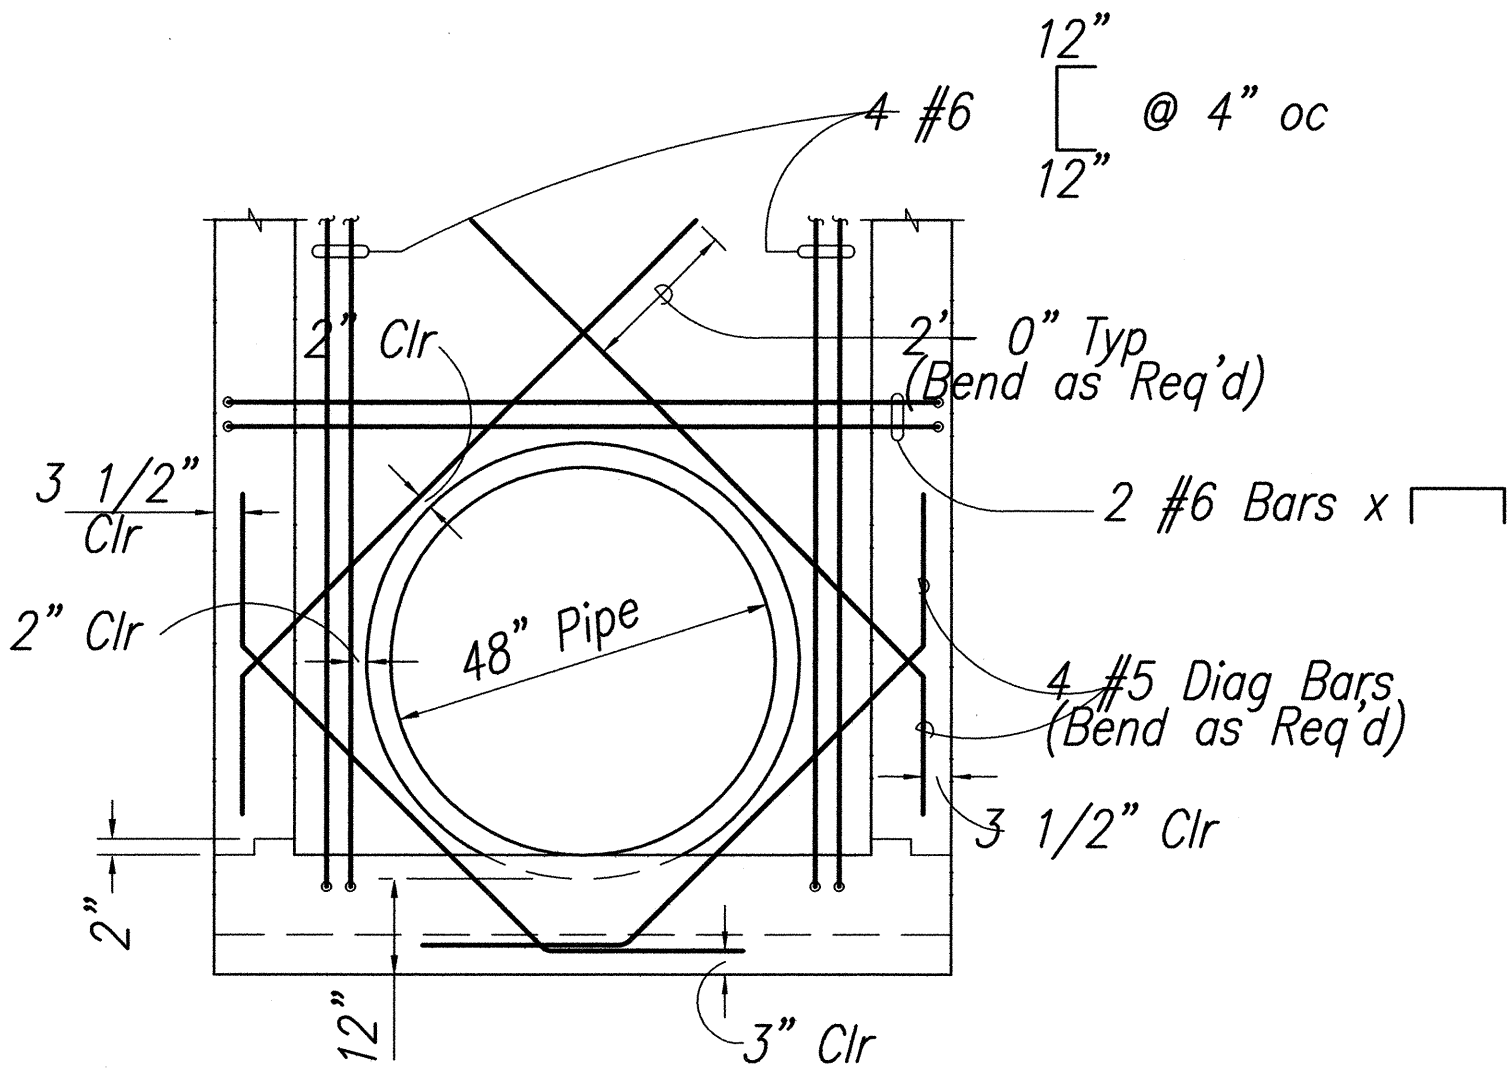


REINFORCING DETAIL
SCALE: 1/2" = 1'-0"

STORM DRAIN MANHOLE DETAILS

SCALE: 1/2" = 1'-0"

GRAPHIC SCALE

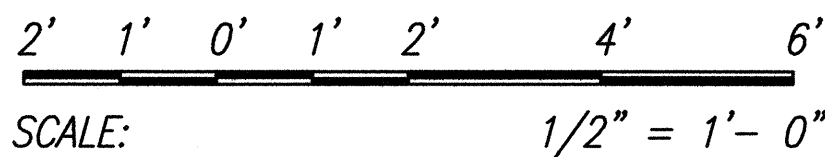

DATE	SURVEY PLOTTED BY
NOTE BOOK	DESIGNED BY
NO.	CHECKED BY

Date Plotted: Mon, 13 Feb 2006 - 9:51am
File Name: S:\m9501\1\A\structs-18.dwg




STATE OF HAWAII
DEPARTMENT OF TRANSPORTATION
HIGHWAYS DIVISION

DRAIN LINE 'D' DETAILS

MOKULELE HIGHWAY WIDENING
Vicinity of Kealia Pond Driveway
to
Piilani Highway
Federal-Aid Project No. NH-A311 (4)
Scale: as Shown Date: July 2005

SHEET No. S - 18 OF 35 SHEETS

FED. ROAD DIST. NO.	STATE	FED. AID PROJ. NO.	FISCAL YEAR	SHEET NO.	TOTAL SHEETS
HAWAII	HAW.	NH-A311(4)	2006	149	180

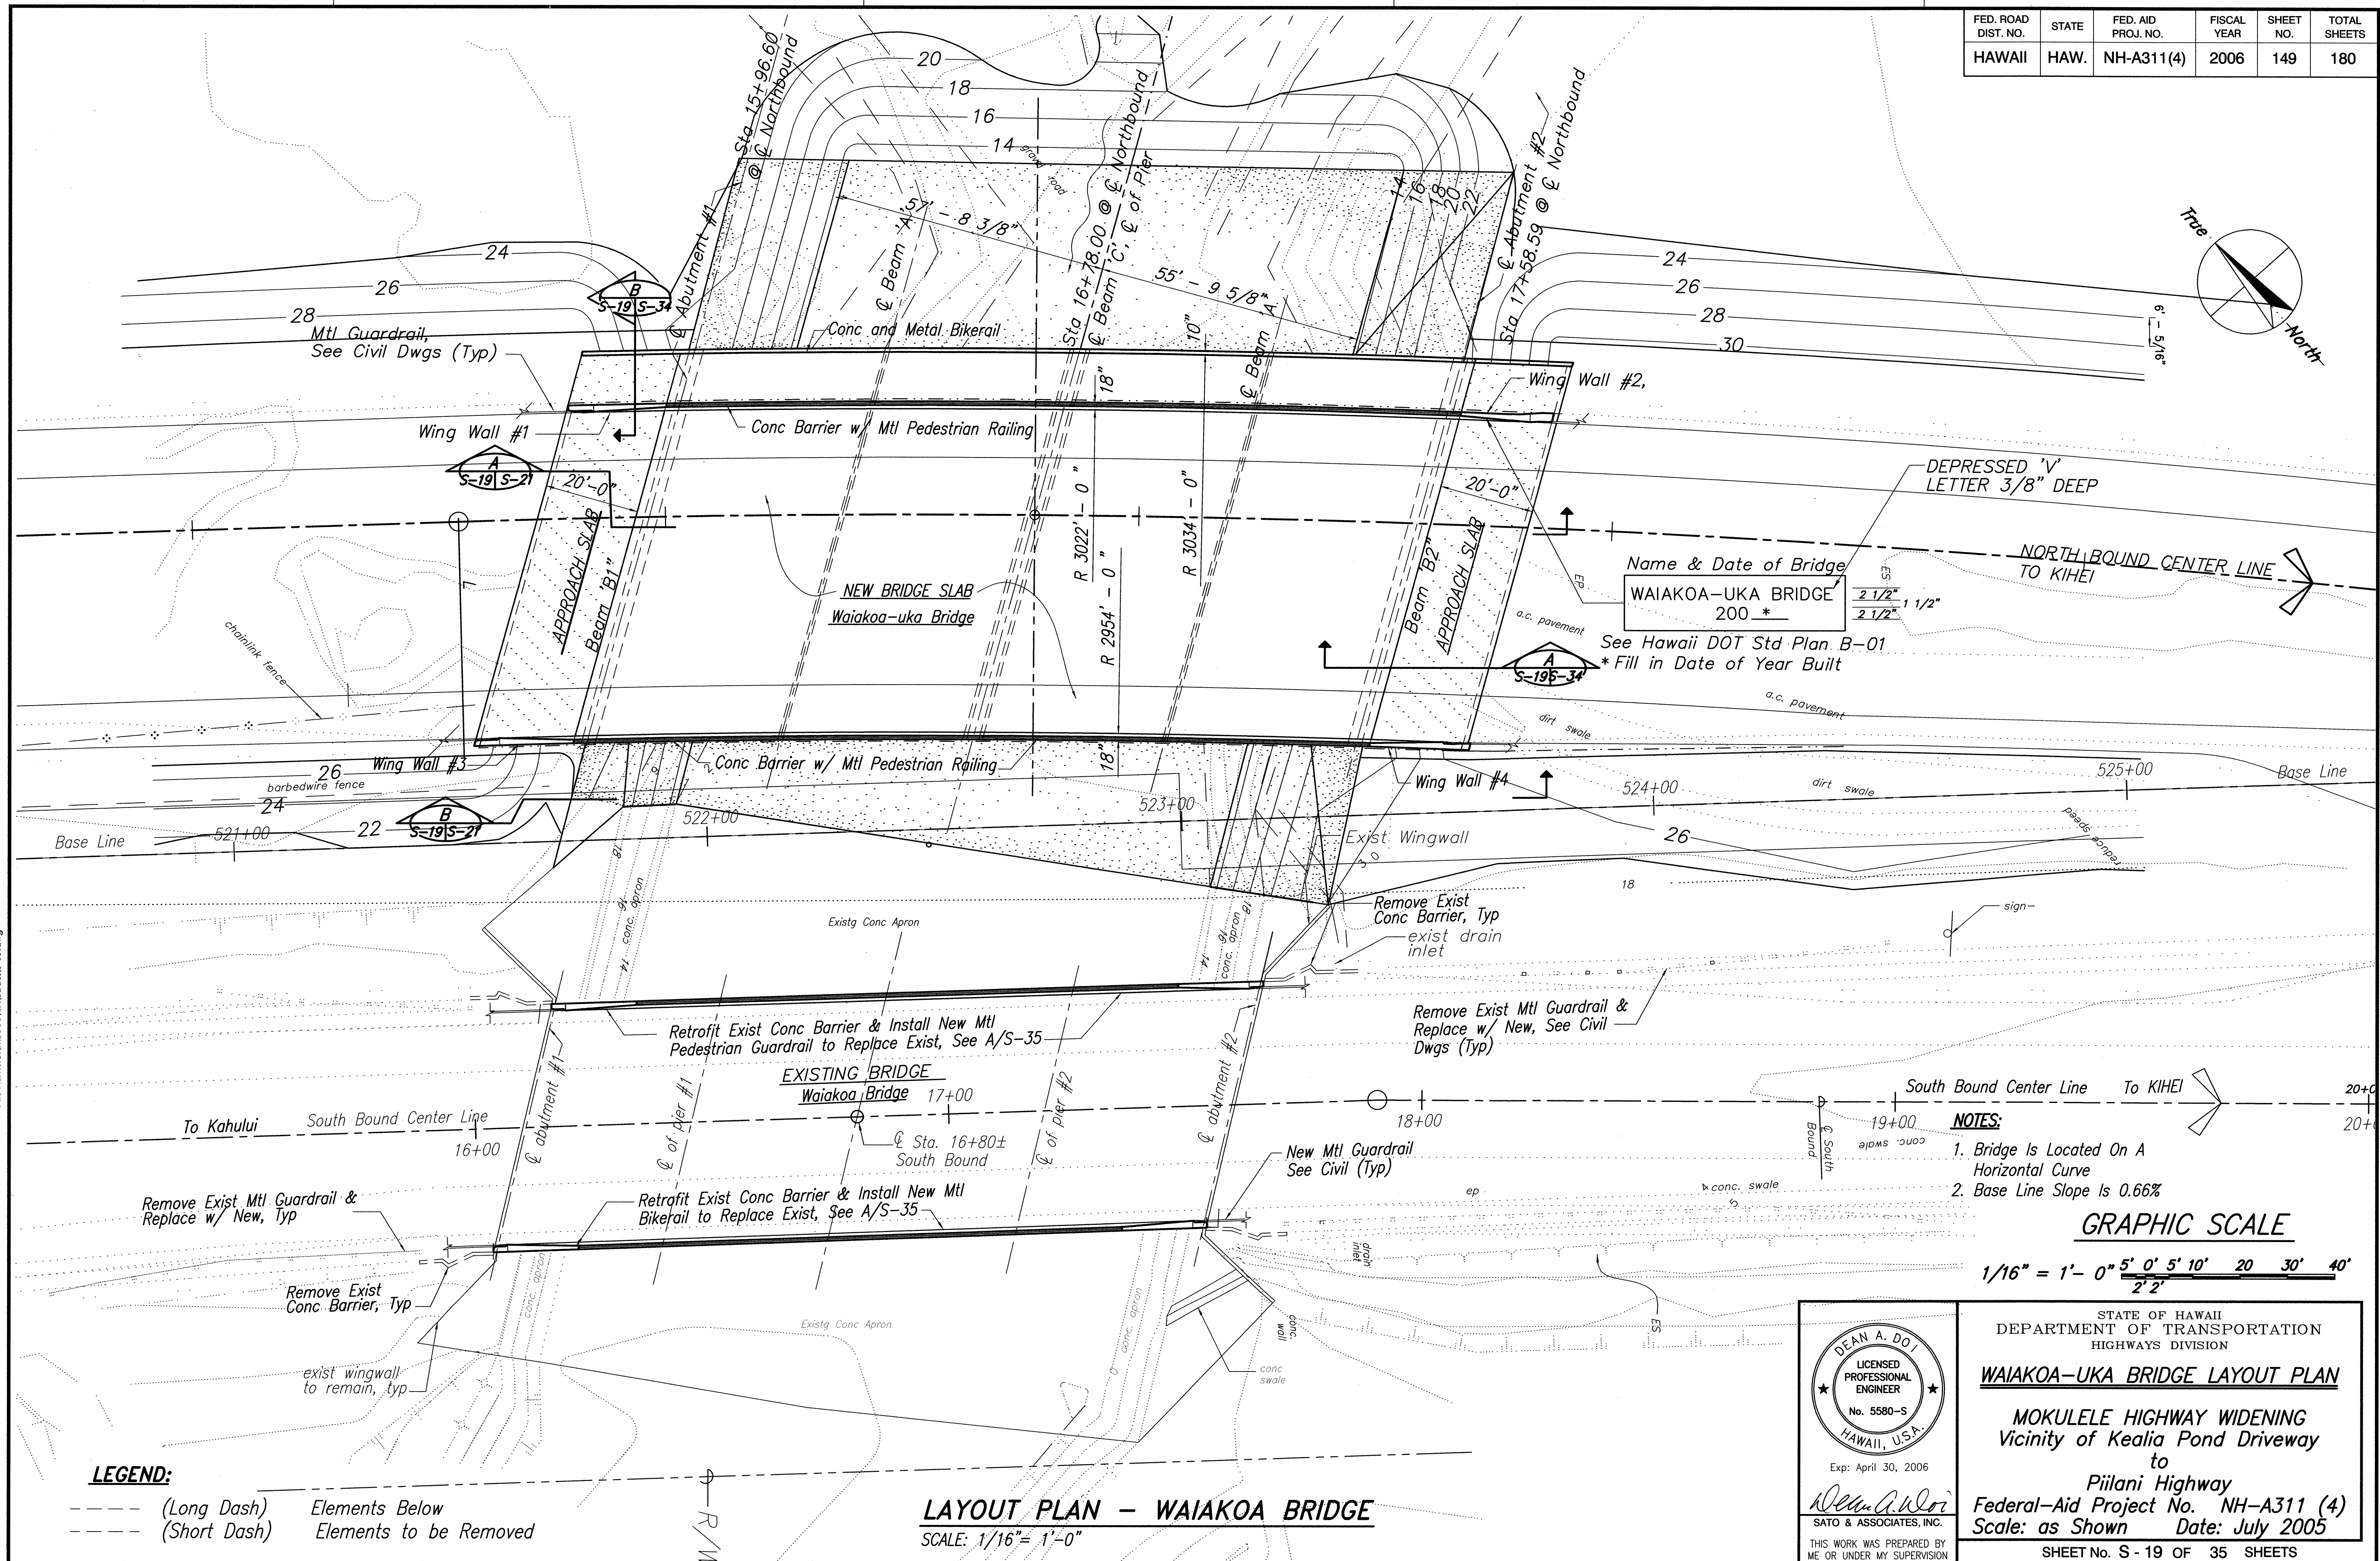


DATE	_____
SURVEY PLOTTED BY	_____
ORIGINAL PLAN	_____
DESIGNED BY	_____
TRACED BY	_____
NOTE BOOK	_____
QUANTITIES BY	_____
CHECKED BY	_____
No.	_____

Date Plotted: Mon, 13 Feb 2006 0:53am
File Name: S:\m901\1\1\m901s19.dwg


LEGEND:
 --- (Long Dash) Elements Below
 --- (Short Dash) Elements to be Removed

LAYOUT PLAN - WAIAKOA BRIDGE
 SCALE: 1/16" = 1'-0"

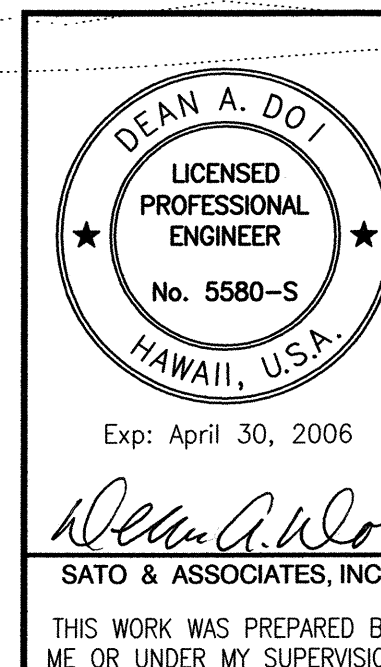


STATE OF HAWAII
 DEPARTMENT OF TRANSPORTATION
 HIGHWAYS DIVISION
WAIAKOA-UKA BRIDGE LAYOUT PLAN
 MOKULELE HIGHWAY WIDENING
 Vicinity of Kealia Pond Driveway
 to
 Piilani Highway
 Federal-Aid Project No. NH-A311 (4)
 Scale: as Shown Date: July 2005
 SHEET No. S - 19 OF 35 SHEETS

FED. ROAD DIST. NO.	STATE	FED. AID PROJ. NO.	FISCAL YEAR	SHEET NO.	TOTAL SHEETS
HAWAII	HAW.	NH-A311(4)	2006	151	180

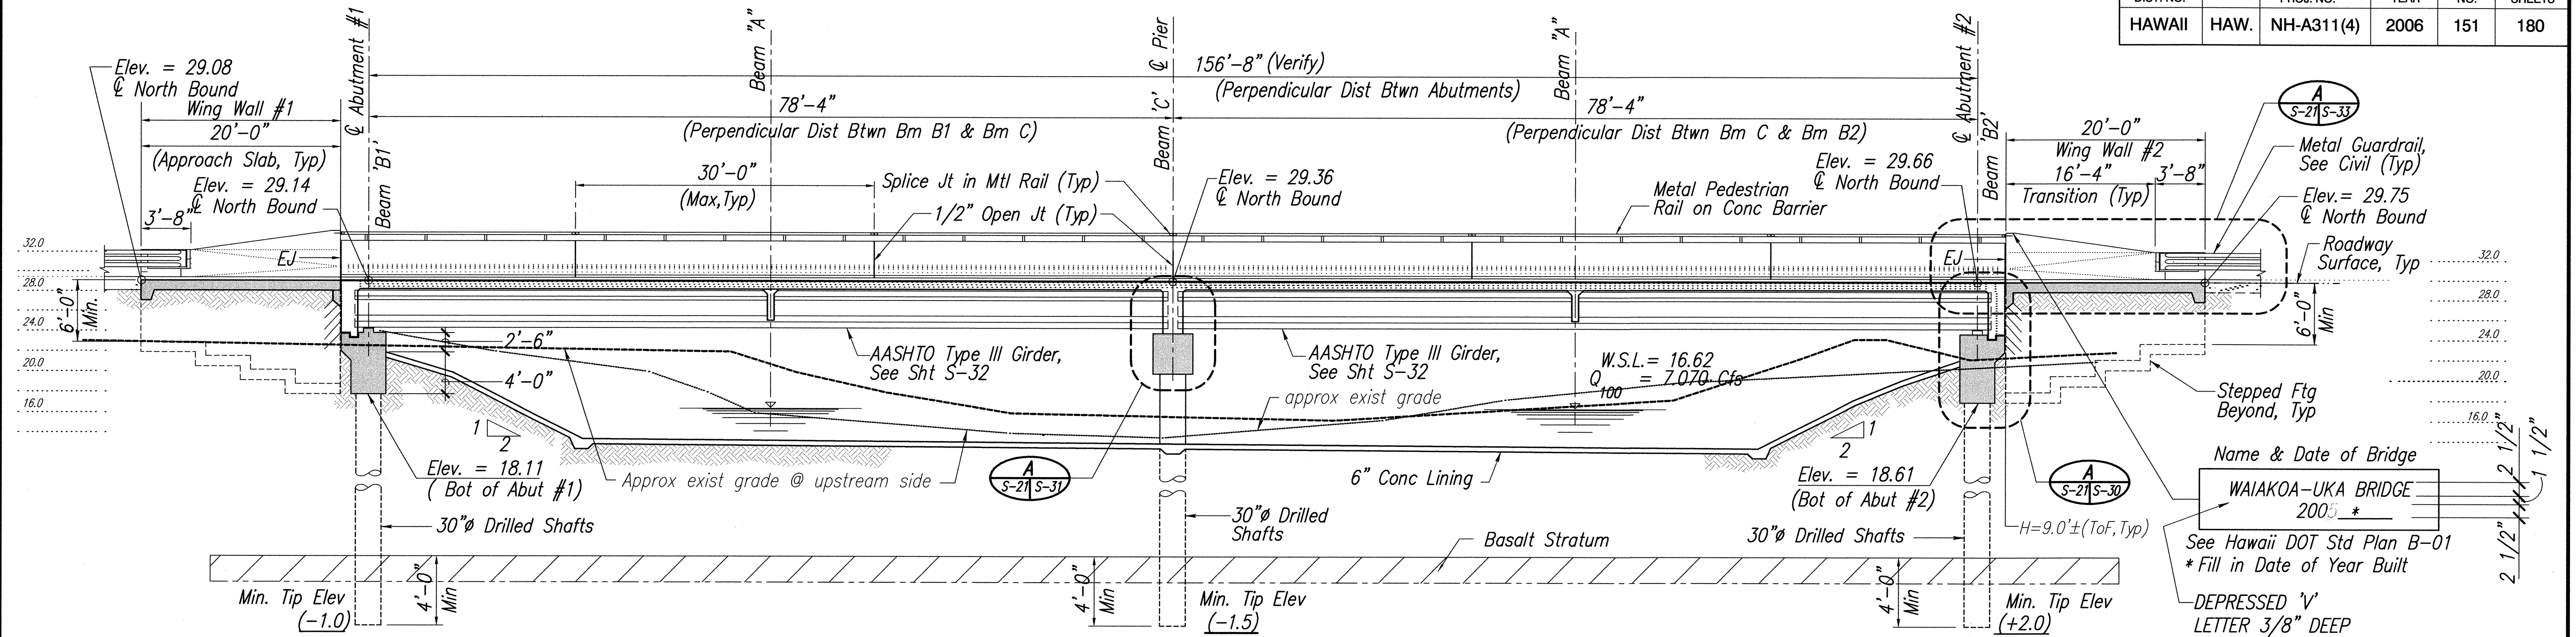


LONGITUDINAL SECTION - LOOKING UPSTREAM
SCALE: 1/8" = 1'-0"

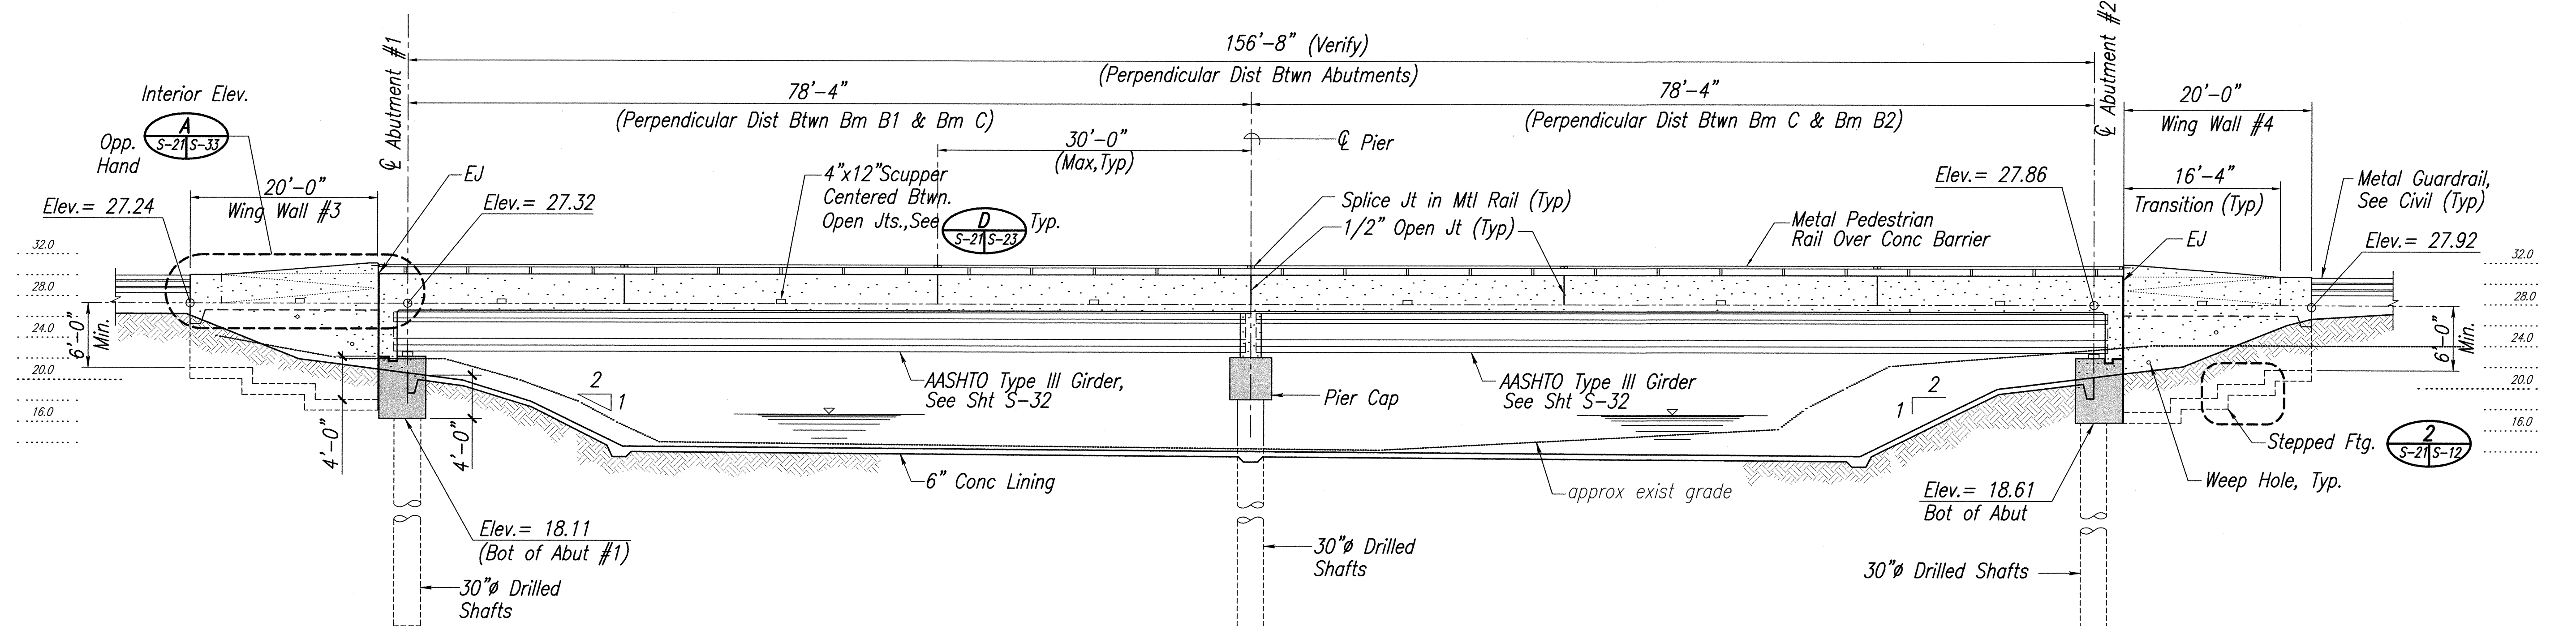

ELEVATION - LOOKING UPSTREAM
SCALE: 1/8" = 1'-0"

GRAPHIC SCALE

4' 2' 0' 2' 4' 8' 12' 16' 20'
SCALE: 1/8" = 1'-0"

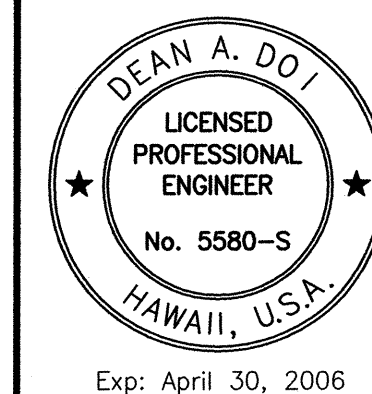


Exp: April 30, 2006

SATO & ASSOCIATES, INC.

THIS WORK WAS PREPARED BY ME OR UNDER MY SUPERVISION


STATE OF HAWAII
DEPARTMENT OF TRANSPORTATION
HIGHWAYS DIVISION
WAIAKOA-UKA BRIDGE
LONGITUDINAL SECTION AND ELEVATIONS
MOKULELE HIGHWAY WIDENING
Vicinity of Kealia Pond Driveway
to
Piilani Highway
Federal-Aid Project No. NH-A311 (4)
Scale: as Shown Date: July 2005
SHEET No. S - 21 OF 35 SHEETS

FED. ROAD DIST. NO.	STATE	FED. AID PROJ. NO.	FISCAL YEAR	SHEET NO.	TOTAL SHEETS
HAWAII	HAW.	NH-A311(4)	2006	152	180

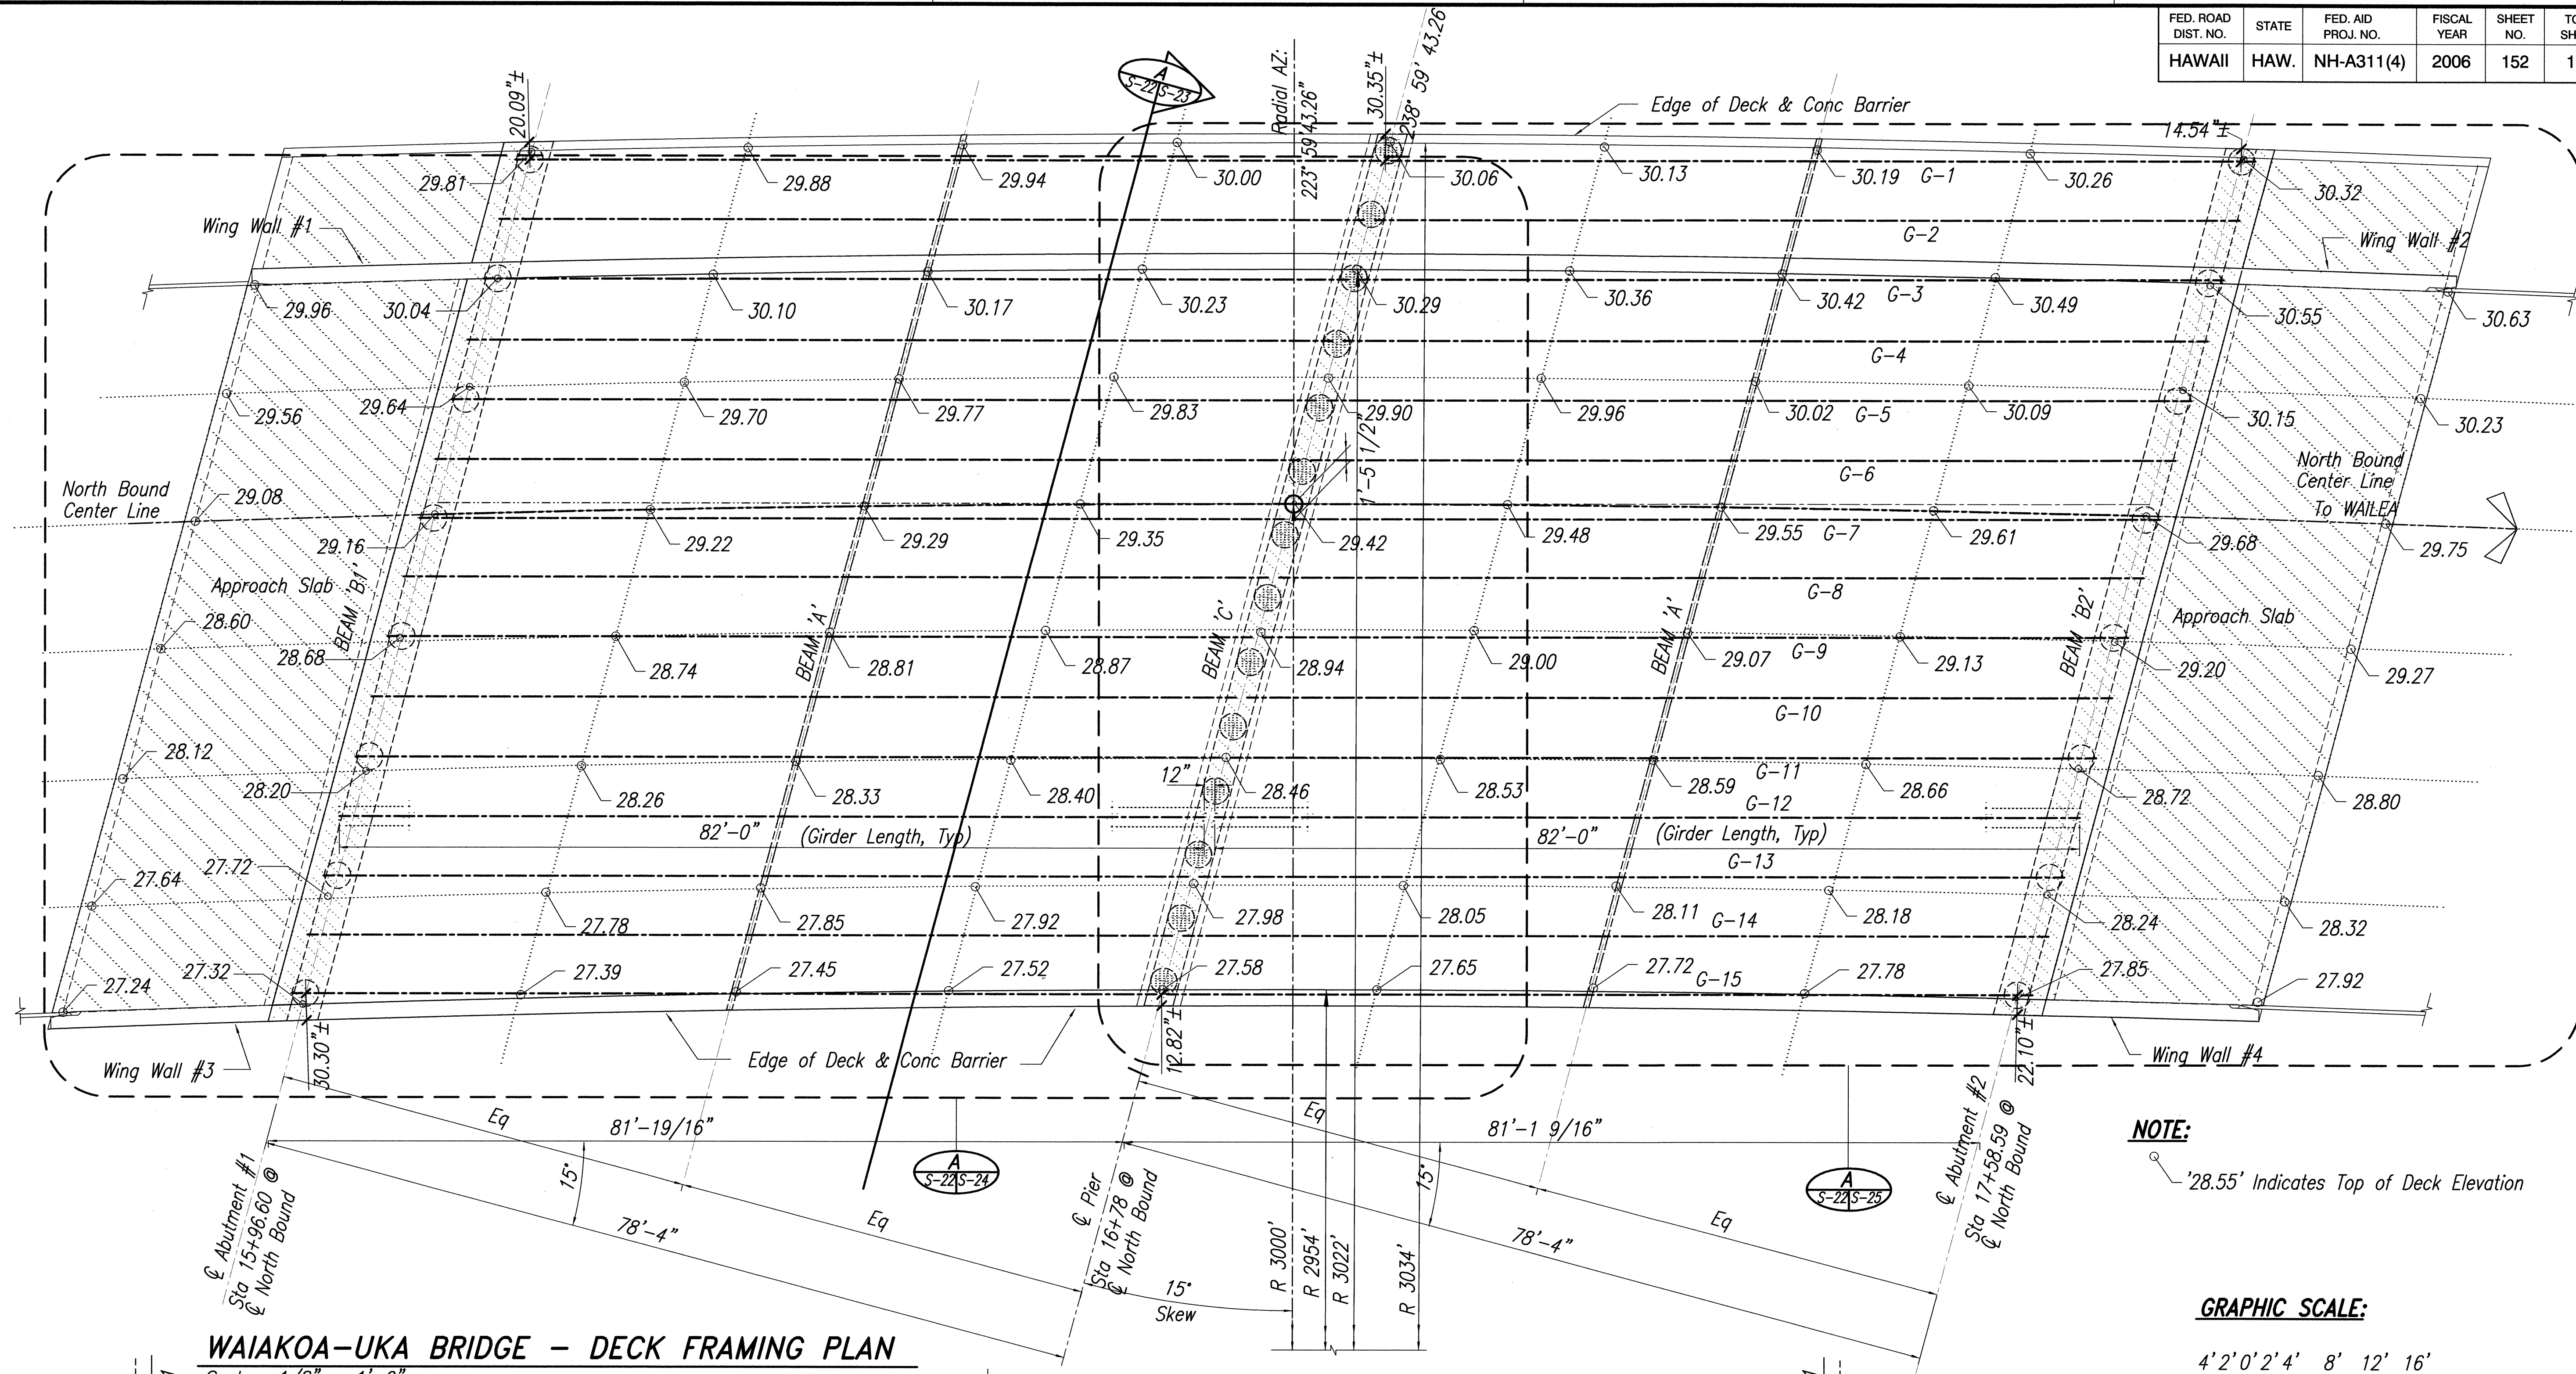

WAIAKOA-UKA BRIDGE - DECK FRAMING PLAN

Scale : 1/8" = 1'-0"

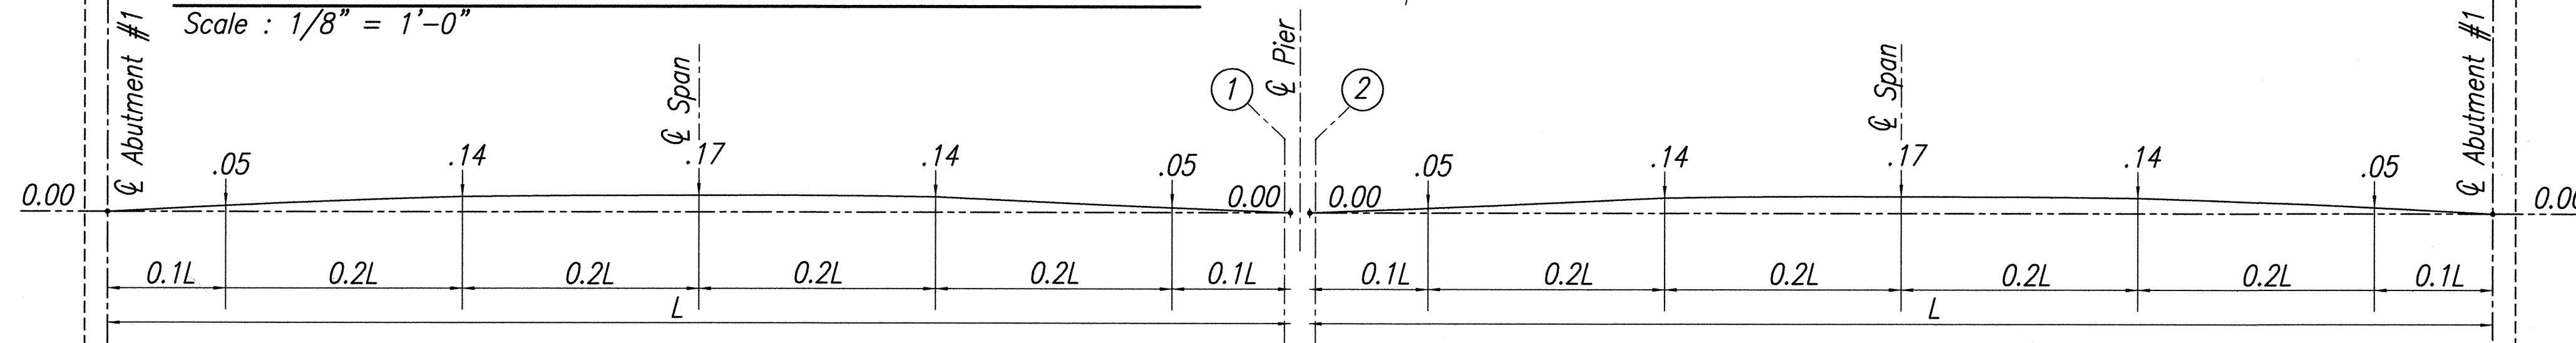


DECK SLAB CAMBER DIAGRAM

Not to Scale

CAMBER NOTES:

- 1'.05' Number Indicates Deck Camber in Feet
2. Before Pouring Deck Slab Deck Form Shall Be Raised Above The Theoretical Deck Soffit Elevation by The Camber

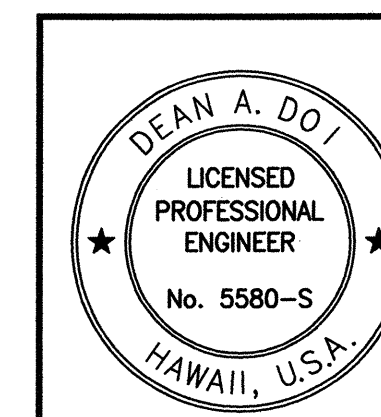

Exp: April 30, 2006

SATO & ASSOCIATES, INC.

THIS WORK WAS PREPARED BY ME OR UNDER MY SUPERVISION

STATE OF HAWAII
DEPARTMENT OF TRANSPORTATION
HIGHWAYS DIVISION


WAIAKOA-UKA BRIDGE DECK FRAMING PLAN

MOKULELE HIGHWAY WIDENING
Vicinity of Kealia Pond Driveway

to
Piilani Highway
Federal-Aid Project No. NH-A311 (4)
Scale: as Shown Date: July 2005

SHEET No. S - 22 OF 35 SHEETS

FED. ROAD DIST. NO.	STATE	FED. AID PROJ. NO.	FISCAL YEAR	SHEET NO.	TOTAL SHEETS
HAWAII	HAW.	NH-A311(4)	2006	153	180

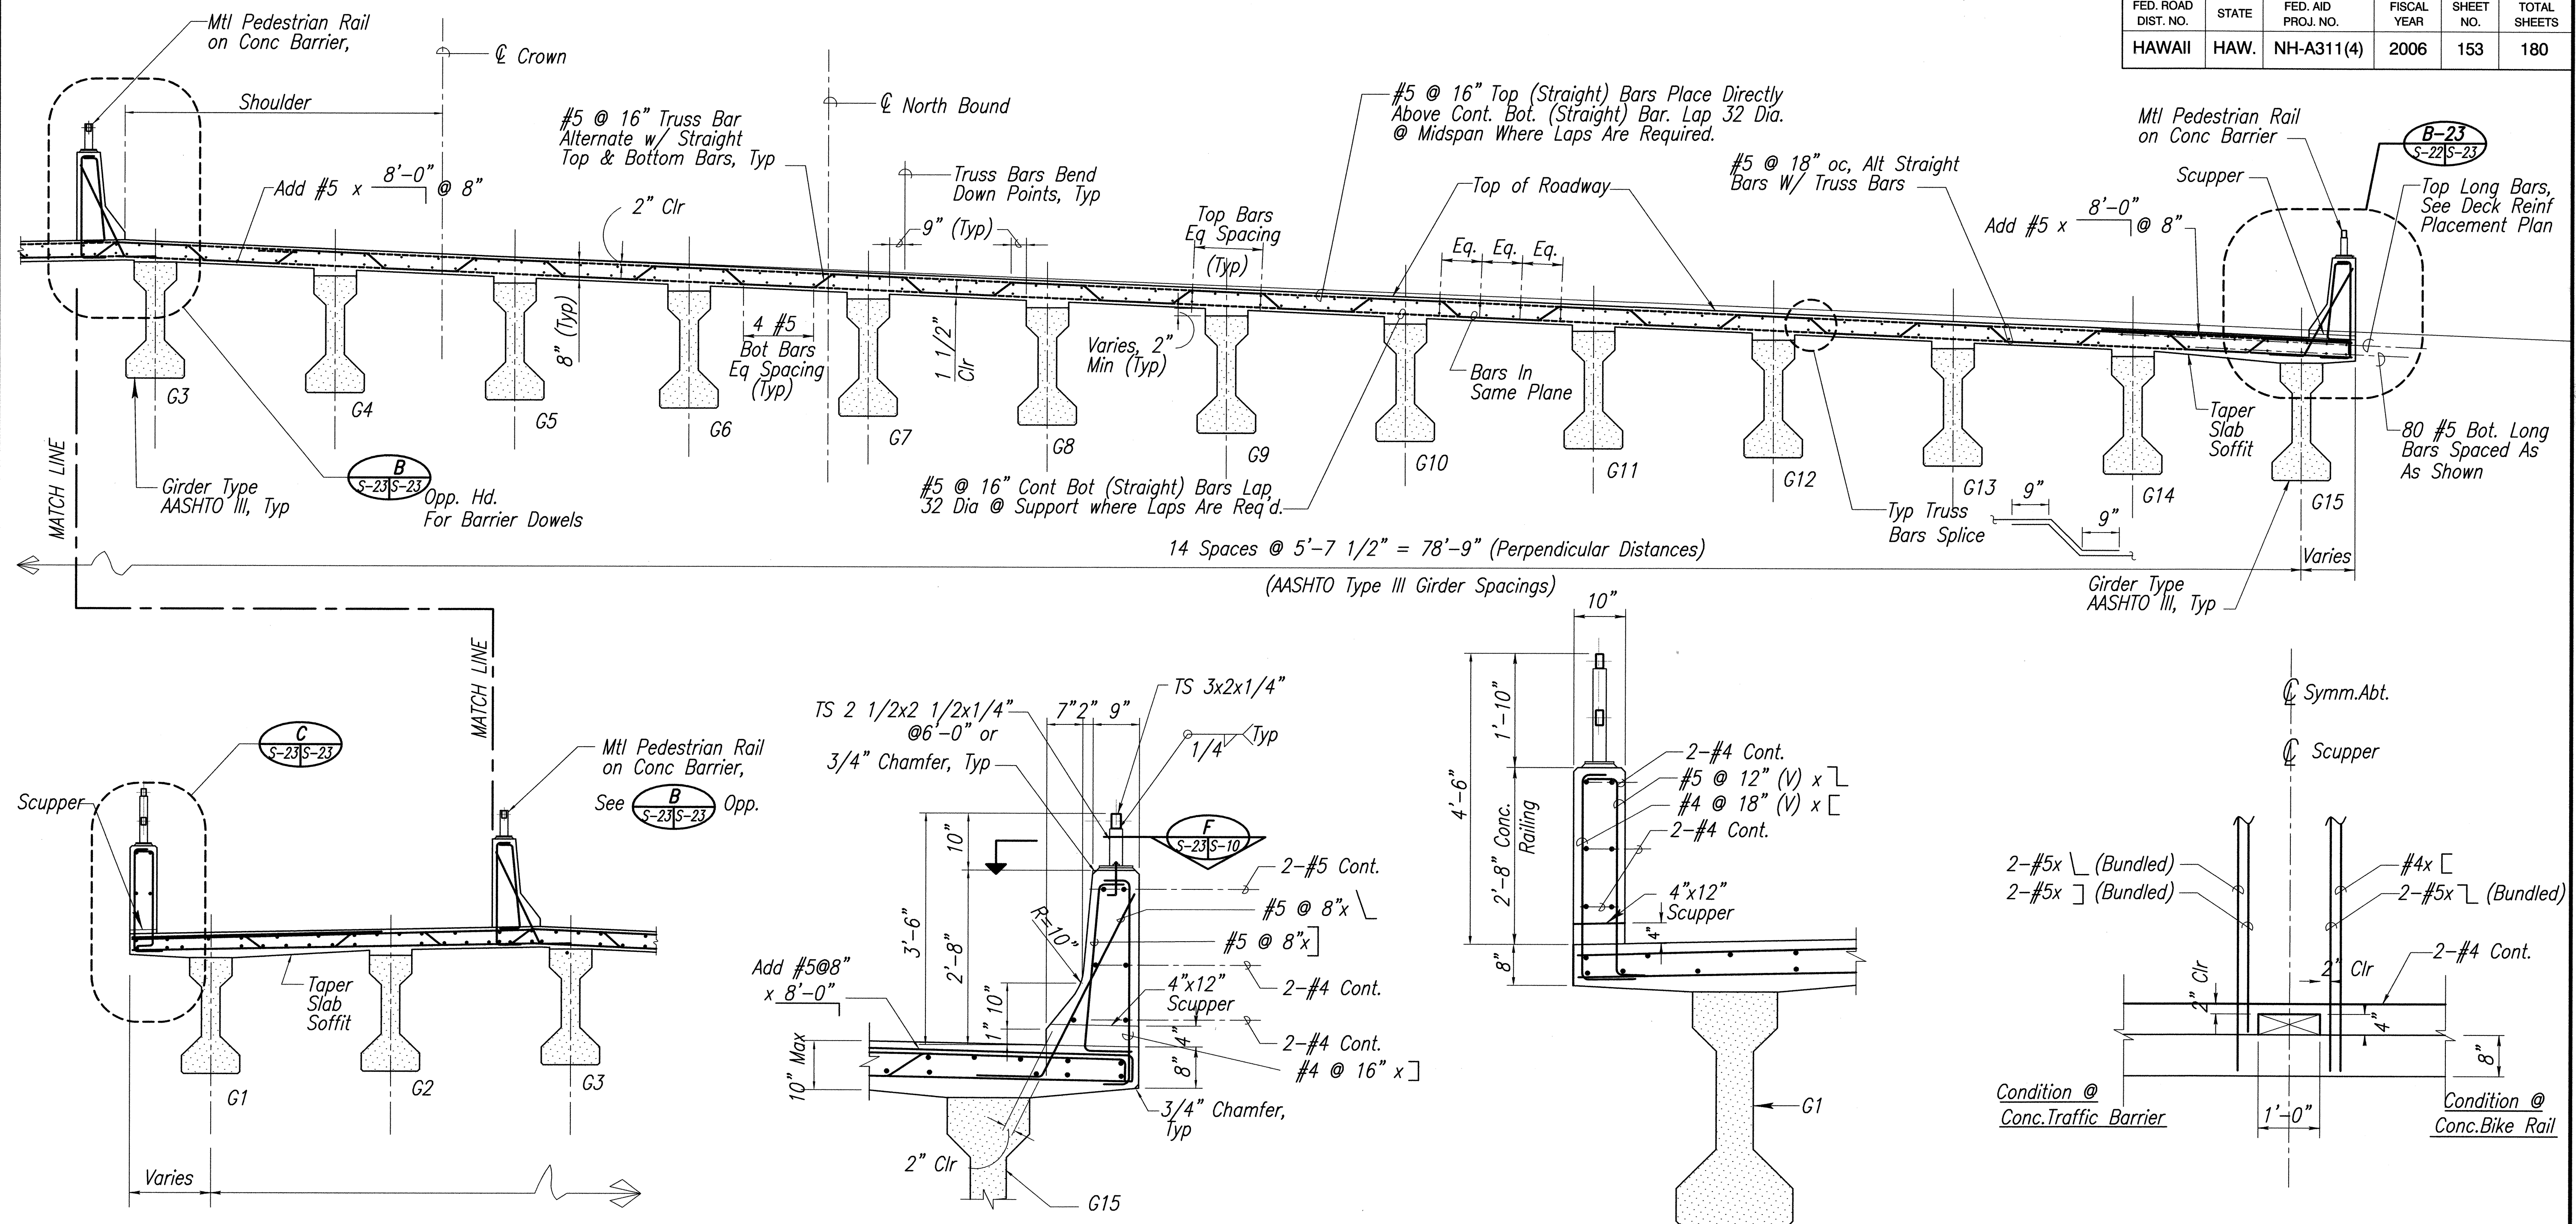


CROSS SECTION - WAIAKOA-UKA BRIDGE
SCALE: 3/8" = 1'-0"

CONCRETE TRAFFIC BARRIER DETAIL
SCALE: 3/4" = 1'-0"

CONCRETE BIKE RAIL DETAIL
SCALE: 3/4" = 1'-0"

ELEVATION SCUPPER DETAIL
SCALE: 3/4" = 1'-0"

GRAPHIC SCALES

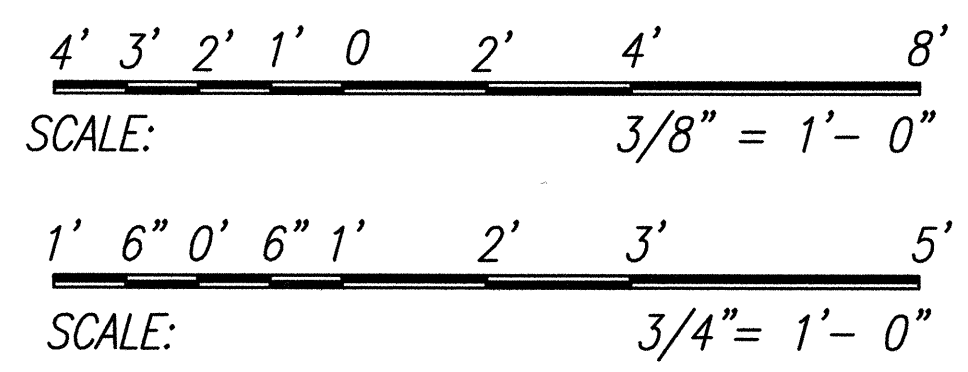

DEAN A. DOI
LICENSED PROFESSIONAL ENGINEER
No. 5580-S
HAWAII, U.S.A.
Exp: April 30, 2006
SATO & ASSOCIATES, INC.
THIS WORK WAS PREPARED BY ME OR UNDER MY SUPERVISION


STATE OF HAWAII
DEPARTMENT OF TRANSPORTATION
HIGHWAYS DIVISION

WAIAKOA-UKA BRIDGE CROSS SECTION

MOKULELE HIGHWAY WIDENING
Vicinity of Kealia Pond Driveway
to
Piilani Highway
Federal-Aid Project No. NH-A311 (4)
Scale: as Shown Date: July 2005

SHEET No. S - 23 OF 35 SHEETS



FED. ROAD DIST. NO.	STATE	FED. AID PROJ. NO.	FISCAL YEAR	SHEET NO.	TOTAL SHEETS
HAWAII	HAW.	NH-A311(4)	2006	155	180

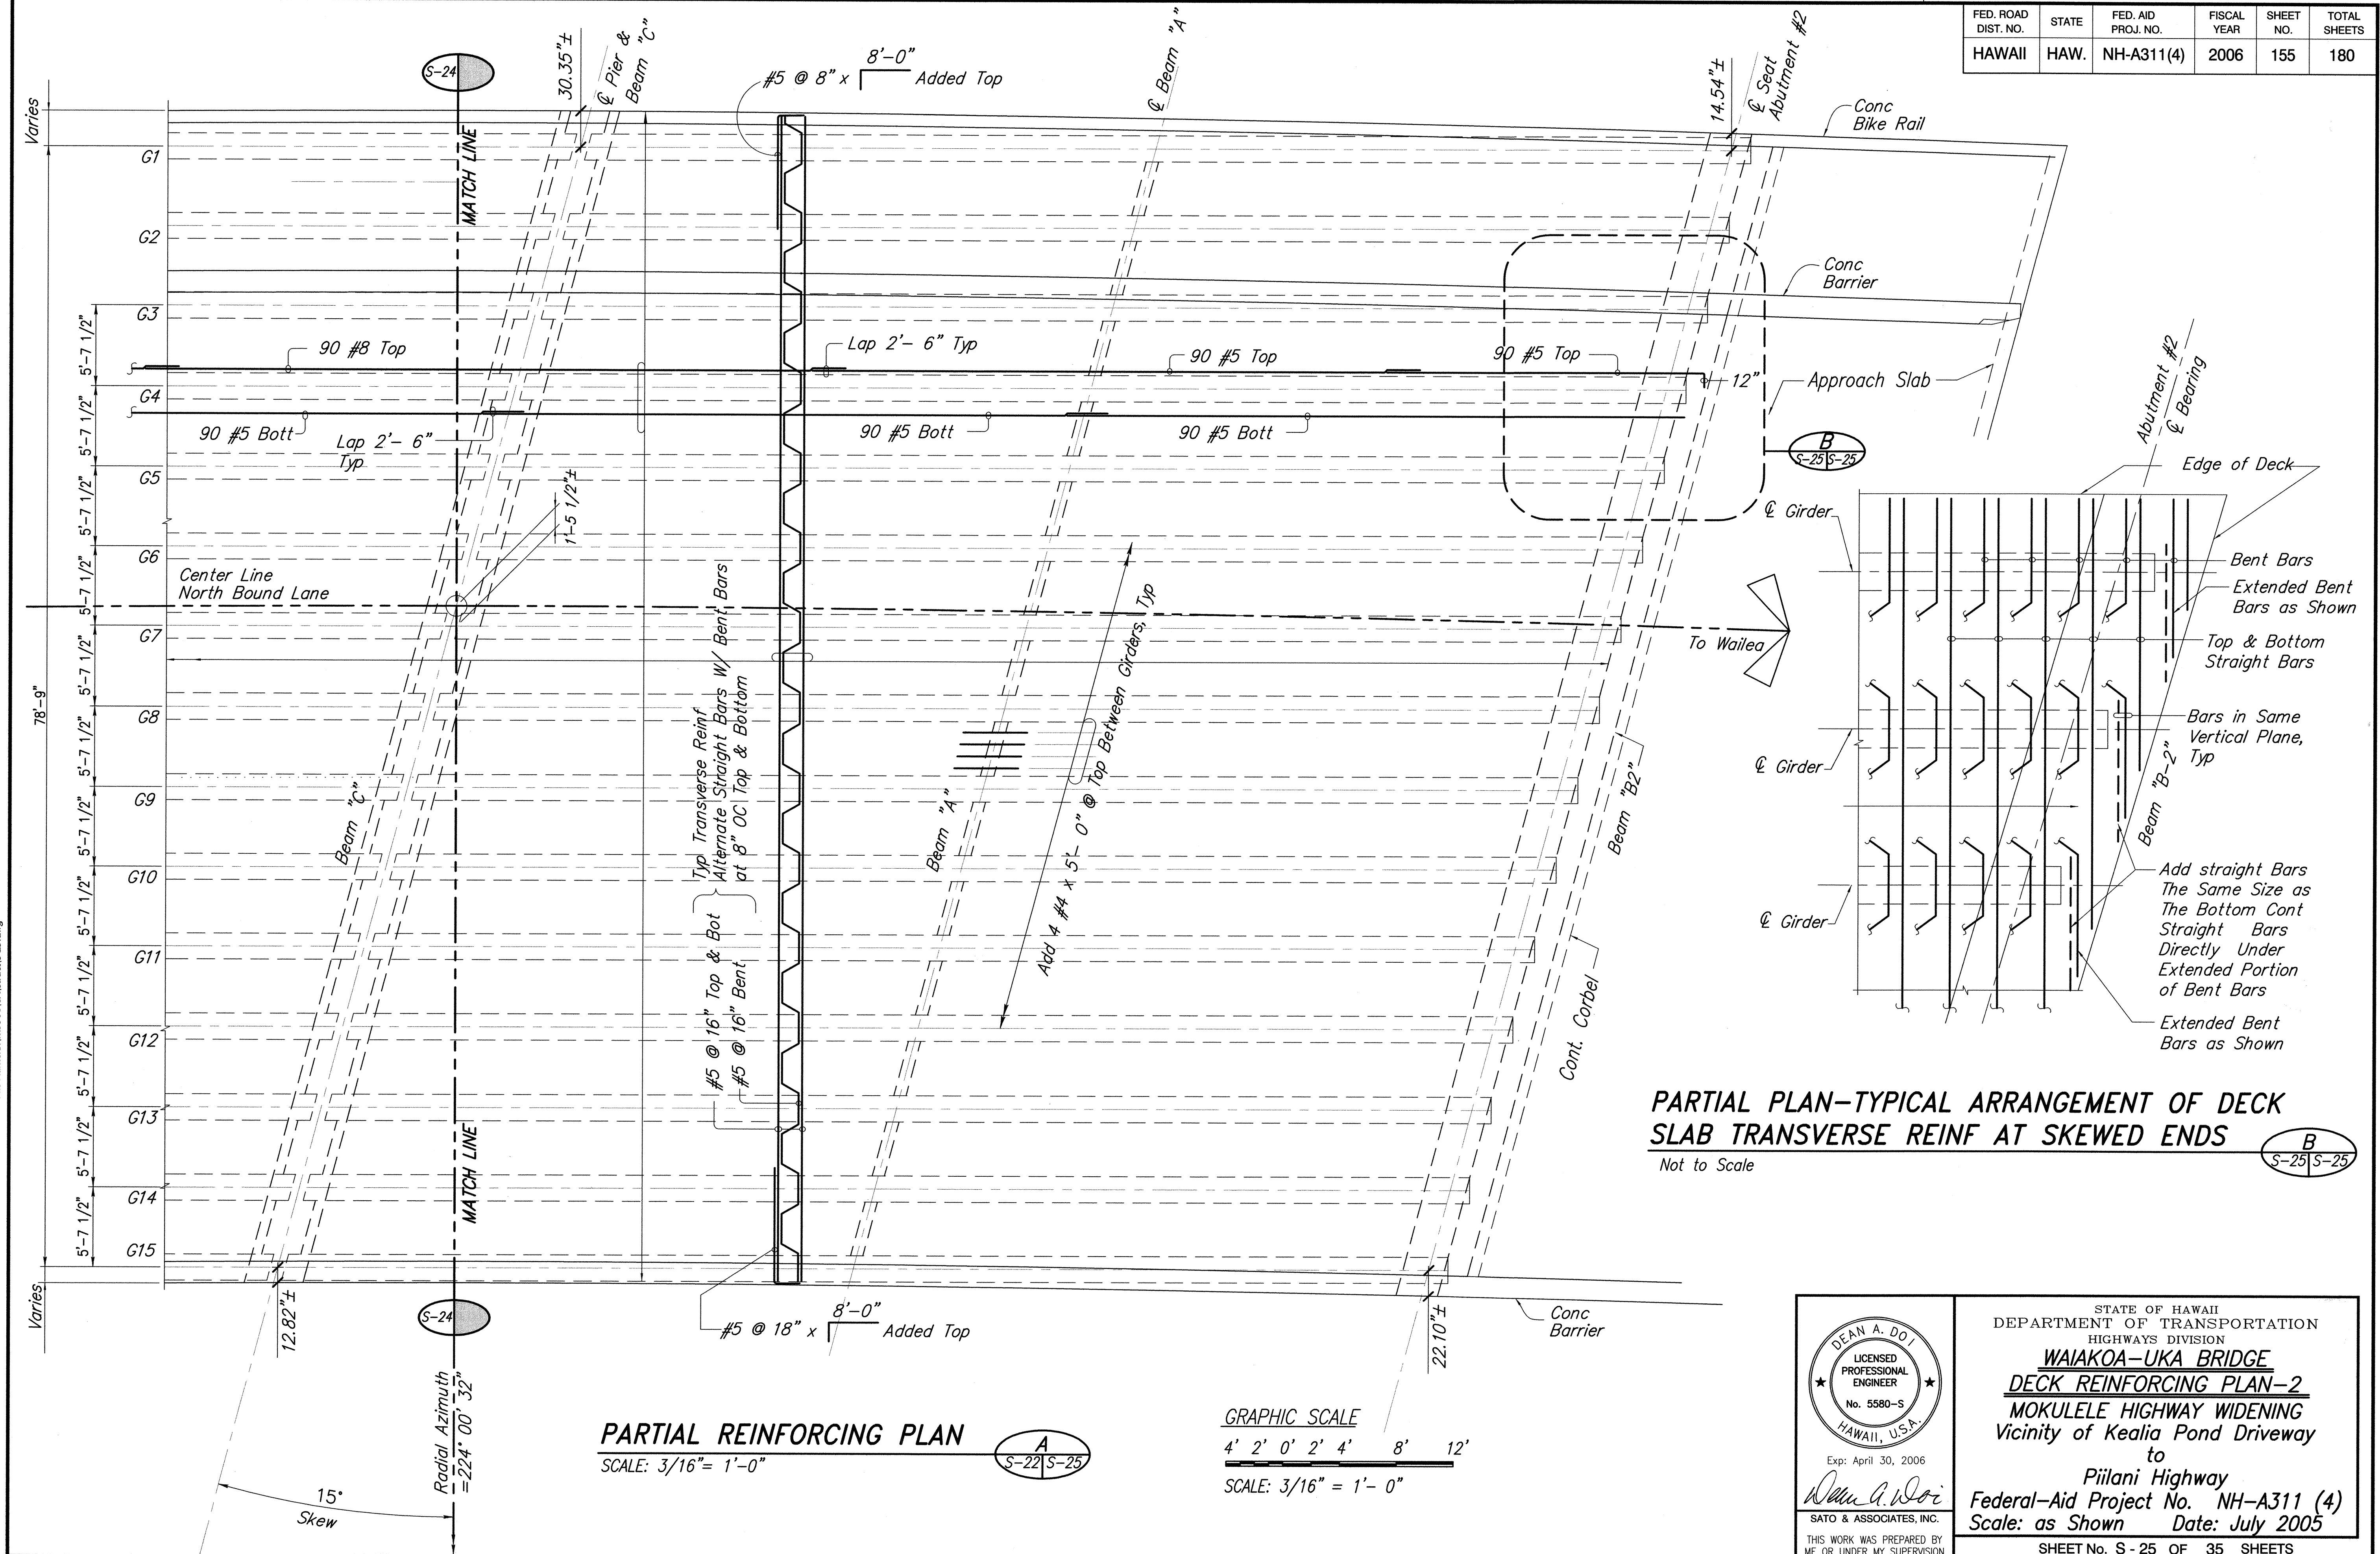


ORIGINAL PLAN	DATE
NOTE BOOK	
CHECKED BY	
QUANTITIES BY	
DESIGNED BY	
DRAWN BY	
SURVEY PLOTTED BY	

Date Plotted: Mon, 13 Feb 2006 - 10:35am
File Name: S:\m99011\A\structs-25.dwg

FED. ROAD DIST. NO.	STATE	FED. AID PROJ. NO.	FISCAL YEAR	SHEET NO.	TOTAL SHEETS
HAWAII	HAW.	NH-A311(4)	2006	156	180

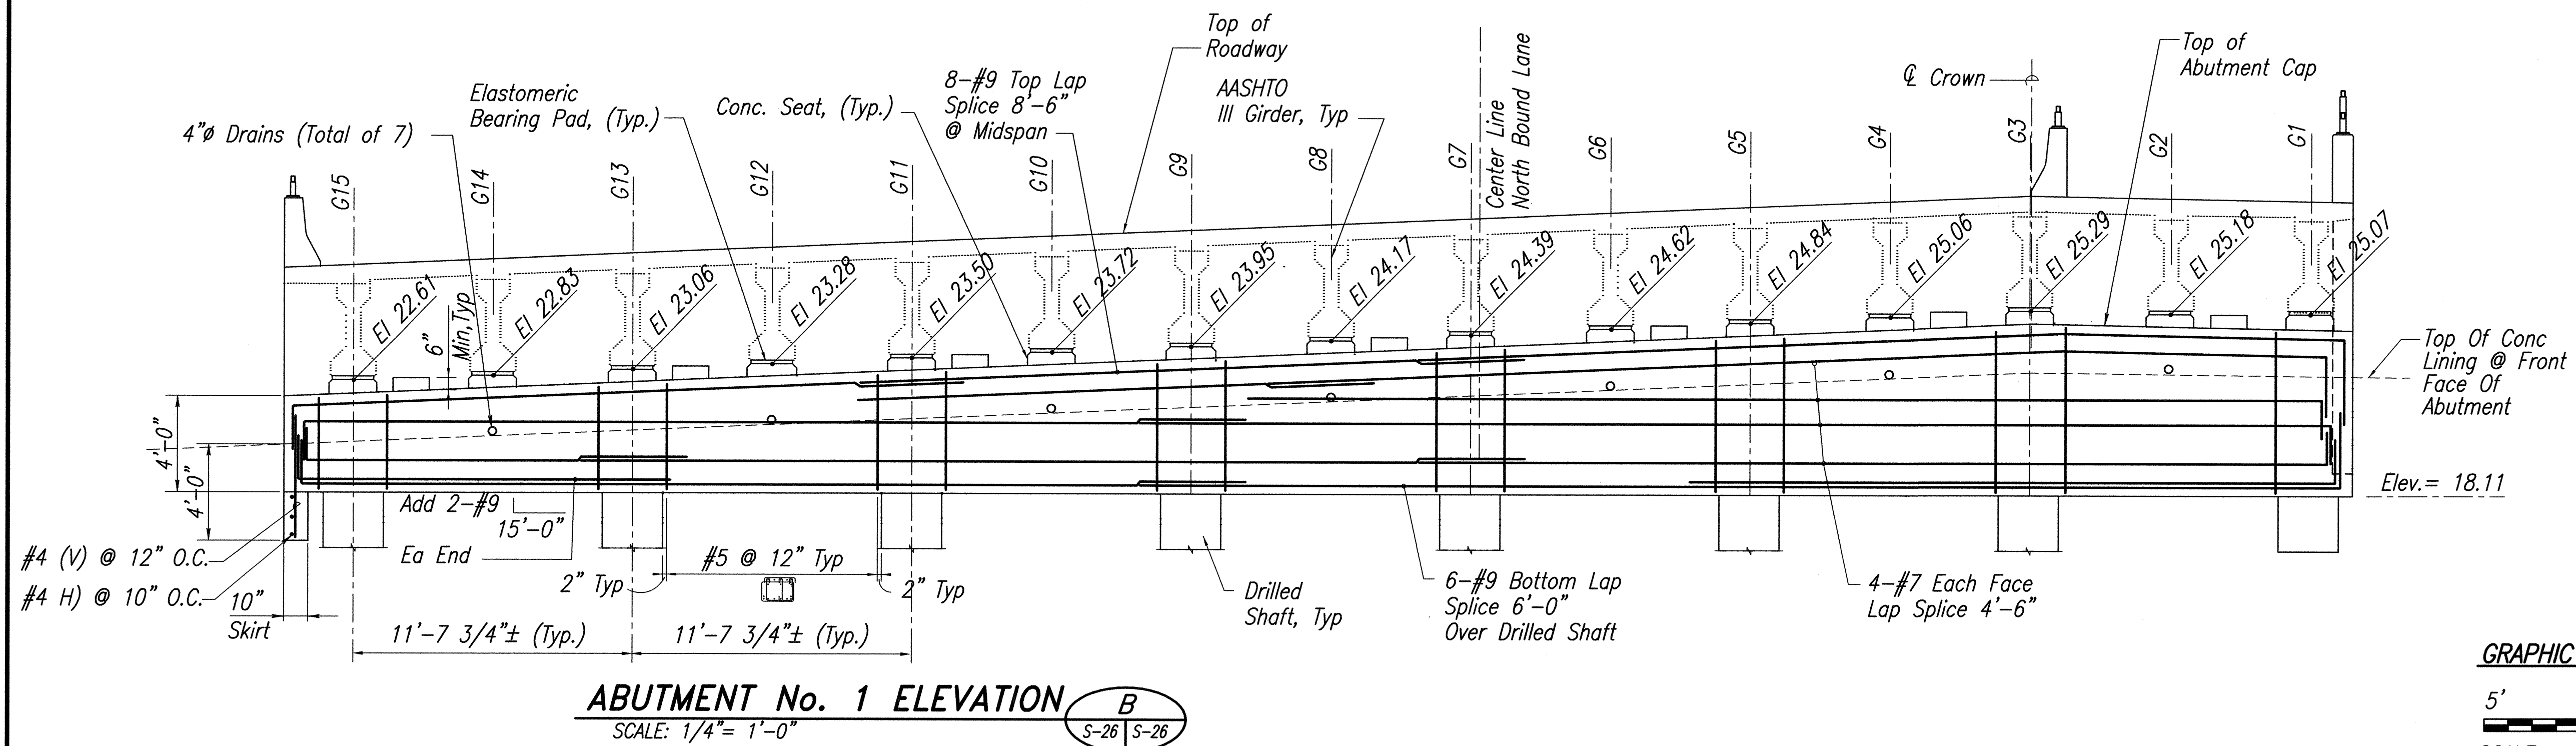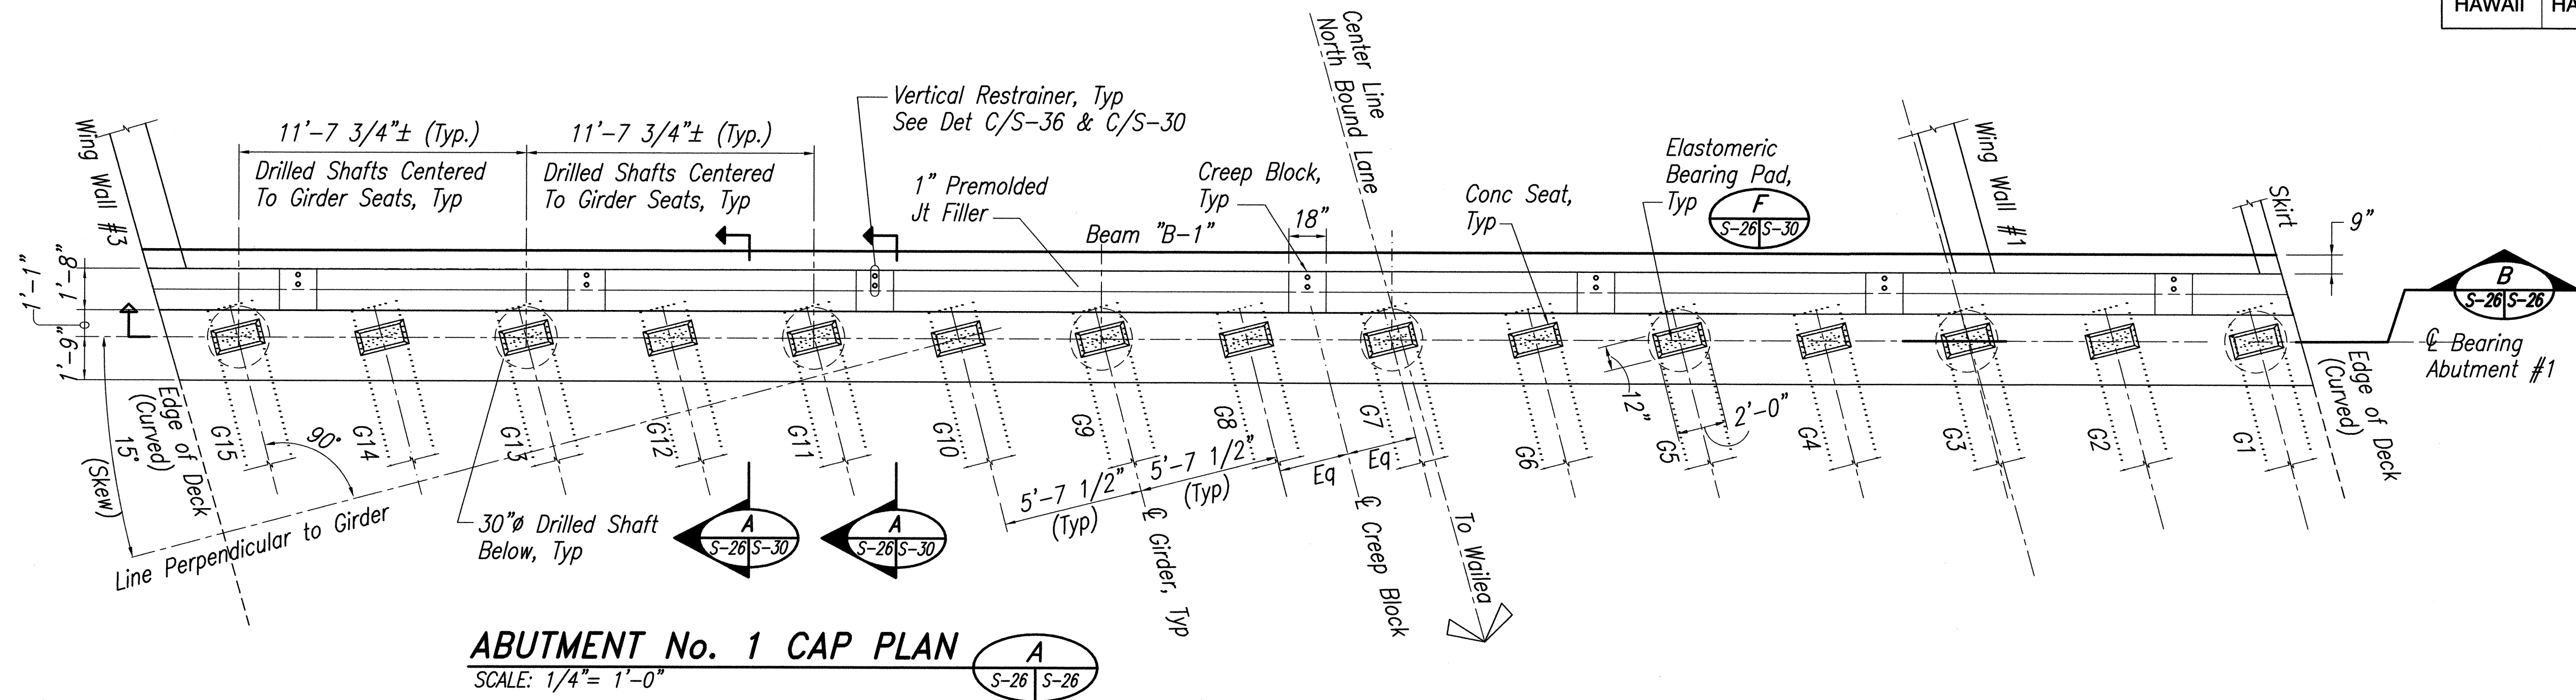

GRAPHIC SCALE

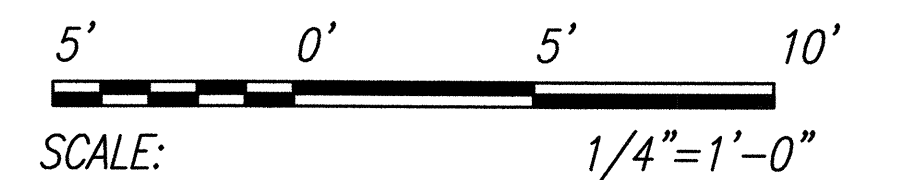

ORIGINAL PLAN	SURVEY PLOTTED BY	DATE
NOTE BOOK	DRAWN BY	
	TRACED BY	
	QUANTITIES BY	
	CHECKED BY	
No.		

Date Plotted: Mon, 13 Feb 2006 - 10:39am
File Name: S:\m99011\A\structs-26.dwg



DEAN A. DOI
LICENSED PROFESSIONAL ENGINEER
No. 5580-S
HAWAII, U.S.A.
Exp: April 30, 2006
SATO & ASSOCIATES, INC.
THIS WORK WAS PREPARED BY ME OR UNDER MY SUPERVISION

STATE OF HAWAII
DEPARTMENT OF TRANSPORTATION
HIGHWAYS DIVISION


WAIAKOA-UKA BRIDGE
ABUTMENT No. 1 PLAN ELEVATION
MOKULELE HIGHWAY WIDENING
Vicinity of Kealia Pond Driveway to Piilani Highway
Federal-Aid Project No. NH-A311 (4)
Scale: as Shown Date: July 2005

SHEET No. S - 26 OF 35 SHEETS

FED. ROAD DIST. NO.	STATE	FED. AID PROJ. NO.	FISCAL YEAR	SHEET NO.	TOTAL SHEETS
HAWAII	HAW.	NH-A311(4)	2006	157	180

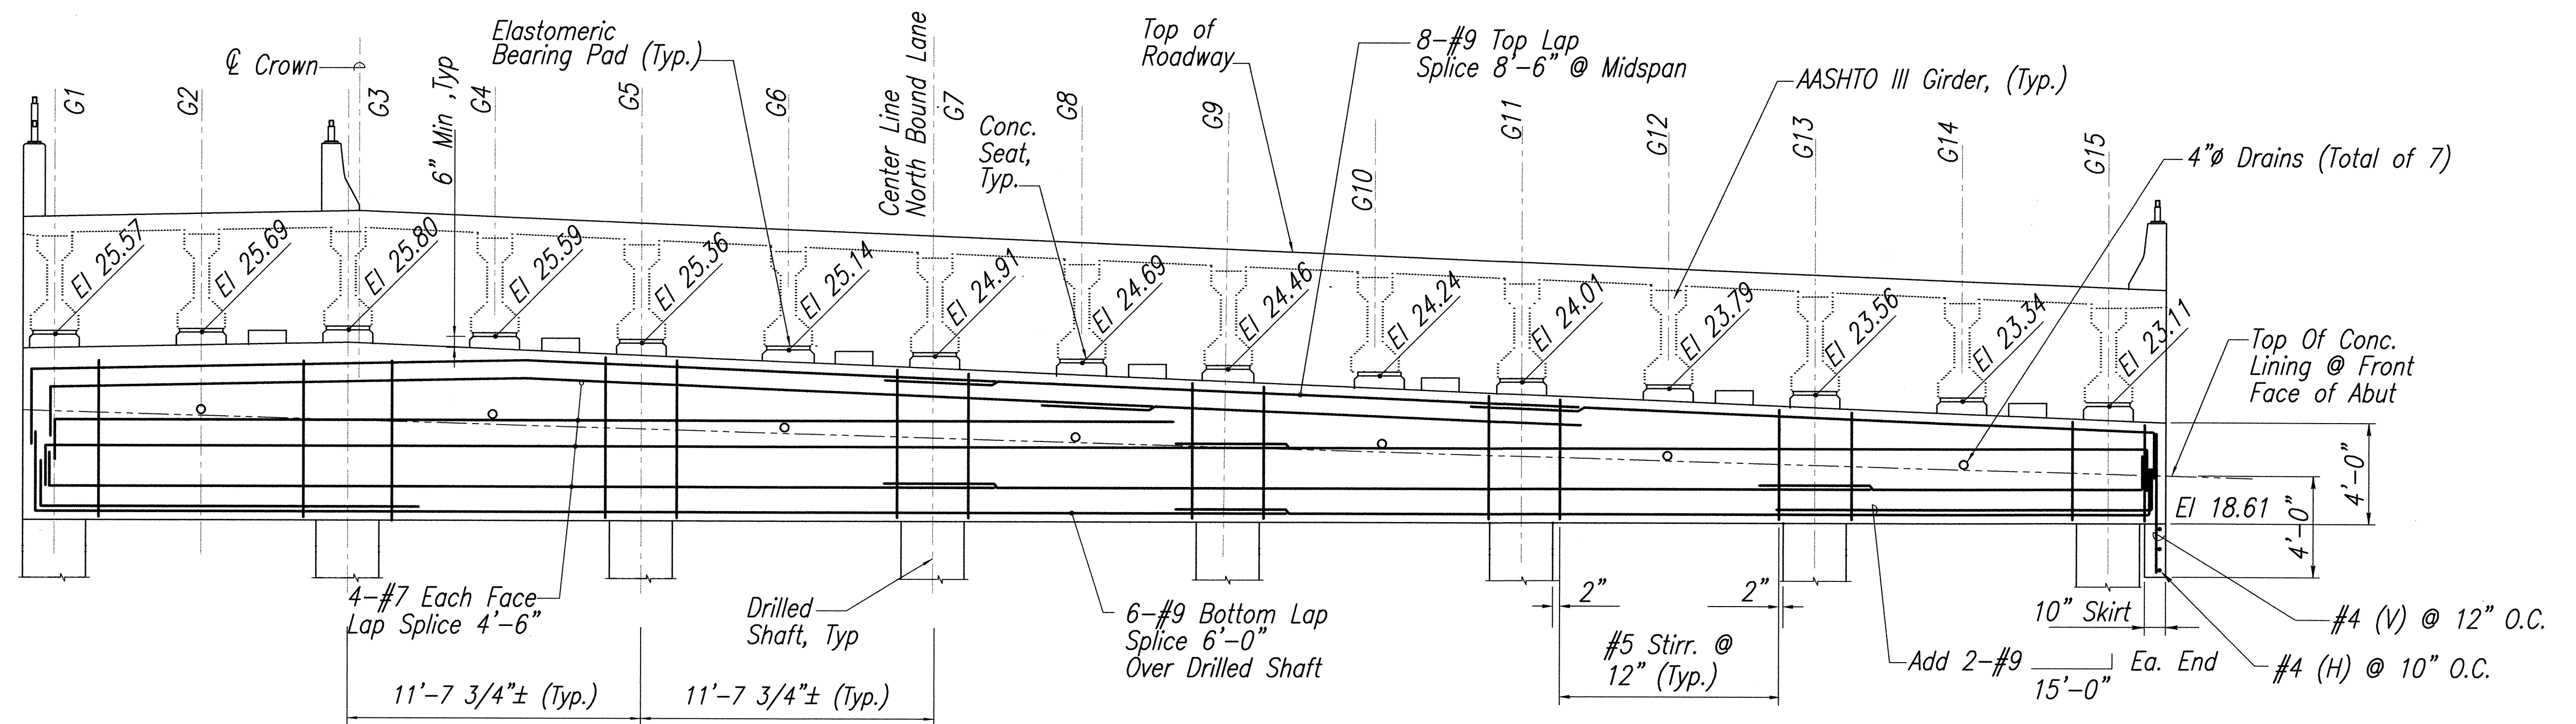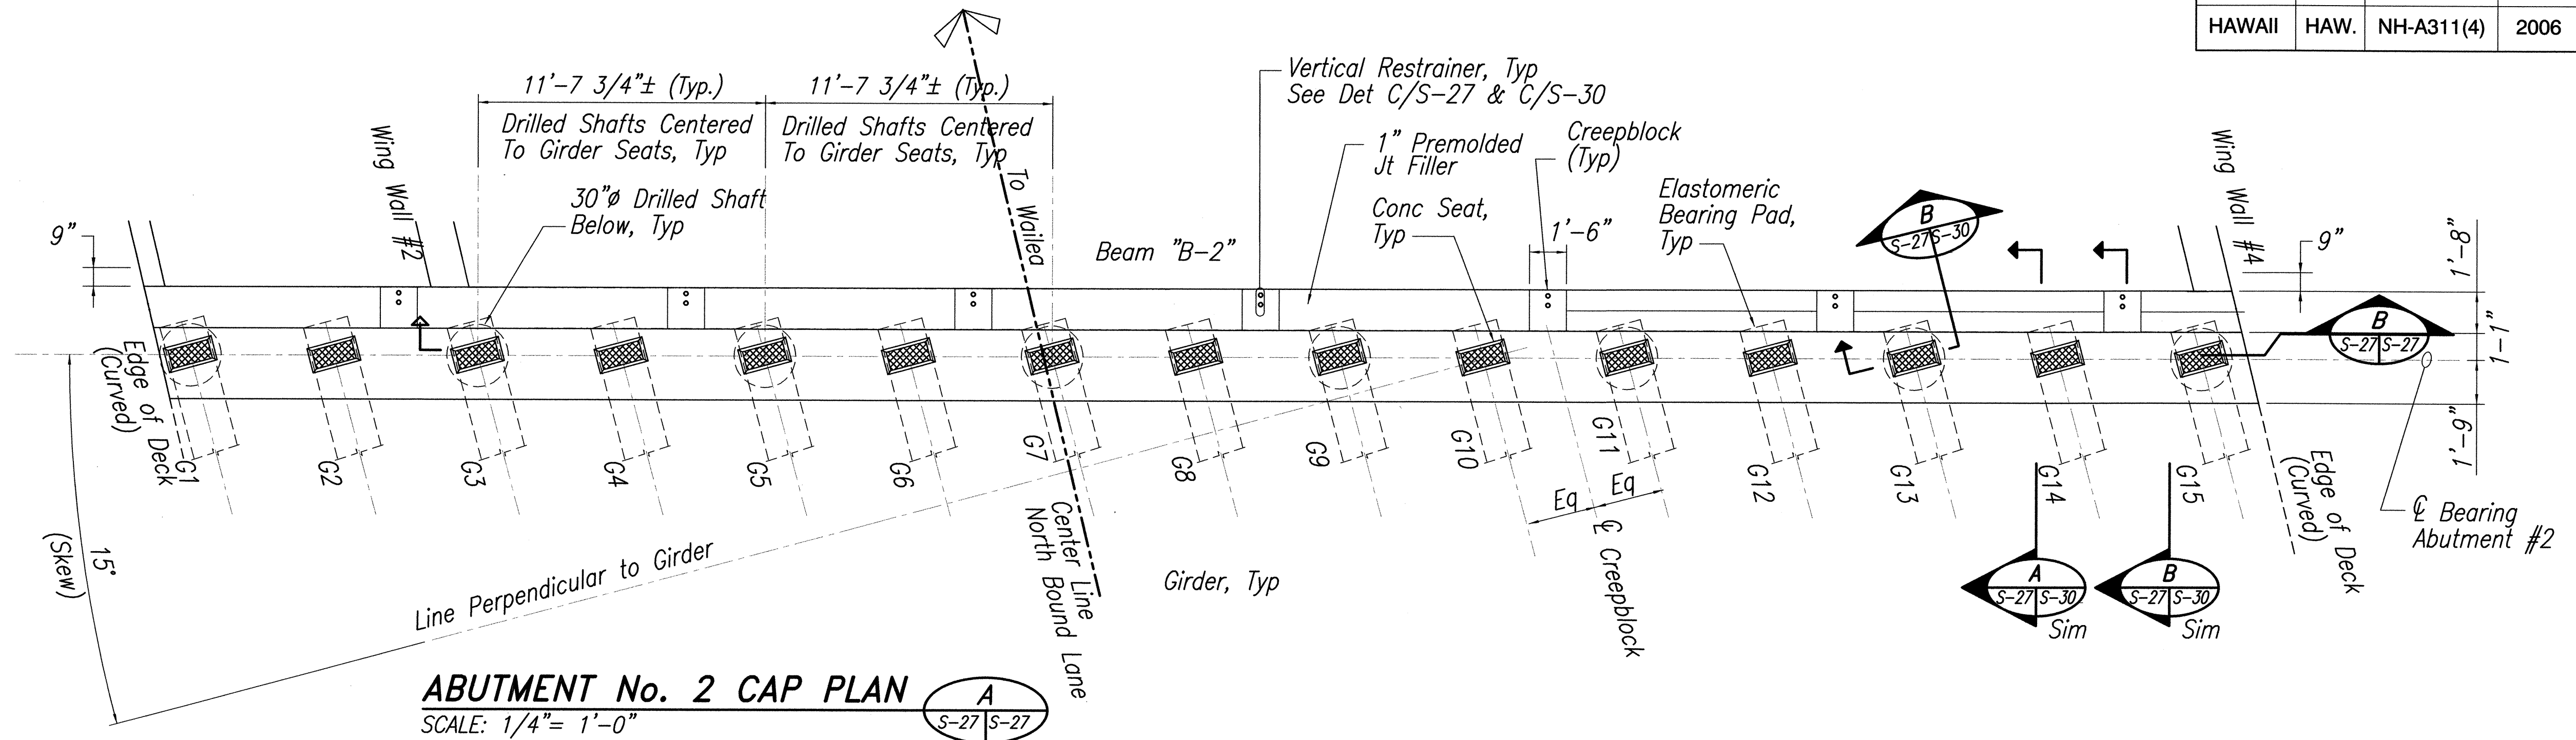



GRAPHIC SCALE

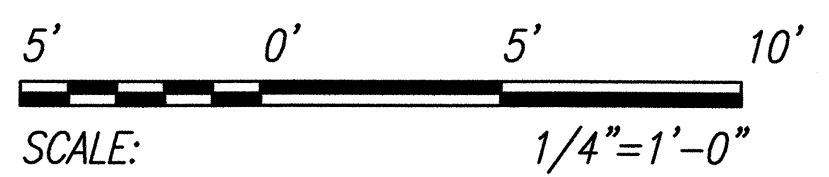


STATE OF HAWAII
DEPARTMENT OF TRANSPORTATION
HIGHWAYS DIVISION
WAIAKOA-UKA BRIDGE
ABUTMENT No. 2-PLAN AND ELEVATION
MOKULELE HIGHWAY WIDENING
Vicinity of Kealia Pond Driveway
to
Piilani Highway
Federal-Aid Project No. NH-A311 (4)
Scale: as Shown Date: July 2005
SHEET No. S-27 OF 35 SHEETS

DATE: _____
SURVEY PLOTTED BY: _____
DRAWN BY: _____
DESIGNED BY: _____
CHECKED BY: _____
ORIGINAL PLAN: _____
NOTE BOOK: _____
No. _____

FED. ROAD DIST. NO.	STATE	FED. AID PROJ. NO.	FISCAL YEAR	SHEET NO.	TOTAL SHEETS
HAWAII	HAW.	NH-A311(4)	2006	158	180

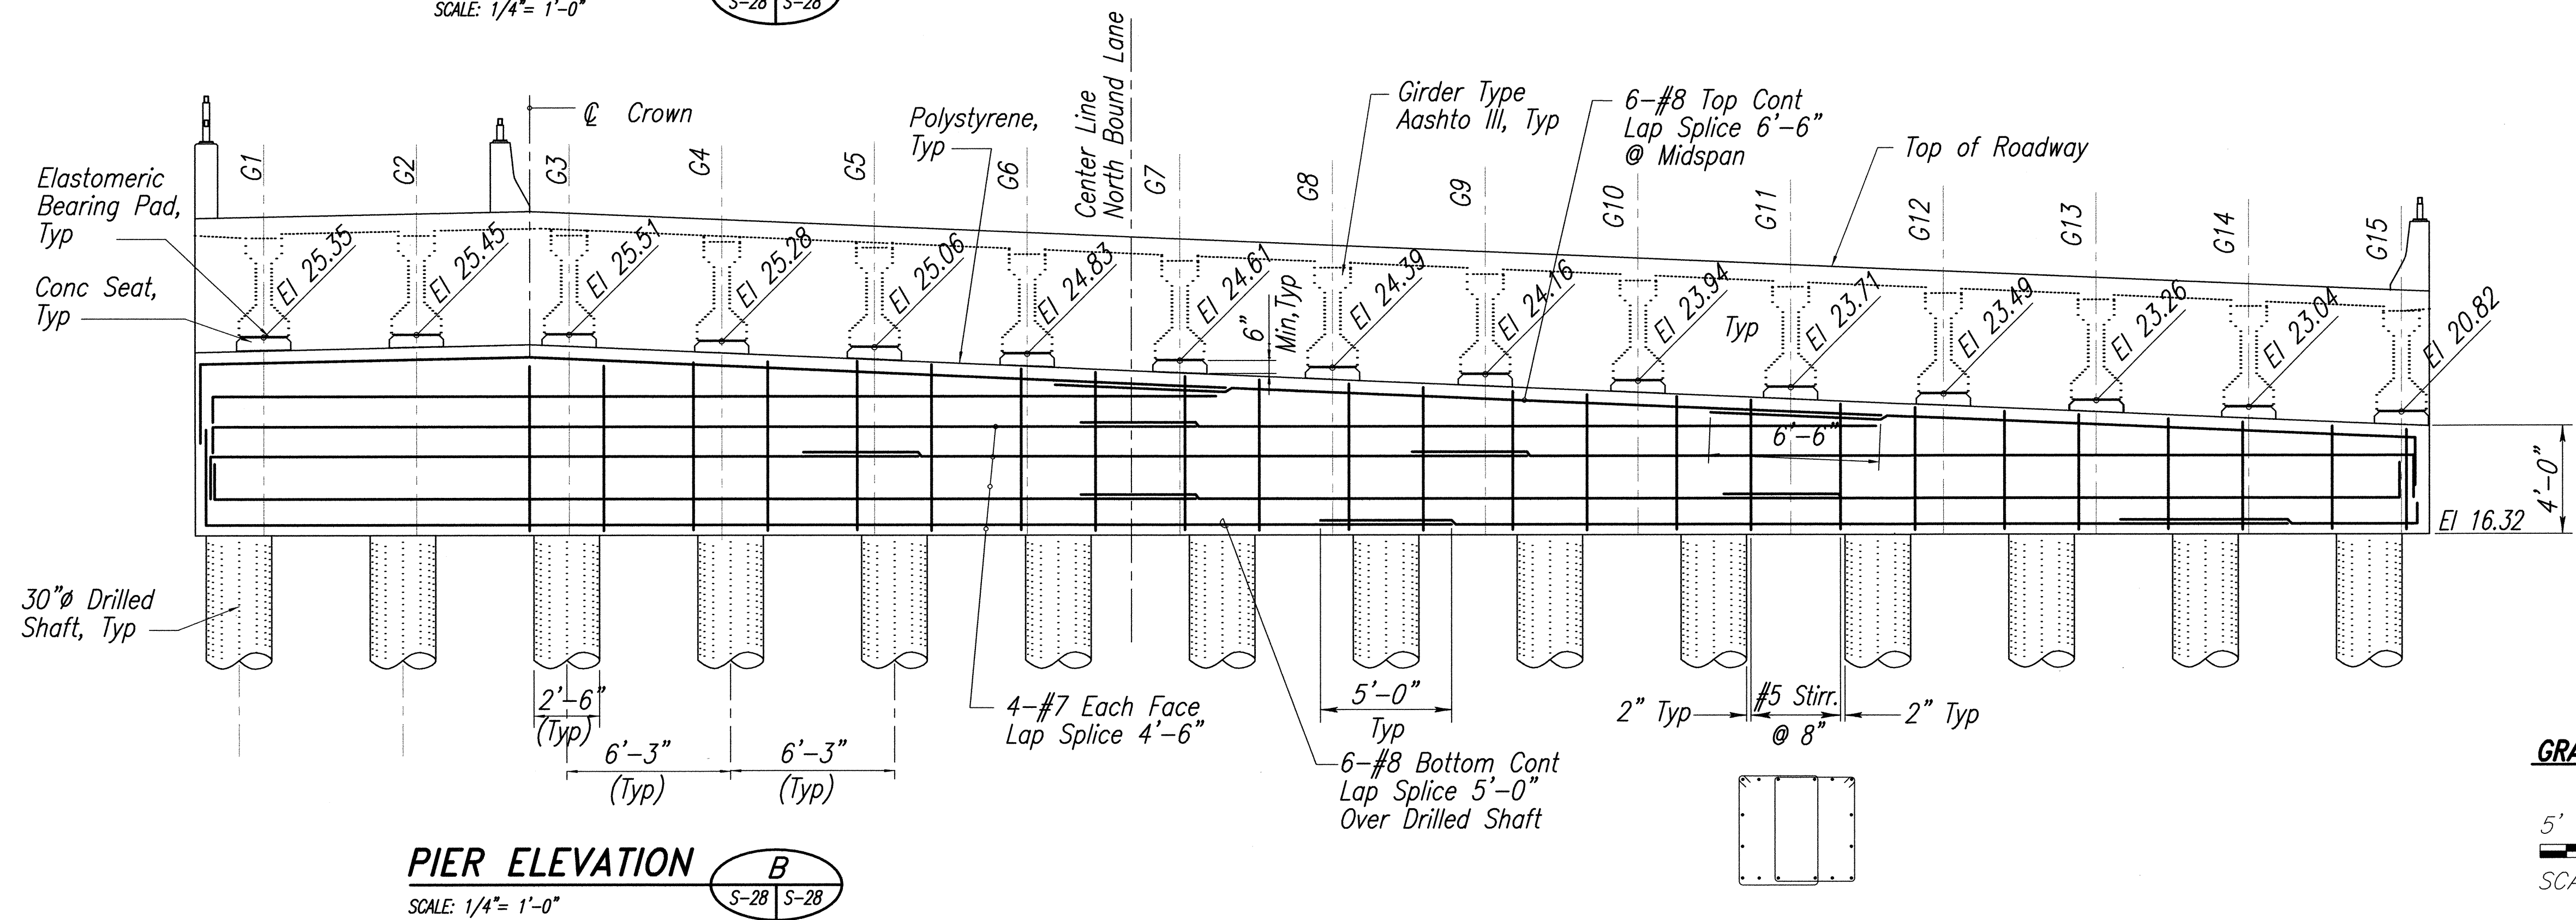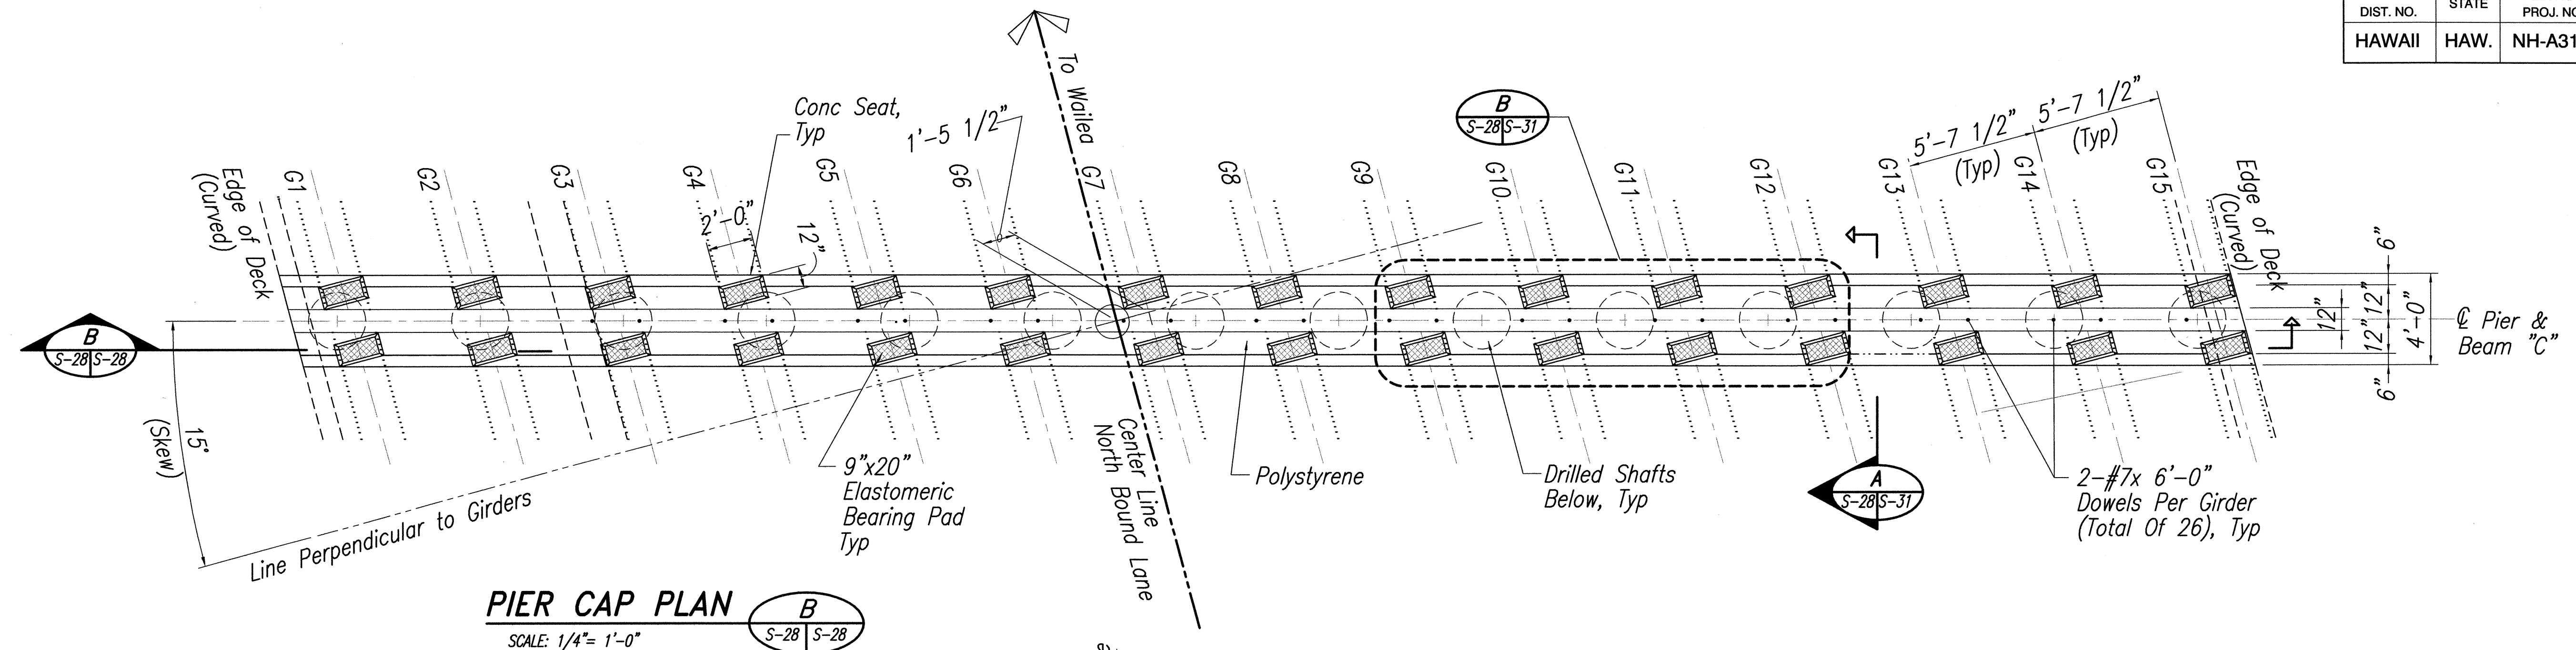


GRAPHIC SCALE

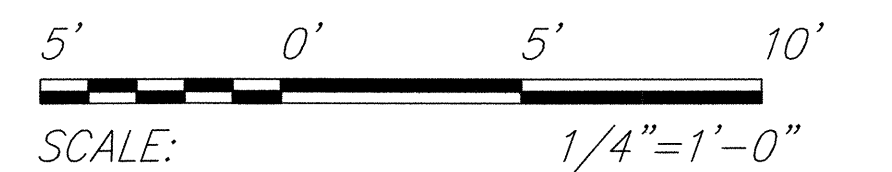

ORIGINAL PLAN	DATE
NOTE BOOK	DESIGNED BY
	QUANTITIES BY
	CHECKED BY
No.	

Date Plotted: Mon, 13 Feb 2006 10:46am
File Name: S:\05901\UNSTRUCT-S-28.dwg

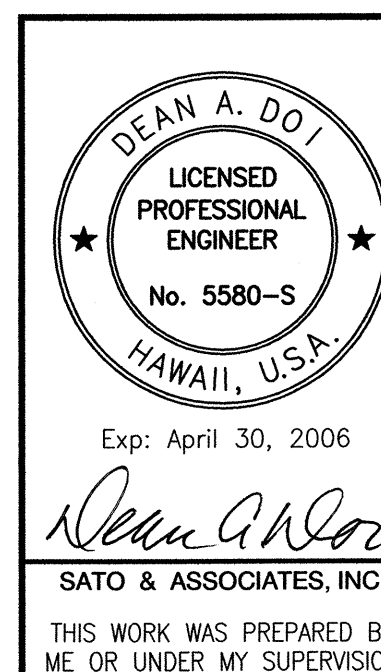

STATE OF HAWAII
DEPARTMENT OF TRANSPORTATION
HIGHWAYS DIVISION
WAIAKOA-UKA BRIDGE
PIER PLAN AND ELEVATION
MOKULELE HIGHWAY WIDENING
Vicinity of Kealia Pond Driveway
to
Piilani Highway
Federal-Aid Project No. NH-A311 (4)
Scale: as Shown Date: July 2005
SHEET No. S - 28 OF 35 SHEETS

FED. ROAD DIST. NO.	STATE	FED. AID PROJ. NO.	FISCAL YEAR	SHEET NO.	TOTAL SHEETS
HAWAII	HAW.	NH-A311(4)	2006	159	180

DRILLED SHAFT NOTES:

- The Contractor Shall Refer To The Technical Provisions – Part II, Section 511 "DRILLED SHAFTS".
- All Excavation And Drilling Operations For Foundations Shall Be Monitored By A Soils Engineer Hired By The Contractor To Determine That The Actual Subsurface Conditions Are Consistent With The Design Recommendations Contained In The Geotechnical Report For This Project (Refer To Sheet S-1)
- Drilled Shaft Tip Elevations Shown On The Plan, Which Are Based On A Minimum Embedment Of 4 Ft. Into The Existing Hard Basalt Formation, Could Change Due To Varying Subsurface Conditions. The Actual Drilled Shaft Tip Elevations Will Be Recommended By The Contractor's Soils Engineer And Reviewed / Approved By The Project Soils Engineer, Ernest K. Hirata And Associates.
- Hard Drilling Shall Be Anticipated Due To The Presence Of Alluvium At The Site. Contractor Shall Be Prepared To Excavate Into Hard Boulders, Cobbles And The Basalt Formation. Temporary Casing May Be Needed To Reduce The Potential For Caving Of The Holes. The Use Of Permanent Casings Is Not Allowed.
- Drilling Shall Not Be Performed By Method Utilizing Drilling Fluids.
- Shafts Within Three Diameters of An Adjacent Shaft Shall Not Be Drilled Within 8 Hours of Completion of Concreting of The Adjacent Shaft.
- Concrete For Drilled Shaft Shall Have A Minimum Compressive Strength Of 4000 Psi At 28 Days Of Age. And Shall Be Placed Within 24 Hours After Drilling To Reduce The Potential For Caving Of The Holes.
- Concrete Shall Not Be Placed Without The Approval Of The Engineer.
- Longitudinal Bars Shall Not Be Lap Spliced. Splices, if Required, Shall Be Mechanical Splices Capable of Developing In Tension And Compression At Least 125 Percent Of The Specified Yield Strength Of The Smaller Bar Connected.
- Minimum Lap Length For Spiral Lateral Reinforcement Shall Be 30 Inches.
- Concrete Spacer Blocks Shall Be Used To Maintain Proper Position & Clearance to The Reinforcing Bars.
- Drilled Shaft Load Capacities (Based On 4 Ft Min. Embedment Into Hard Basalt):

A. Bearing Capacity		
–Strength Limit State.....	368 Kips	
–Extreme Event Limit Stute.....	566 Kips	
B. Lateral Capacity (Extreme Event Limit State)		
At Pier	At Abutments	Condition
26 Kips	30 Kips	Free Headed (Longitudinal Direction)
69 Kips	128 Kips	Fix Headed (Transverse Direction)


DEAN A. DOI
LICENSED PROFESSIONAL ENGINEER
No. 5580-S
HAWAII, U.S.A.
Exp: April 30, 2006

SATO & ASSOCIATES, INC.
THIS WORK WAS PREPARED BY ME OR UNDER MY SUPERVISION


STATE OF HAWAII
DEPARTMENT OF TRANSPORTATION
HIGHWAYS DIVISION

WAIAKOA-UKA BRIDGE
DRILLED SHAFT DETAILS
MOKULELE HIGHWAY WIDENING
Vicinity of Kealia Pond Driveway
to
Piilani Highway
Federal-Aid Project No. NH-A311 (4)
Scale: as Shown Date: July 2005


SHEET No. S - 29 OF 35 SHEETS

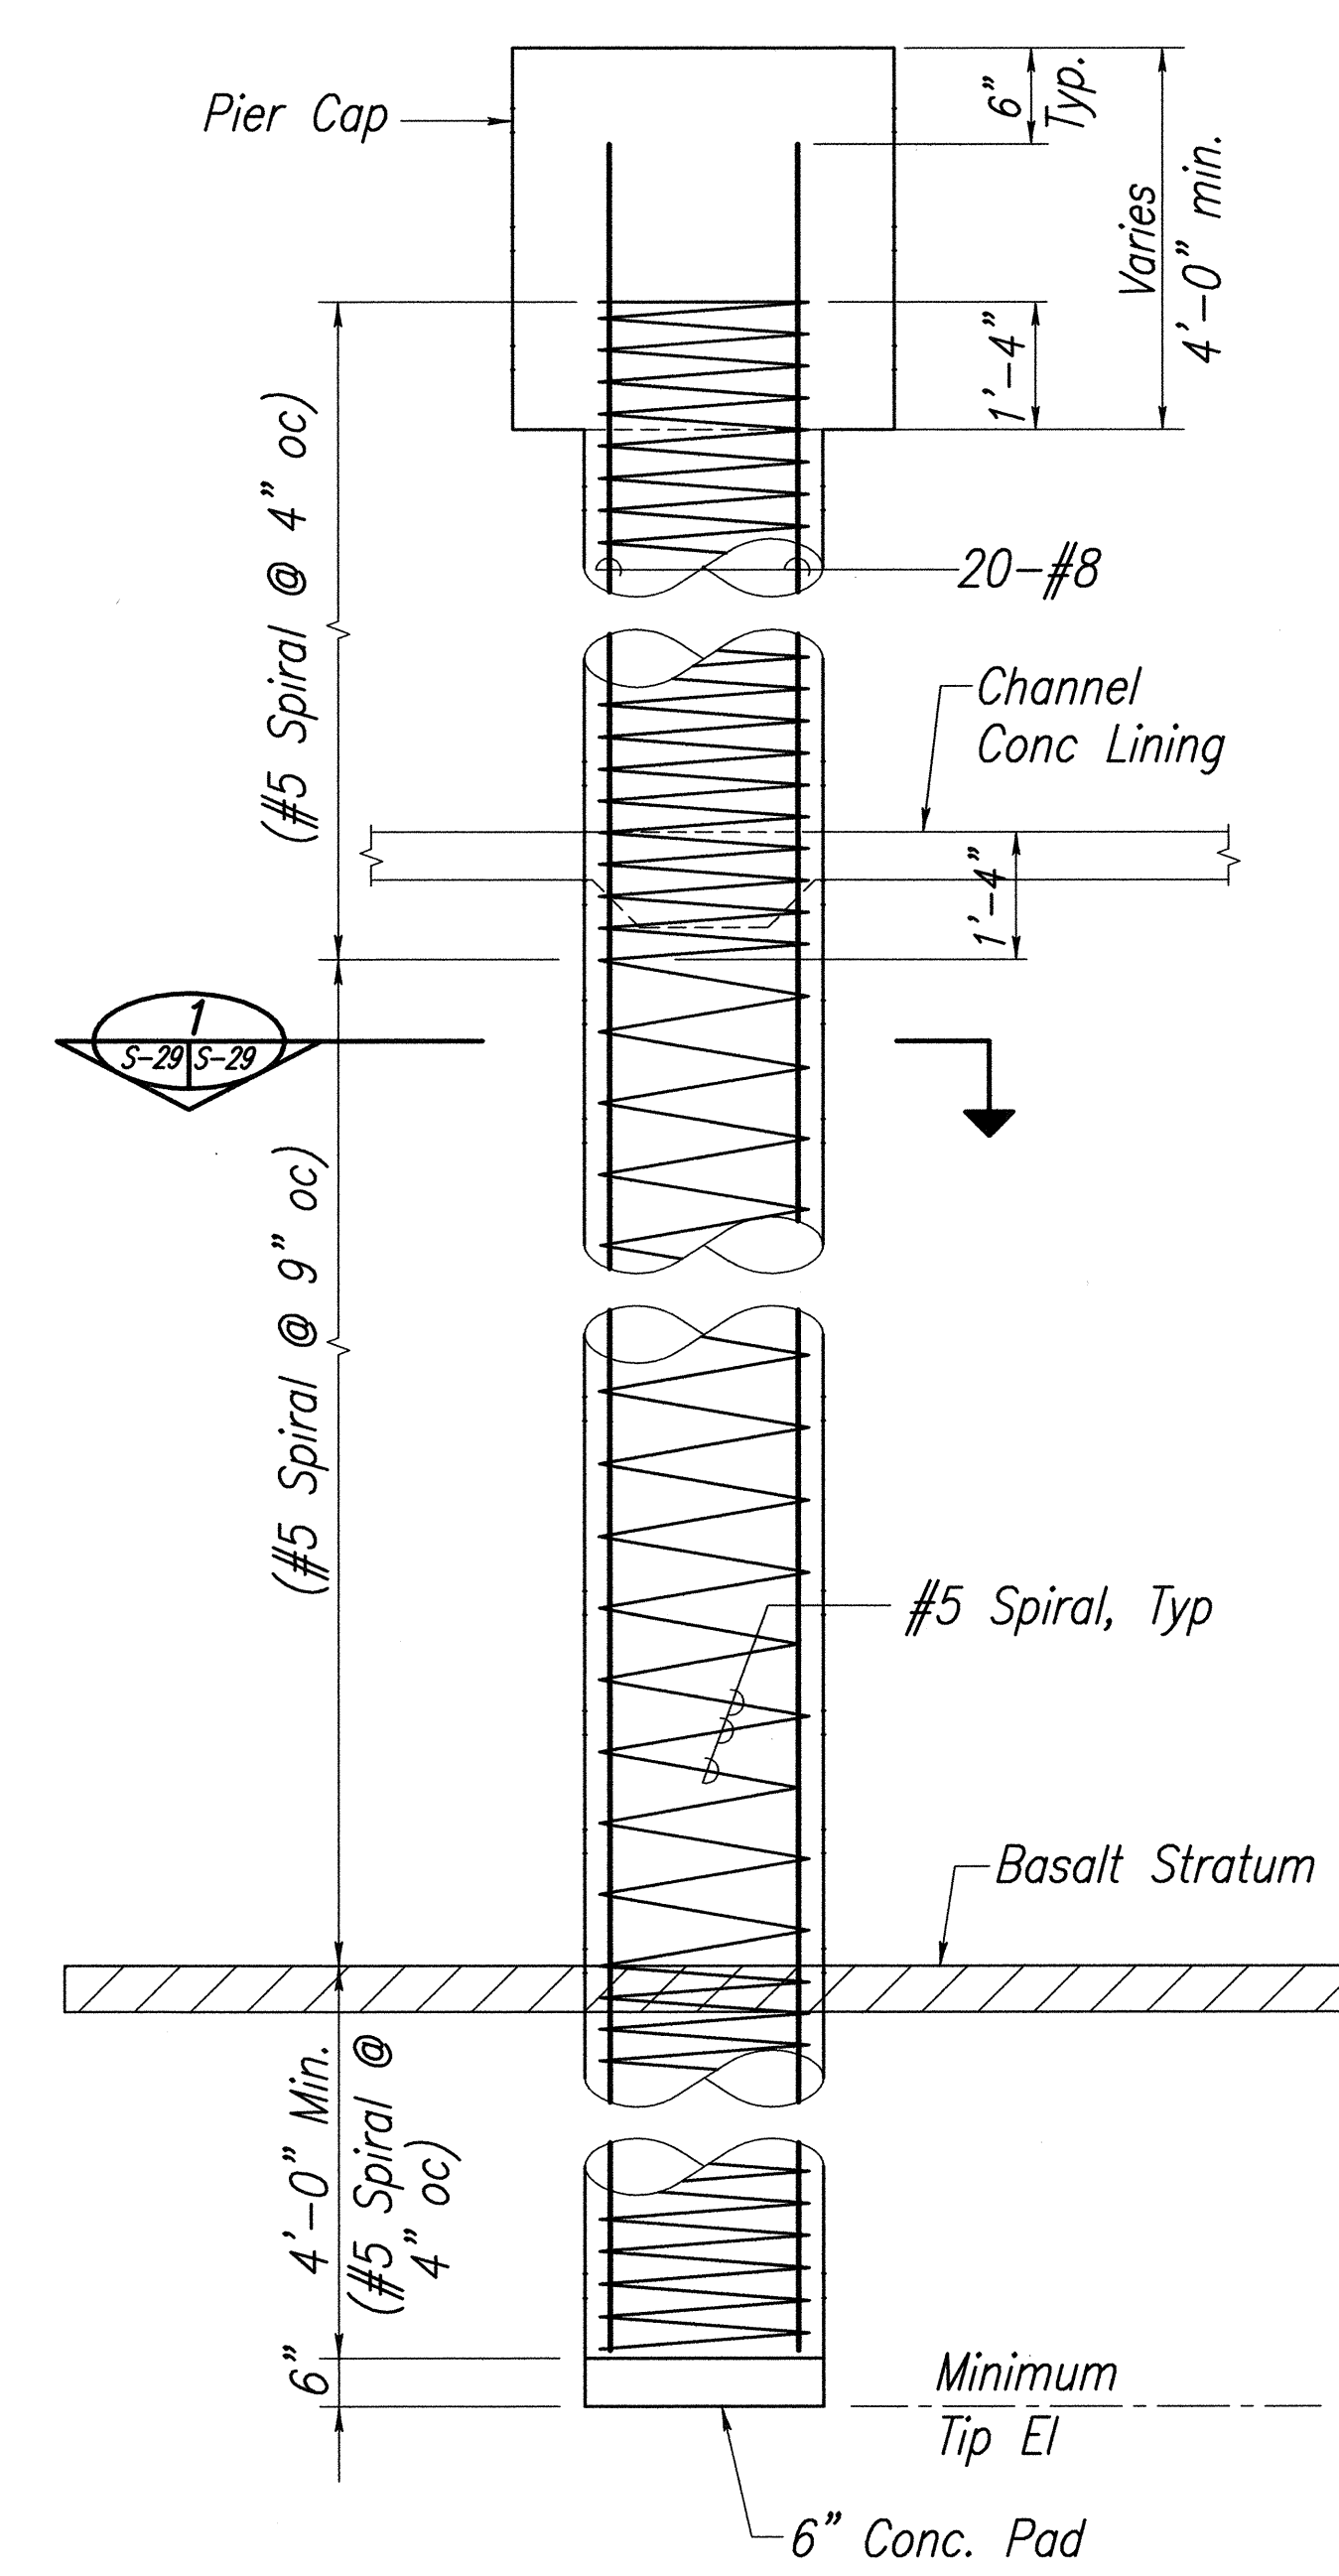


ELEVATION AT PIER

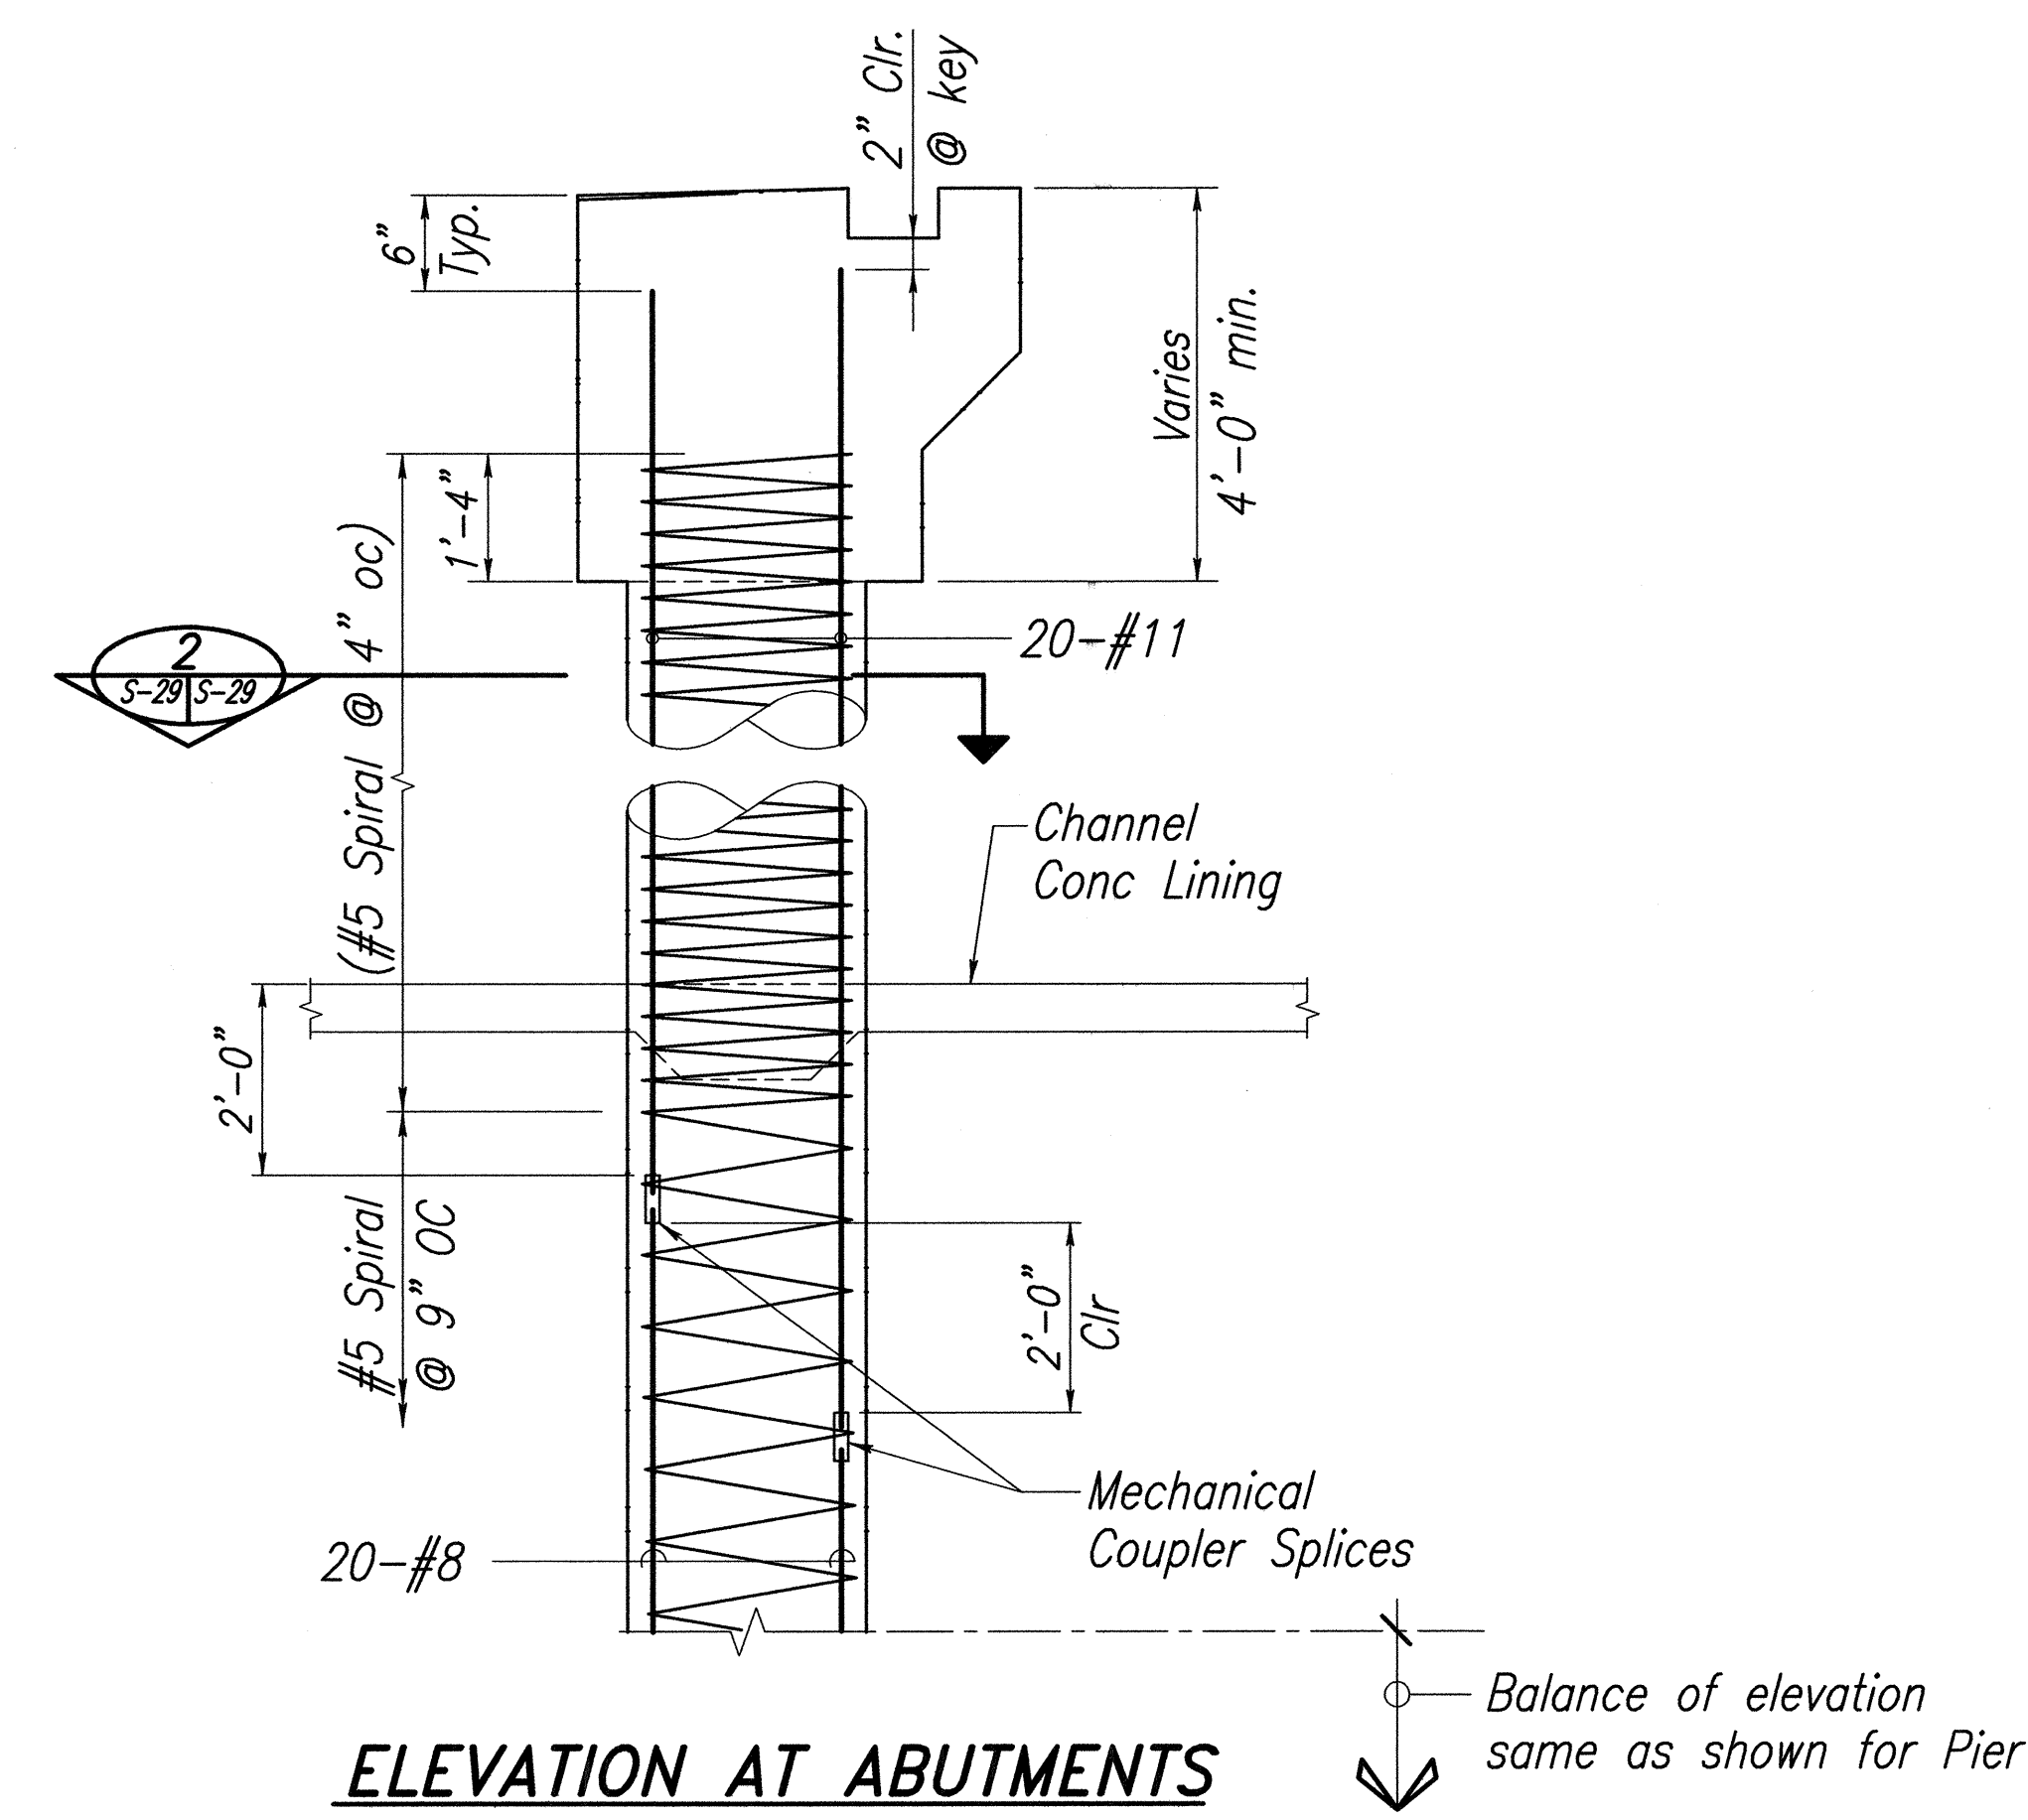

ELEVATION AT ABUTMENTS

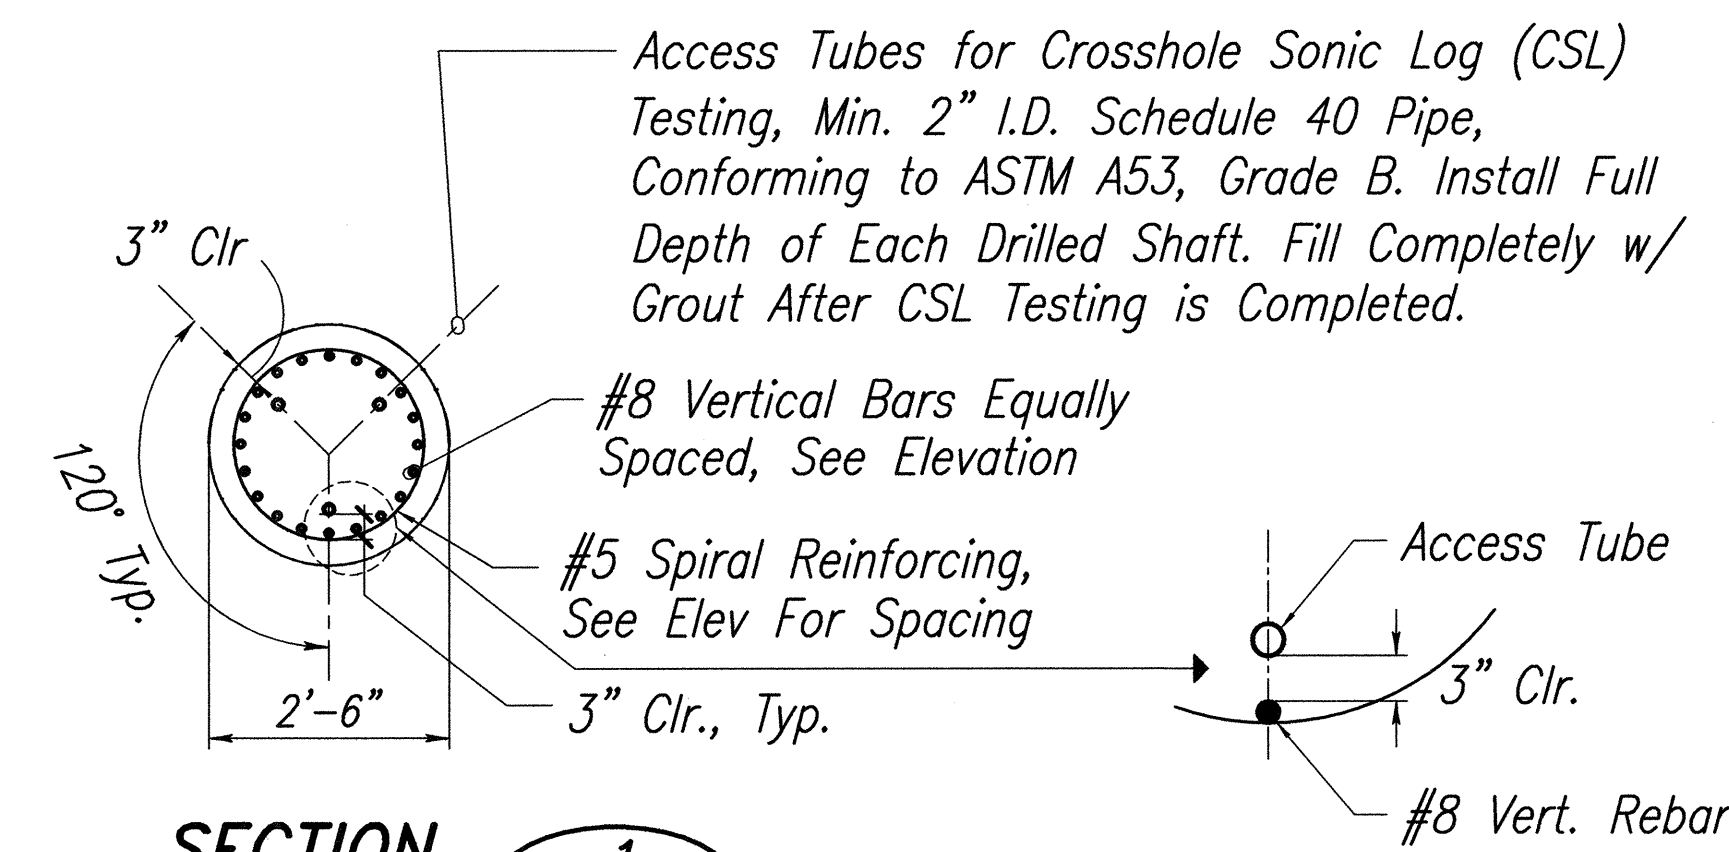

SECTION 1

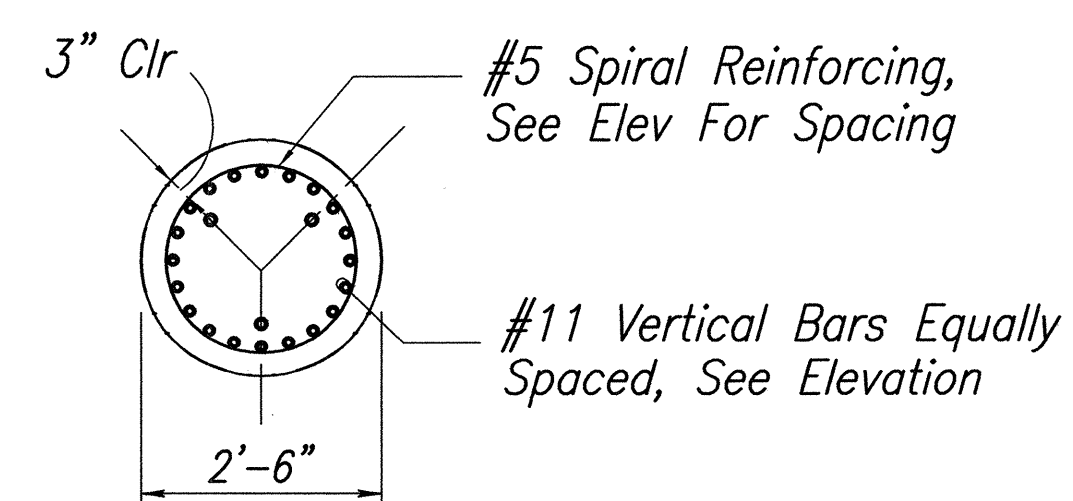

SECTION 2

TYPICAL DRILLED SHAFT DETAILS
Not to Scale

DATE: _____

SURVEY PLOTTED BY: _____

DRAWN BY: _____

DESIGNED BY: _____


CHECKED BY: _____

ORIGINAL PLAN

NOTE BOOK

No. _____

FED. ROAD DIST. NO.	STATE	FED. AID PROJ. NO.	FISCAL YEAR	SHEET NO.	TOTAL SHEETS
HAWAII	HAW.	NH-A311(4)	2006		180

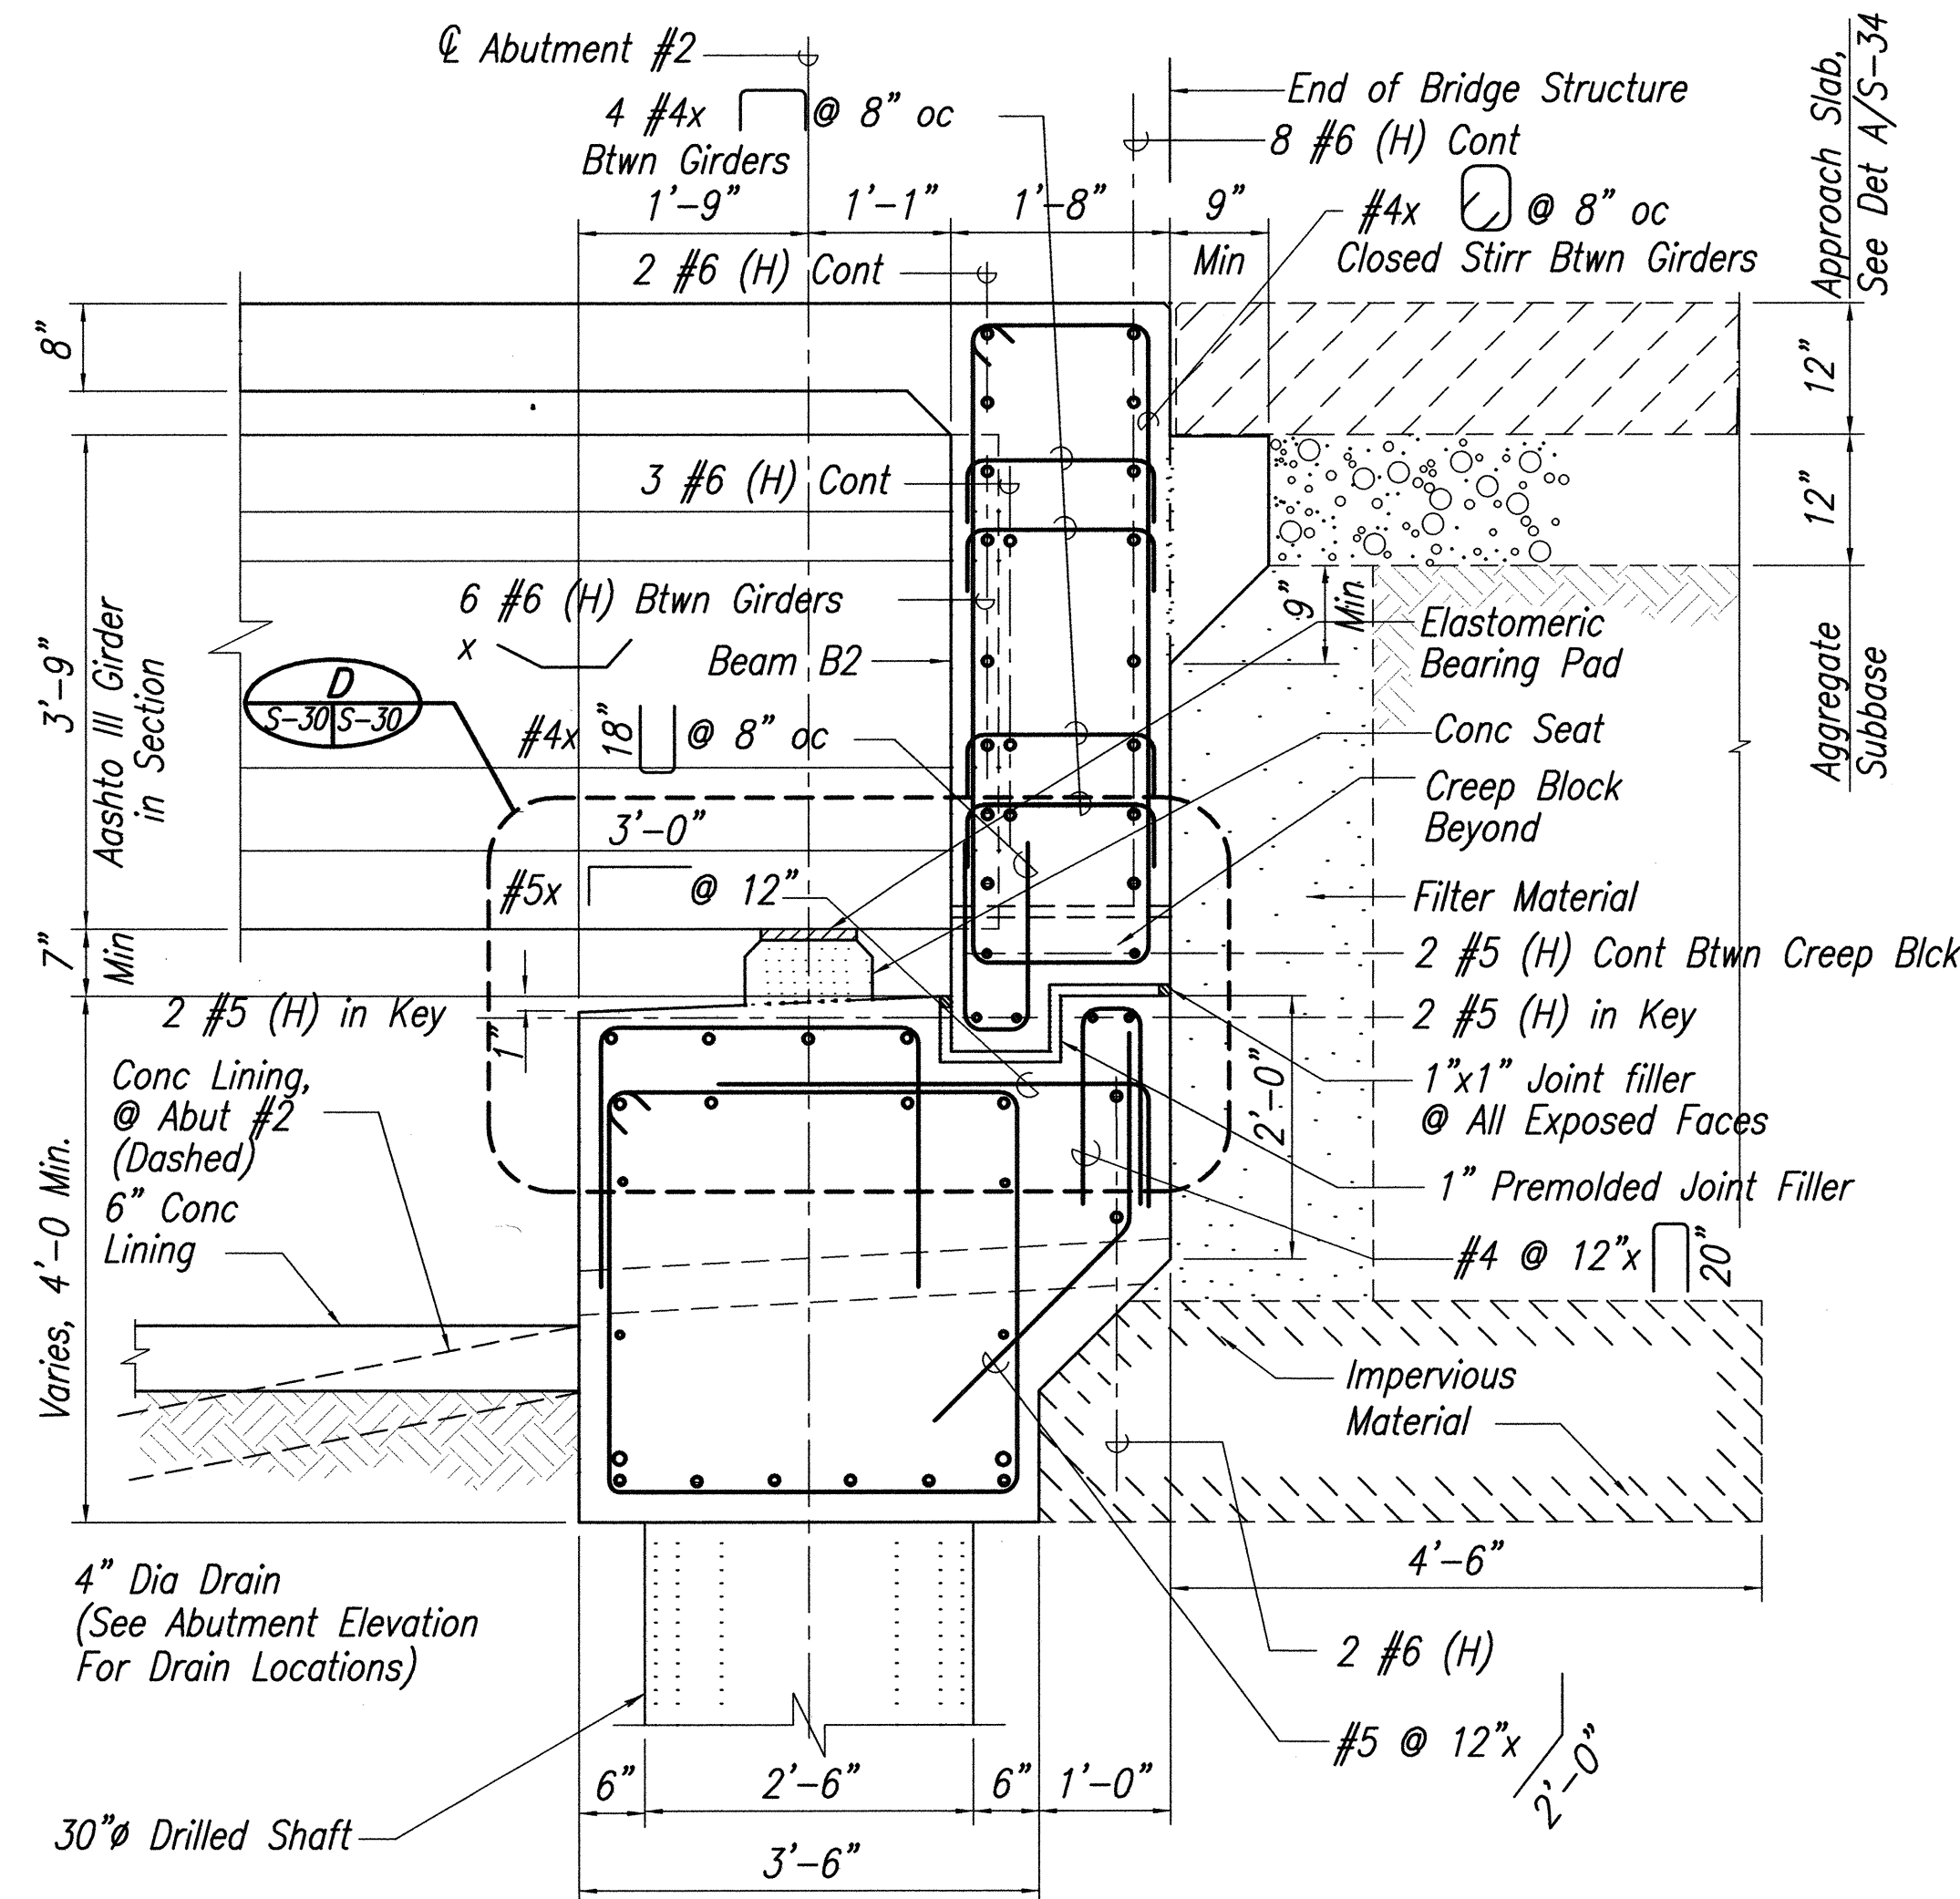


SECTION THRU CONCRETE PAD

A
S-27, S-26
S-21 S-30

ABUTMENT #2 SECTION (ABUTMENT #1 SIMILAR OPP. HAND)

SCALE: 3/4" = 1'-0"

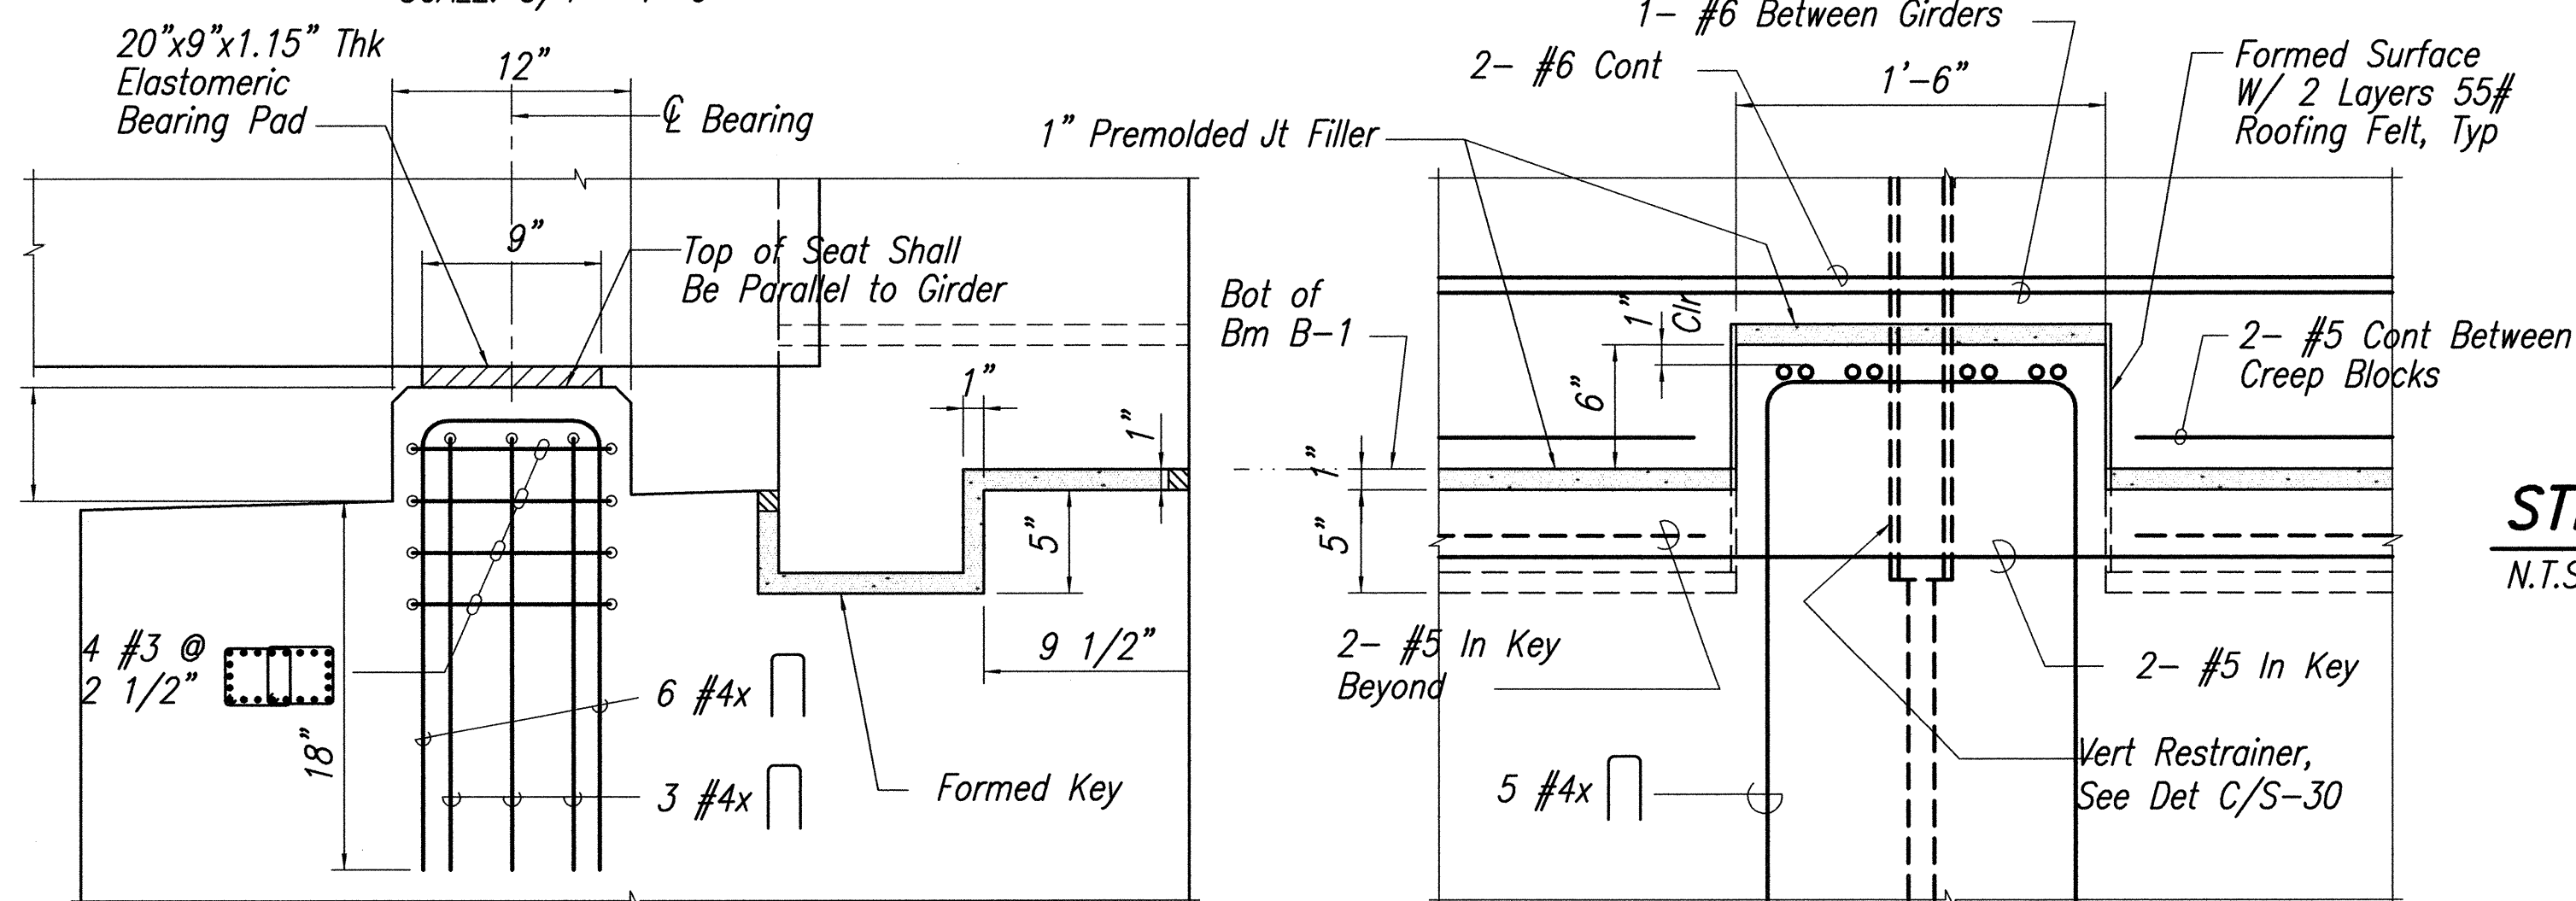

NOTE:

Concrete Seats Shall Be Poured Monolithically With The Abutment Cap.

CONCRETE PAD SECTION


SCALE: 1 1/2" = 1'-0"

D
S-30 S-30

CREEP BLOCK SECTION

SCALE: 1 1/2" = 1'-0"


E
S-30 S-30

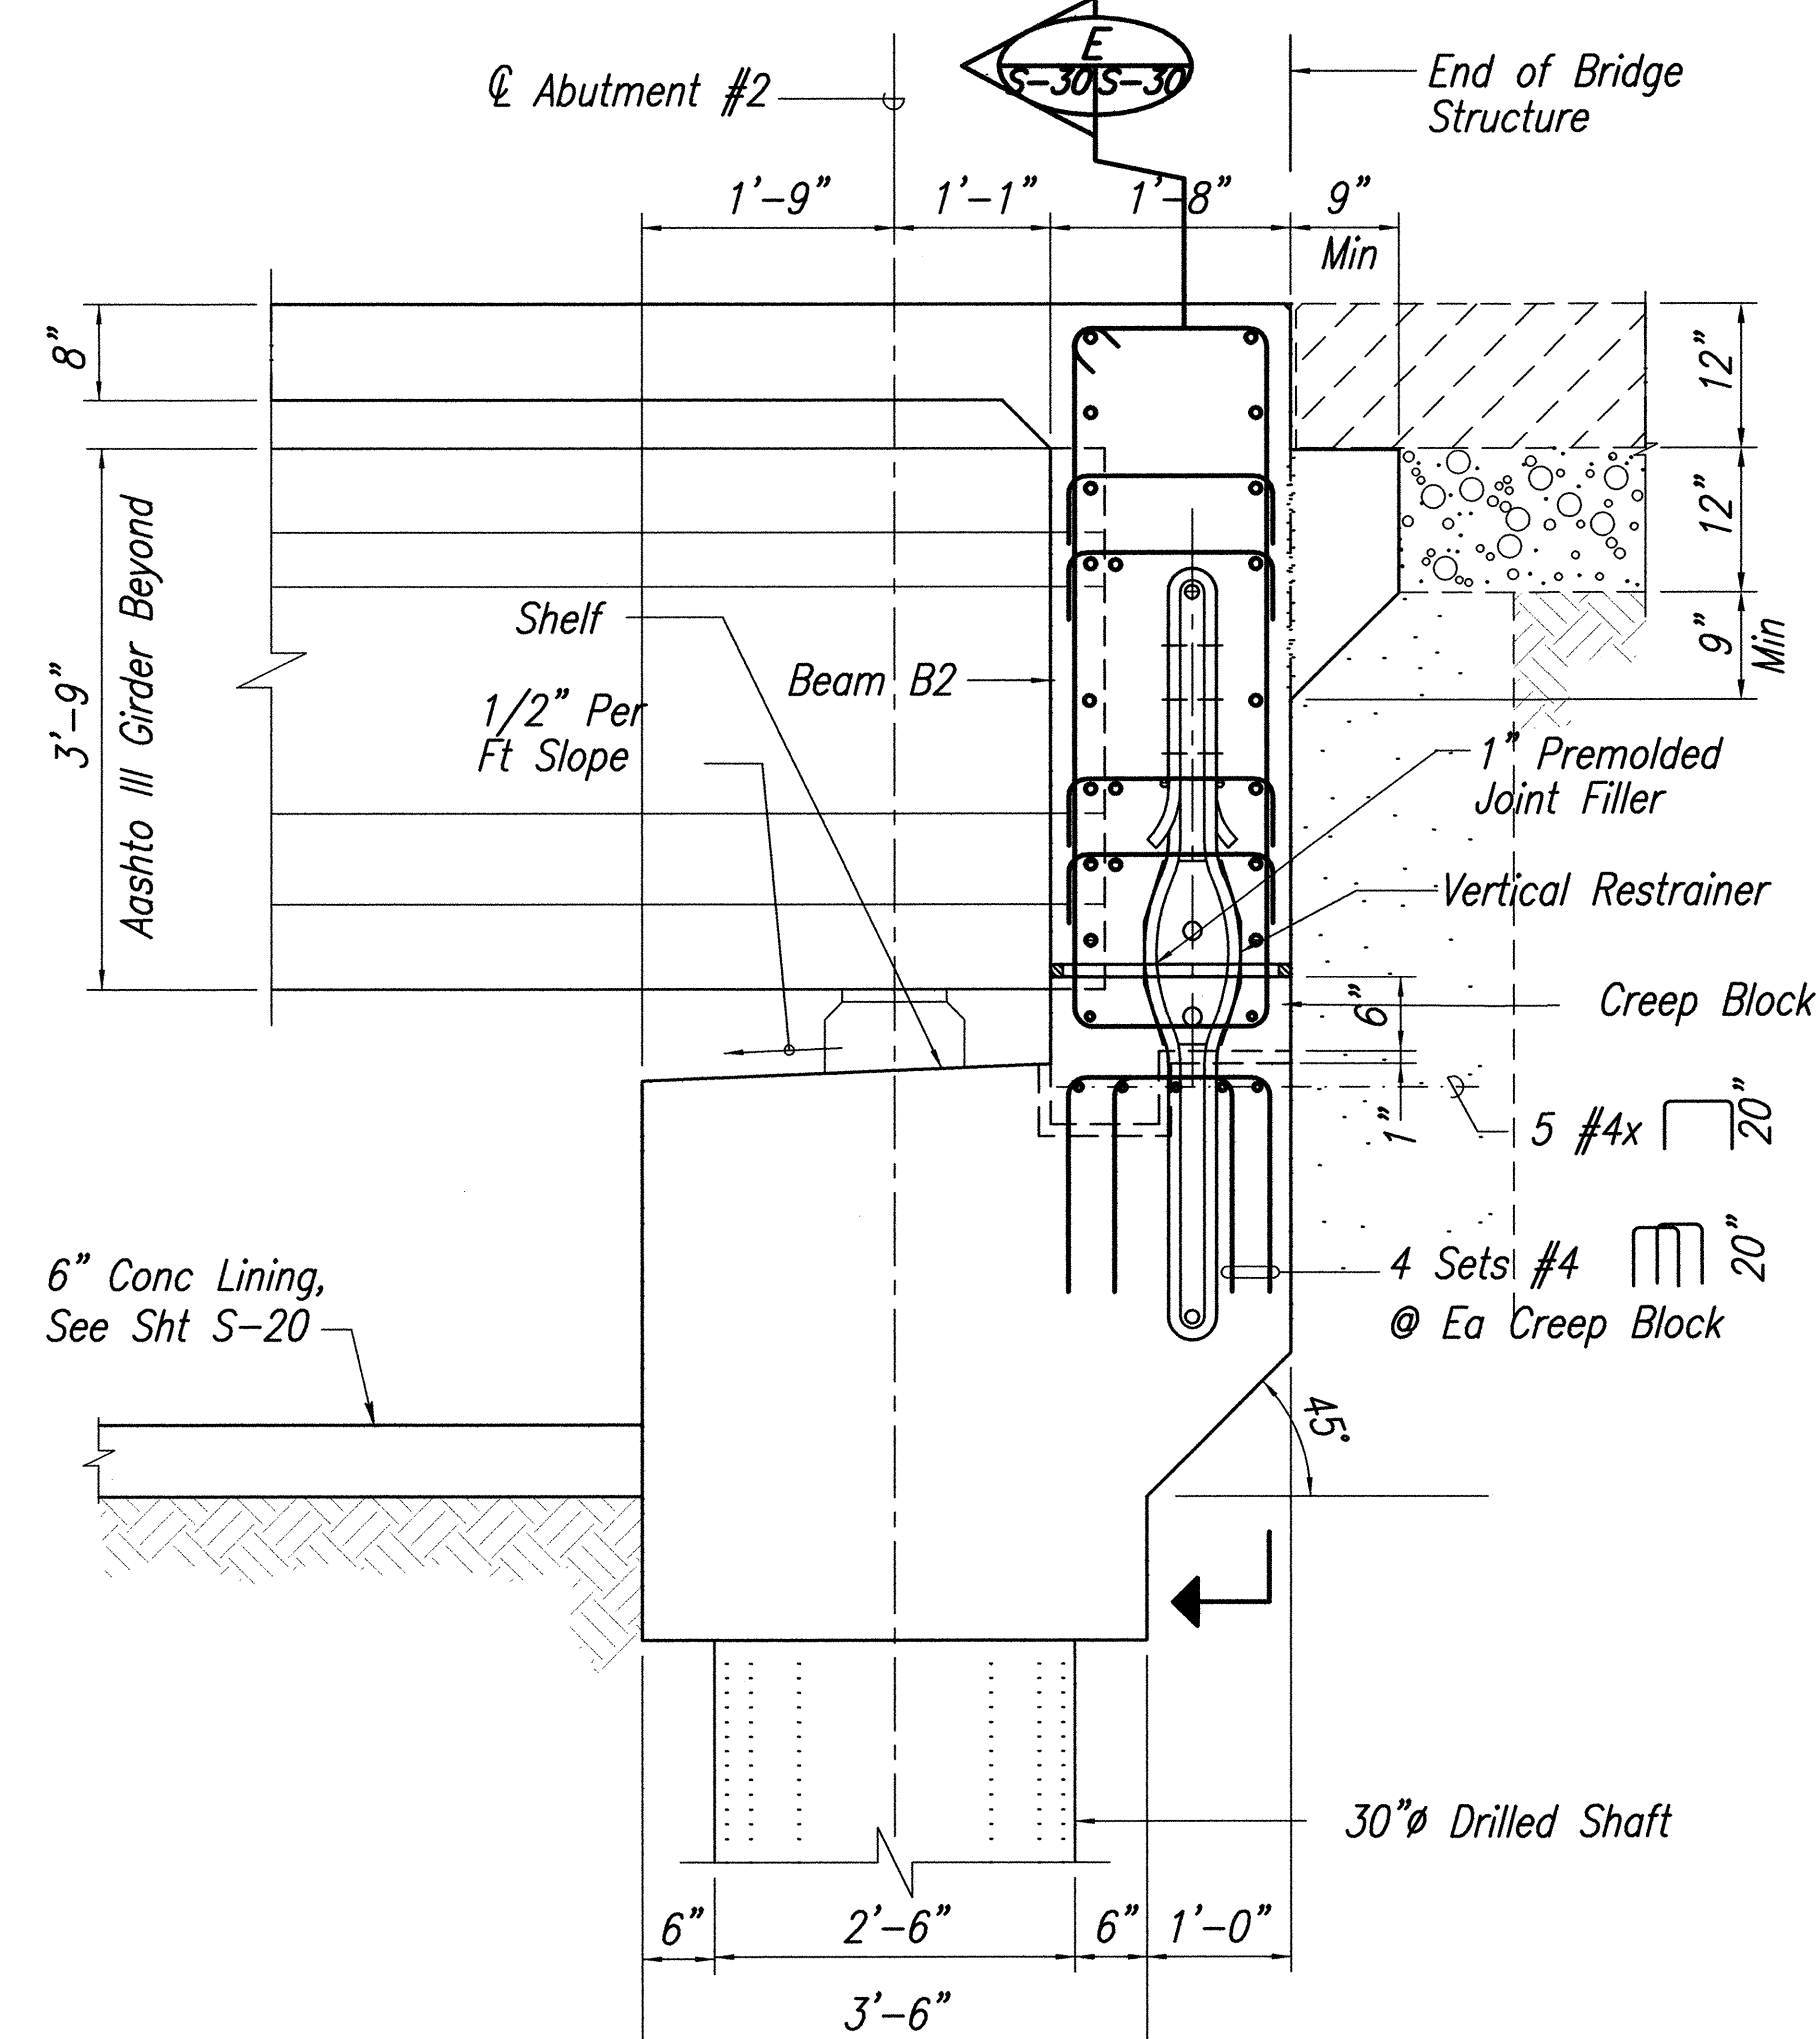

SECTION THRU CREEP BLOCK

B
S-27
S-26 S-30

Same as Sect 'A'
Except as Noted

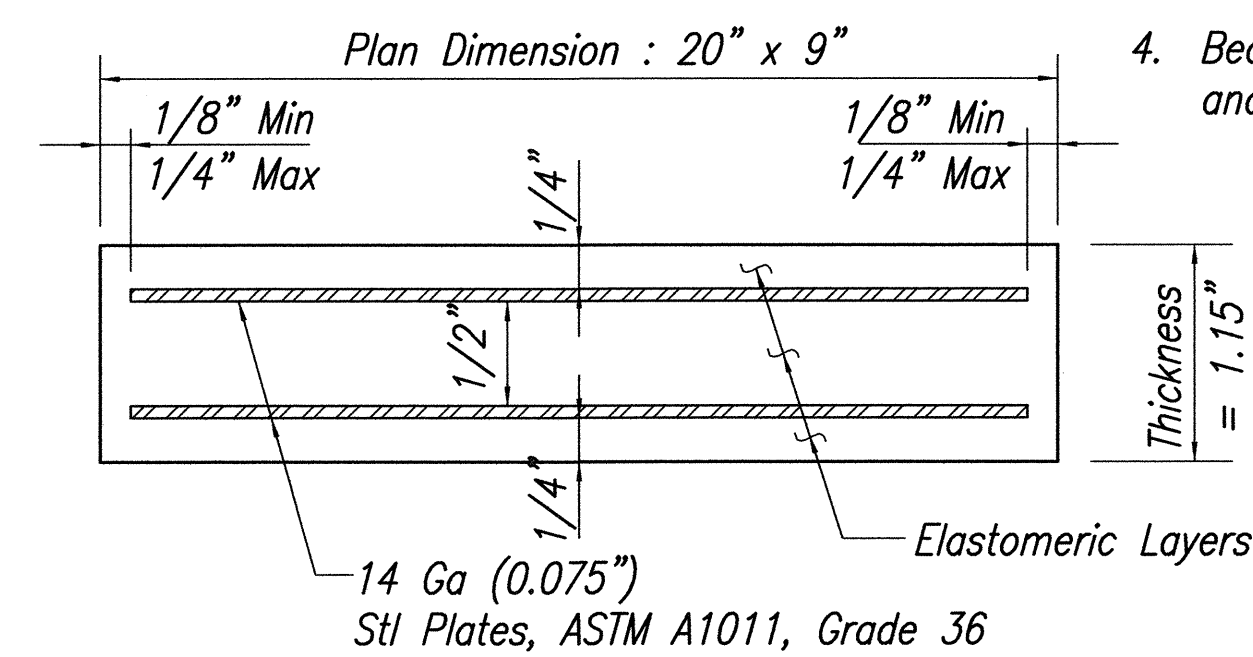

STEEL LAMINATED ELASTOMERIC BEARING PAD

N.T.S.


F
S-27
S-26 S-30

GRAPHIC SCALES

1' 0' 1' 2' 4'
SCALE: 3/4" = 1'-0"

1' 6" 0' 6" 1' 2' 3'
SCALE: 1" = 1'-0"

1' 1/2' 0' 1' 2'
SCALE: 1 1/2" = 1'-0"

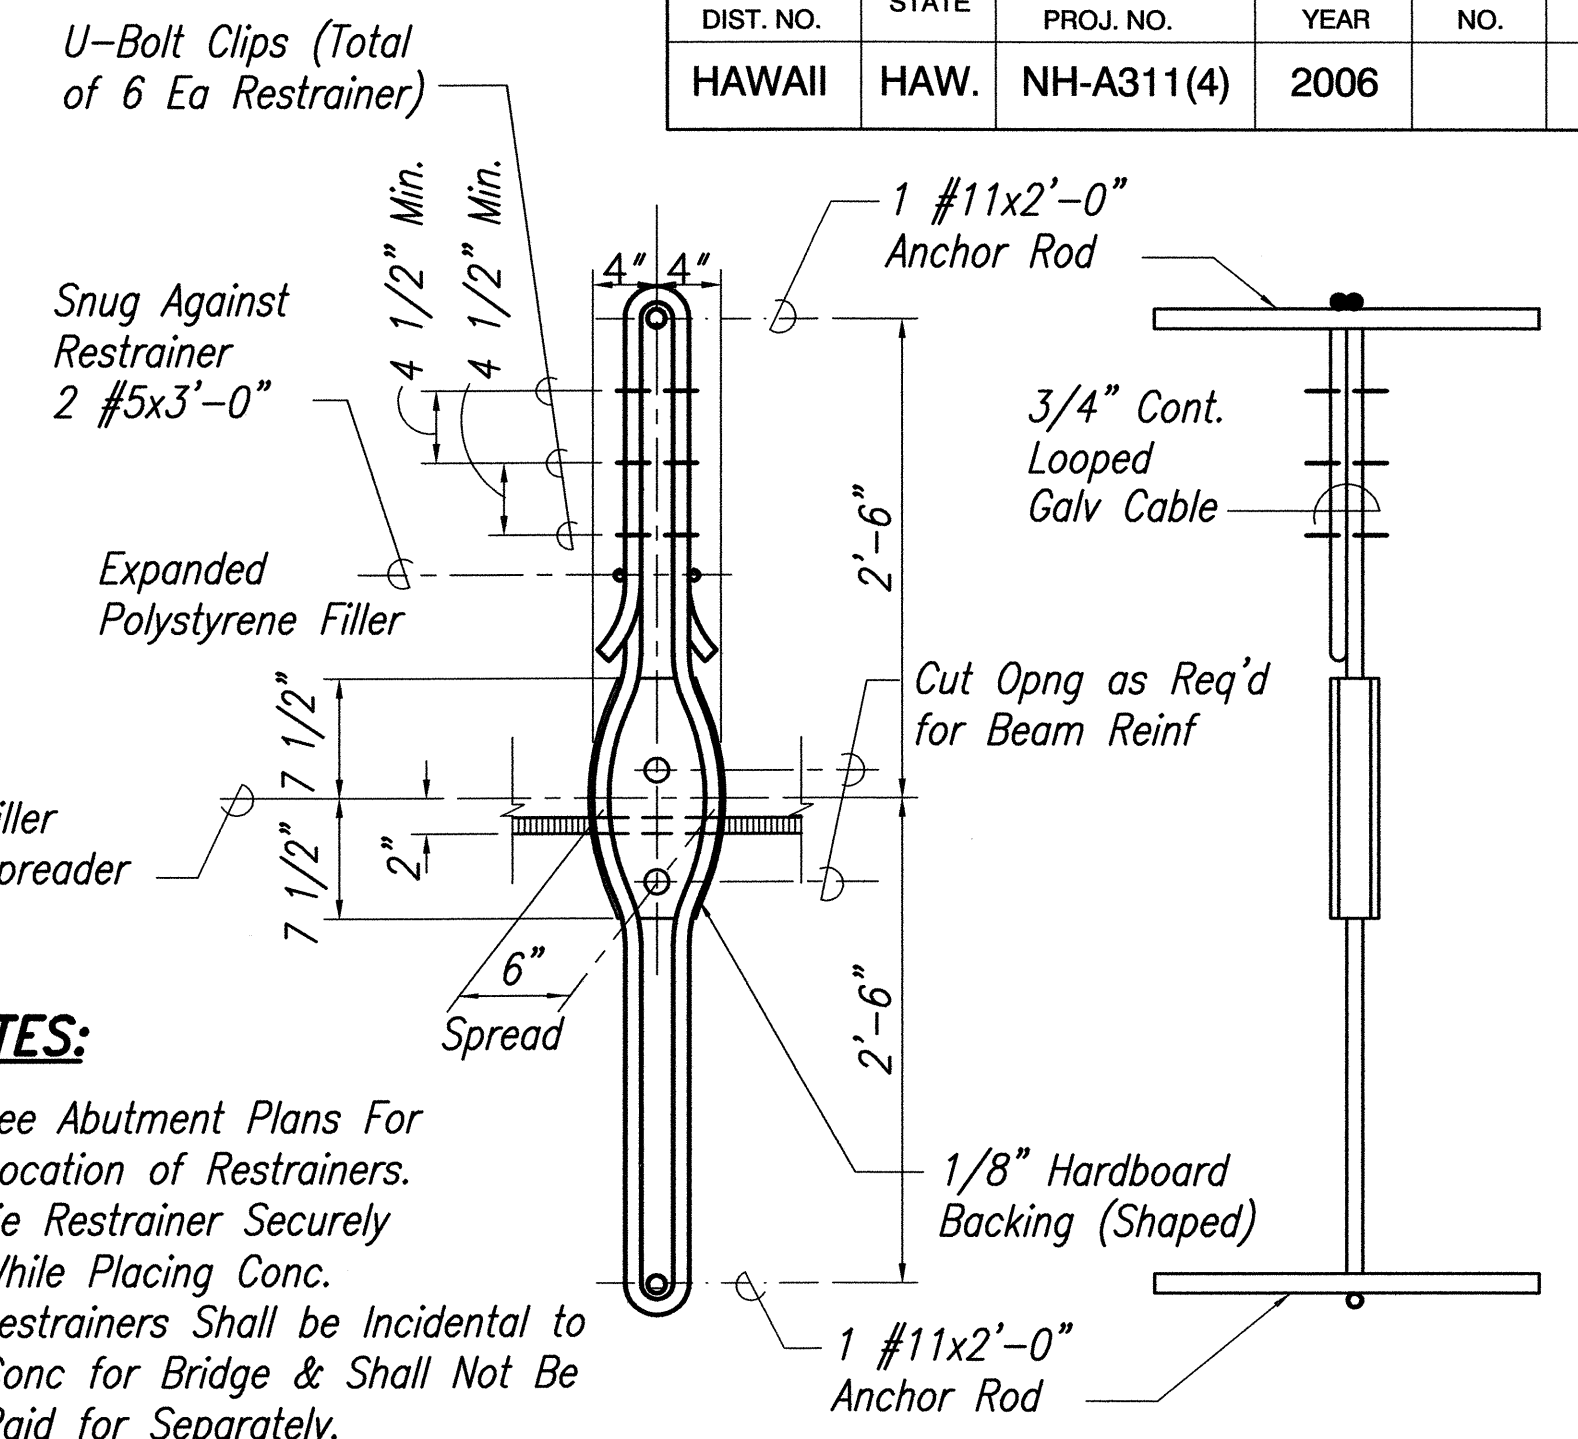

NOTES:

1. See Abutment Plans For Location of Restrainers.
2. Tie Restrainer Securely While Placing Conc.
3. Restrainers Shall be Incidental to Conc for Bridge & Shall Not Be Paid for Separately.


VERTICAL RESTRAINER DETAILS

SCALE: 1" = 1'-0"

C
S-27
S-26 S-30

BEARING PAD NOTES:

1. Bottom of Bearing Pad Shall be Secured to the Concrete Seats With an Adhesive Recommended by the Elastomer Manufacturer and Approved by the Engineer.
2. Top Surface of the Concrete Seat Shall Have a Steel Trowel Finish, Smooth and True to Grade. Bearing Area Deviation from Plane Shall Not Exceed 1/16 inch. The seat Shall be Constructed Higher Than Shown on the Plans and then Grounded Down to the Required Elevation.
3. All Elastomeric Bearing Pads Shall be Grade 3, 60 Durometer Hardness, Steel Reinforced, Unless Noted Otherwise.
4. Bearing Pad Shall be Incidental to Concrete for Bridge and Shall Not be Paid for Separately.

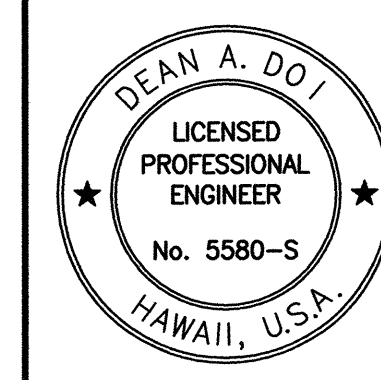


SATO & ASSOCIATES, INC.
THIS WORK WAS PREPARED BY ME OR UNDER MY SUPERVISION

STATE OF HAWAII
DEPARTMENT OF TRANSPORTATION
HIGHWAYS DIVISION

MOKULELE HIGHWAY WIDENING
Vicinity of Kealia Pond Driveway
to
Piilani Highway
Federal-Aid Project No. NH-A311 (4)
Scale: as Shown Date: July 2005


SHEET No. S-30 OF 35 SHEETS

FED. ROAD DIST. NO.	STATE	FED. AID PROJ. NO.	FISCAL YEAR	SHEET NO.	TOTAL SHEETS
HAWAII	HAW.	NH-A311(4)	2006	161	180

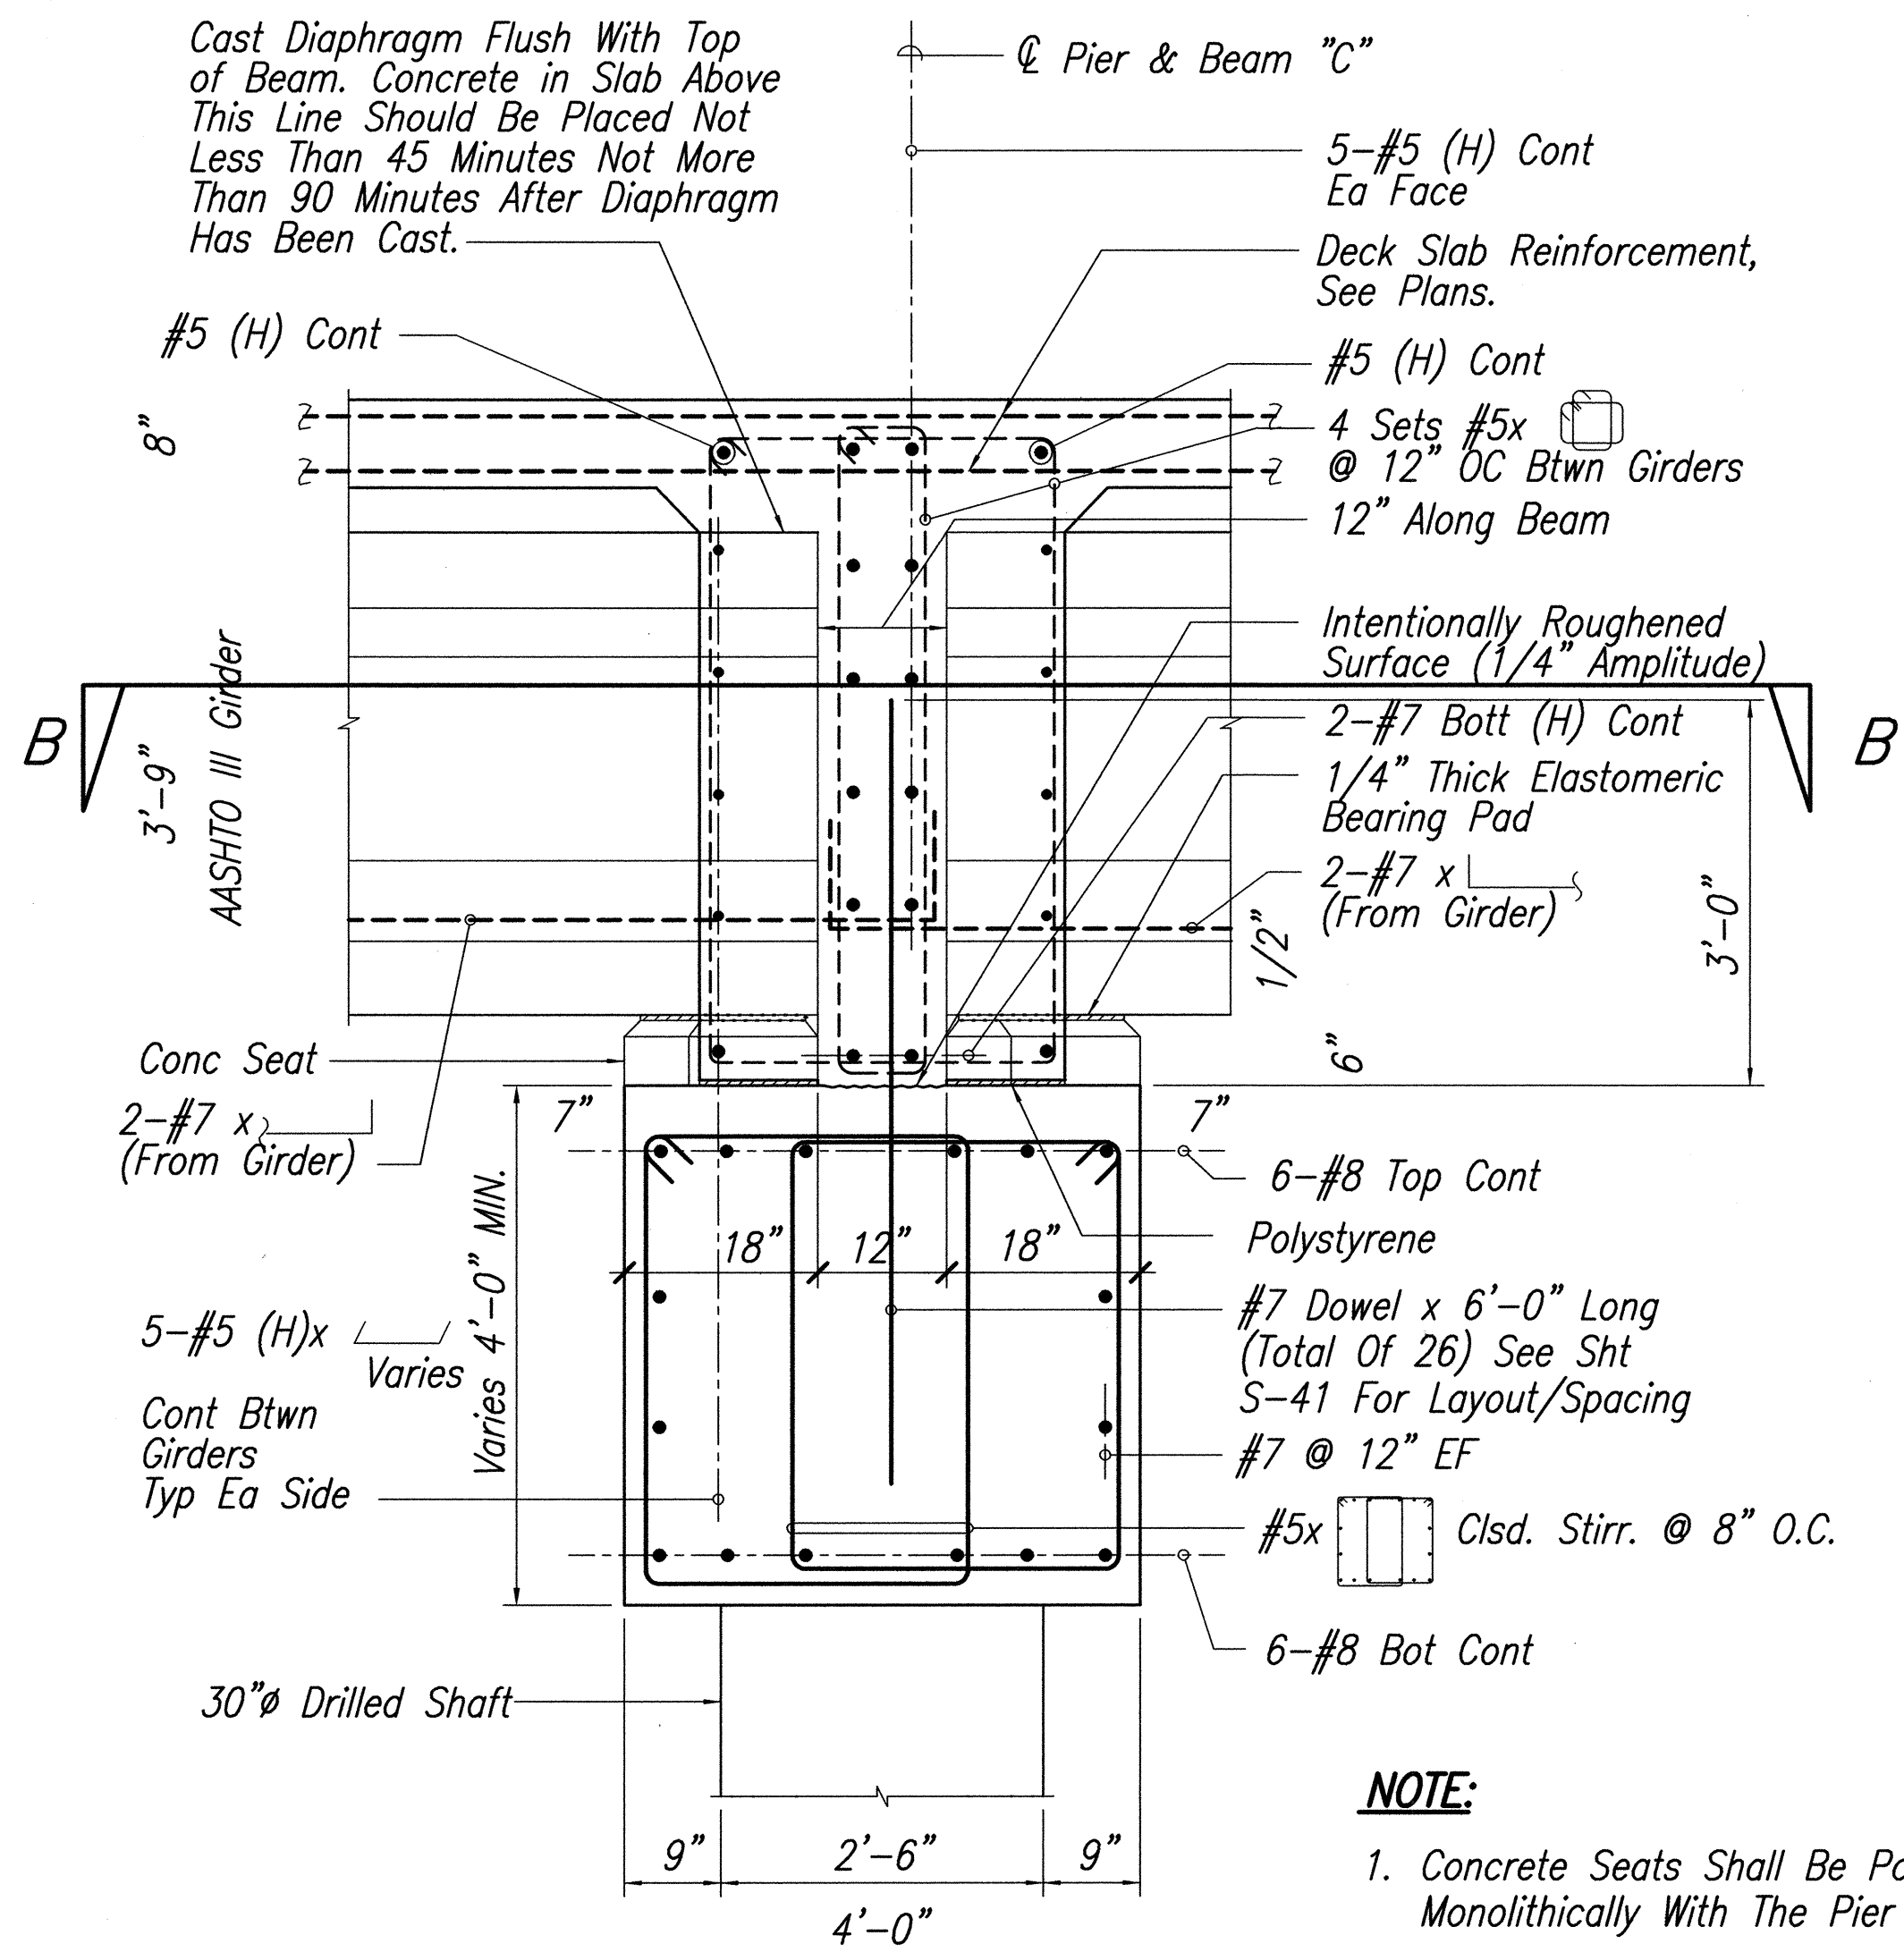

- NOTE:**
- Concrete Seats Shall Be Poured Monolithically With The Pier Cap.
 - For Girder Bearing Notes, See Sht. S-30.

PIER SECTION
SCALE: 3/4" = 1'-0"

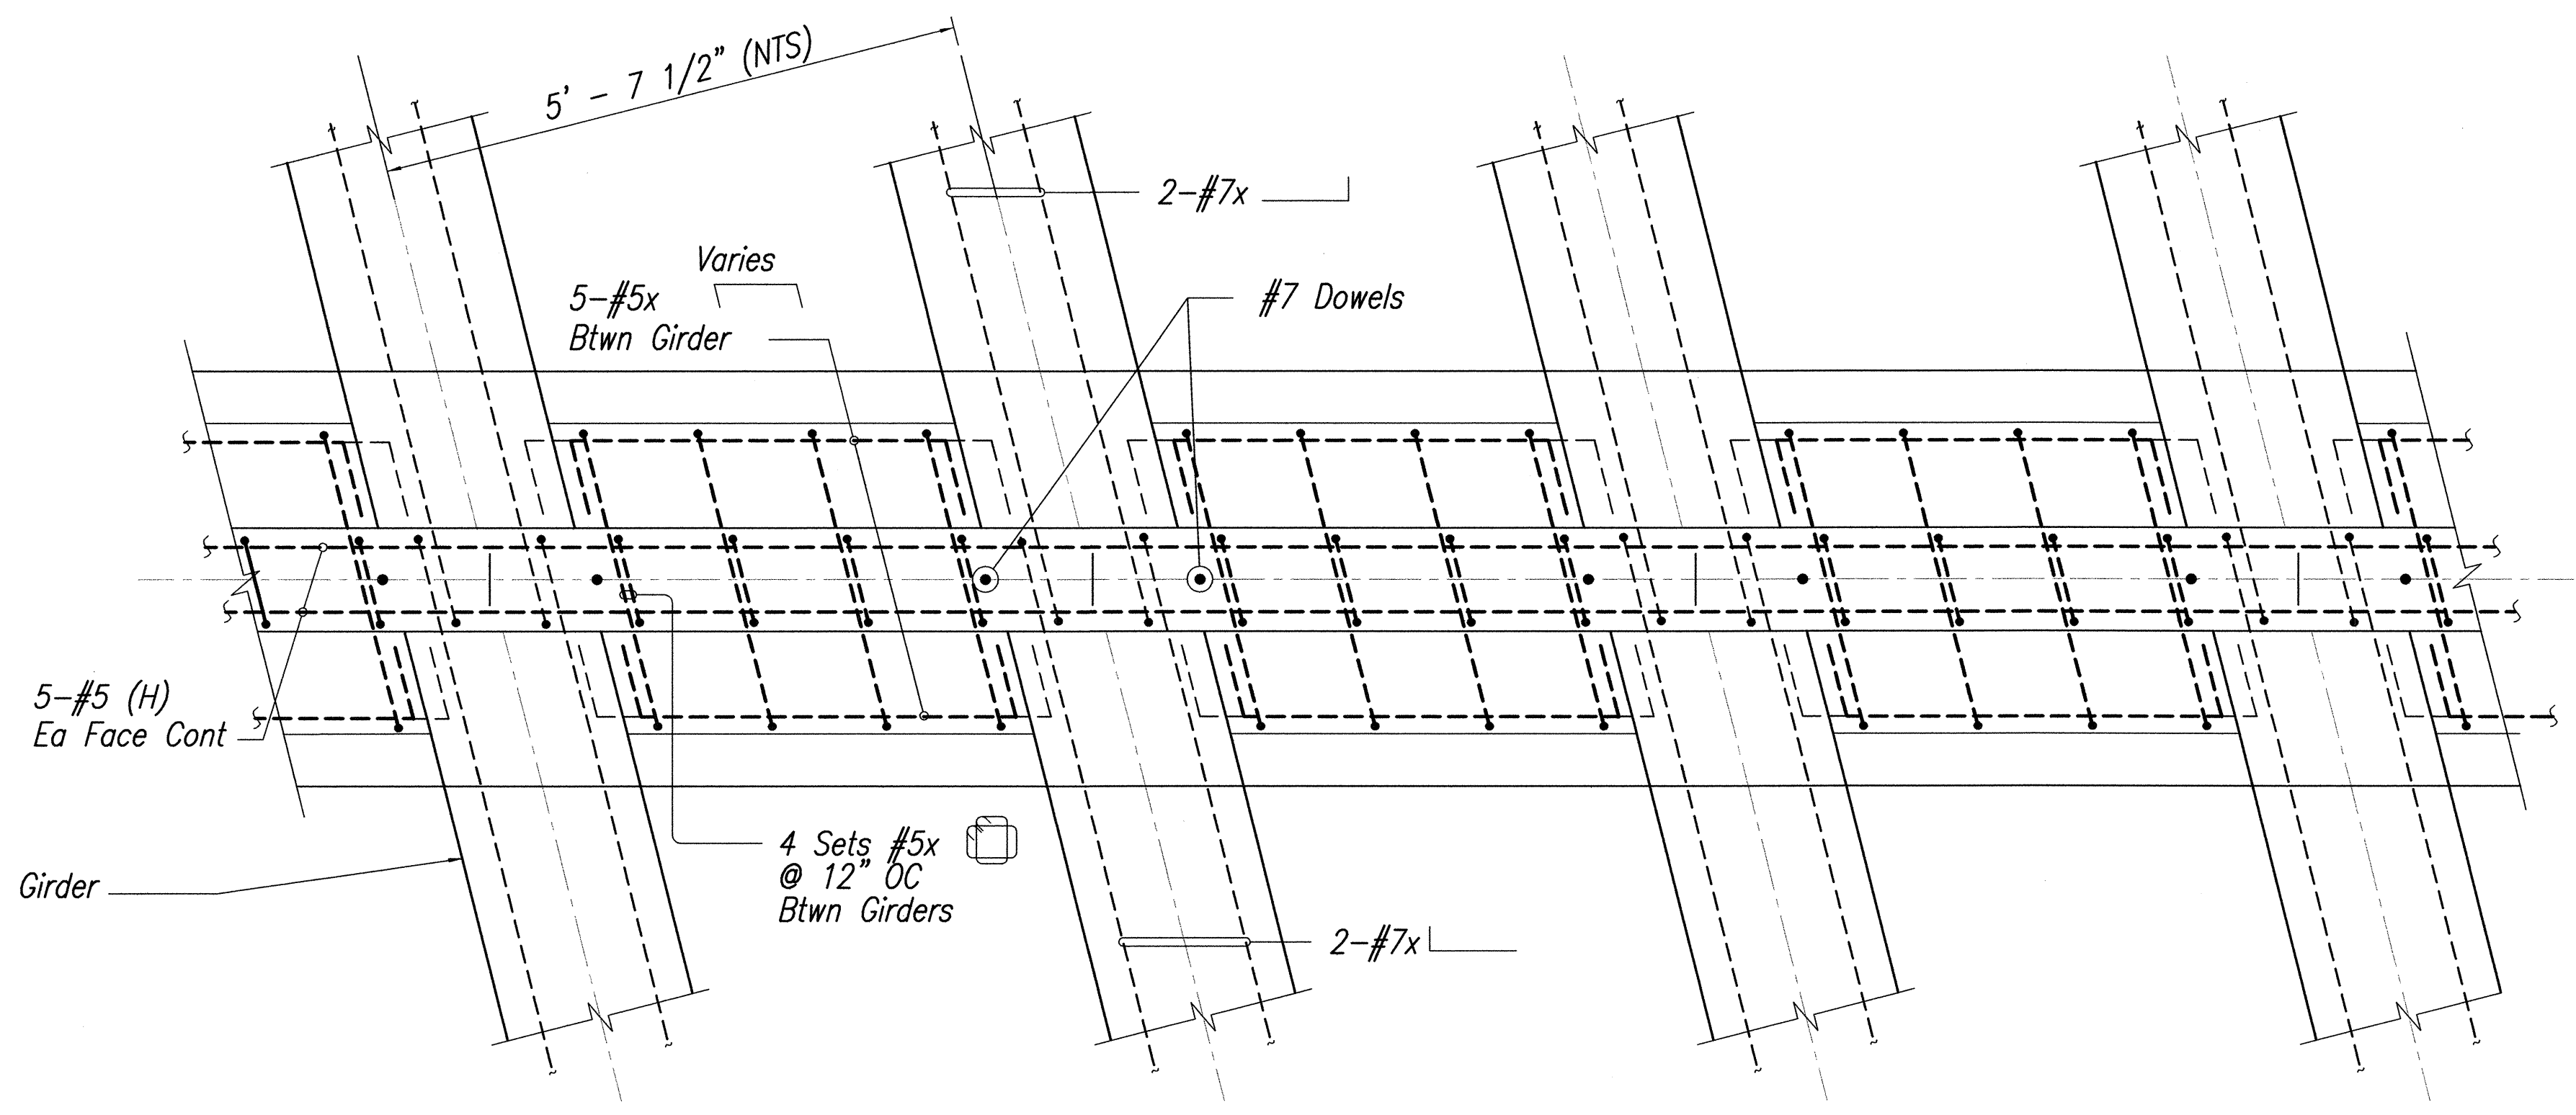


BEAM 'C' PARTIAL PLAN DETAIL
SCALE: 3/4" = 1'-0"

GRAPHIC SCALES

1' 0' 1' 2' 4'
SCALE: 3/4" = 1'-0"

1' 6" 0' 6" 1' 2' 3'
SCALE: 1" = 1'-0"

1' 1/2' 0' 1' 2'
SCALE: 1 1/2" = 1'-0"

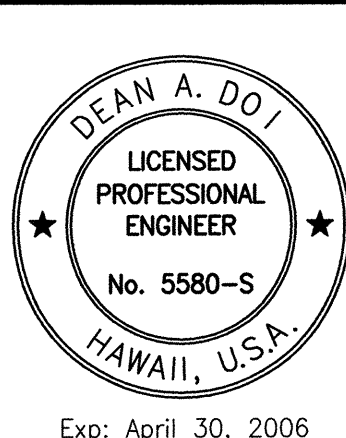


SATO & ASSOCIATES, INC.
THIS WORK WAS PREPARED BY ME OR UNDER MY SUPERVISION


STATE OF HAWAII
DEPARTMENT OF TRANSPORTATION
HIGHWAYS DIVISION
WAIAKOA-UKA BRIDGE
BEAM "C"-PLAN AND SECTION
MOKULELE HIGHWAY WIDENING
Vicinity of Kealia Pond Driveway
to
Piilani Highway
Federal-Aid Project No. NH-A311 (4)
Scale: as Shown Date: July 2005
SHEET No. S-31 OF 35 SHEETS

DATE	_____
SURVEY PLOTTED BY	_____
DRAWN BY	_____
TRACED BY	_____
DESIGNED BY	_____
QUANTITIES BY	_____
CHECKED BY	_____
ORIGINAL PLAN	_____
NOTE BOOK	_____
No.	_____


FED. ROAD DIST. NO.	STATE	FED. AID PROJ. NO.	FISCAL YEAR	SHEET NO.	TOTAL SHEETS
HAWAII	HAW.	NH-A311(4)	2006	163	180

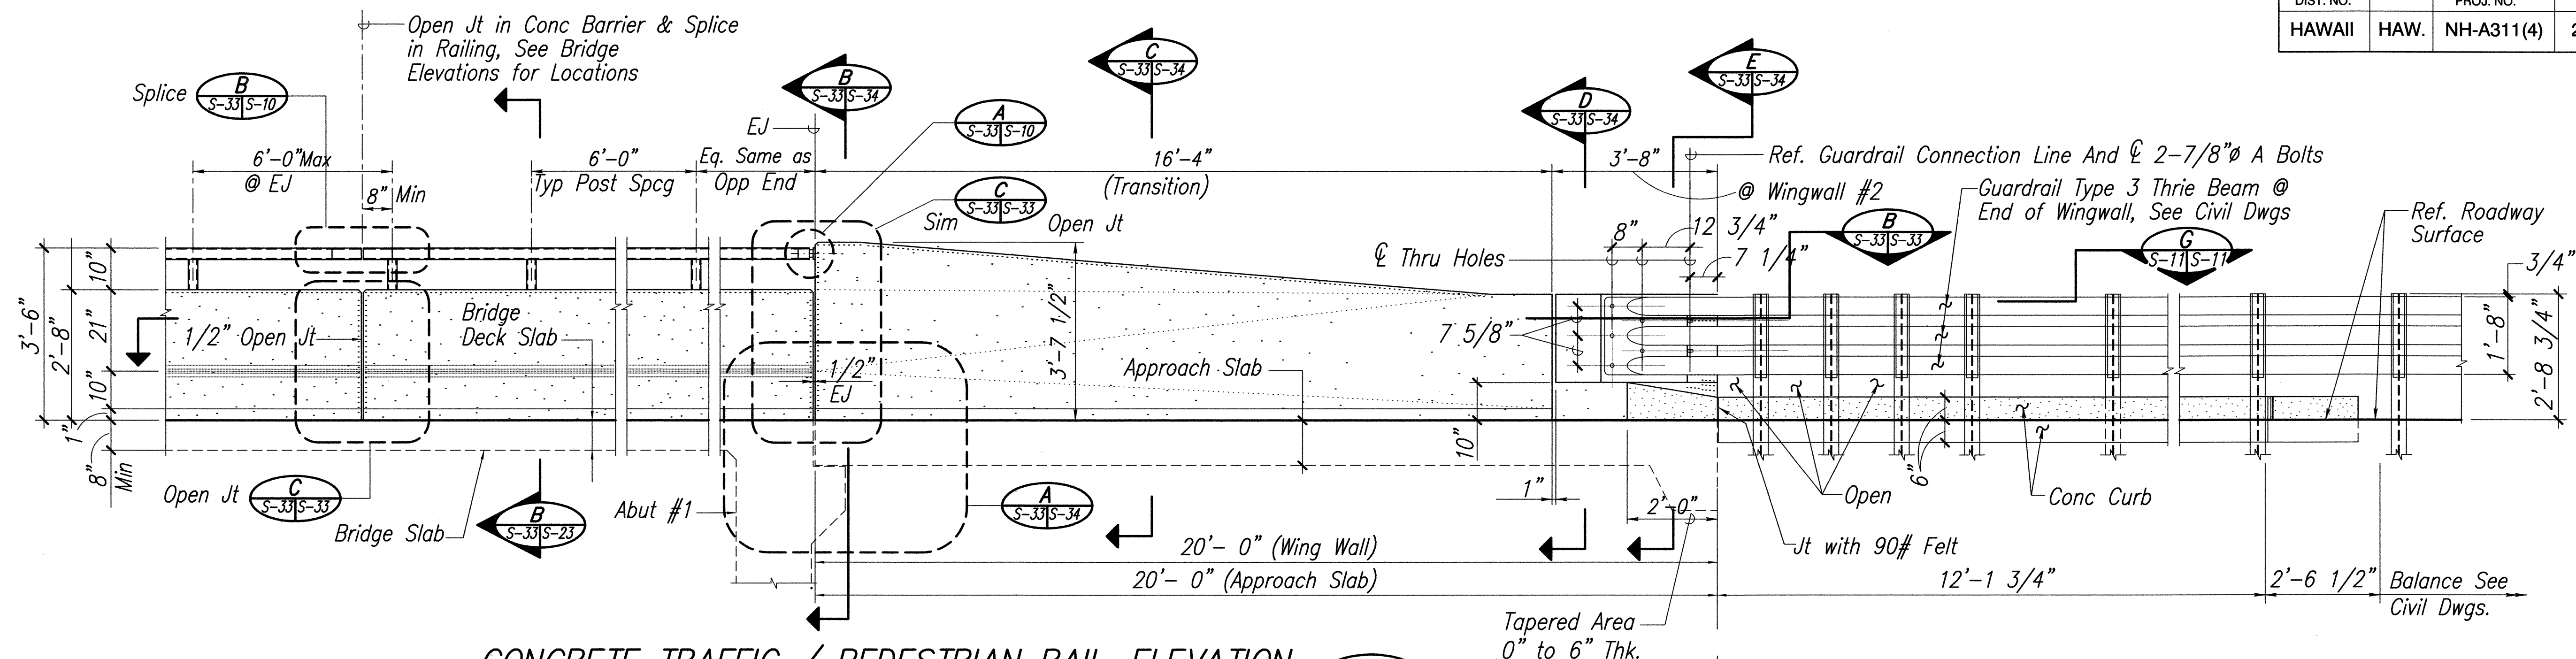

CONCRETE TRAFFIC / PEDESTRIAN RAIL-ELEVATION
SCALE: 1/2" = 1'-0"


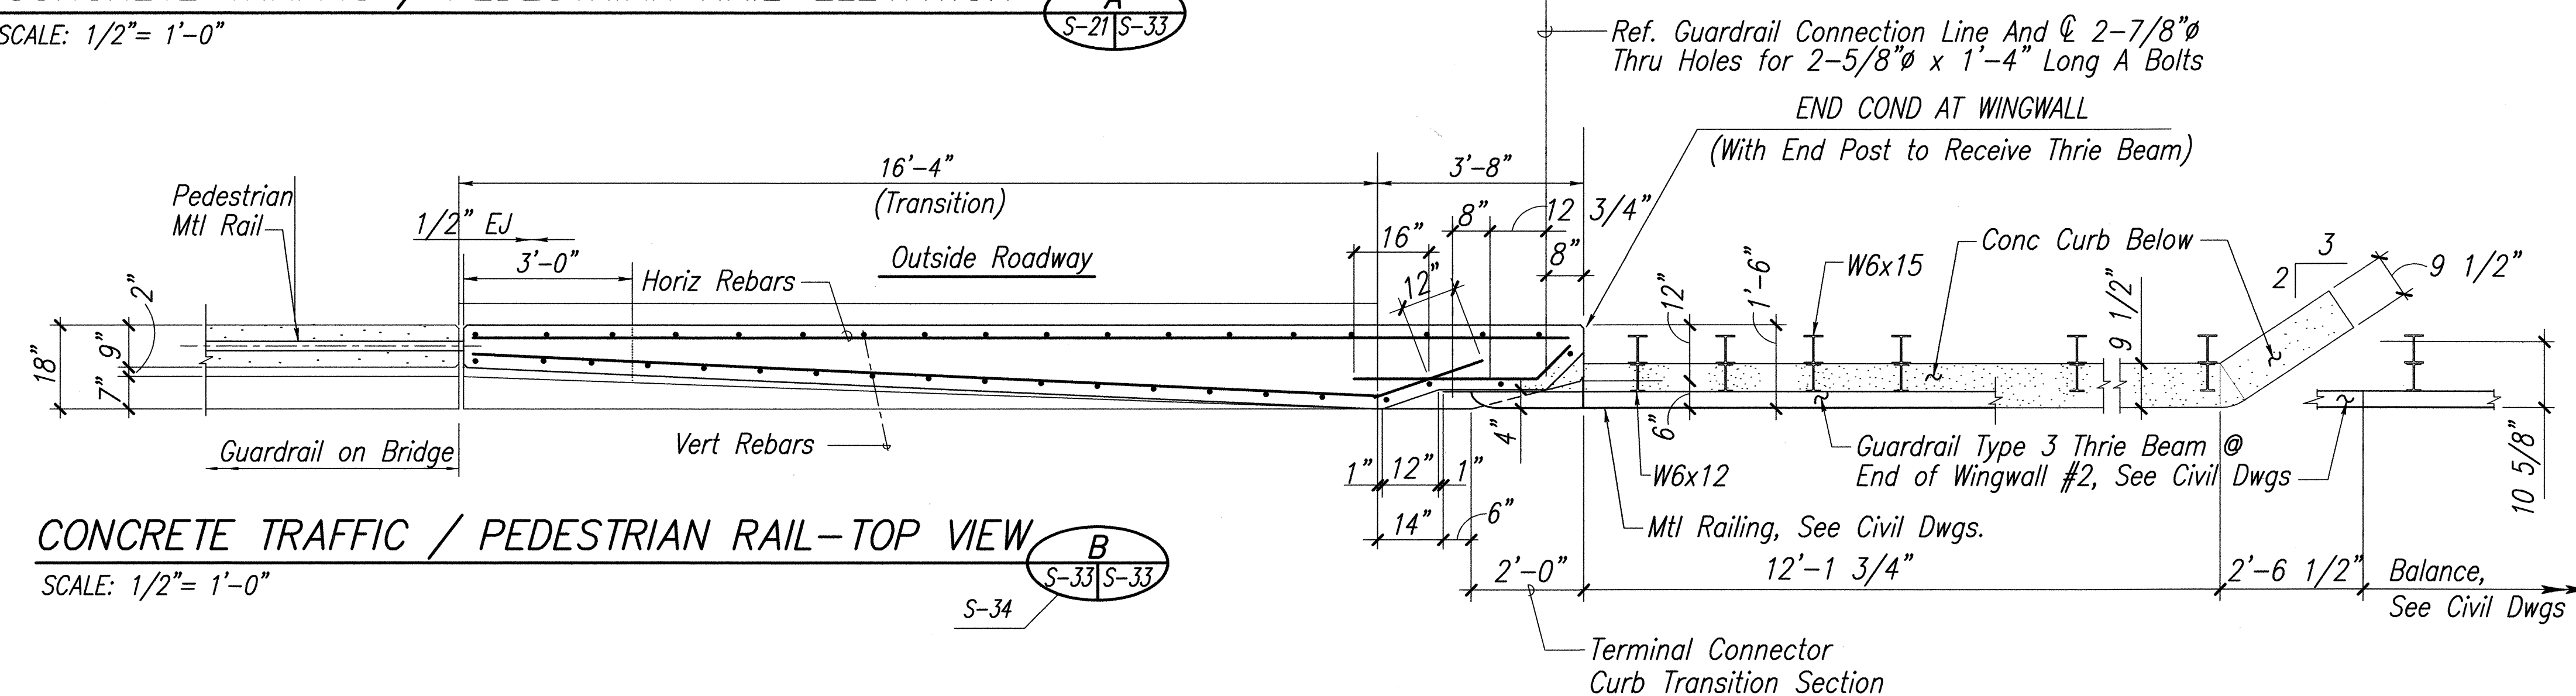


CONCRETE TRAFFIC / PEDESTRIAN RAIL-TOP VIEW
SCALE: 1/2" = 1'-0"

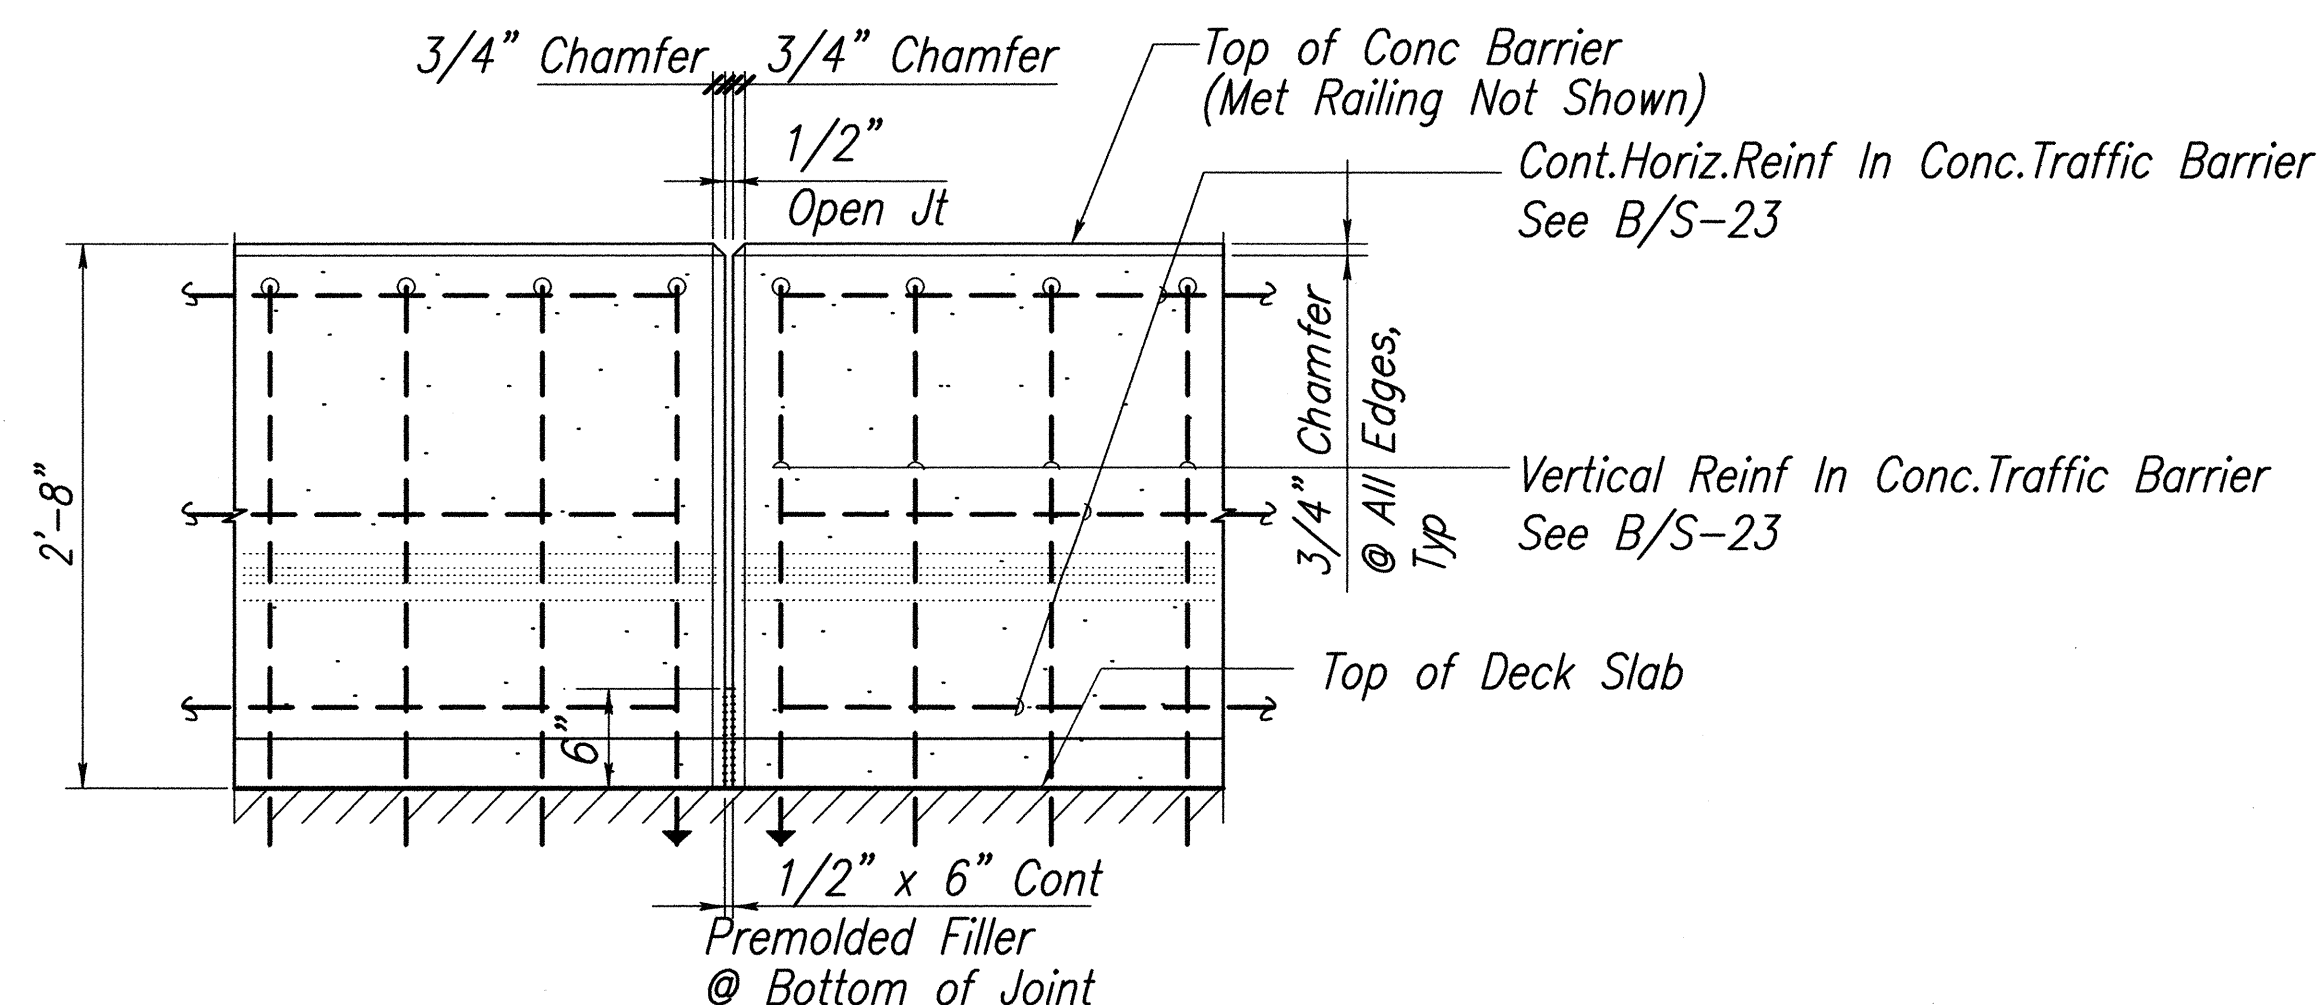


OPEN JOINT DETAIL
SCALE: 1" = 1'-0"

GRAPHIC SCALES




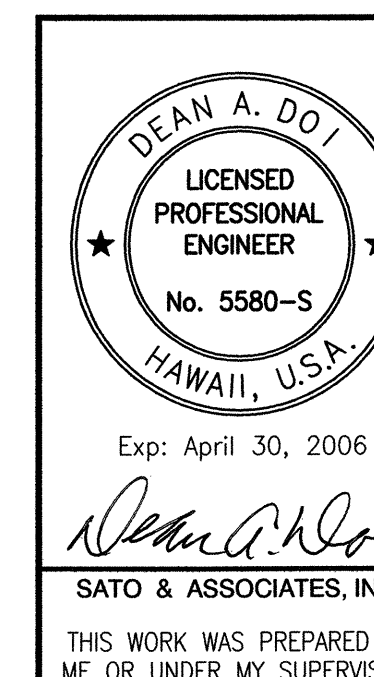
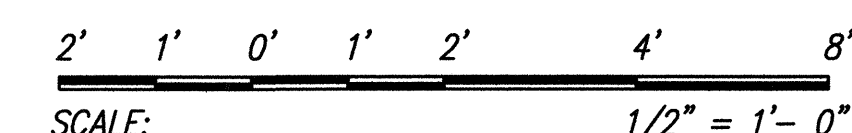


STATE OF HAWAII
DEPARTMENT OF TRANSPORTATION
HIGHWAYS DIVISION
WAIAKOA-UKA BRIDGE
WING WALL DETAILS
MOKULELE HIGHWAY WIDENING
Vicinity of Kealia Pond Driveway
to
Piilani Highway
Federal-Aid Project No. NH-A311 (4)
Scale: as Shown Date: July 2005
SHEET No. S-33 OF 35 SHEETS

FED. ROAD DIST. NO.	STATE	FED. AID PROJ. NO.	FISCAL YEAR	SHEET NO.	TOTAL SHEETS
HAWAII	HAW.	NH-A311(4)	2006	164	180

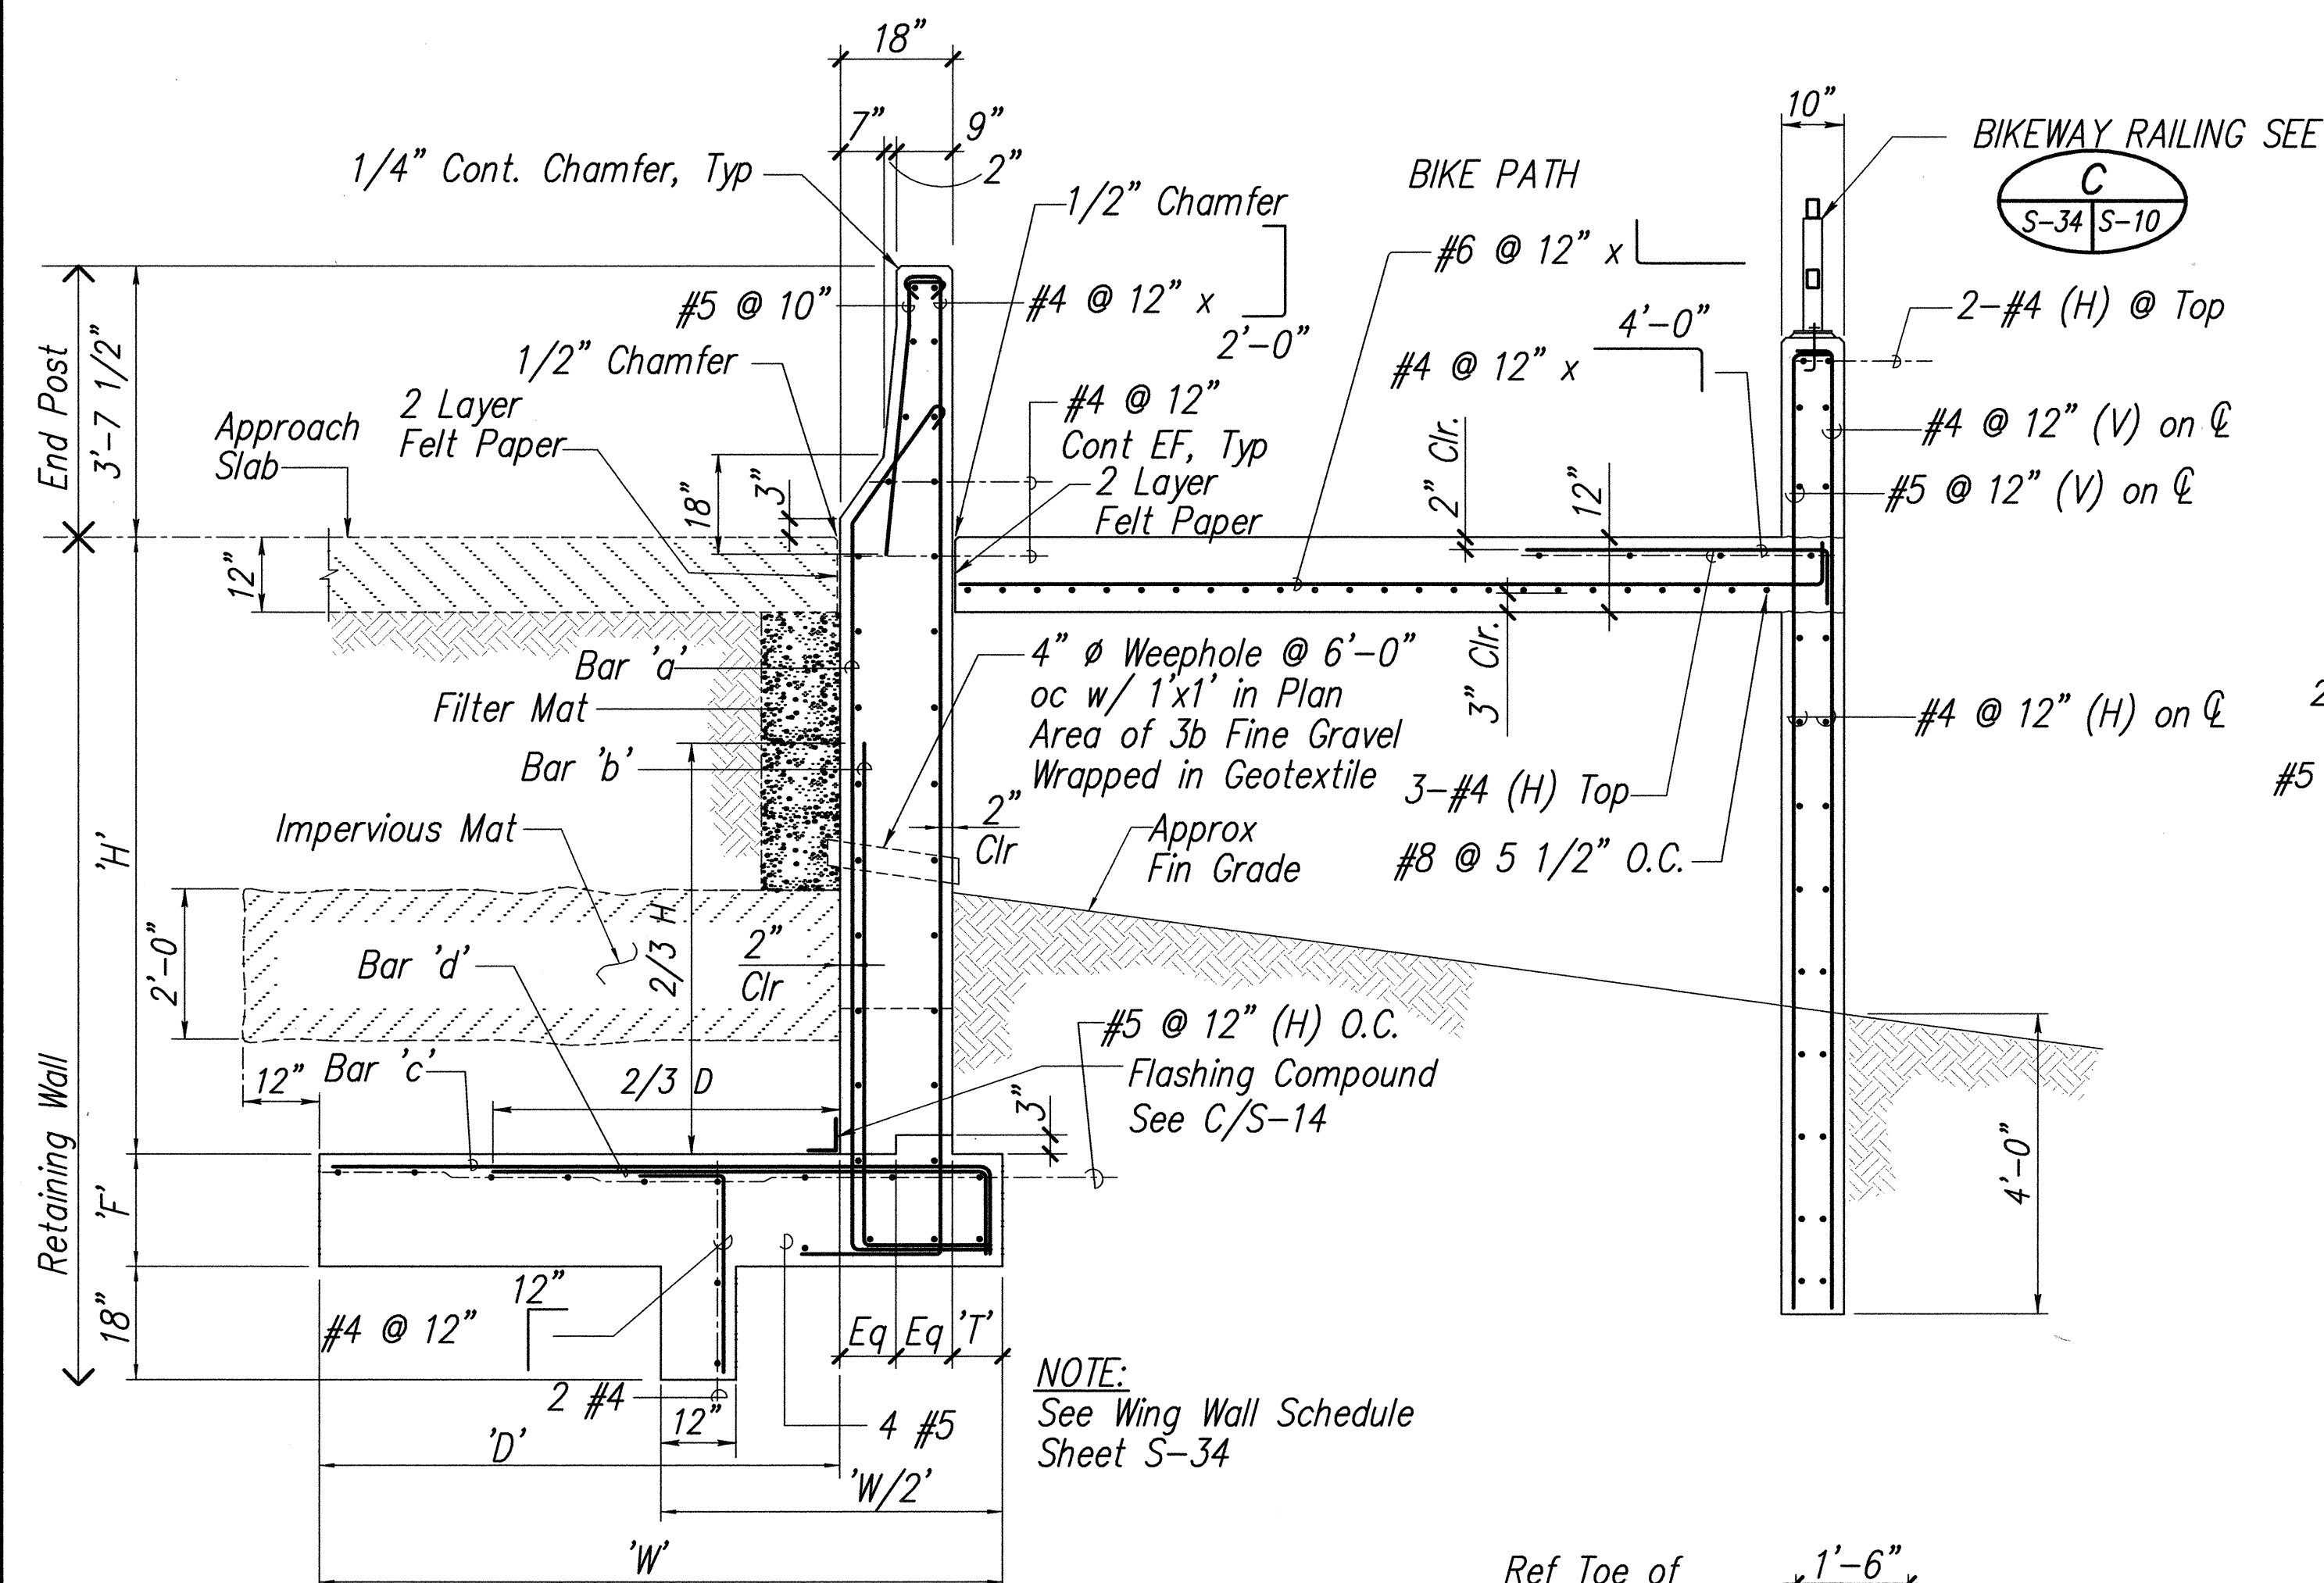

WING WALL SCHEDULE							
Design 'H'	3'	4'	6'	8'	10'	12'	14'
'F'	1'-0"	1'-0"	1'-0"	1'-2"	1'-2"	1'-2"	1'-2"
'W'	9'-6"	9'-6"	9'-6"	9'-6"	9'-6"	9'-6"	9'-6"
'T'						1'-0"	1'-6"
'a' Bars	#5@10	#5@10	#5@10	#6@10	#6@10	#5@10	#7@10
'b' Bars						#5@10	#5@10
'c' Bars	#5@10	#6@10	#7@10	#8@10	#6@10	#7@10	#7@10
'd' Bars					#5@10	#6@10	#7@10

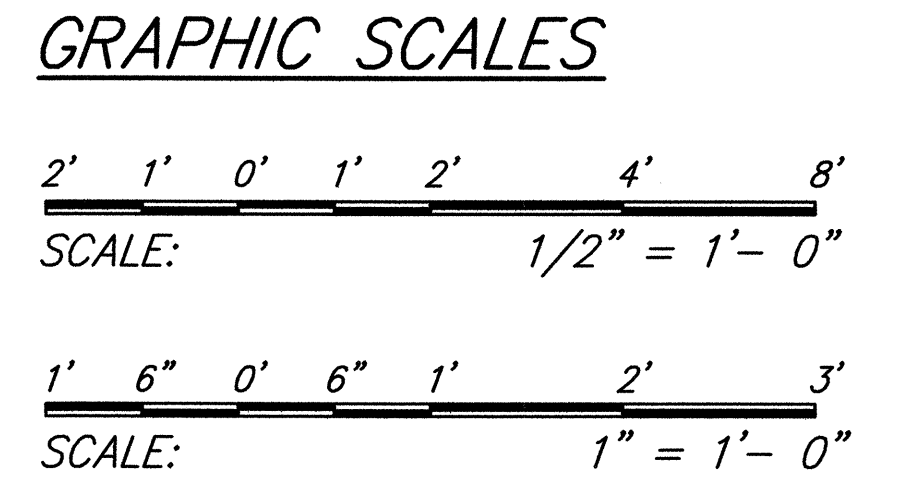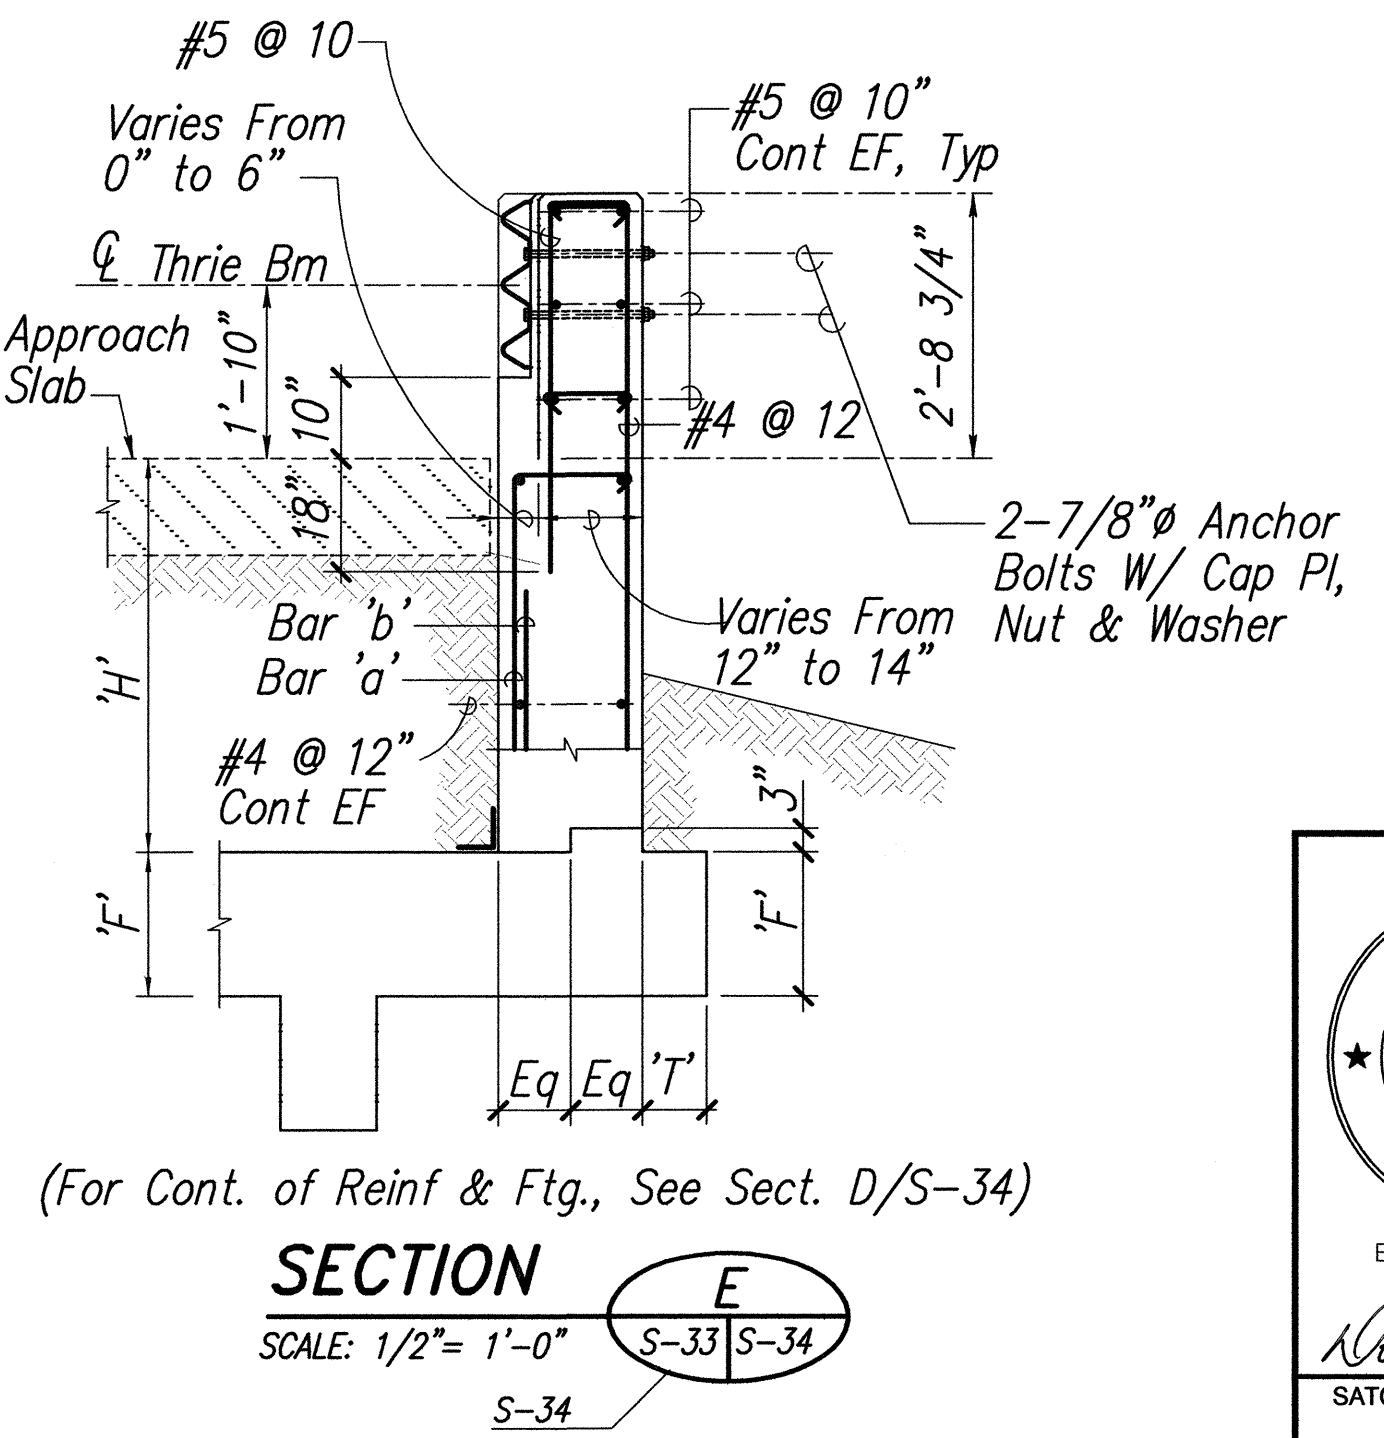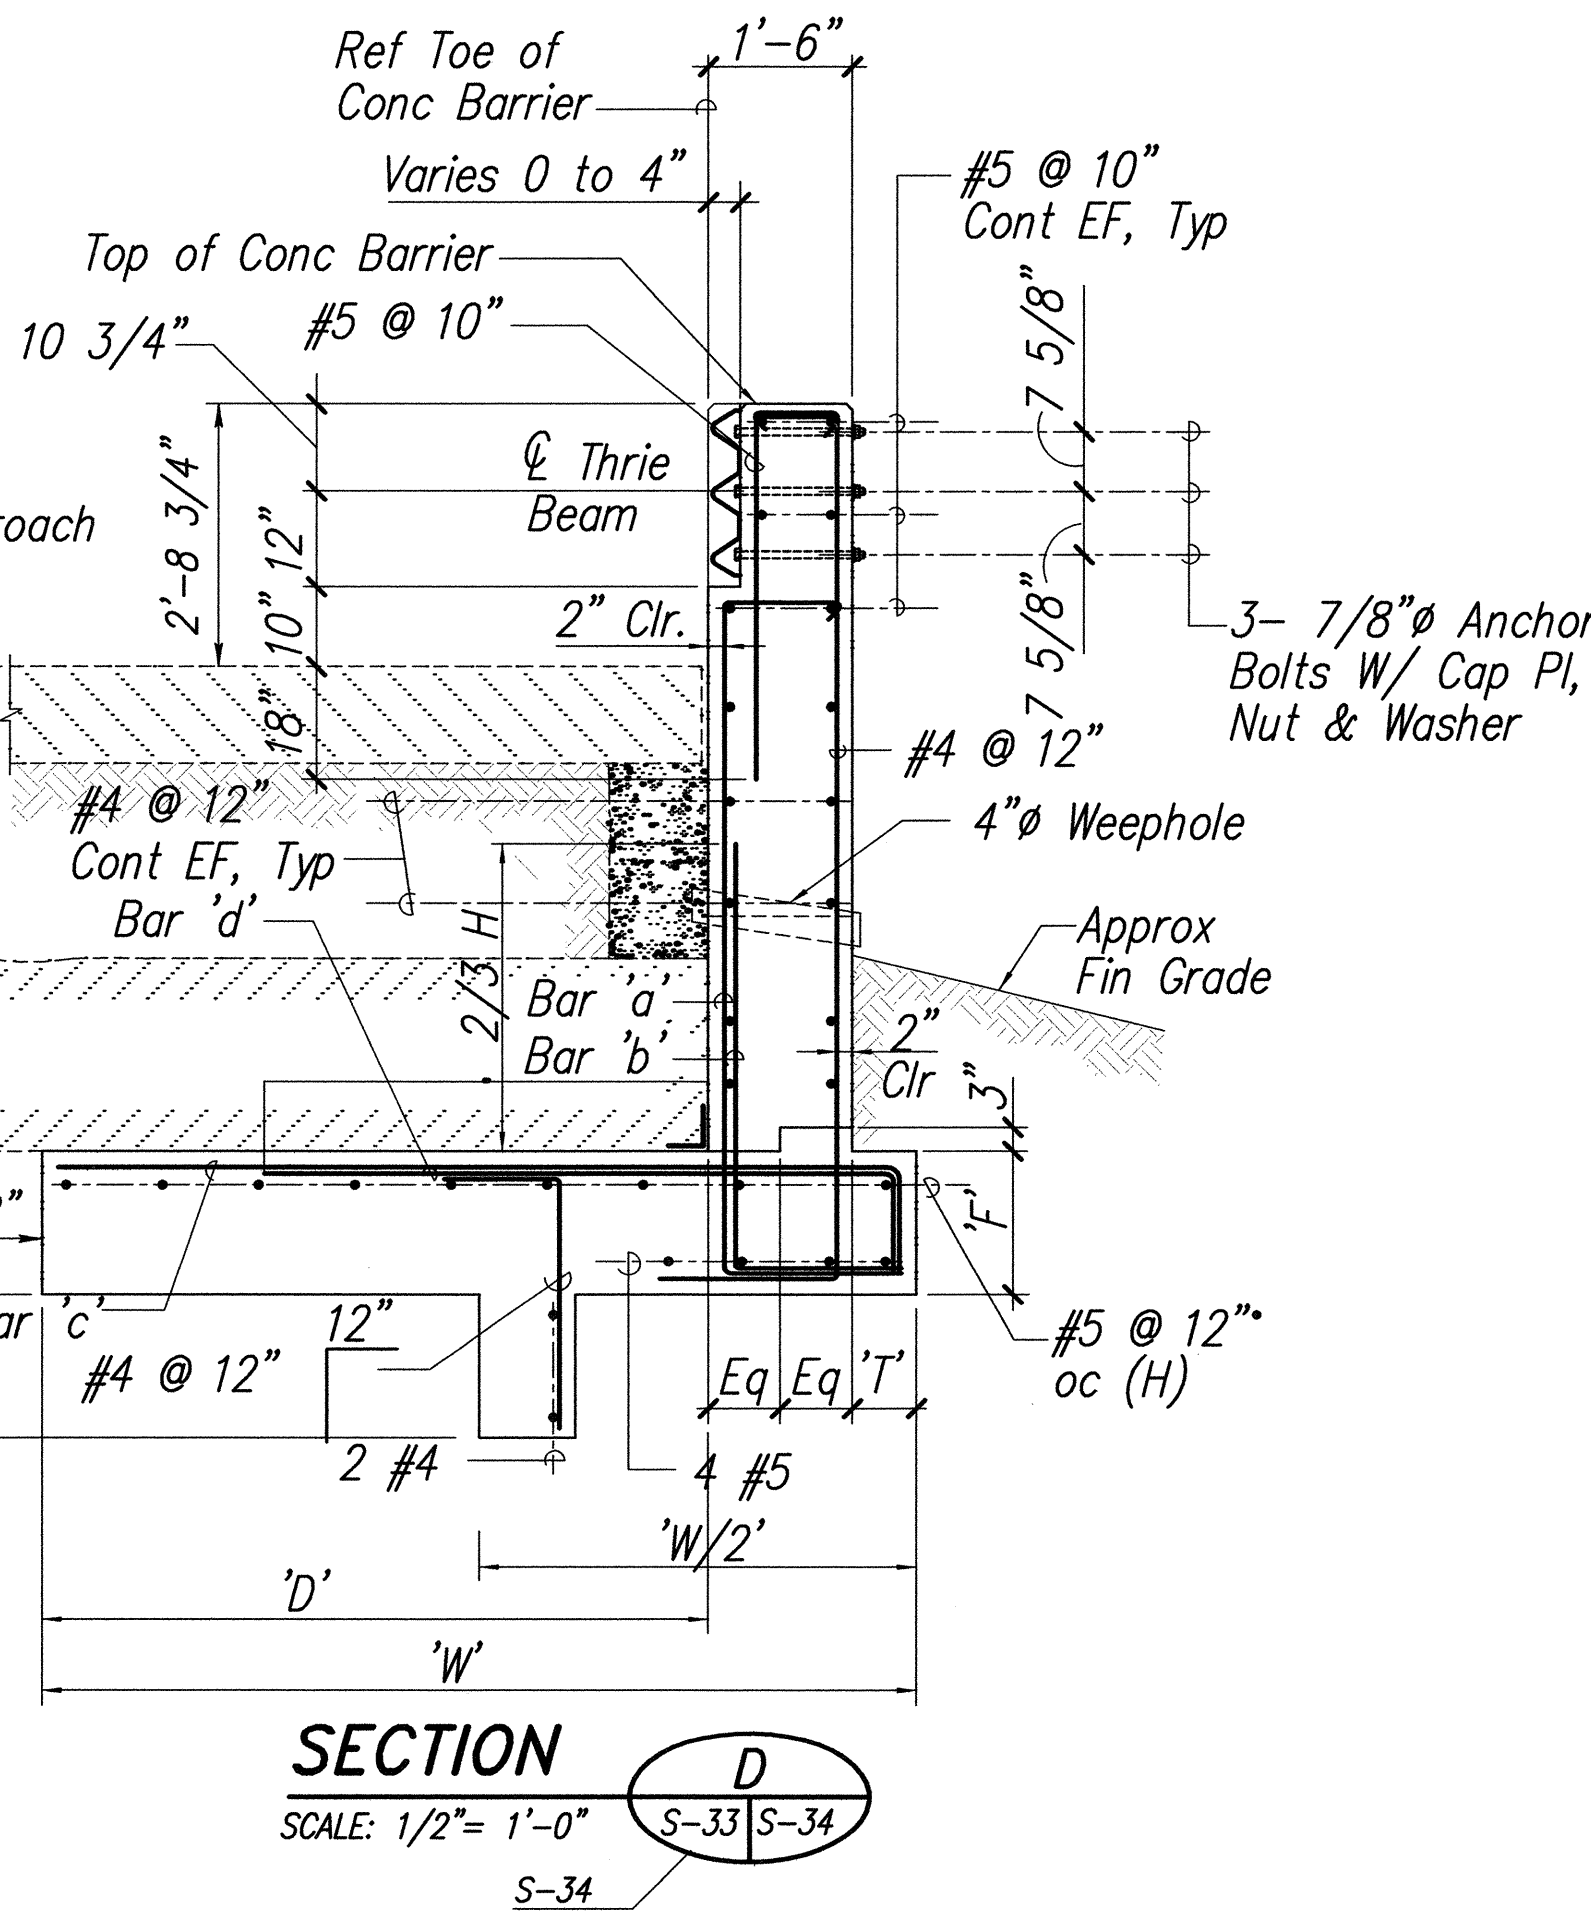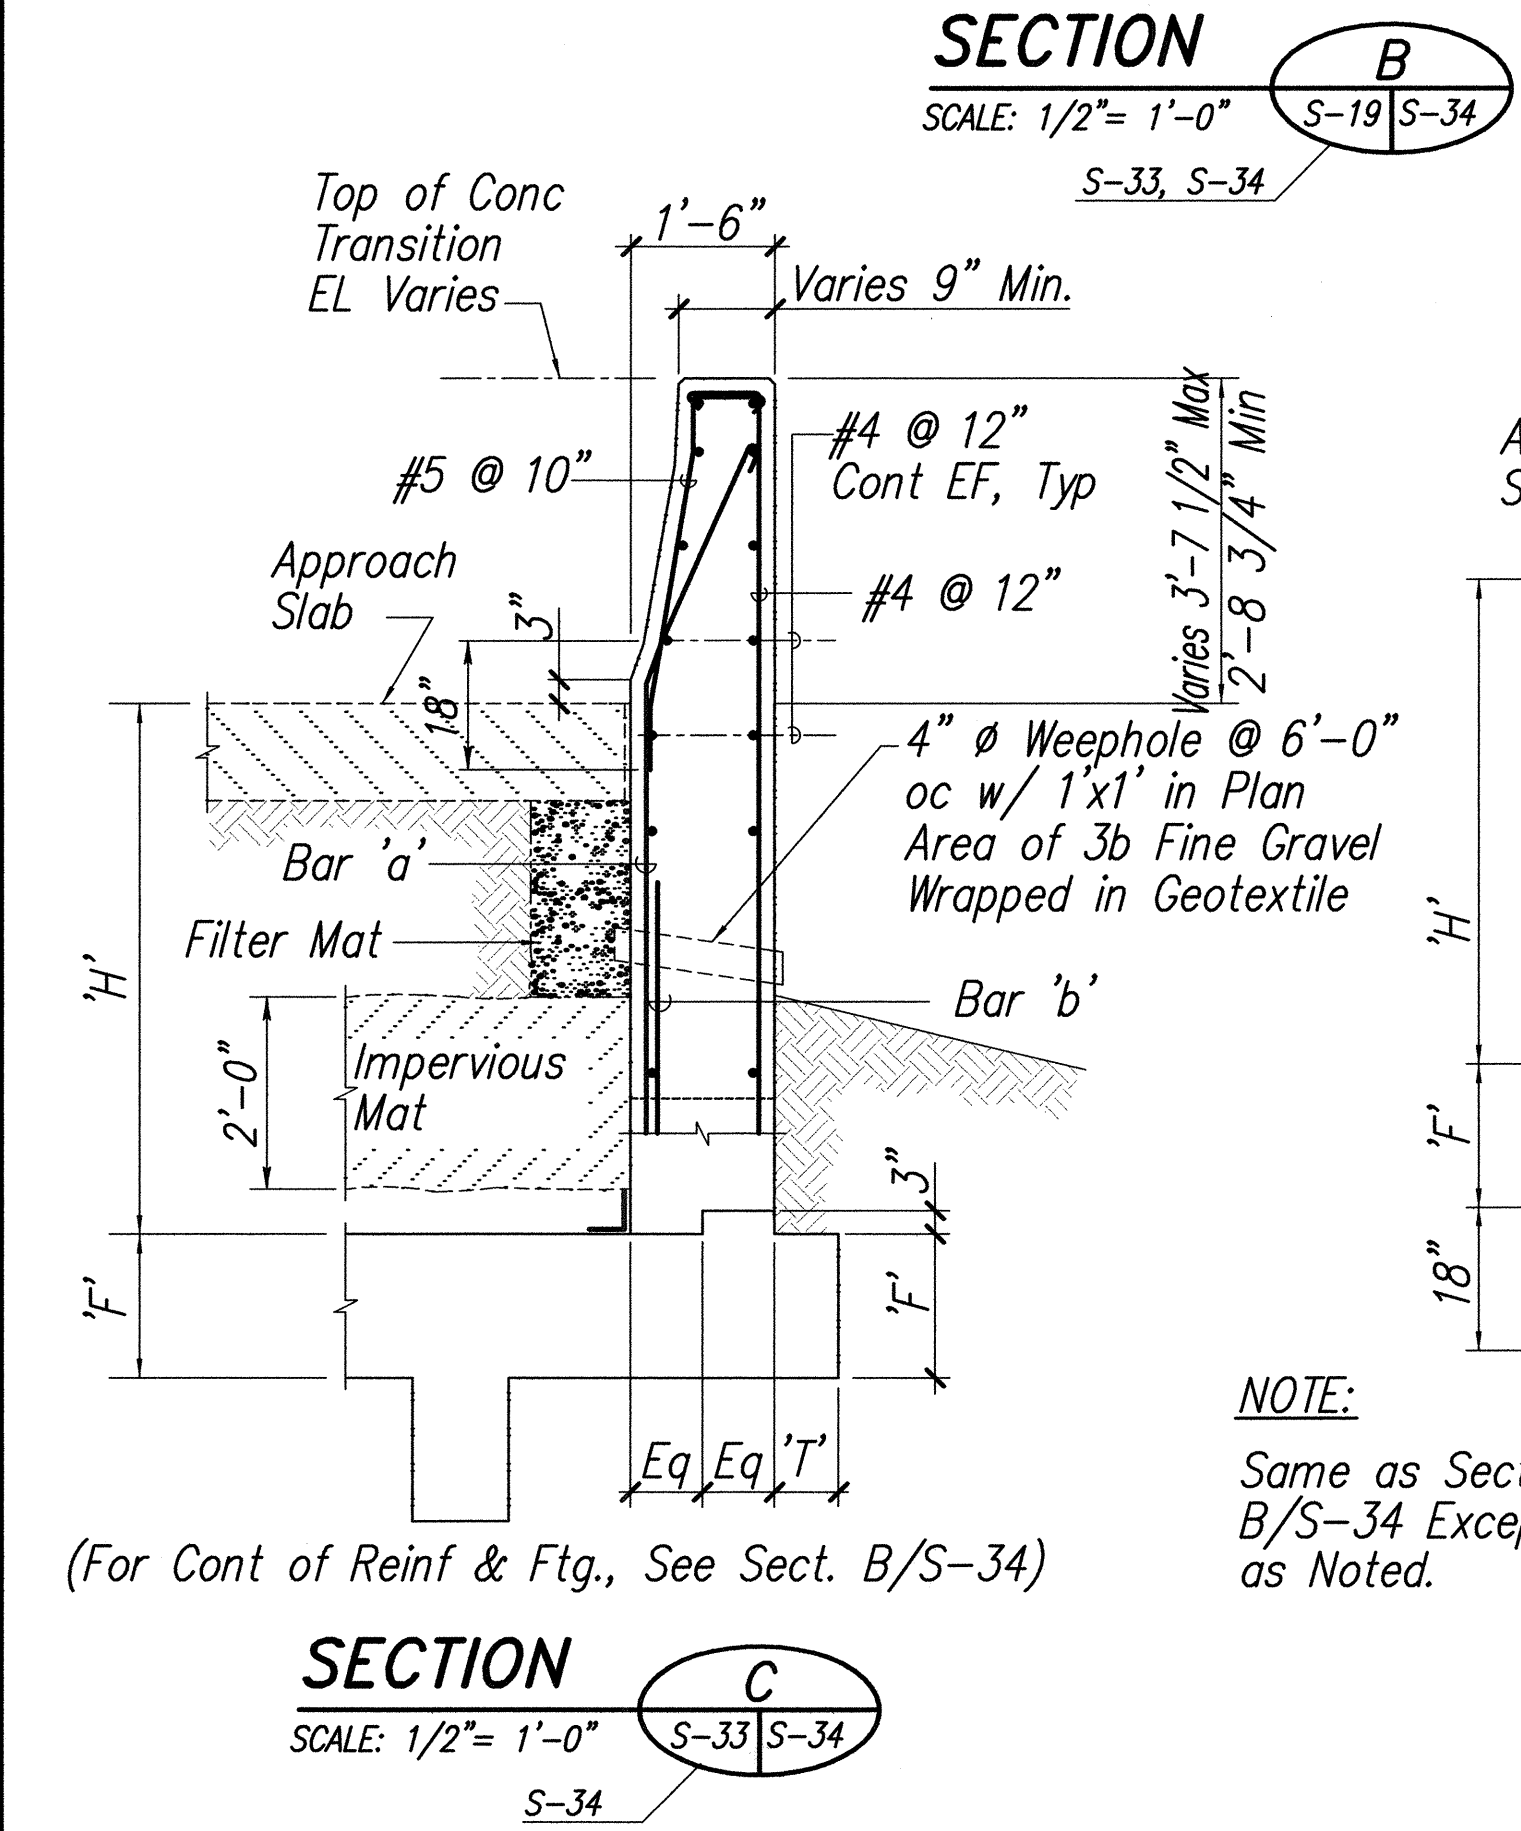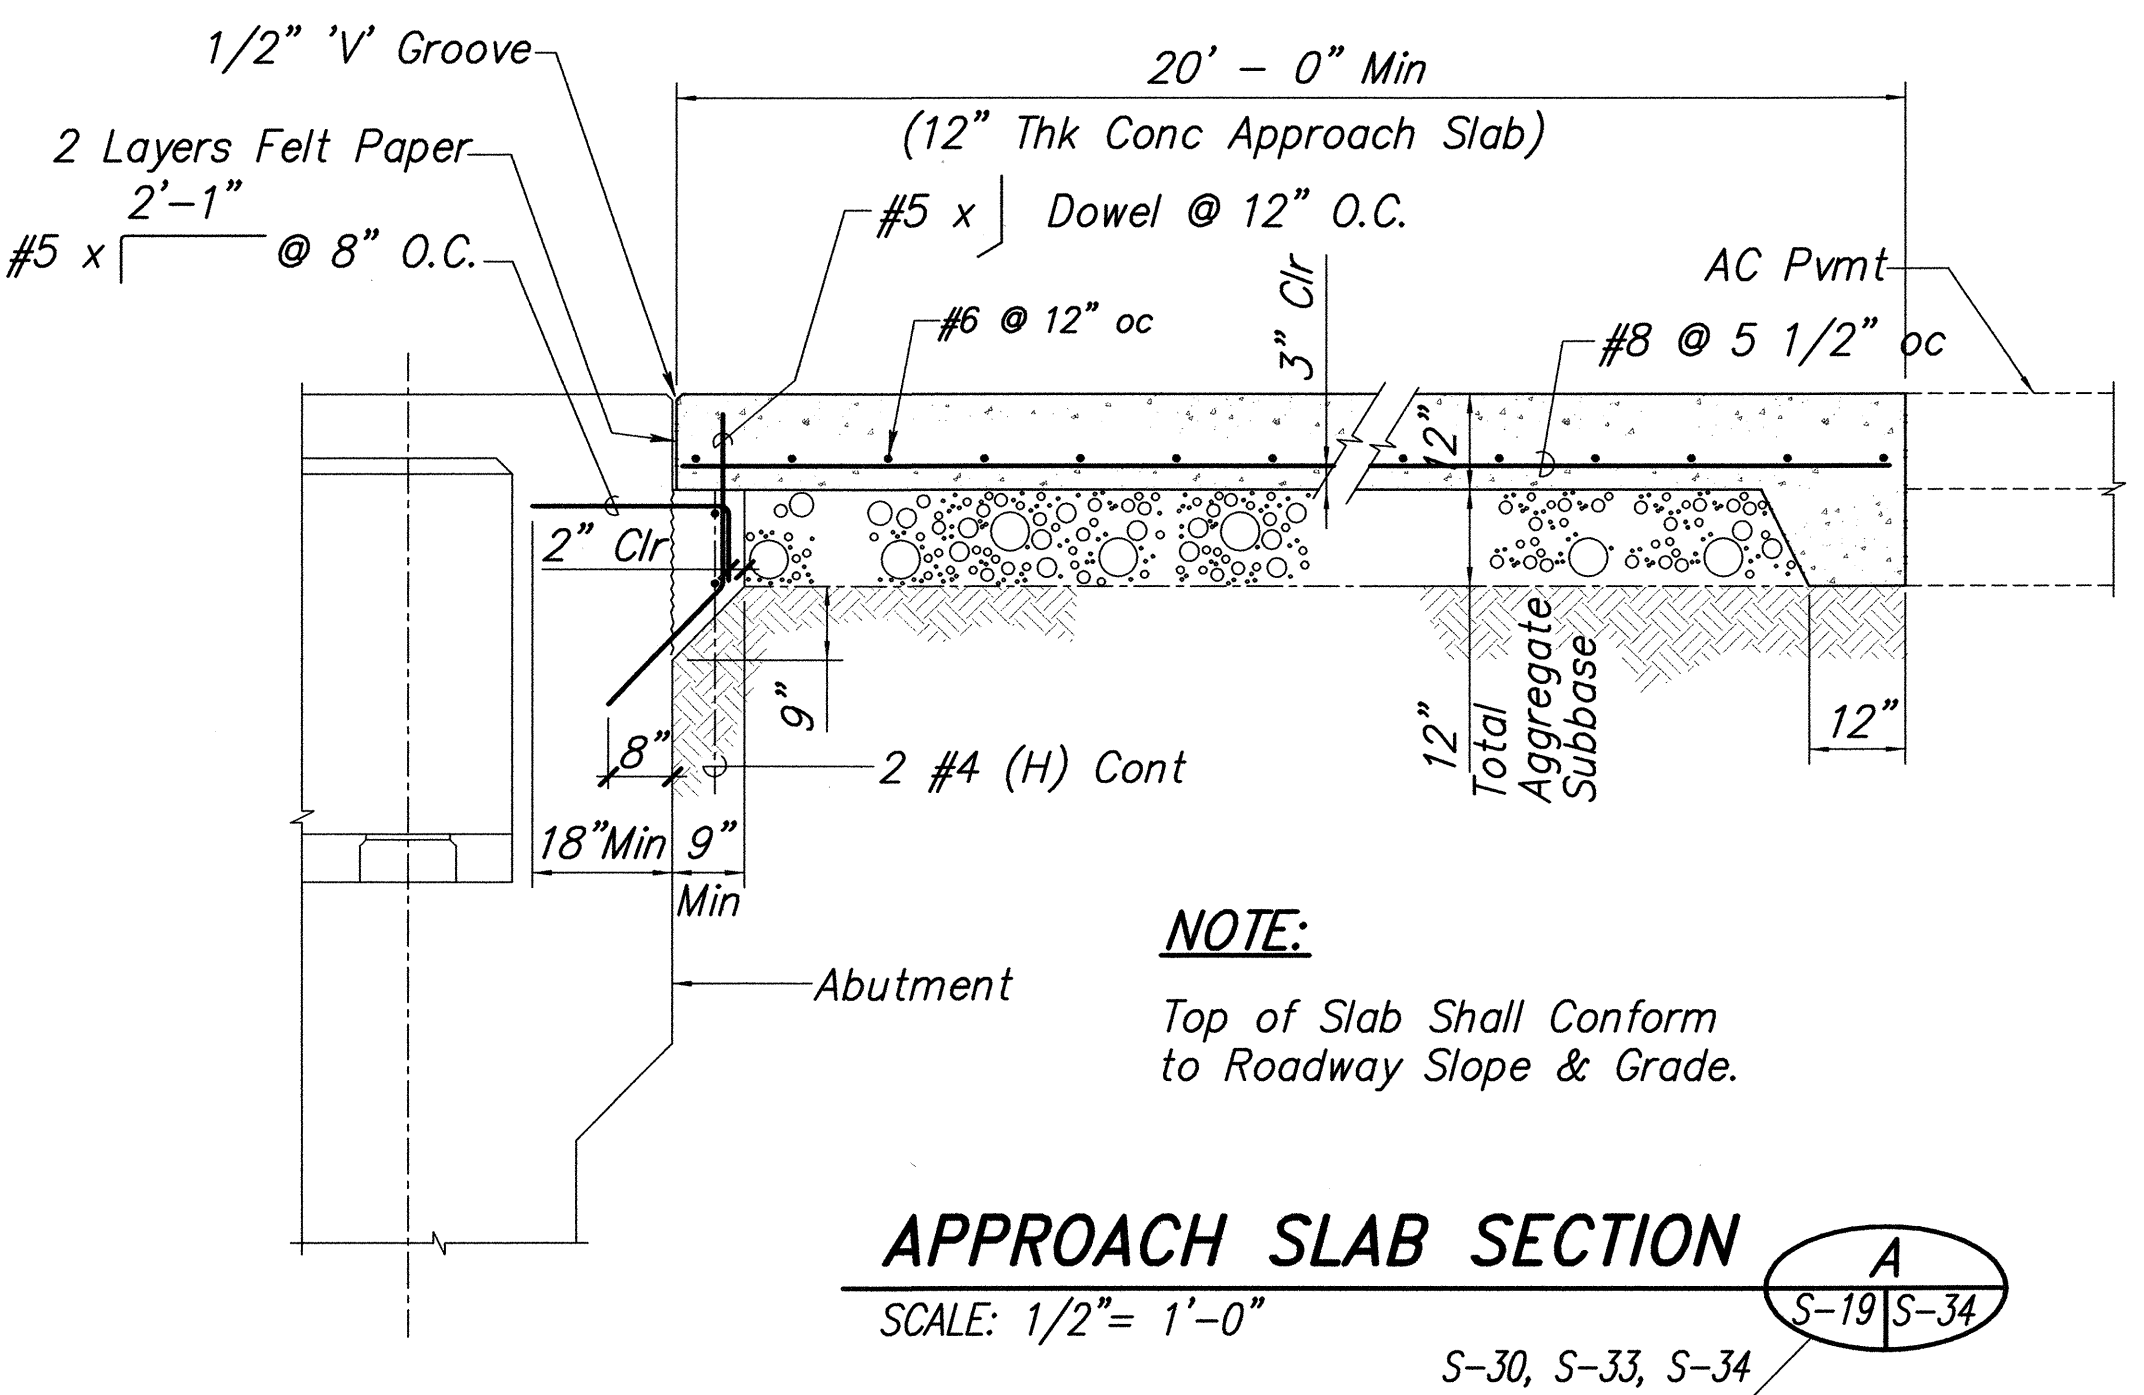


DEAN A. DOI
LICENSED PROFESSIONAL ENGINEER
No. 5580-S
HAWAII, U.S.A.
Exp: April 30, 2006
SATO & ASSOCIATES, INC.
THIS WORK WAS PREPARED BY ME OR UNDER MY SUPERVISION

STATE OF HAWAII
DEPARTMENT OF TRANSPORTATION
HIGHWAYS DIVISION
WAIKOA-UKA BRIDGE
WING WALL SECTIONS & SCHEDULE
MOKULELE HIGHWAY WIDENING
Vicinity of Kealia Pond Driveway
to
Piilani Highway
Federal-Aid Project No. NH-A311 (4)
Scale: as Shown Date: July 2005
SHEET No. S-34 OF 35 SHEETS


DATE: _____
SURVEY PLOTTED BY: _____
DRAWN BY: _____
DESIGNED BY: _____
CHECKED BY: _____
NOTE BOOK: _____
QUANTITIES BY: _____
No. _____

Date Plotted: Mon, 13 Feb 2006 - 11:34am
File Name: S:\m9001\1\Astruc\ss-34.dwg


FED. ROAD DIST. NO.	STATE	FED. AID PROJ. NO.	FISCAL YEAR	SHEET NO.	TOTAL SHEETS
HAWAII	HAW.	NH-A311(4)	2006	165	180

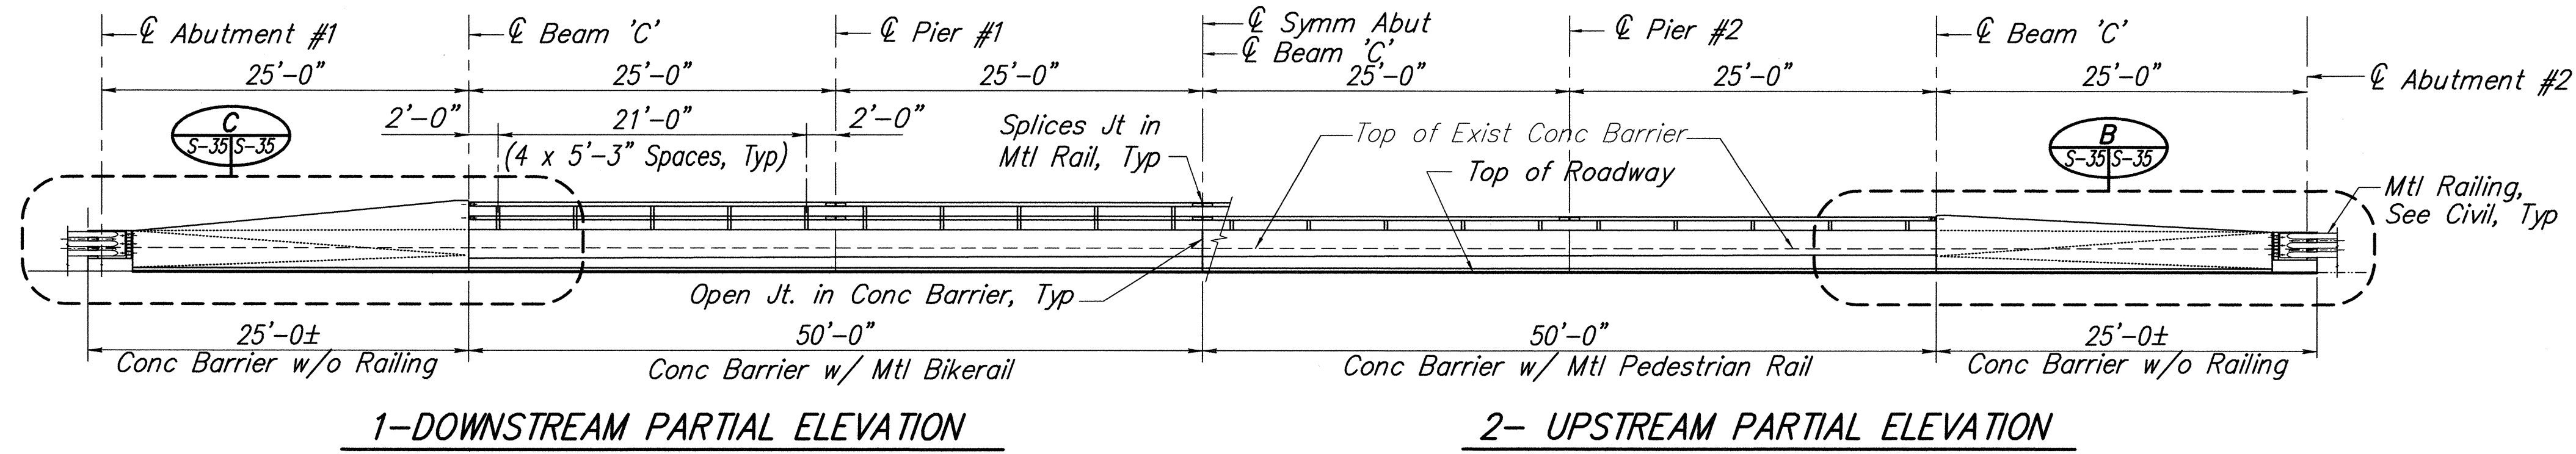


EXISTING WAIAKOA BRIDGE INTERIOR ELEVATIONS
SCALE: 1/8" = 1'-0"

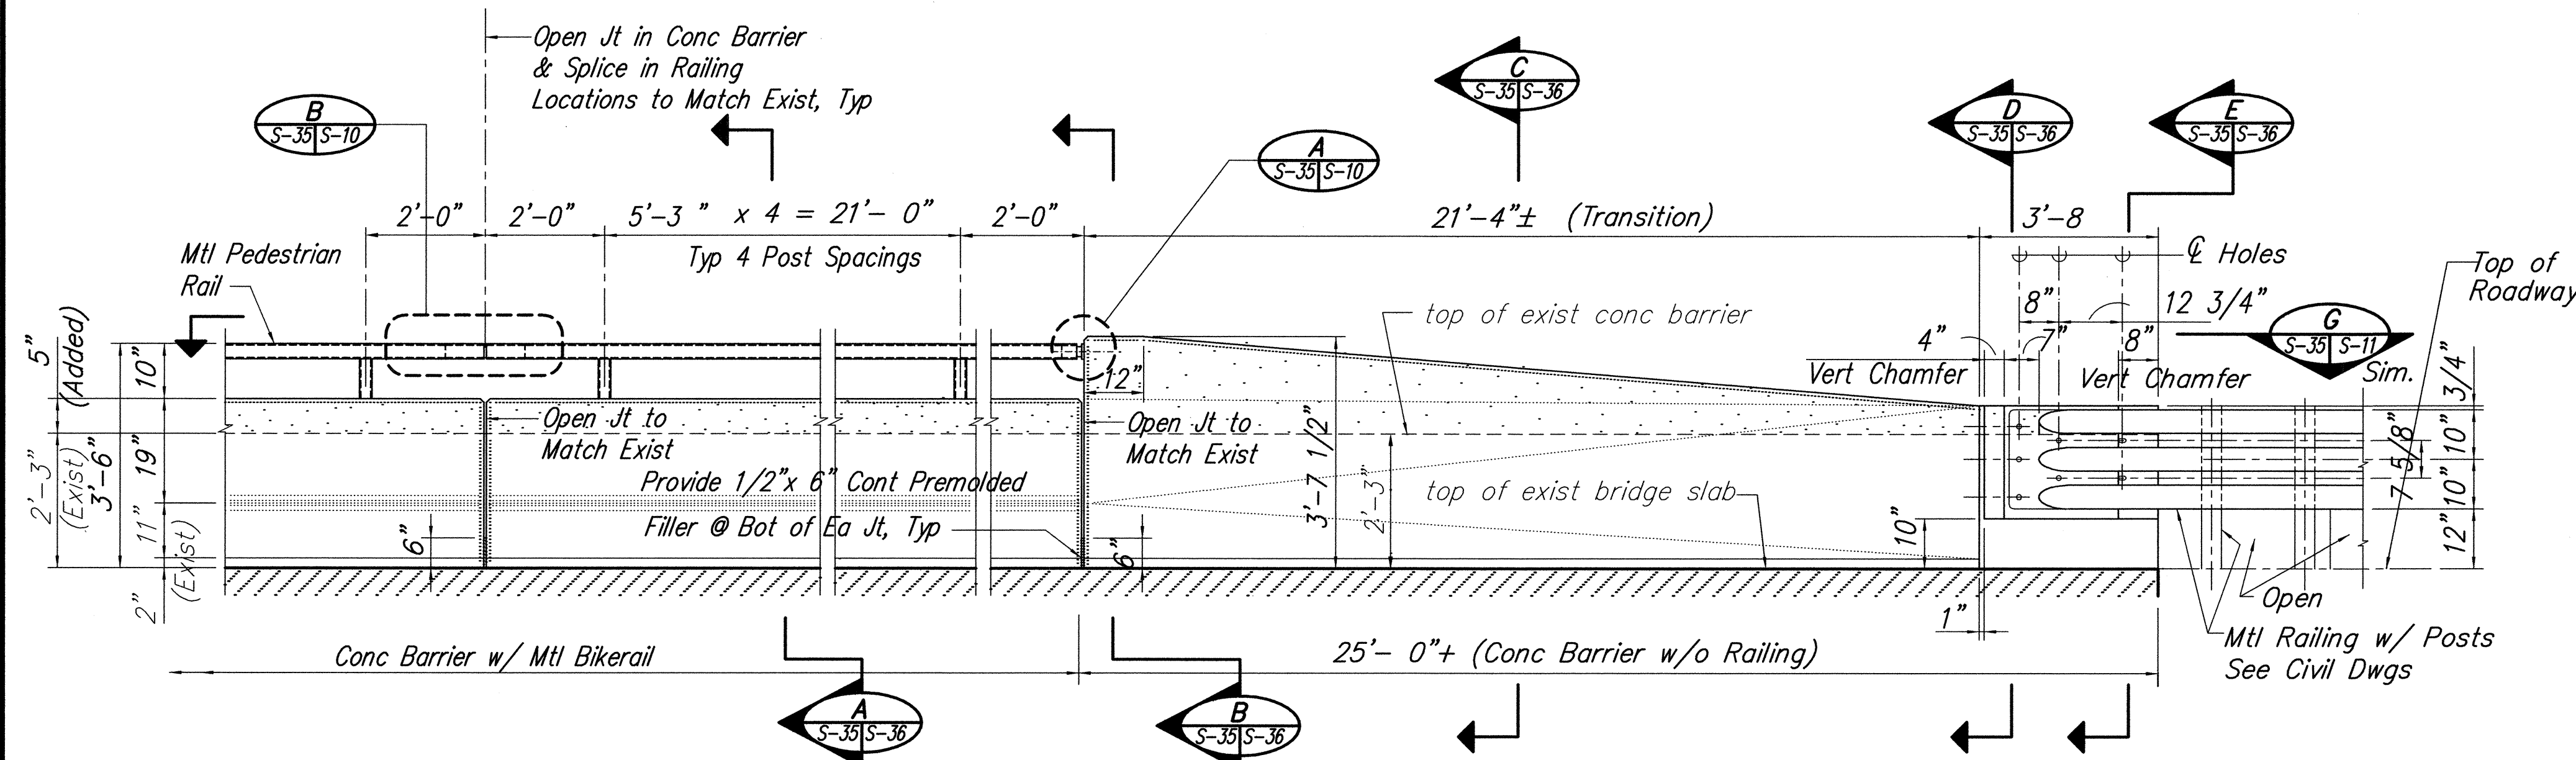

RETROFITTED CONC. BARRIER WITH METAL PEDESTRIAN RAIL
SCALE: 1/2" = 1'-0"
(INSIDE ELEVATION)

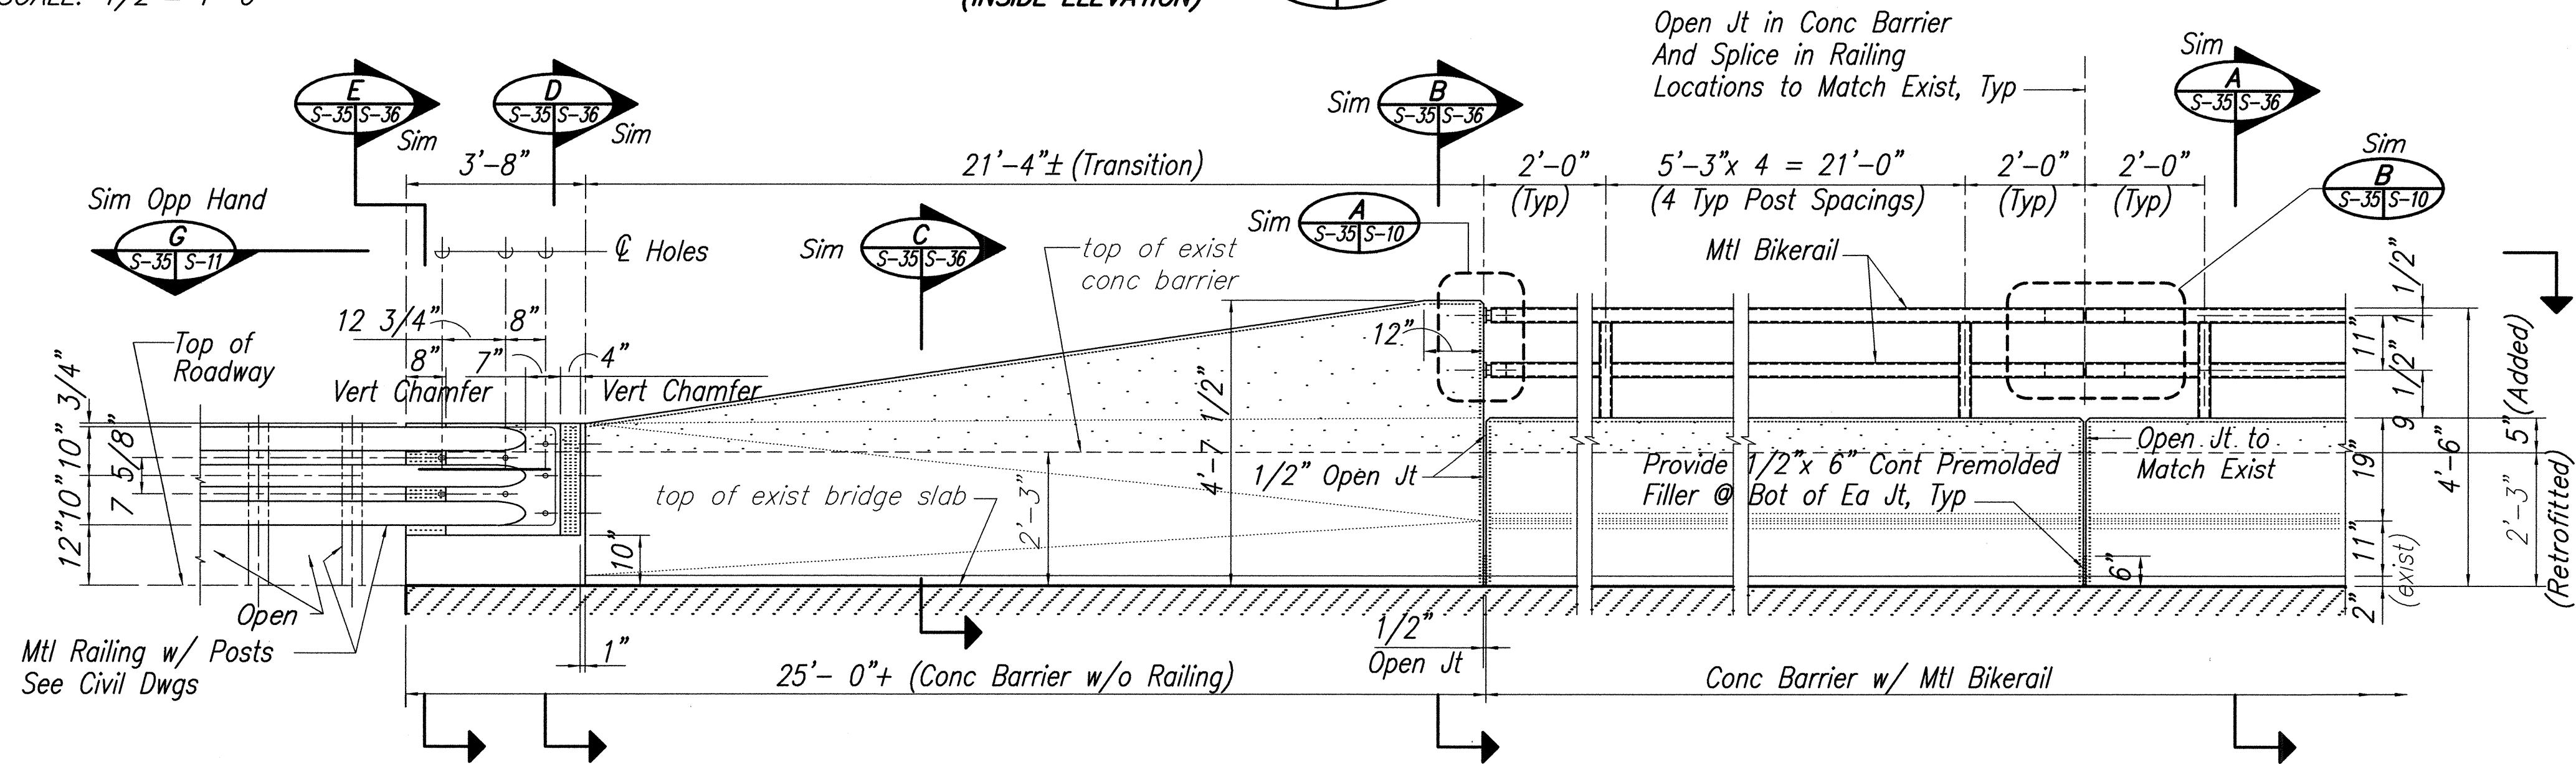

RETROFITTED CONC. BARRIER WITH METAL BIKE RAIL
SCALE: 1/2" = 1'-0"
(INSIDE ELEVATION)

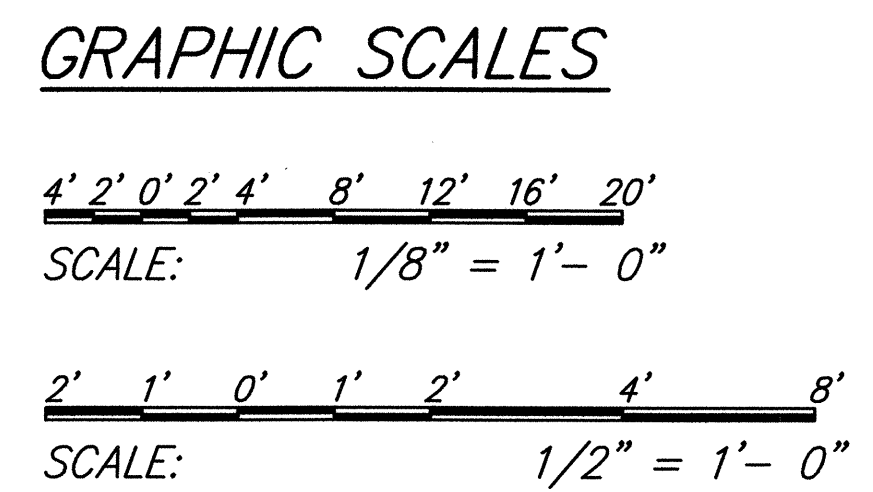

DEAN A. DOI
LICENSED PROFESSIONAL ENGINEER
No. 5580-S
HAWAII, U.S.A.
Exp: April 30, 2006
SATO & ASSOCIATES, INC.
THIS WORK WAS PREPARED BY ME OR UNDER MY SUPERVISION



STATE OF HAWAII
DEPARTMENT OF TRANSPORTATION
HIGHWAYS DIVISION
**EXISTING WAIAKOA BRIDGE
RAILING RETROFIT**
MOKULELE HIGHWAY WIDENING
Vicinity of Kealia Pond Driveway
to
Piilani Highway
Federal-Aid Project No. NH-A311 (4)
Scale: as Shown Date: July 2005
SHEET No. S - 35 OF 35 SHEETS


Date Plotted: Mon, 13 Feb 2006 - 11:35am
 File Name: S:\m99011\A\structs-35.dwg
 SURVEY PLOTTED BY: _____
 DRAWN BY: _____
 DESIGNED BY: _____
 CHECKED BY: _____
 ORIGINAL PLAN: _____
 NOTE BOOK: _____
 No. _____

FED. ROAD DIST. NO.	STATE	FED. AID PROJ. NO.	FISCAL YEAR	SHEET NO.	TOTAL SHEETS
HAWAII	HAW.	NH-A311(4)	2006	166	180

- NOTE:**
- Corrosion Inhibitor/Bonding Agent Shall Be Water-Based Epoxy Resin/ Portland Cement Bonding Agent With a 24 Hour Open Time.
 - New Concrete Shall Comply With Strength And Admixture Requirements Given In Sheet S-1

LEGEND:

  
-  exist rebars (light)
-  New Rebars (Dark)
-  exist dim (light)
-  New Dim (Dark)
-  exist conc (unfilled)
-  New Conc (Hatched)
- (E) existing

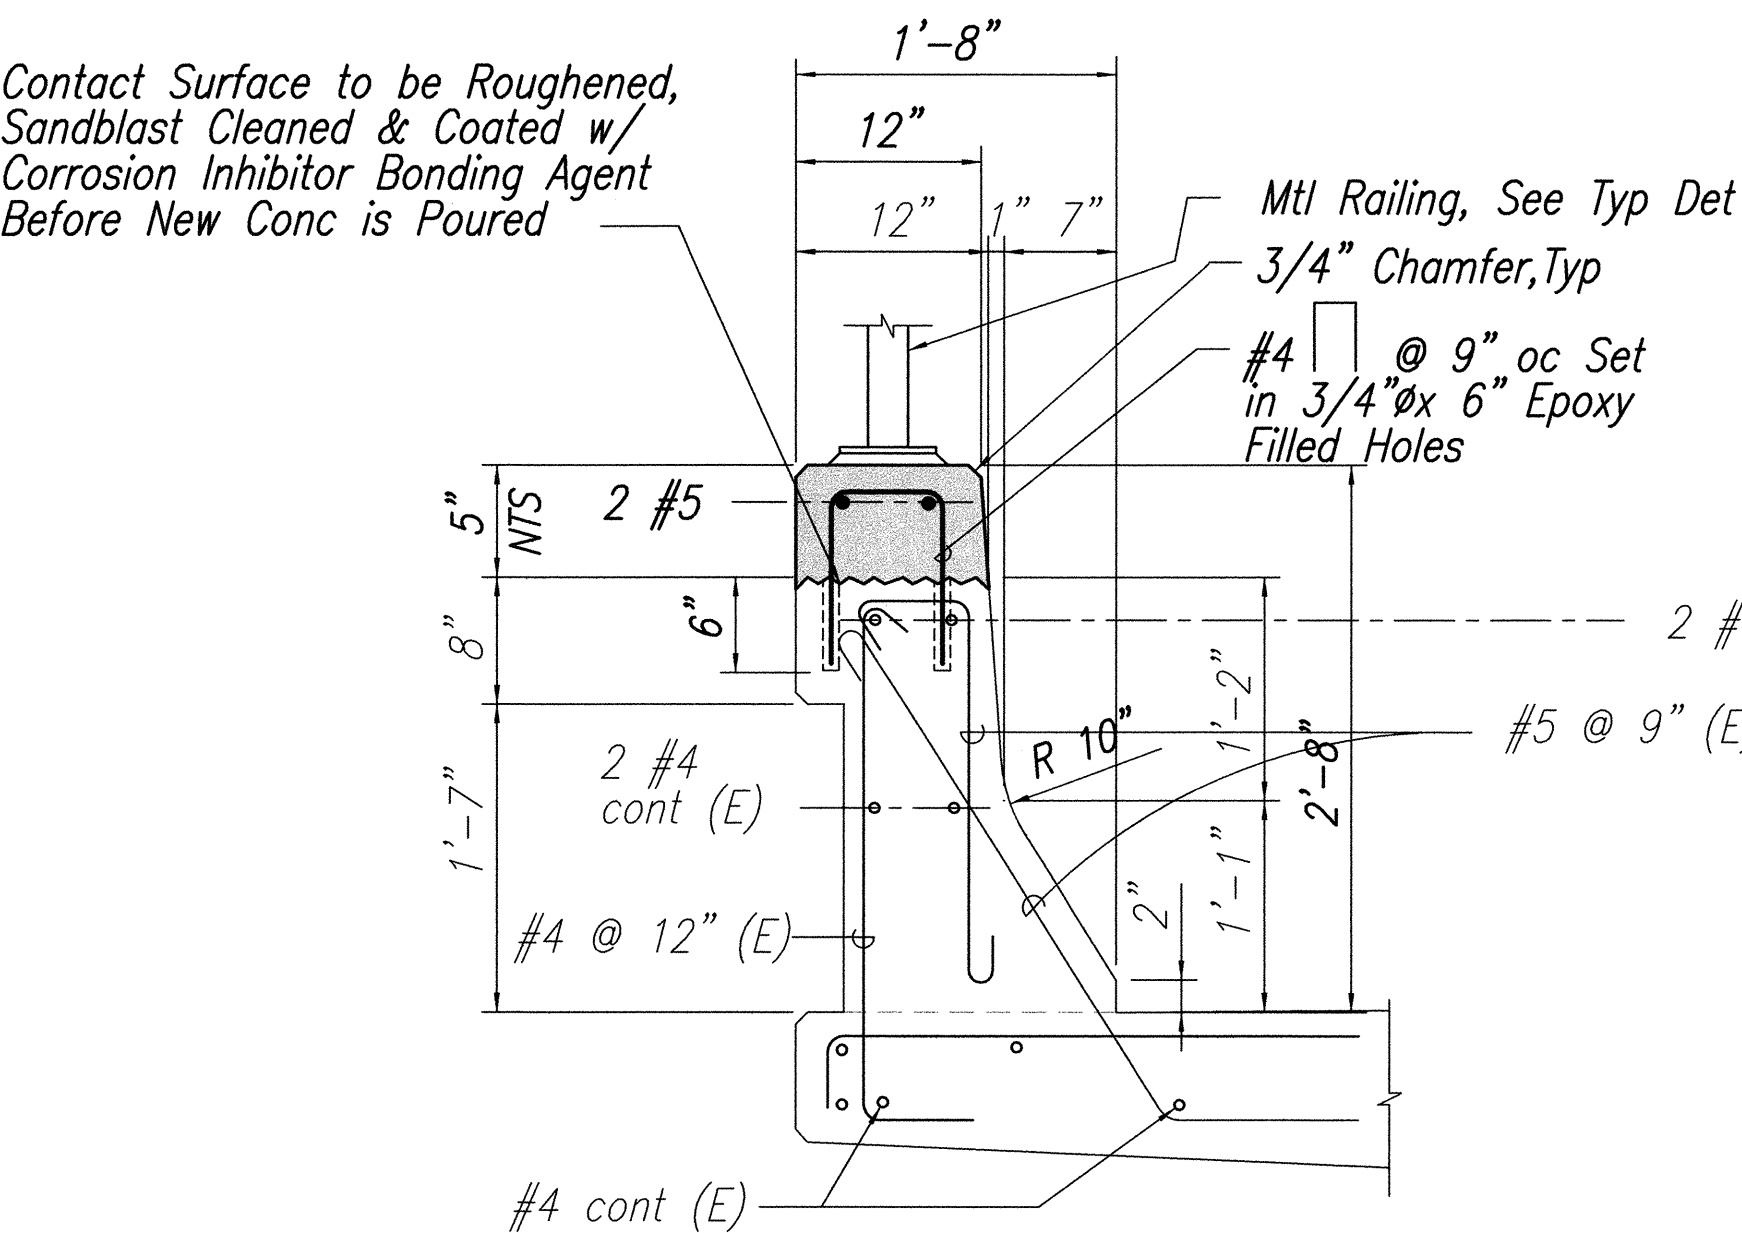

**BRIDGE CONCRETE GUARDRAIL
RETROFITTED DETAIL**

SCALE: 1"= 1'-0"


A
S-35 S-36

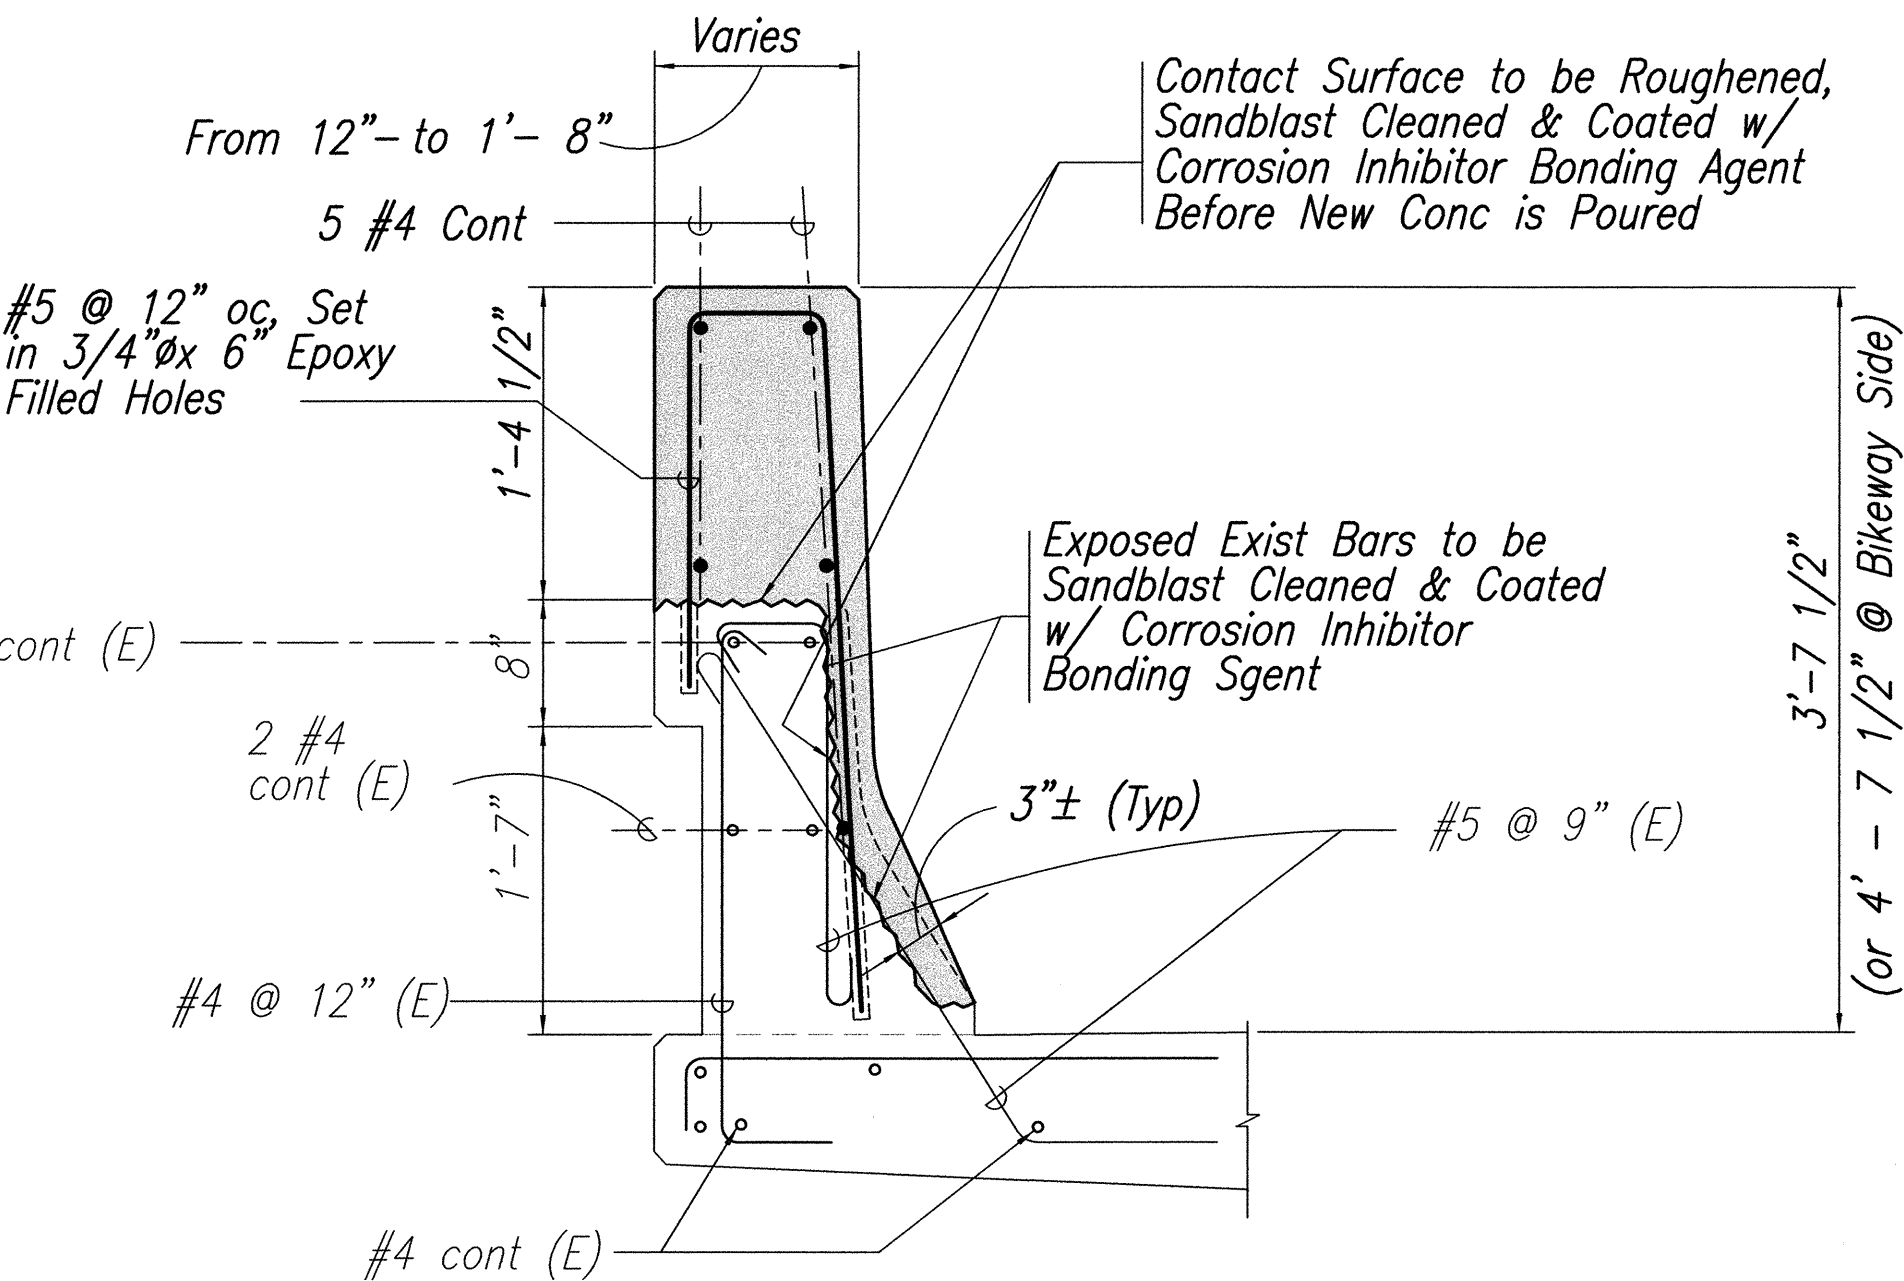

**BRIDGE CONCRETE BARRIER
RETROFITTED DETAIL**

SCALE: 1"= 1'-0"


B
S-35 S-36

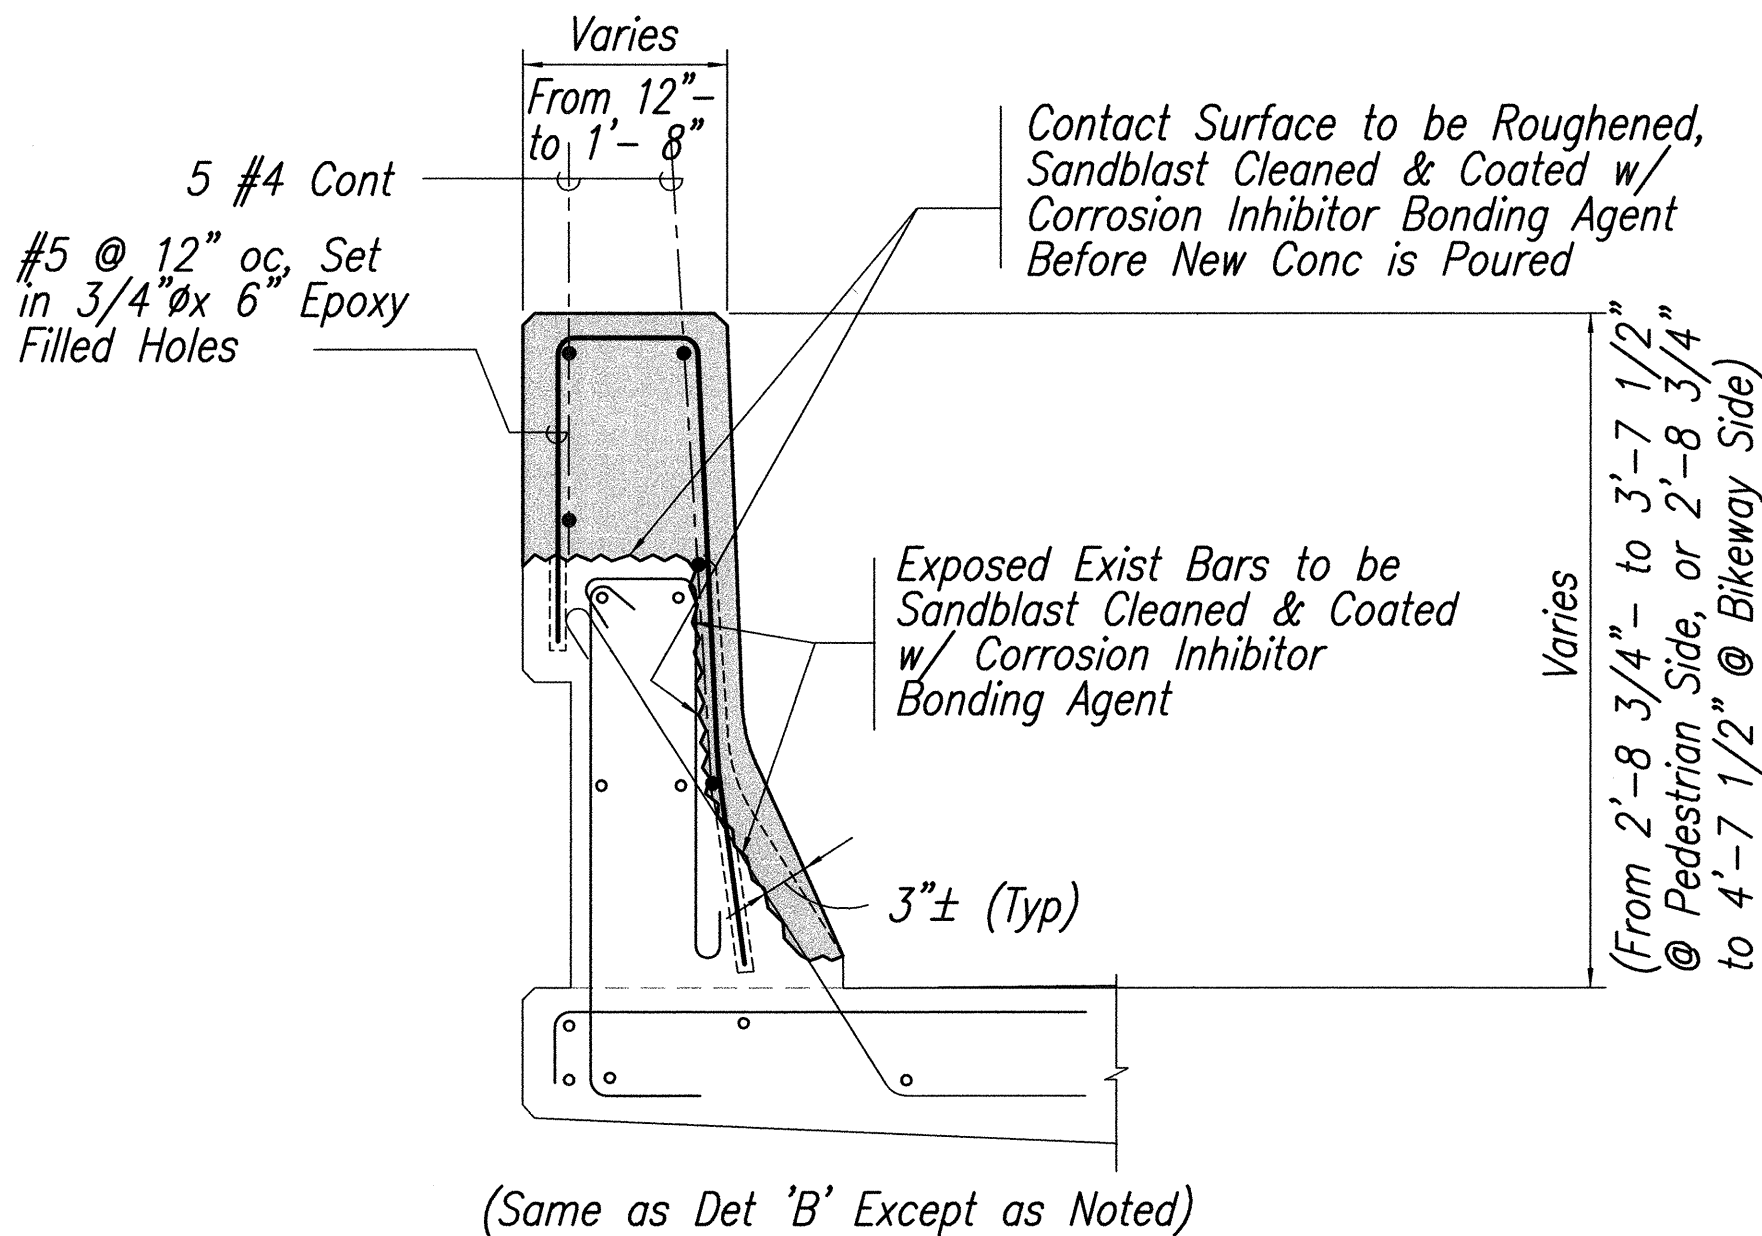

**BRIDGE CONCRETE BARRIER
RETROFITTED DETAIL**

SCALE: 1"= 1'-0"


C
S-35 S-36

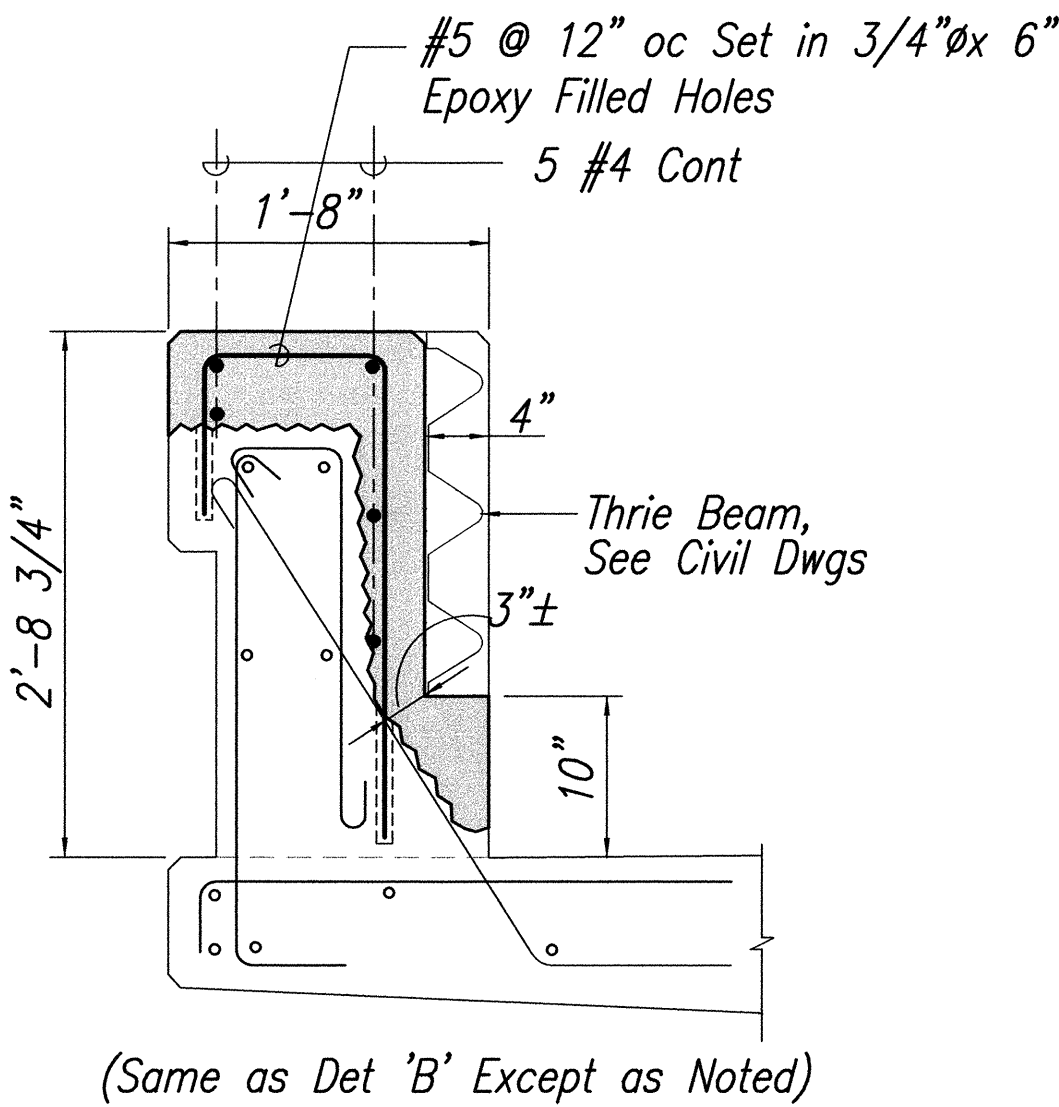

**BRIDGE CONCRETE BARRIER
RETROFITTED DETAIL**

SCALE: 1"= 1'-0"

D
S-35 S-36



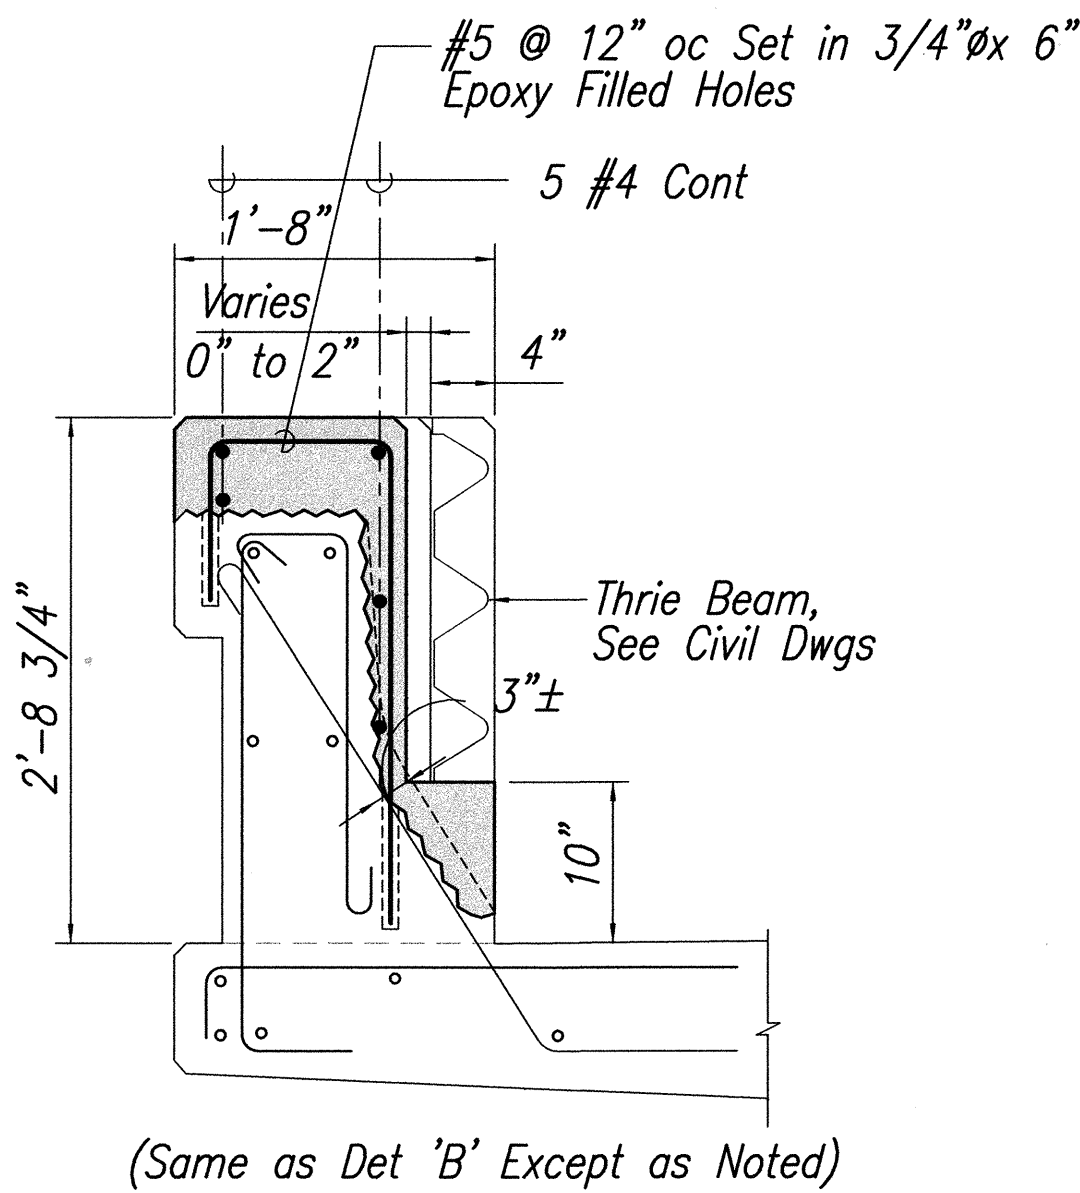


**BRIDGE CONCRETE BARRIER
RETROFITTED DETAIL**

SCALE: 1"= 1'-0"

E
S-35 S-36

GRAPHIC SCALES

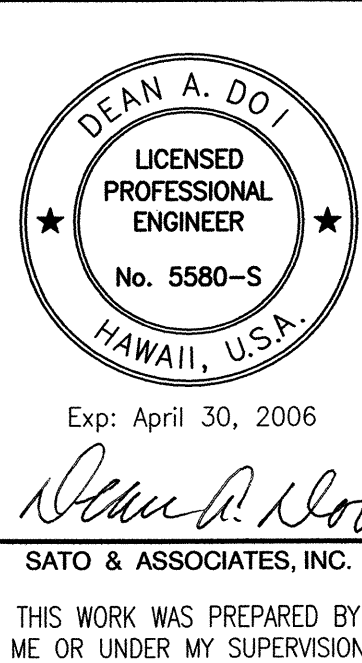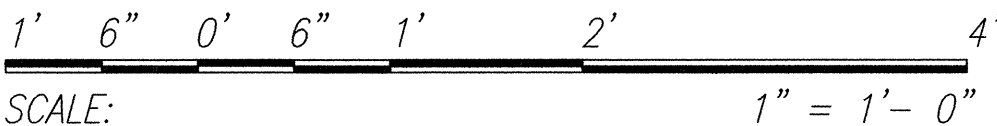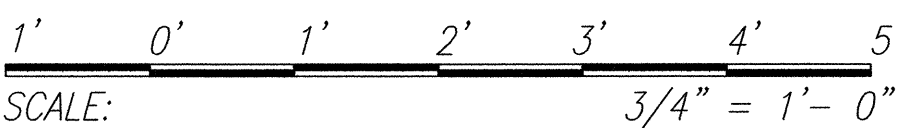

STATE OF HAWAII
DEPARTMENT OF TRANSPORTATION
HIGHWAYS DIVISION
**EXISTING WAIAKOA-UKA BRIDGE
RETROFIT**
MOKULELE HIGHWAY WIDENING
Vicinity of Kealia Pond Driveway
to
Piilani Highway
Federal-Aid Project No. NH-A311 (4)
Scale: as Shown Date: July 2005
SHEET No. S - 36 OF 35 SHEETS