
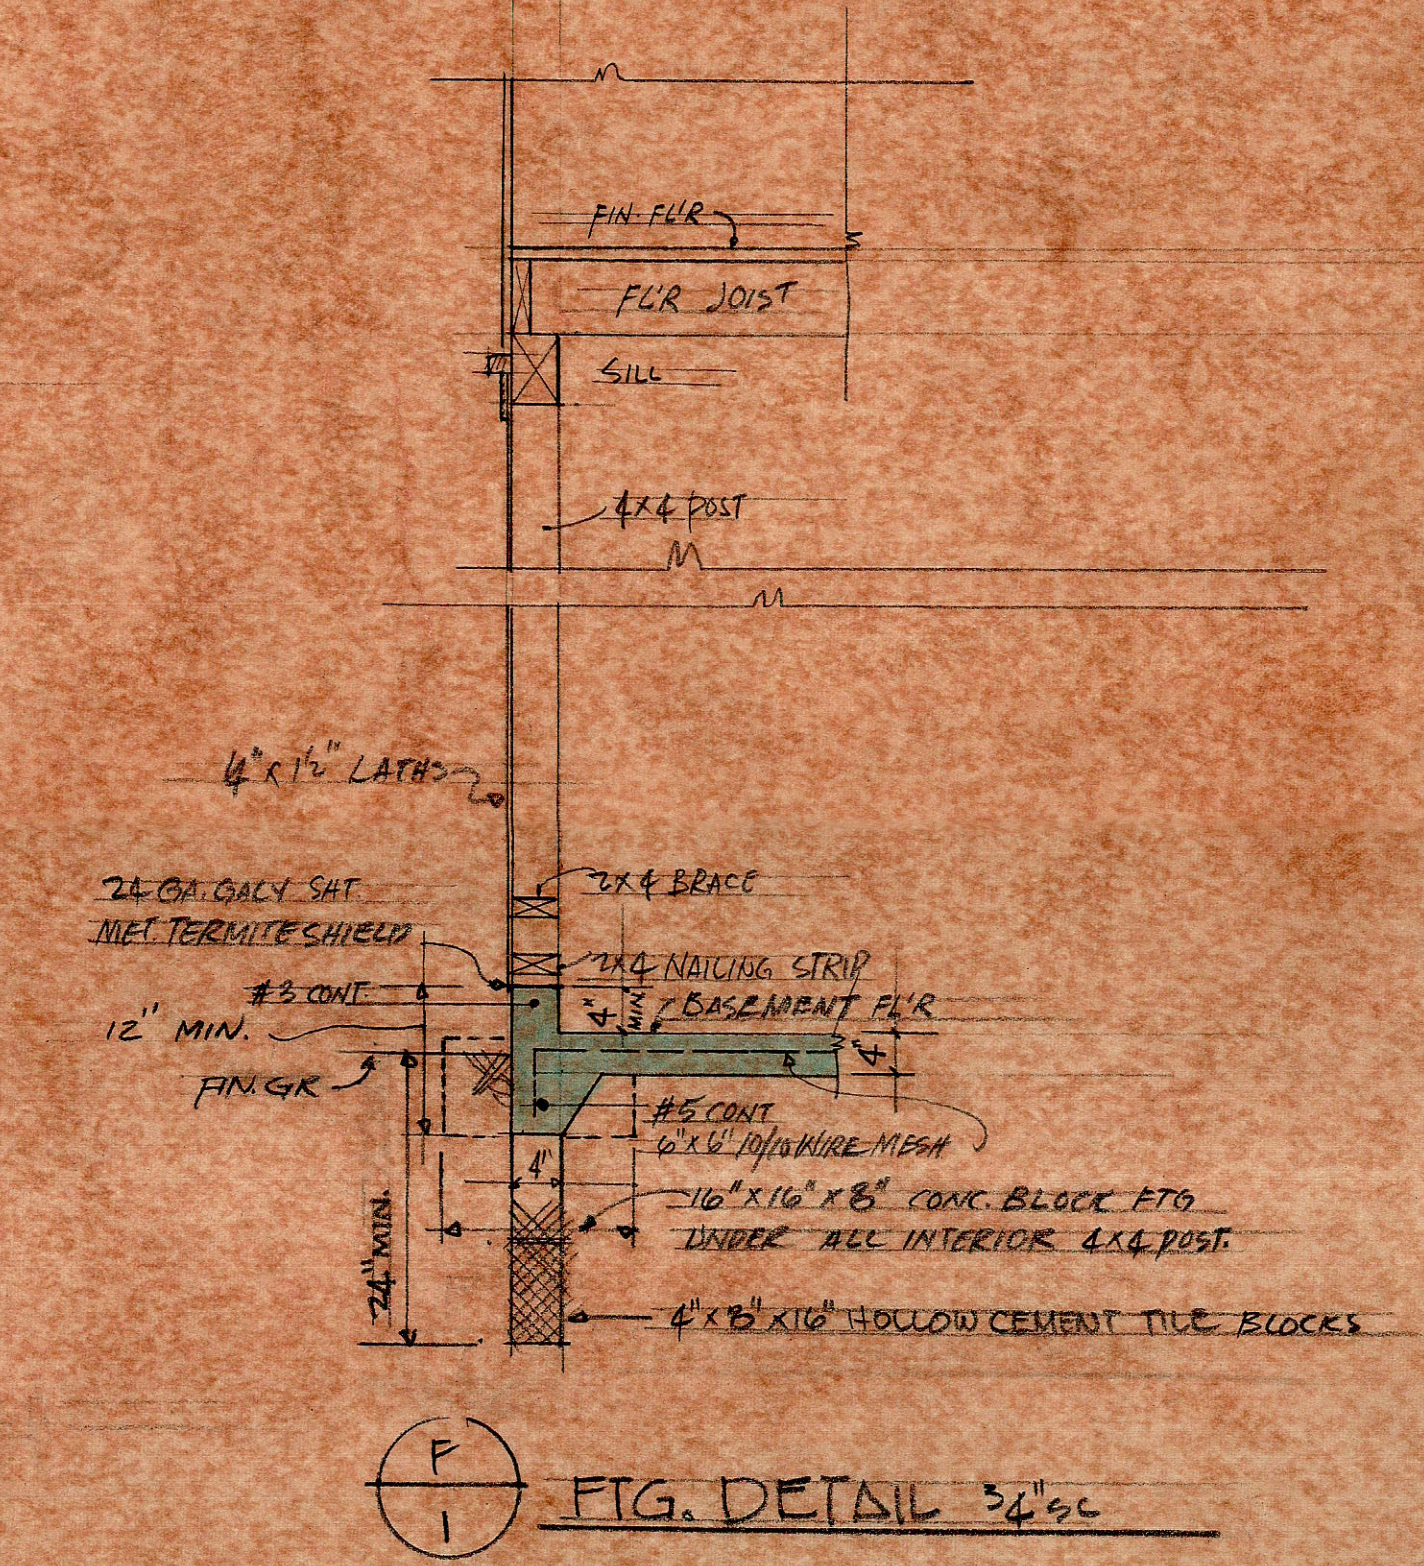
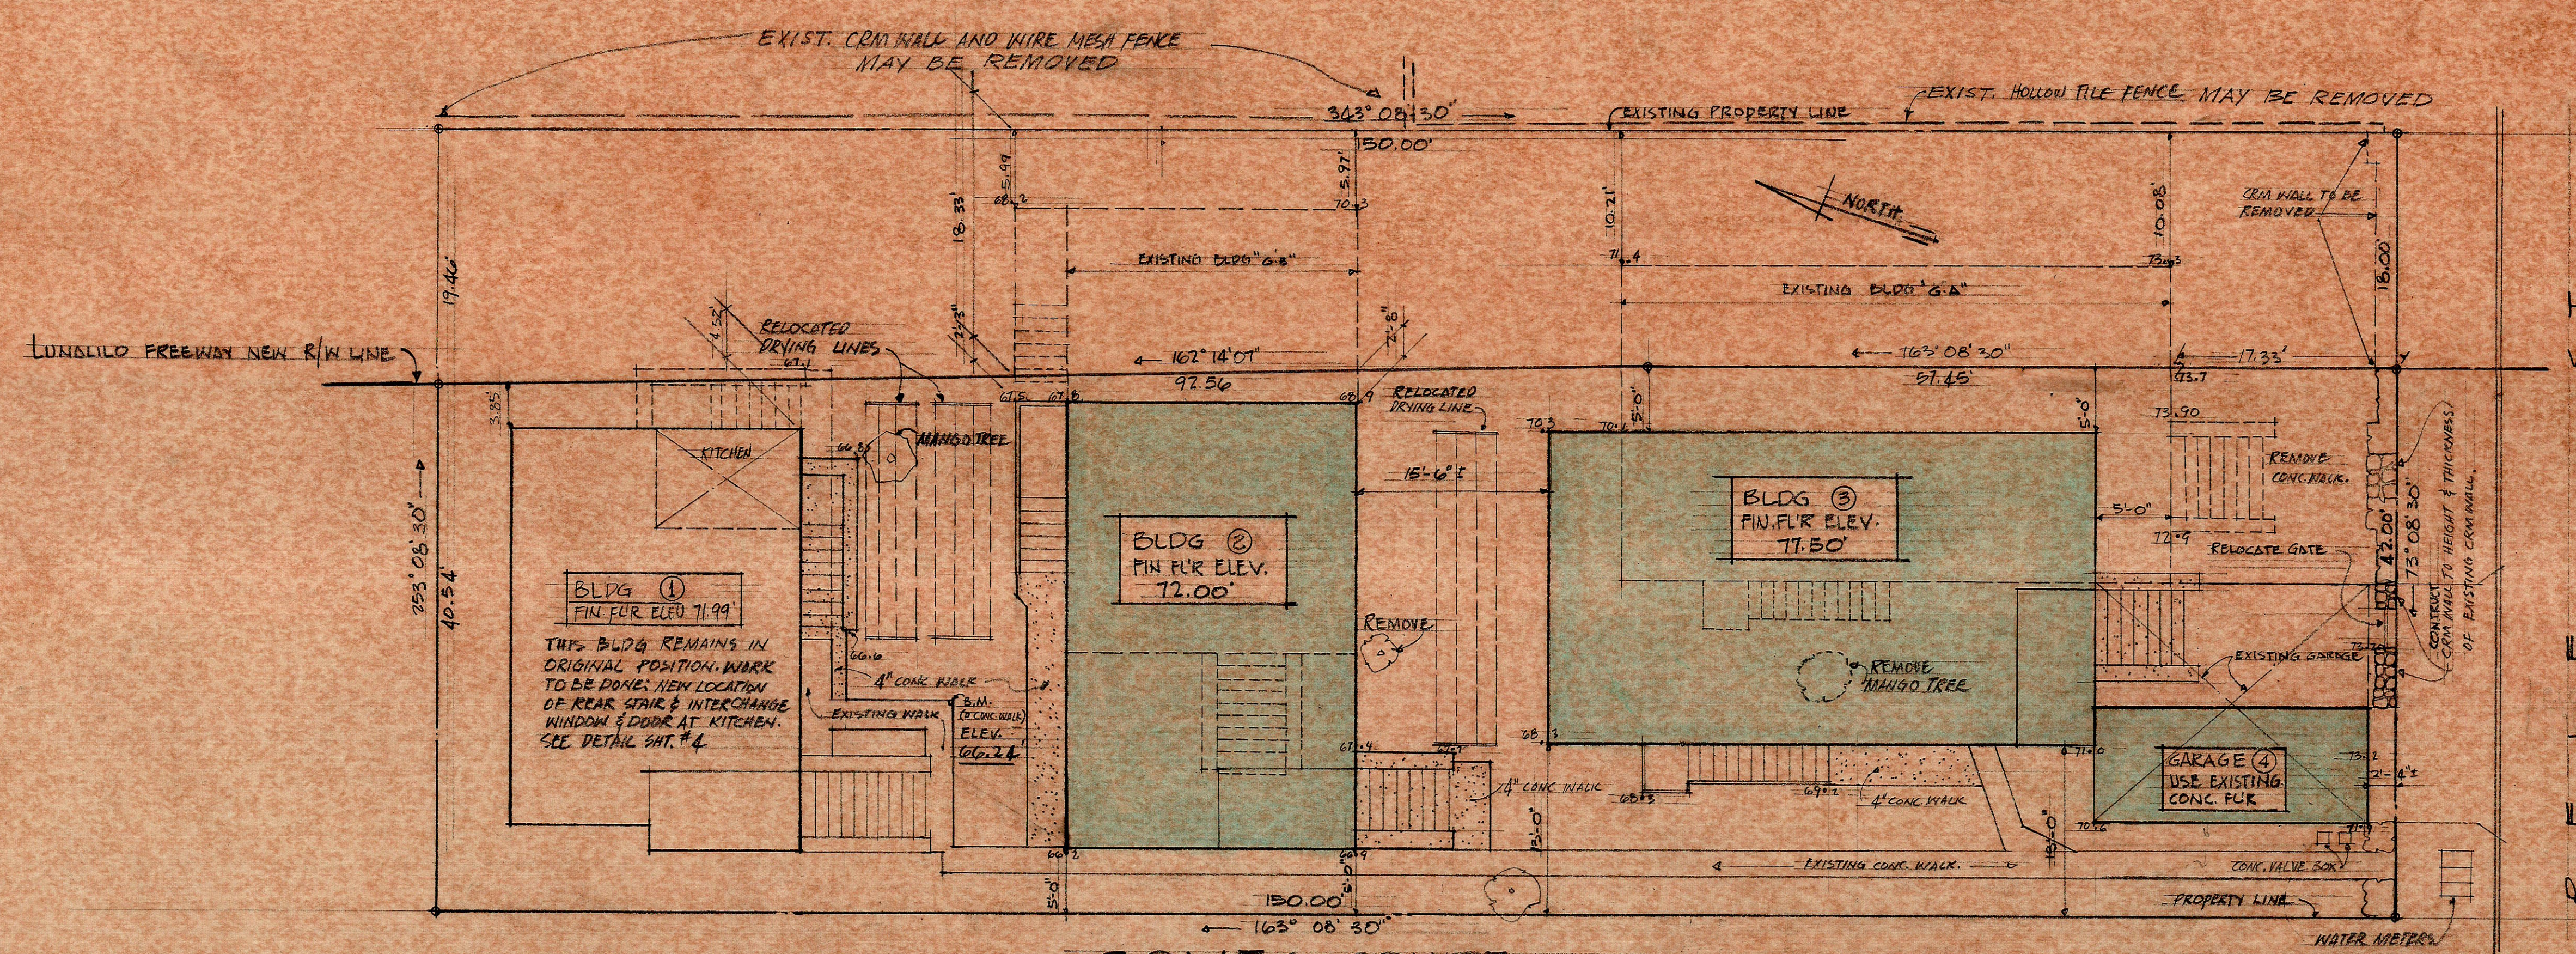


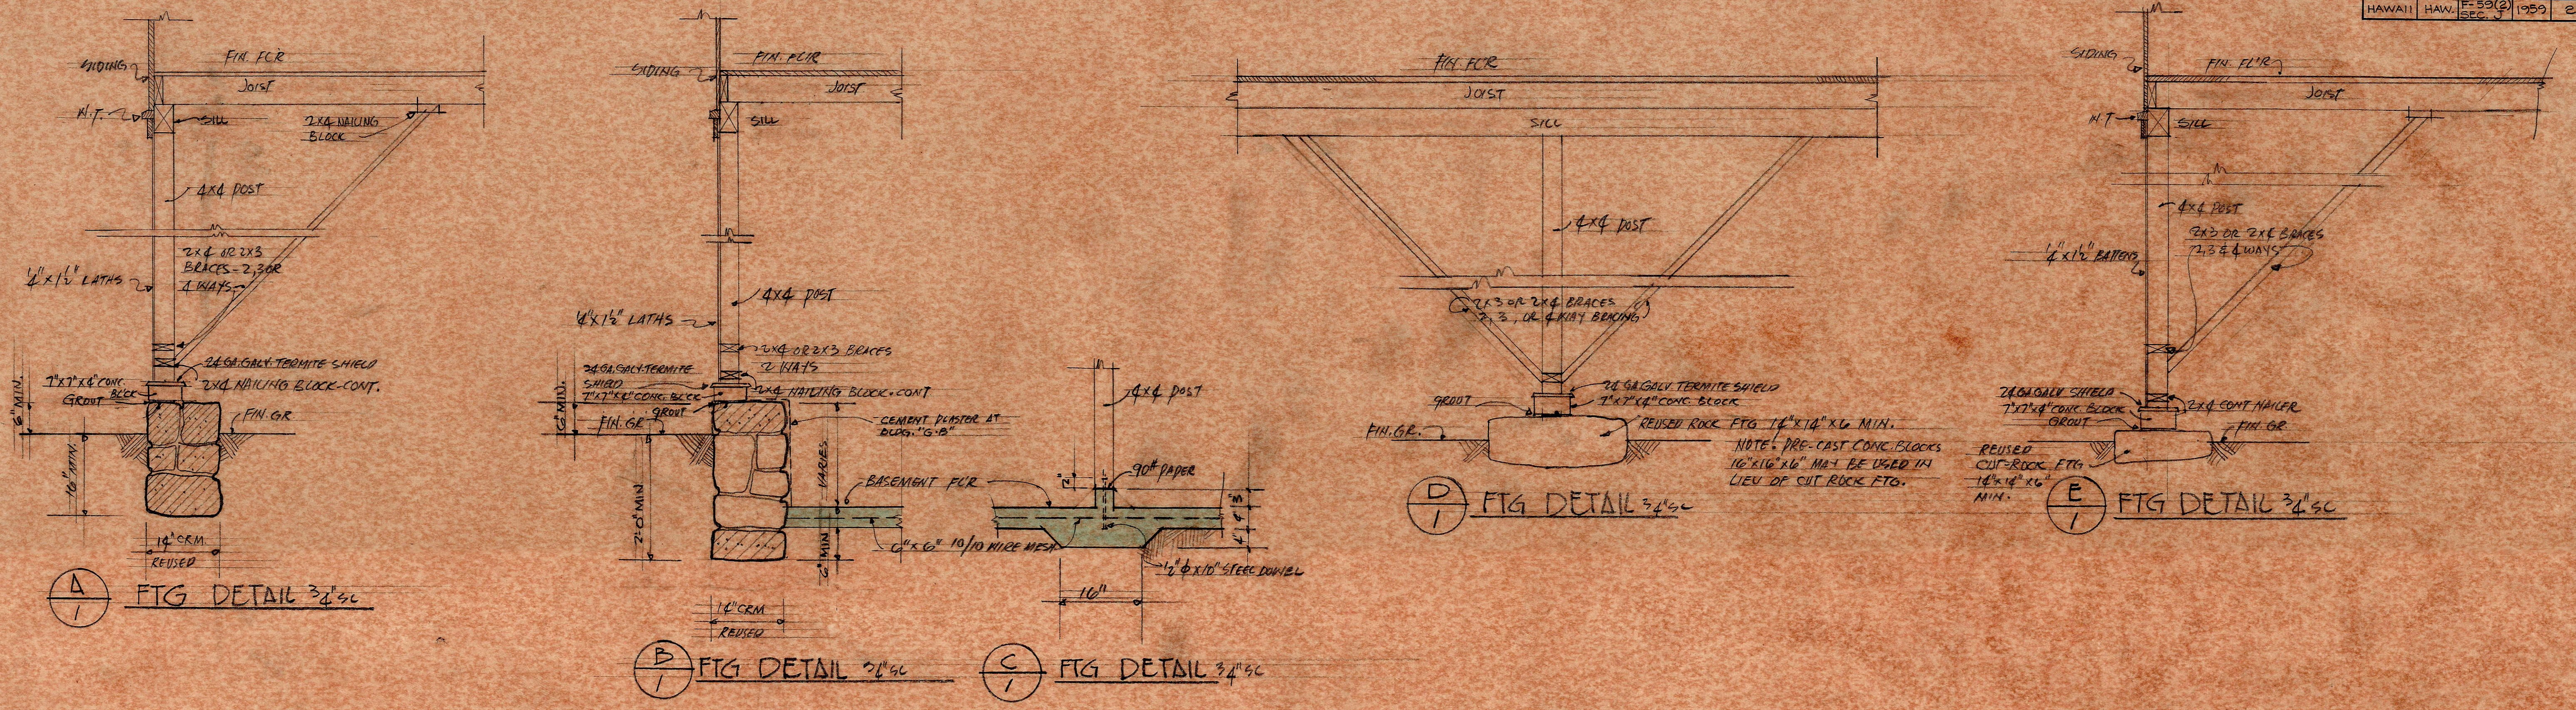

DATE: _____

ORIGINAL PLAN: _____

NOTES: _____

QUANTITIES CHECKED BY: _____

NO. _____

LEGEND

10.03 = EXISTING GROUND ELEVATION

10.03 = NEW CONC. WORK

10.03 = NEW LOCATION OF BLDGS.

TERRITORIAL HIGHWAY DEPARTMENT

TERRITORY OF HAWAII

RELOCATION AND REHABILITATION

OF FRAME BUILDINGS

OWNER: CESAR GOMES

1518 PELE STREET, HON., T.H.


TAX MAP KEY 2-1-21-25

LUNALILO FREEWAY - P-59(2) SECT. J

1959

SHEET No. 1 OF 10 SHEETS

FED. ROAD DIST. NO.	STATE	FED. AID PROJ. NO.	FISCAL YEAR	SHEET NO.	TOTAL SHEETS
HAWAII	HAW	553(2)	1959	4	11

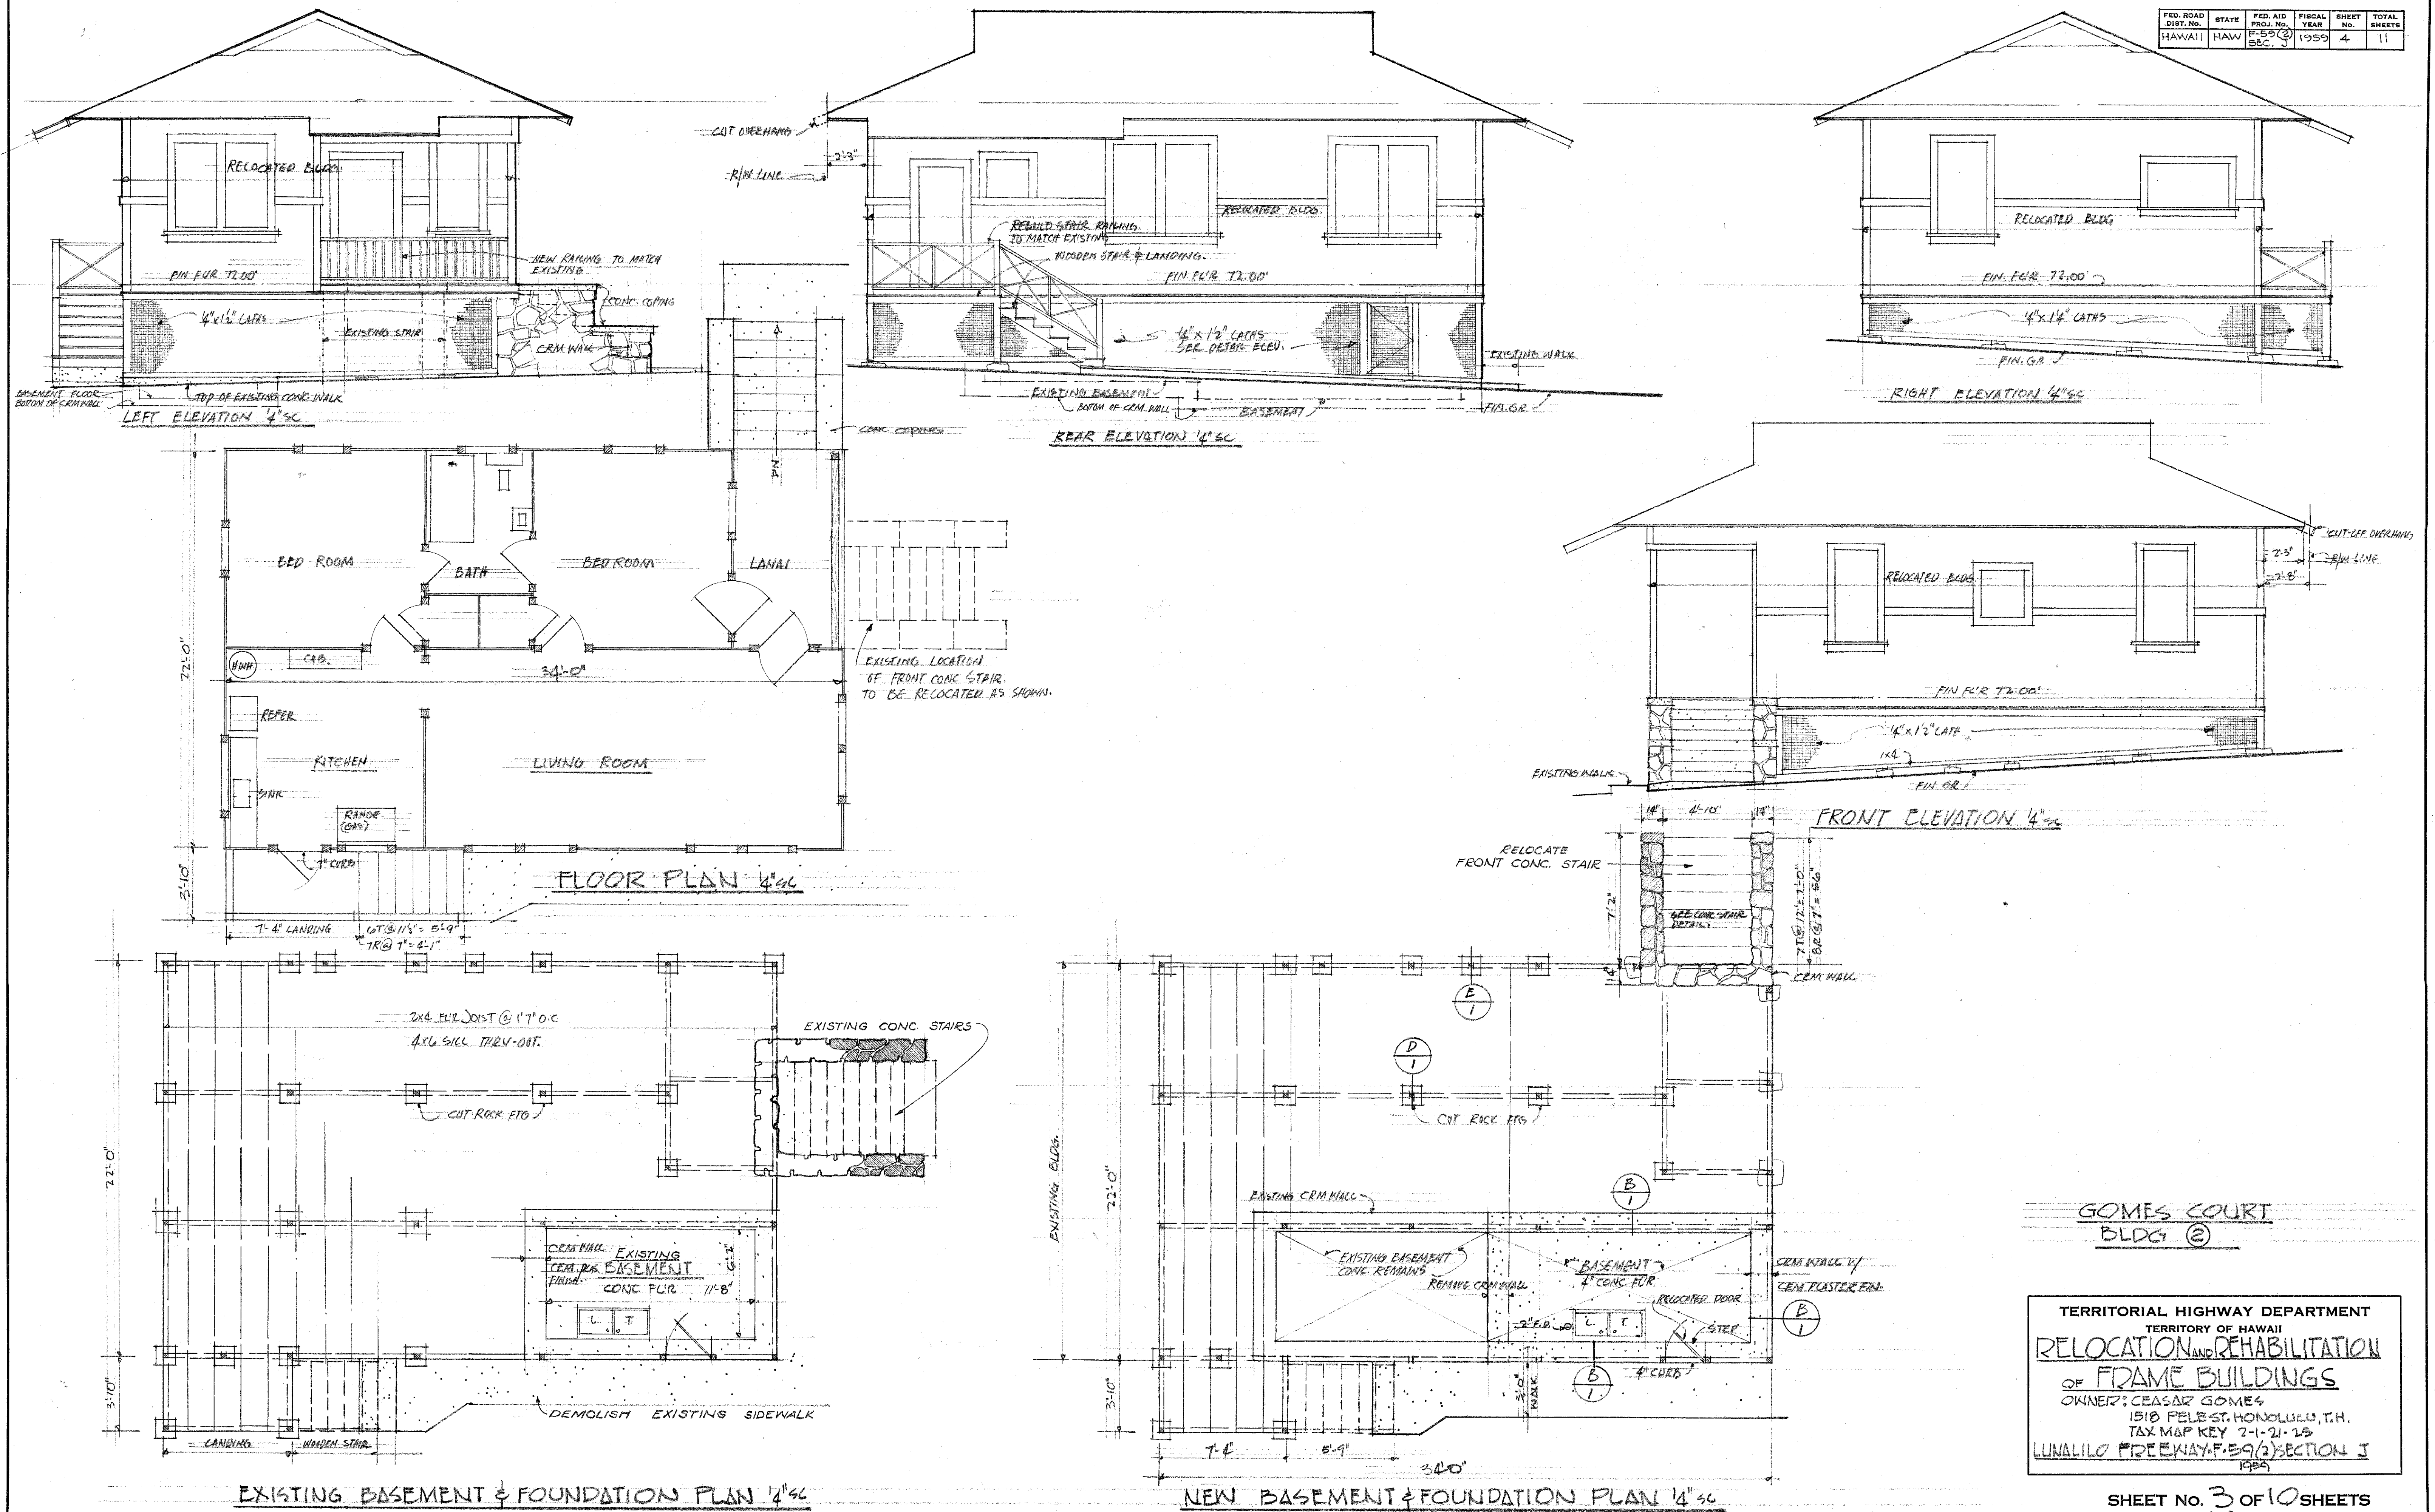






SURVEY PLOTTED BY	DATE
DESIGNED BY	
TRACED BY	
QUANTITIES BY	
NOTE BOOK	
CHECKED BY	
NO.	

GOMES COURT BLDG ②

TERRITORIAL HIGHWAY DEPARTMENT
TERRITORY OF HAWAII
RELOCATION AND REHABILITATION OF FRAME BUILDINGS
OWNER: CESAR GOMES
1510 FELEST, HONOLULU, T.H.
TAX MAP KEY 2-1-21-25
LUNALILO FREEWAY-F-59(2) SECTION J
1959

SHEET NO. 3 OF 10 SHEETS


GARAGE DETAILS
 SC. AS NOTED

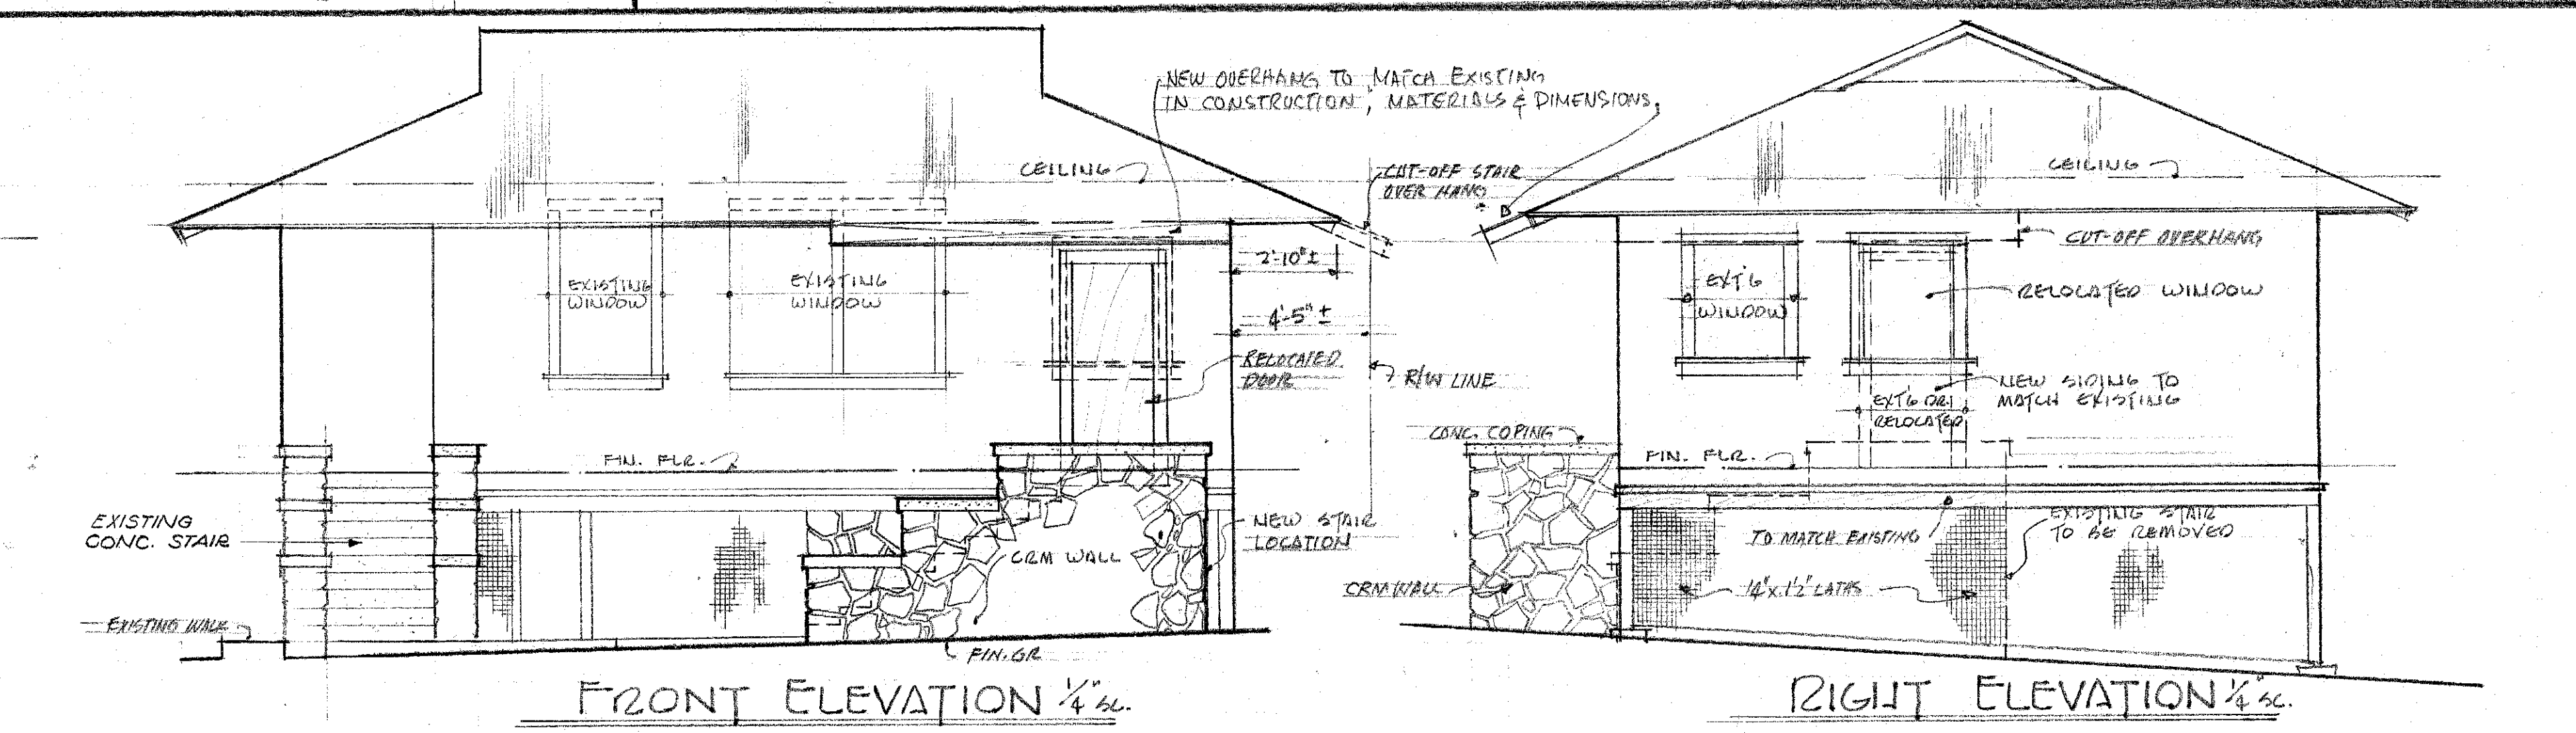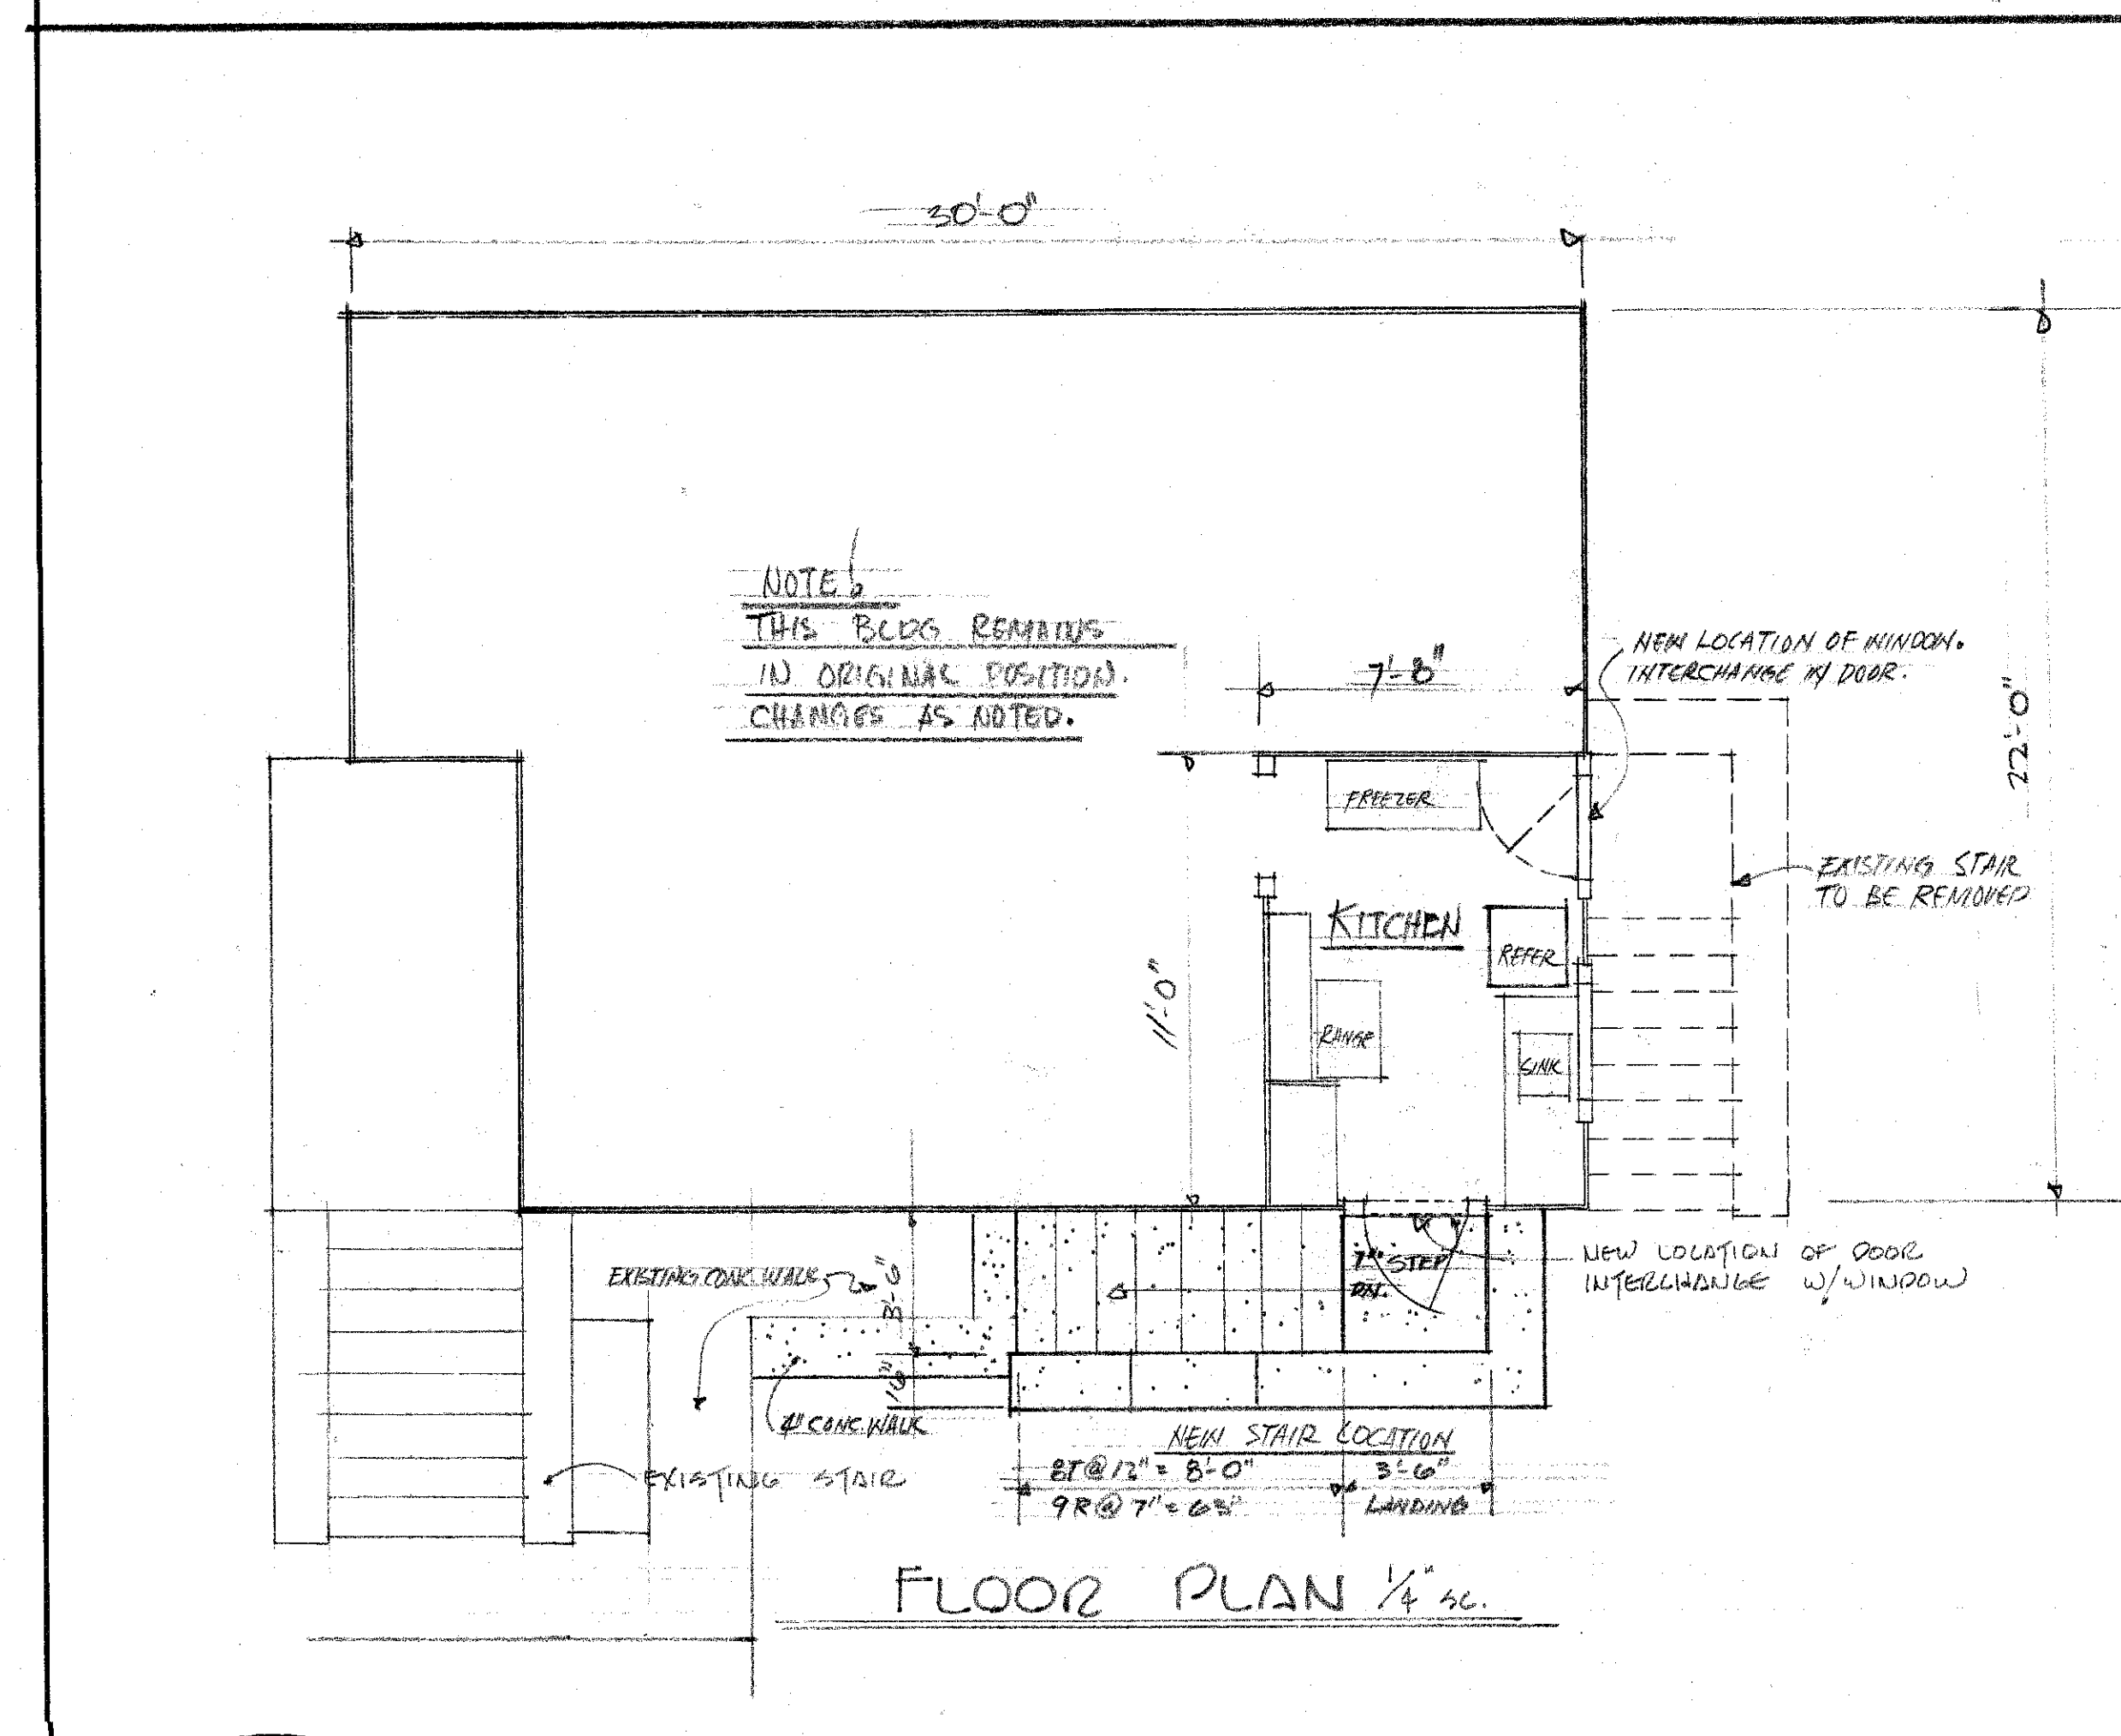
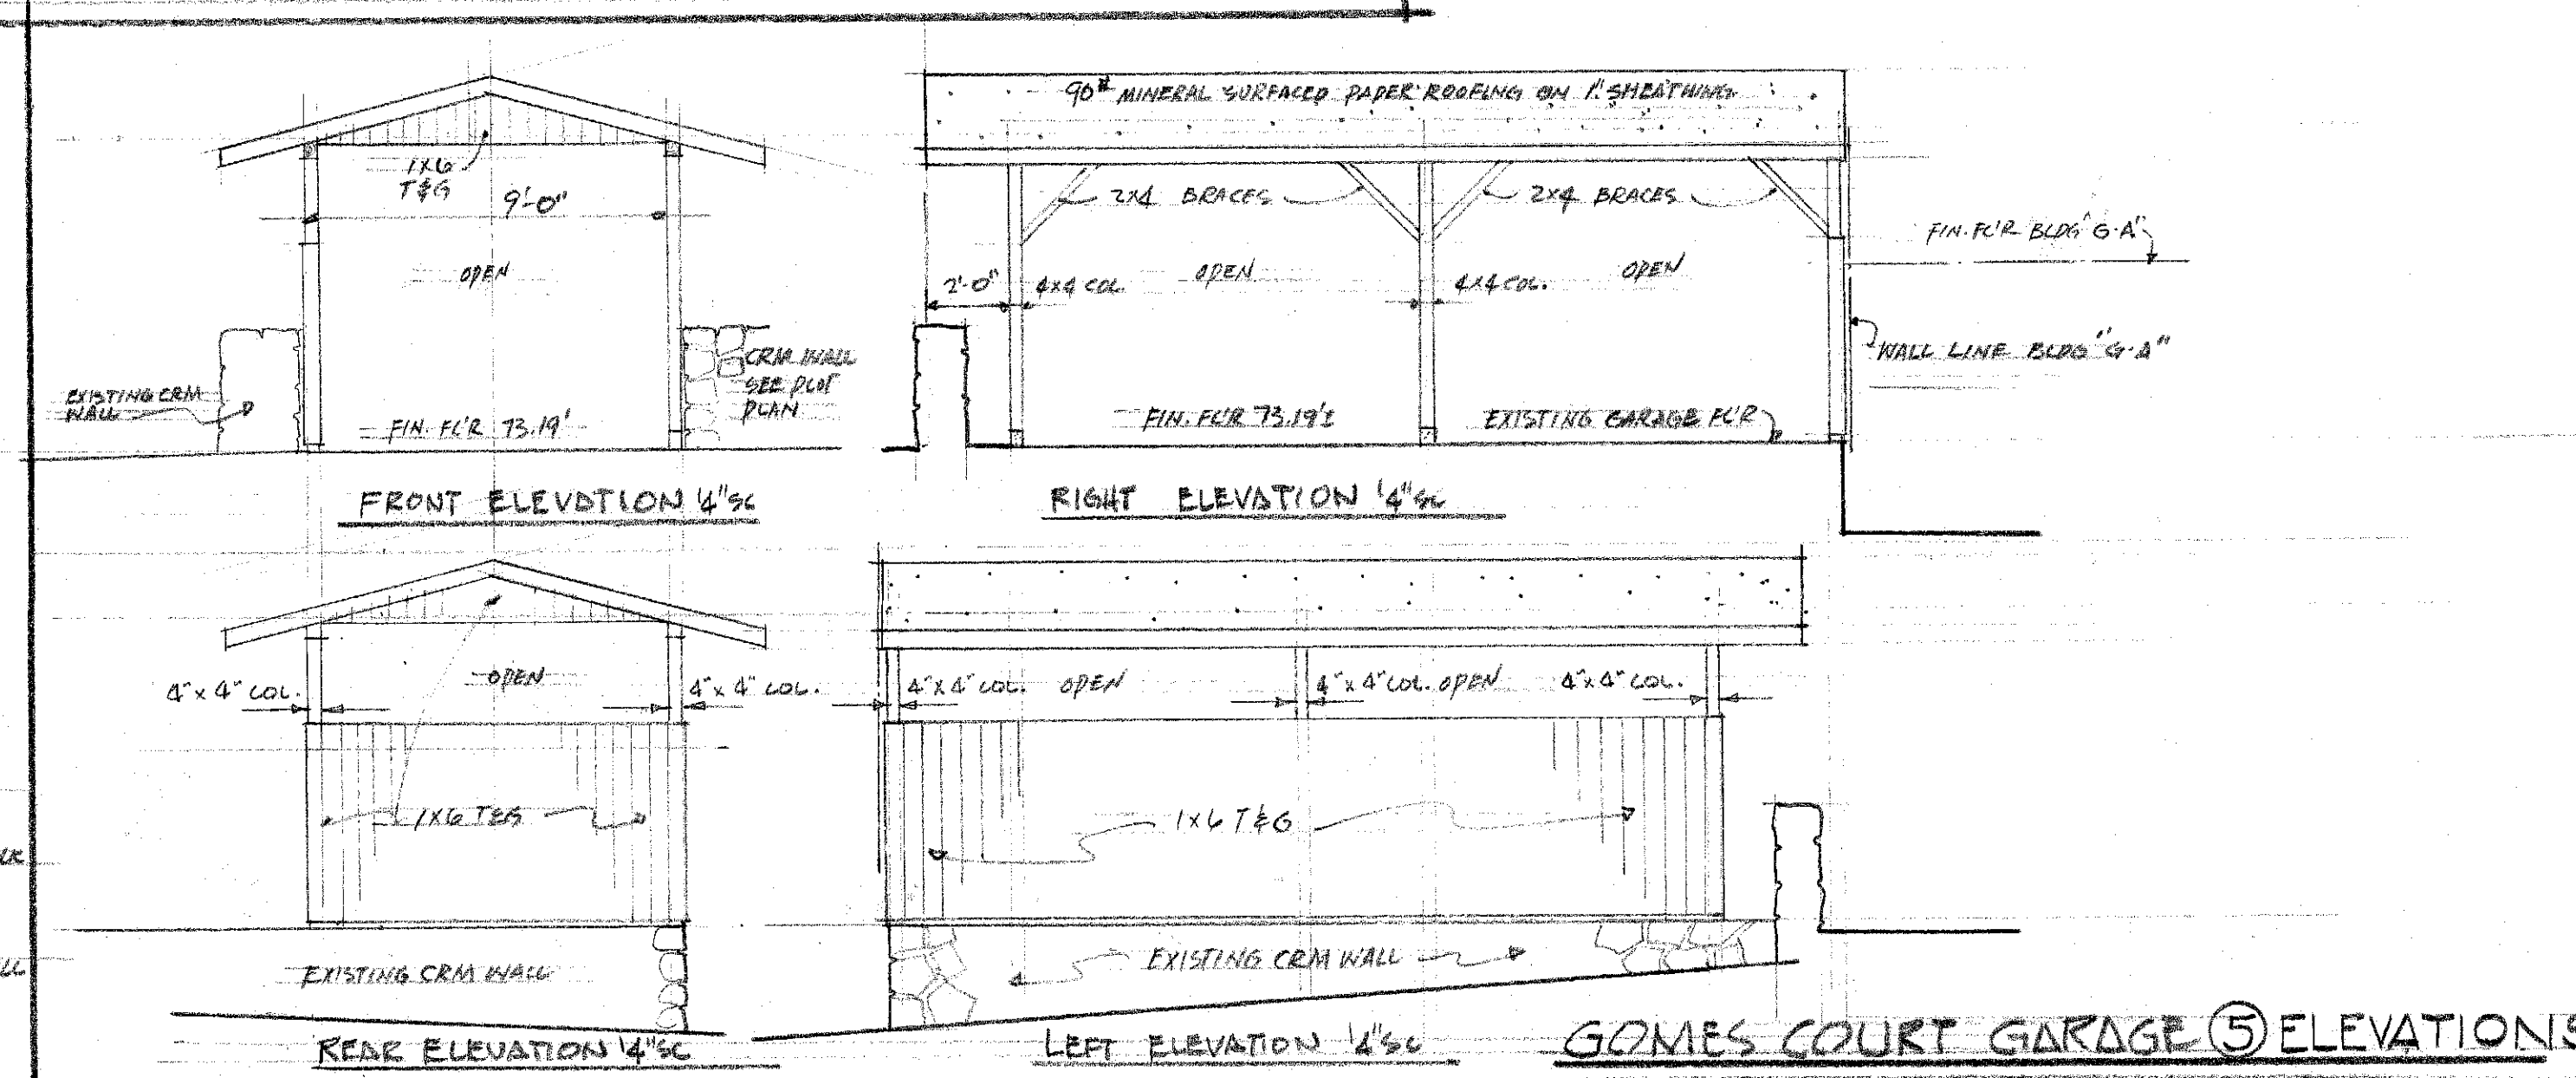
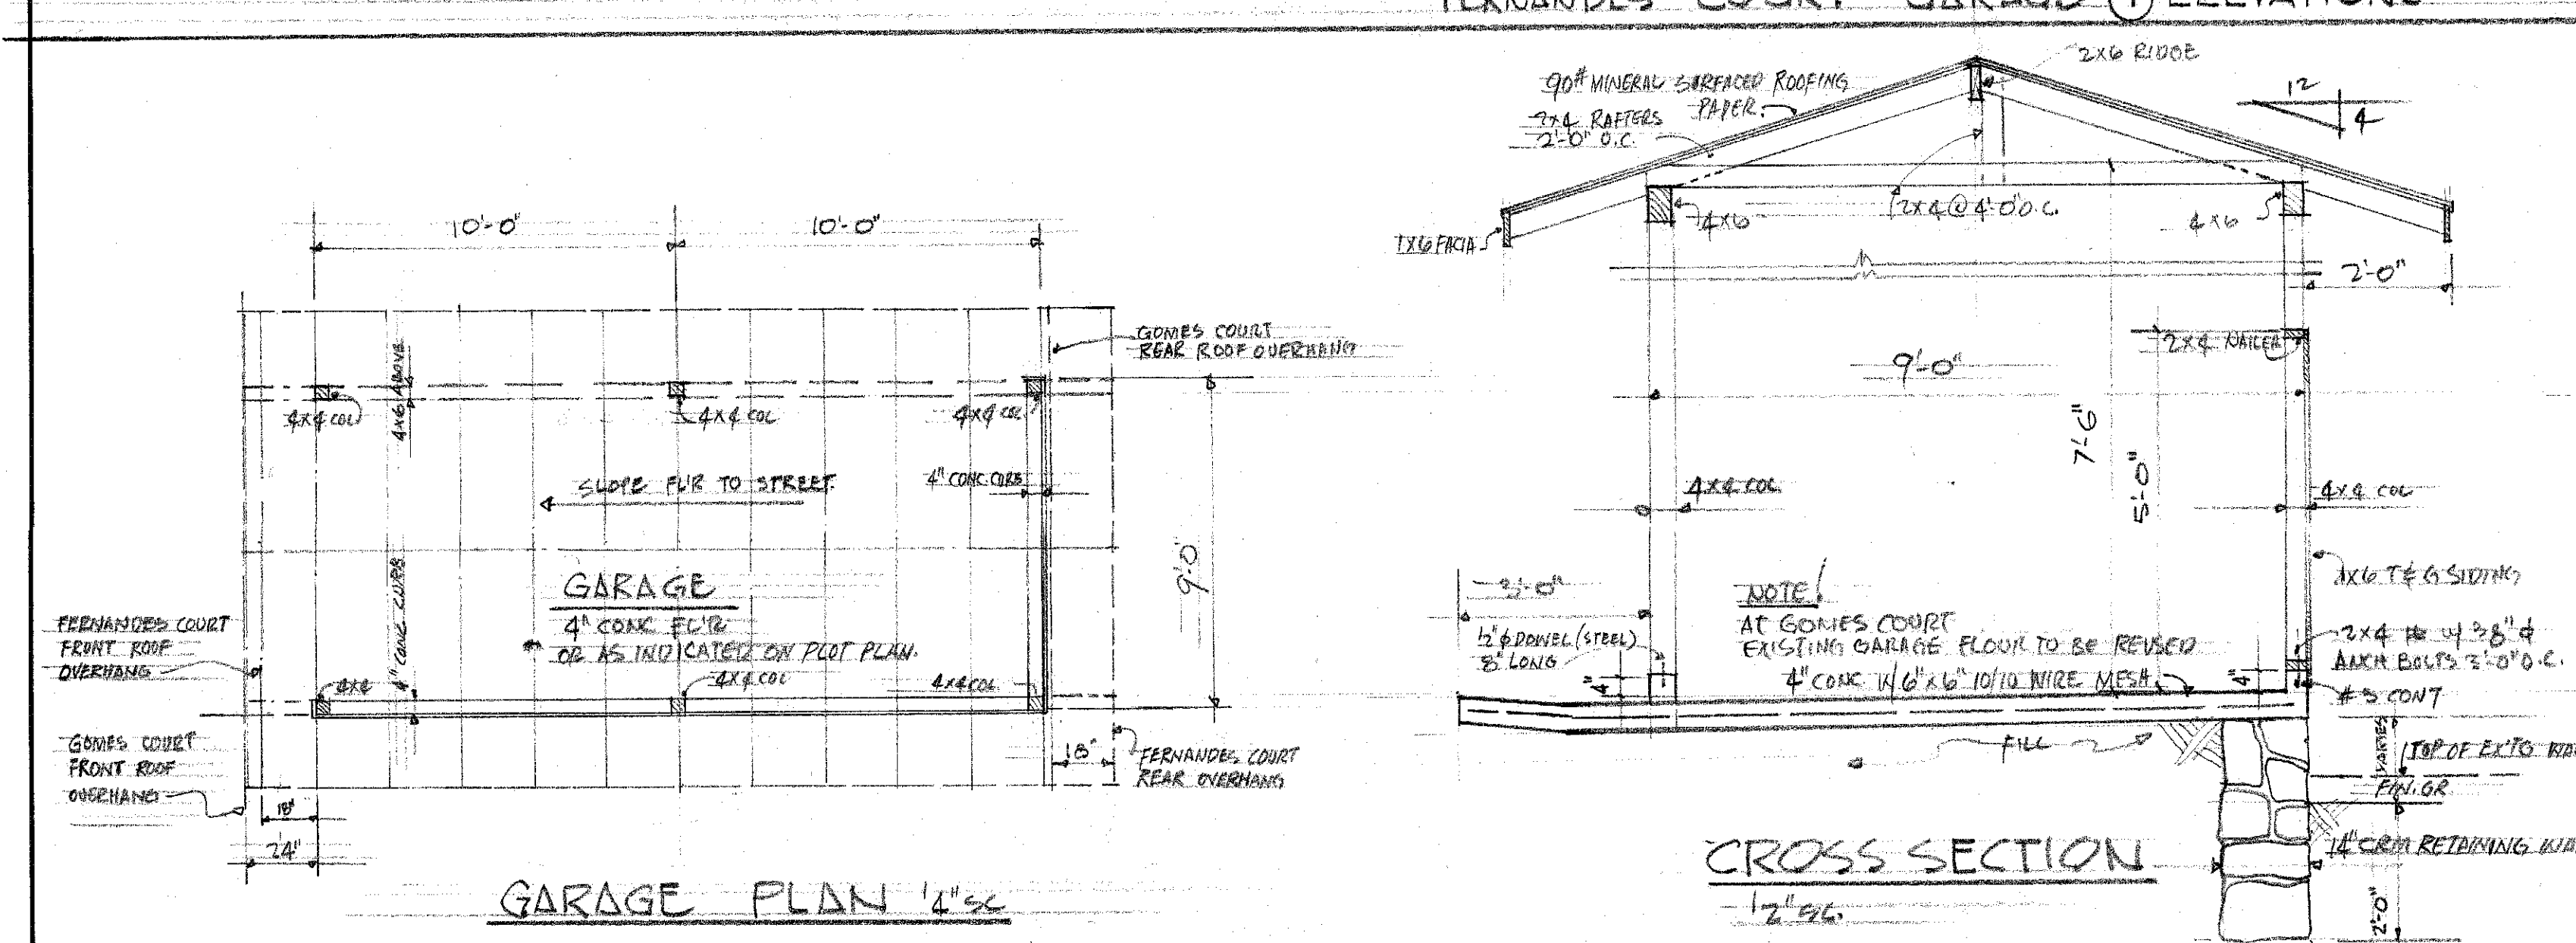
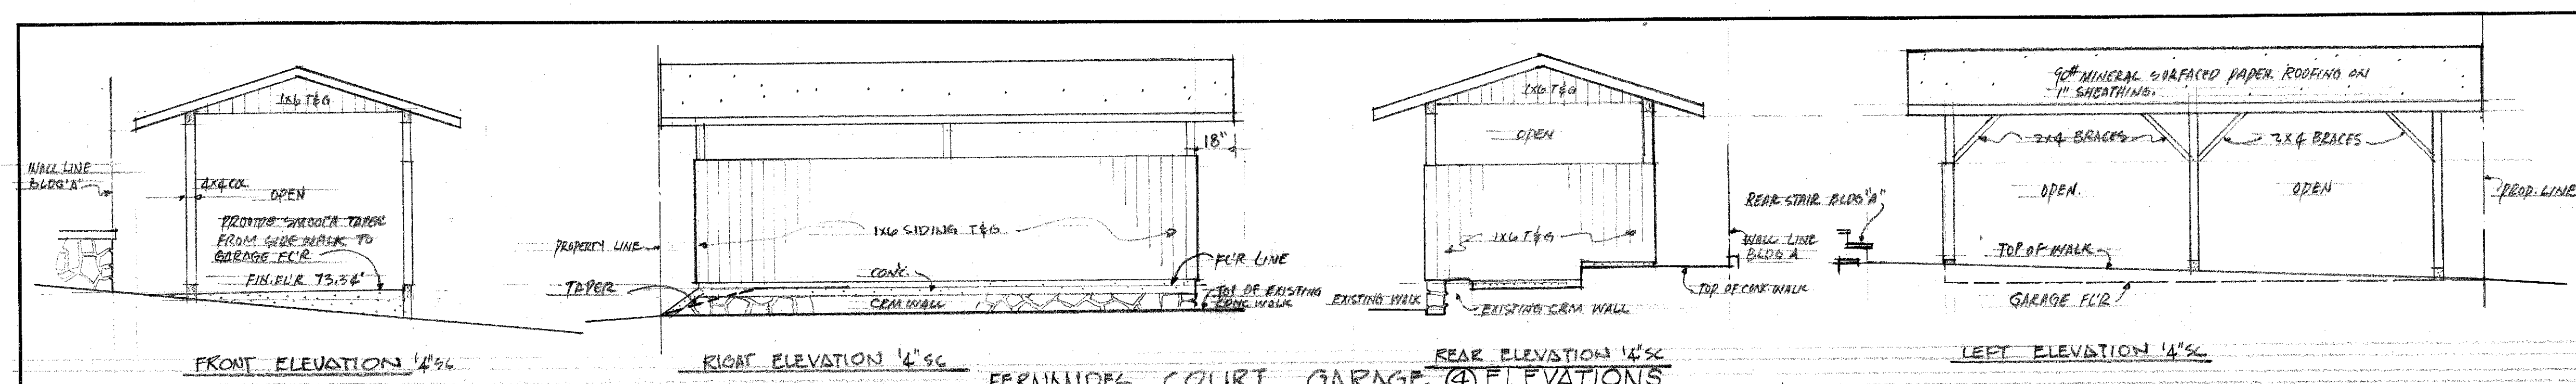


GOMES COURT
BLDG ①

TERRITORIAL HIGHWAY DEPARTMENT
TERRITORY OF HAWAII
RELOCATION AND REHABILITATION
OF FRAME BUILDINGS
OWNER: CESAR GOMES
1818 PILE ST HONOLULU, TH.
TAX MAP KEY 2-1-21-25
LUALUO FREEWAY F.59-2) SECTION - I.
1959

SHEET No. 4 OF 10 SHEETS

ORIGINAL PLAN	SURVEY PLOTTED BY _____	DATE _____
	DESIGNED BY _____	"
	DRAWN BY _____	"
	TRACED BY _____	"
NOTE BOOK	QUANTITIES BY _____	"
	QUANTITIES CHECKED BY _____	"
No. _____	CHECKED BY _____	"

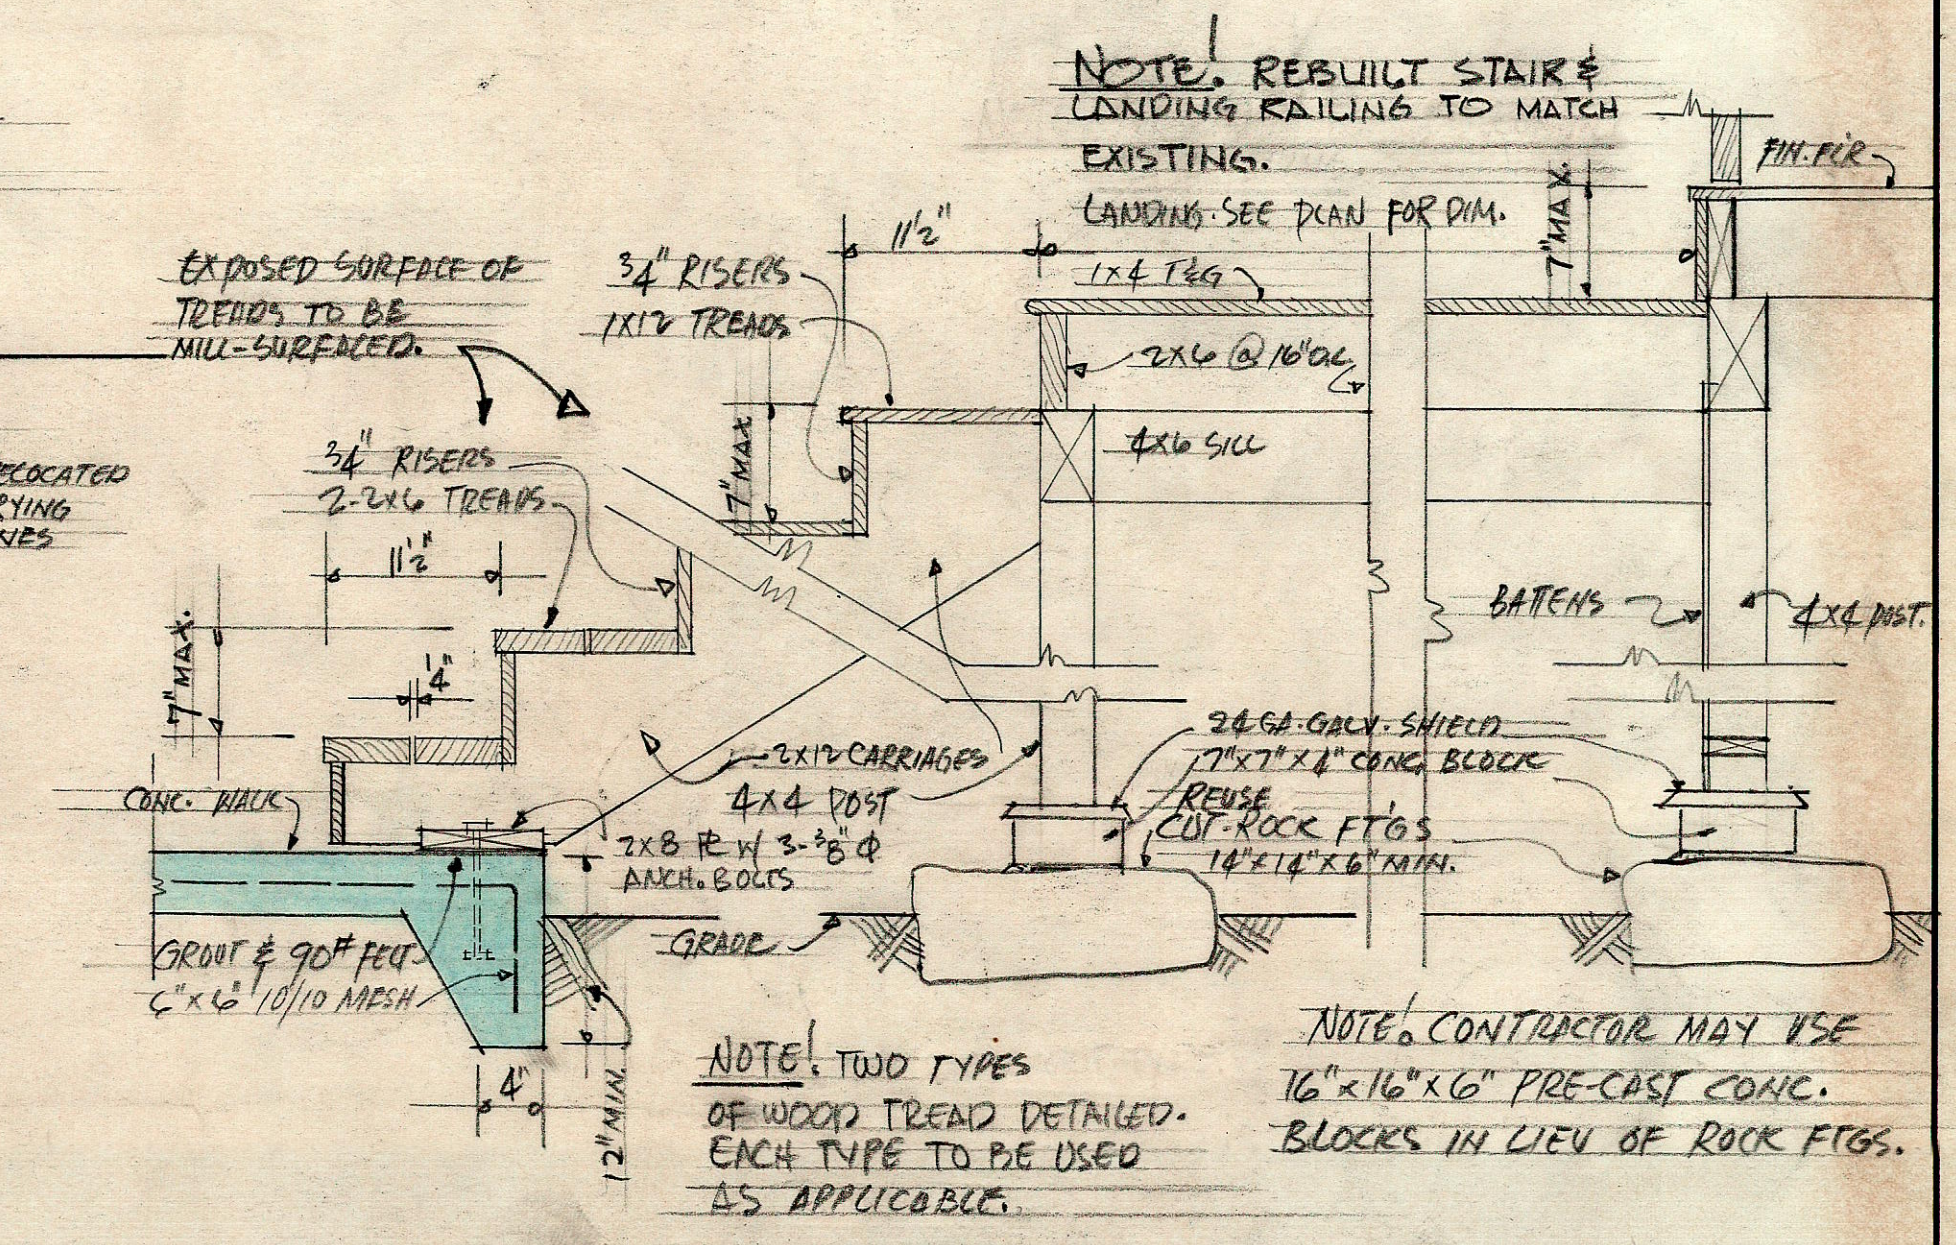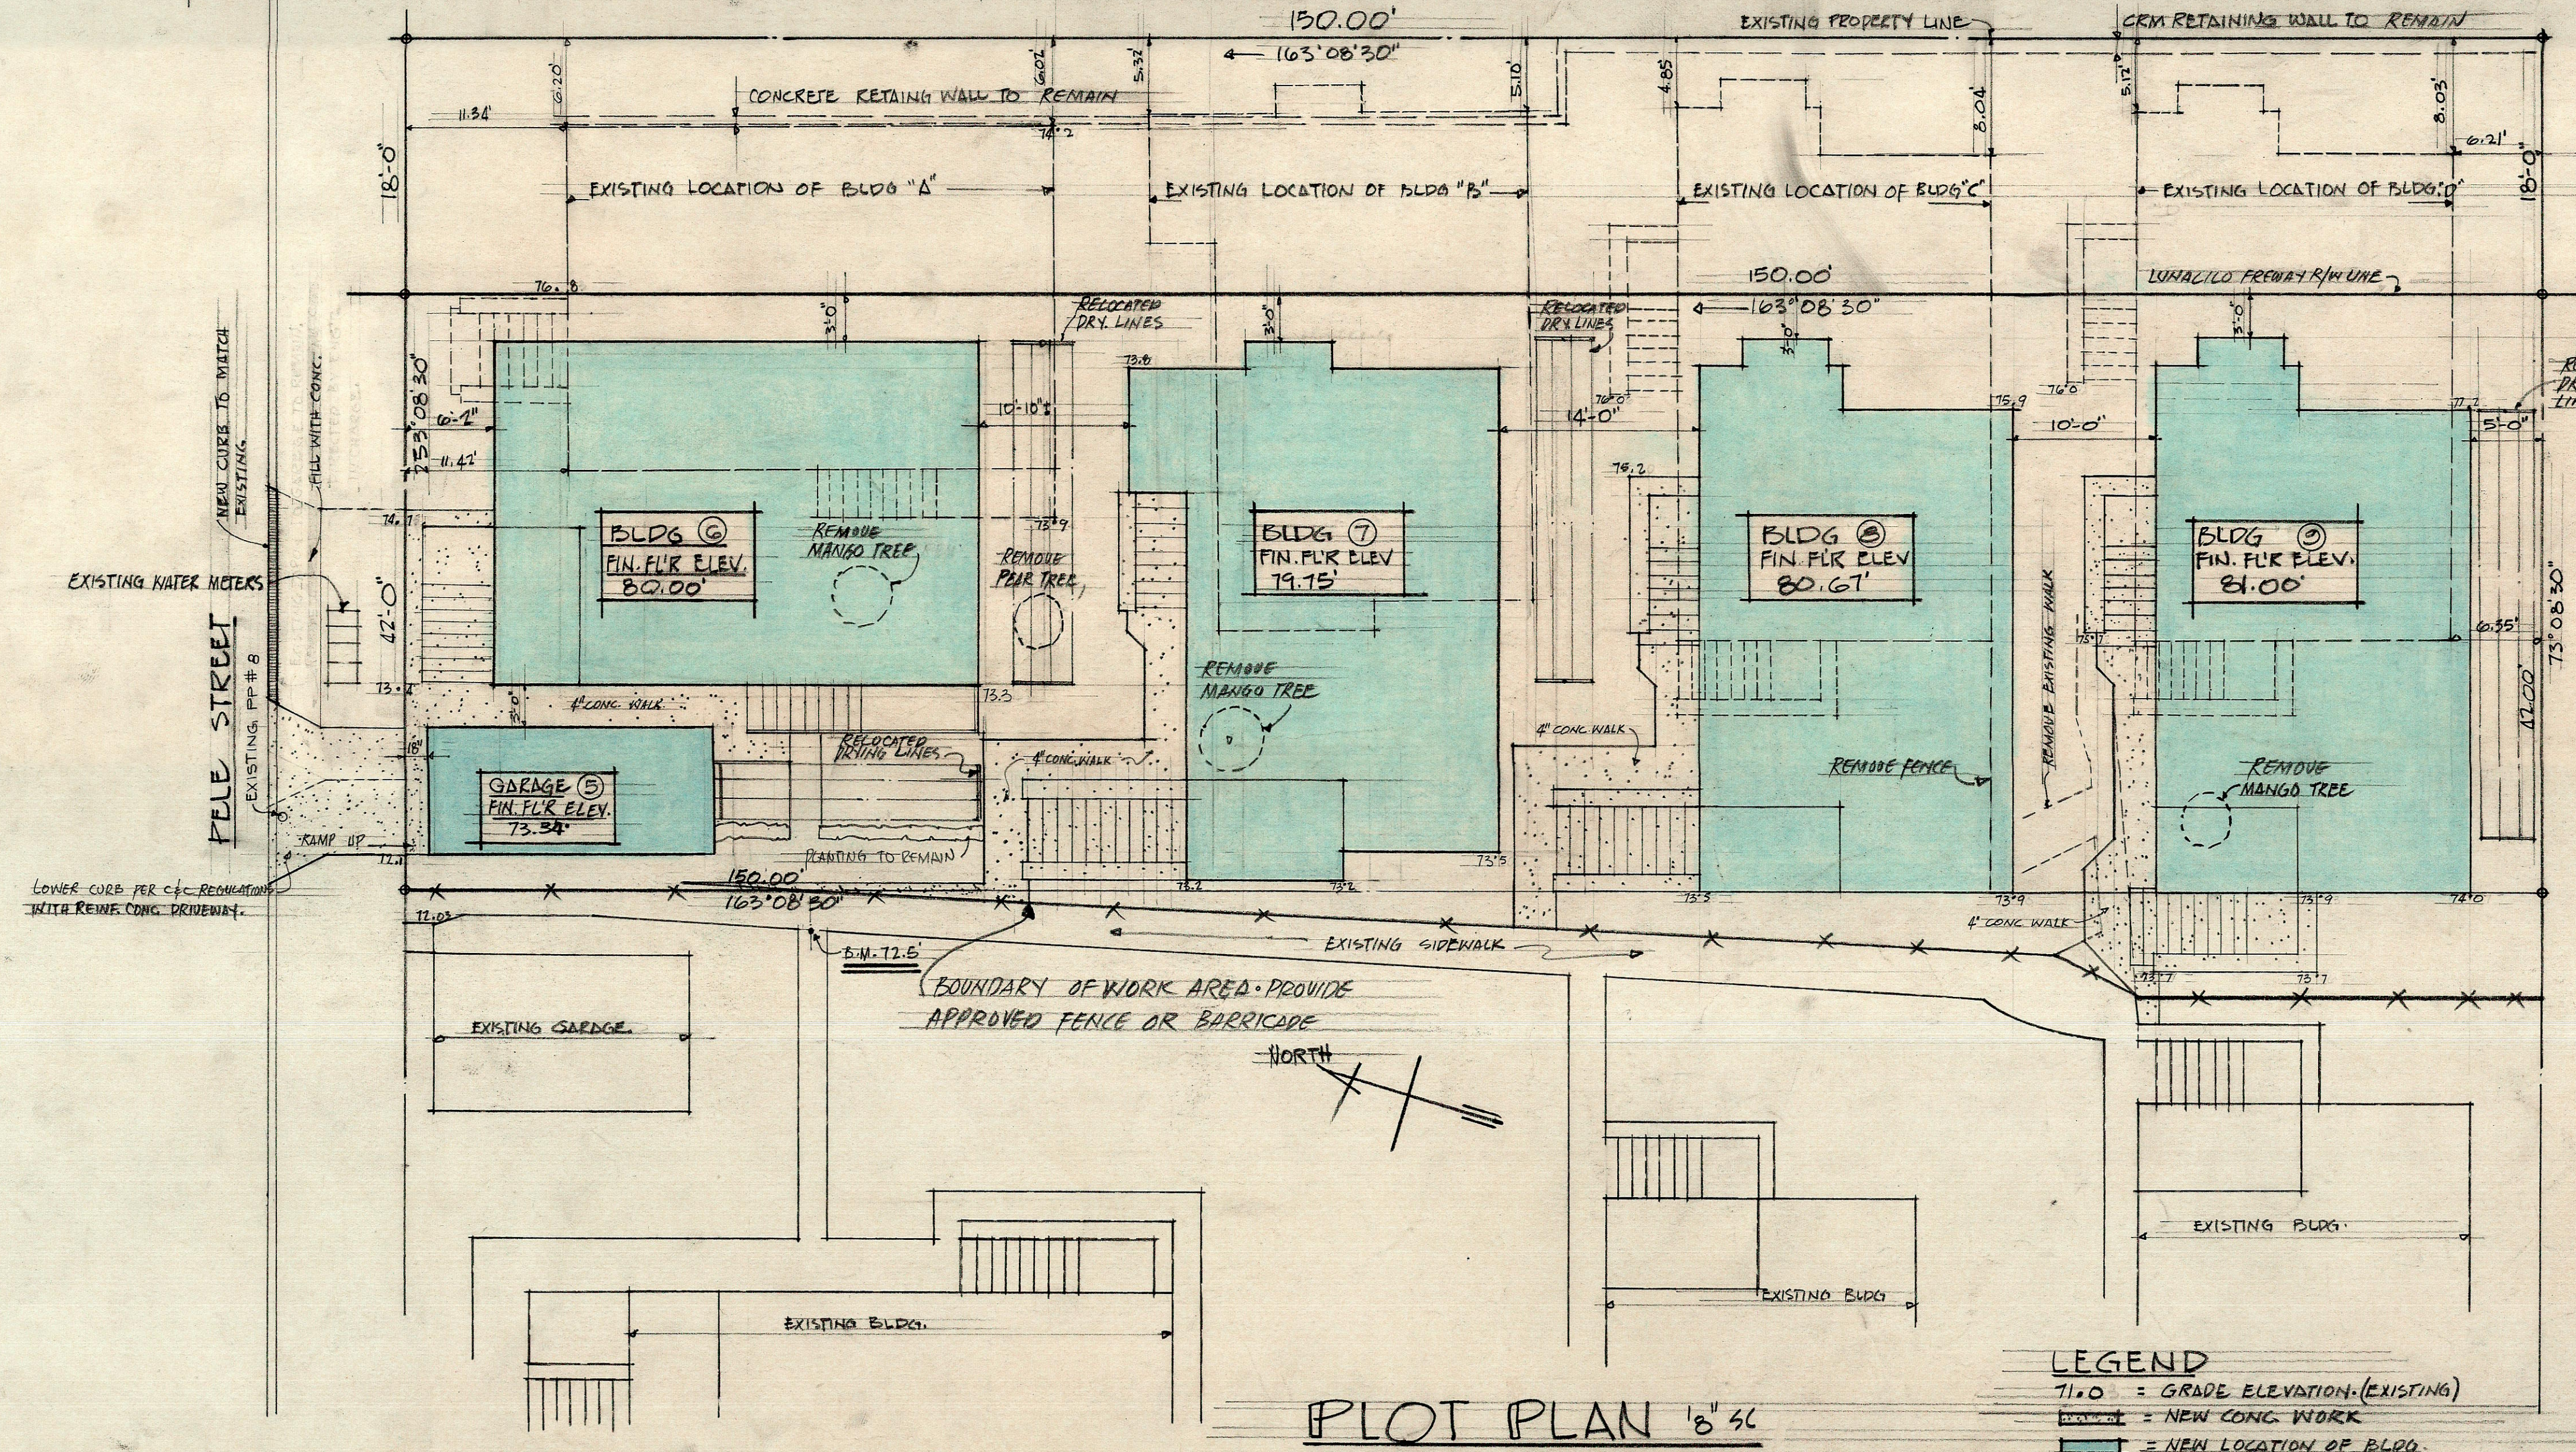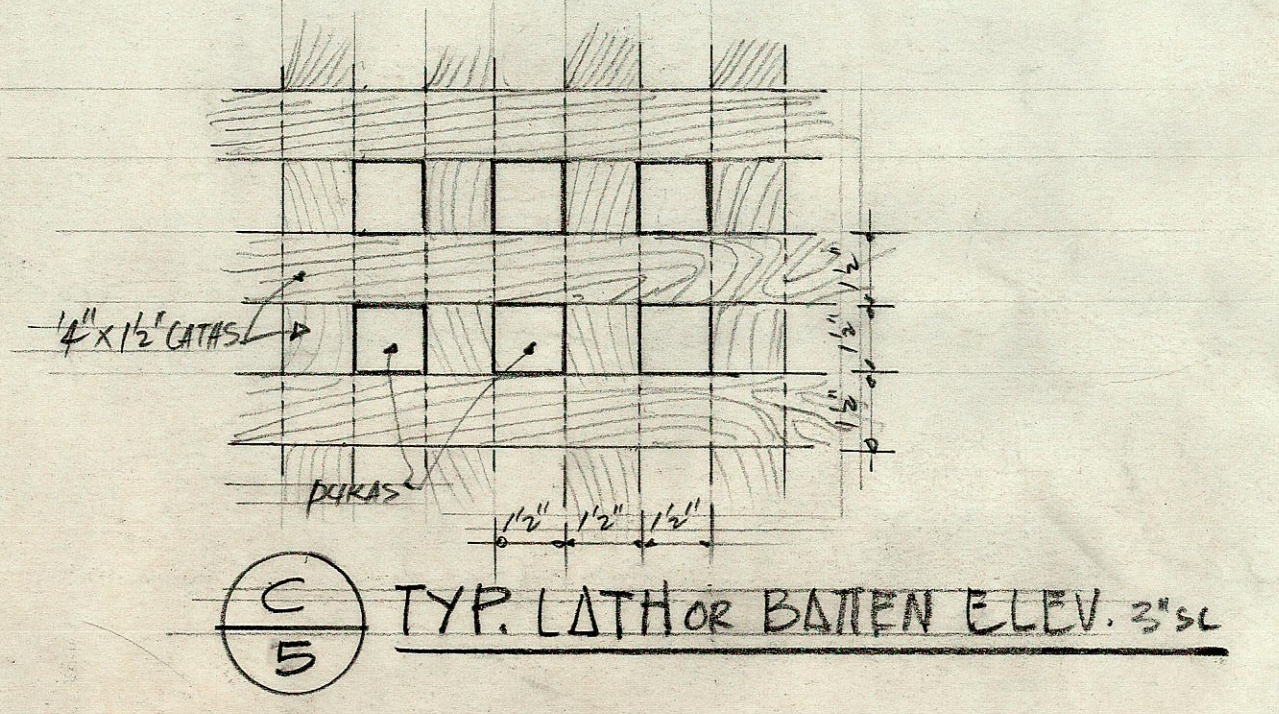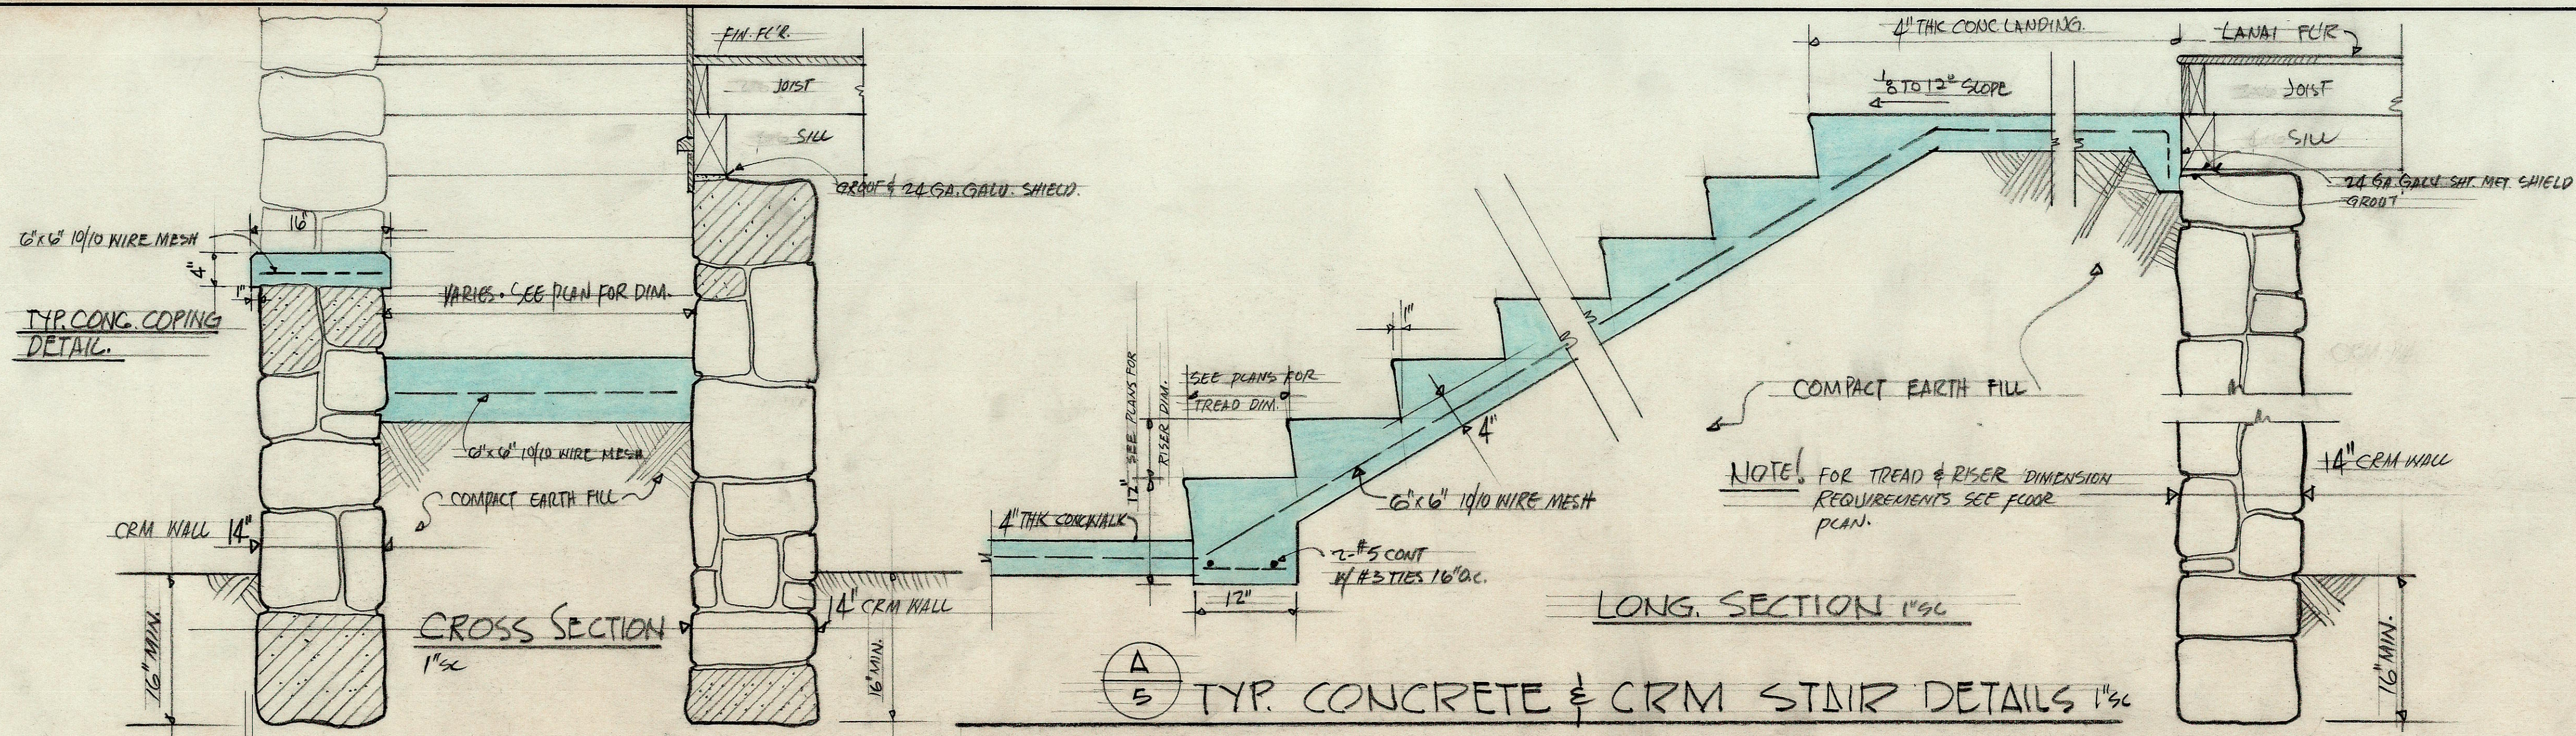

DATE: _____

SURVEY PLOTTED BY: _____

ORIGINAL PLAN: _____

TRACED BY: _____

QUANTITIES CHECKED BY: _____








NO. _____

TERRITORIAL HIGHWAY DEPARTMENT
TERRITORY OF HAWAII
RELOCATION AND REHABILITATION
OF FRAME BUILDINGS
 OWNER: JOSE FERNANDES
 1521 PELE ST. HONOLULU, T.H.
 TAX MAP KEY 2-1-21-56
 LUNALILO FREEWAY, F.59(2) SECTION J
 1959

SHEET No. 5 OF 10 SHEETS

8673 (2). 6

ORIGINAL	SURVEY PLOTTED BY	DATE
PLAN	DESIGNED BY	"
	DRAWN BY	"
	TRACED BY	"
NOTE BOOK	QUANTITIES BY	"
No.	QUANTITIES CHECKED BY	"
	CHECKED BY	"

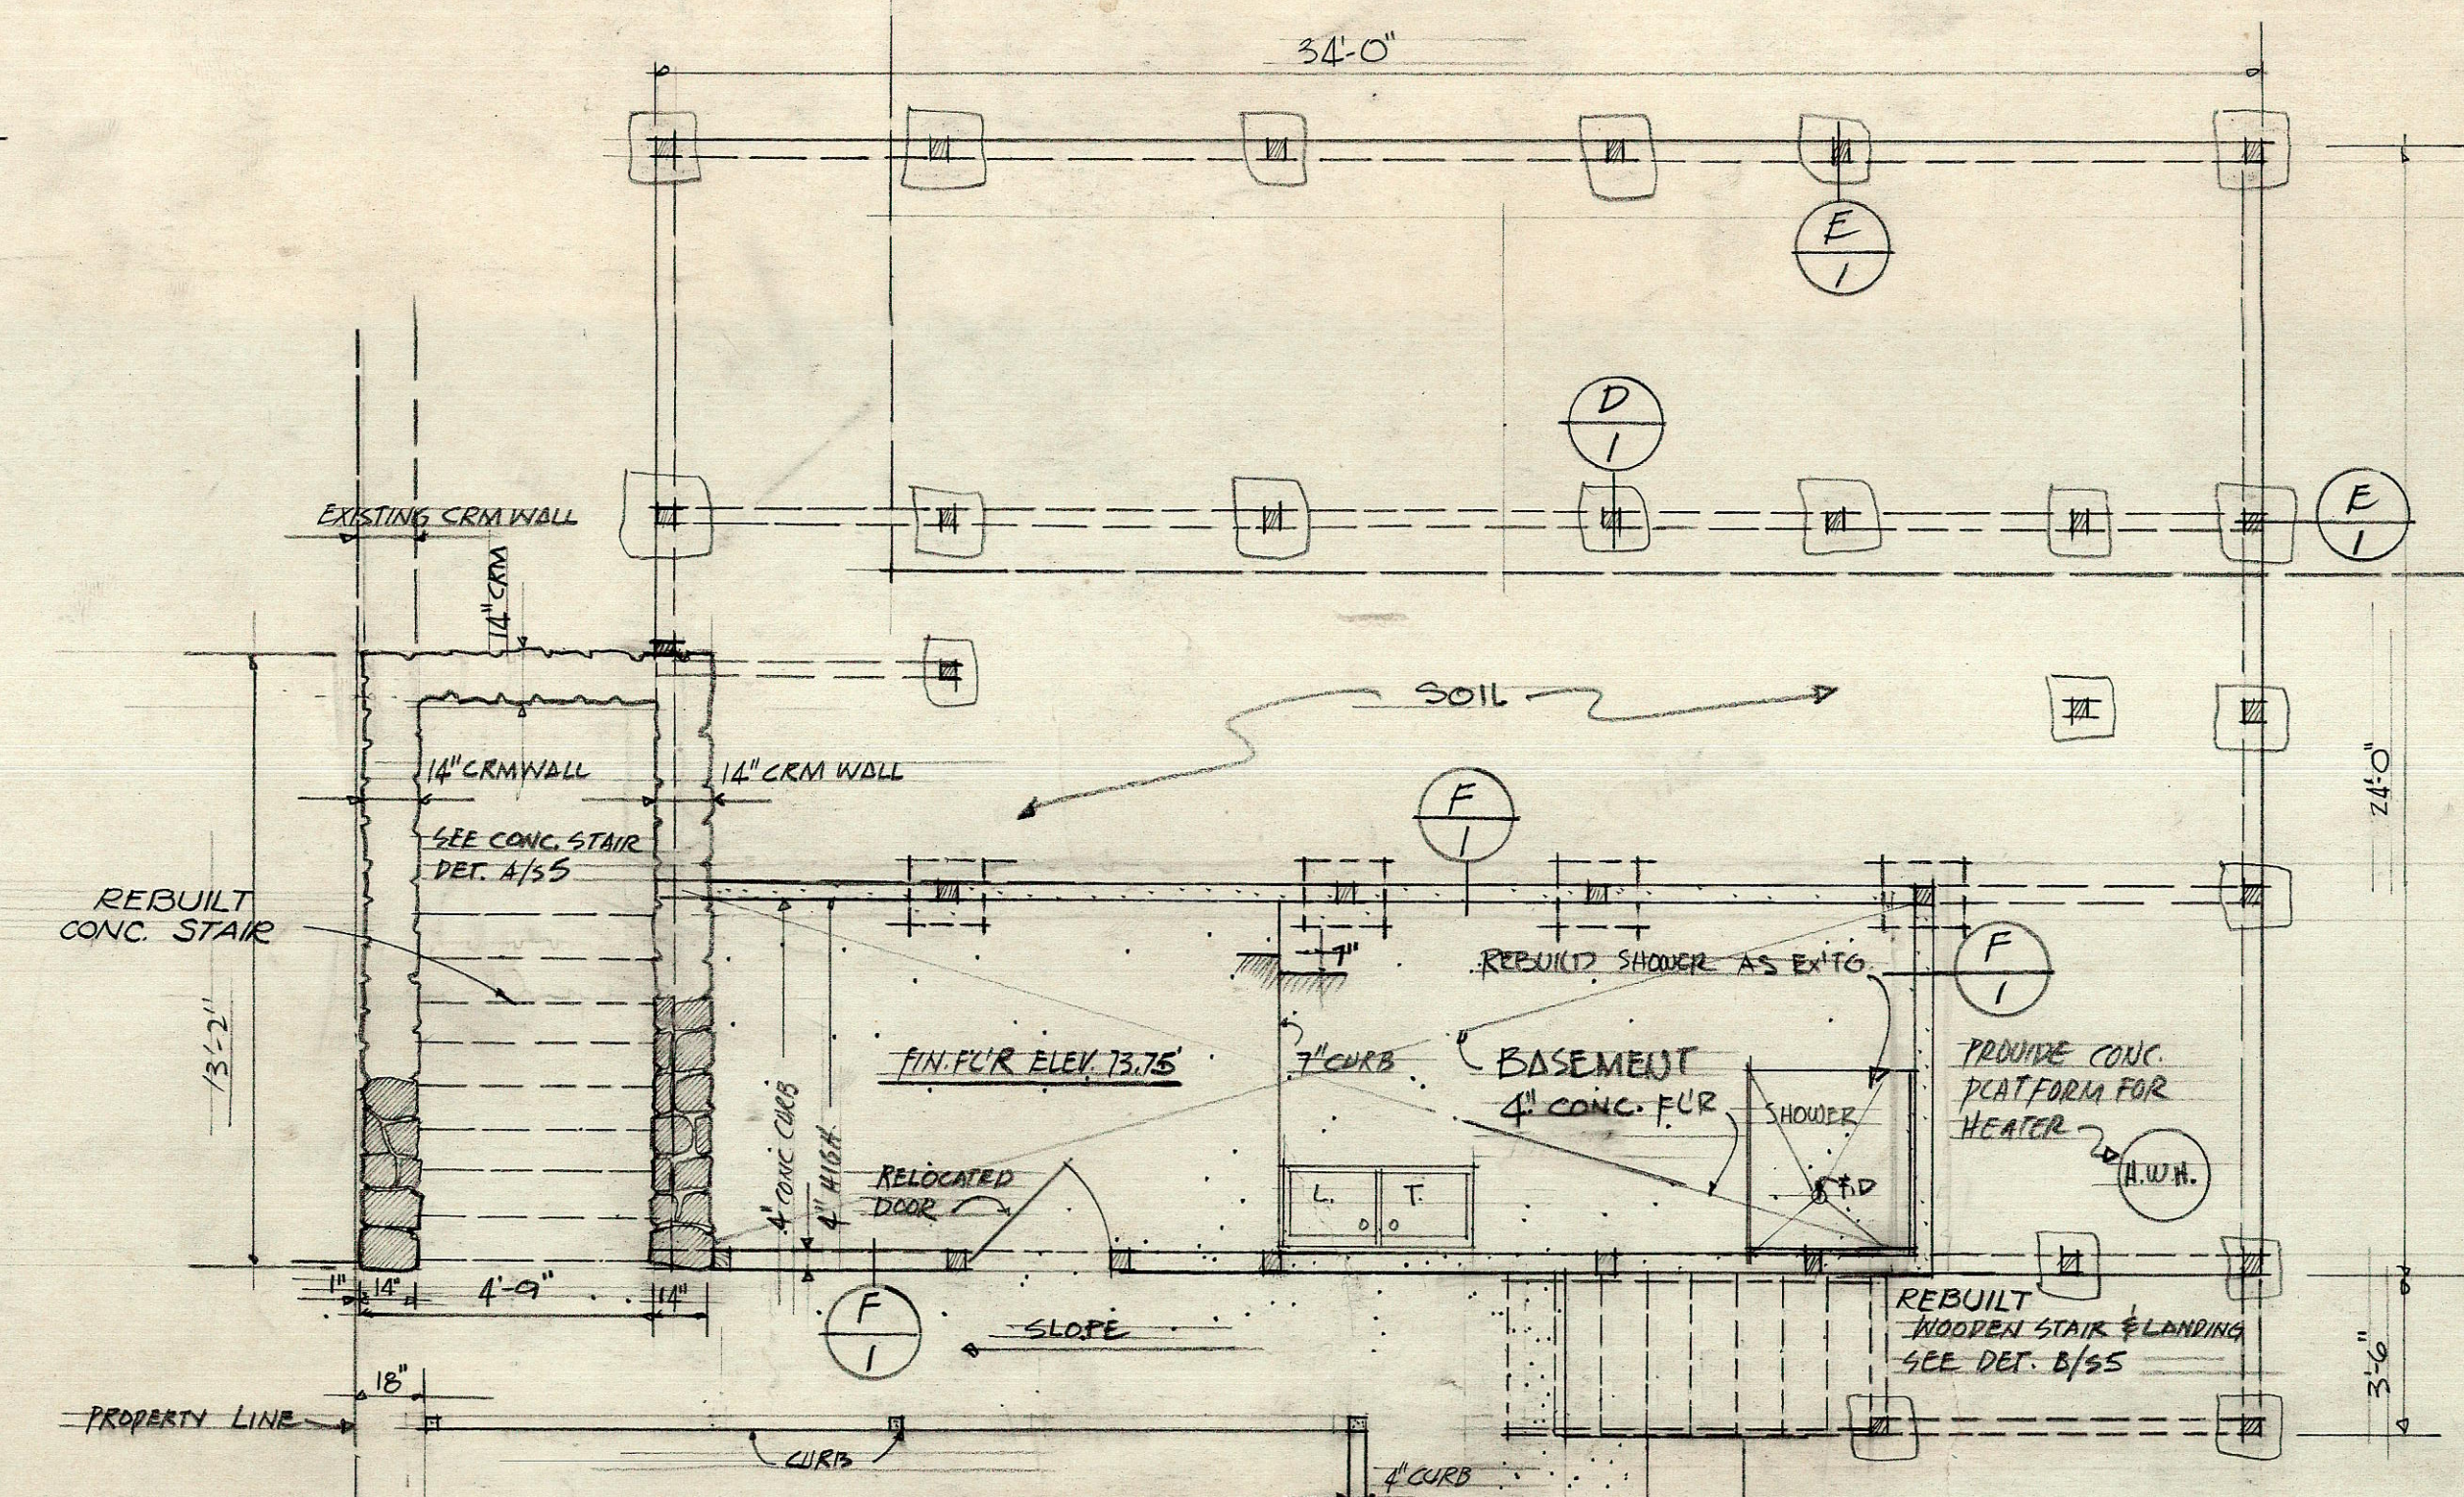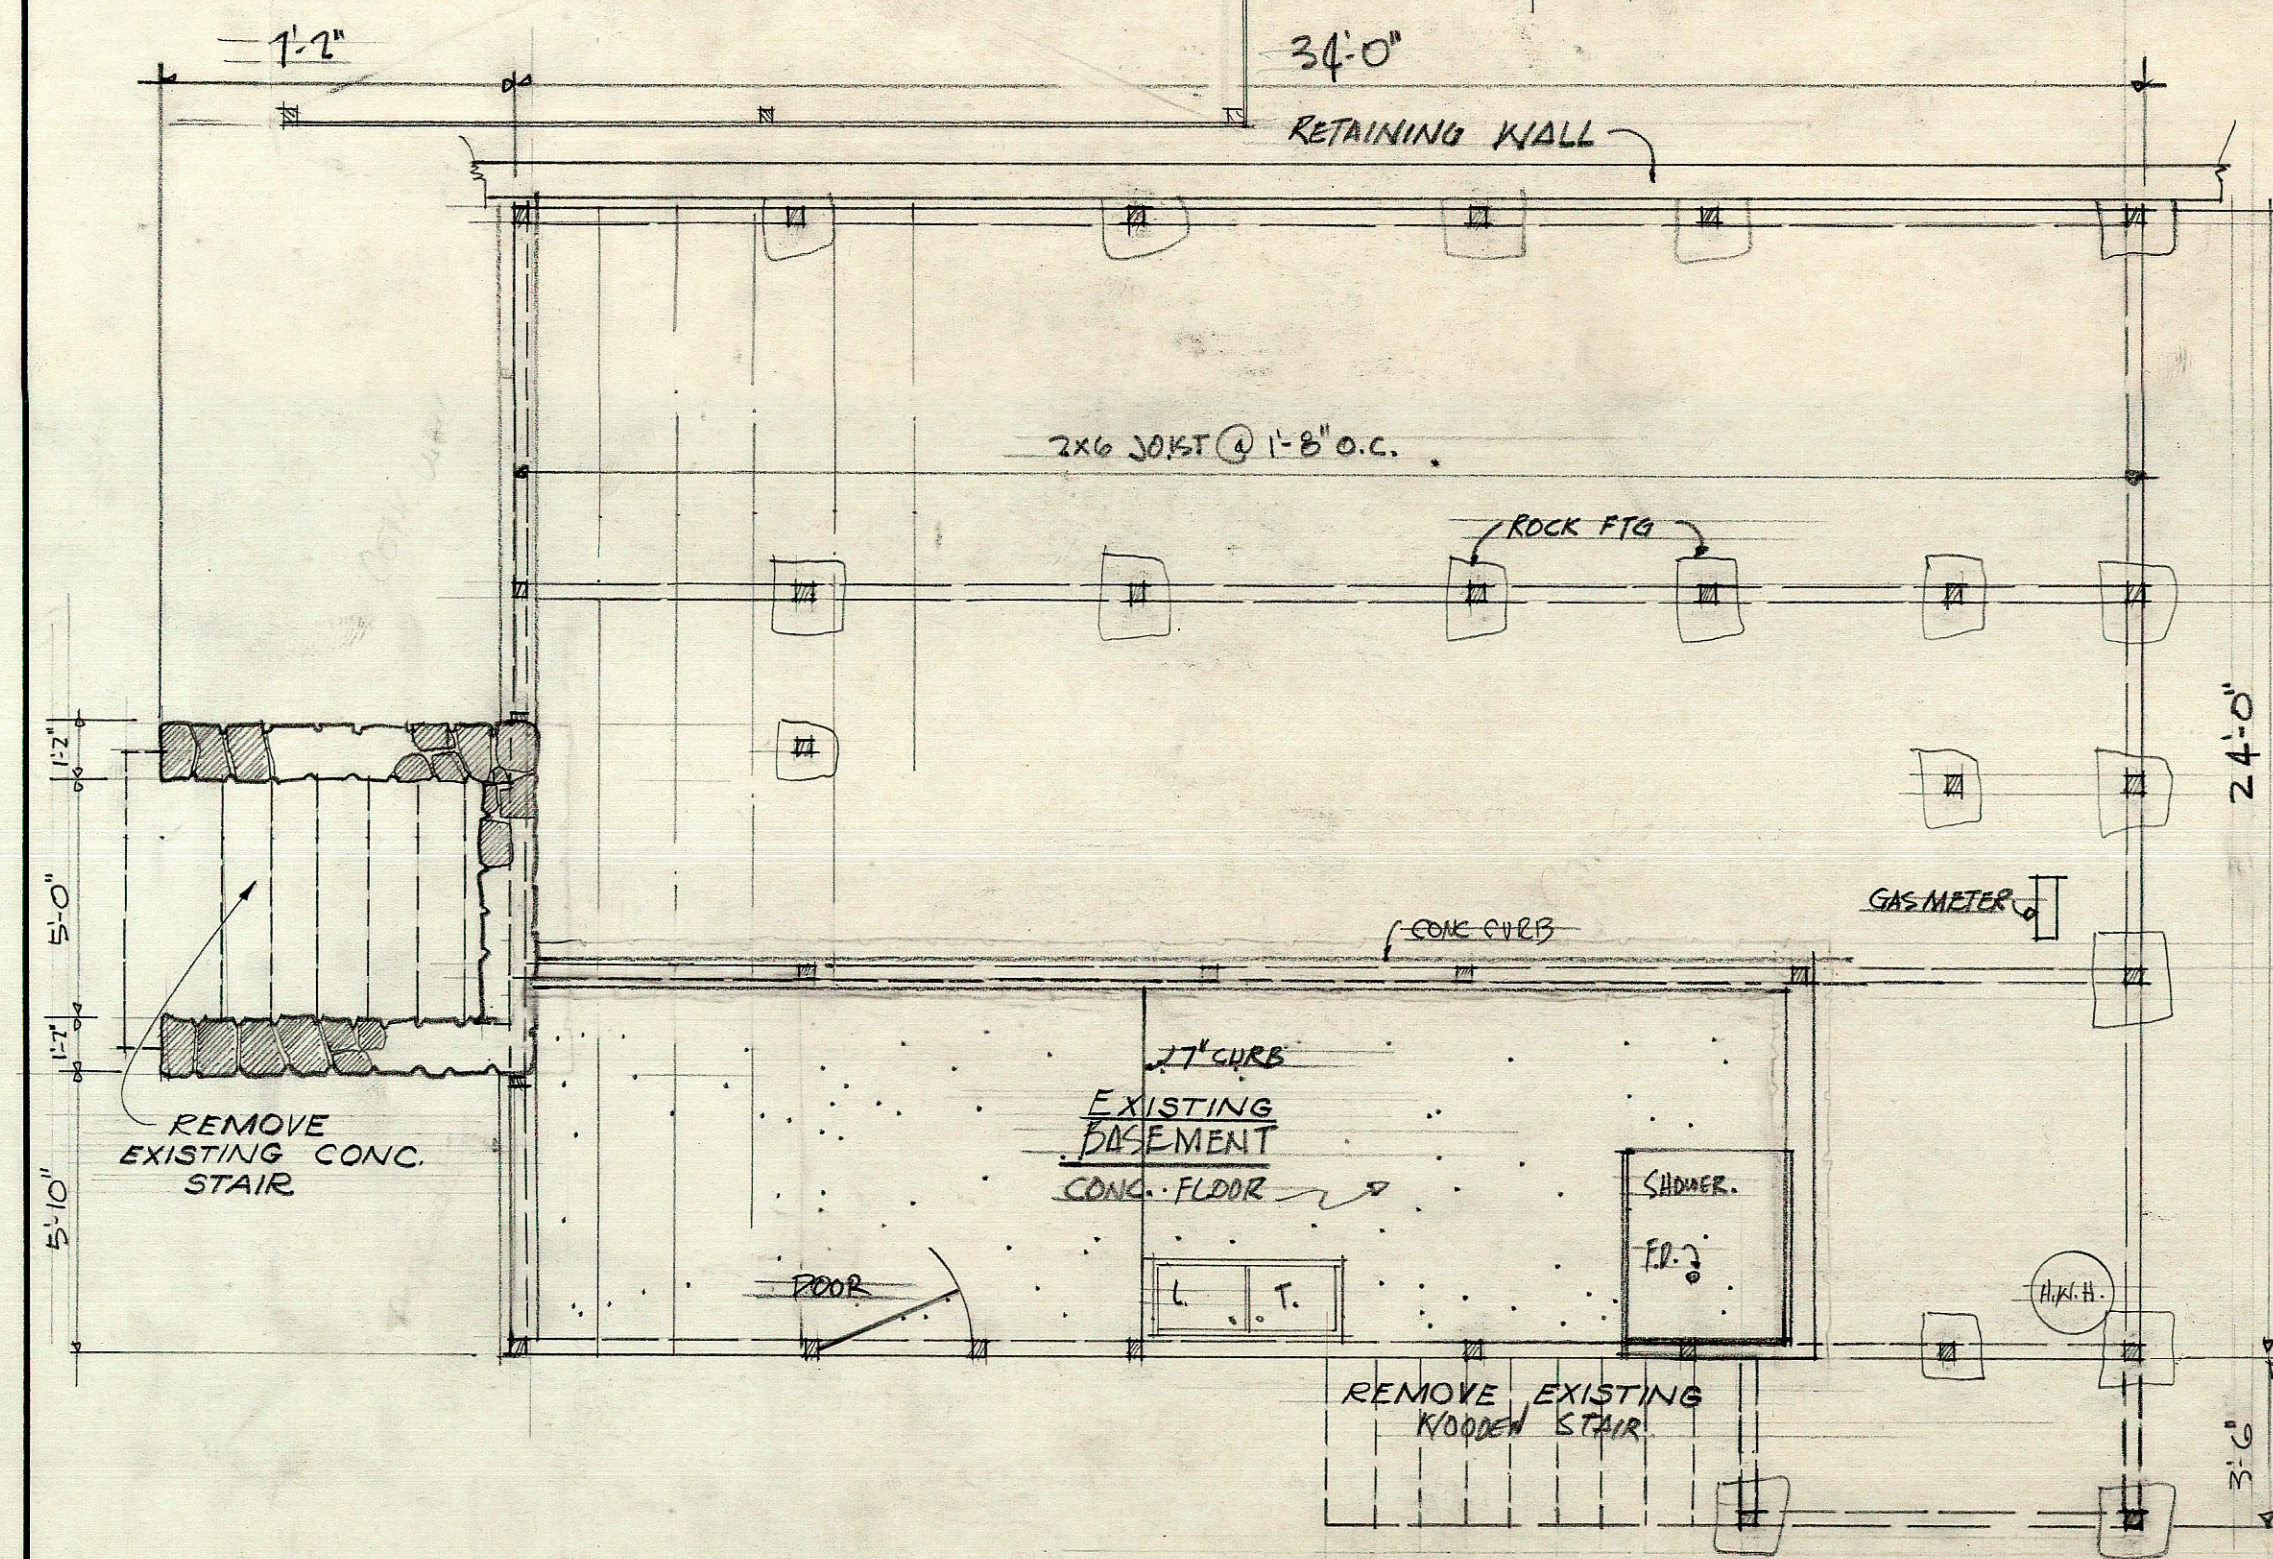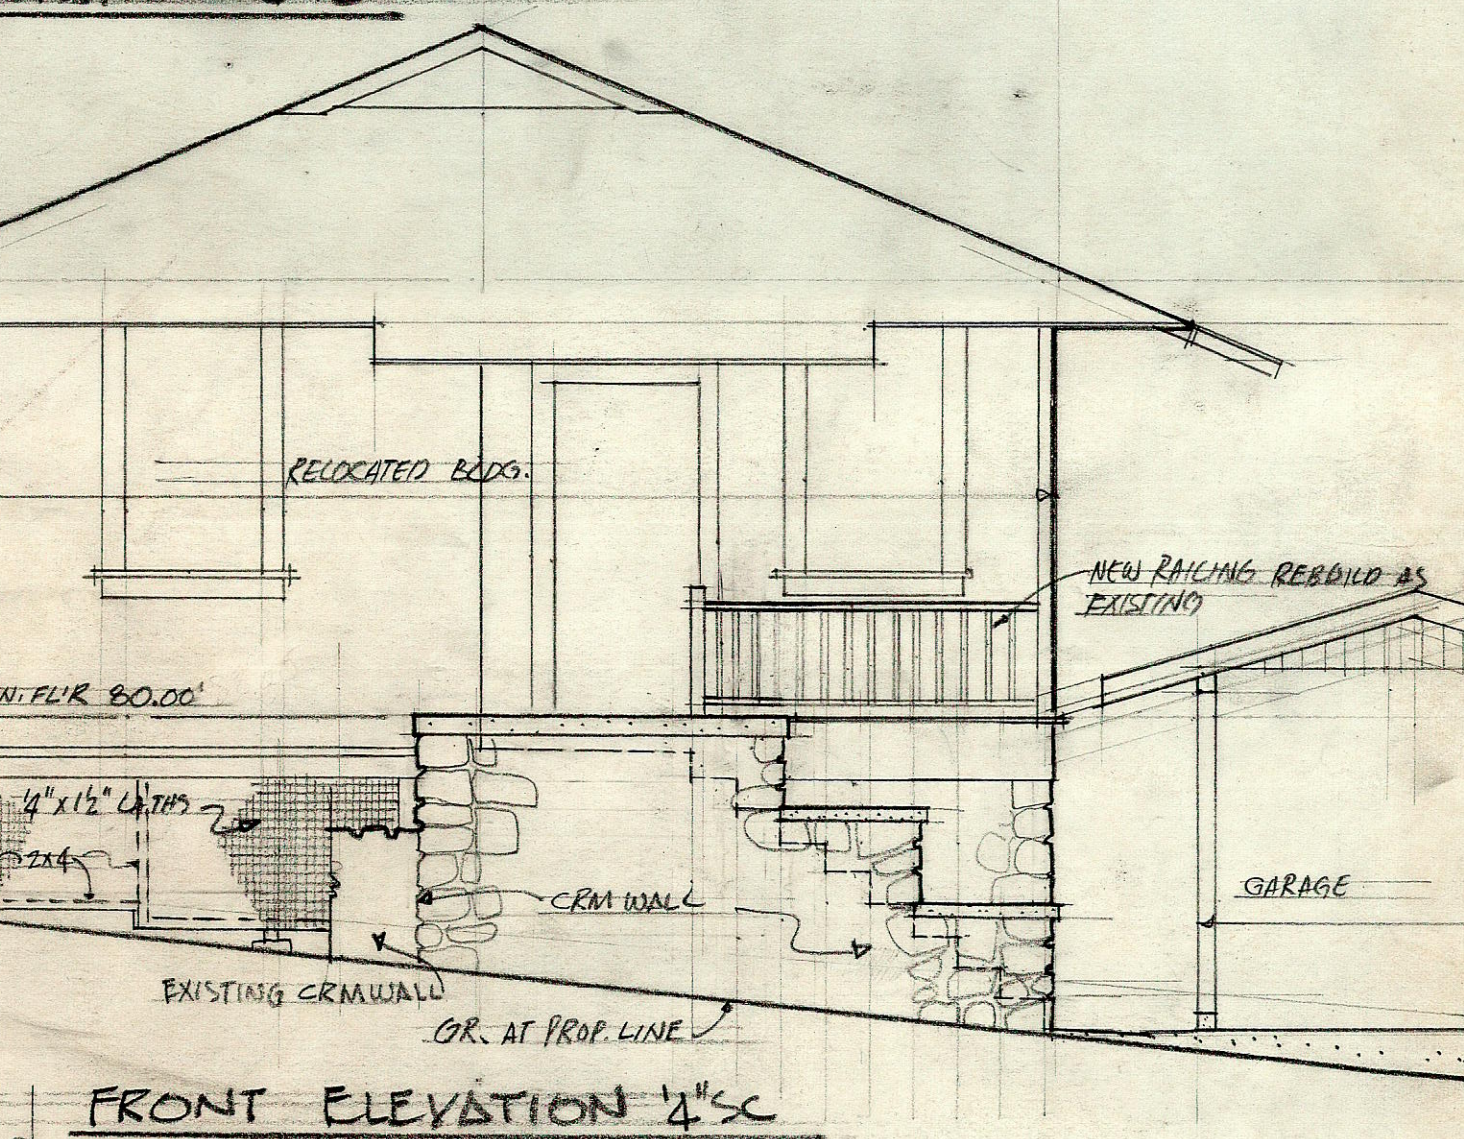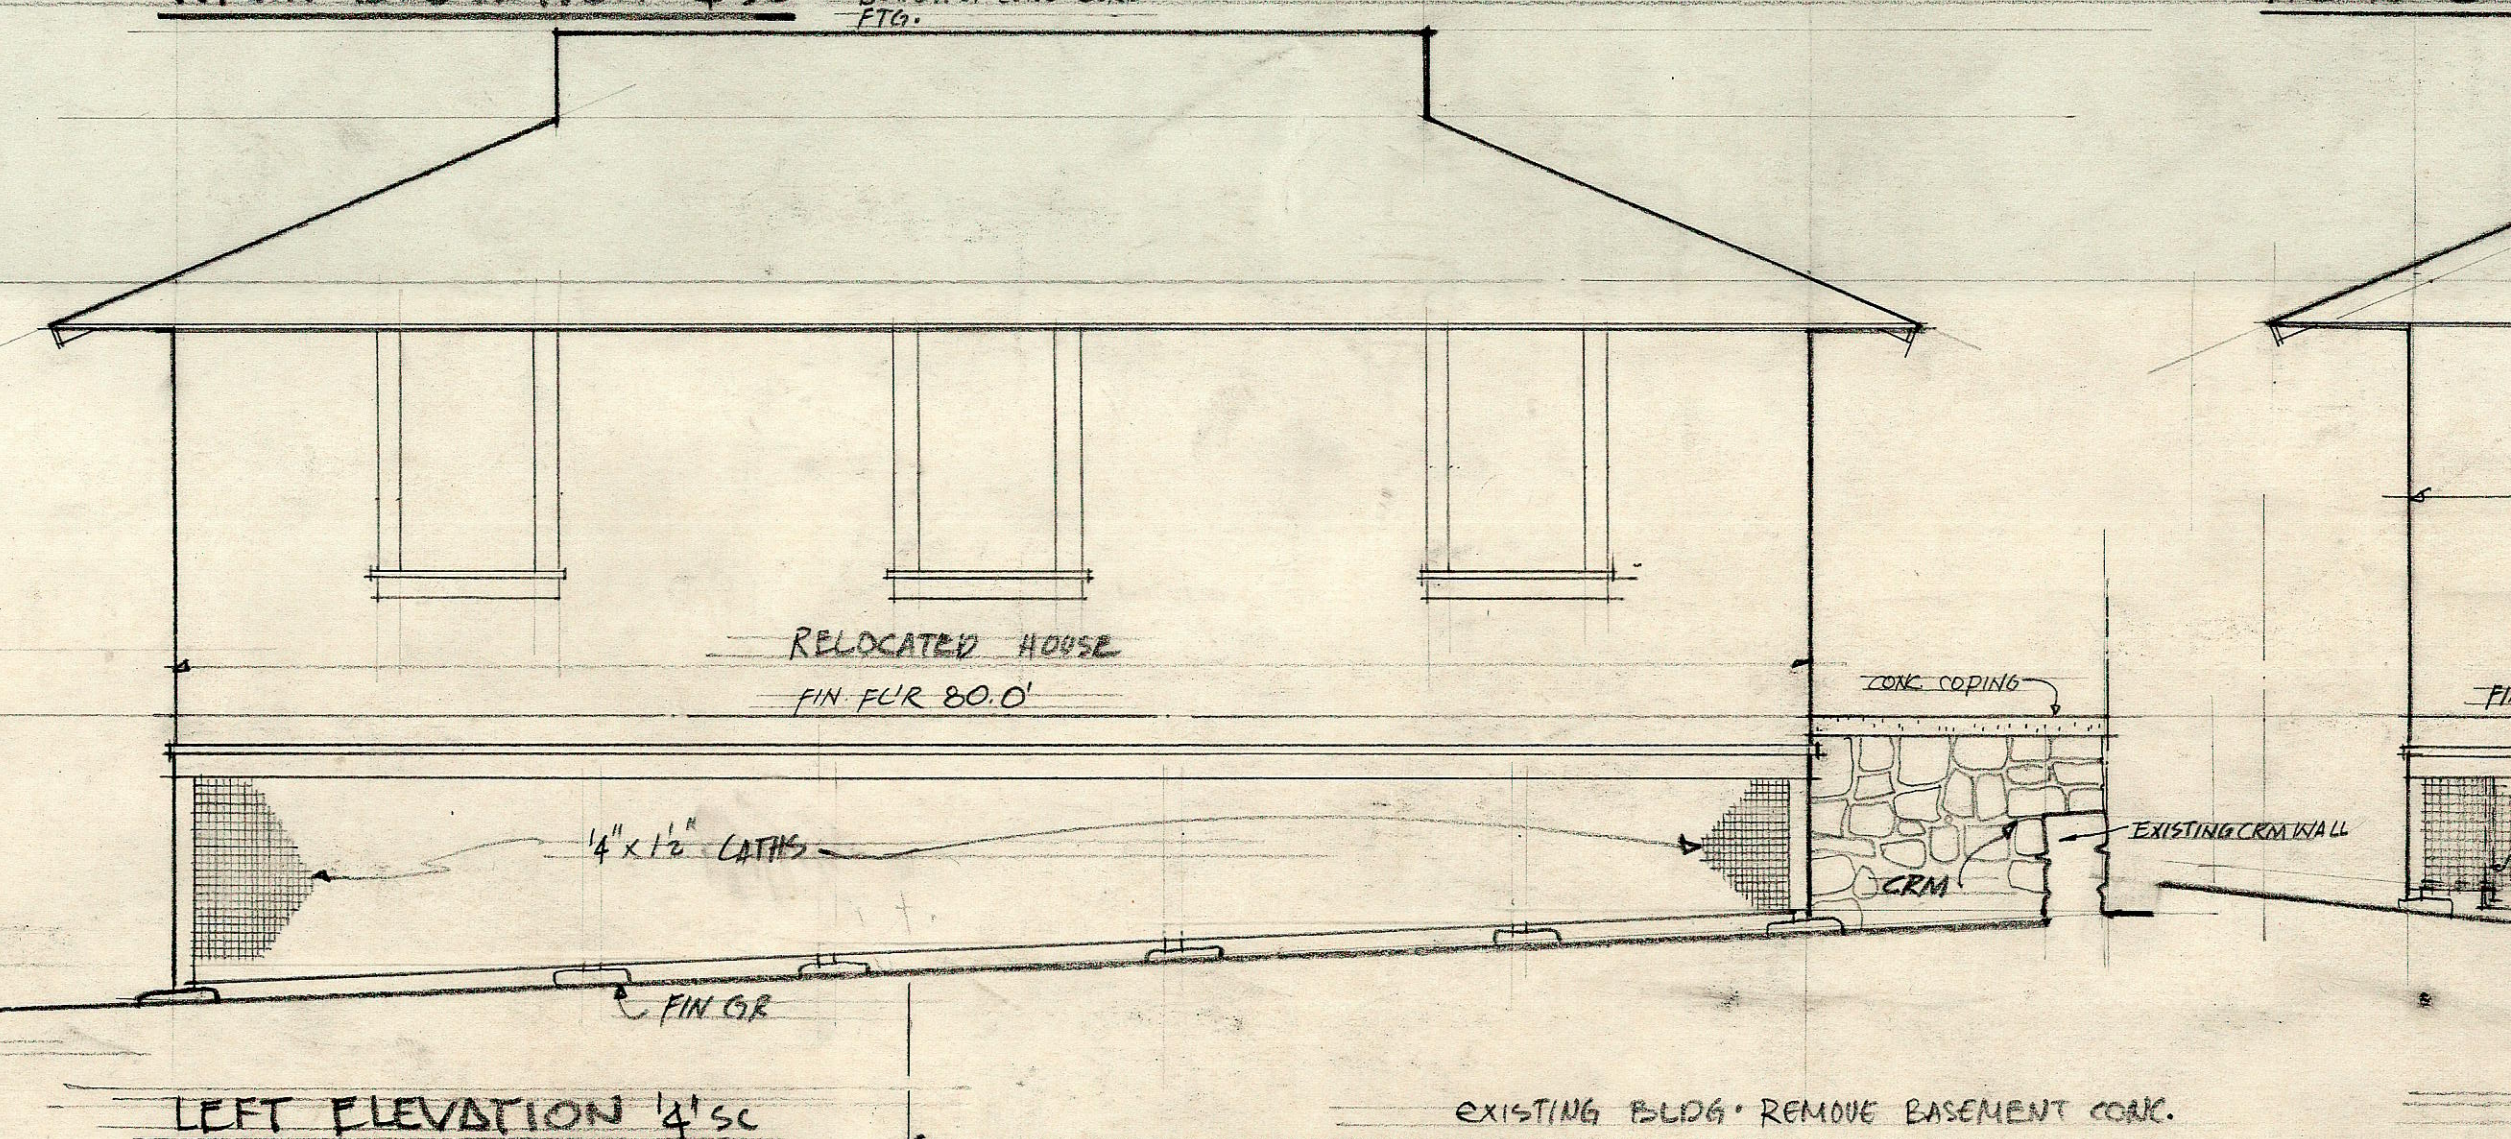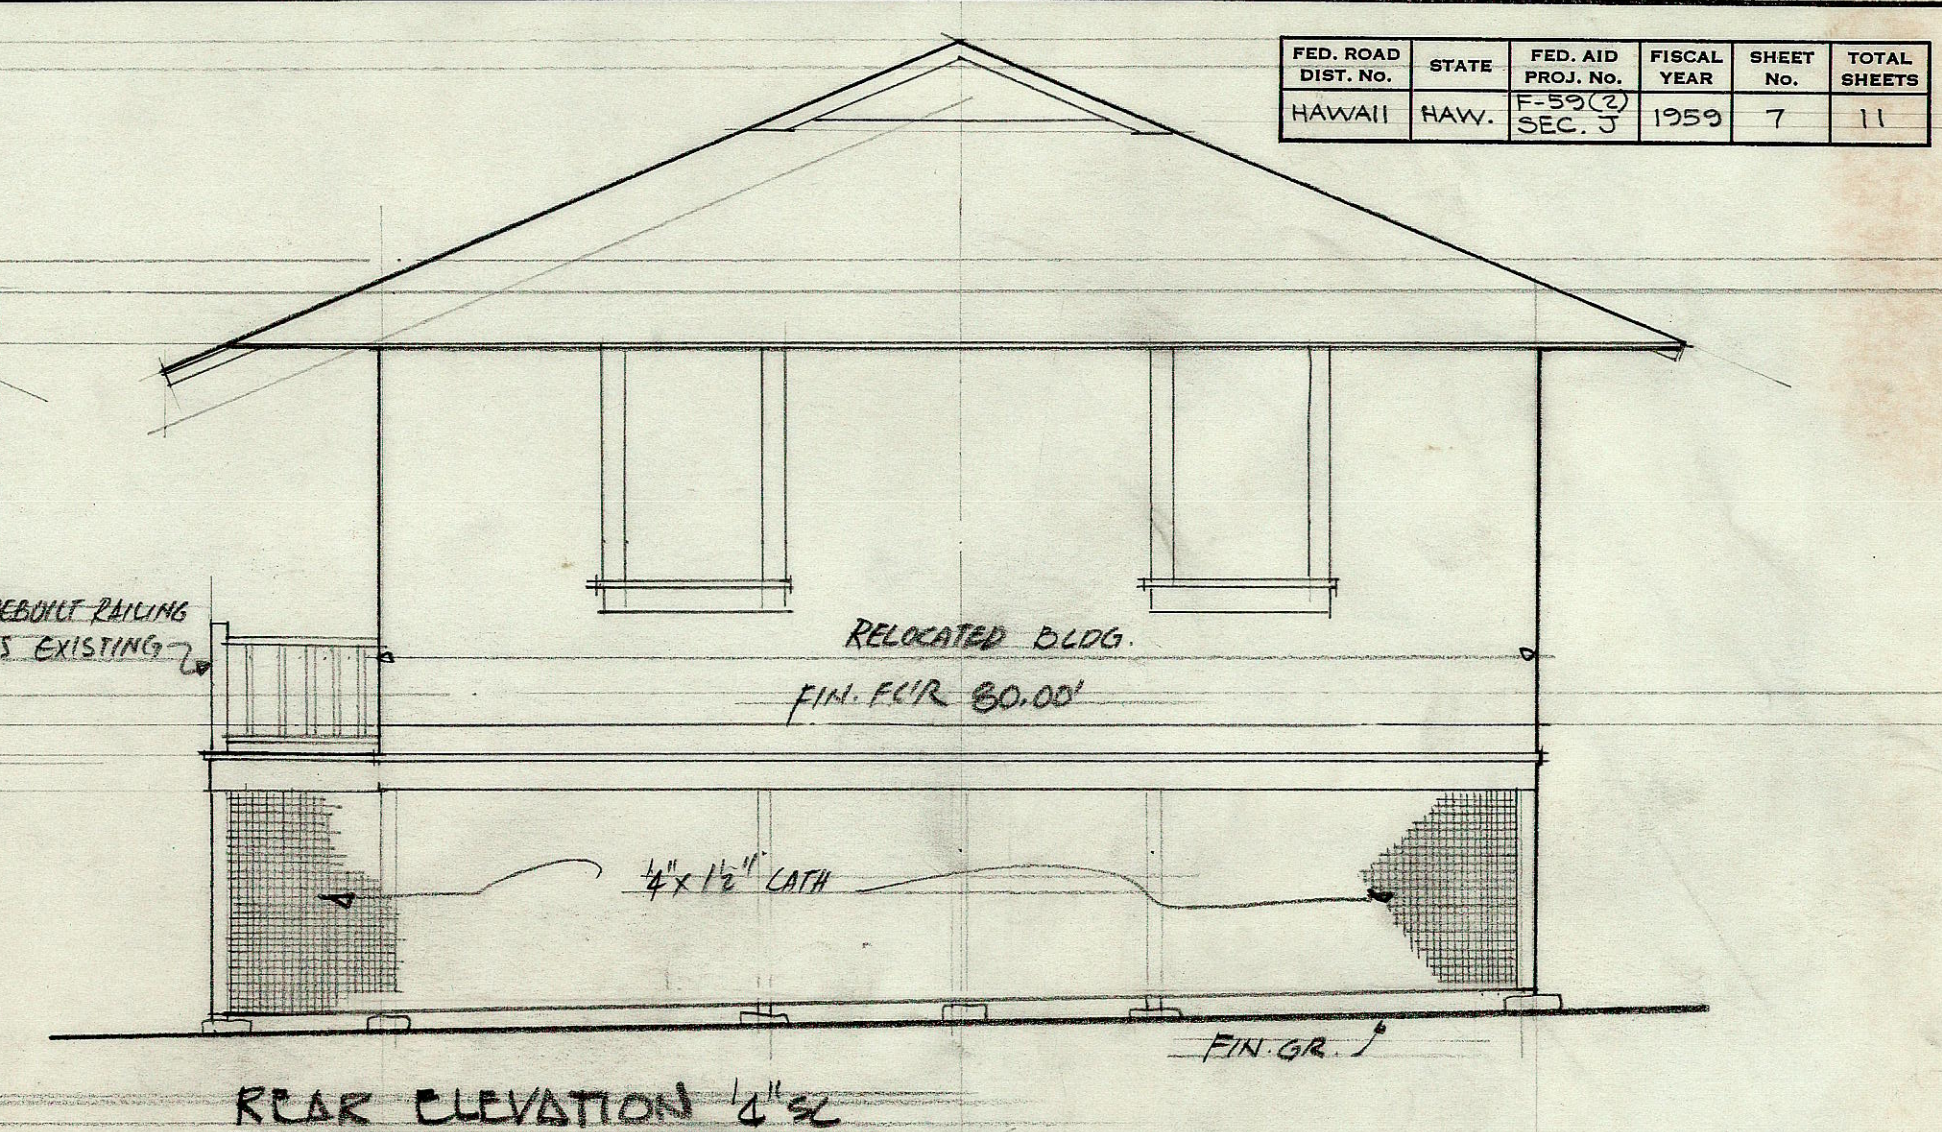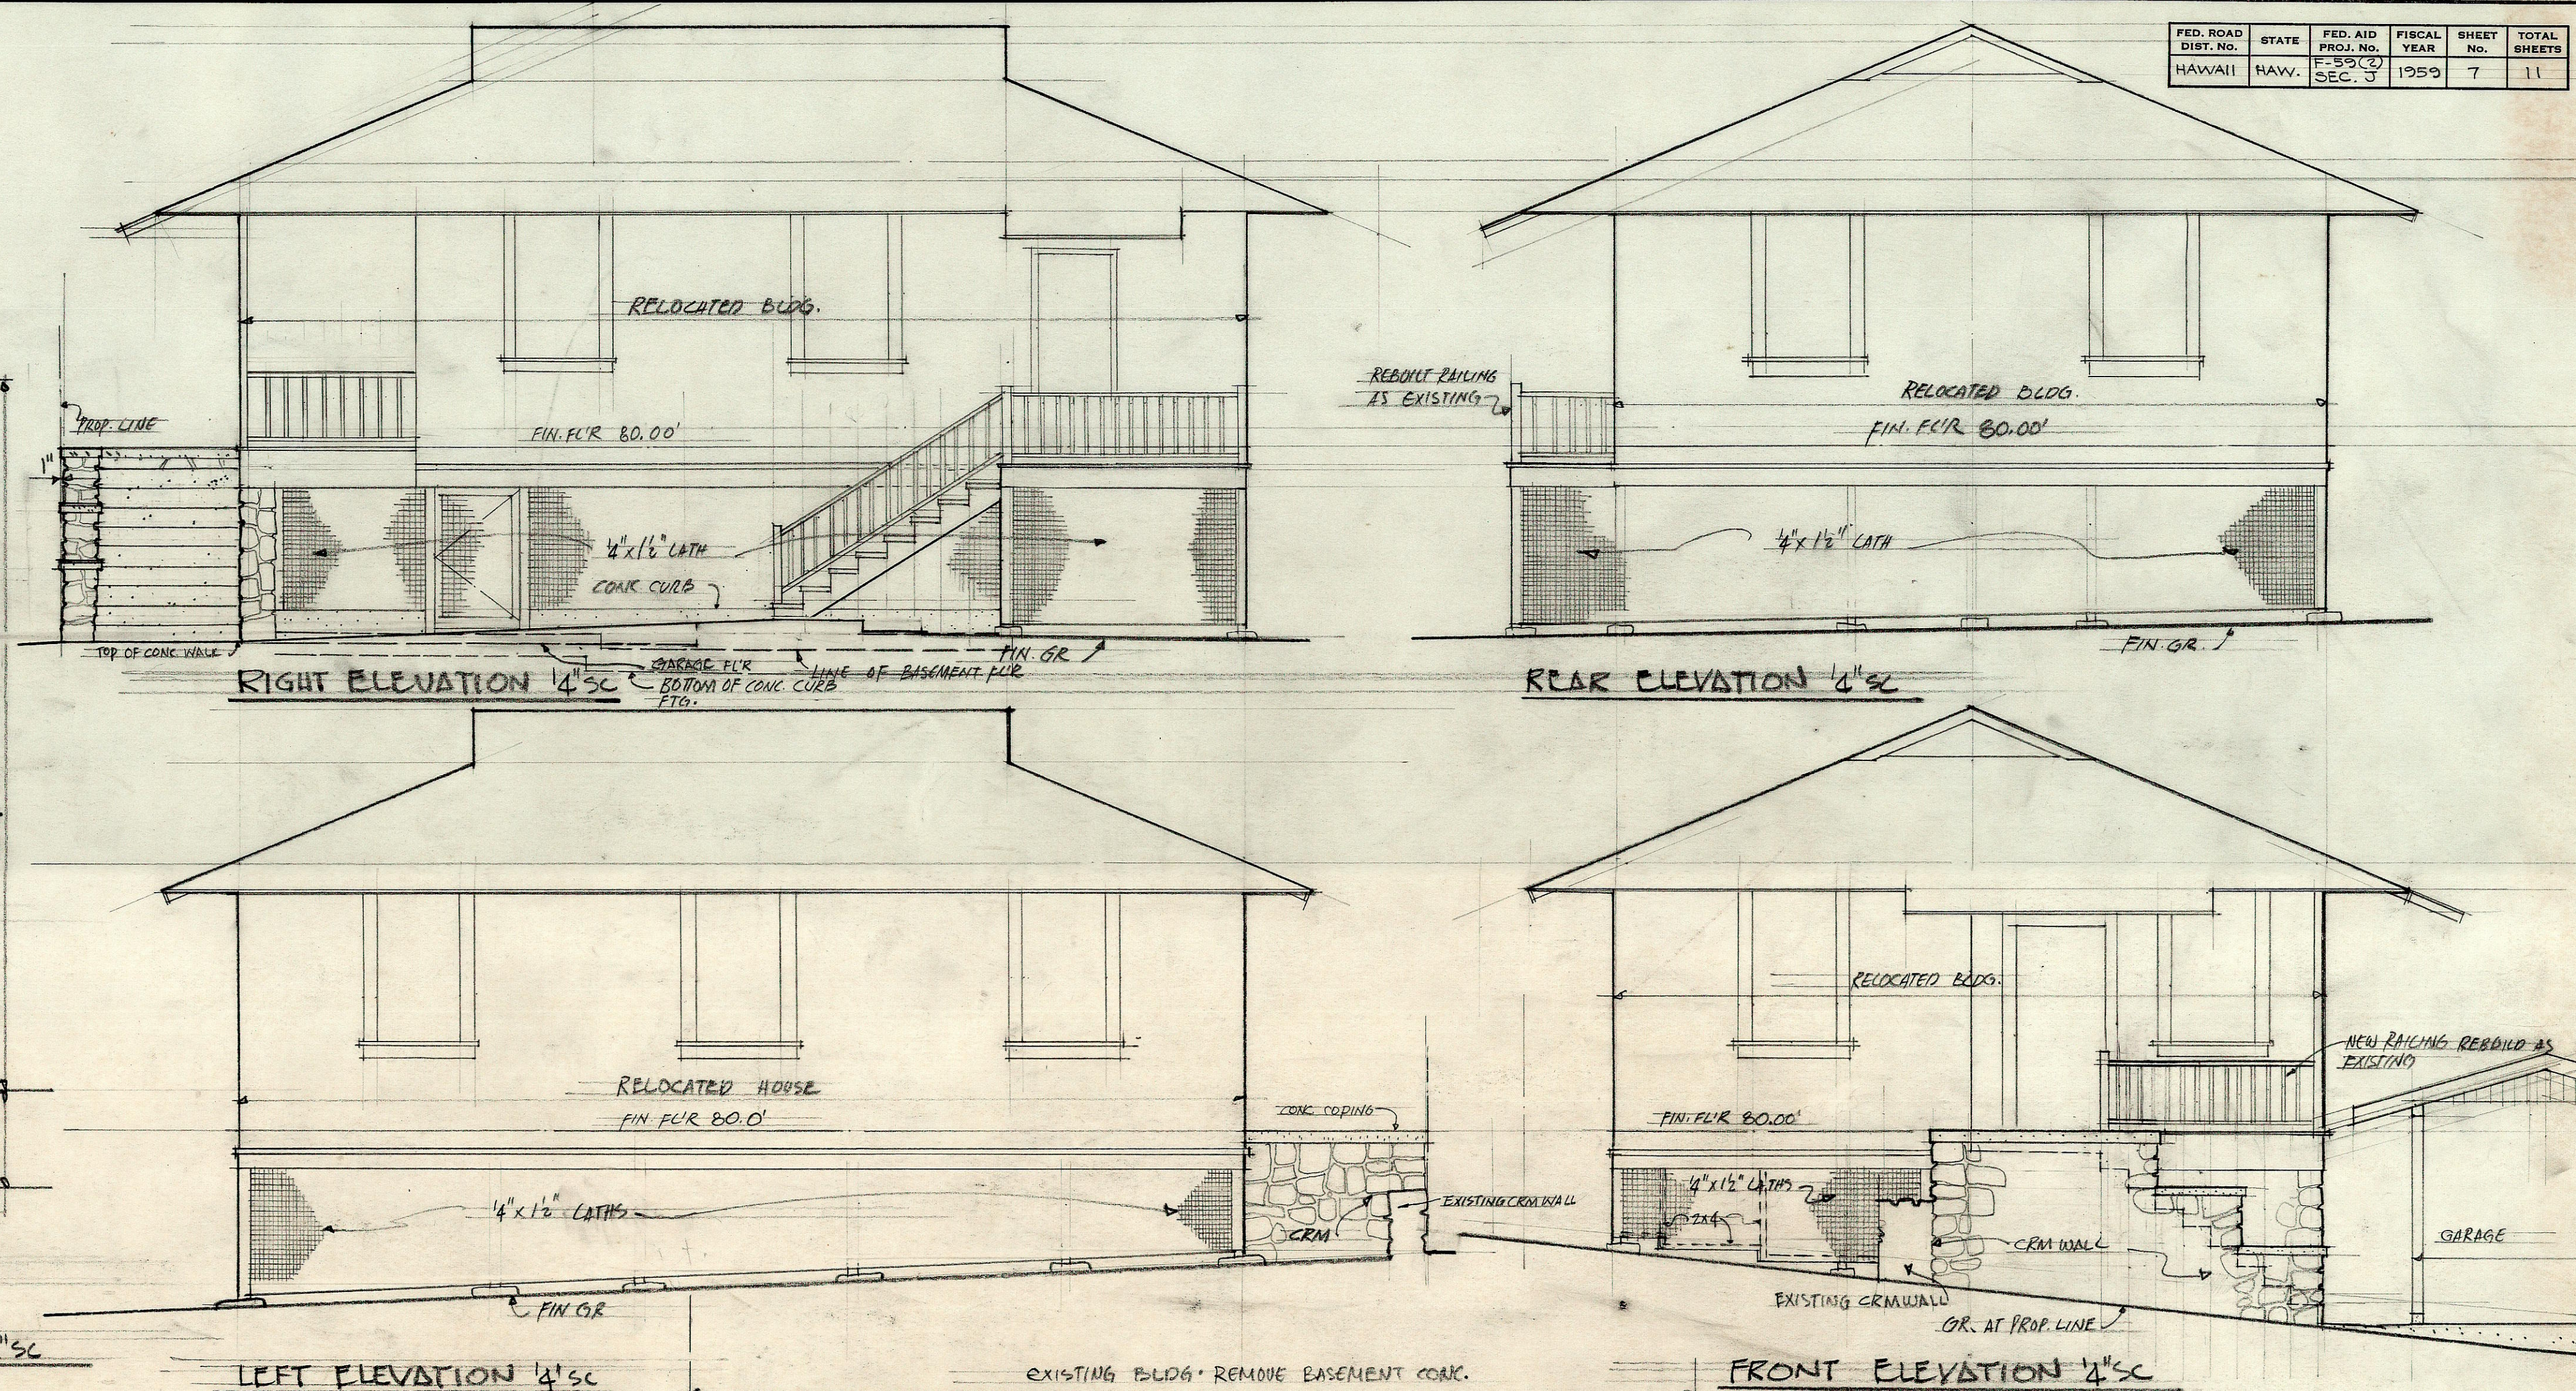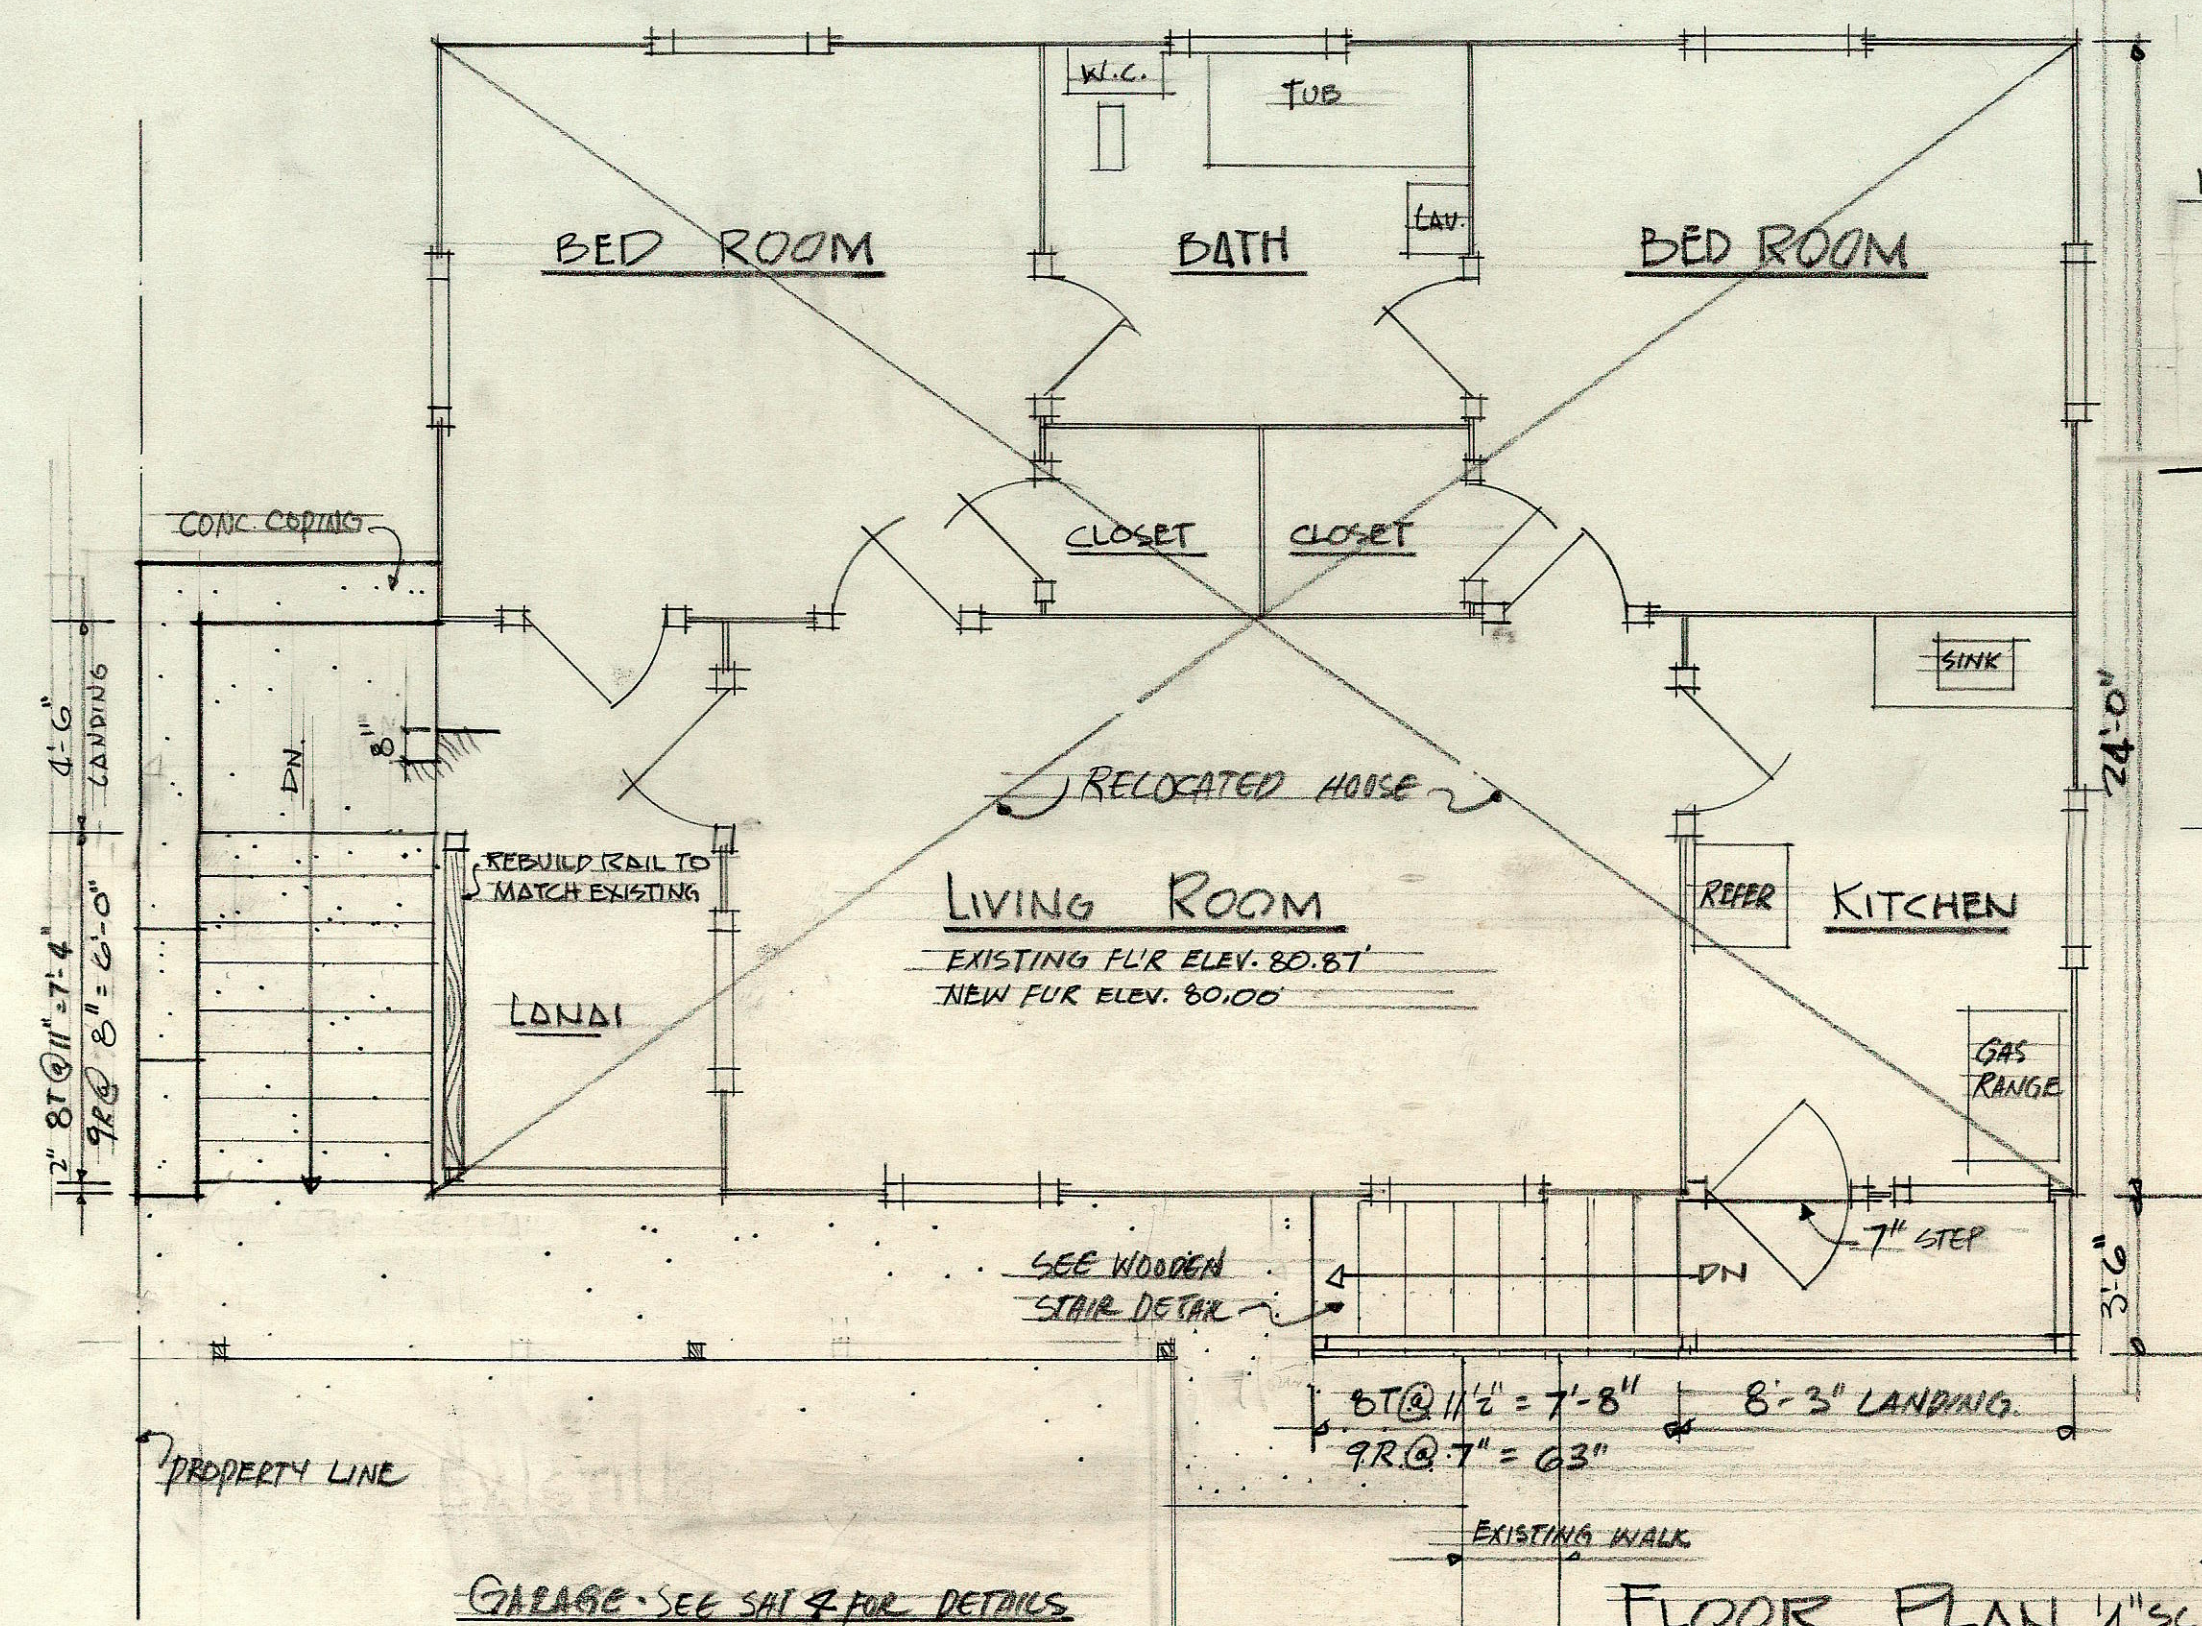


FERNANDES COURT
BLDG. (6)

TERRITORIAL HIGHWAY DEPARTMENT
TERRITORY OF HAWAII
RELOCATION AND REHABILITATION
OF FRAME BUILDINGS
OWNER: JOSE FERNANDES
1521 PELE ST. HONOLULU, T.H.
TAX MAP KEY 2-1-21-56
LUNALILO FREEWAY-F.59(2)SECTION J
1959


SHEET No. 6 OF 10 SHEETS

8673 (2).7


1

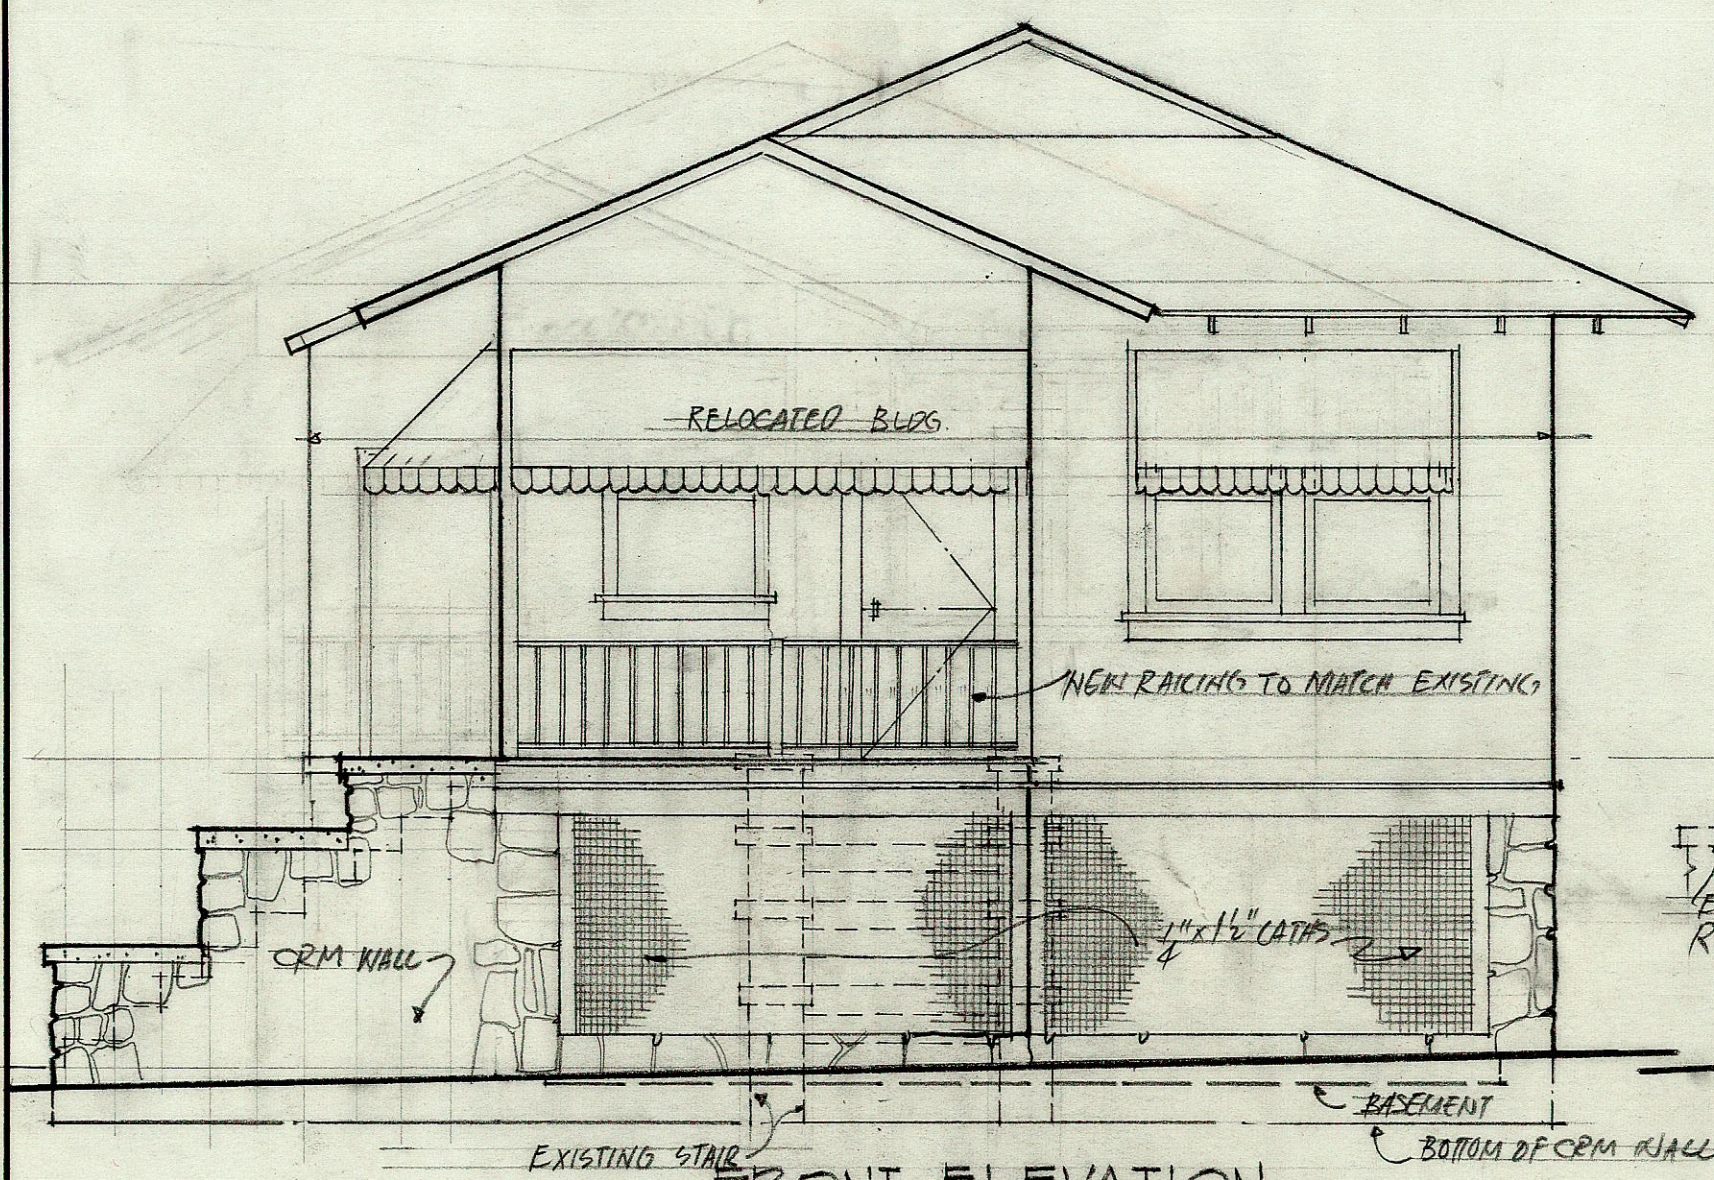


FRONT ELEVATION
SCALE: 1/4" = 1'-0"

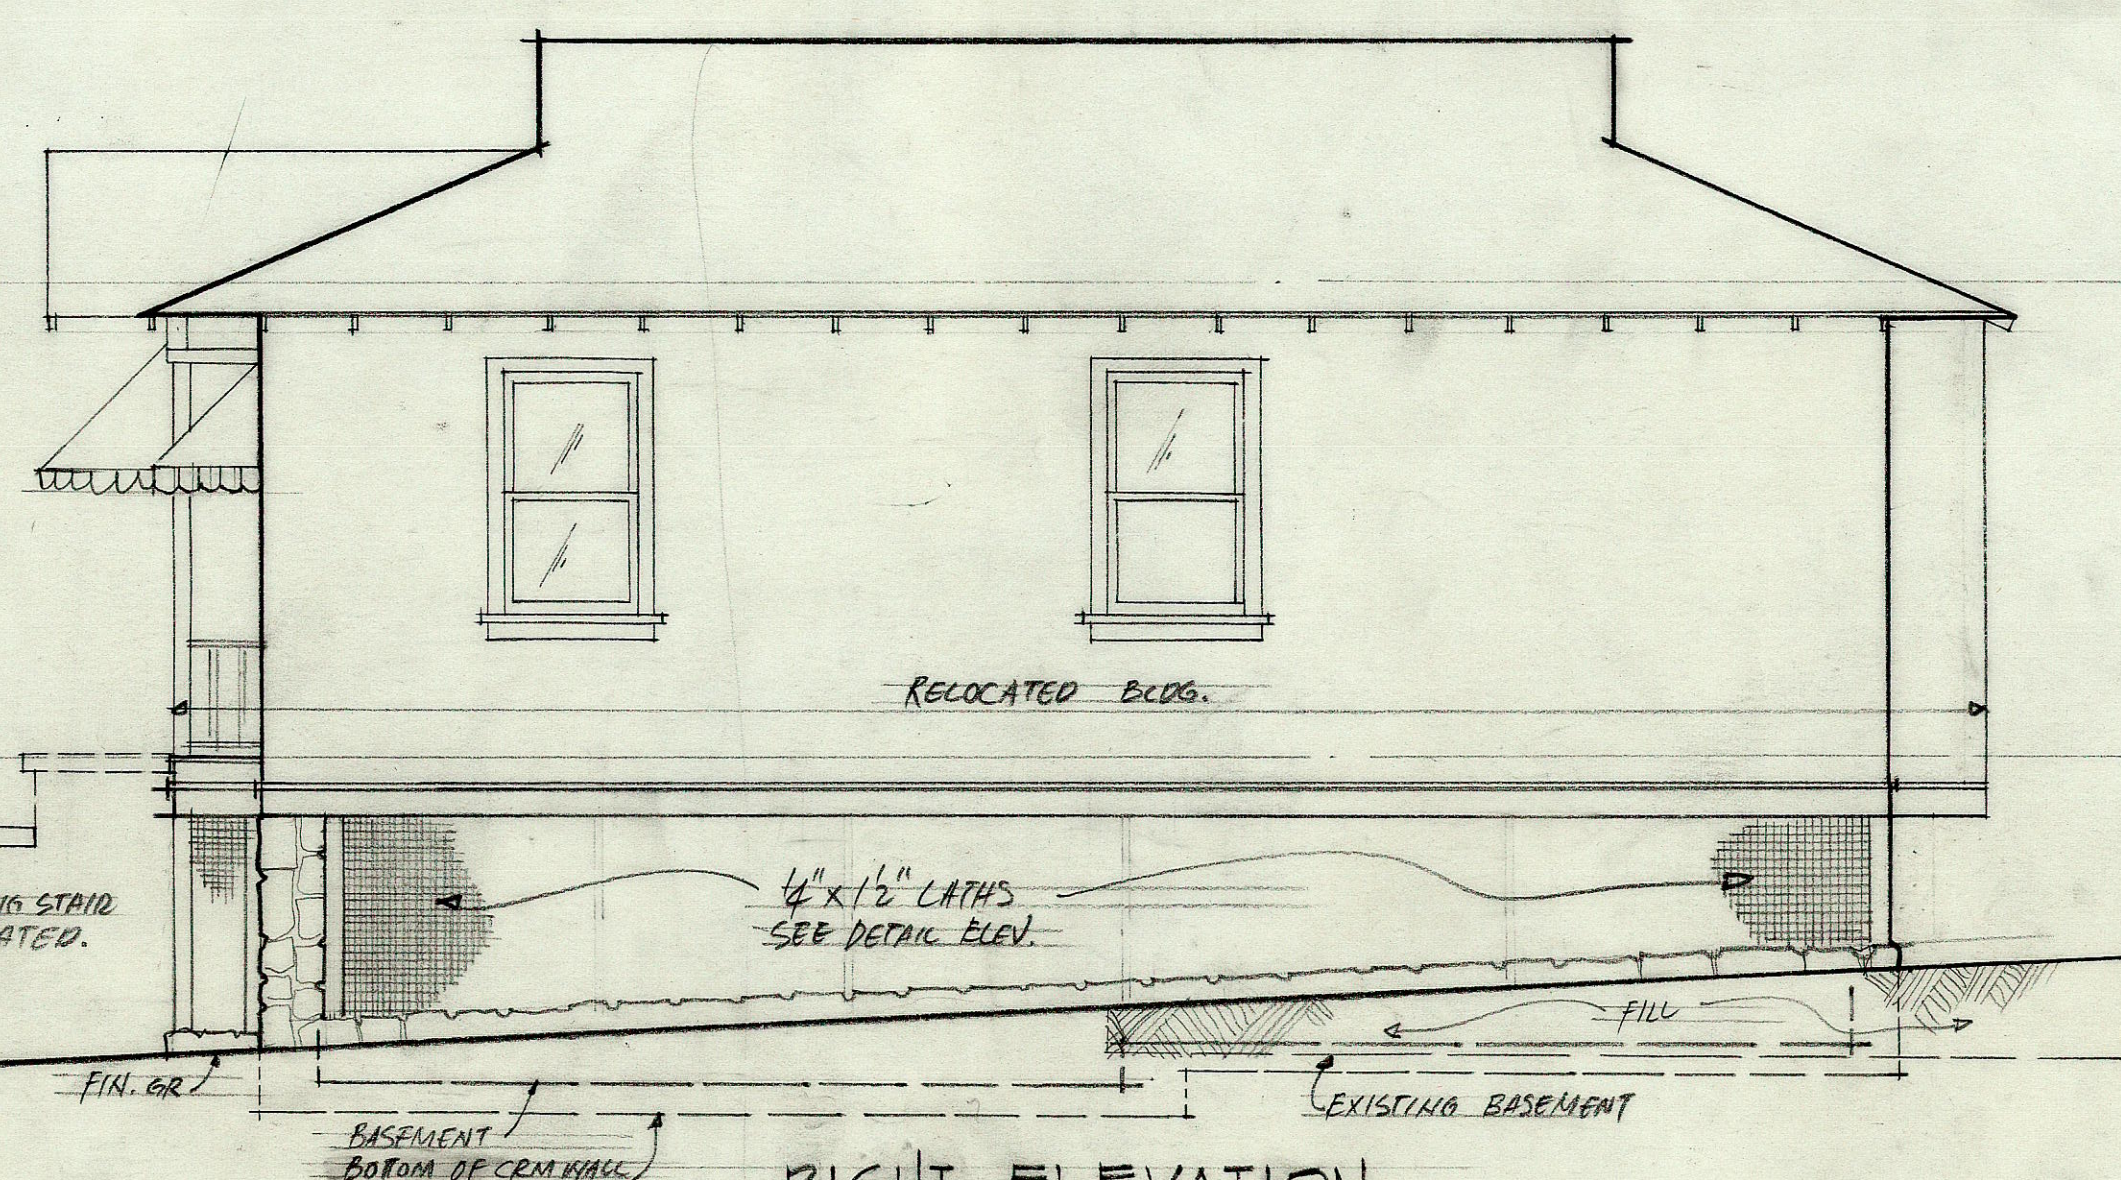


RIGHT ELEVATION
SCALE: 1/4" = 1'-0"

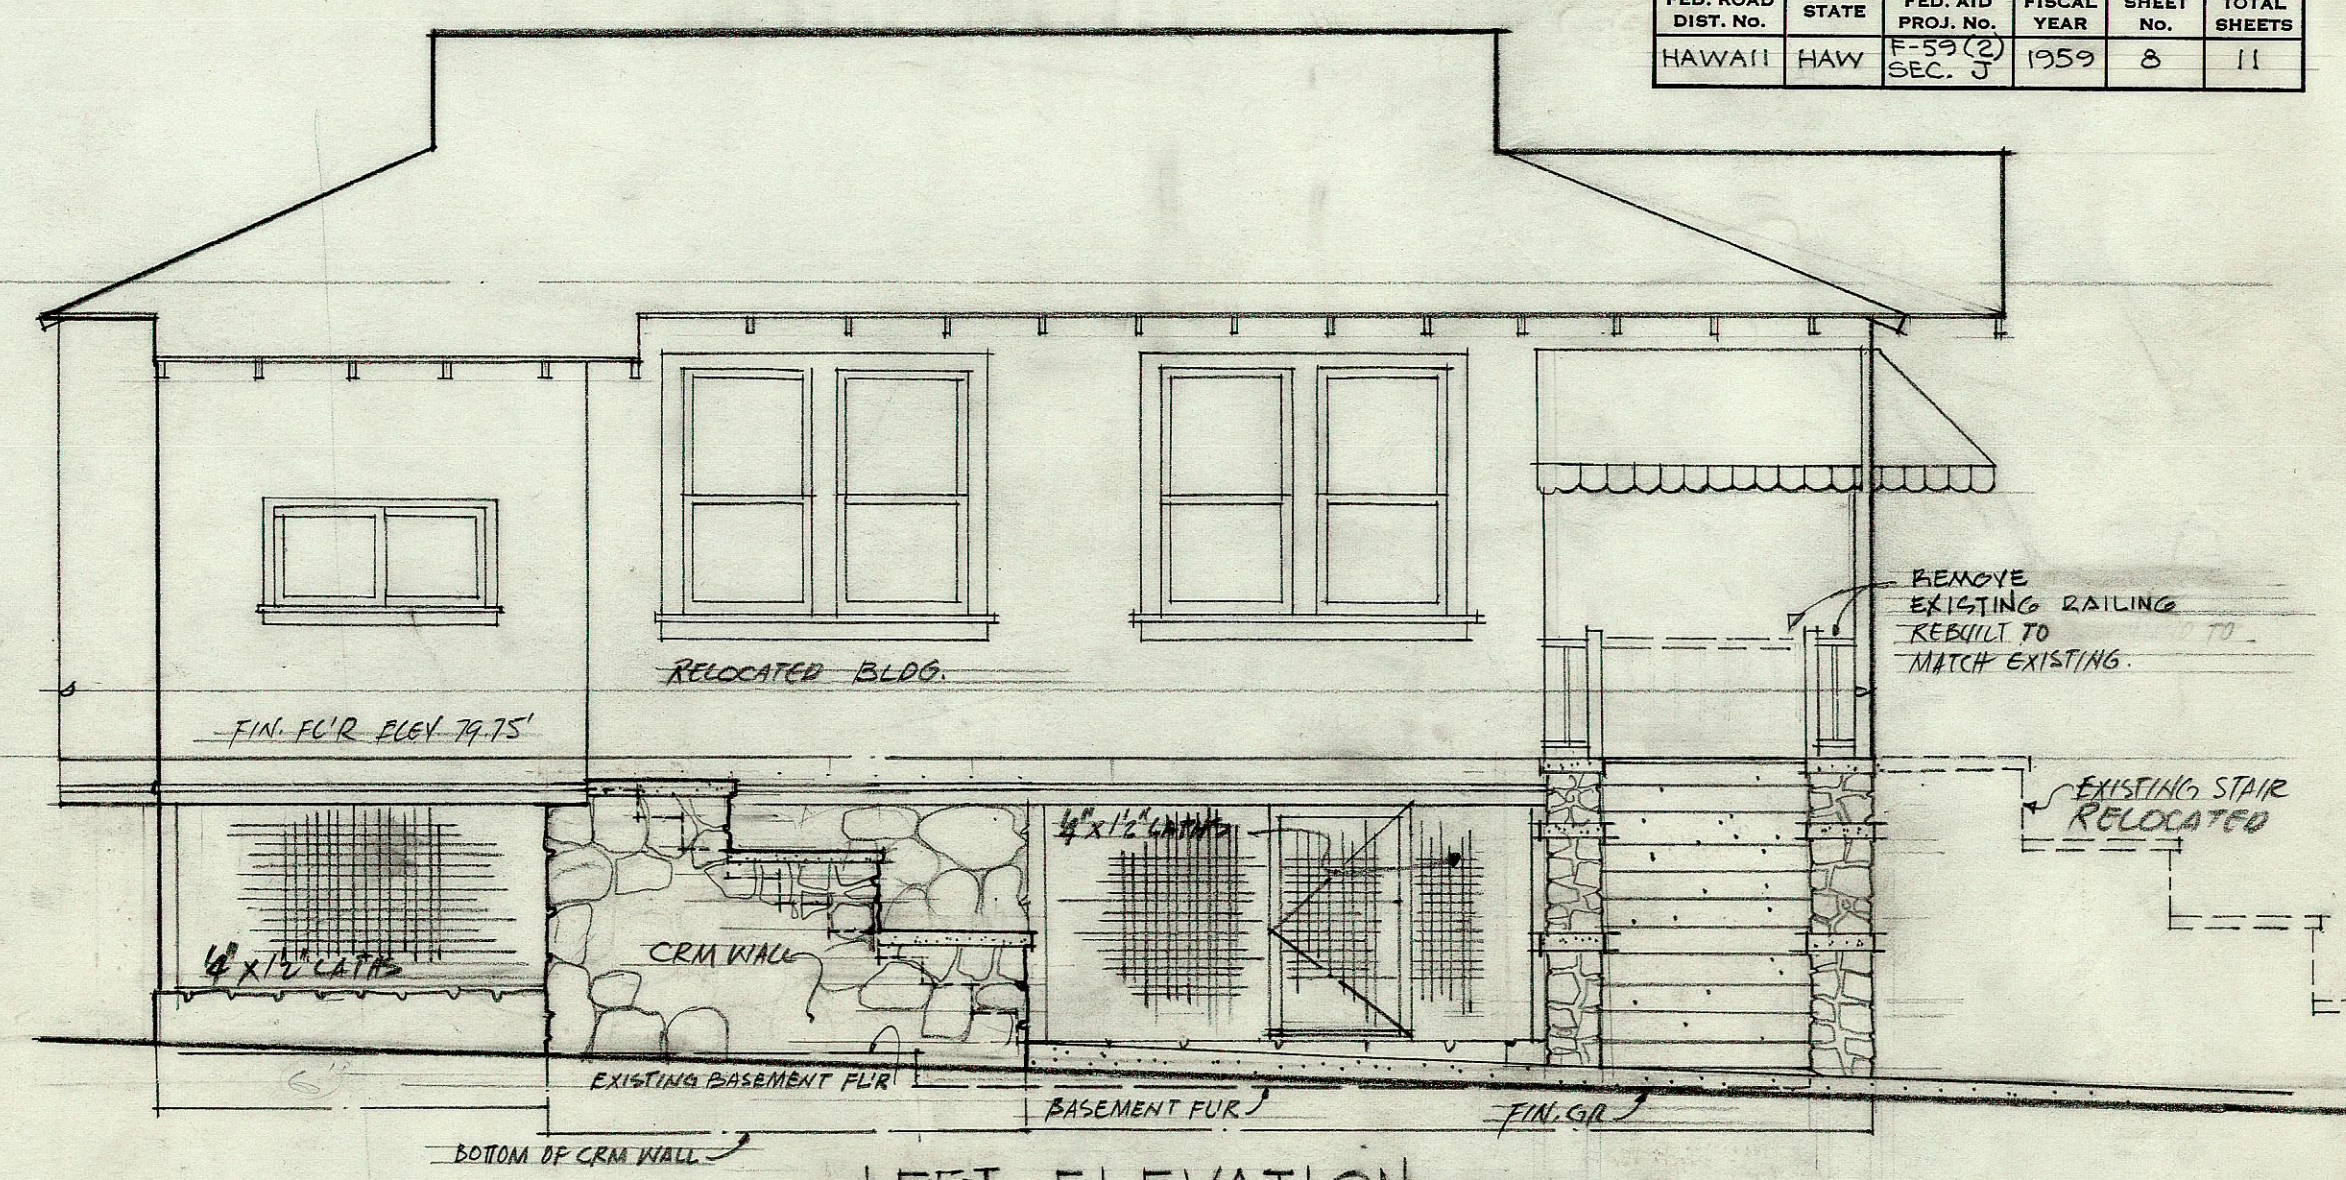


LEFT ELEVATION
SCALE: 1/4" = 1'-0"

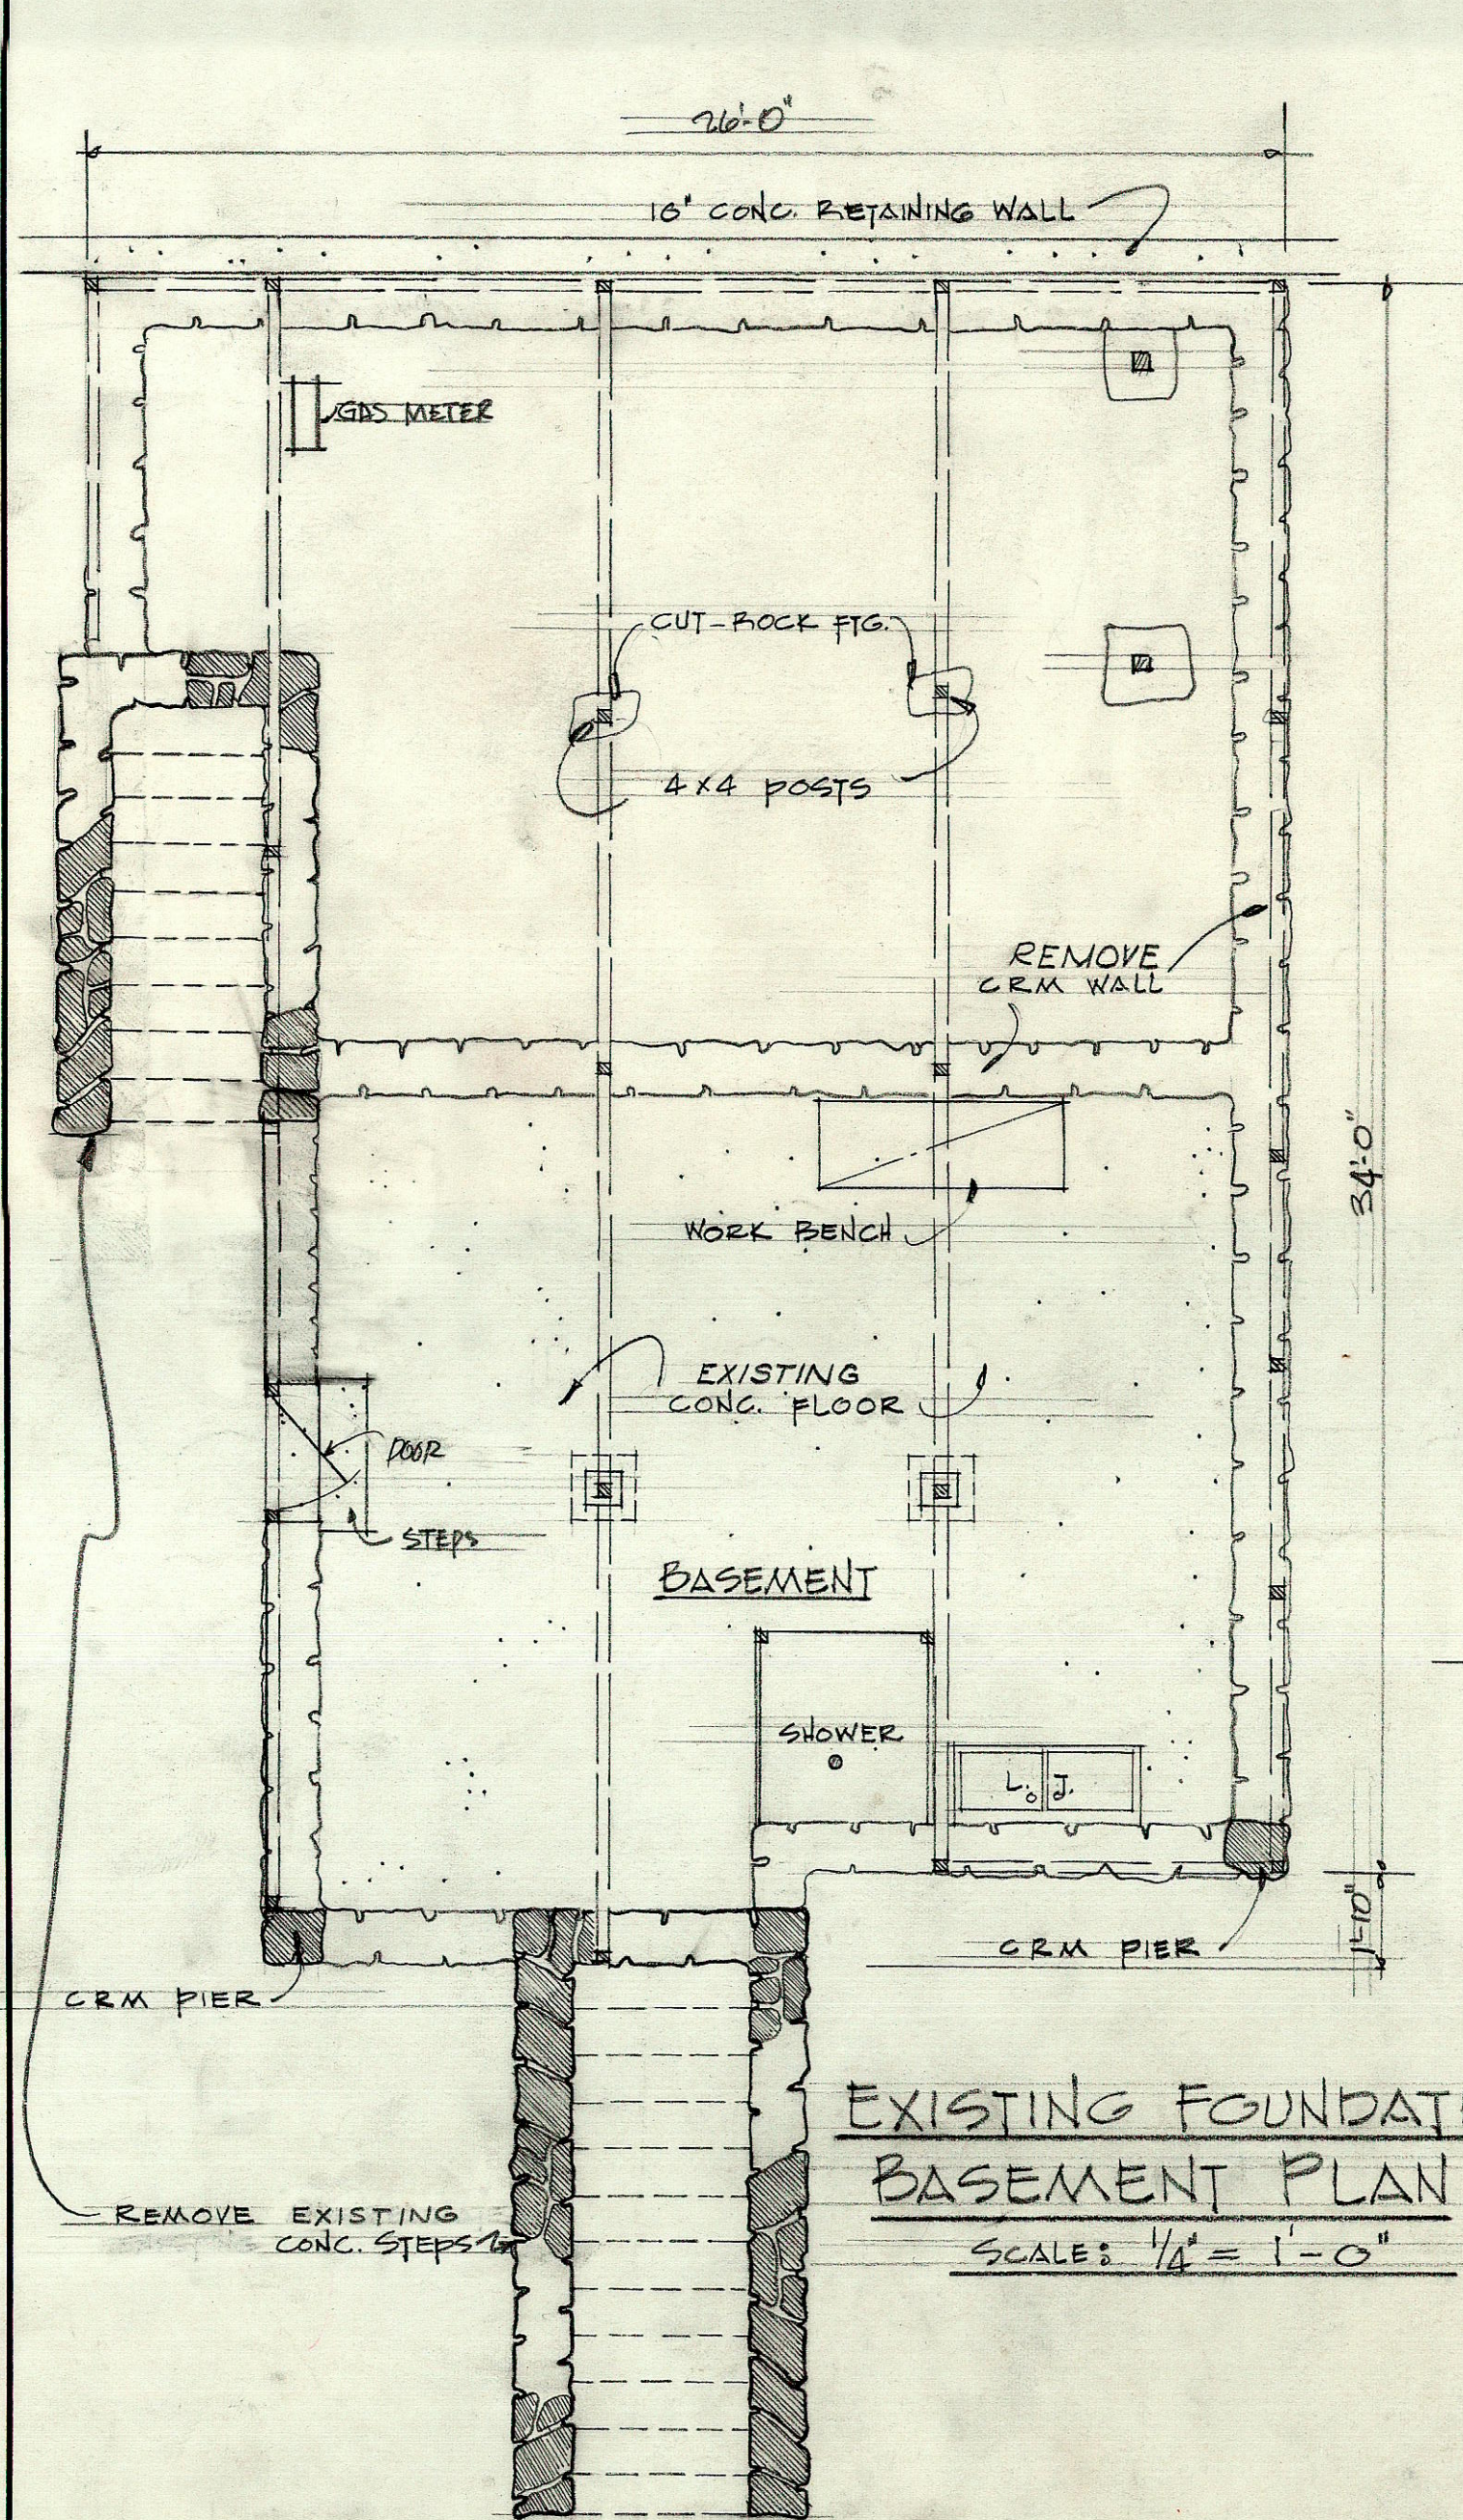


EXISTING FOUNDATION & BASEMENT PLAN
SCALE: 1/4" = 1'-0"

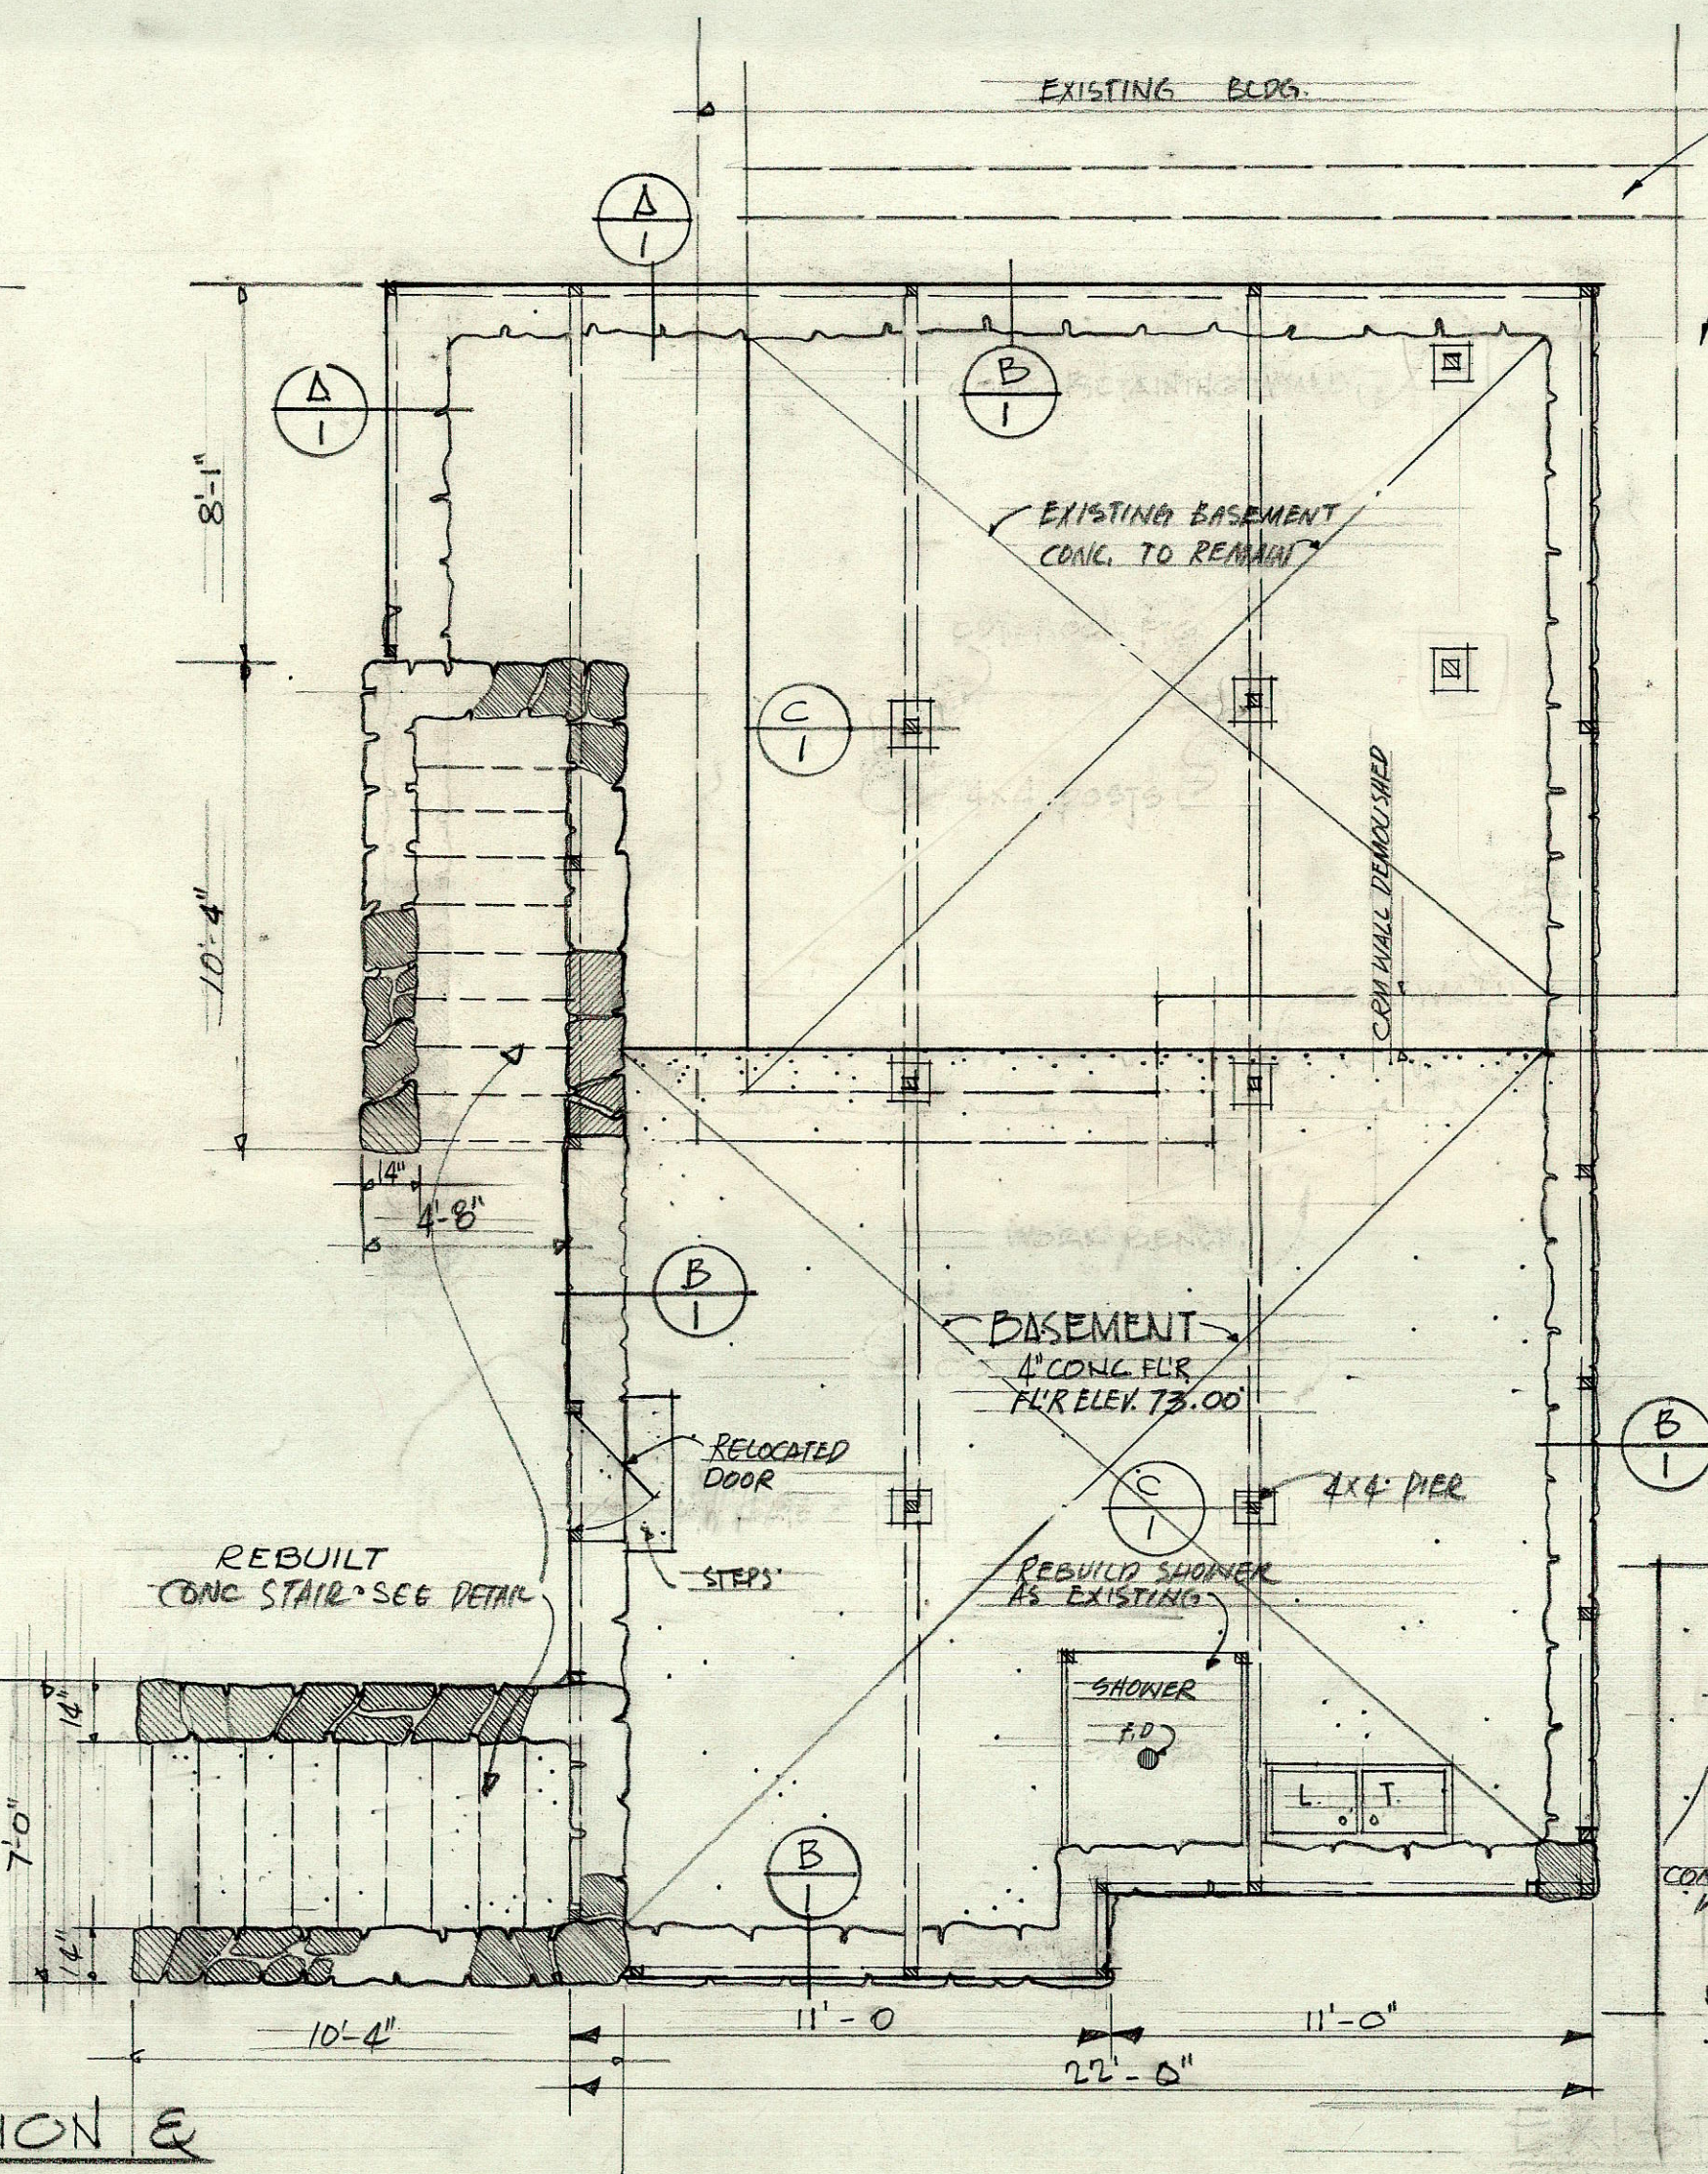

NEW FOUNDATION & BASEMENT PLAN
SCALE: 1/4" = 1'-0"

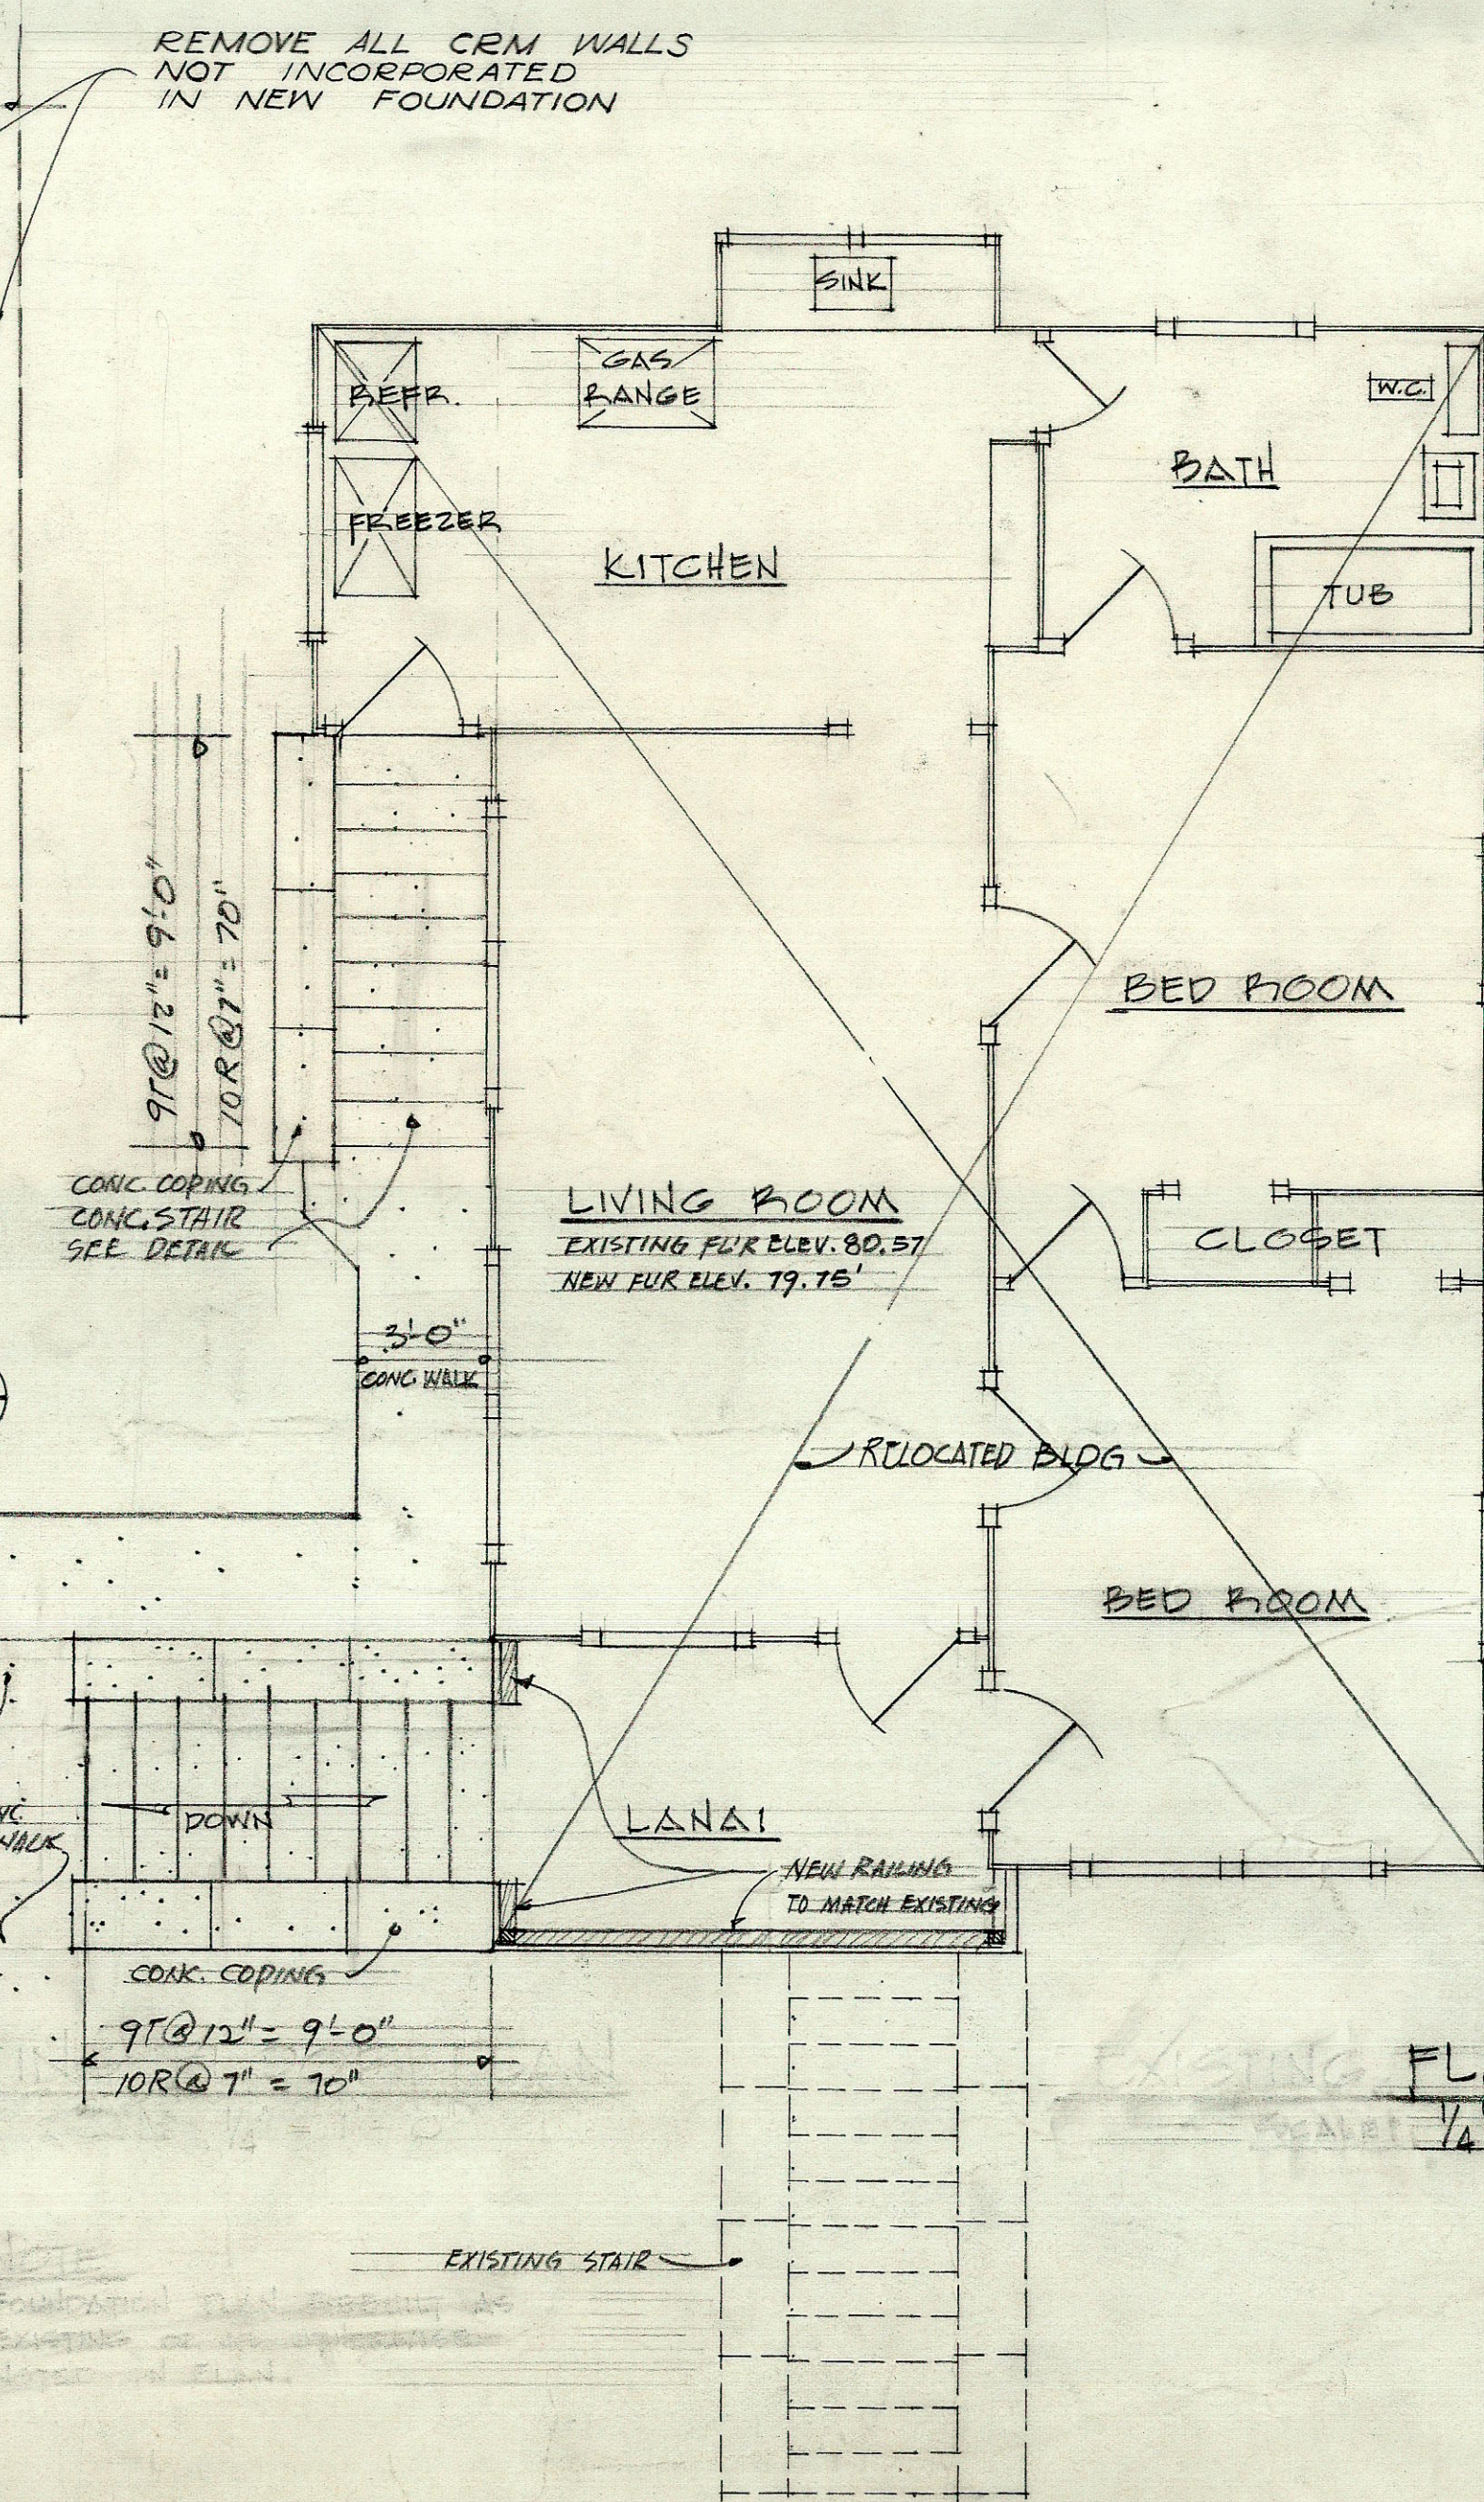

EXISTING FLOOR PLAN
SCALE: 1/4" = 1'-0" SCALE

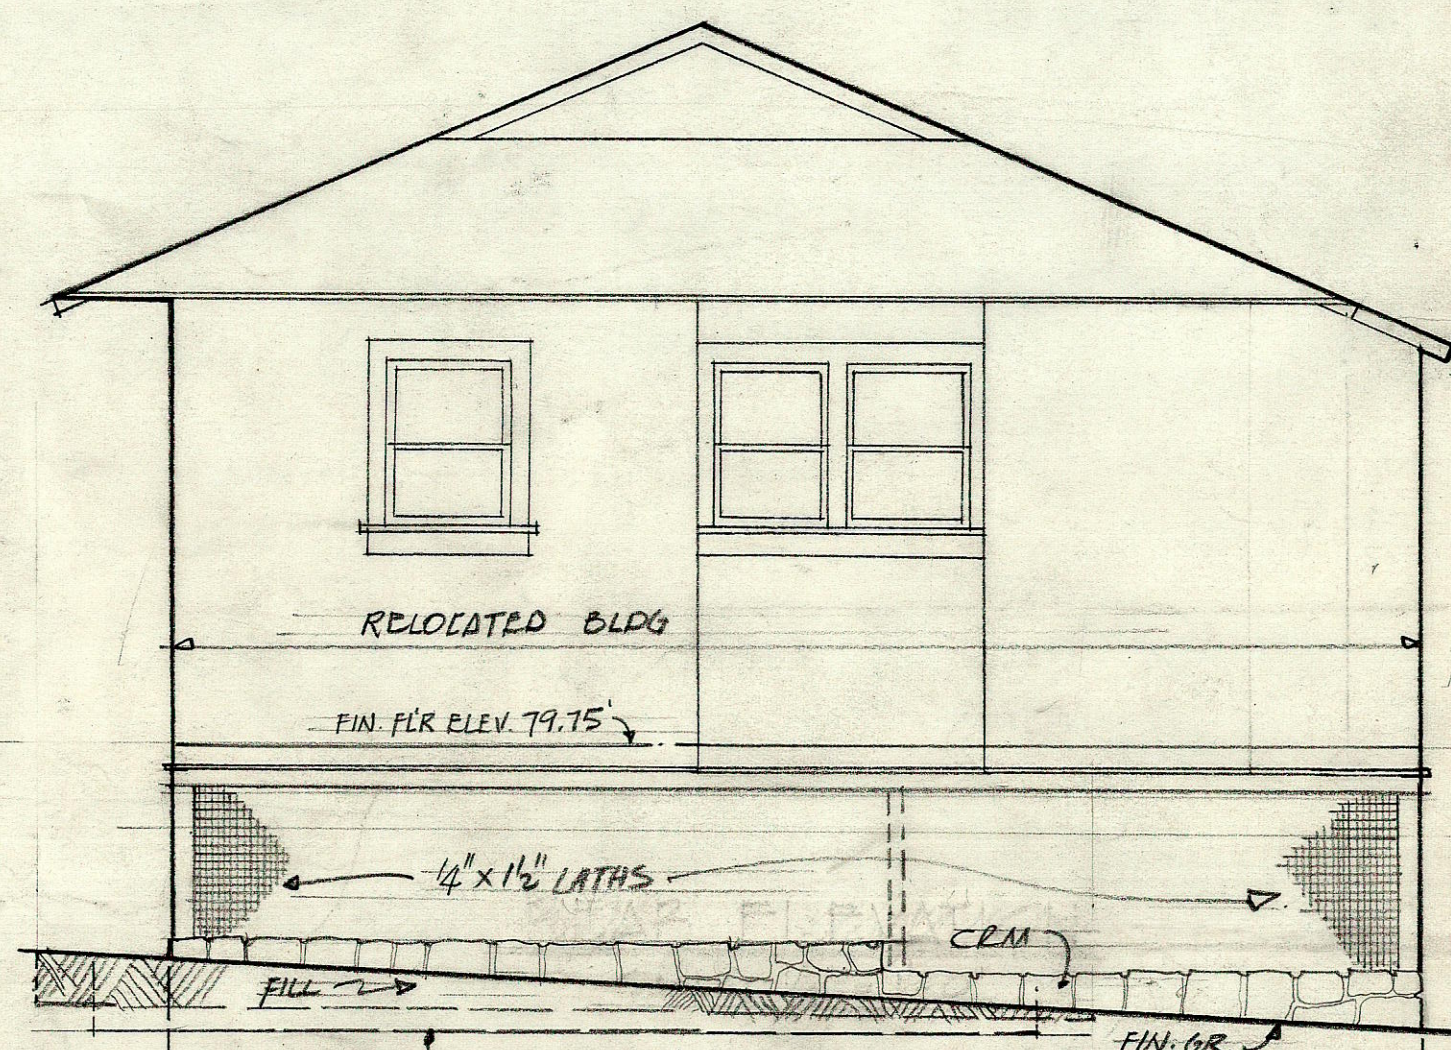

REAR ELEVATION
SCALE: 1/4" = 1'-0"



FERNANDES COURT
BLDG. (7)

TERRITORIAL HIGHWAY DEPARTMENT
TERRITORY OF HAWAII
RELOCATION AND REHABILITATION
OF FRAME BUILDINGS
OWNER: JOSE FERNANDES
1521 PELE ST. HONOLULU, T.H.
TAX MAP KEY 2-1-21-56
LANAULU FREEWAY-F-59(2) SECTION J
1959

SHEET NO. 7 OF 10 SHEETS

8673 (2).8

SURVEY PLOTTED BY: _____
DESIGNED BY: _____
PLAN: _____
TRACED BY: _____
QUANTITIES BY: _____
NOTE BOOK NO. _____
CHECKED BY: _____

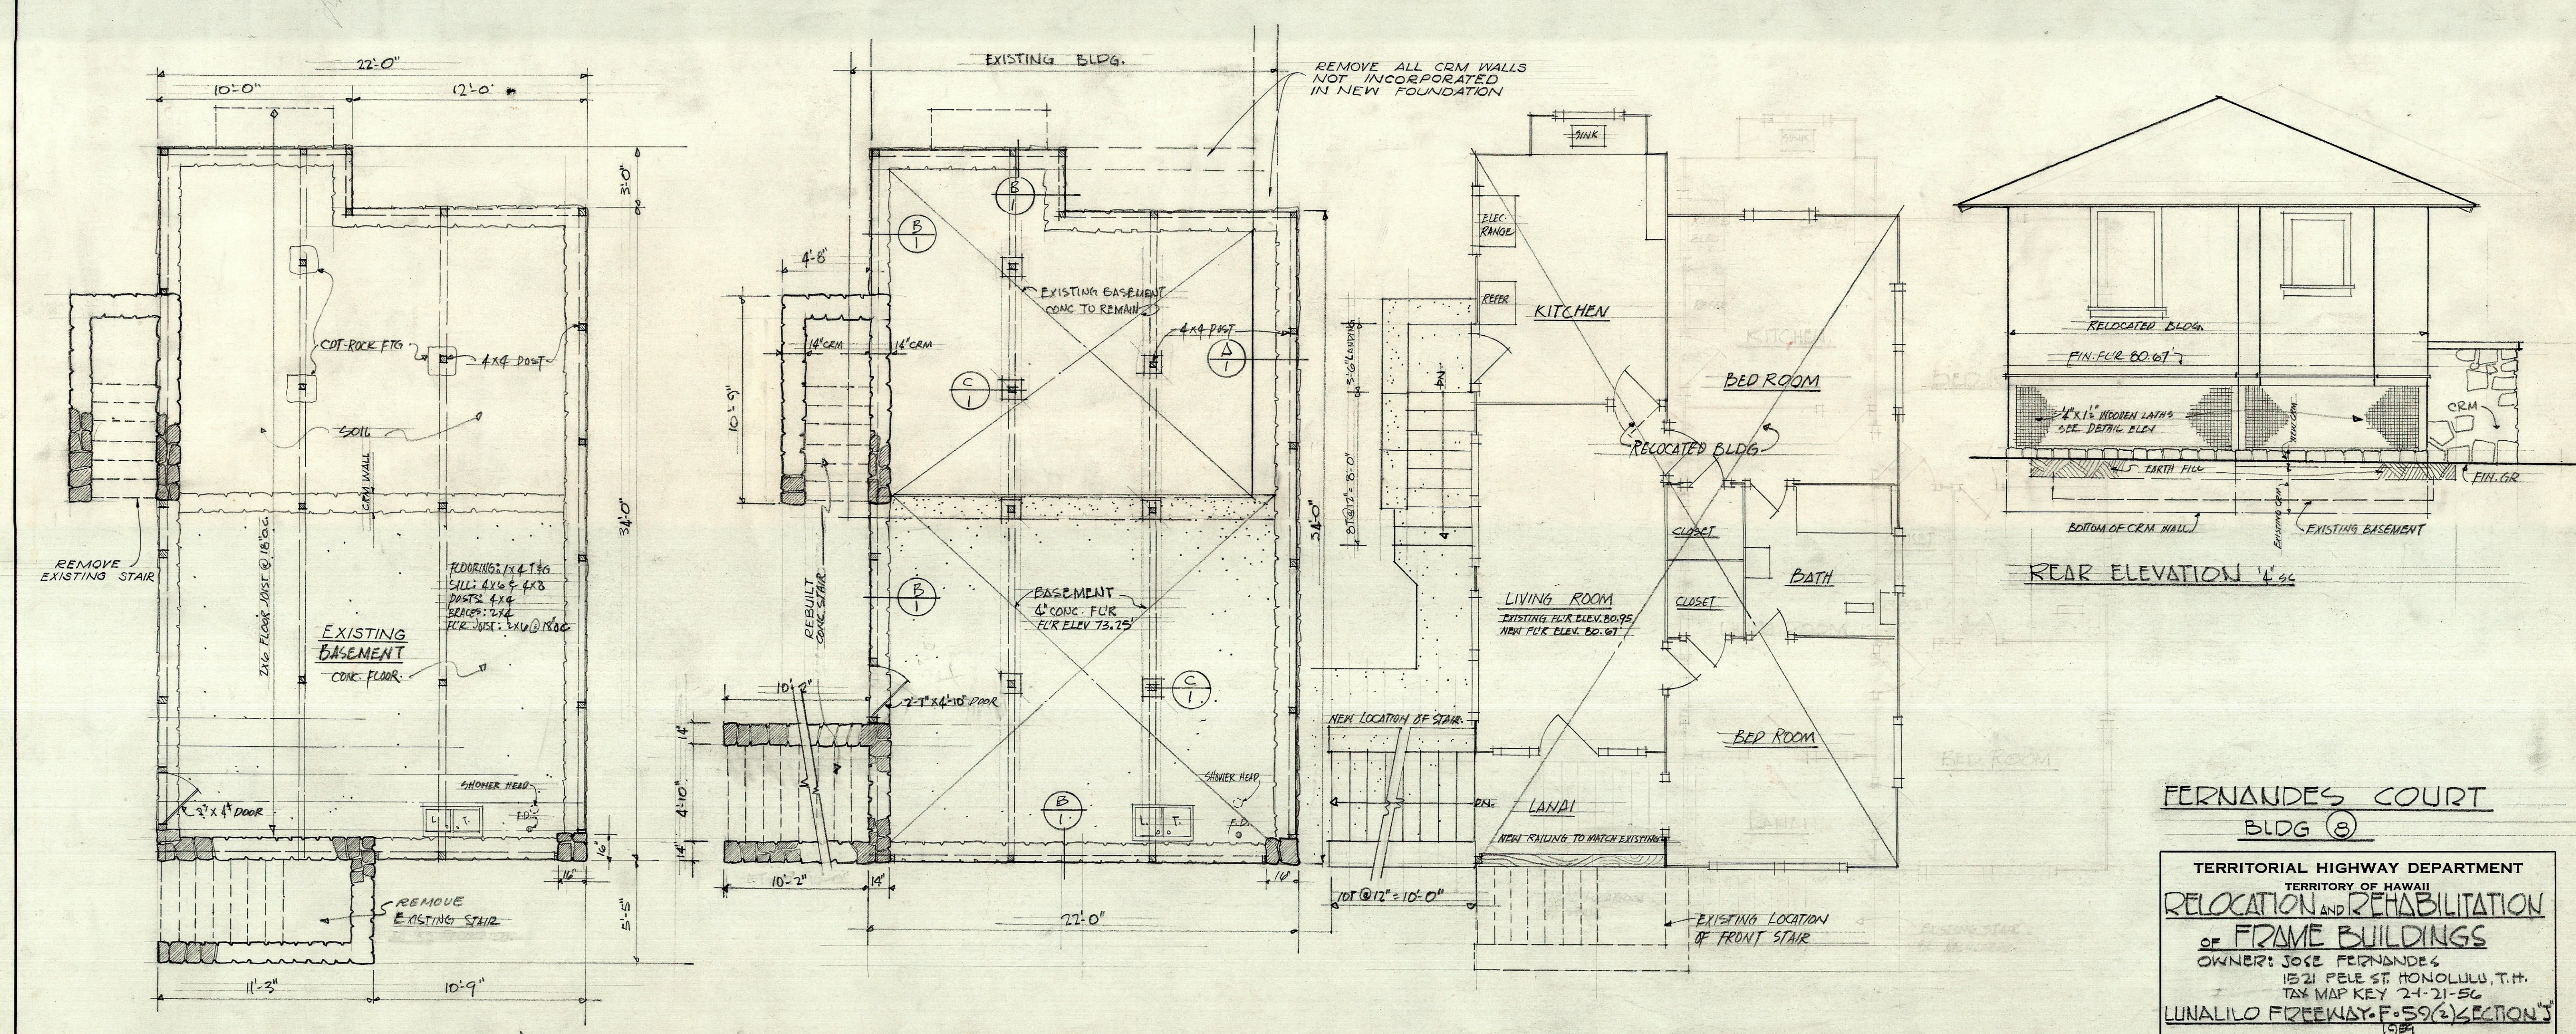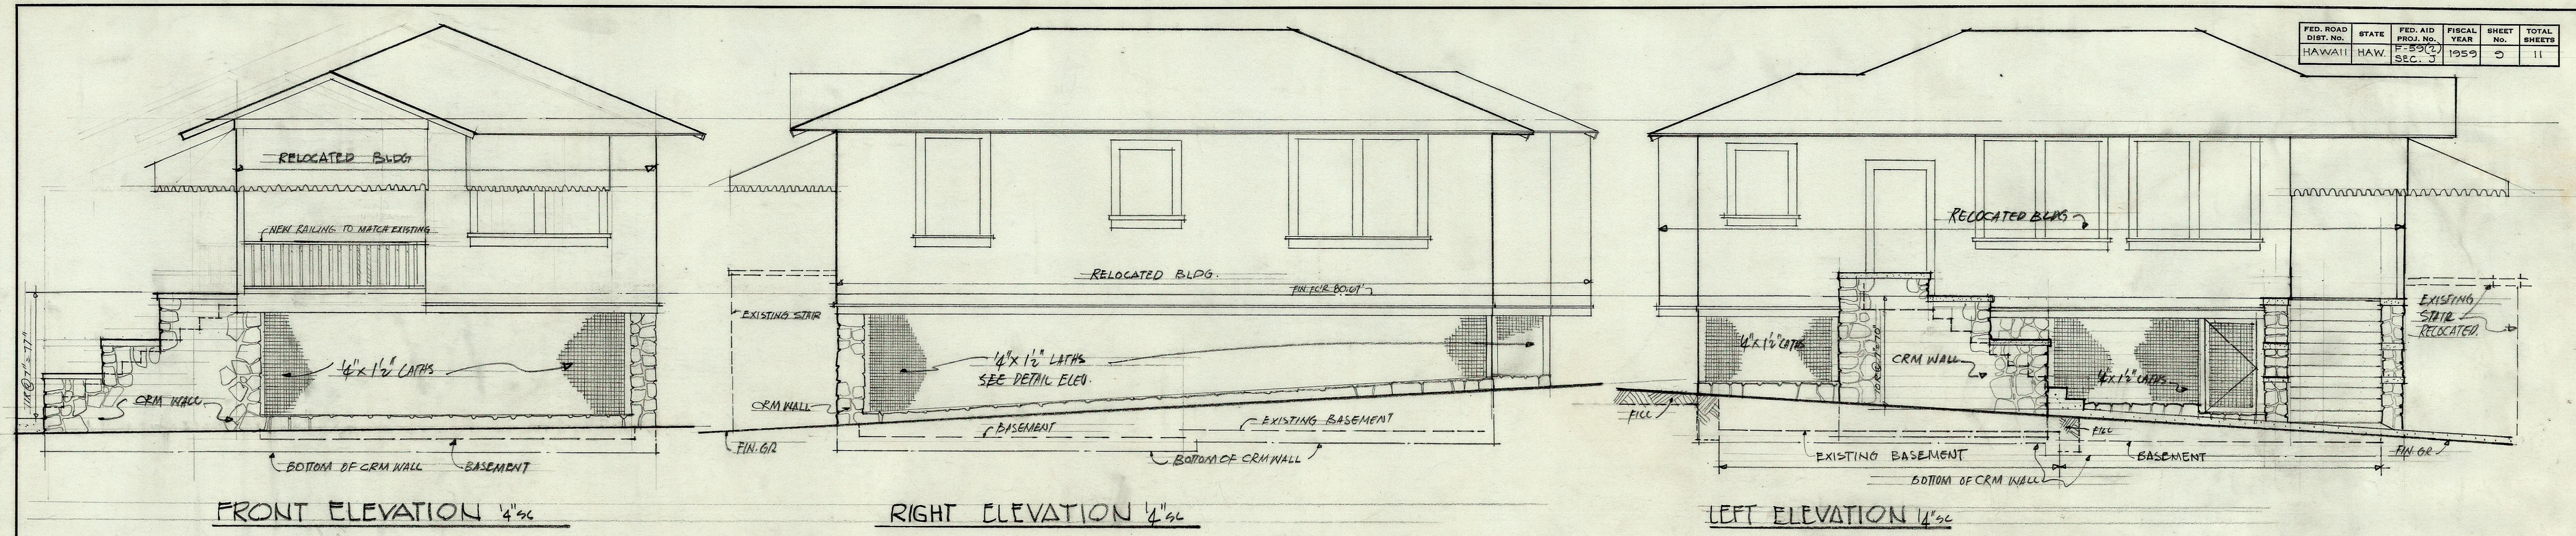


SURVEY PLOTTED BY	DATE
DESIGNED BY	
TRACED BY	
QUANTITIES CHECKED BY	
NOTE BOOK	
No.	


FERNANDES COURT
BLDG (8)

TERRITORIAL HIGHWAY DEPARTMENT
TERRITORY OF HAWAII
RELOCATION AND REHABILITATION
OF FRAME BUILDINGS
OWNER: JOSE FERNANDES
1521 PELE ST. HONOLULU, T.H.
TAX MAP KEY 2-1-21-56
LUNALILO FREEWAY F-59(2) SECTION 3
1954


FED. ROAD DIST. NO.	STATE	FED. AID PROJ. NO.	FISCAL YEAR	SHEET NO.	TOTAL SHEETS
HAWAII	HAW.	F-55(2)	1953	10	11

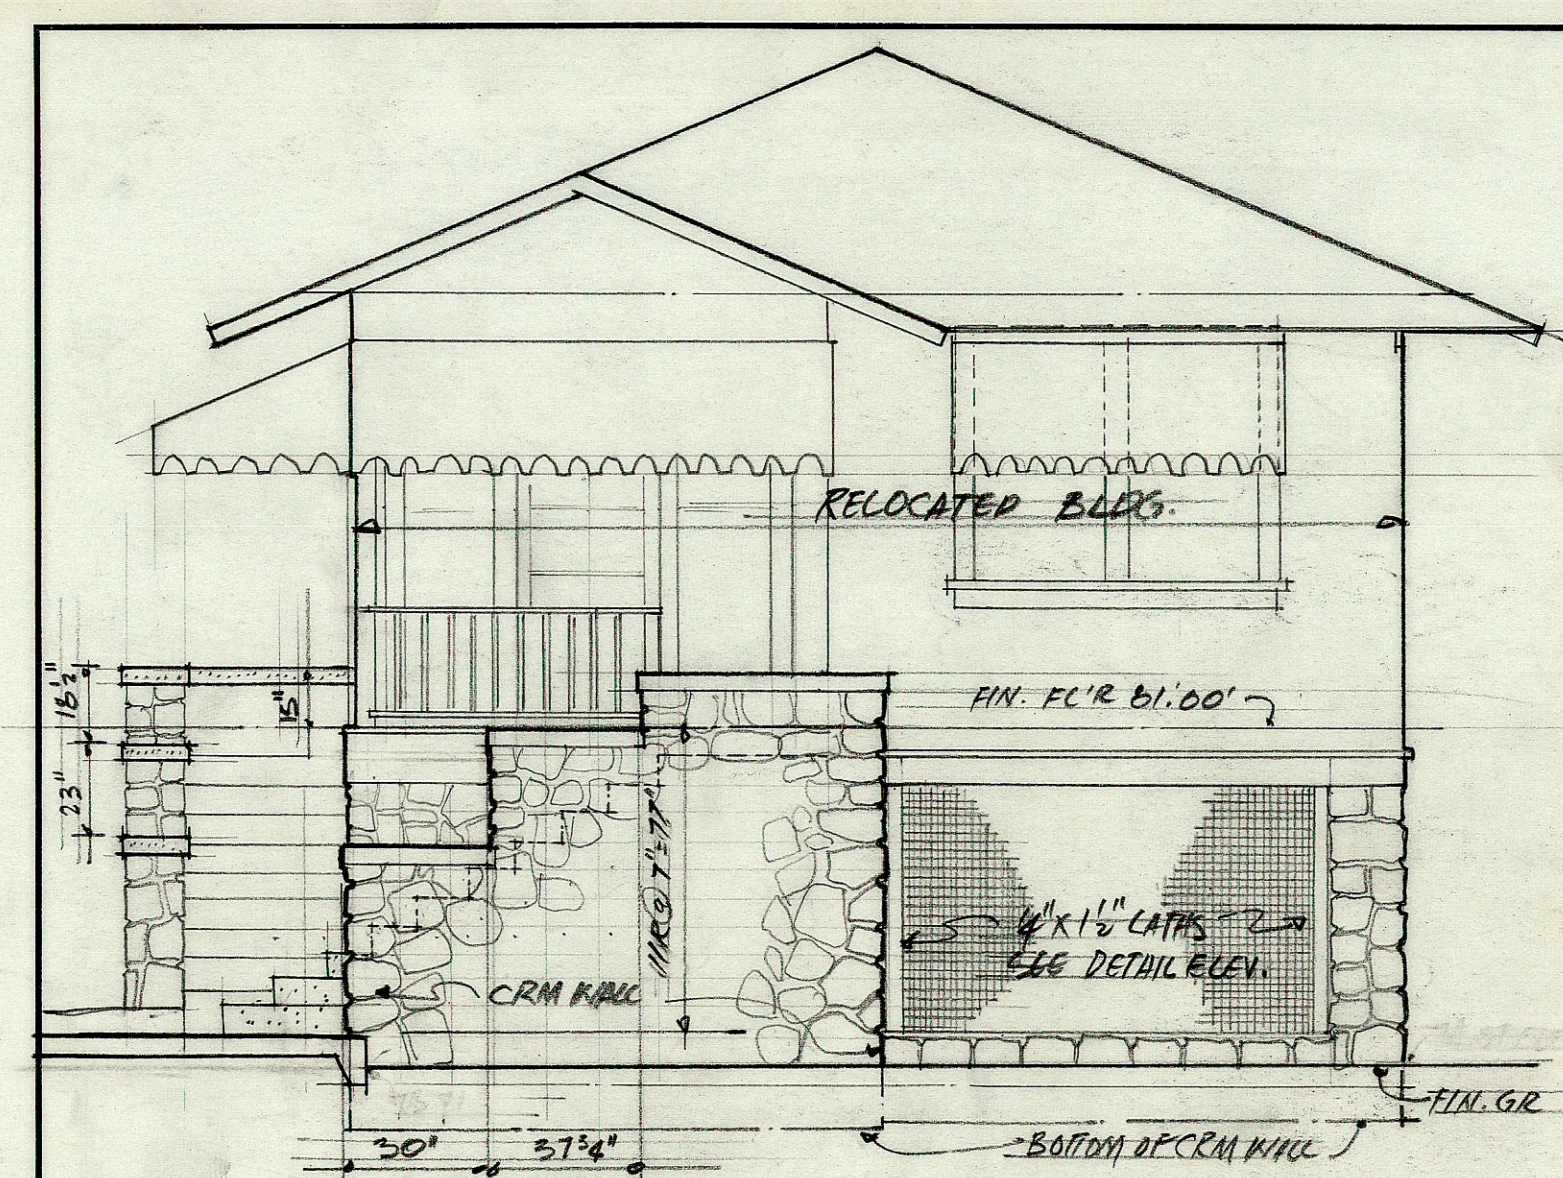


FRONT ELEVATION 1/4" = 1'-0"

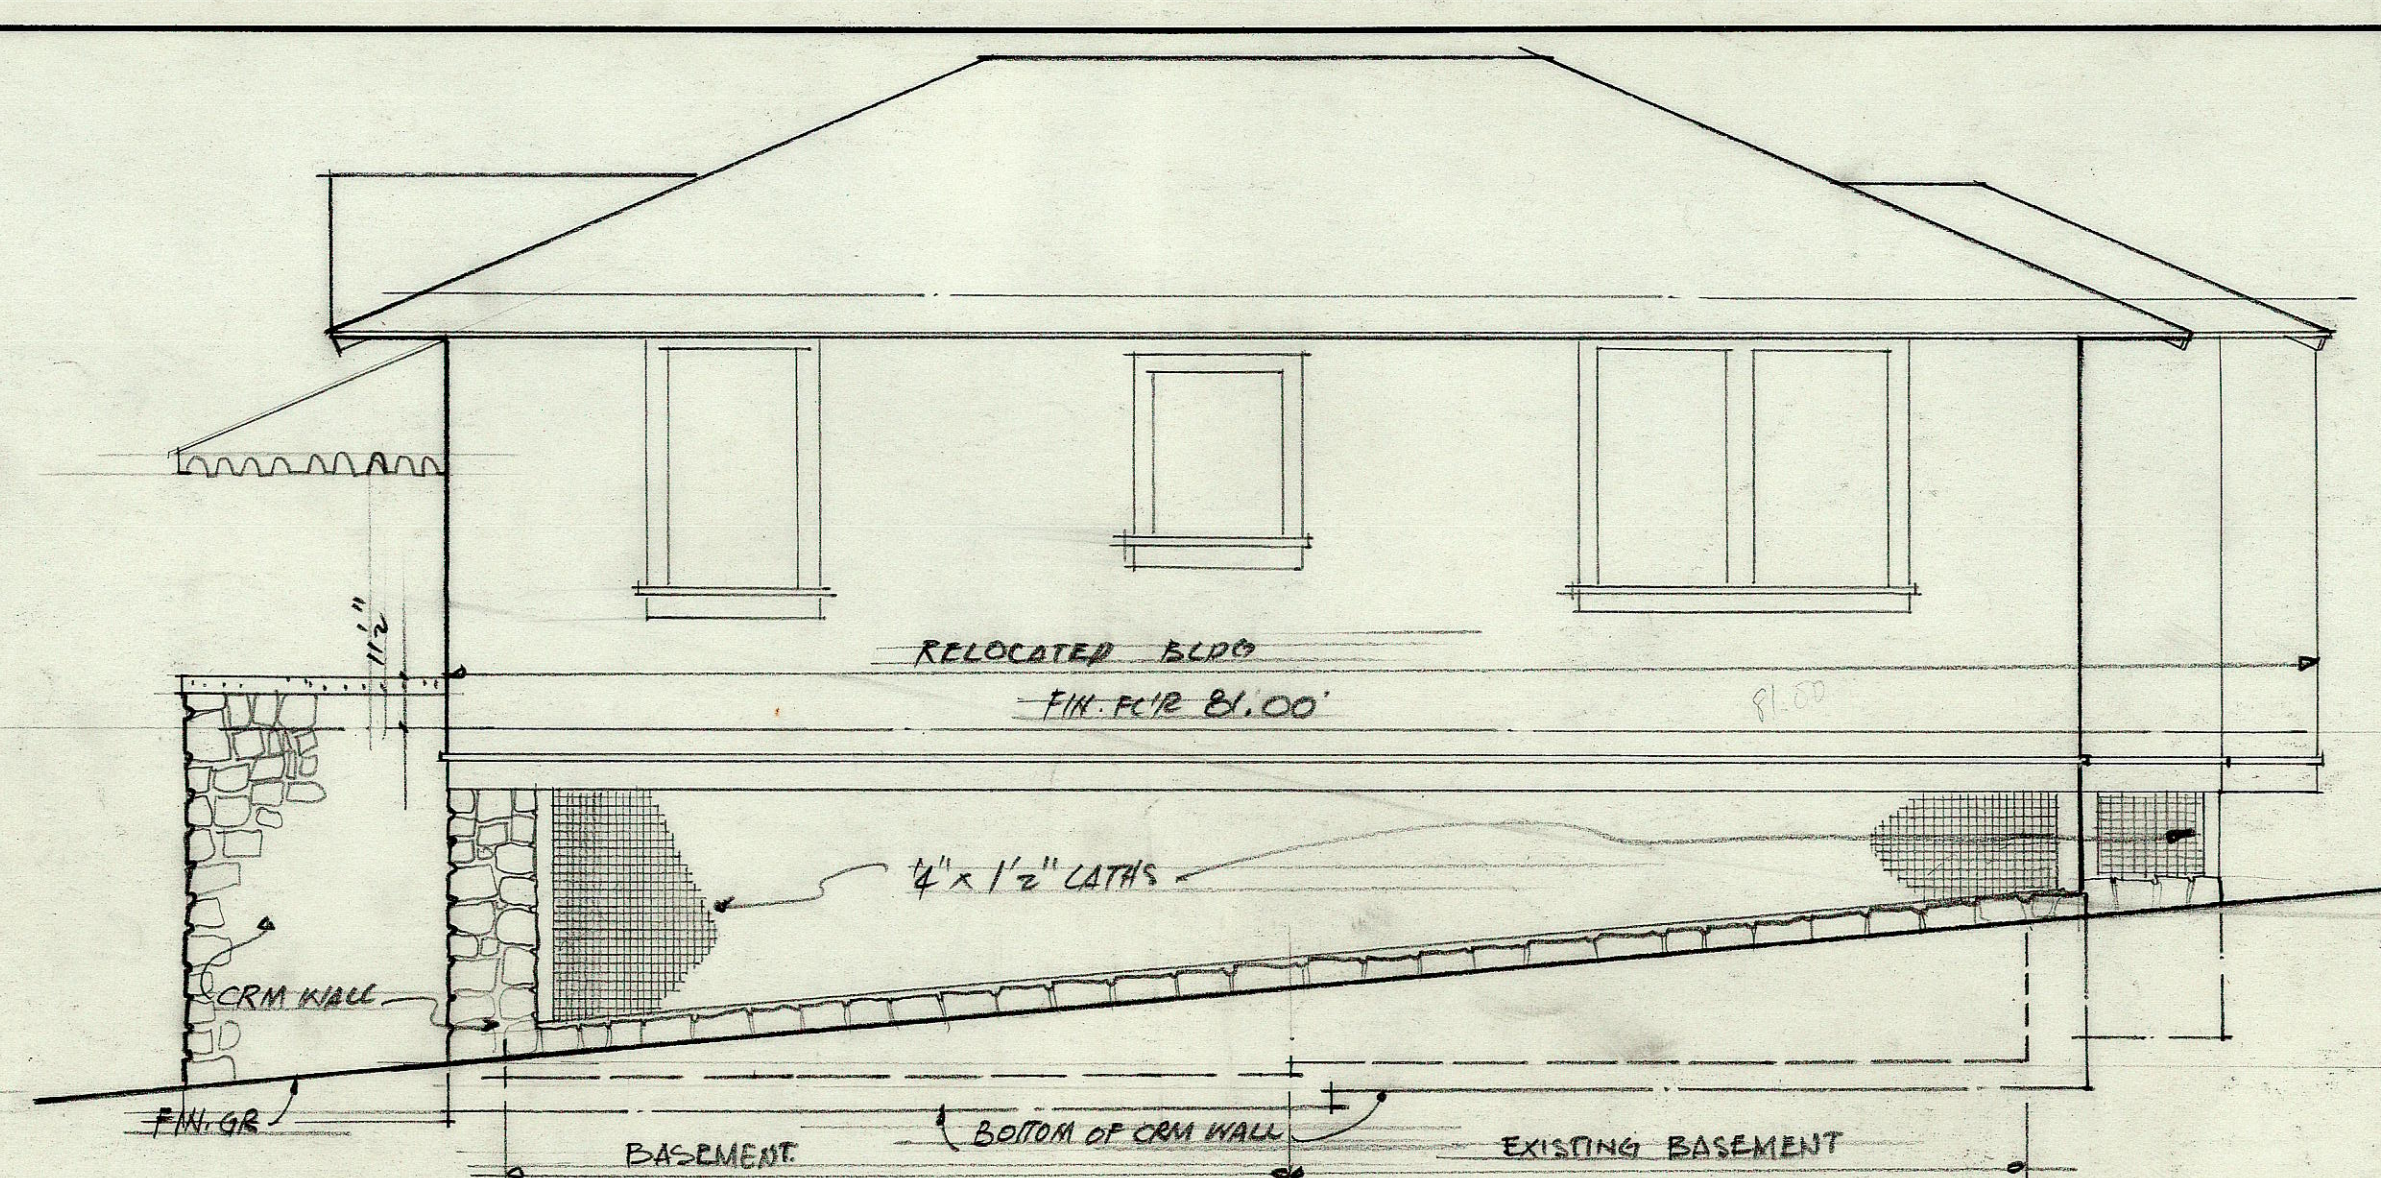


RIGHT ELEVATION 1/4" = 1'-0"

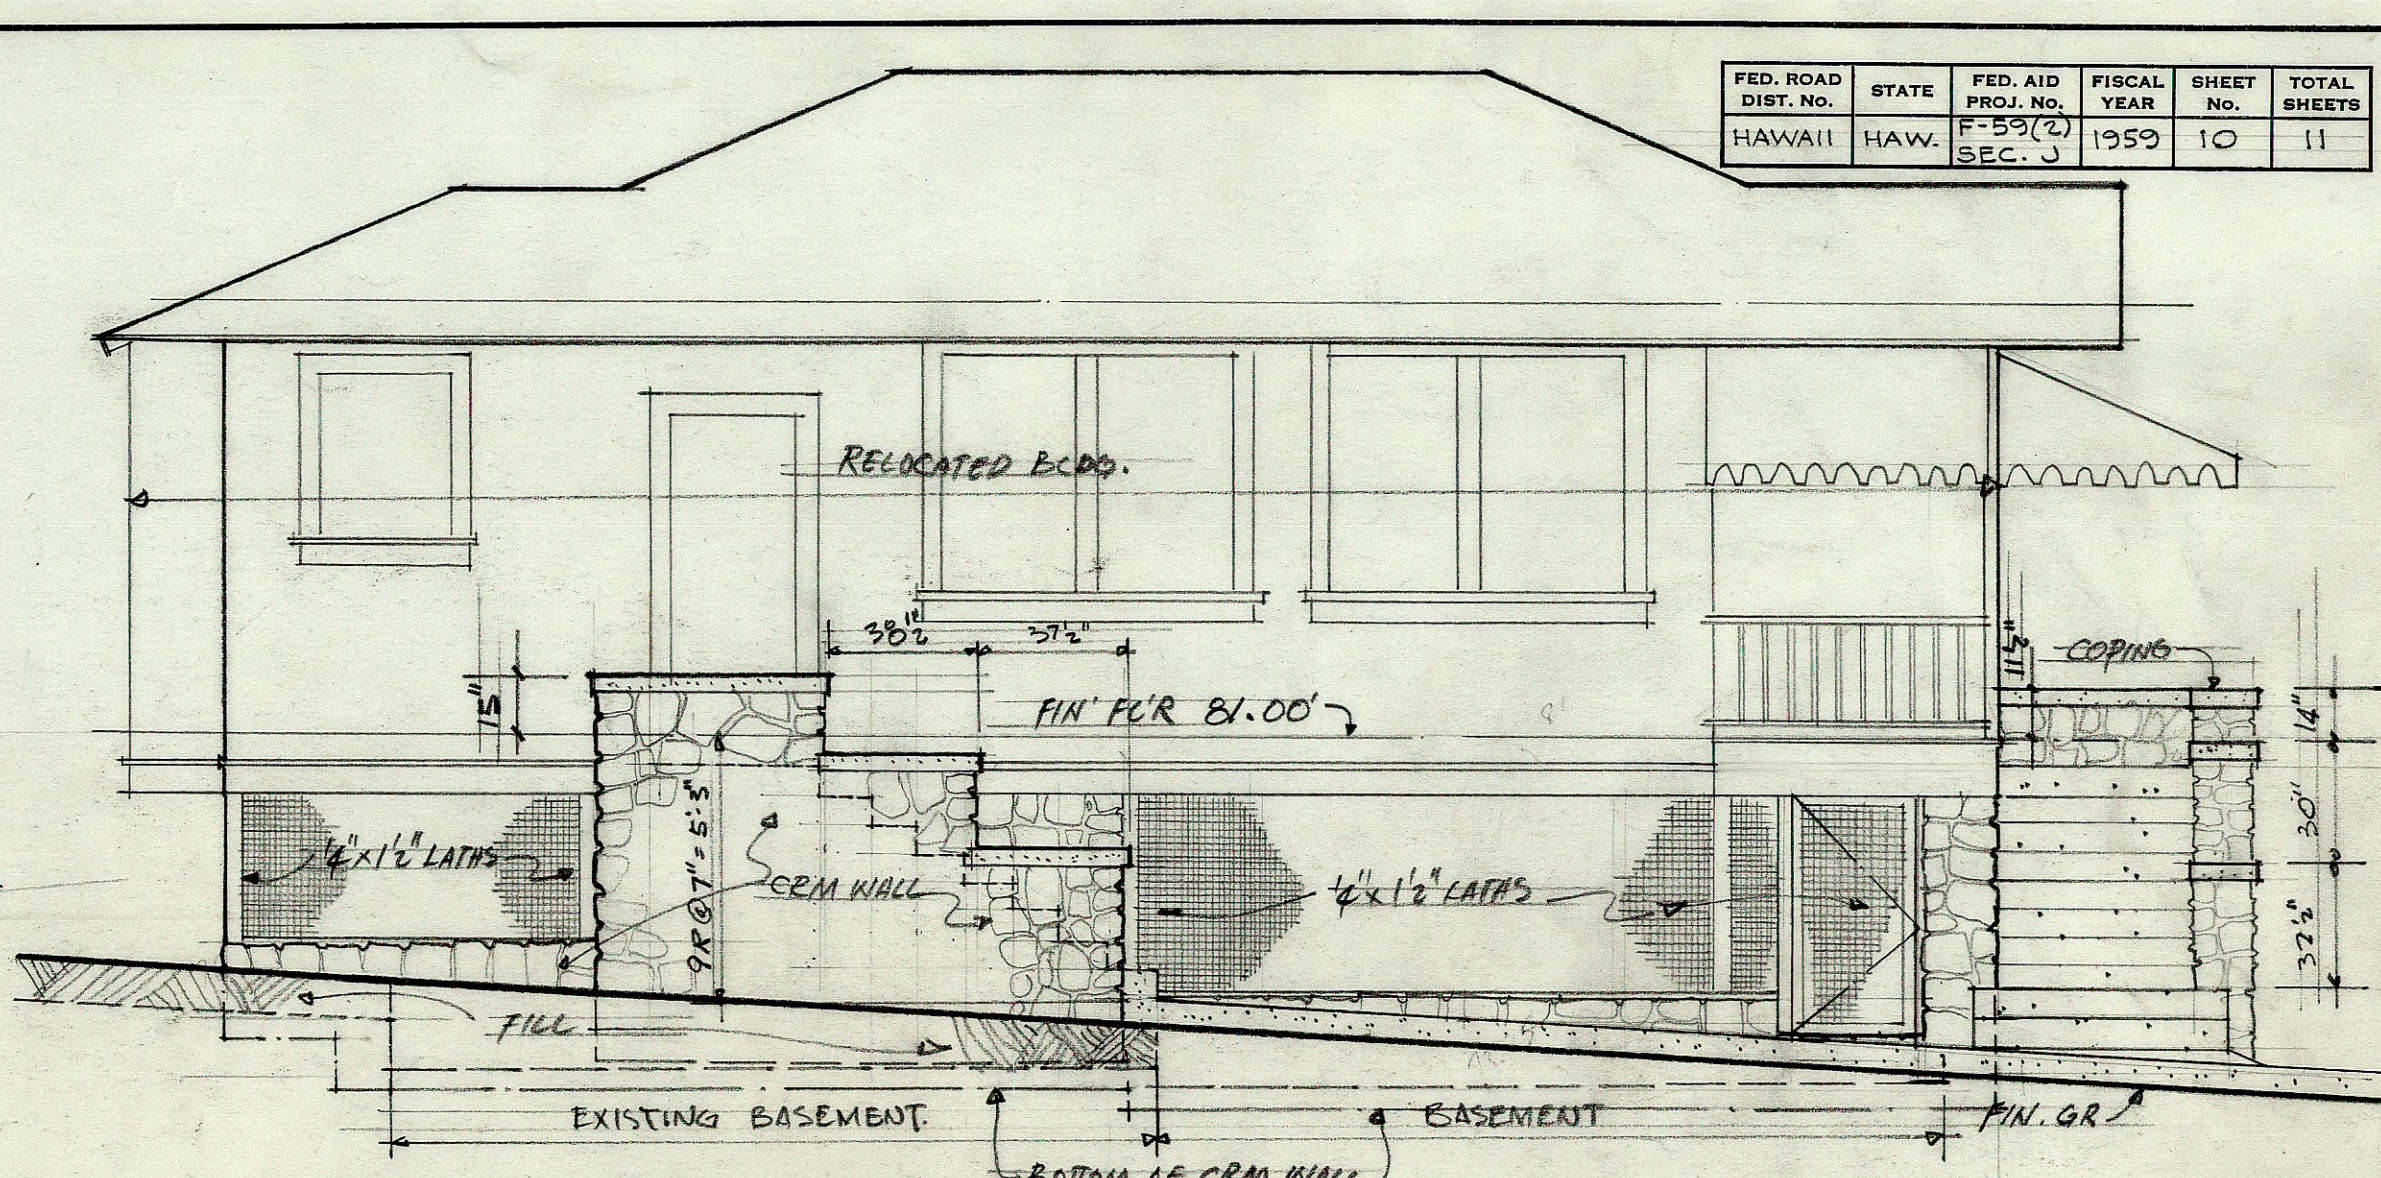


LEFT ELEVATION 1/4" = 1'-0"

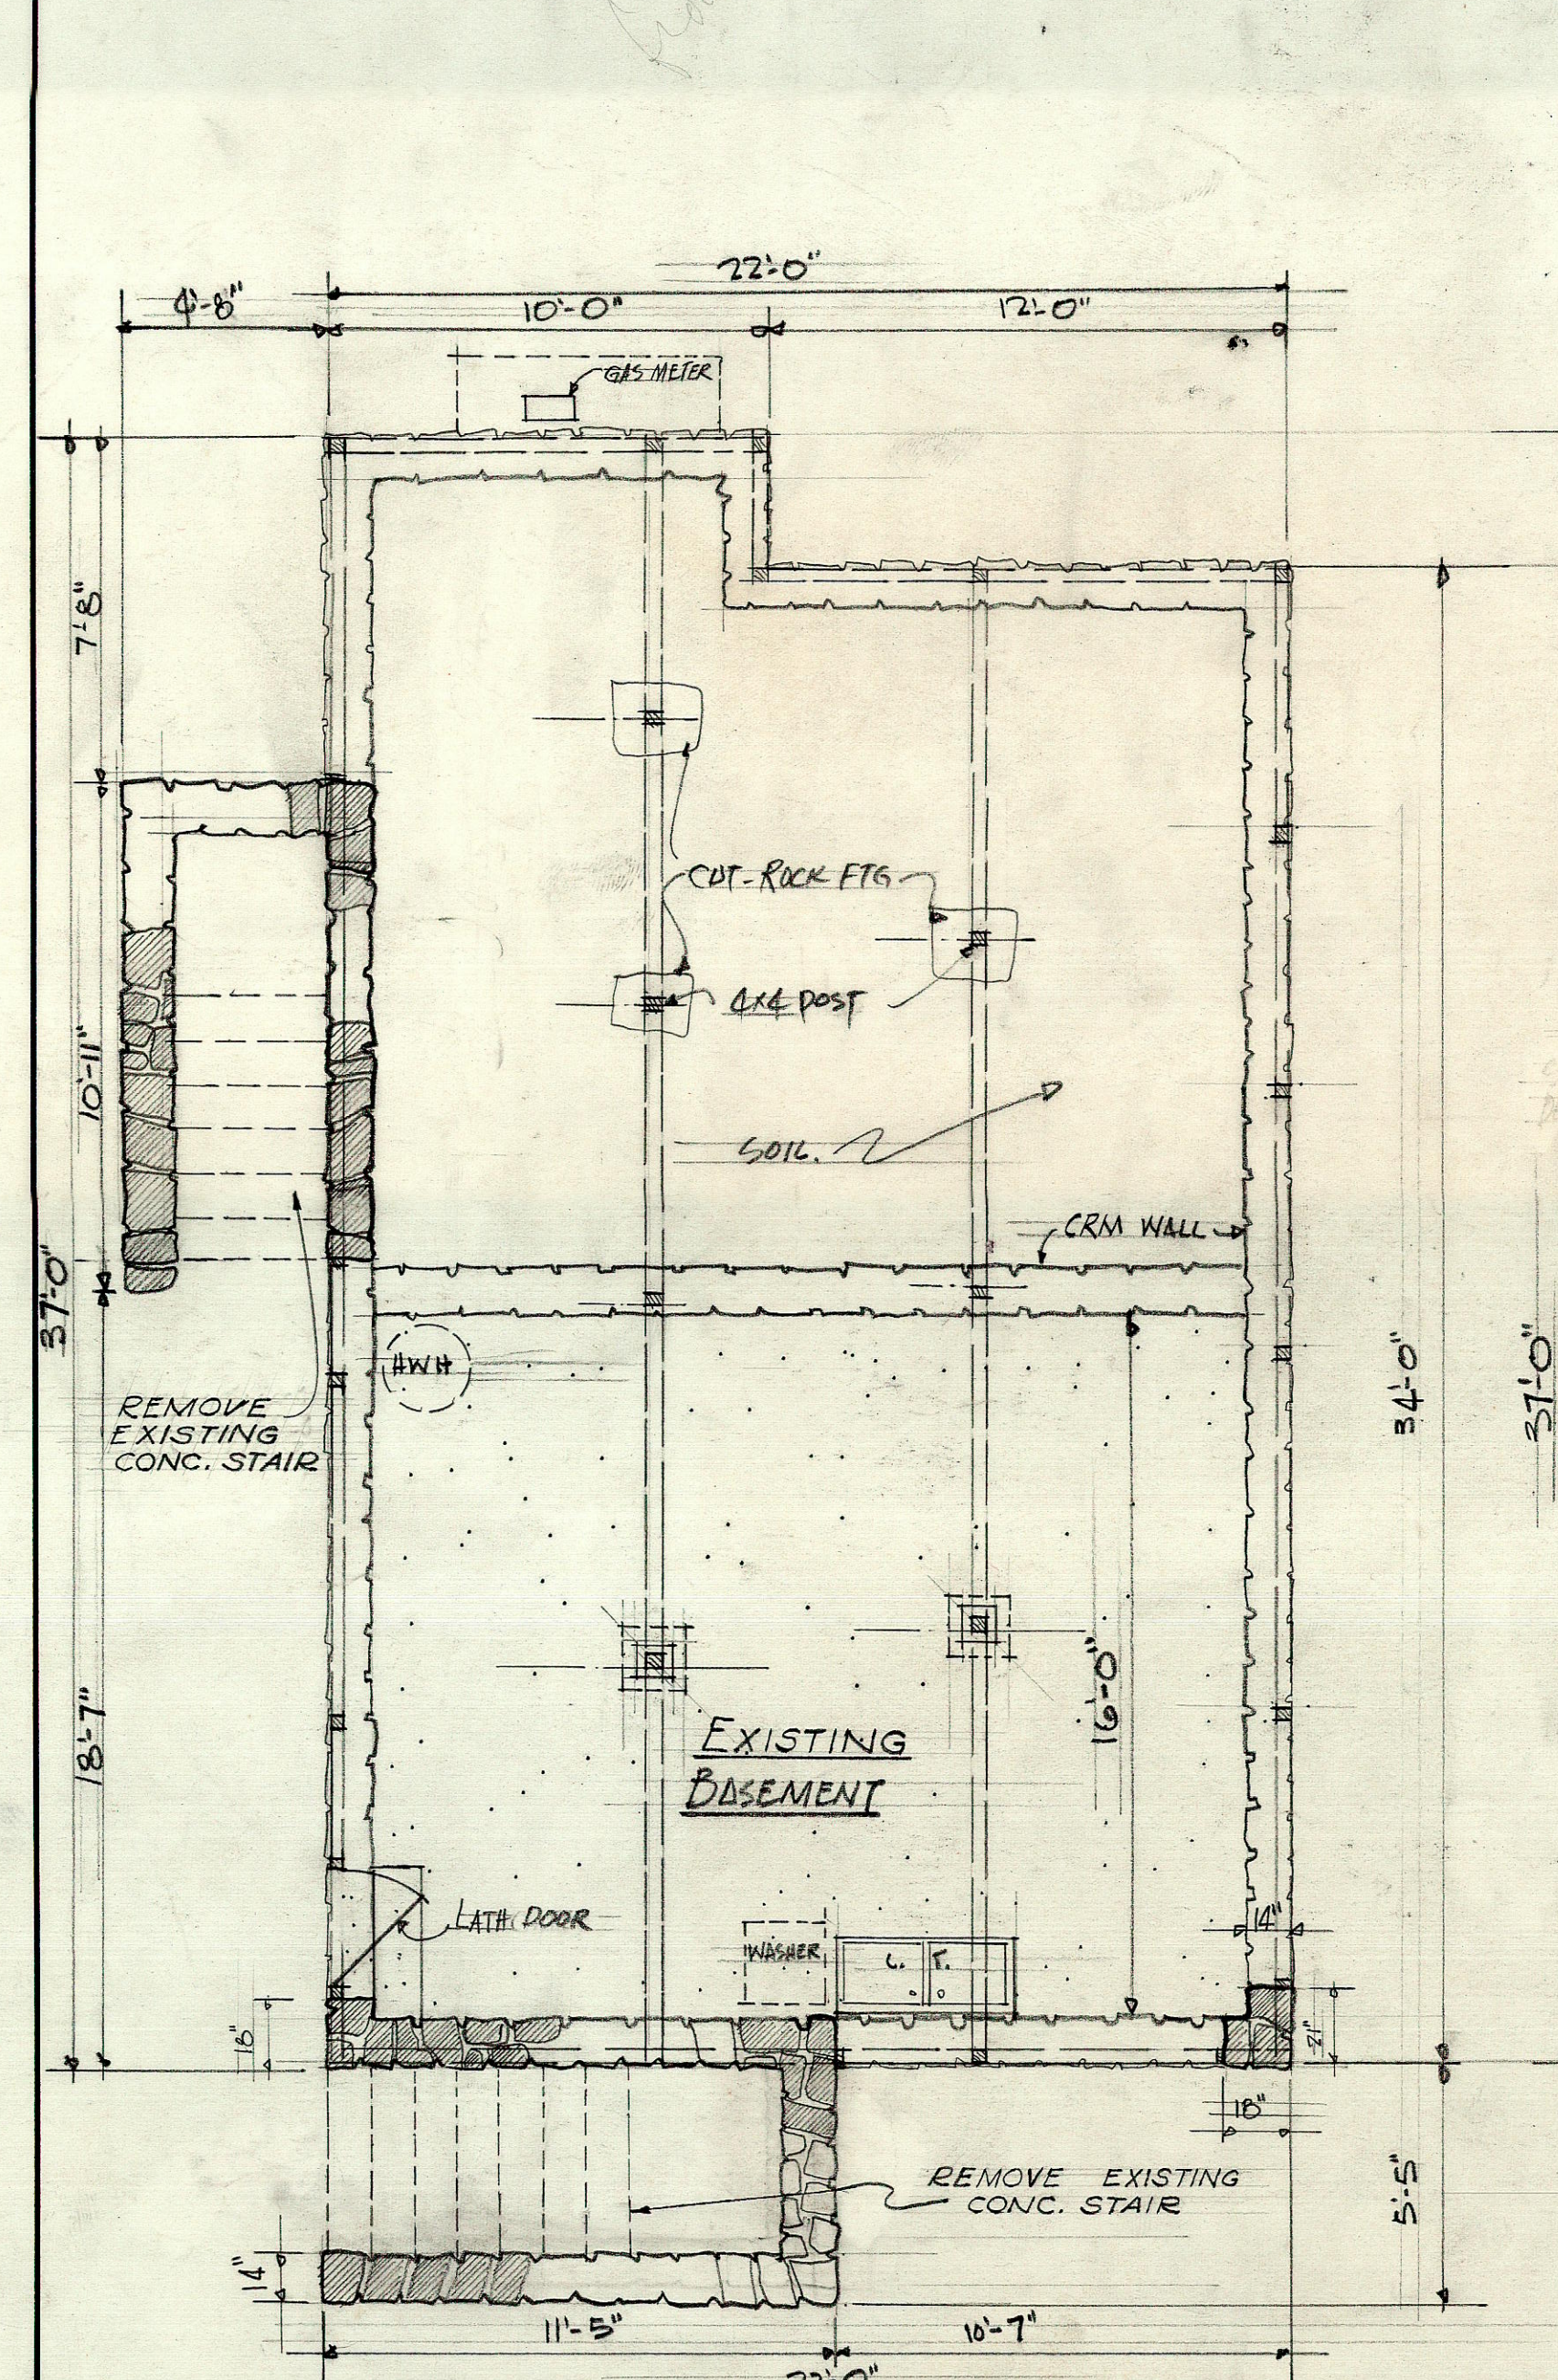


EXISTING FOUNDATION & BASEMENT PLAN 1/4" = 1'-0"

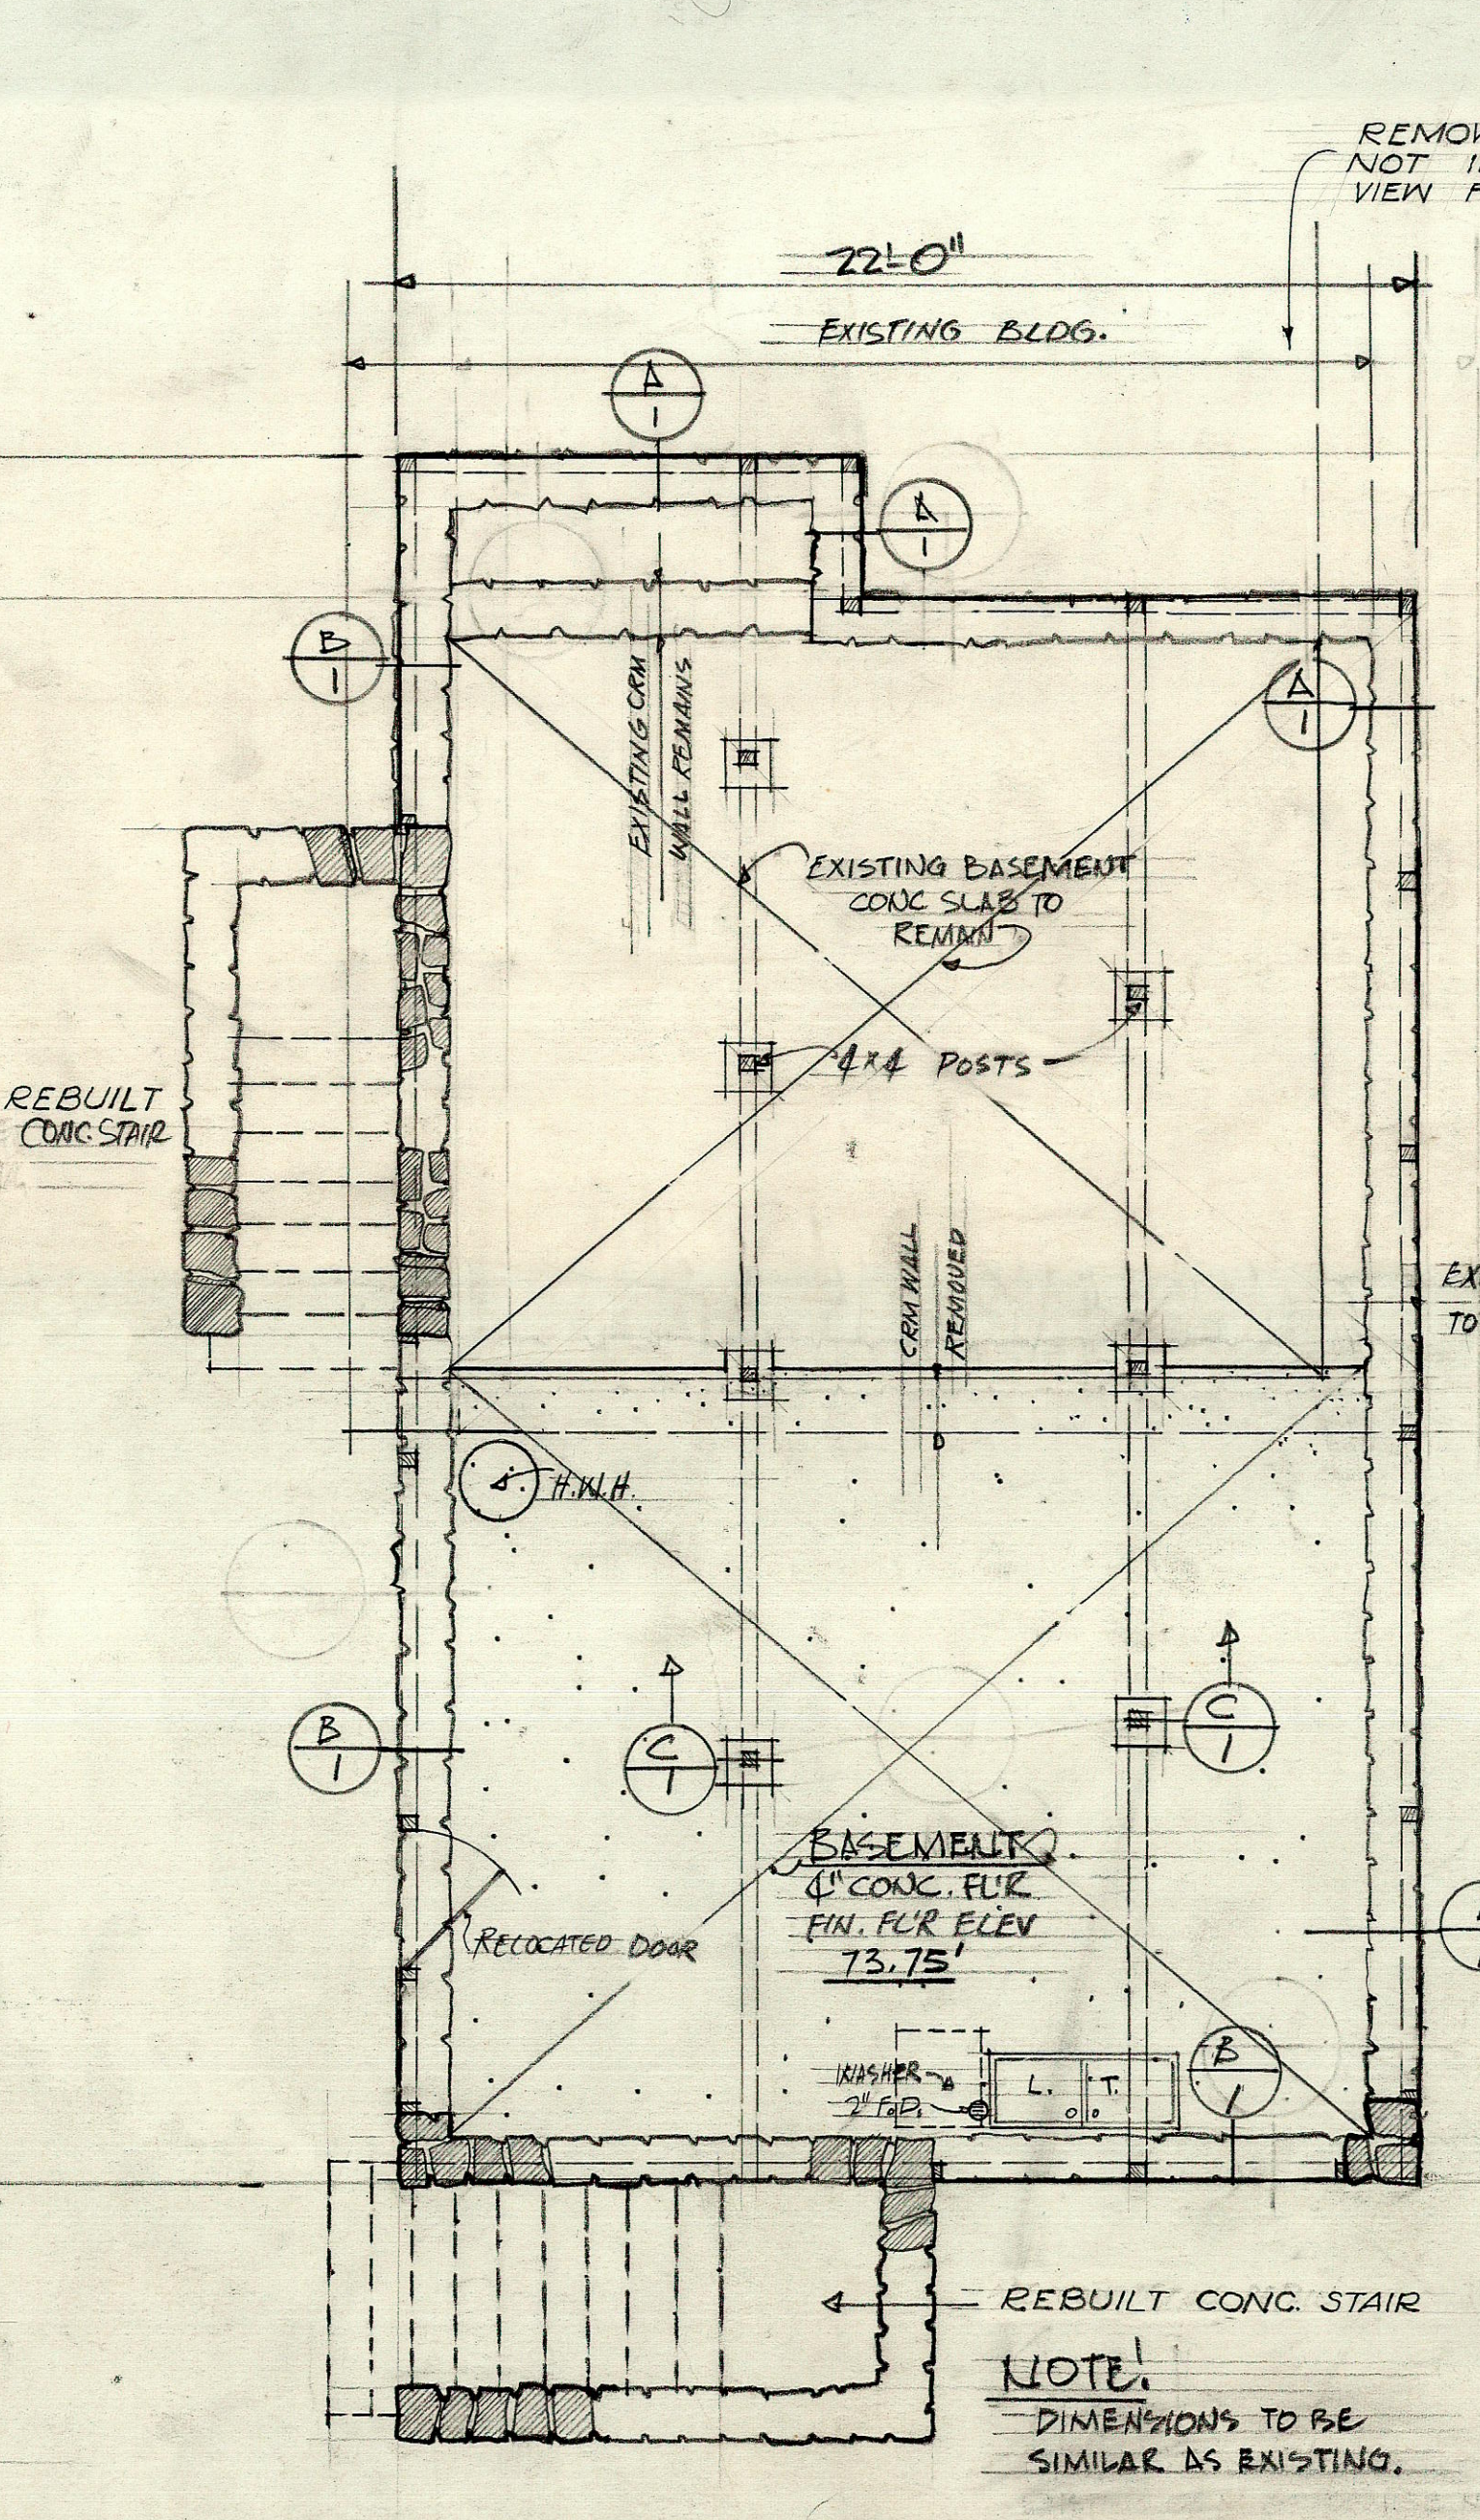

NEW BASEMENT & FOUNDATION PLAN 1/4" = 1'-0"

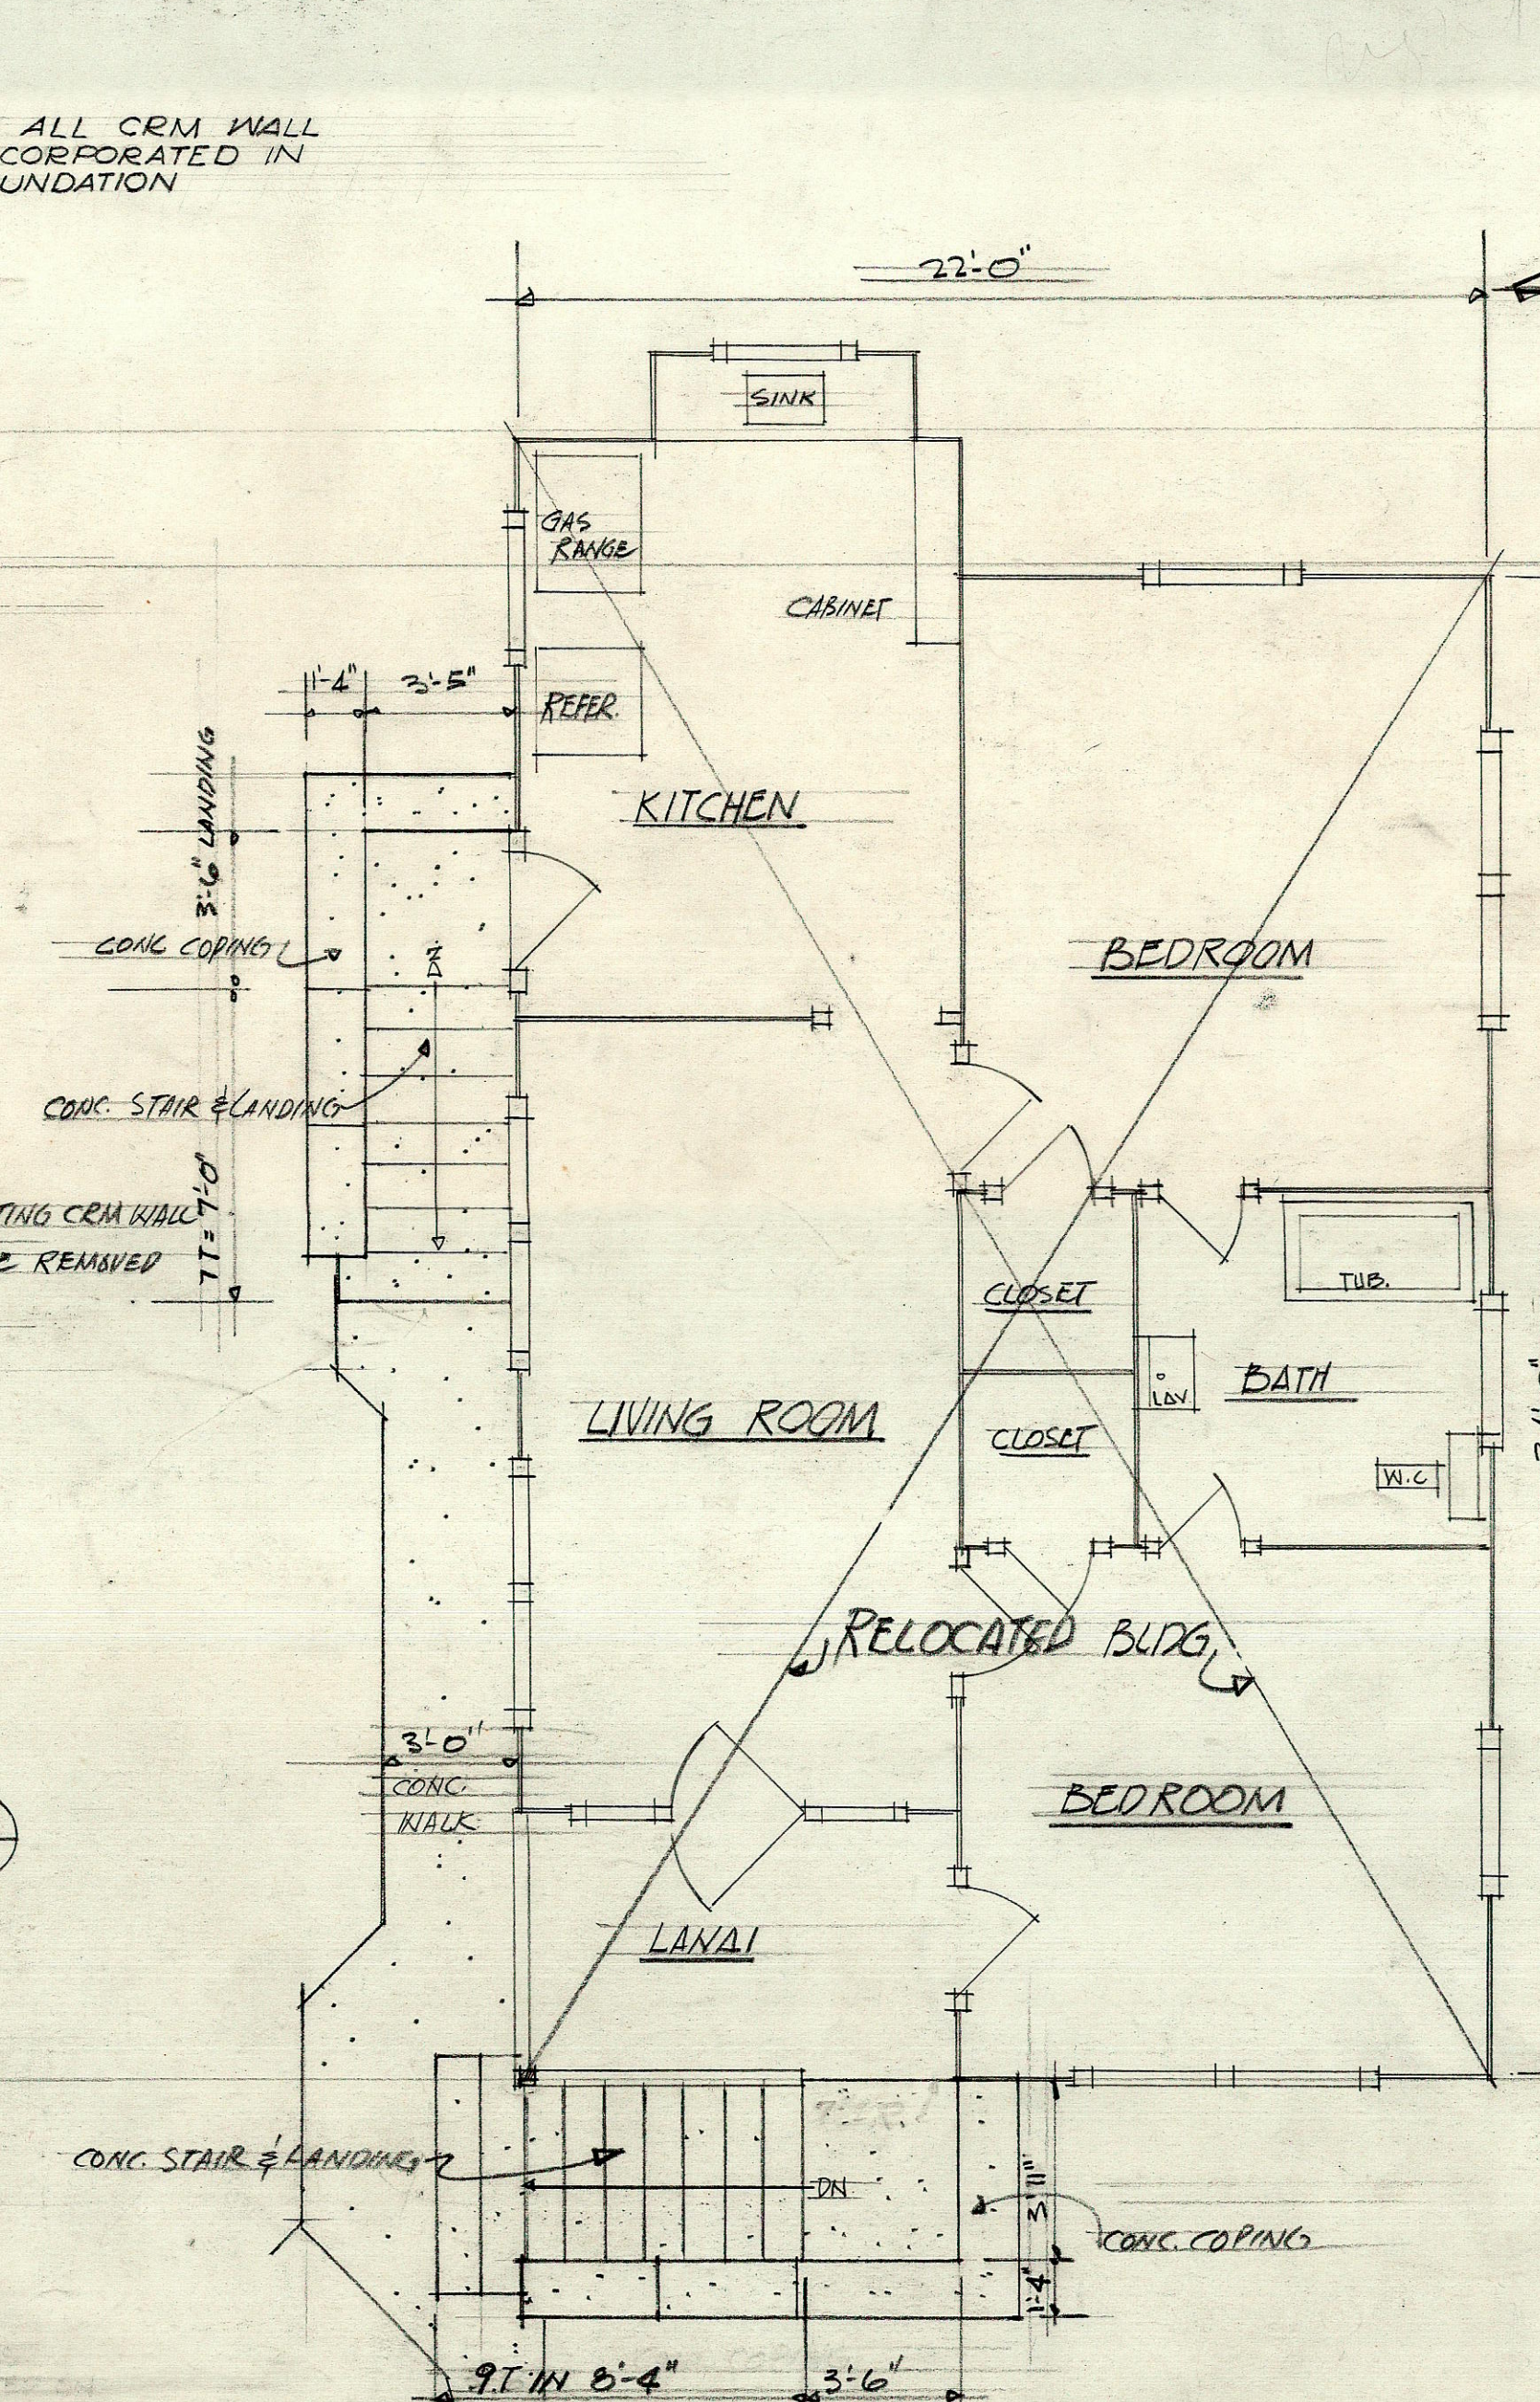

FLOOR PLAN 1/4" = 1'-0"

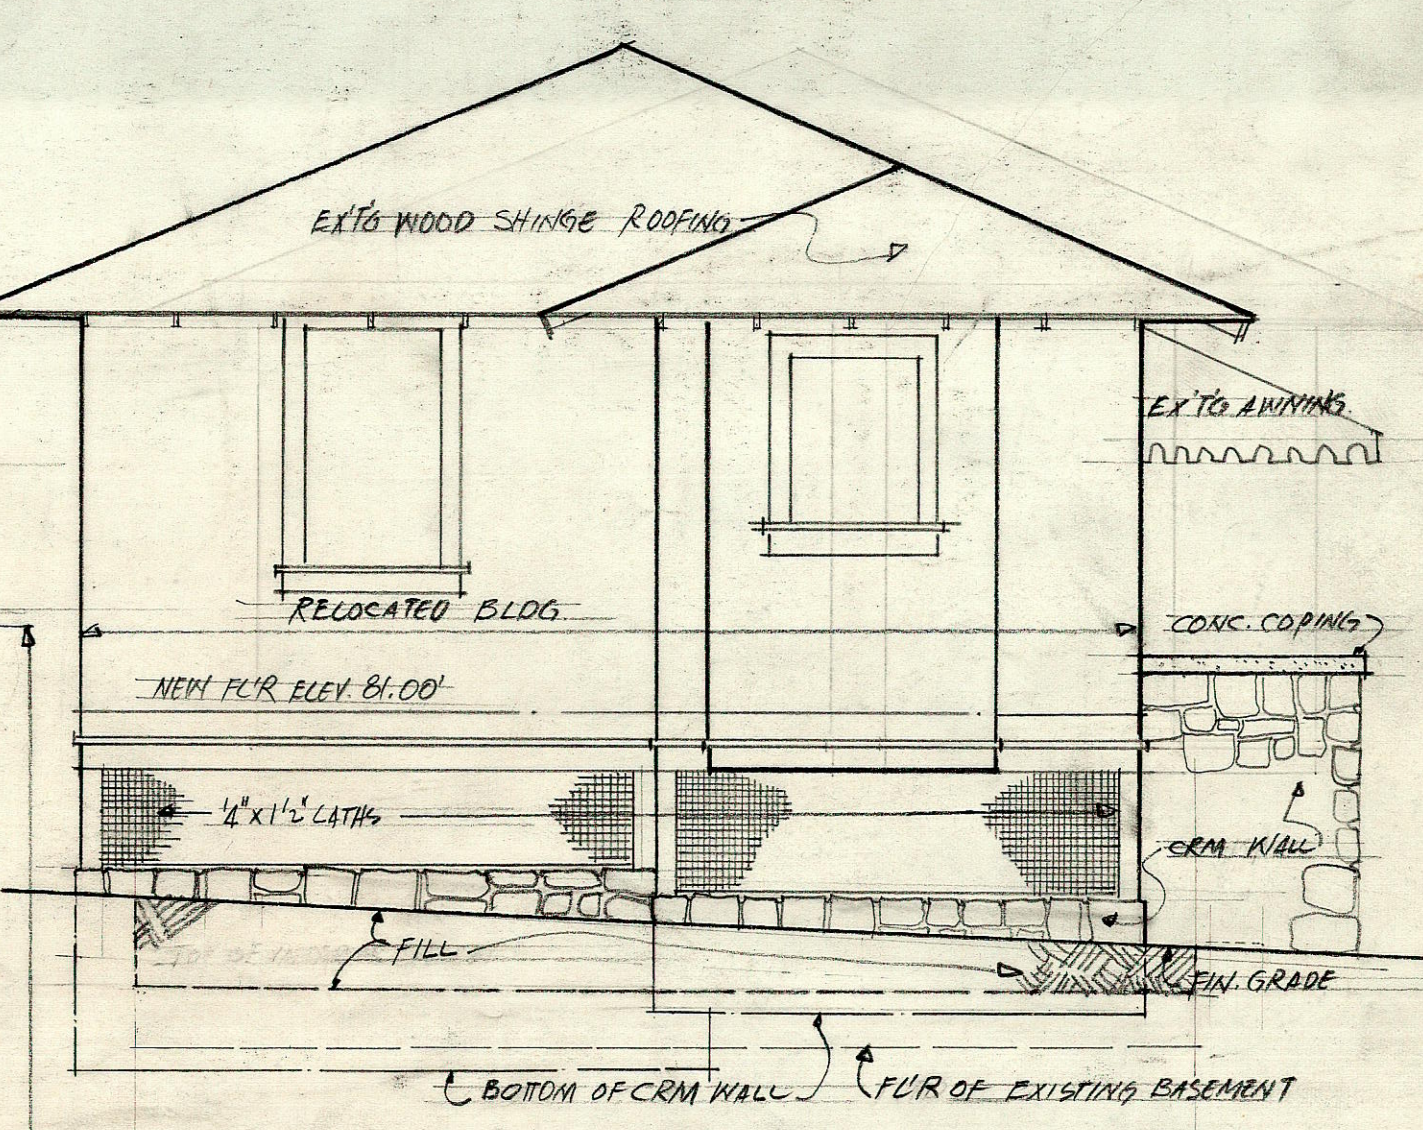

REAR ELEVATION 1/4" = 1'-0"


FERNANDES COURT
BLDG. 9

TERRITORIAL HIGHWAY DEPARTMENT
TERRITORY OF HAWAII
RELOCATION AND REHABILITATION
OF FRAME BUILDINGS
OWNER: JOSE FERNANDES
1521 PULE ST. HONOLULU, T.H.
TAX MAP KEY 2-21-56
LUALUO FREEWAY F-55(2) SECTION J
1953

SHEET No. 9 OF 10 SHEETS


ORIGINAL PLAN	DATE
DESIGNED BY	
TRACED BY	
QUANTITIES CHECKED BY	
NOTE BOOK NO.	

FED. ROAD DIST. No.	STATE	FED. AID PROJ. No.	FISCAL YEAR	SHEET No.	TOTAL SHEET
HAWAII	HAW.	F-59(2) SEC. 1	1959	11	11

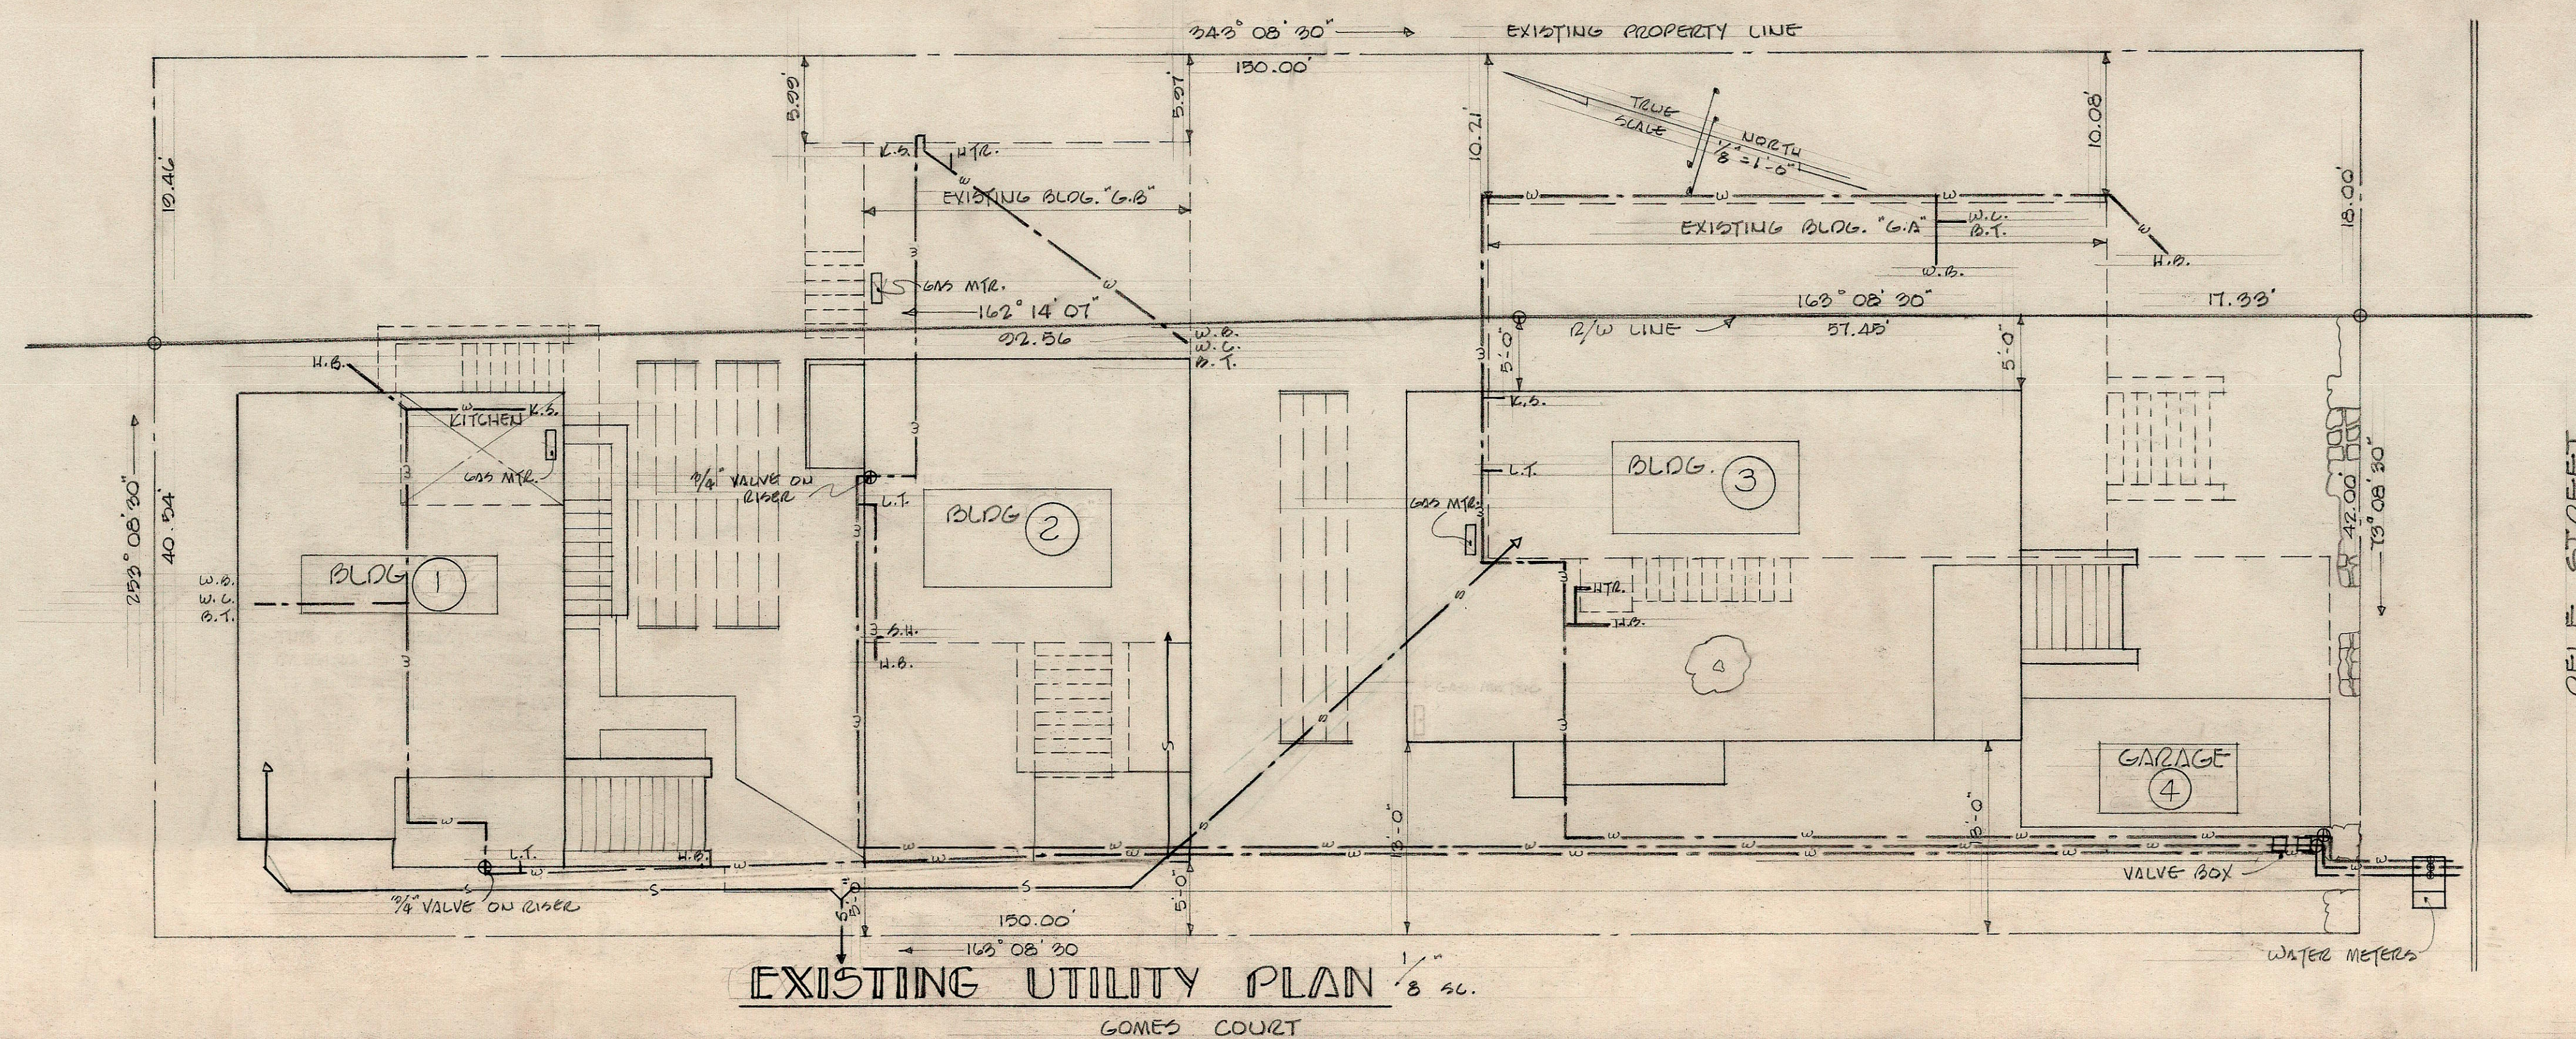

NOTE!! (APPLICABLE TO ALL BLDGS.)

1. ELECTRIC METERS ARE LOCATED AT REAR ENTRANCE OF EACH BUILDING.
 2. WHEN BUILDINGS ARE RELOCATED, ROSE BIBBS MUST BE REINSTALLED IN CORRESPONDING LOCATION AS EXISTED PRIOR TO RELOCATION WORK.
 3. THIS UTILITY PLAN SHEET WAS PREPARED FOR THE CONVENIENCE OF THE CONTRACTOR TO FACILITATE REMOVAL AND RECONSTRUCTION OF UTILITIES.
- LOCATION OF UTILITIES SHOWN ARE BASED ON EXISTING RECORDS OF VARYING DEGREES OF ACCURACY AND COMPLETENESS, VERIFIED WHENEVER POSSIBLE BY FIELD SURVEYS.
- THE CONTRACTOR SHALL VERIFY ACTUAL LOCATIONS OF THESE UTILITIES AT SITE.

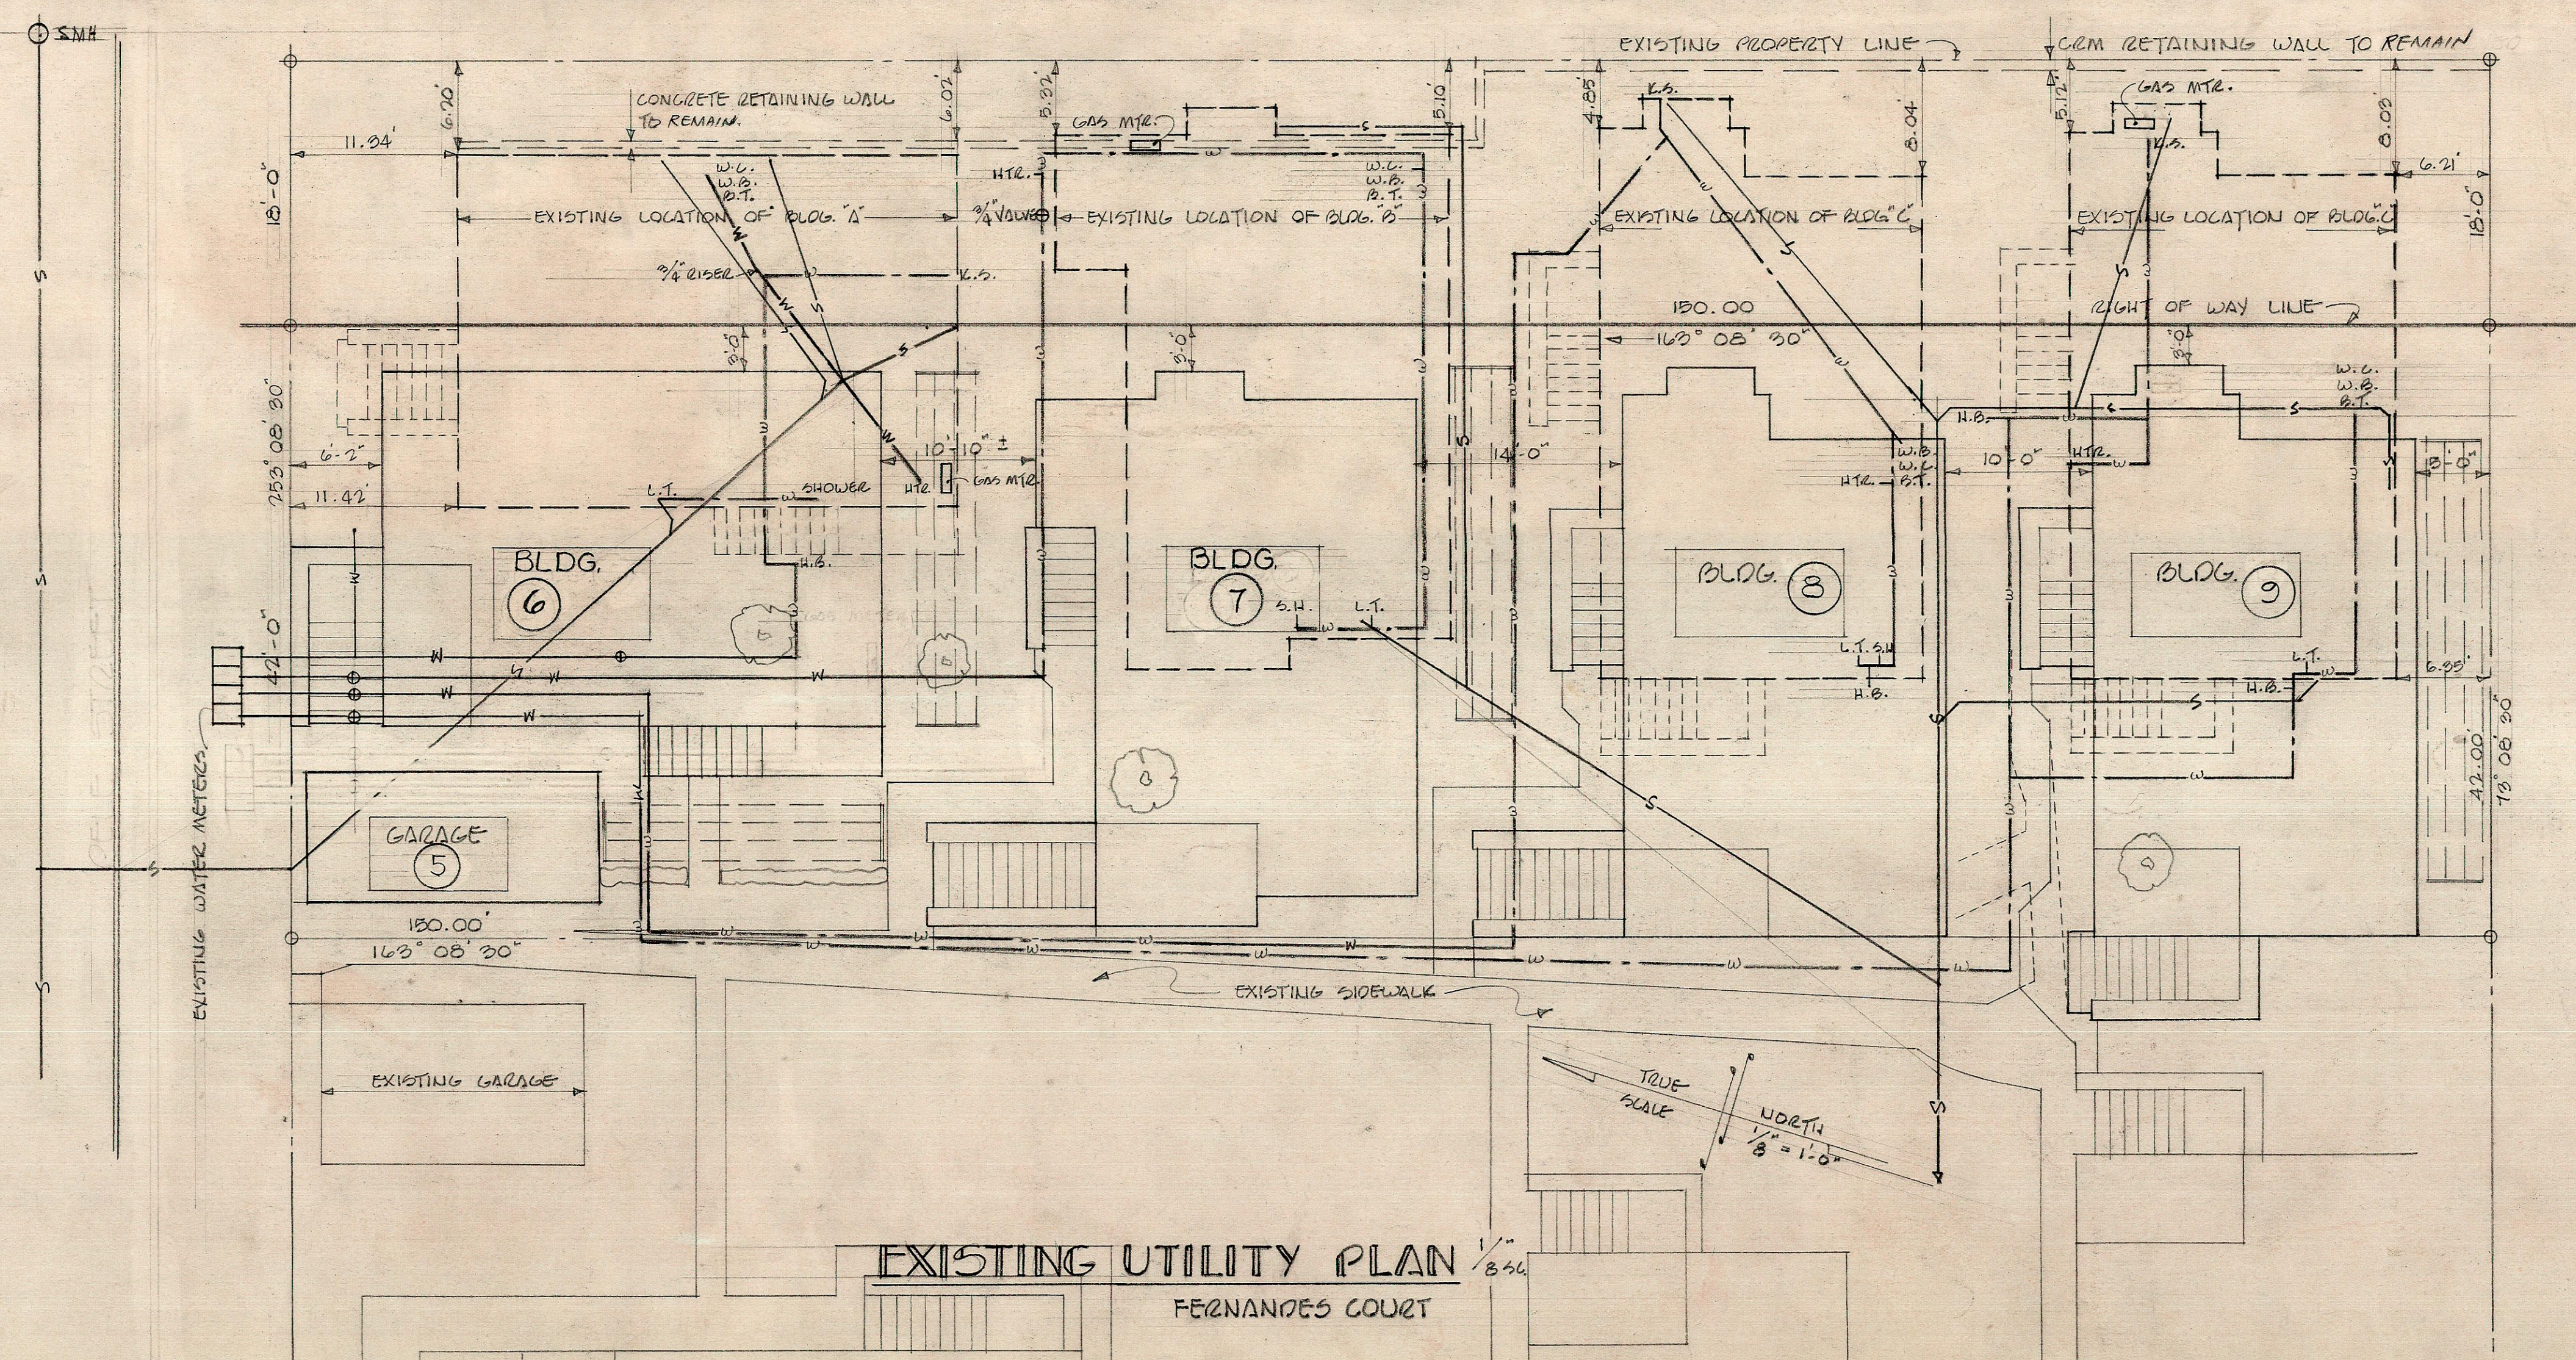

LEGEND

EXISTING SEWER LINE _____ S _____
EXISTING WATER LINE _____ W _____

TERRITORIAL HIGHWAY DEPARTMENT
TERRITORY OF HAWAII
RELOCATION AND REHABILITATION
OF FRAME BUILDINGS
OWNER: JOSE FERNANDES
1521 PULE ST. HONOLULU, T.H.
TAX MAP KEY 2-1-21-56
LUALABA FREEWAY (F-59(2) SECTION "J")

SHEET No. 10 OF 10 SHEETS

8673 (2). 11 15