




NOTE: Refer to plan sheet nos. 41, 42, & 43
for contour grading plans.

FED. ROAD DIST. NO.	STATE	FED. AID PROJ. NO.	FISCAL YEAR	SHEET NO.	TOTAL SHEETS
HAWAII	HAW.	I-HW-1(B):G	1973	140	160

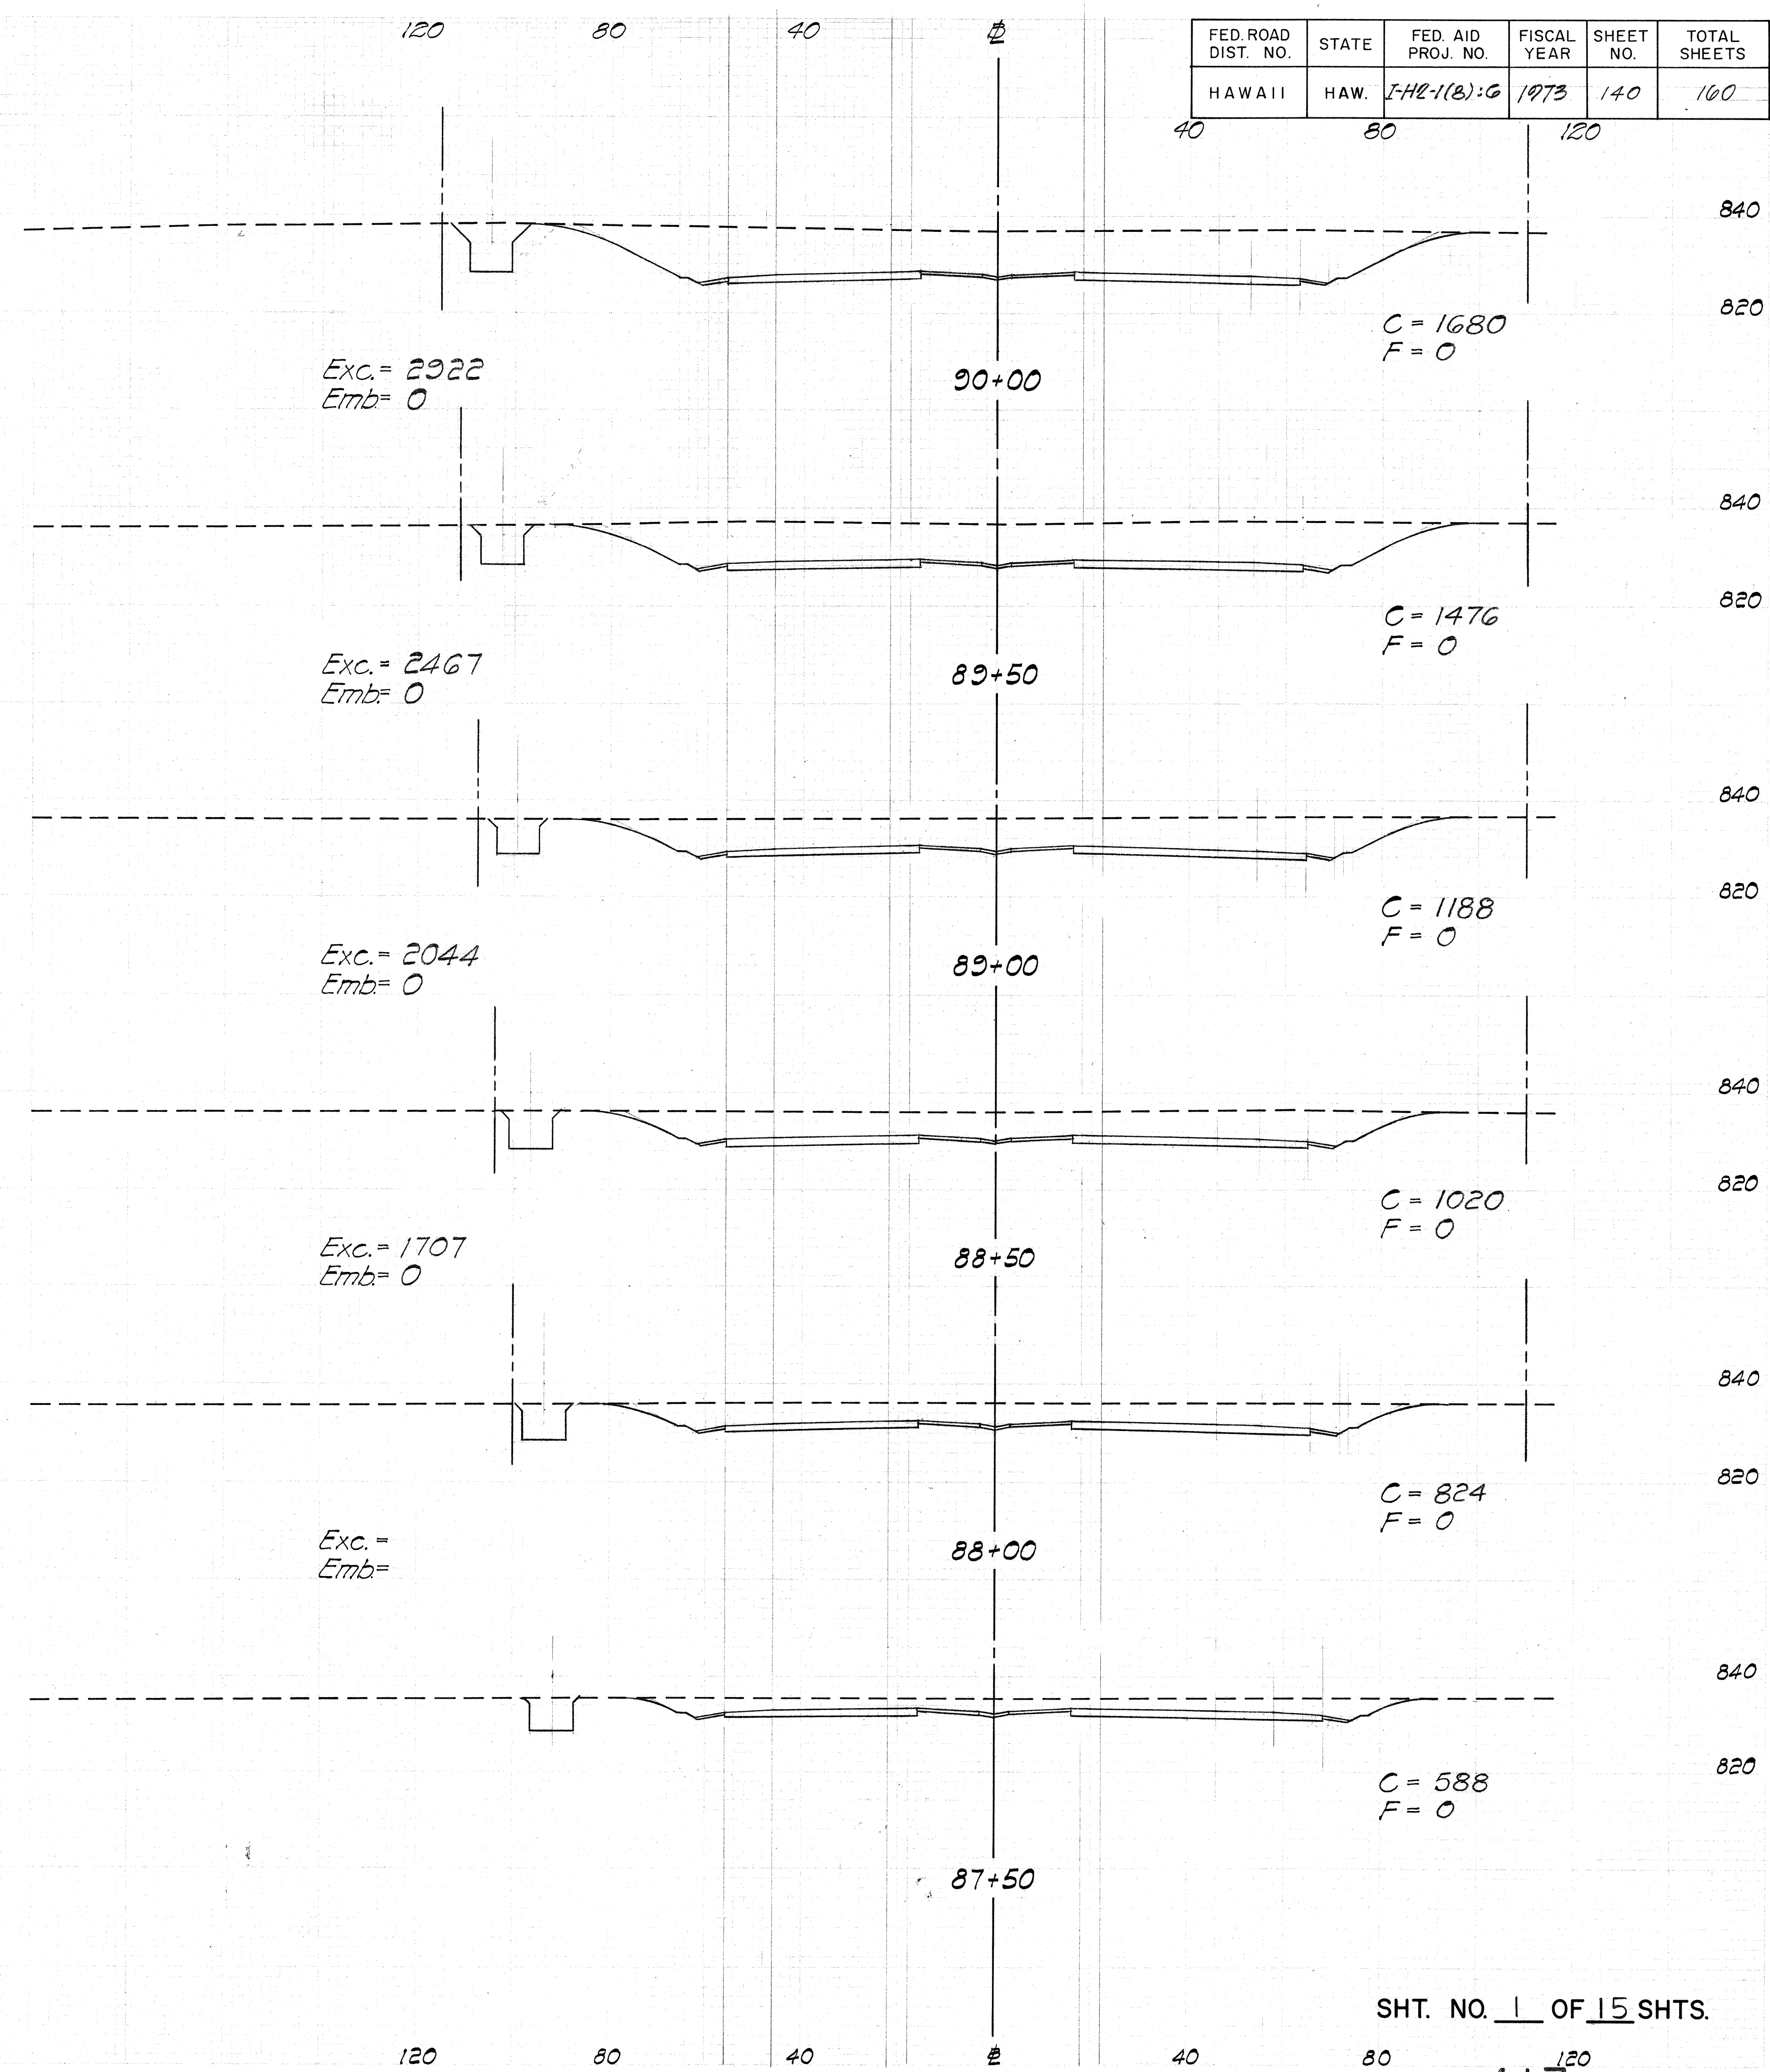


SHT. NO. 1 OF 15 SHTS.

FED. ROAD DIST. NO.	STATE	FED. AID PROJ. NO.	FISCAL YEAR	SHEET NO.	TOTAL SHEETS
HAWAII	HAW.	I-H2-1(8)-G	1973	141	160

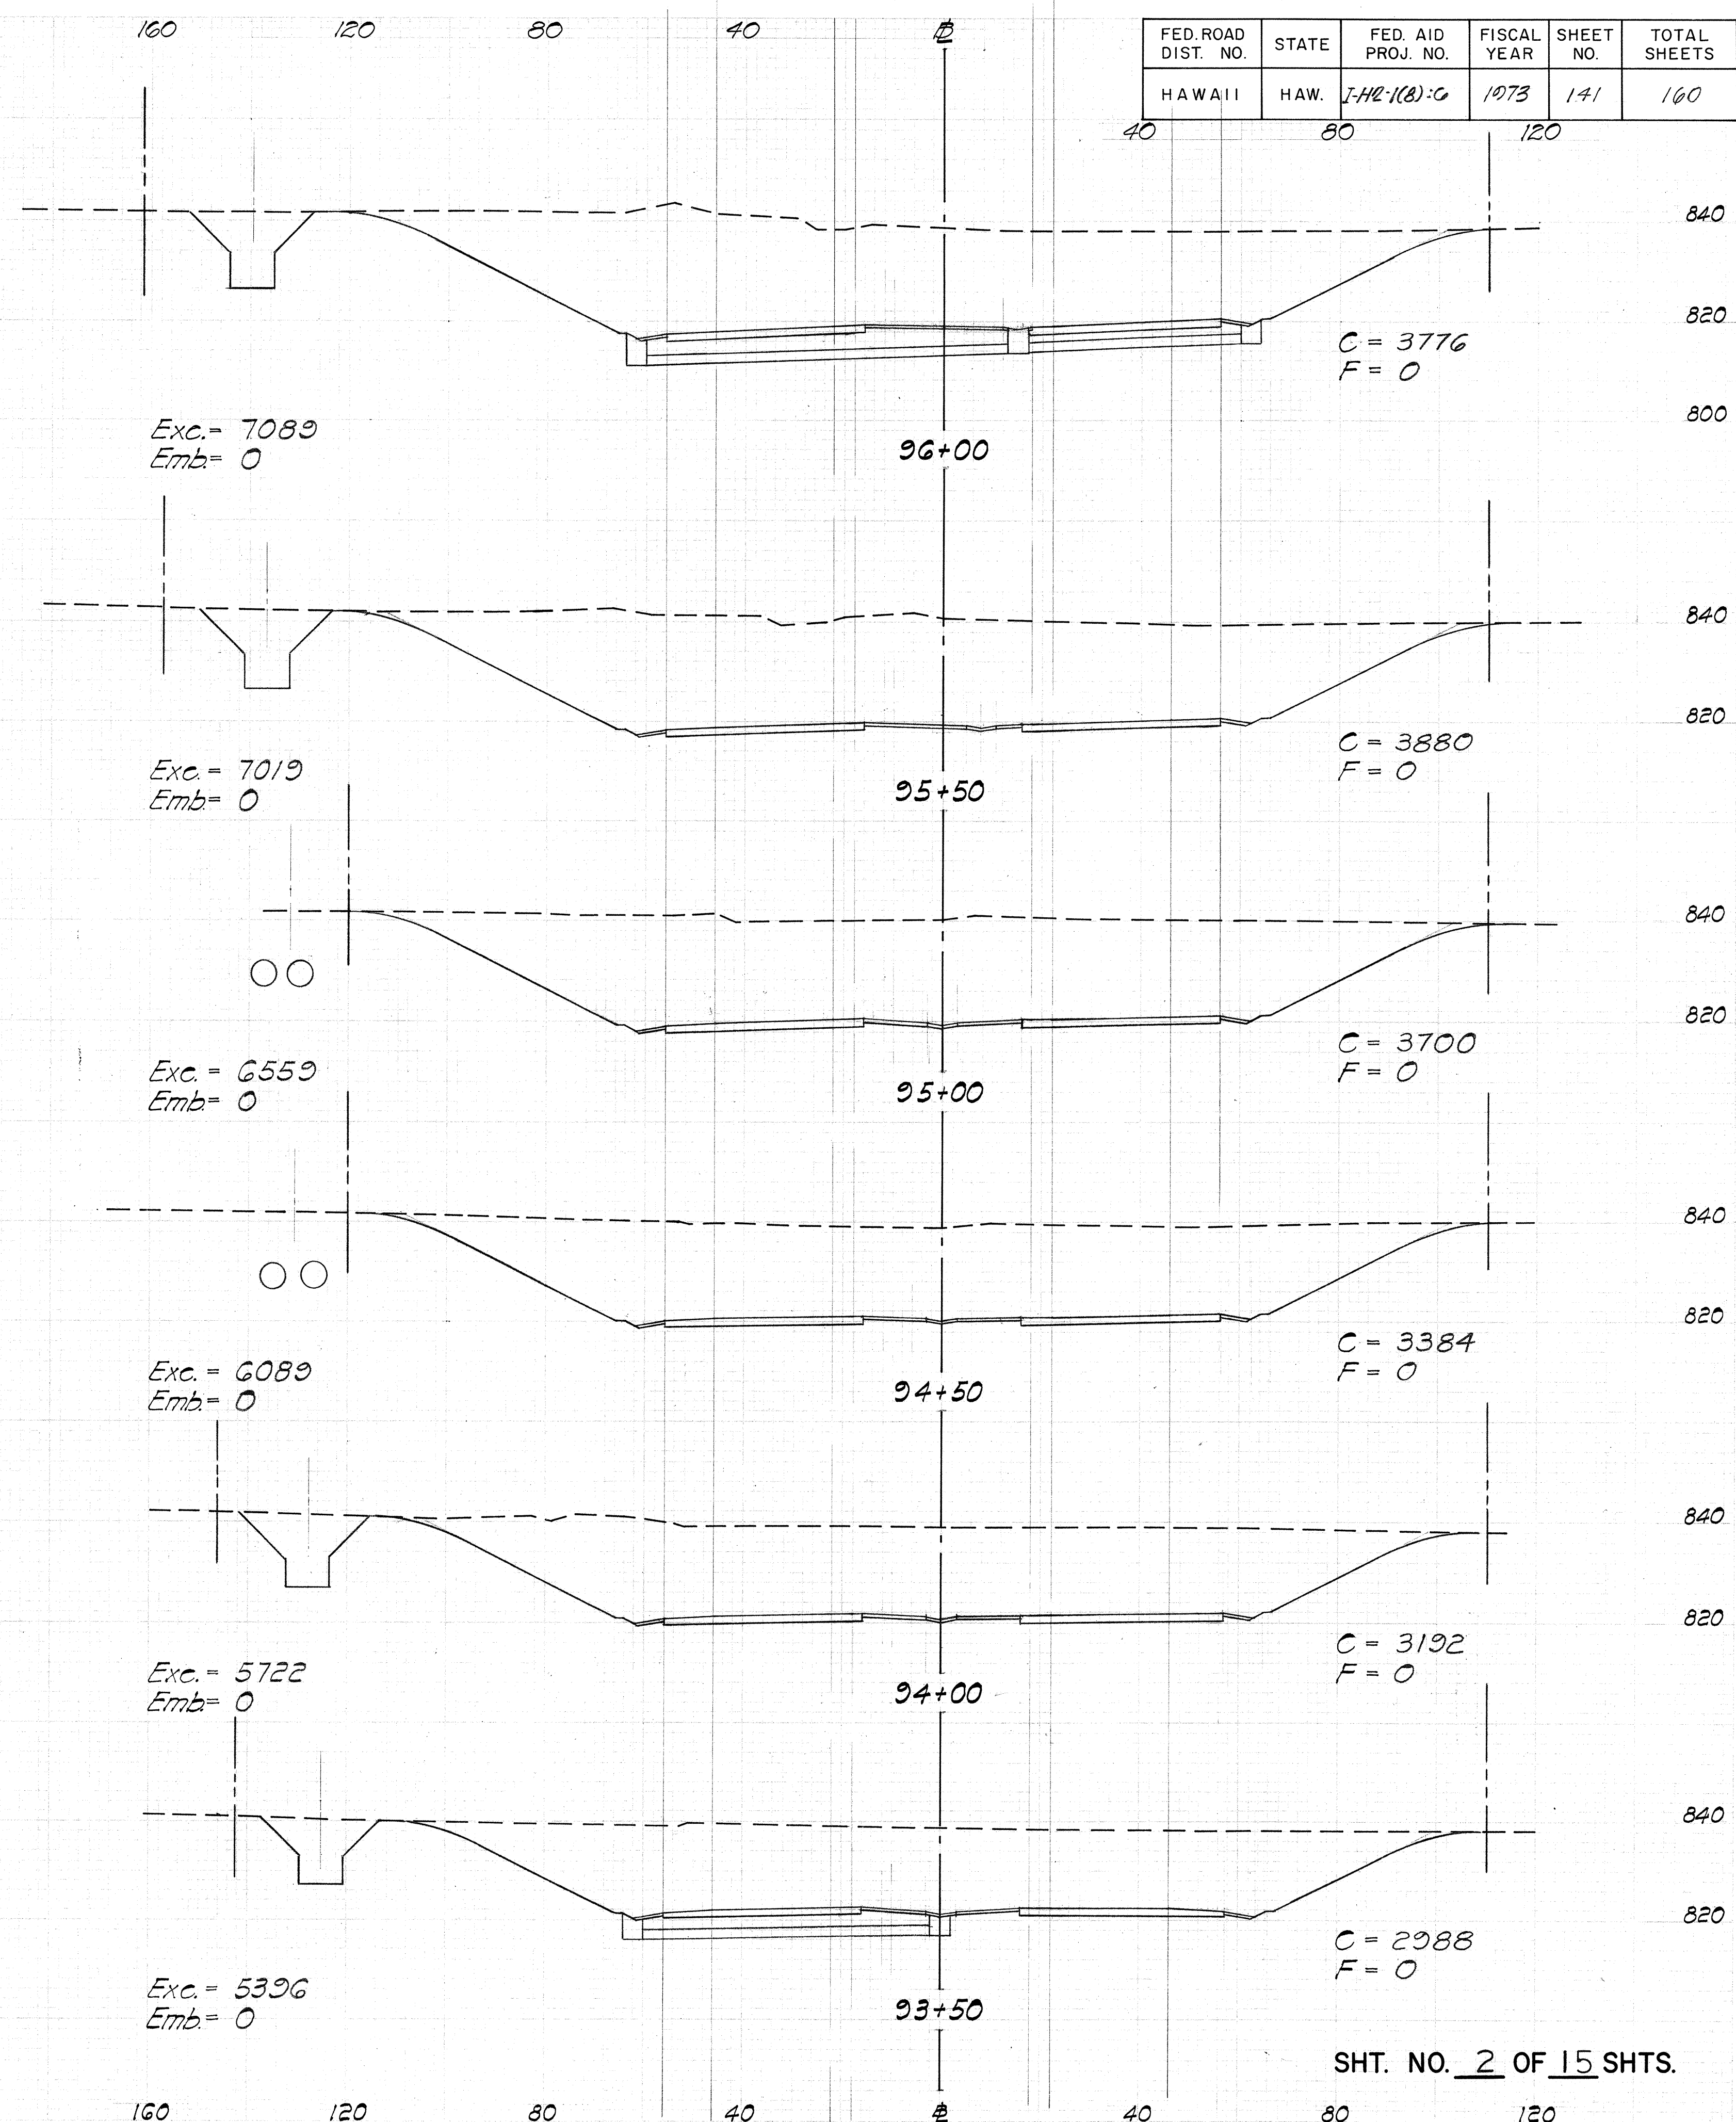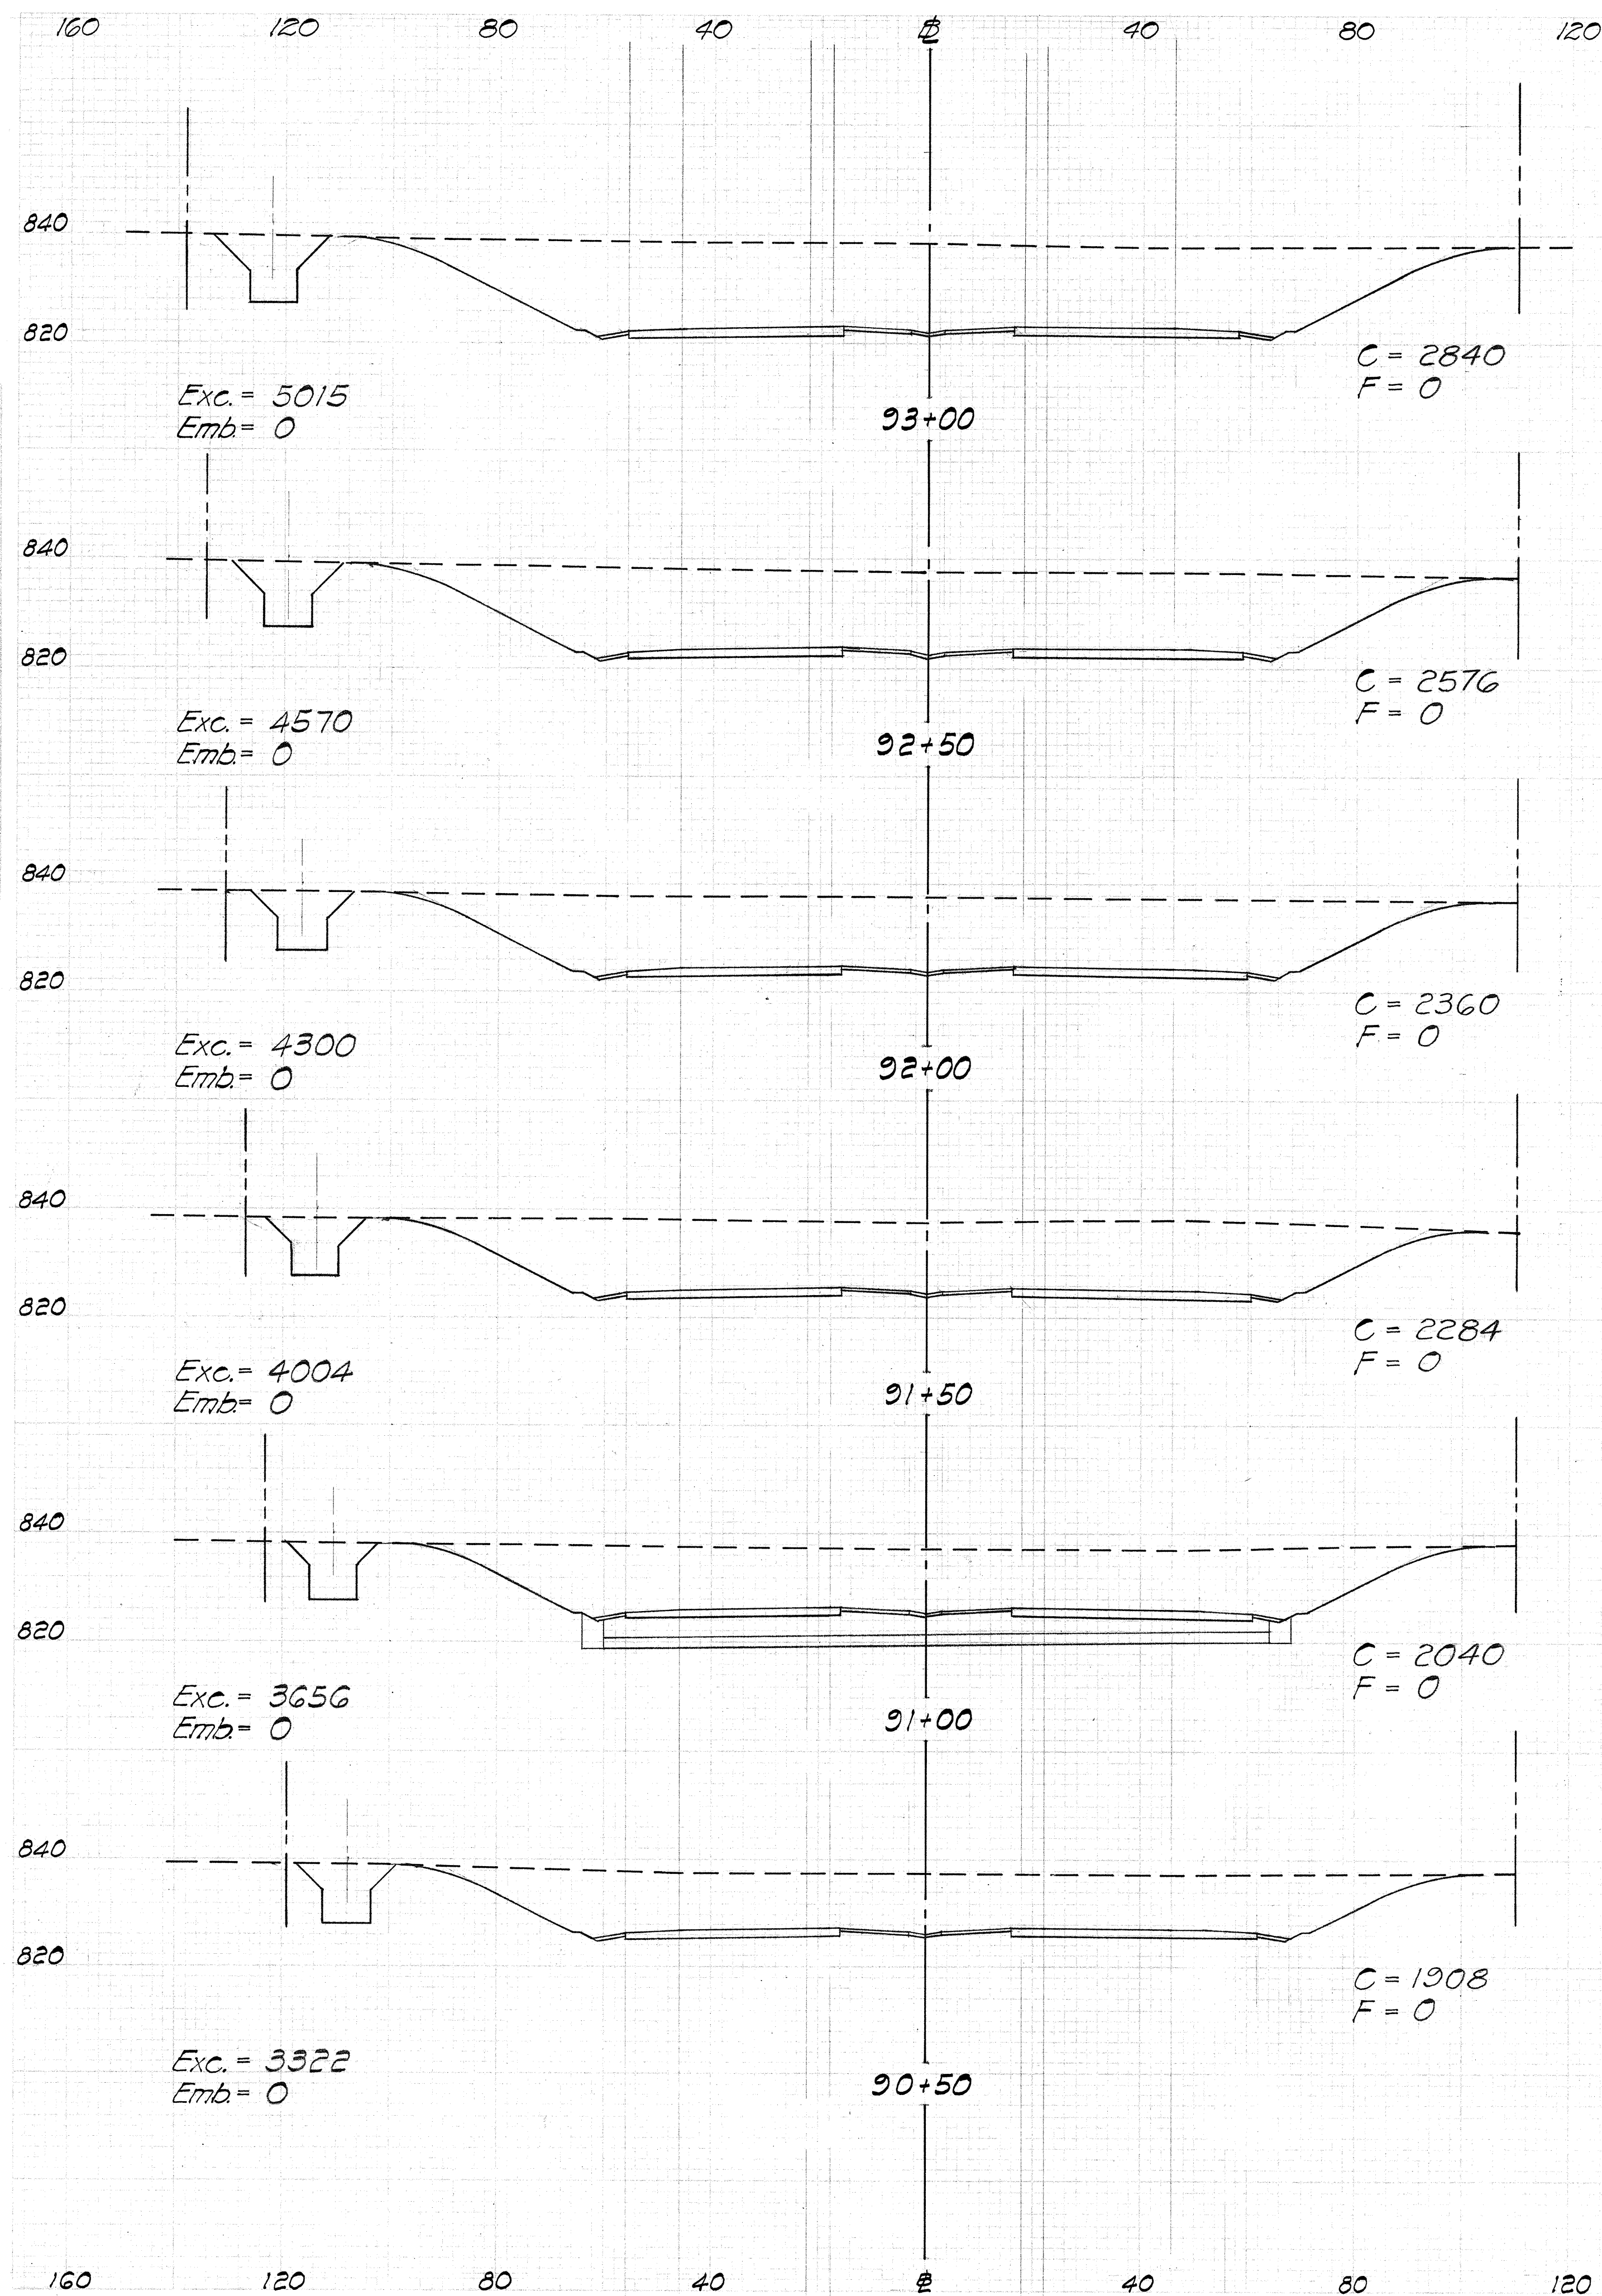

SHT. NO. 2 OF 15 SHTS.


200 240 280

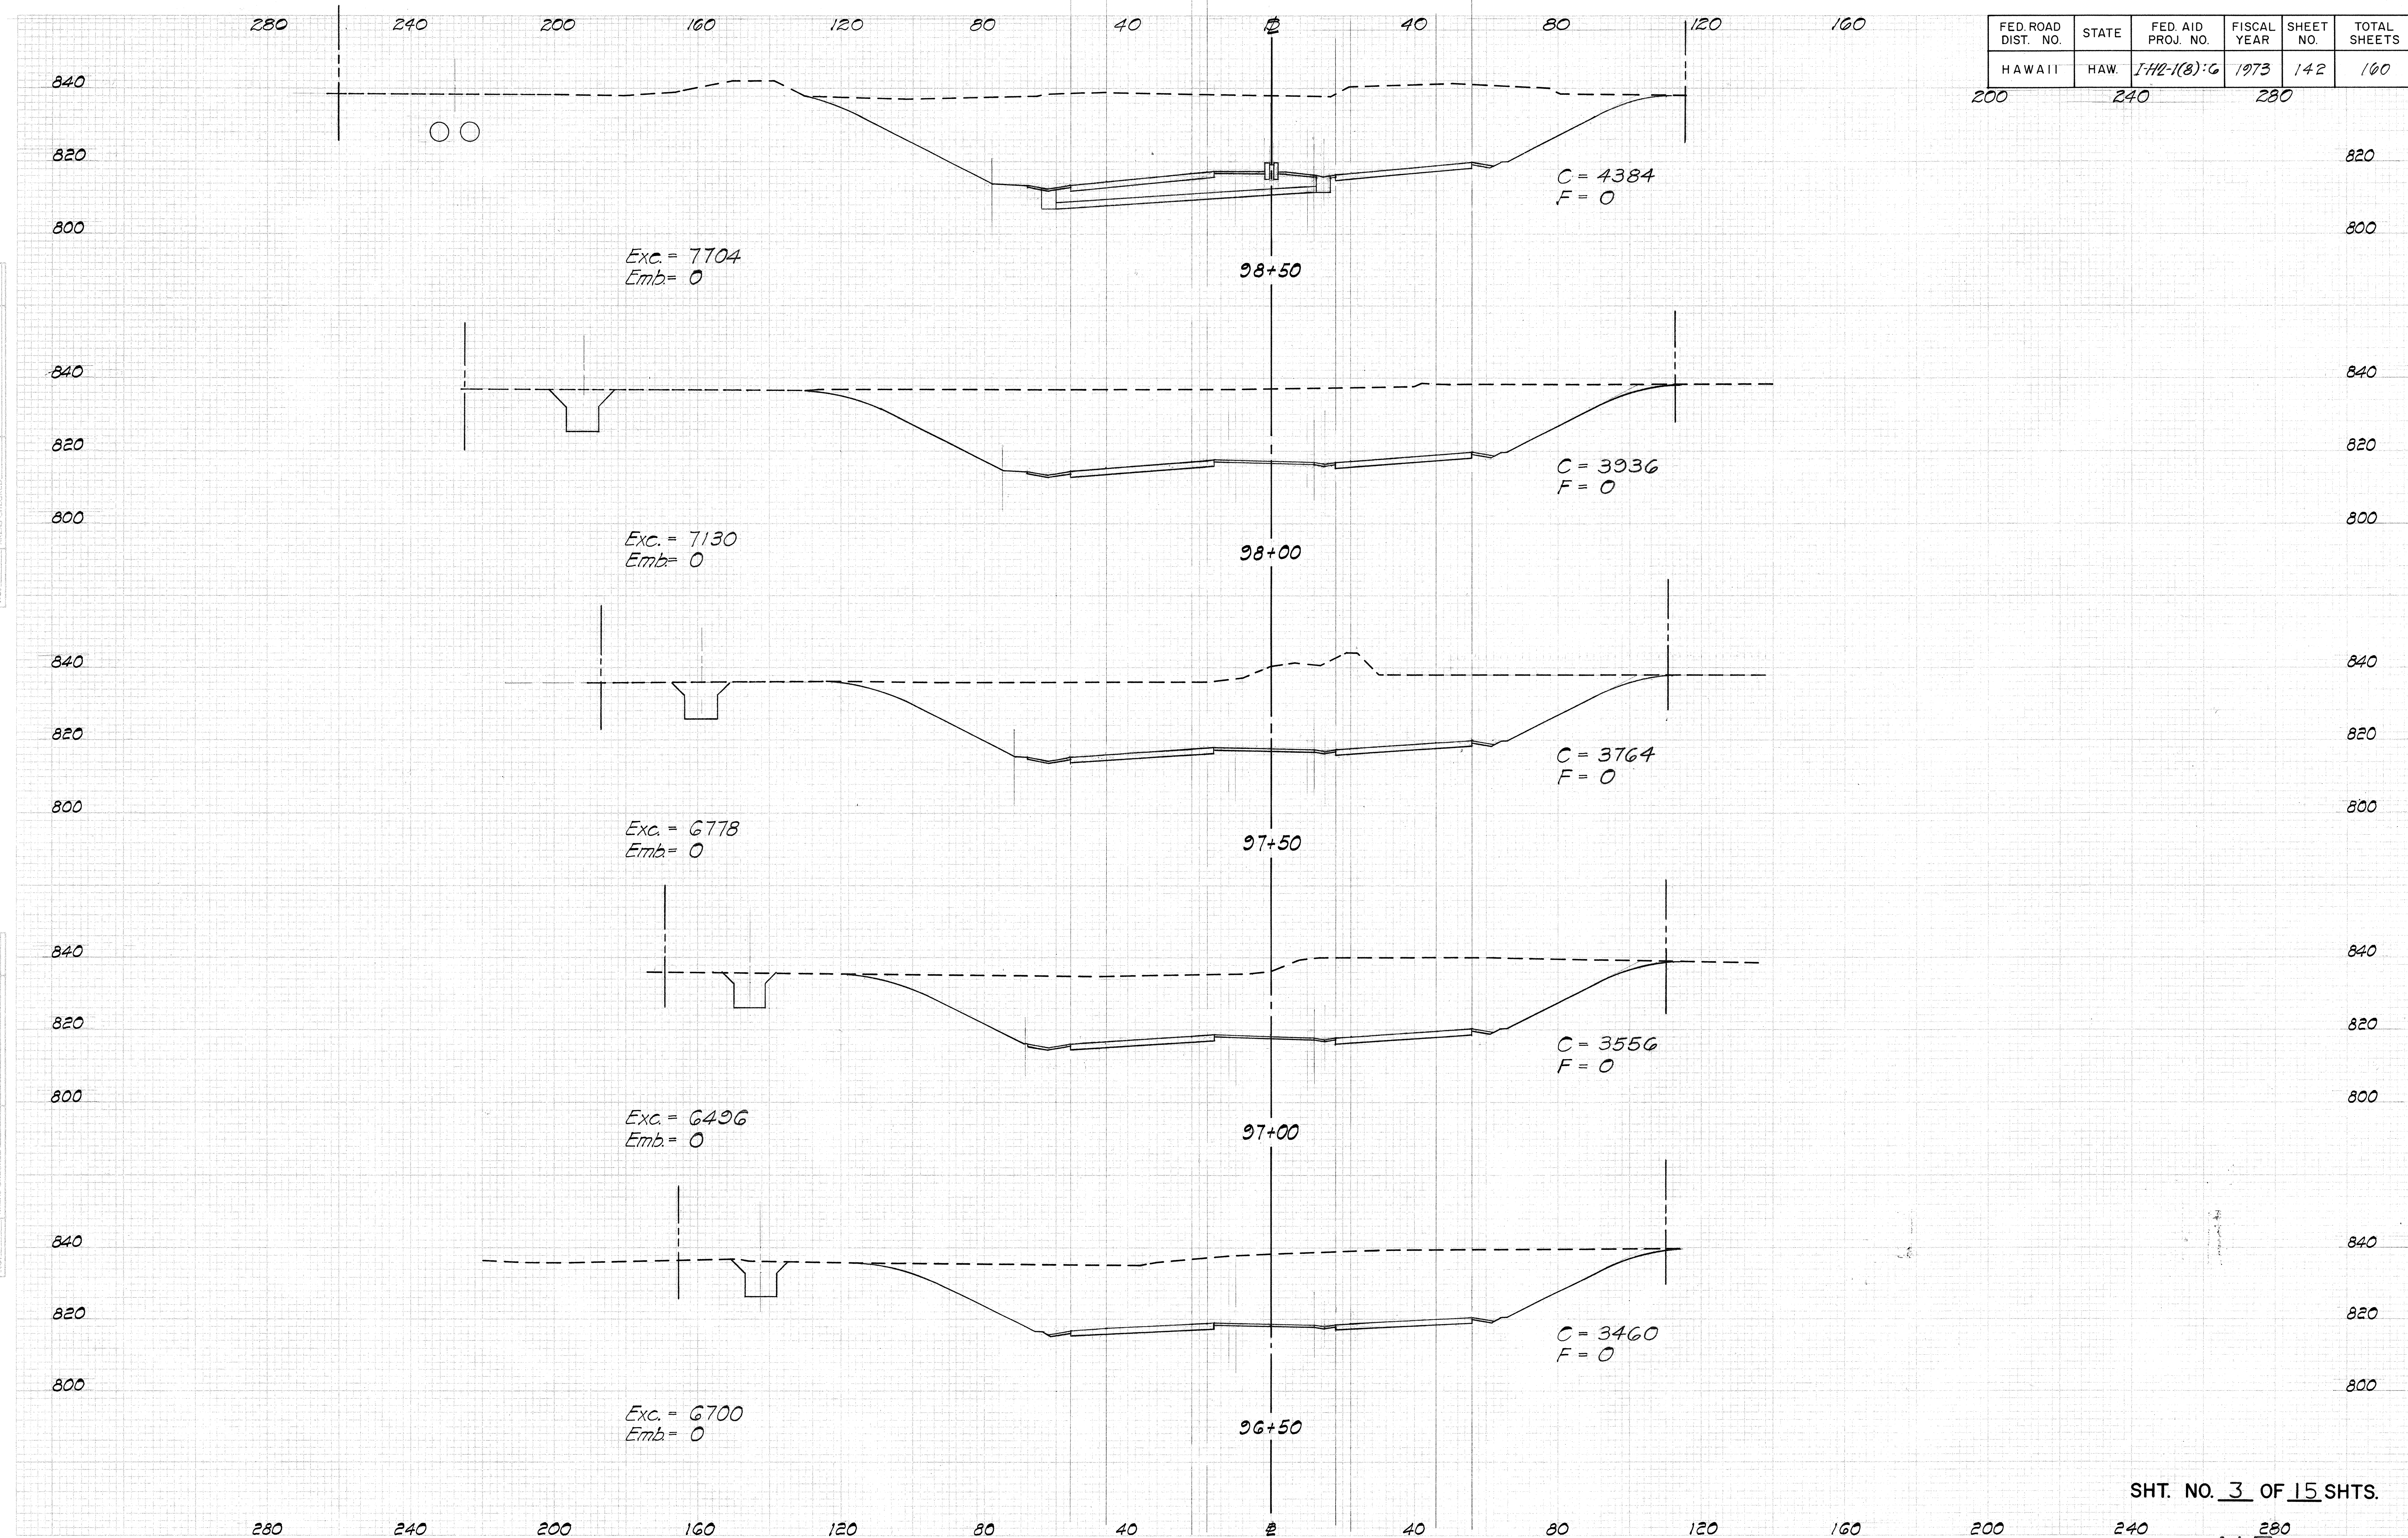

FED. ROAD DIST. NO.	STATE	FED. AID PROJ. NO.	FISCAL YEAR	SHEET NO.	TOTAL SHEETS
HAWAII	HAW.	I-HR-1(2):G	1973	143	190


FINAL SURVEY
DATE
BY
REVISIONS
NO.

FINAL SURVEY
DATE
BY
REVISIONS
NO.

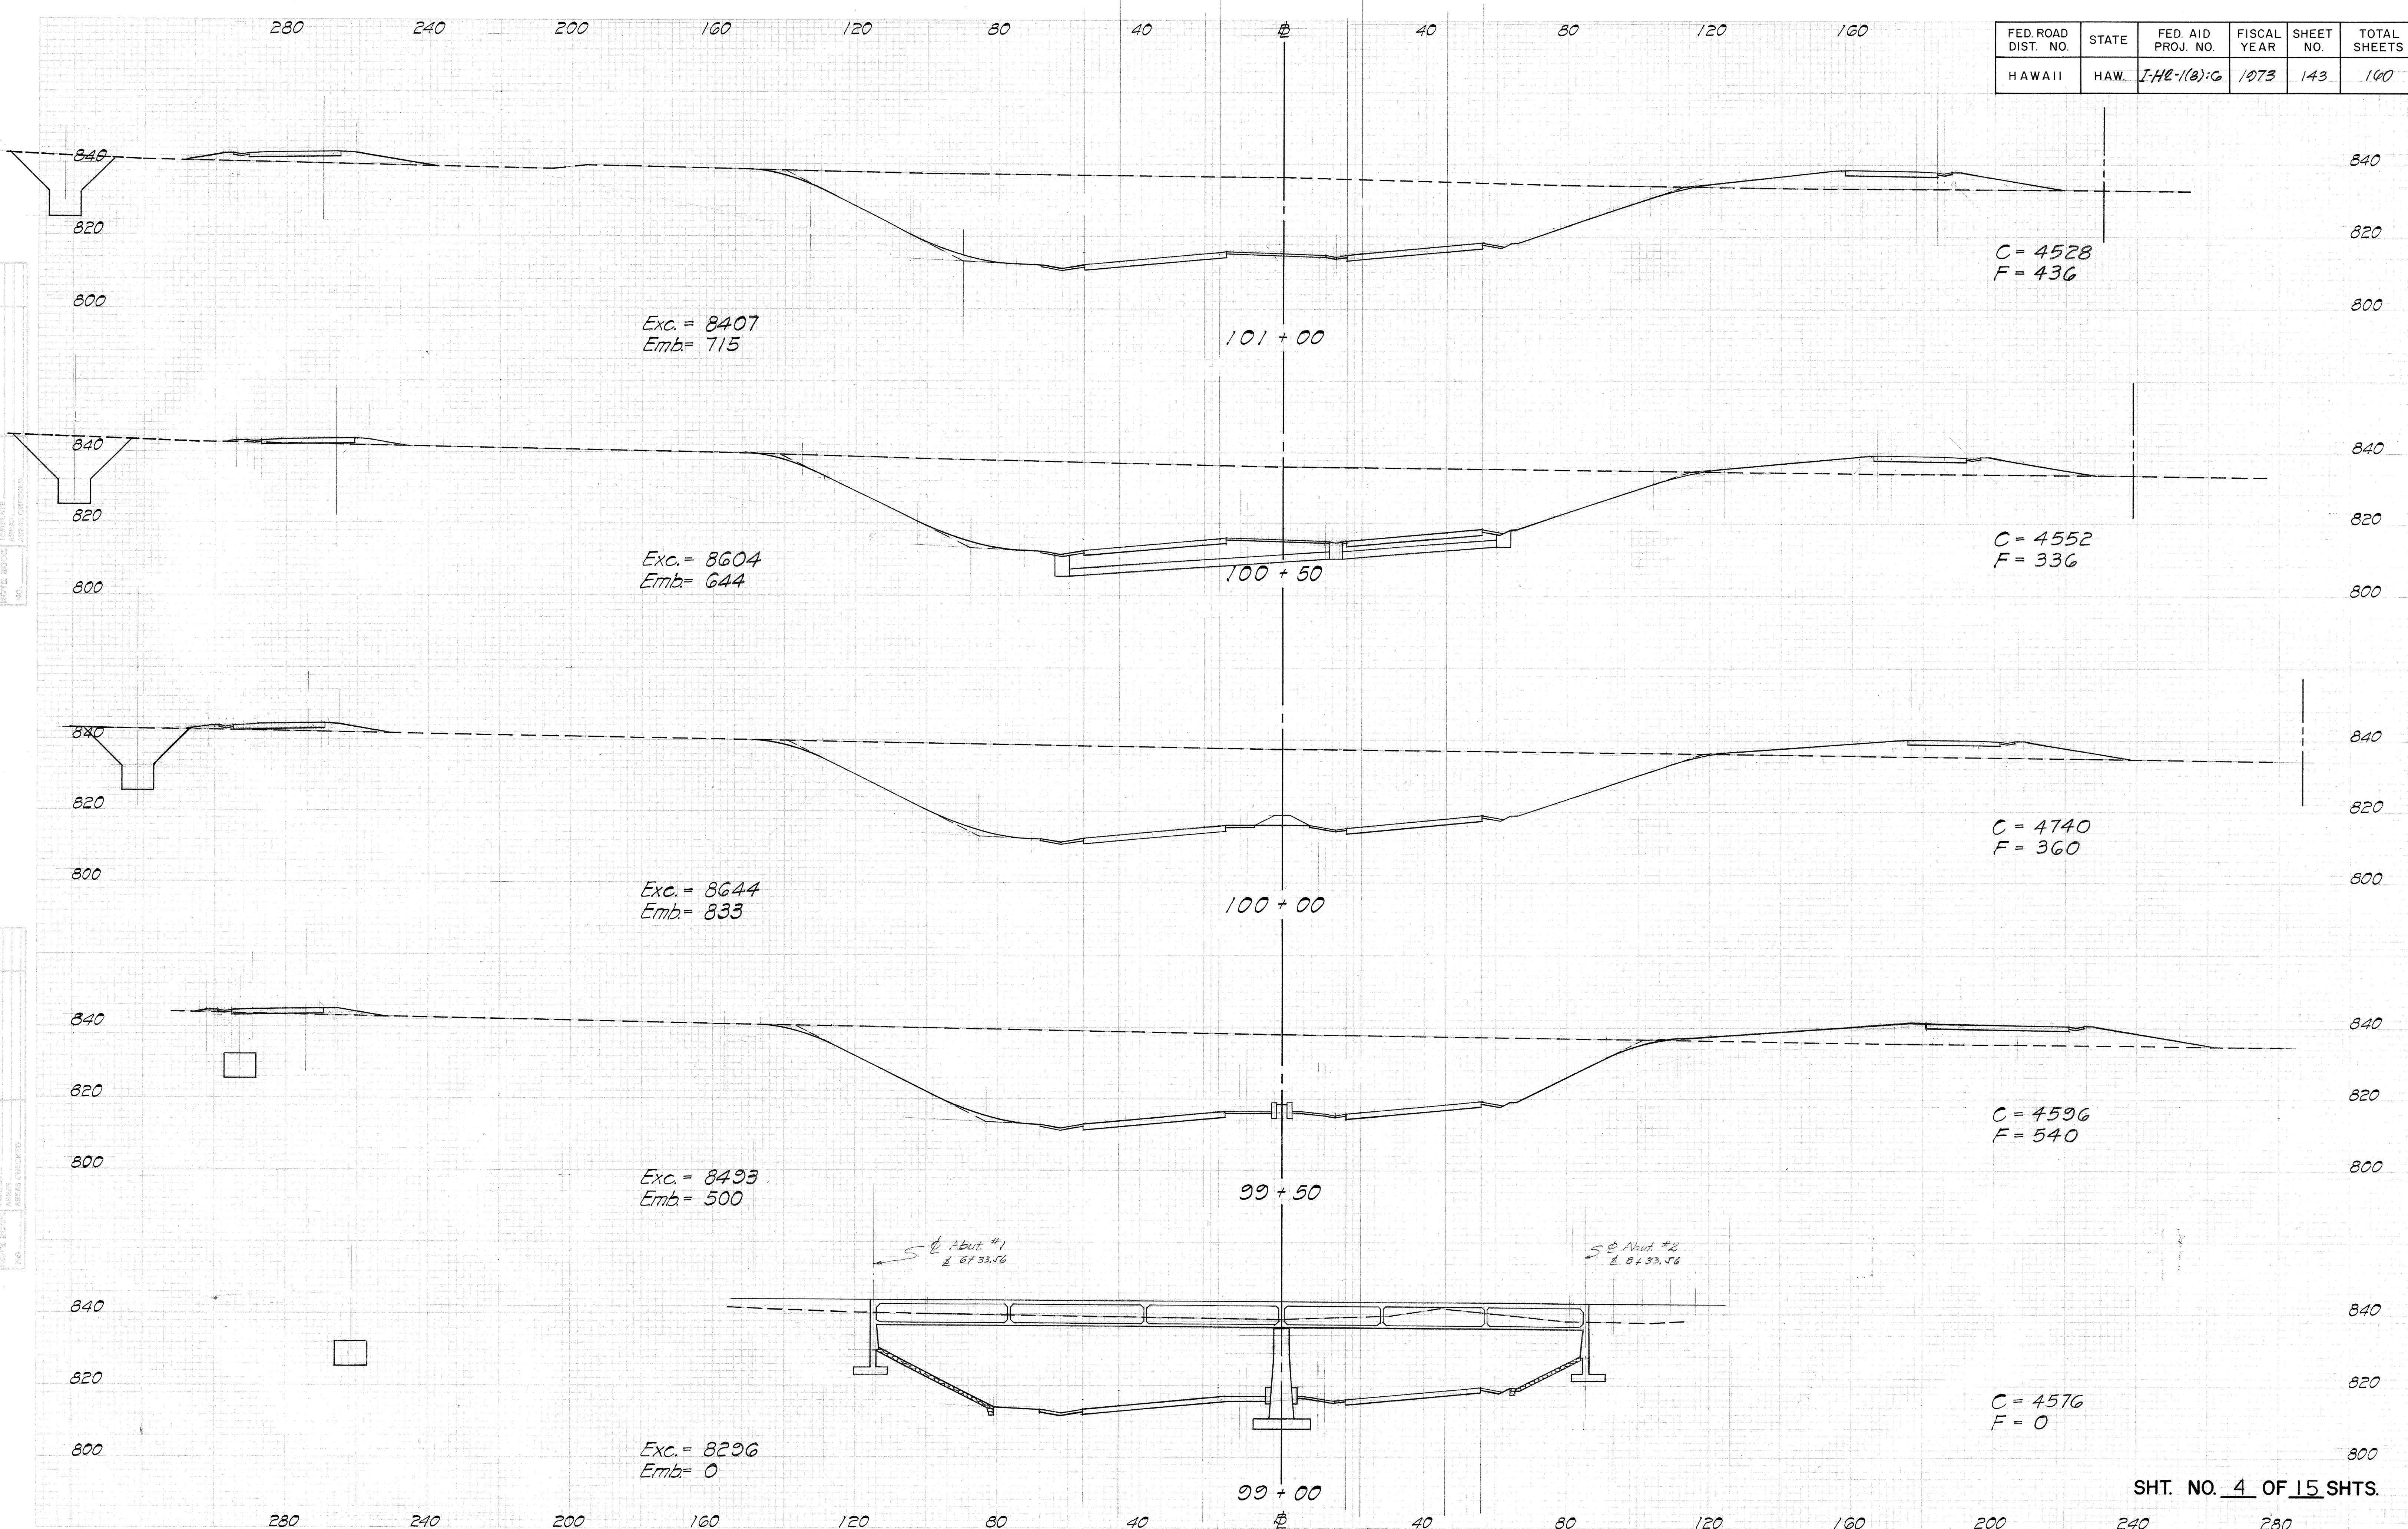


SHT. NO. 4 OF 15 SHTS.

FED. ROAD DIST. NO.	STATE	FED. AID PROJ. NO.	FISCAL YEAR	SHEET NO.	TOTAL SHEETS
HAWAII	HAW.	I-H2-1(8)-6	1973	144	160

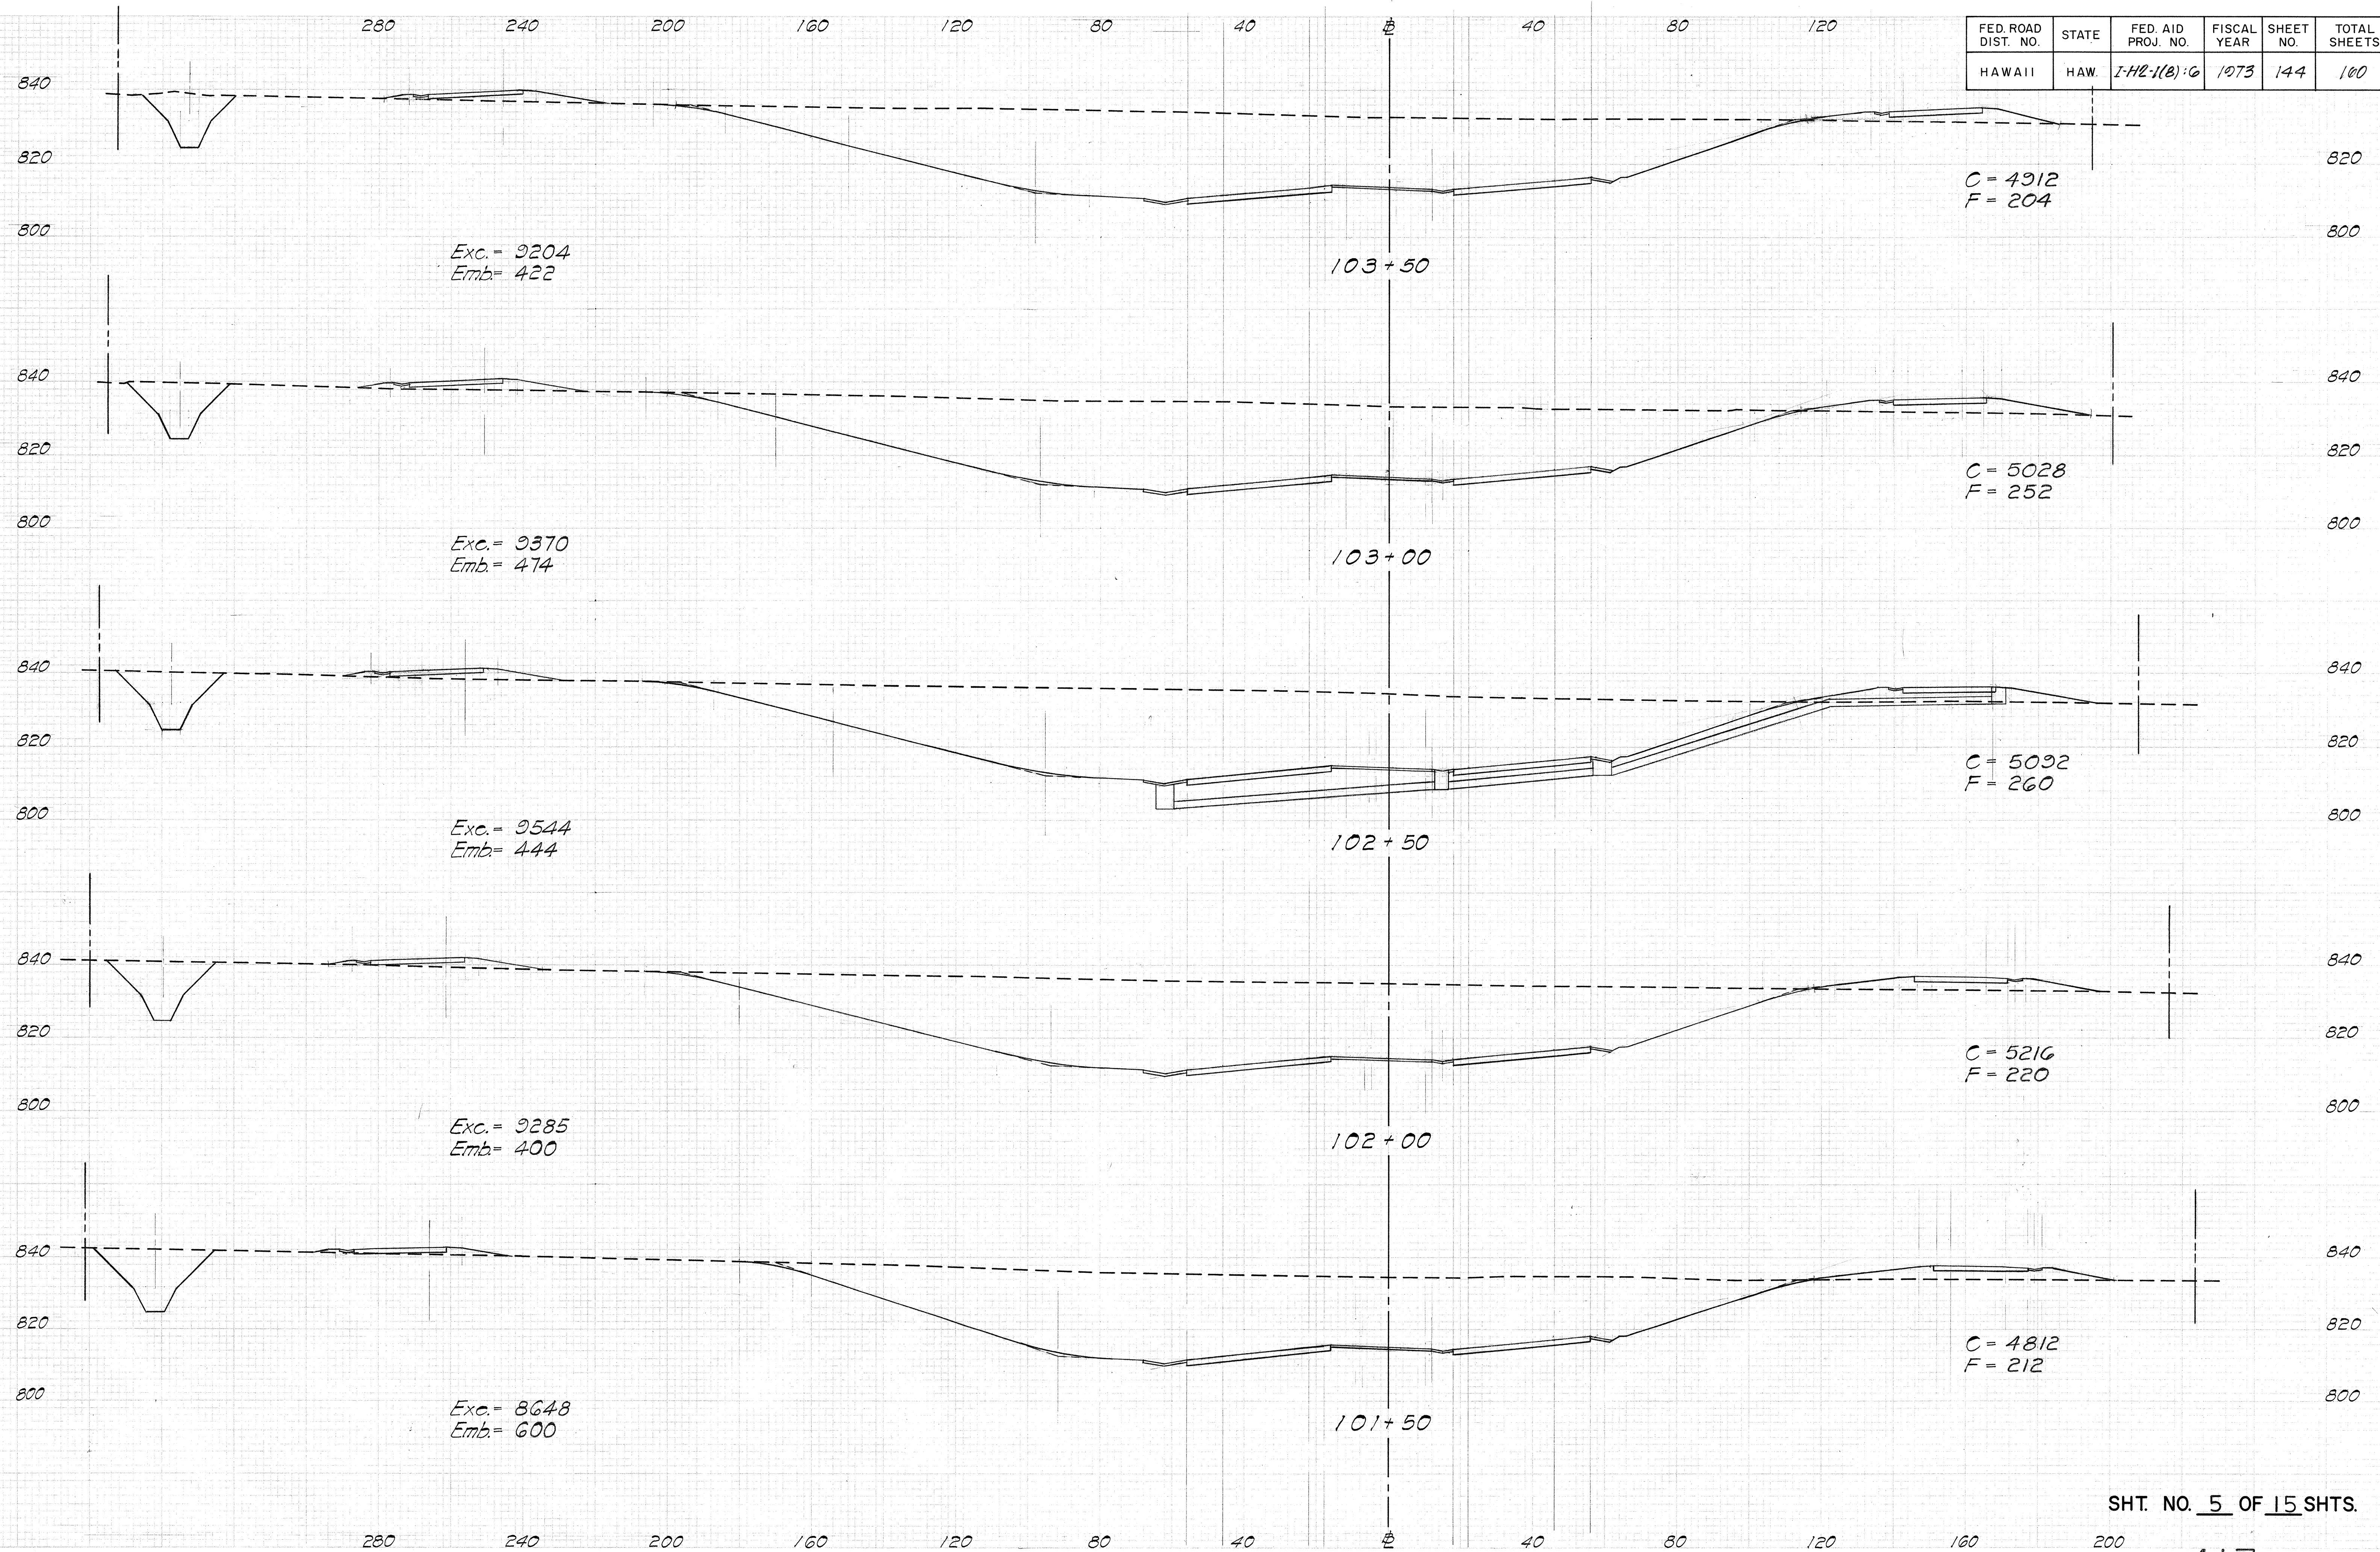

SHT. NO. 5 OF 15 SHTS.

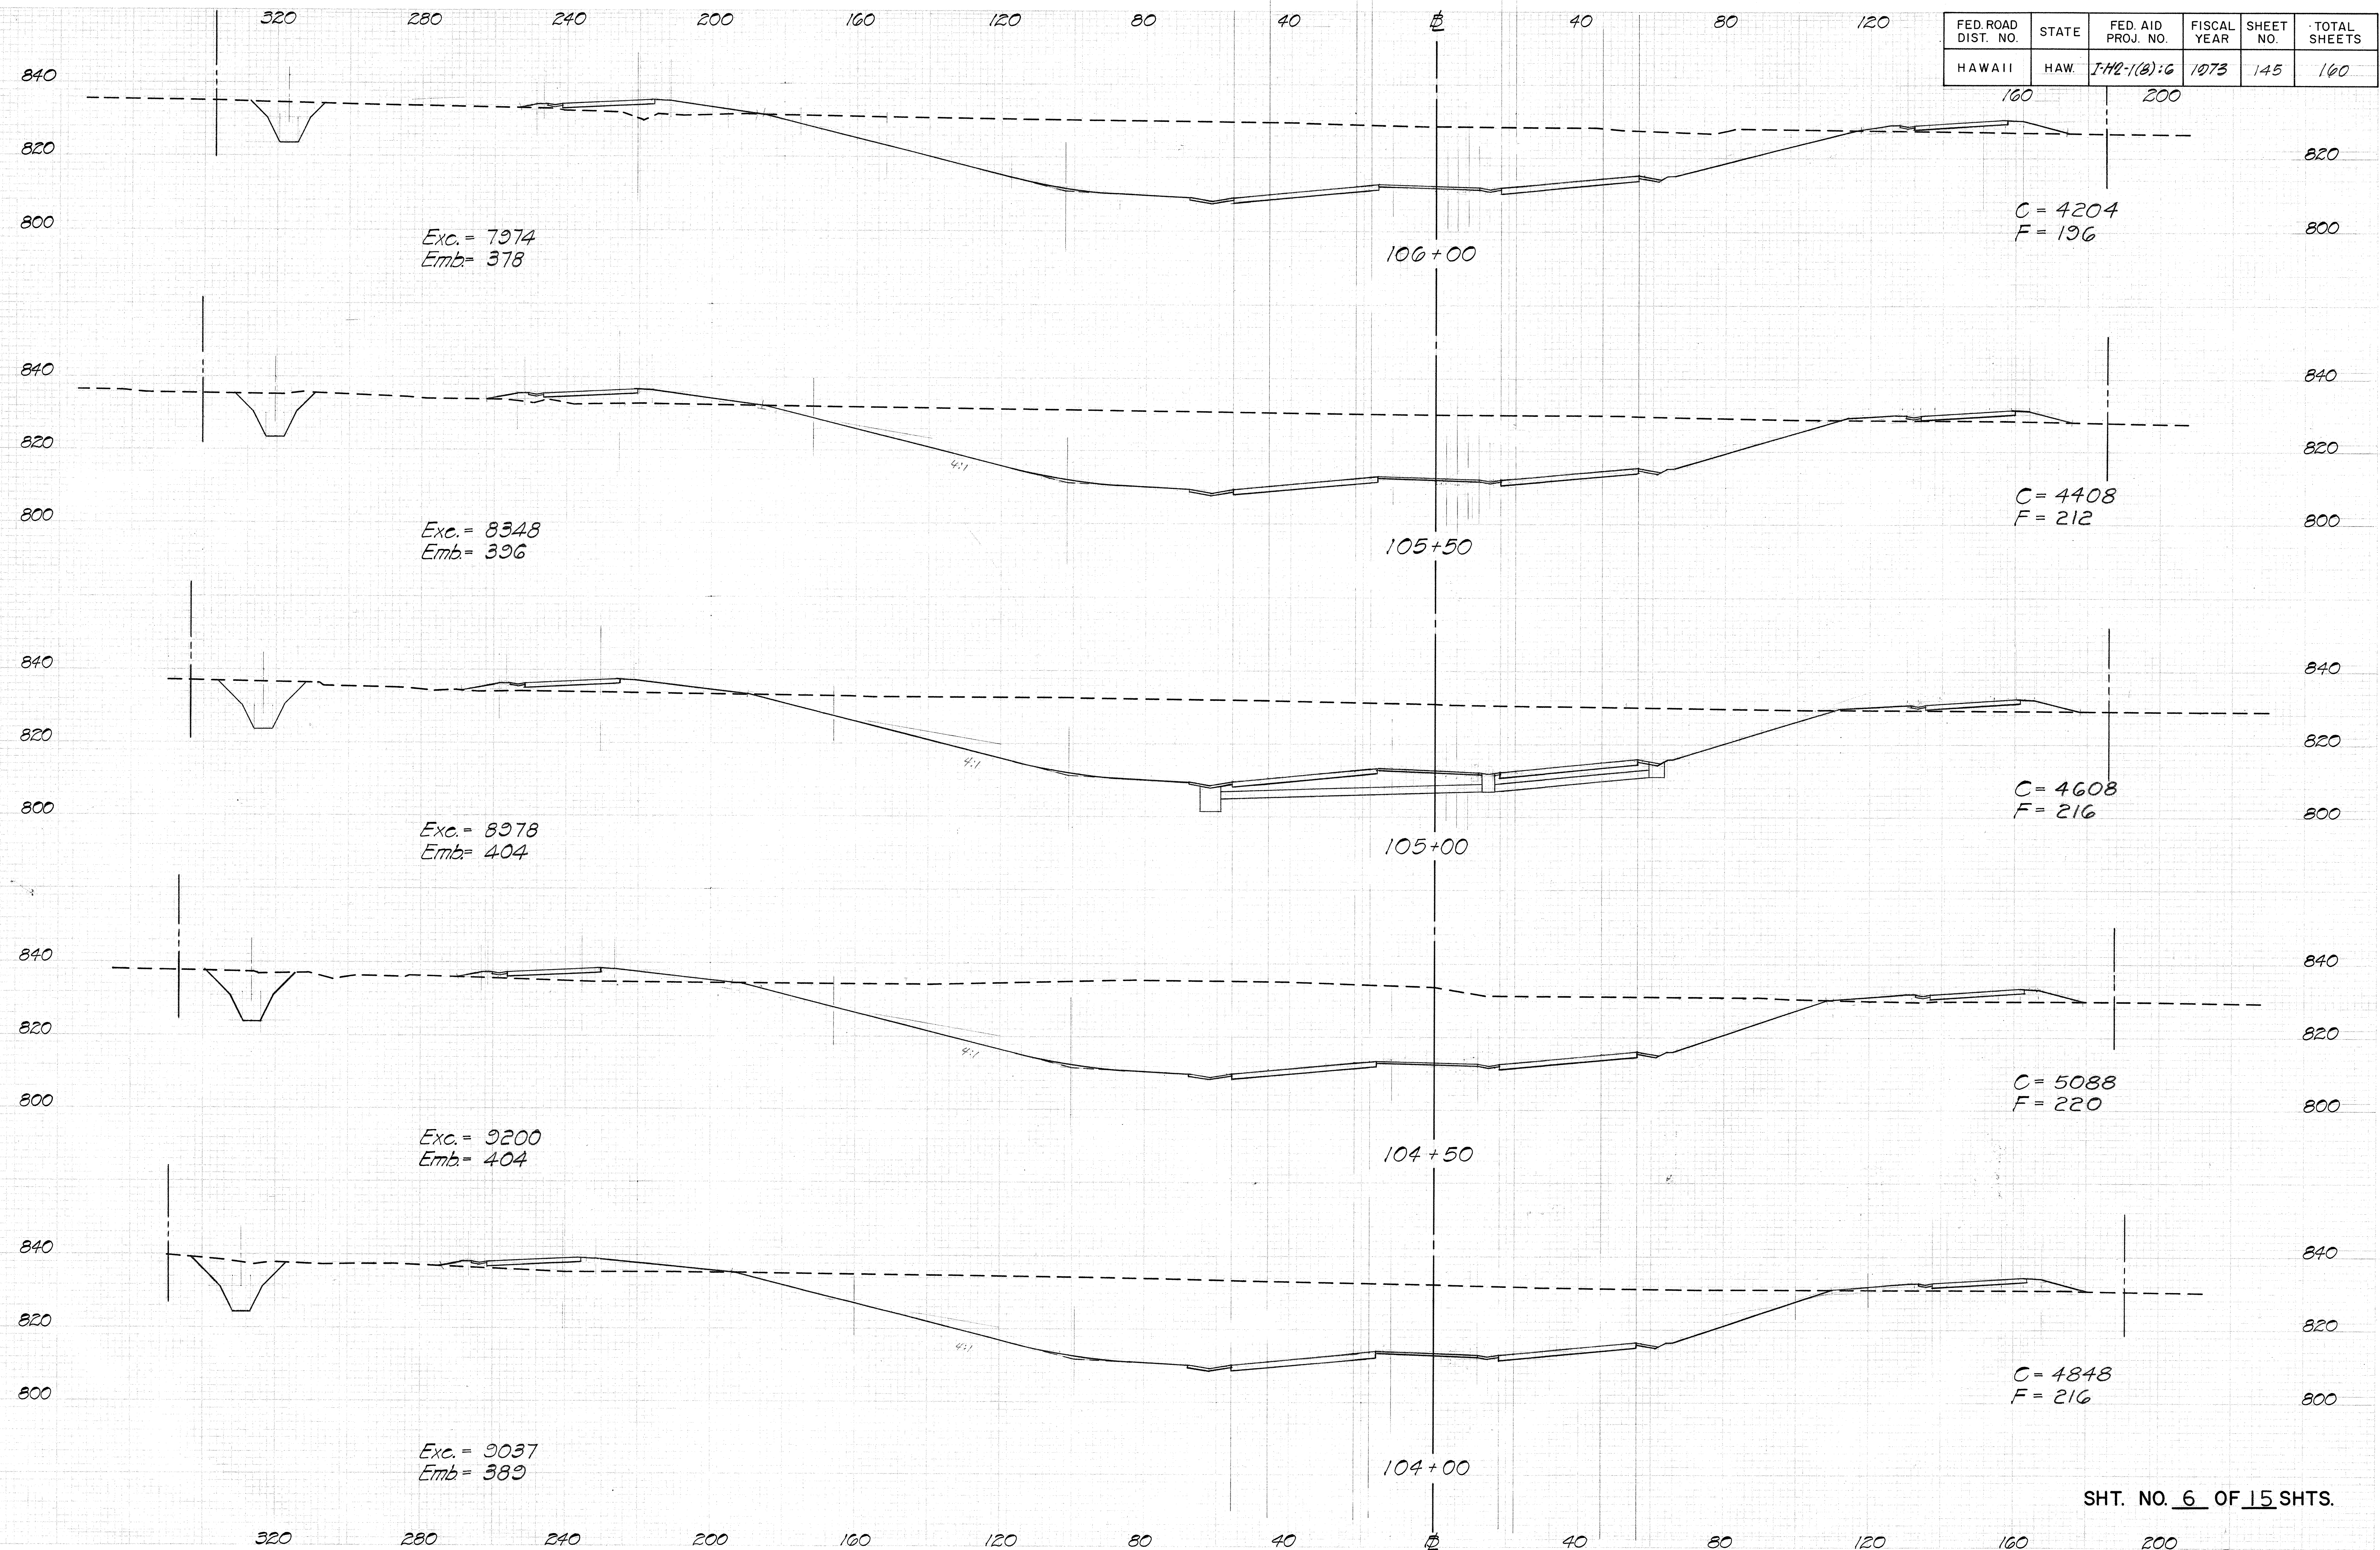


SHT. NO. 6 OF 15 SHTS.

SHT. NO. 7 OF 15 SHTS.

FED. ROAD DIST. NO.	STATE	FED. AID PROJ. NO.	FISCAL YEAR	SHEET NO.	TOTAL SHEETS
HAWAII	HAW.	I-H2-1(8)-6	1973	147	160

FINAL SURVEY	DATE
NO. 1	
NO. 2	
FINAL SURVEY	DATE
NO. 1	
NO. 2	
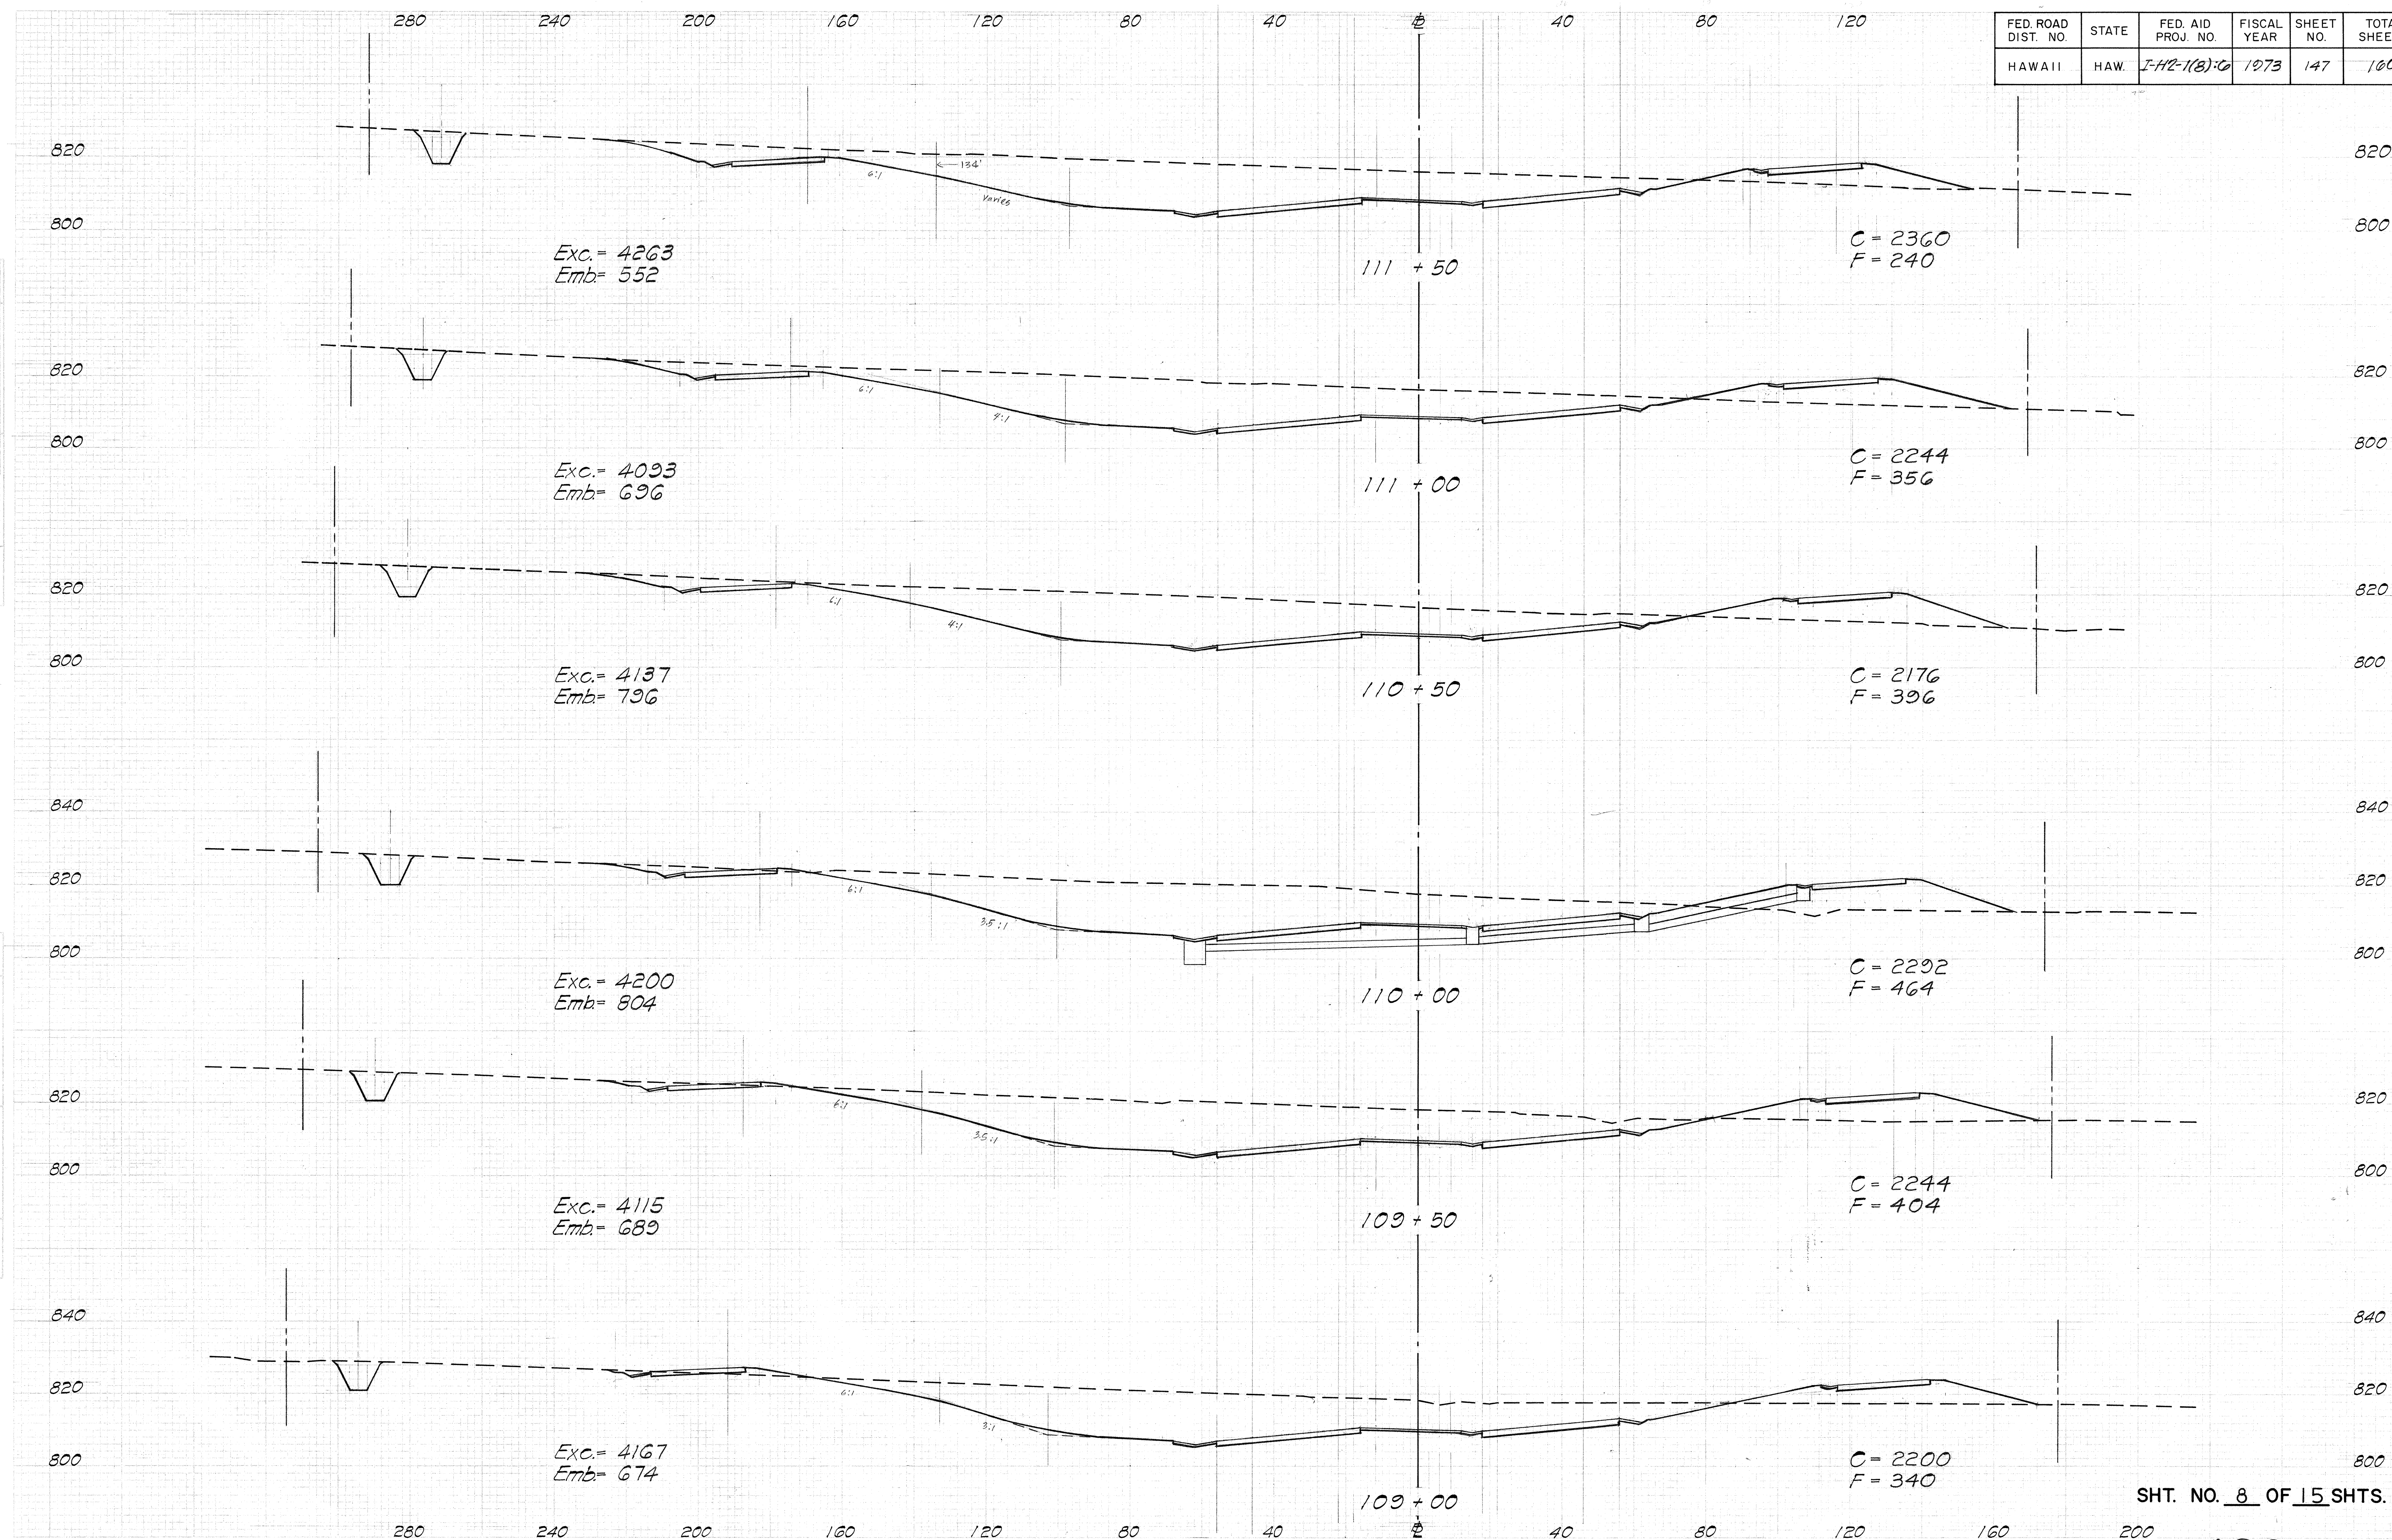


SHT. NO. 8 OF 15 SHTS.

420

ORIGINAL	SURVEY	DATE
NO.	NO.	NO.
DATE CHECKED		

ORIGINAL	SURVEY	DATE
NO.	NO.	NO.
DATE CHECKED		

FED. ROAD DIST. NO.	STATE	FED. AID PROJ. NO.	FISCAL YEAR	SHEET NO.	TOTAL SHEETS
HAWAII	HAW.	I-42-1(8)-6	1973	149	100

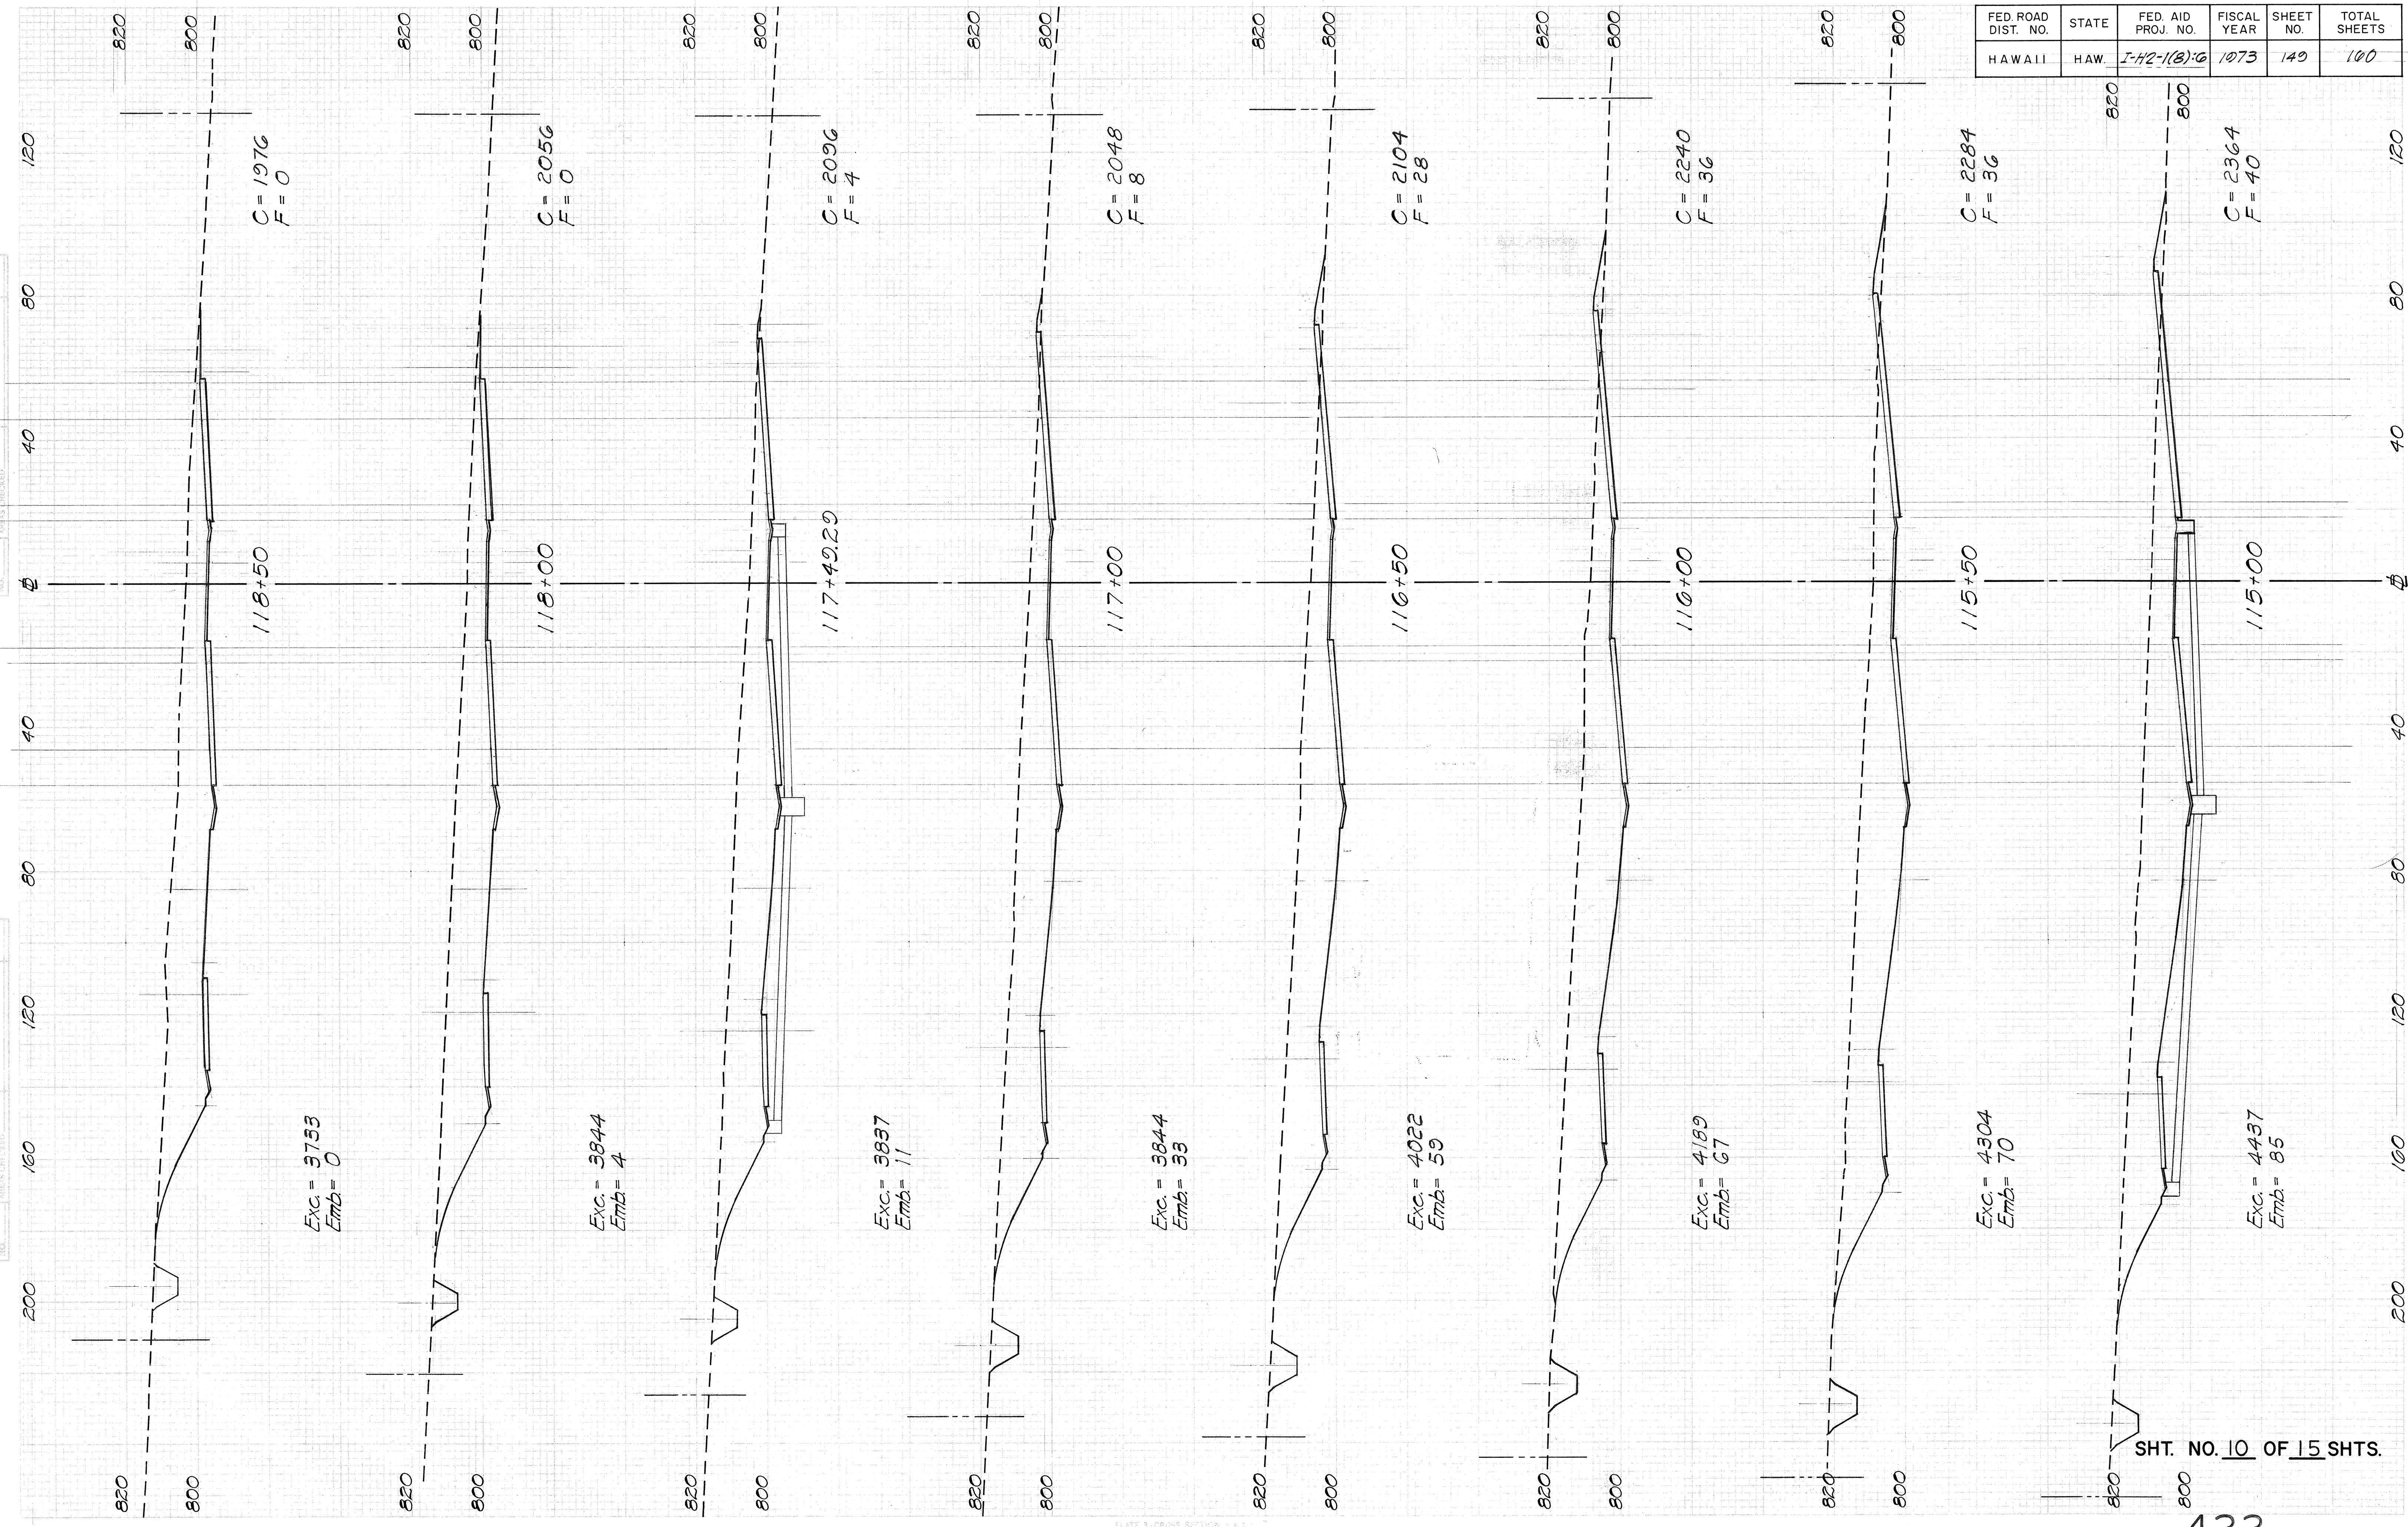


SHT. NO. 10 OF 15 SHTS.


DATE	BY	REVISION
10/1/73	W. J. BROWN	1.0
10/1/73	W. J. BROWN	1.1
DATE	BY	REVISION
10/1/73	W. J. BROWN	1.0
10/1/73	W. J. BROWN	1.1
FED. ROAD DIST. NO.	STATE	FED. AID PROJ. NO.	FISCAL YEAR	SHEET NO.	TOTAL SHEETS
HAWAII	HAW.	I-42-1(8)-6	1973	150	100

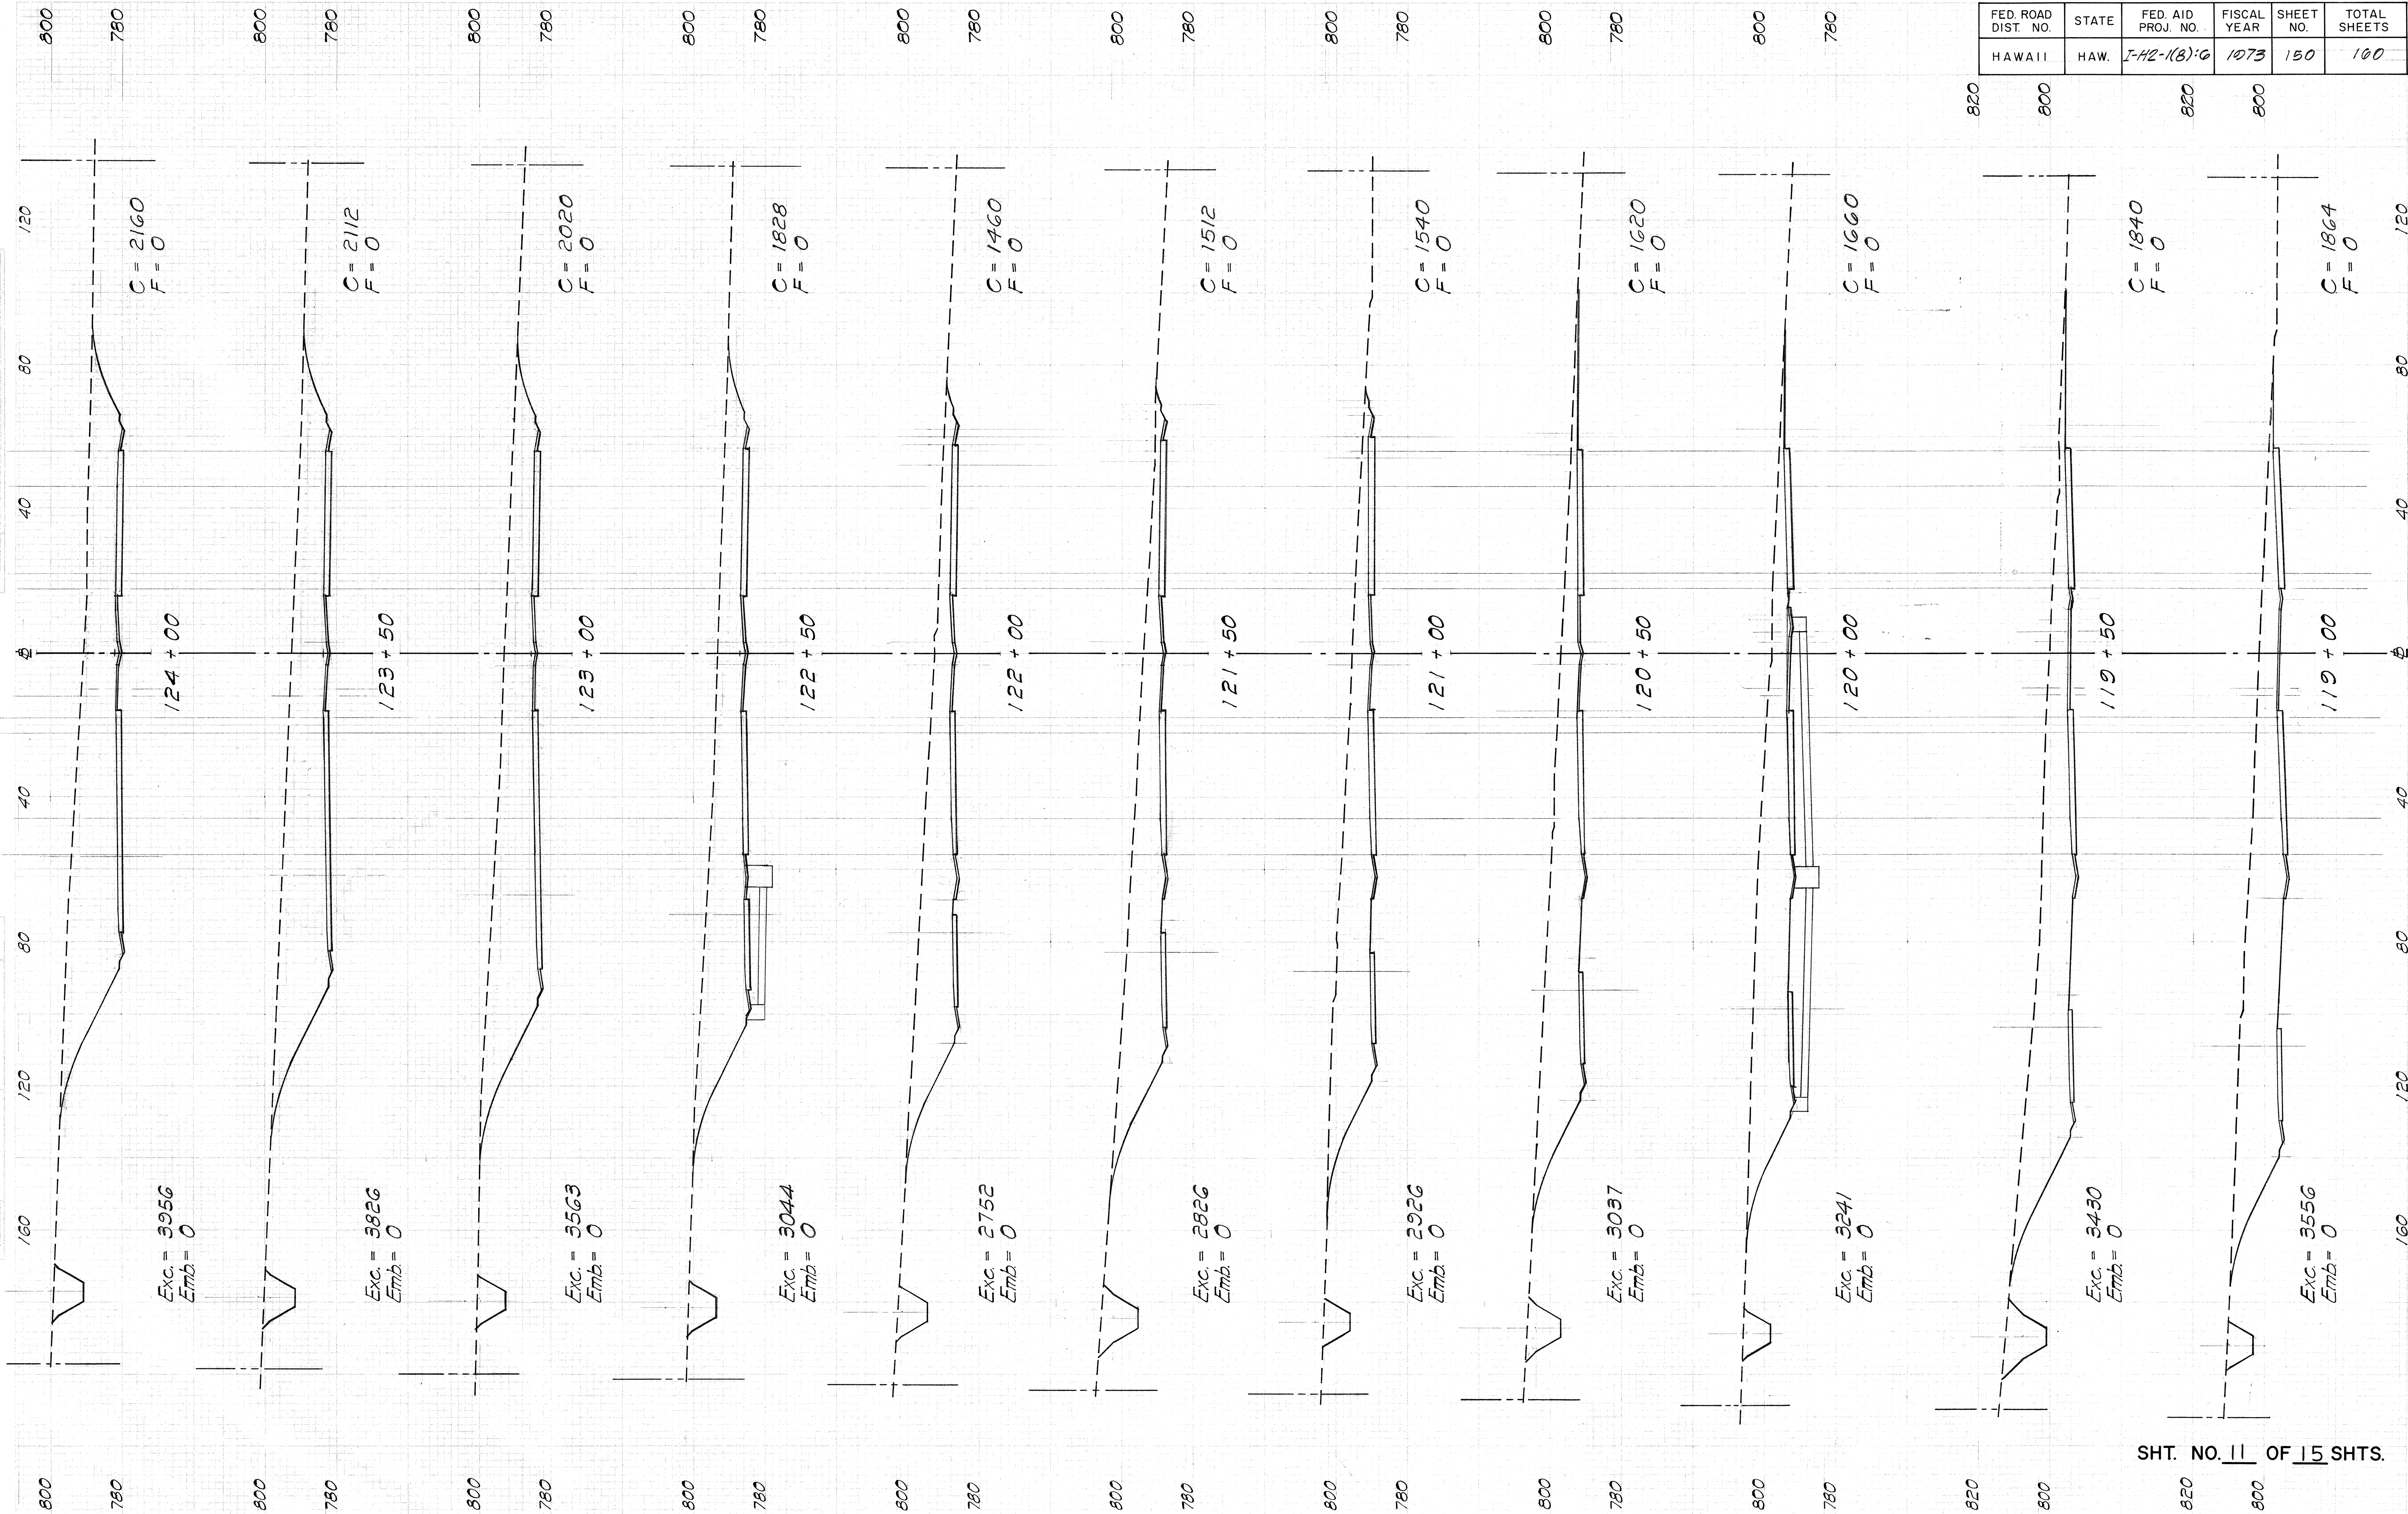

SHT. NO. 11 OF 15 SHTS.

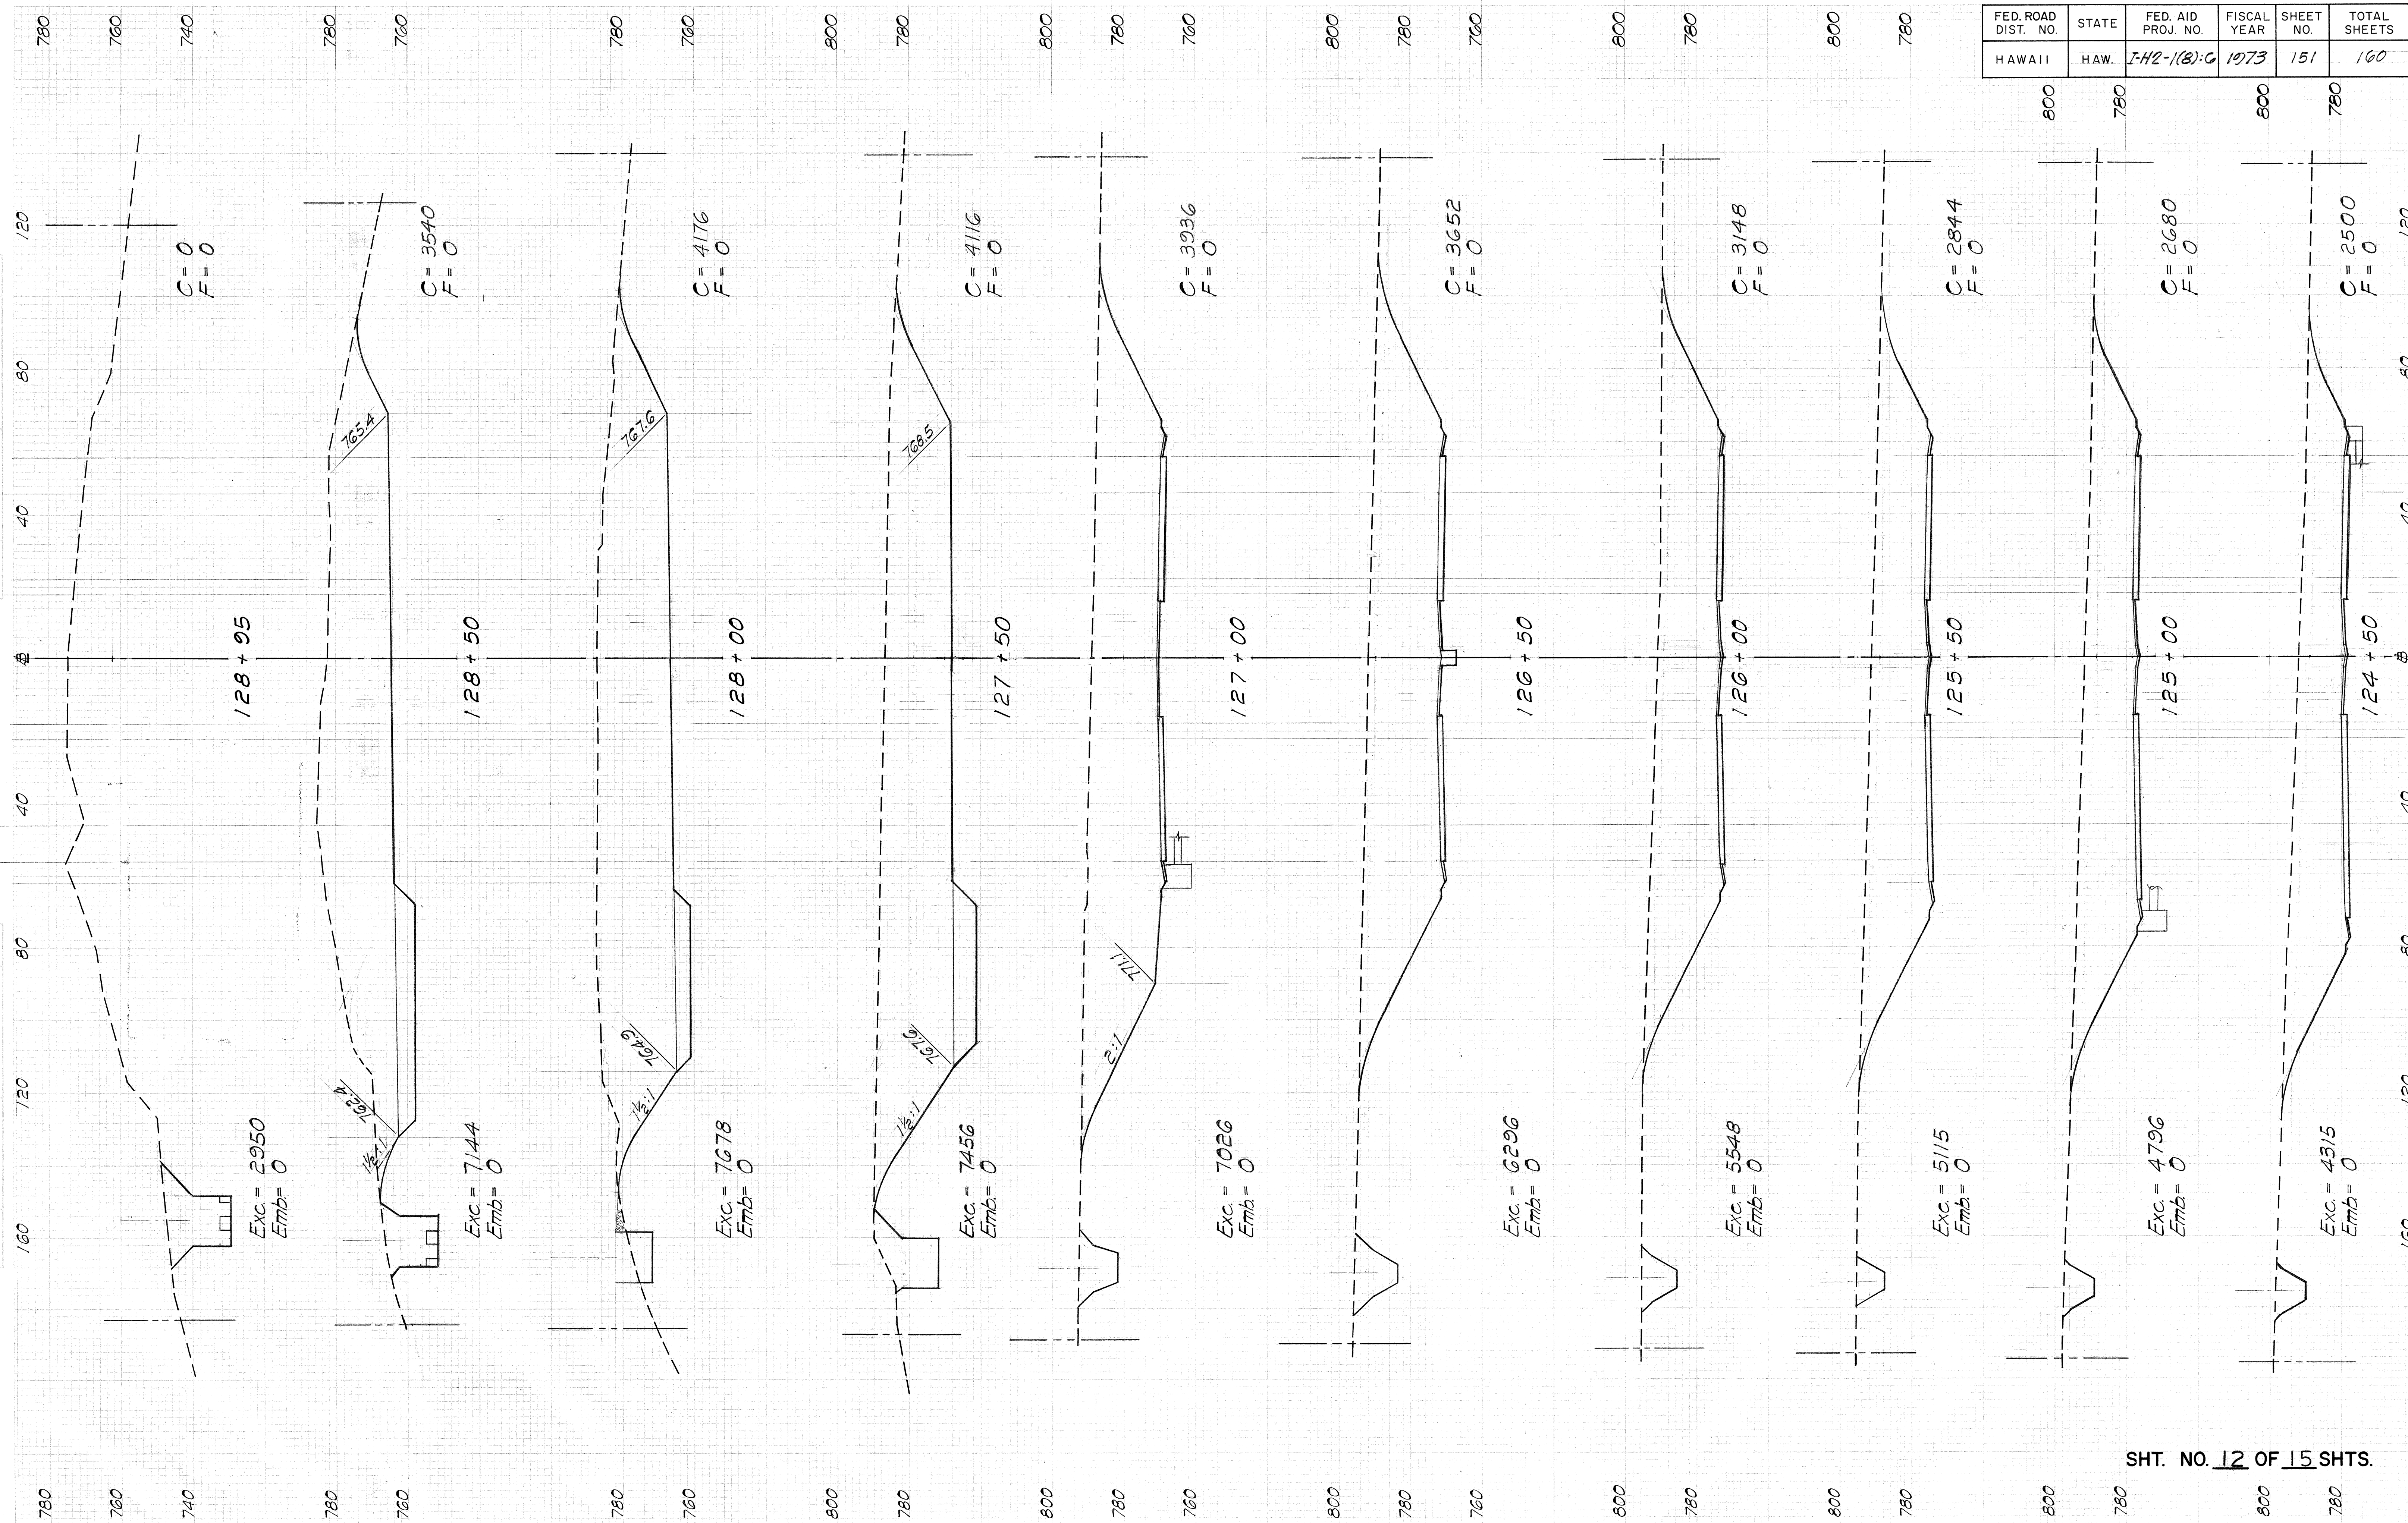


SHT. NO. 12 OF 15 SHTS.

FED. ROAD DIST. NO.	STATE	FED. AID PROJ. NO.	FISCAL YEAR	SHEET NO.	TOTAL SHEETS
HAWAII	HAW.	I-H2-1(8)-6	1973	152	160

GOLF COURSE ROAD
Scale: Horiz. 1"=10'
Vert. 1"=10'

DATE _____
BY _____
SURVEY _____
NOTES _____
NO. _____

DATE _____
BY _____
SURVEY _____
NOTES _____
NO. _____

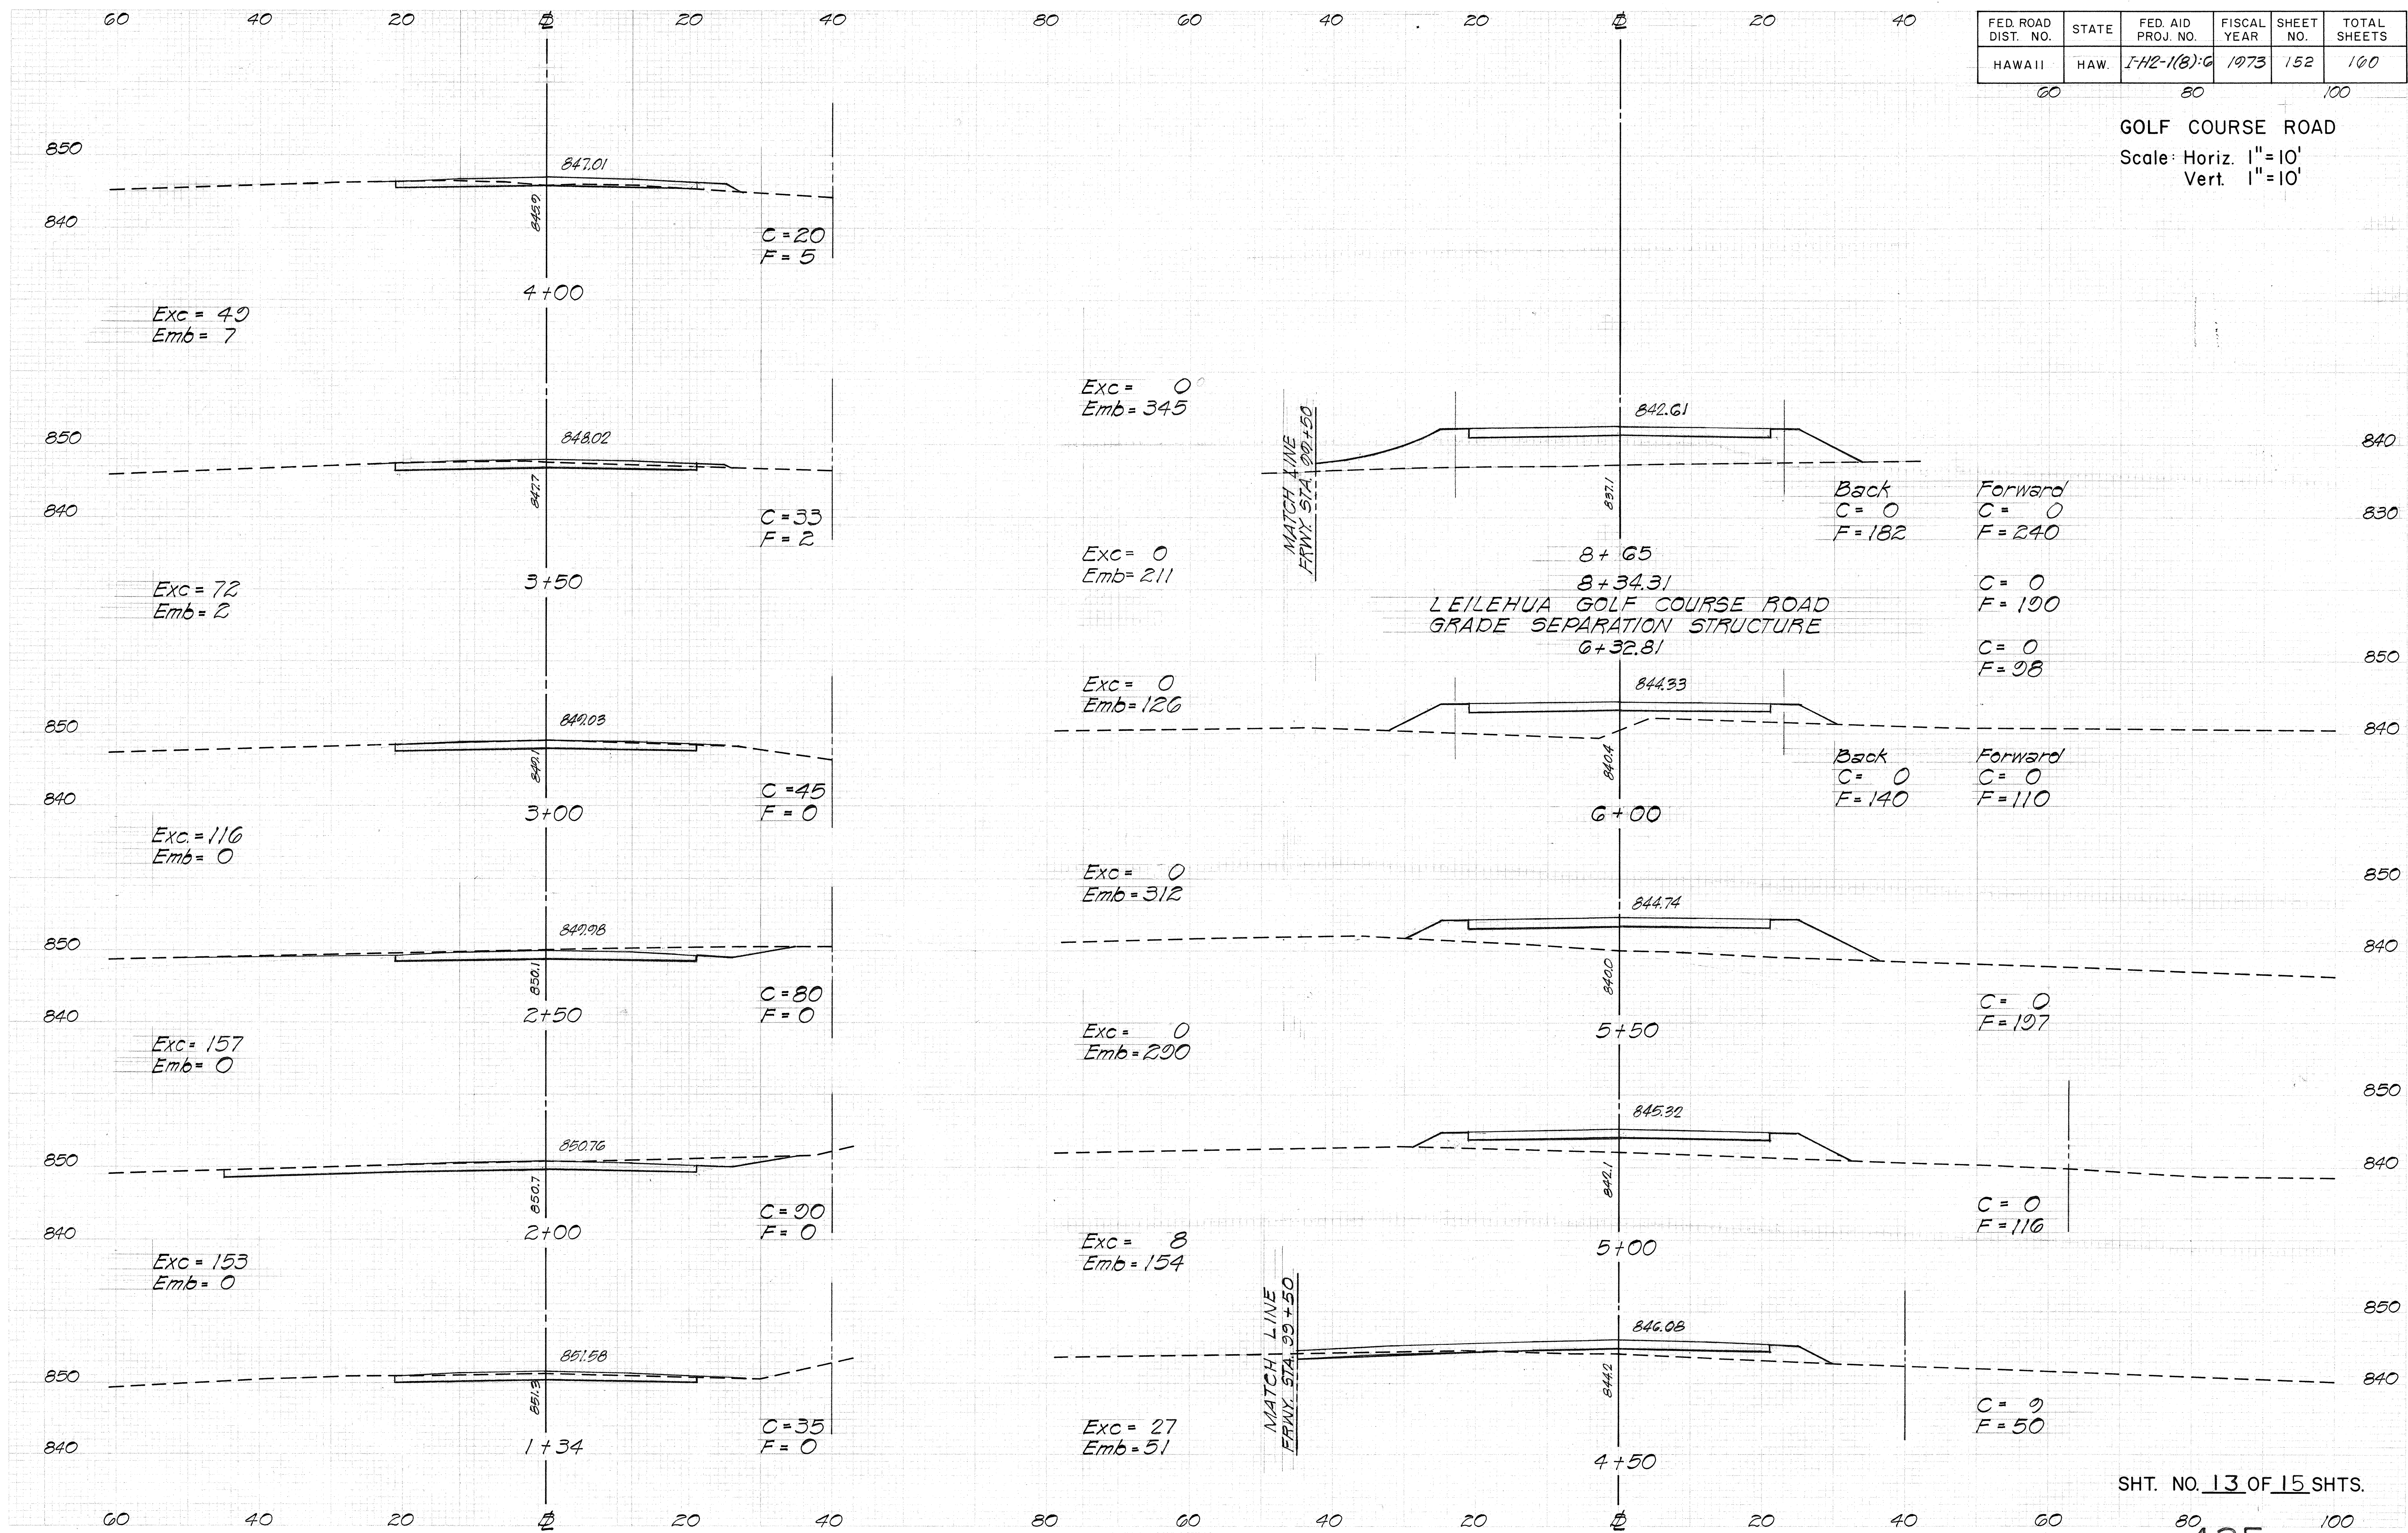

SHT. NO. 13 OF 15 SHTS.


FED. ROAD DIST. NO.	STATE	FED. AID PROJ. NO.	FISCAL YEAR	SHEET NO.	TOTAL SHEETS
HAWAII	HAW.	I-H2-1(8):6	1973	153	160

GOLF COURSE ROAD

Scale: Horiz. 1" = 10'
Vert. 1" = 10'

DATE	BY	CHKD.	DATE

DATE	BY	CHKD.	DATE

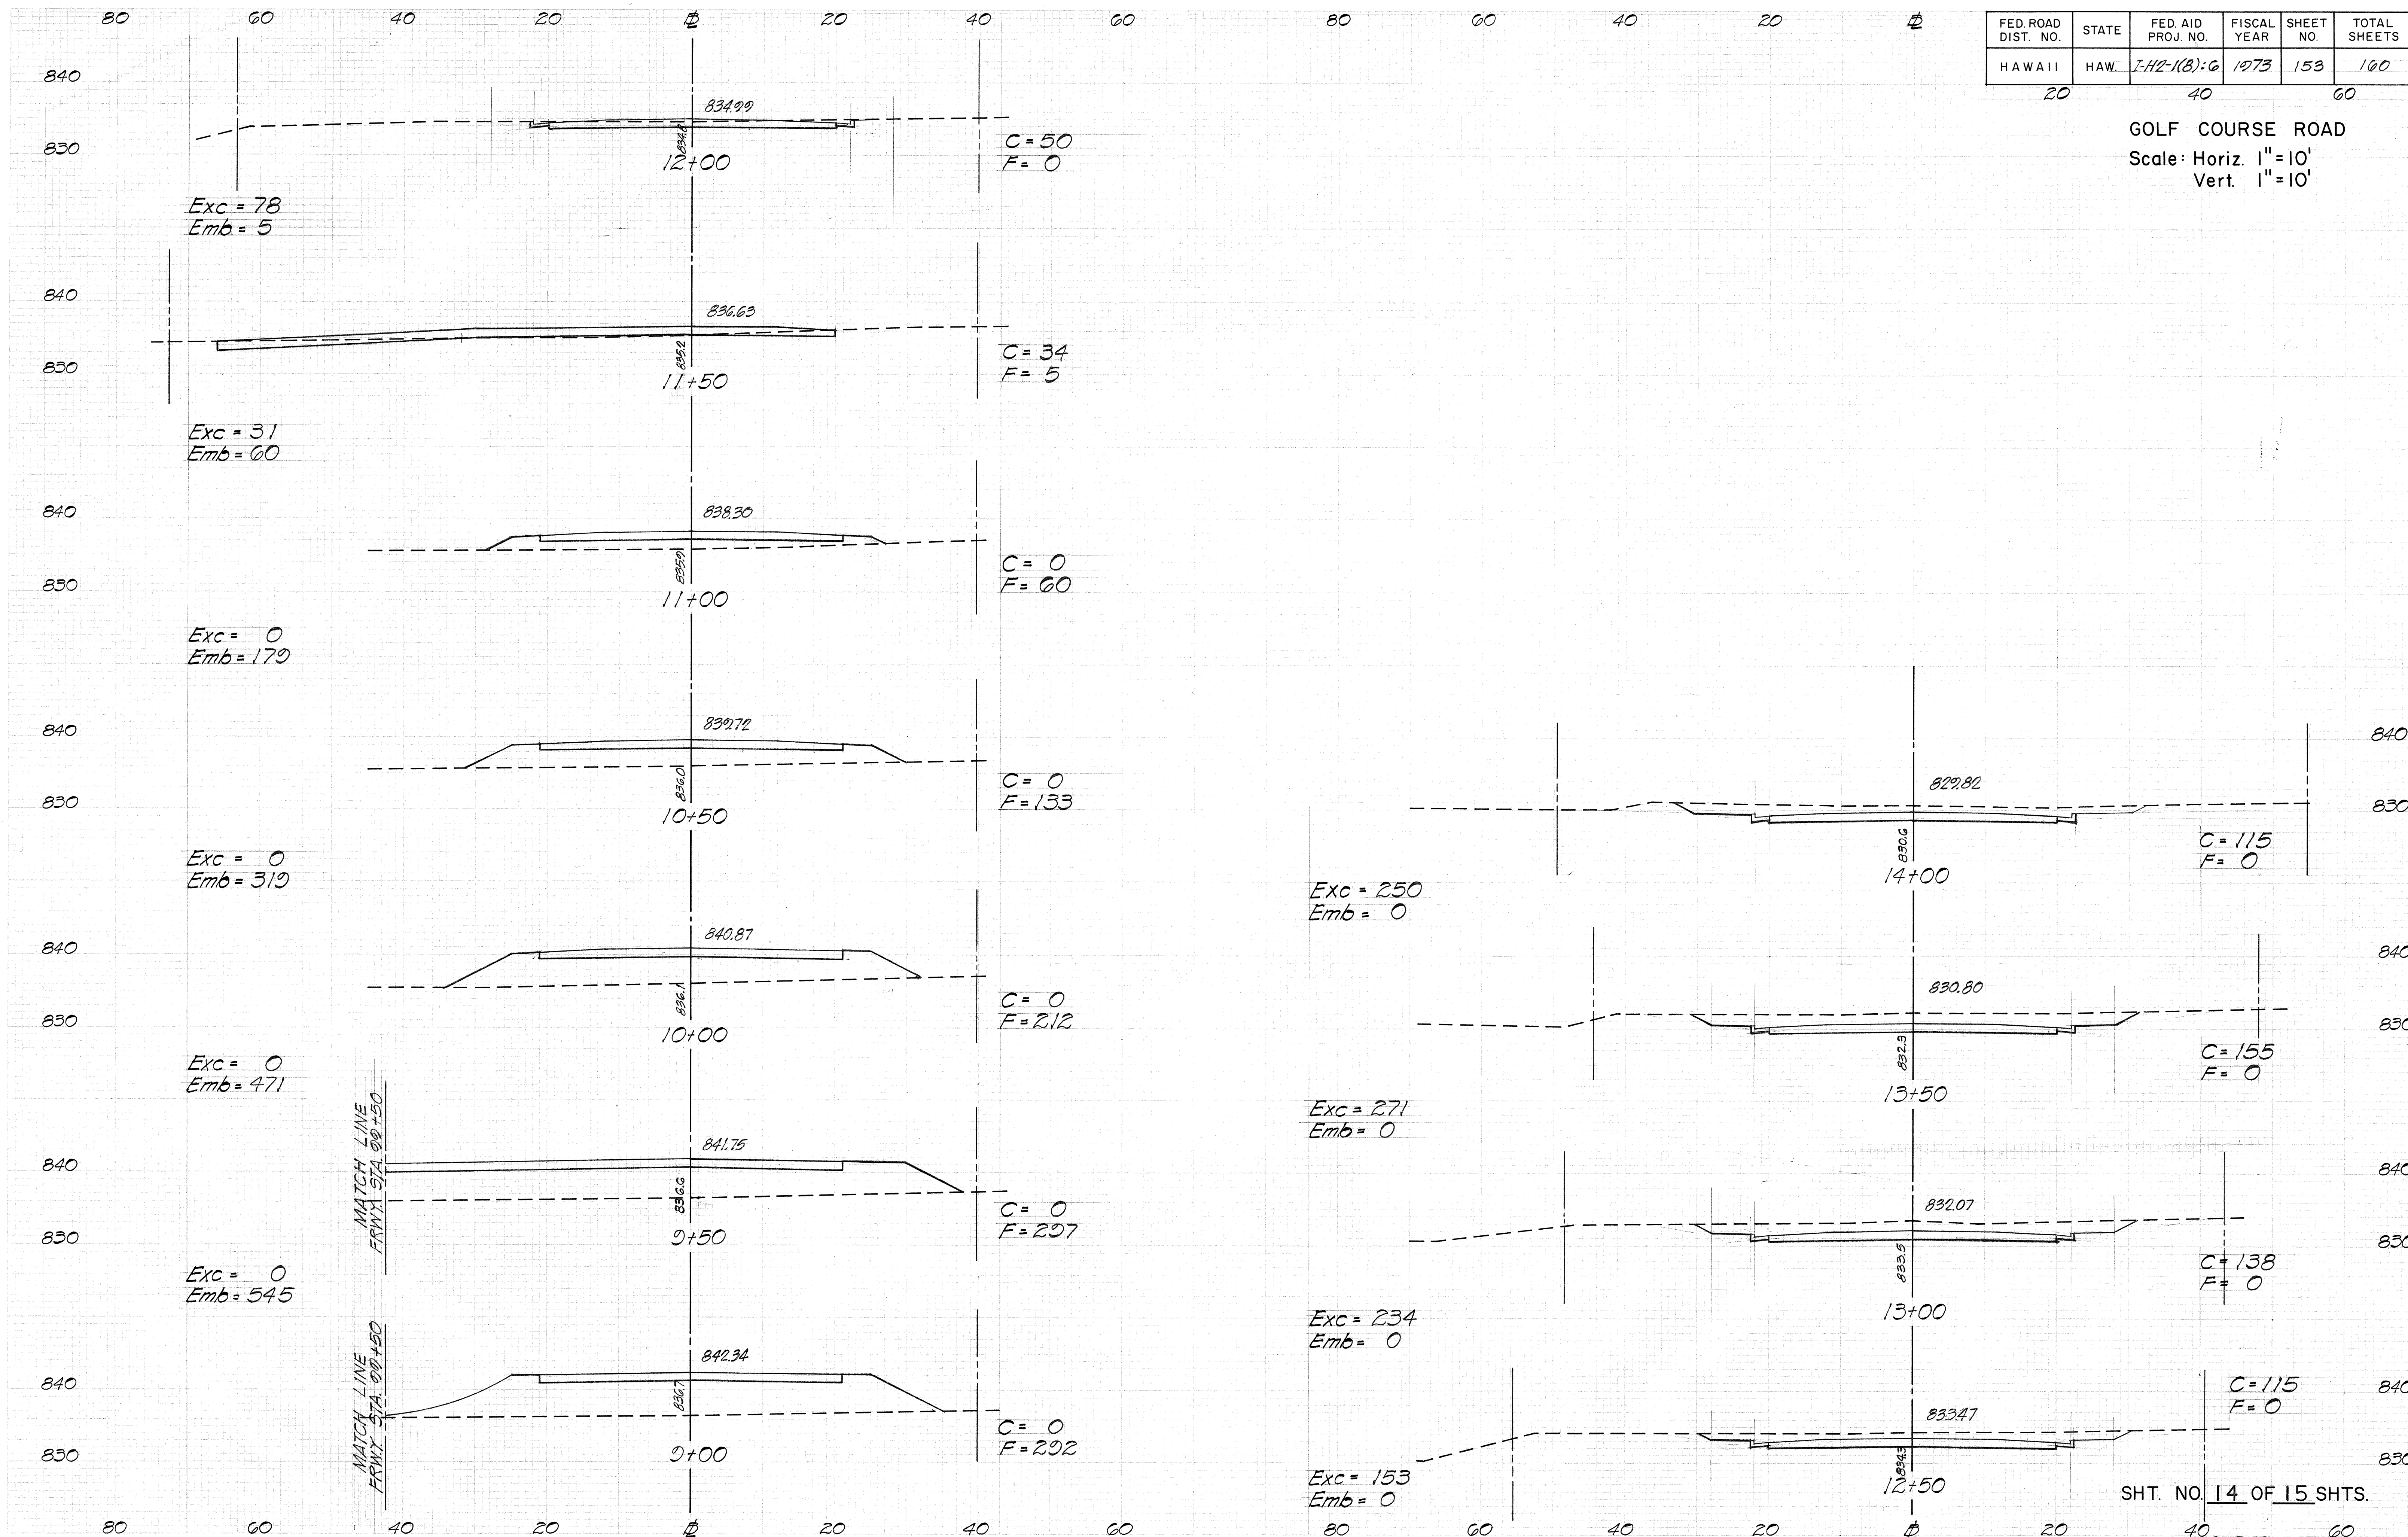

SHT. NO. 14 OF 15 SHTS.

