

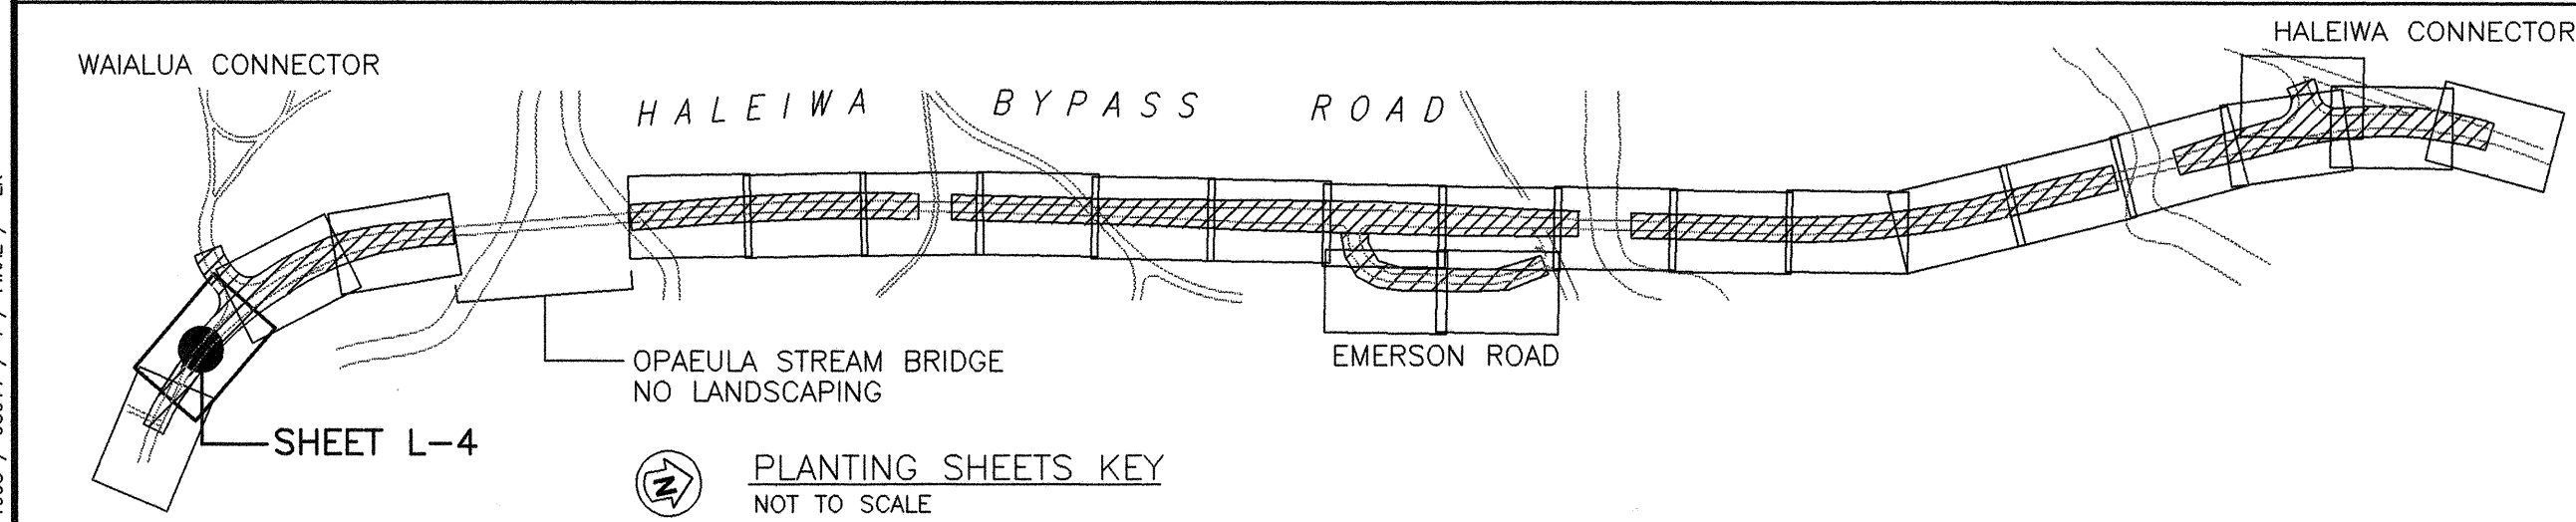
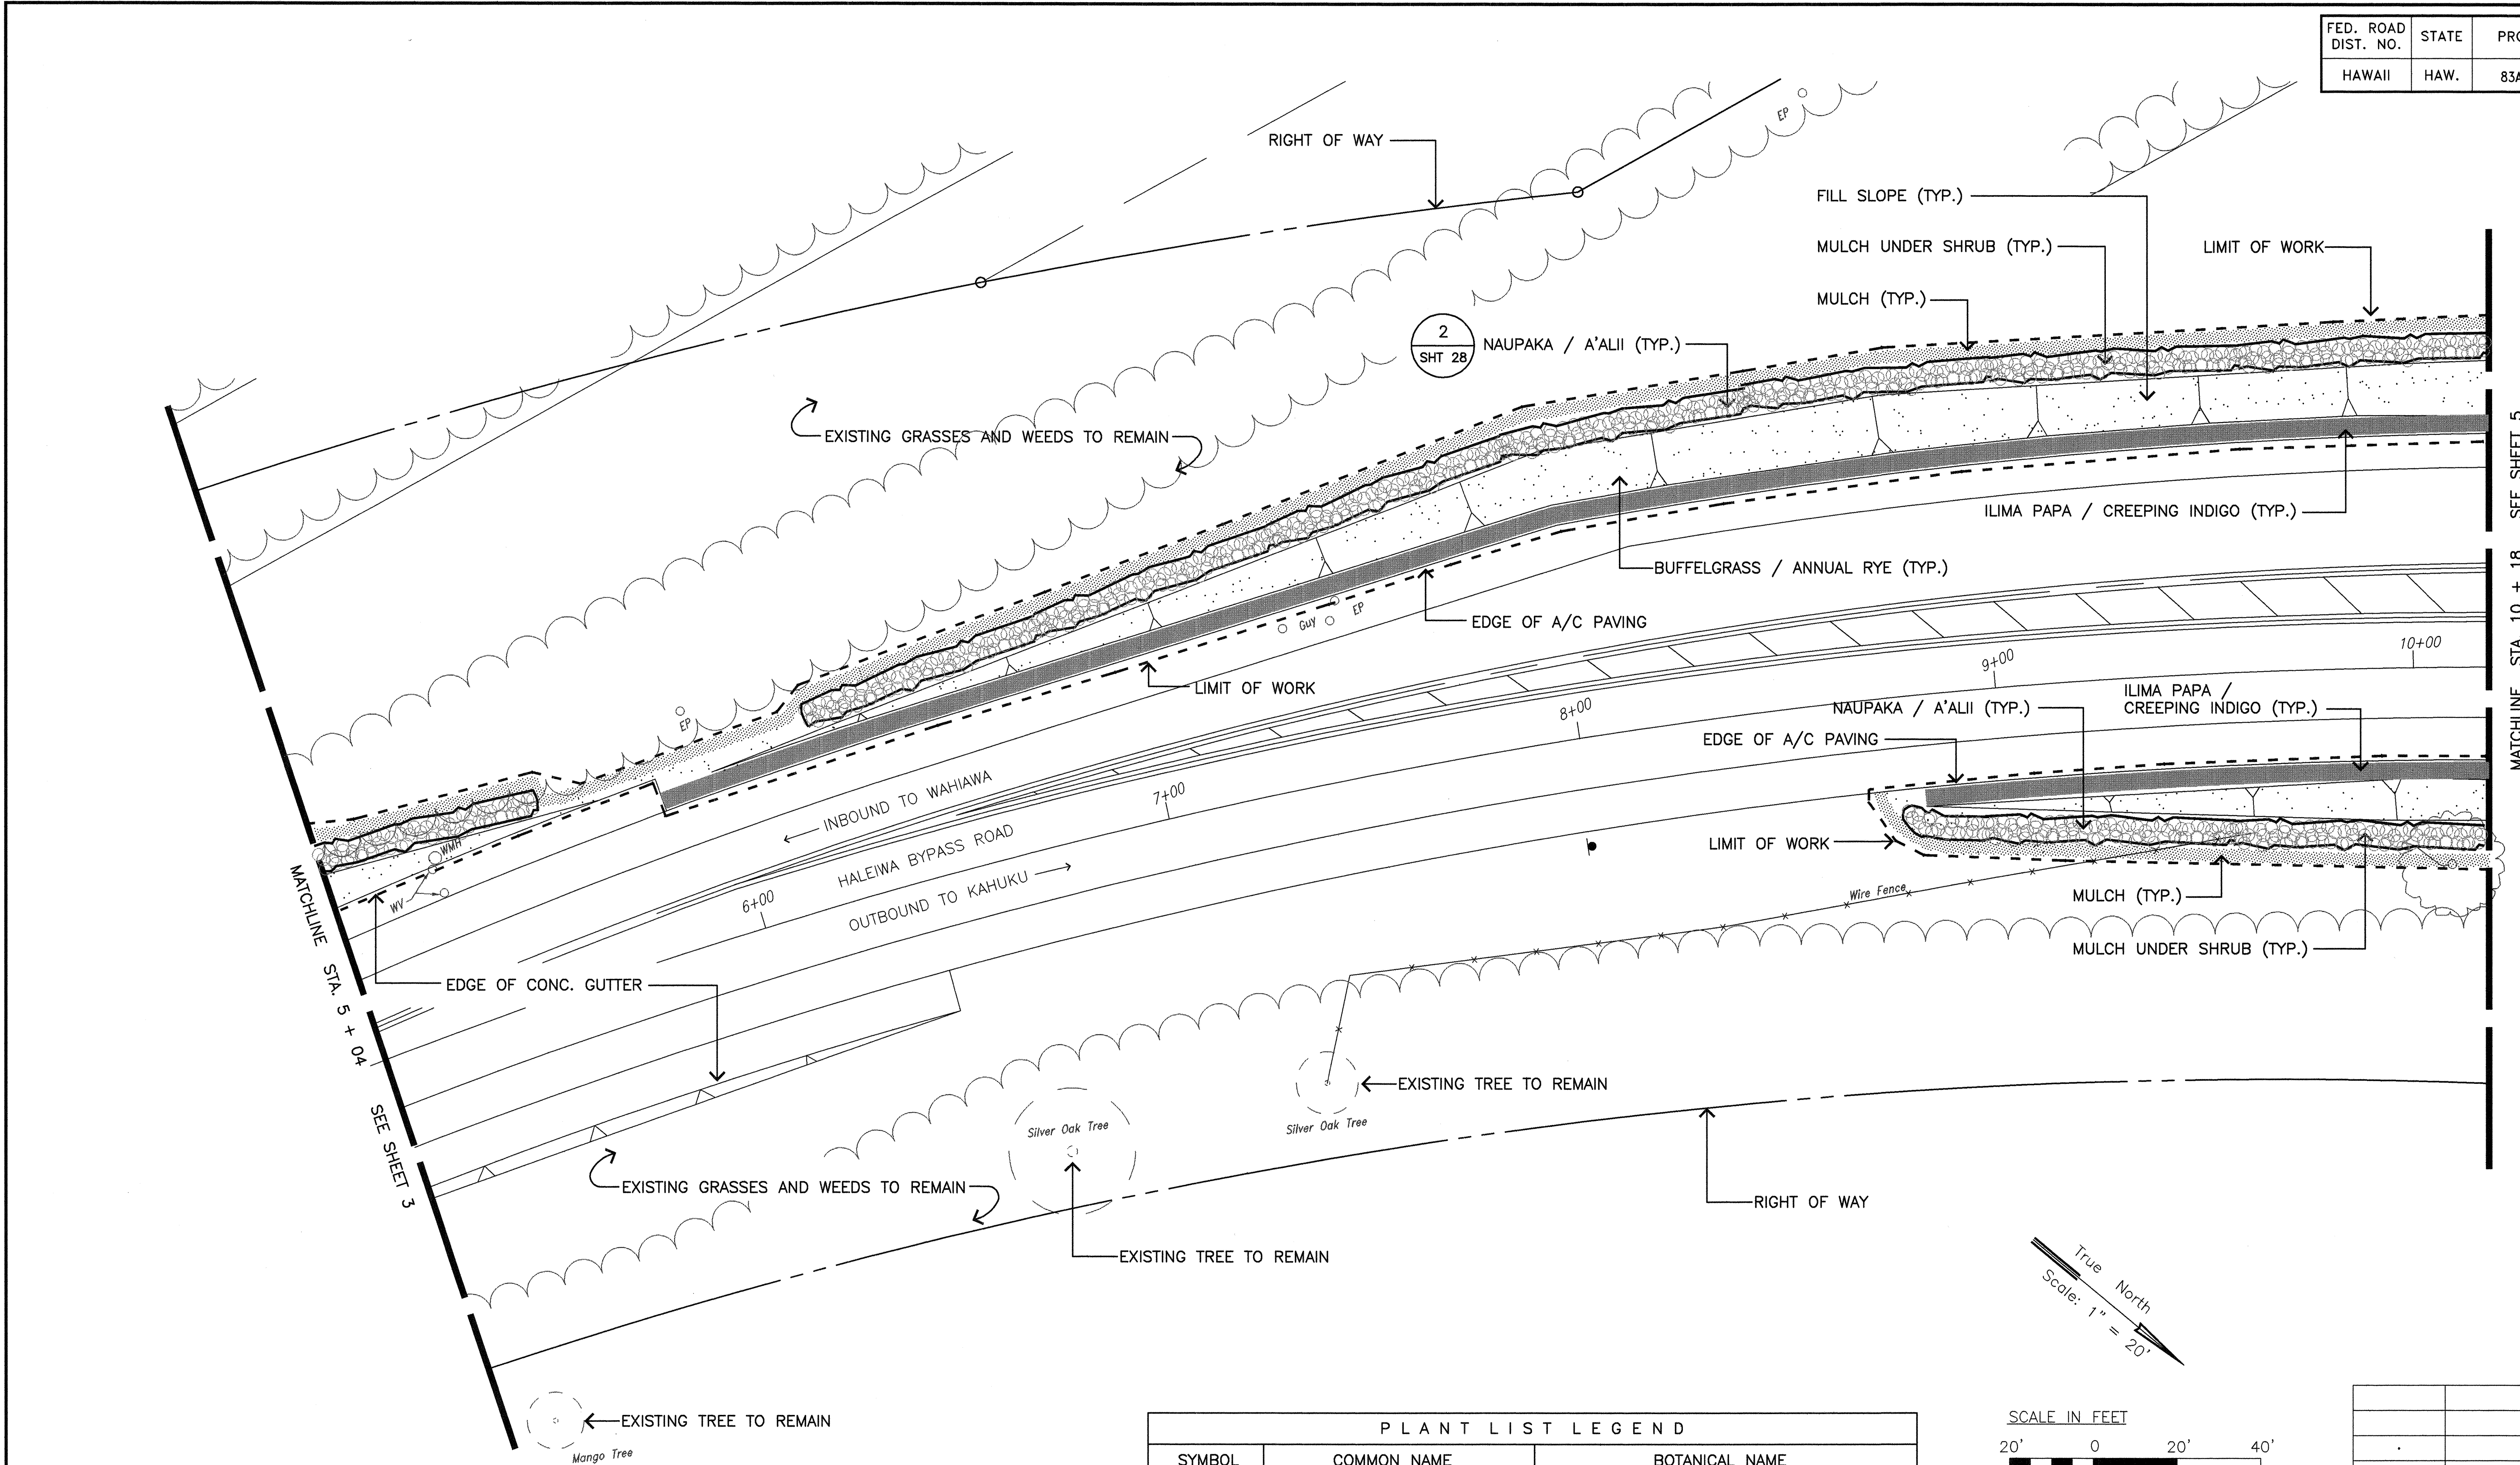
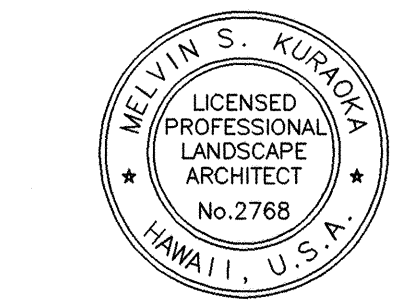


FED. ROAD DIST. NO.	STATE	PROJ. NO.	FISCAL YEAR	SHEET NO.	TOTAL SHEETS
HAWAII	HAW.	83A-01-98	1998	4	28

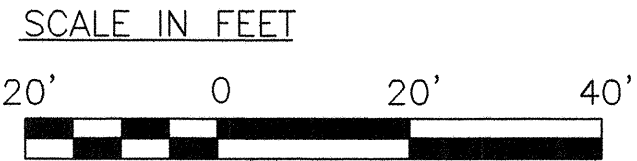

P L A N T L I S T L E G E N D		
SYMBOL	COMMON NAME	BOTANICAL NAME
	SINGAPORE PLUMERIA	PLUMERIA OBTUSA
	NAUPAKA	SCAEVOLA SERICEA
	NAUPAKA / 'A'ALI'I	SCAEVOLA SERICEA / DODONAEA VISCOSA
	'ILIMA PAPA/CREEPING INDIGO	SIDA FALLAX / INDIGOFERA SPICATTA
	BUFFELGRASS/ANNUAL RYE ON FILL SLOPES.	CENCHRUS CILIARIS / LOLIUM MULTIFLORUM
	BUFFELGRASS/ANNUAL RYE W/ EROSION CONTROL BLANKET ON CUT SLOPES.	CENCHRUS CILIARIS / LOLIUM MULTIFLORUM
	MULCH	

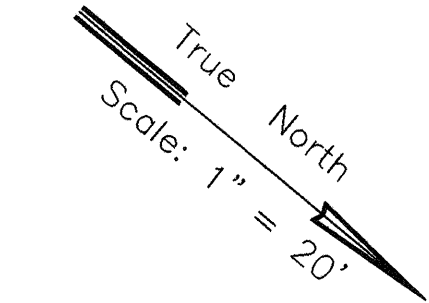


THIS WORK WAS PREPARED BY ME
OR UNDER MY SUPERVISION.


[Signature]

DATE	REVISION
STATE OF HAWAII DEPARTMENT OF TRANSPORTATION HIGHWAYS DIVISION LANDSCAPE PLANTING PLAN KAMEHAMEHA HIGHWAY LANDSCAPING Helemano-Waialua Junction to Haleiwa Beach Park, Oahu PROJECT NO. 83A-01-98	
SCALE: 1" = 20'	DATE: MAY, 1998


FED. ROAD DIST. NO.	STATE	PROJ. NO.	FISCAL YEAR	SHEET NO.	TOTAL SHEETS
HAWAII	HAW.	83A-01-98	1998	5	28

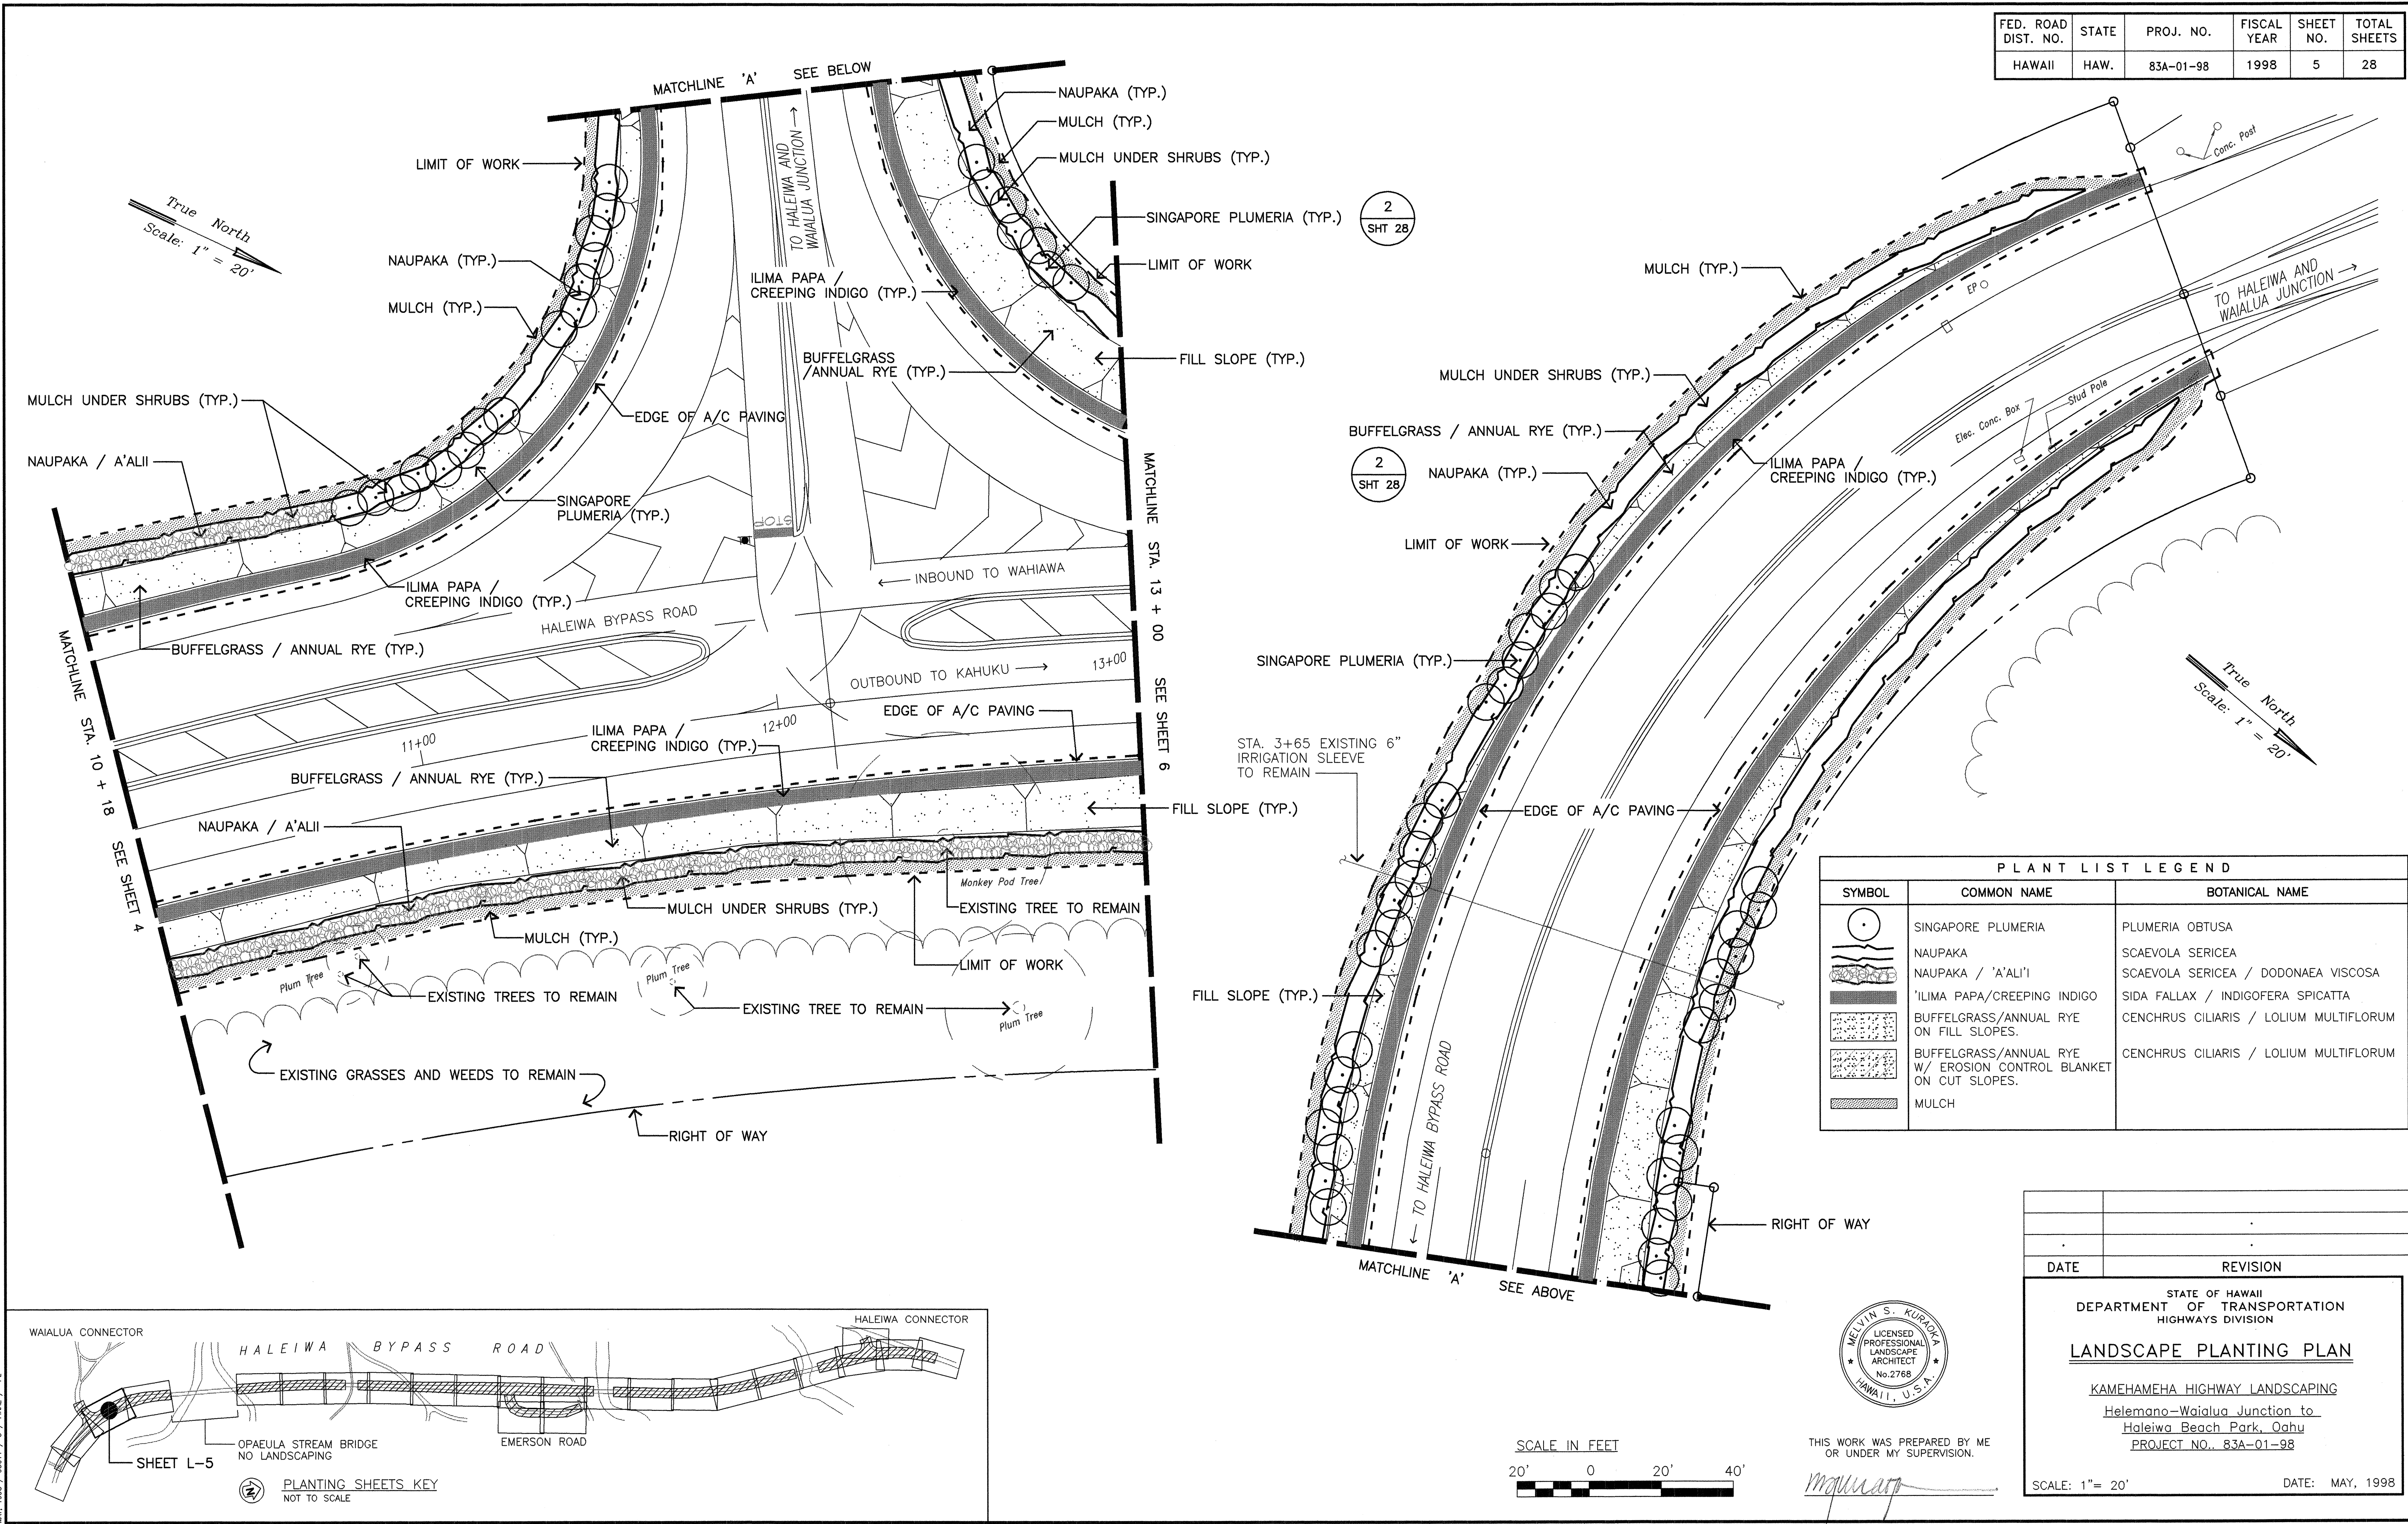

FED. ROAD DIST. NO.	STATE	PROJ. NO.	FISCAL YEAR	SHEET NO.	TOTAL SHEETS
HAWAII	HAW.	83A-01-98	1998	6	28

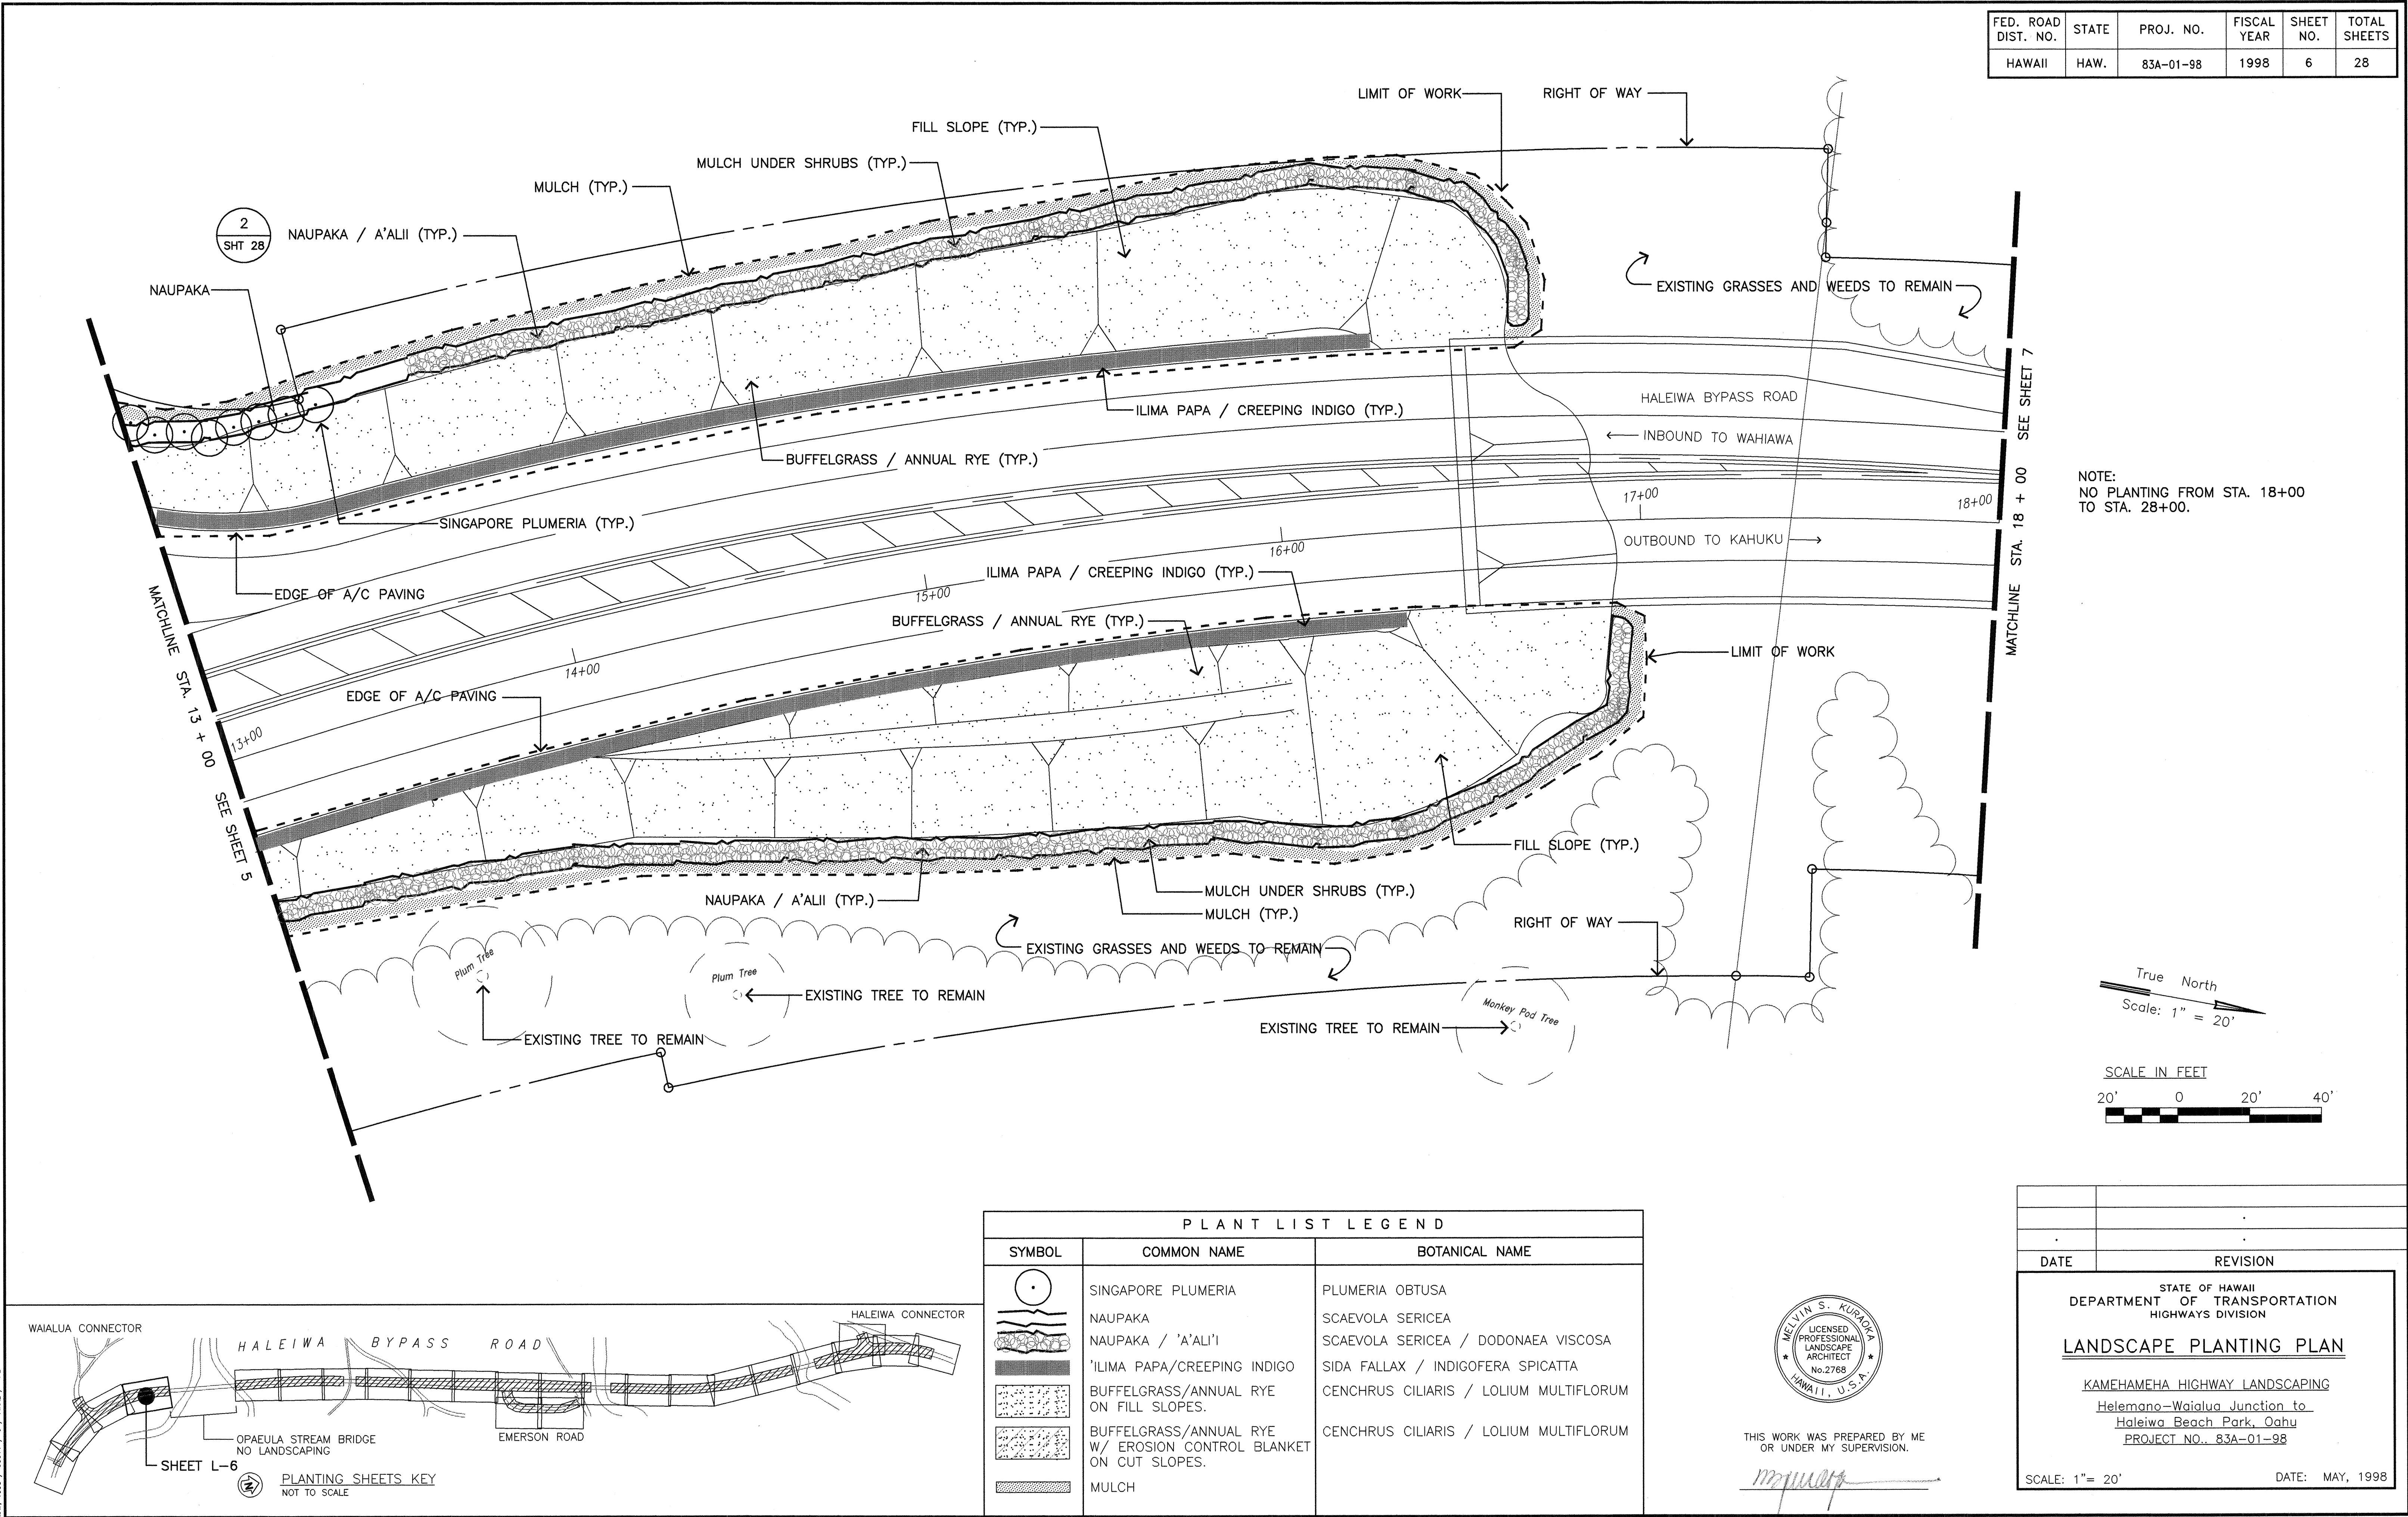


FED. ROAD DIST. NO.	STATE	PROJ. NO.	FISCAL YEAR	SHEET NO.	TOTAL SHEETS
HAWAII	HAW.	83A-01-98	1998	7	28

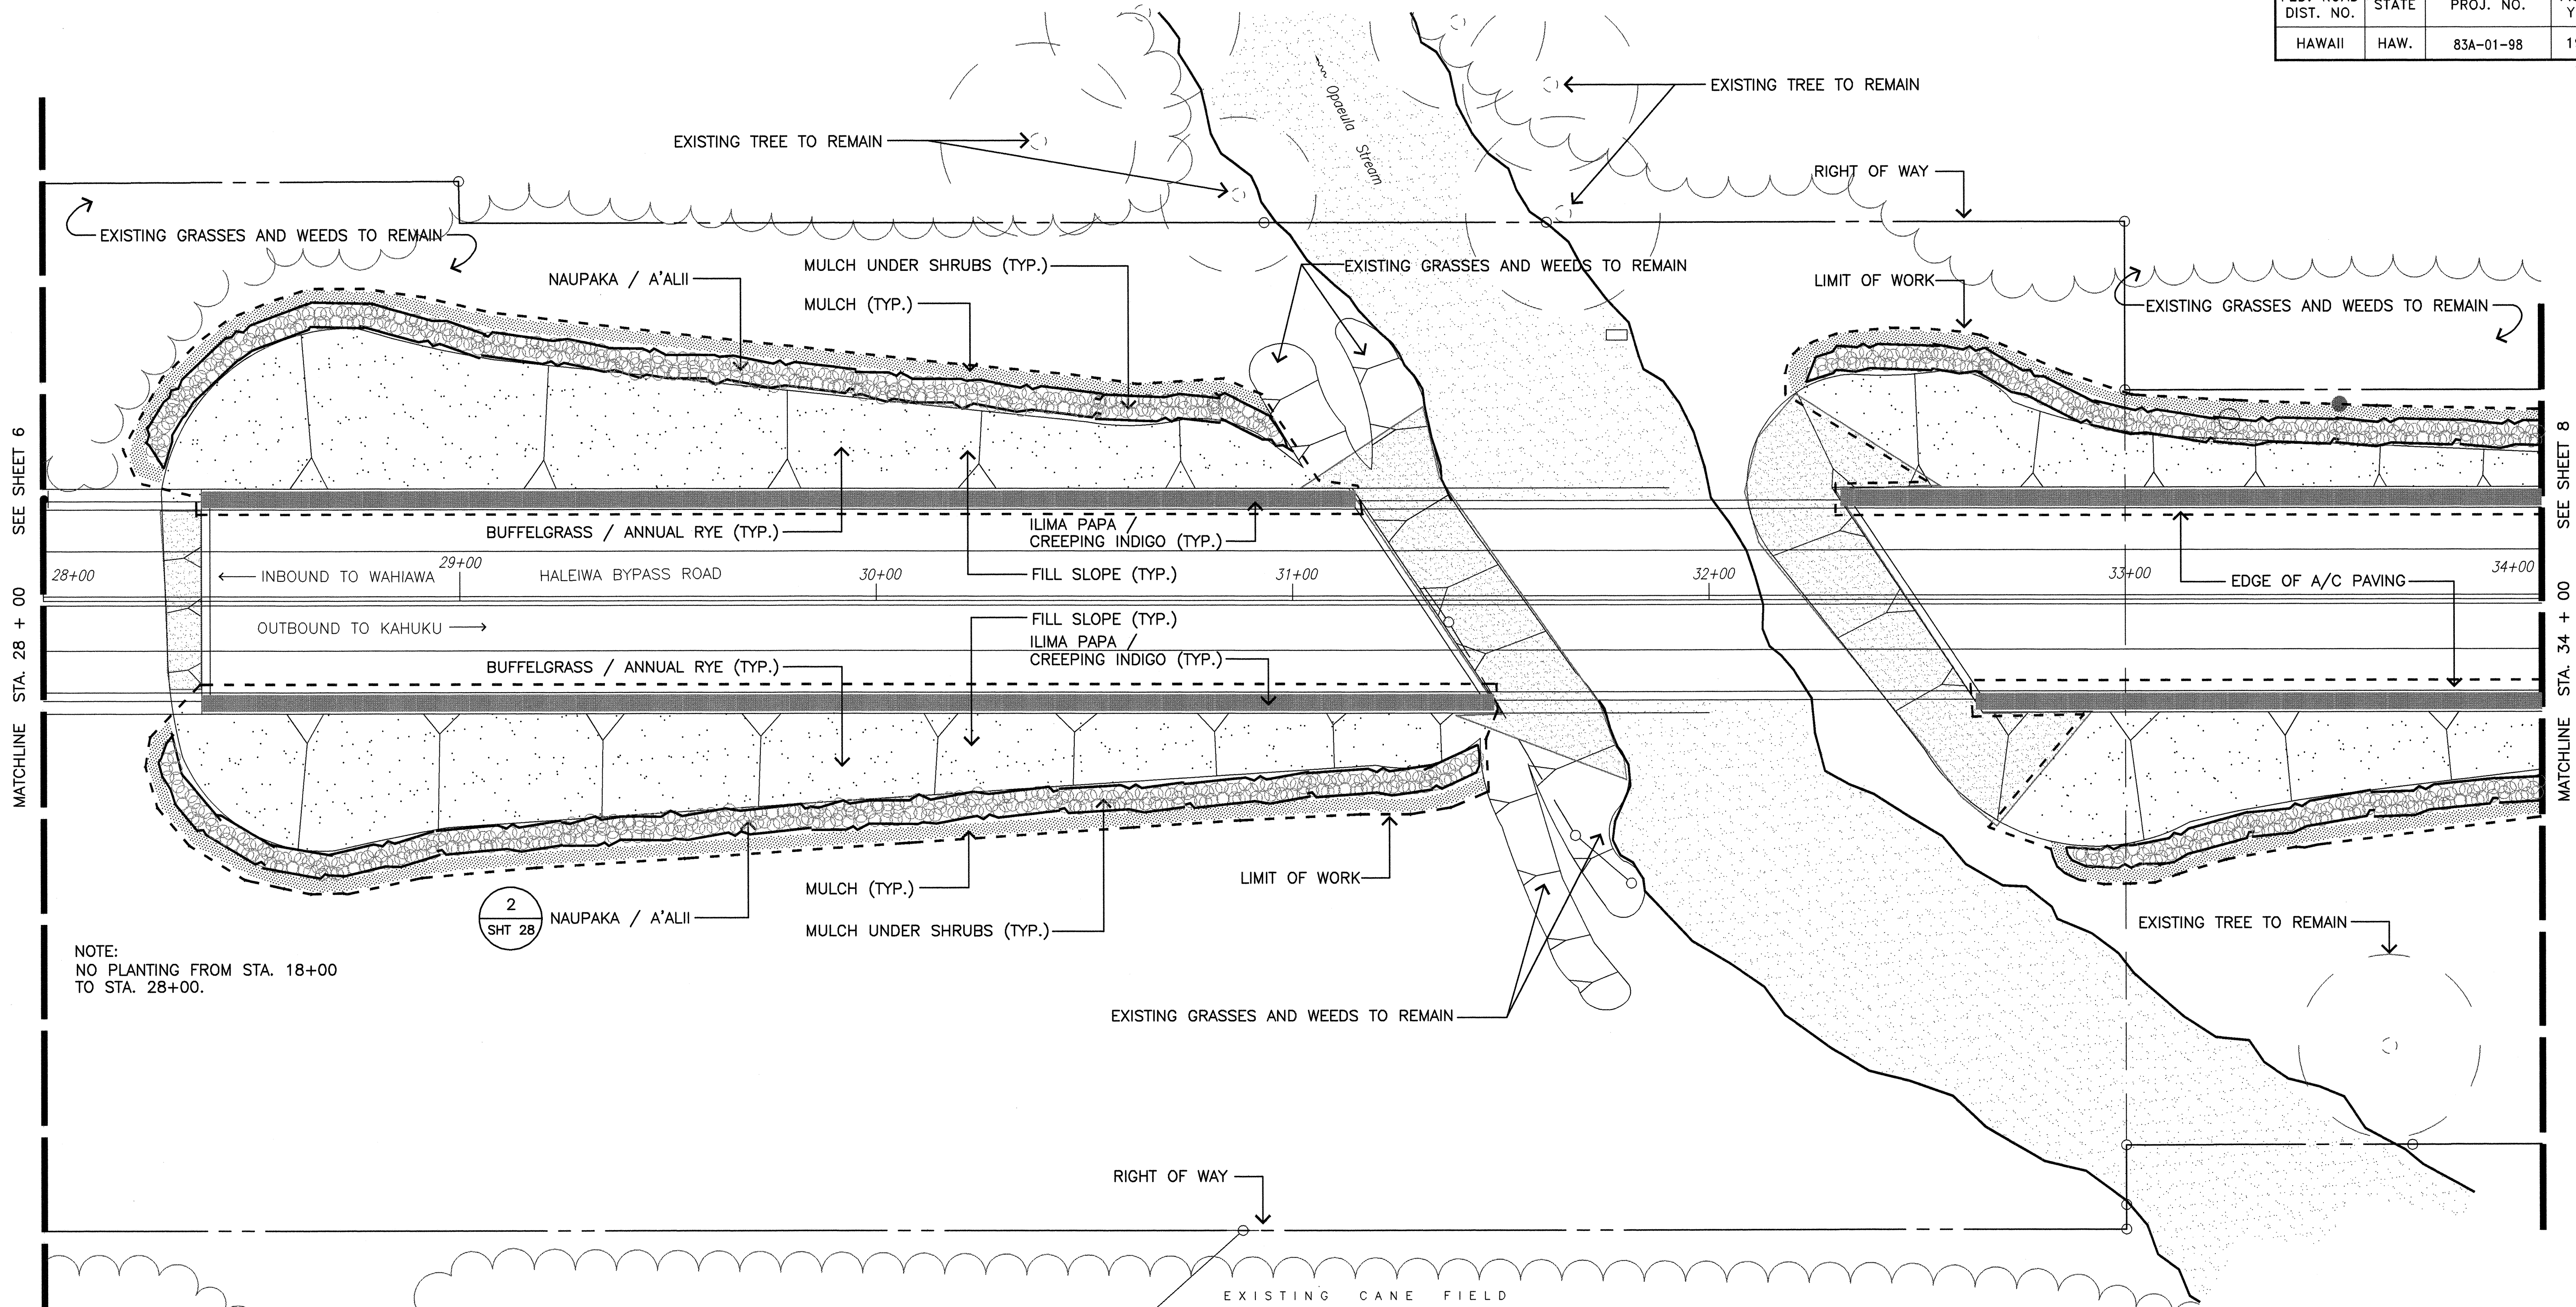

NOTE:
NO PLANTING FROM STA. 18+00
TO STA. 28+00.


2
SHT 28
NAUPAKA / A'ALII

PLANT LIST LEGEND		
SYMBOL	COMMON NAME	BOTANICAL NAME
	SINGAPORE PLUMERIA	PLUMERIA OBTUSA
	NAUPAKA	SCAEVOLA SERICEA
	NAUPAKA / 'A'ALI'I	SCAEVOLA SERICEA / DODONAEA VISCOSA
	'ILIMA PAPA/CREEPING INDIGO	SIDA FALLAX / INDIGOFERA SPICATTA
	BUFFELGRASS/ANNUAL RYE ON FILL SLOPES.	CENCHRUS CILIARIS / LOLIUM MULTIFLORUM
	BUFFELGRASS/ANNUAL RYE W/ EROSION CONTROL BLANKET ON CUT SLOPES.	CENCHRUS CILIARIS / LOLIUM MULTIFLORUM
	MULCH	

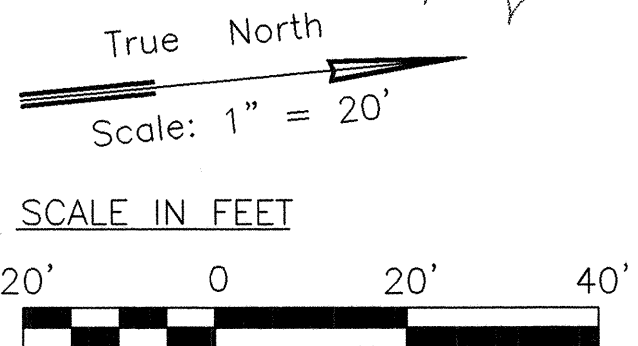


THIS WORK WAS PREPARED BY ME
OR UNDER MY SUPERVISION.

DATE	REVISION
STATE OF HAWAII DEPARTMENT OF TRANSPORTATION HIGHWAYS DIVISION LANDSCAPE PLANTING PLAN KAMEHAMEHA HIGHWAY LANDSCAPING Helemano-Waialua Junction to Haleiwa Beach Park, Oahu PROJECT NO. 83A-01-98	
SCALE: 1"= 20'	DATE: MAY, 1998

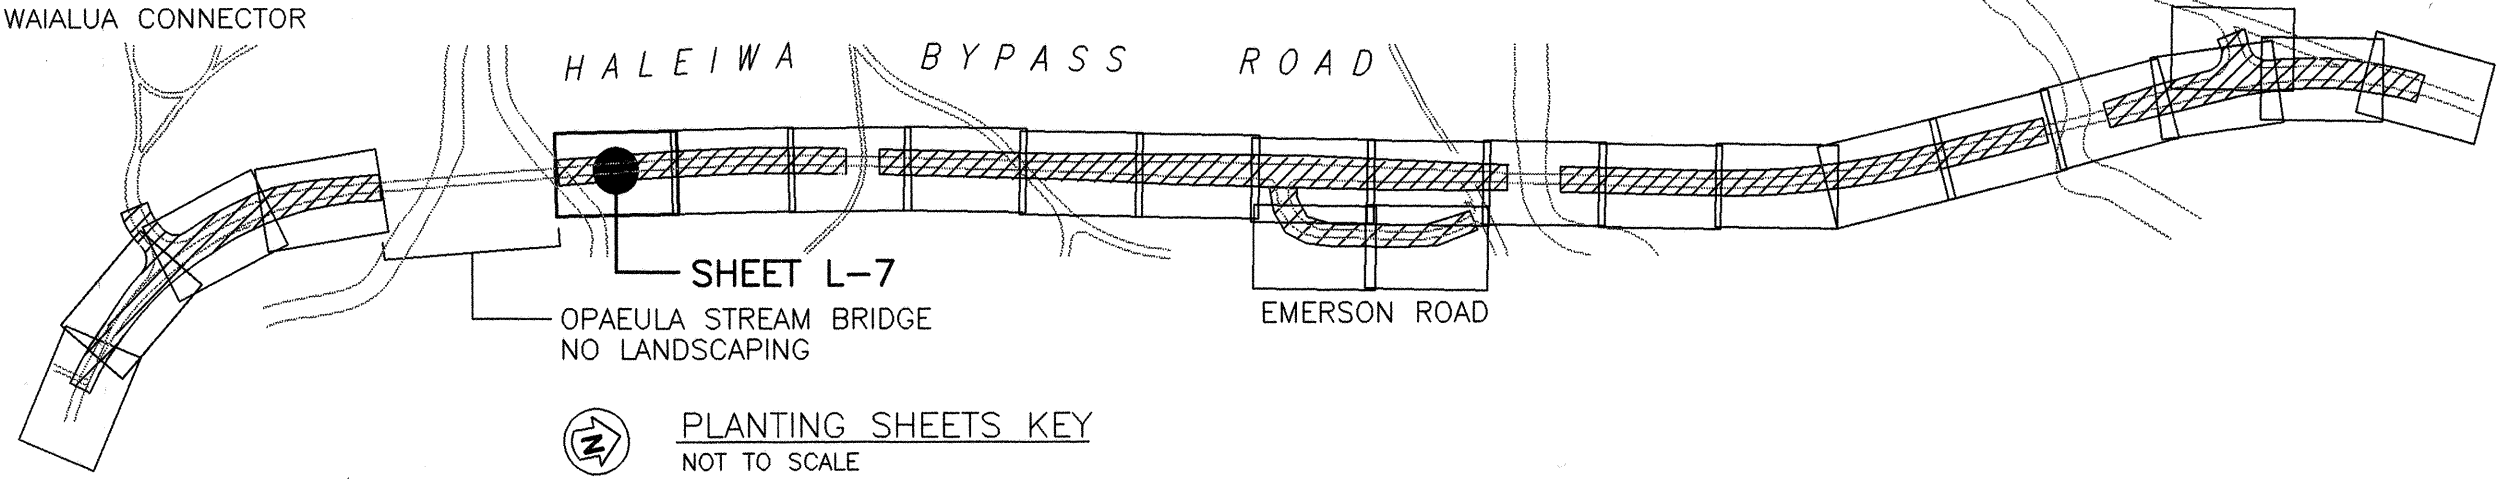


MAY 1998 / 83011 / 7 / FINAL / PL

FED. ROAD DIST. NO.	STATE	PROJ. NO.	FISCAL YEAR	SHEET NO.	TOTAL SHEETS
HAWAII	HAW.	83A-01-98	1998	8	28

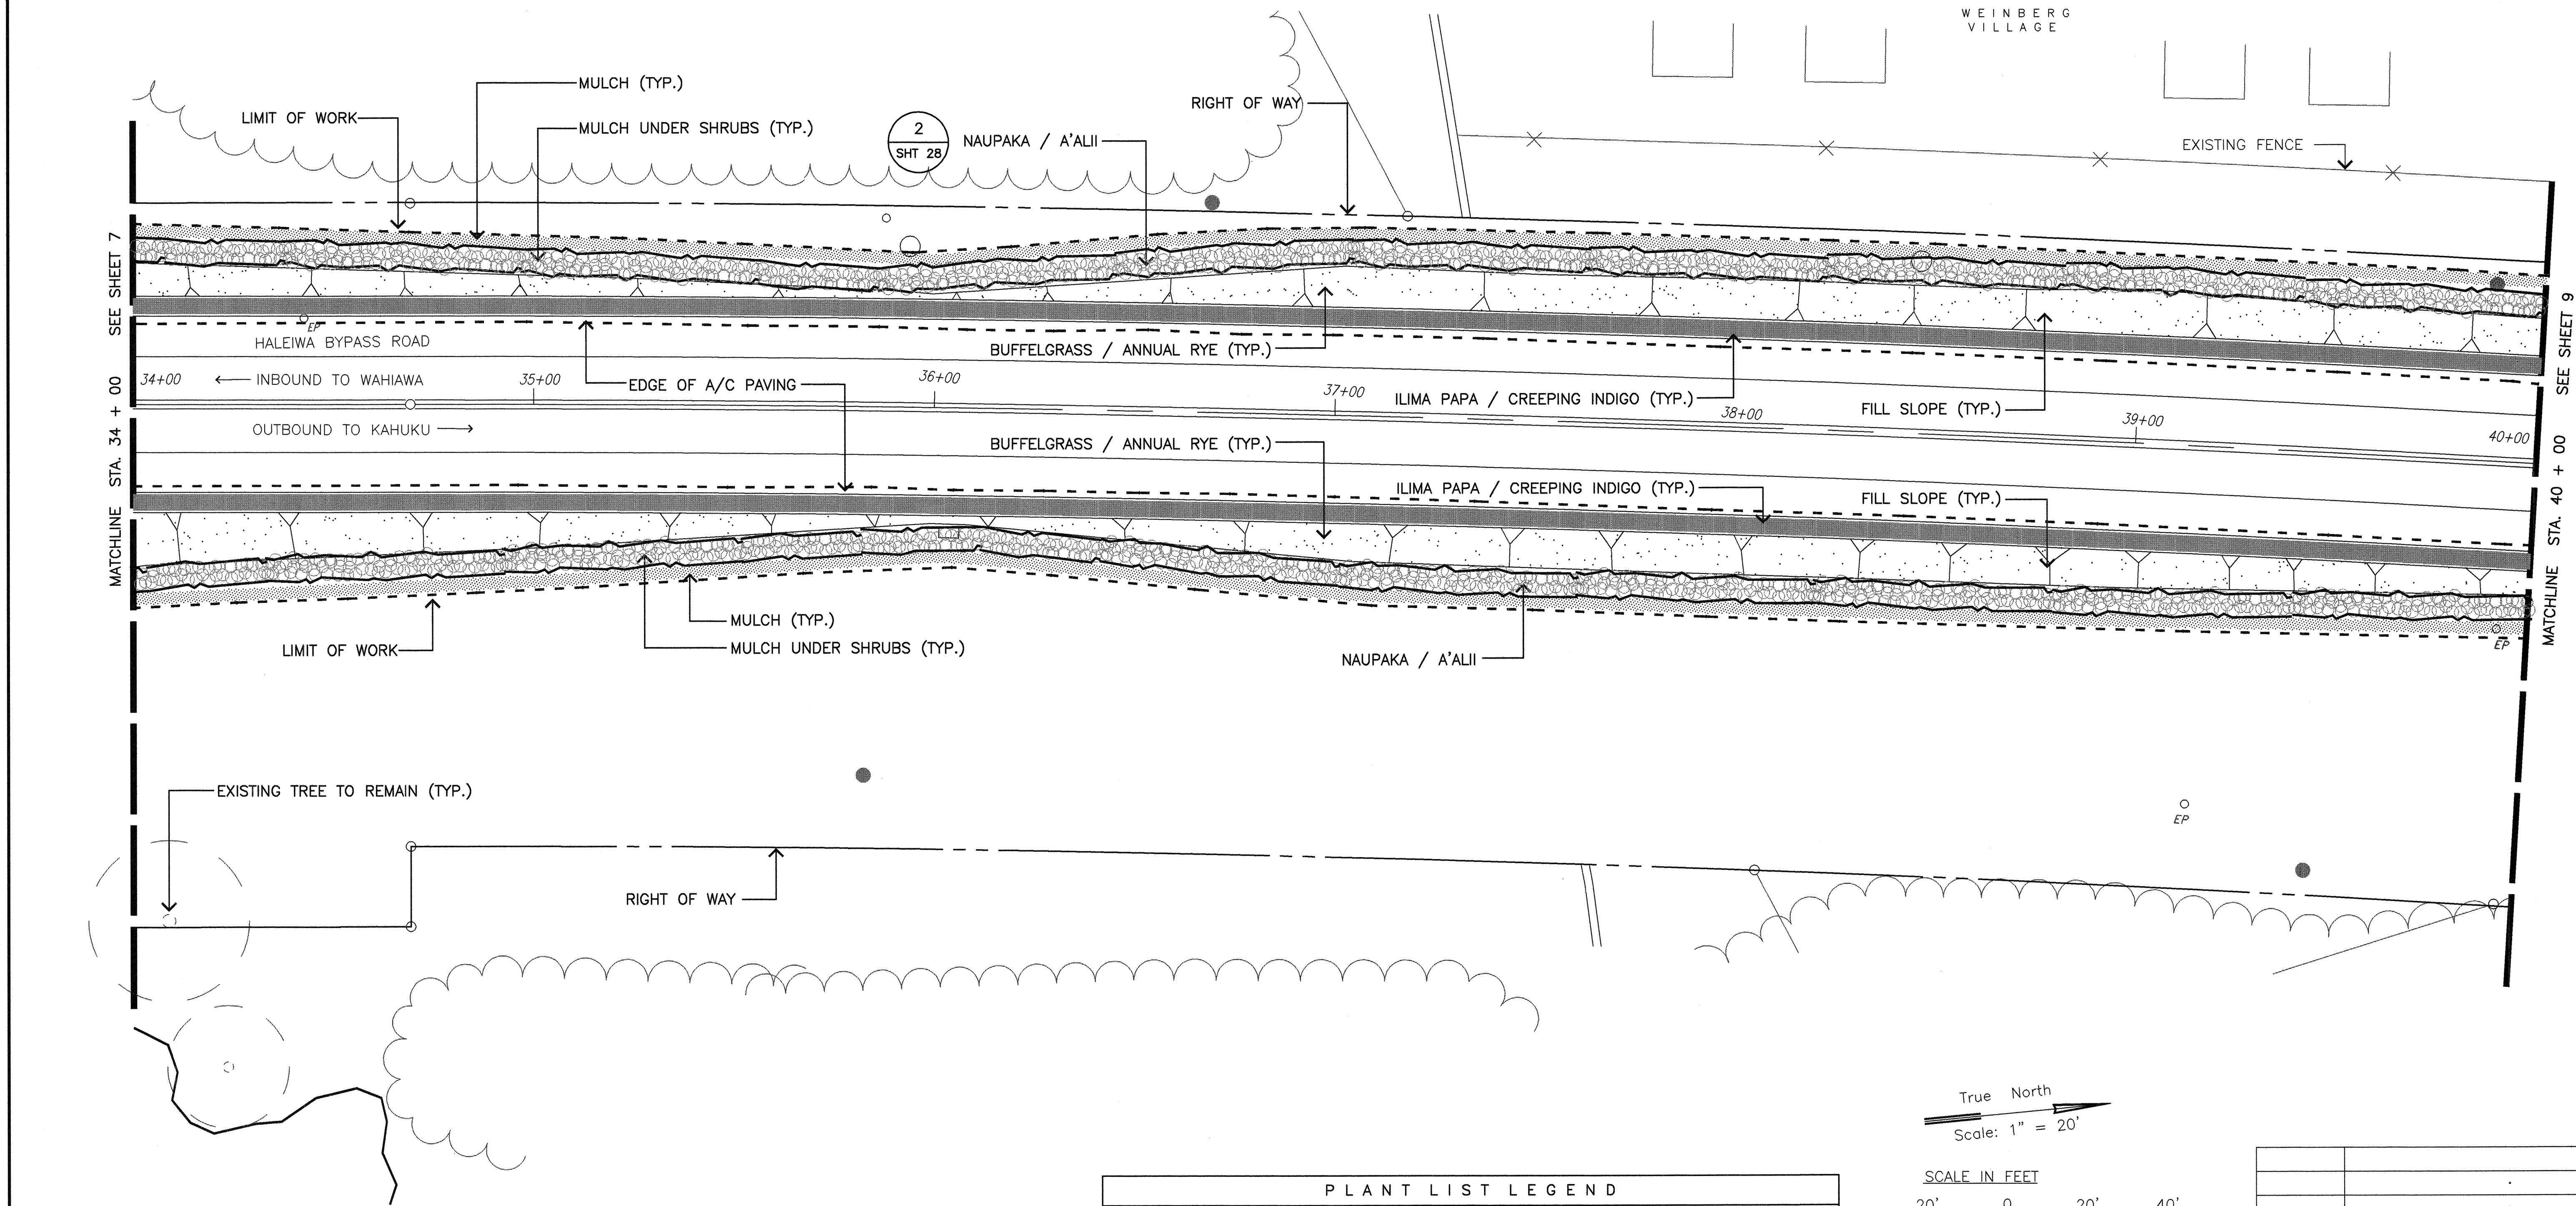


PLANT LIST LEGEND		
SYMBOL	COMMON NAME	BOTANICAL NAME
	SINGAPORE PLUMERIA	PLUMERIA OBTUSA
	NAUPAKA	SCAEVOLA SERICEA
	NAUPAKA / 'A'ALI'I	SCAEVOLA SERICEA / DODONAEA VISCOSA
	'ILIMA PAPA/CREEPING INDIGO	SIDA FALLAX / INDIGOFERA SPICATTA
	BUFFELGRASS/ANNUAL RYE ON FILL SLOPES.	CENCHRUS CILIARIS / LOLIUM MULTIFLORUM
	BUFFELGRASS/ANNUAL RYE W/ EROSION CONTROL BLANKET ON CUT SLOPES.	CENCHRUS CILIARIS / LOLIUM MULTIFLORUM
	MULCH	

True North
Scale: 1" = 20'

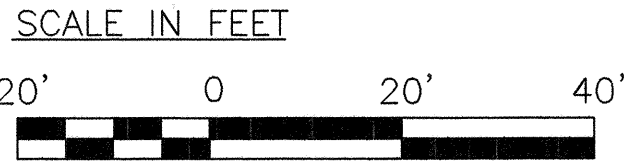


THIS WORK WAS PREPARED BY ME OR UNDER MY SUPERVISION.

DATE	REVISION
STATE OF HAWAII DEPARTMENT OF TRANSPORTATION HIGHWAYS DIVISION LANDSCAPE PLANTING PLAN KAMEHAMEHA HIGHWAY LANDSCAPING Helemano-Waialua Junction to Haleiwa Beach Park, Oahu PROJECT NO. 83A-01-98	
SCALE: 1"= 20'	DATE: MAY, 1998

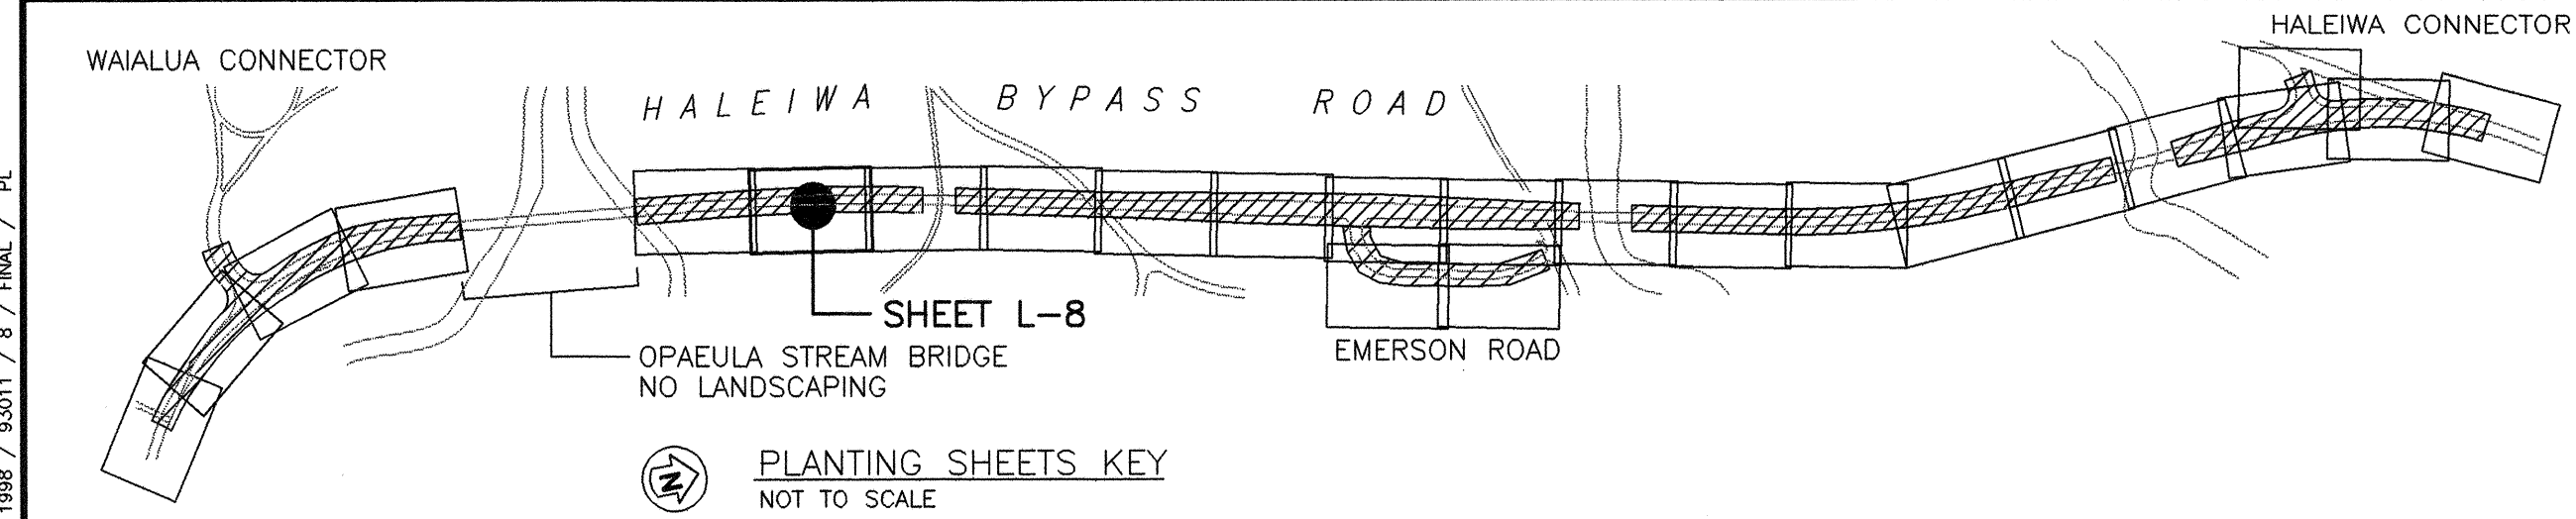


FED. ROAD DIST. NO.	STATE	PROJ. NO.	FISCAL YEAR	SHEET NO.	TOTAL SHEETS
HAWAII	HAW.	83A-01-98	1998	9	28

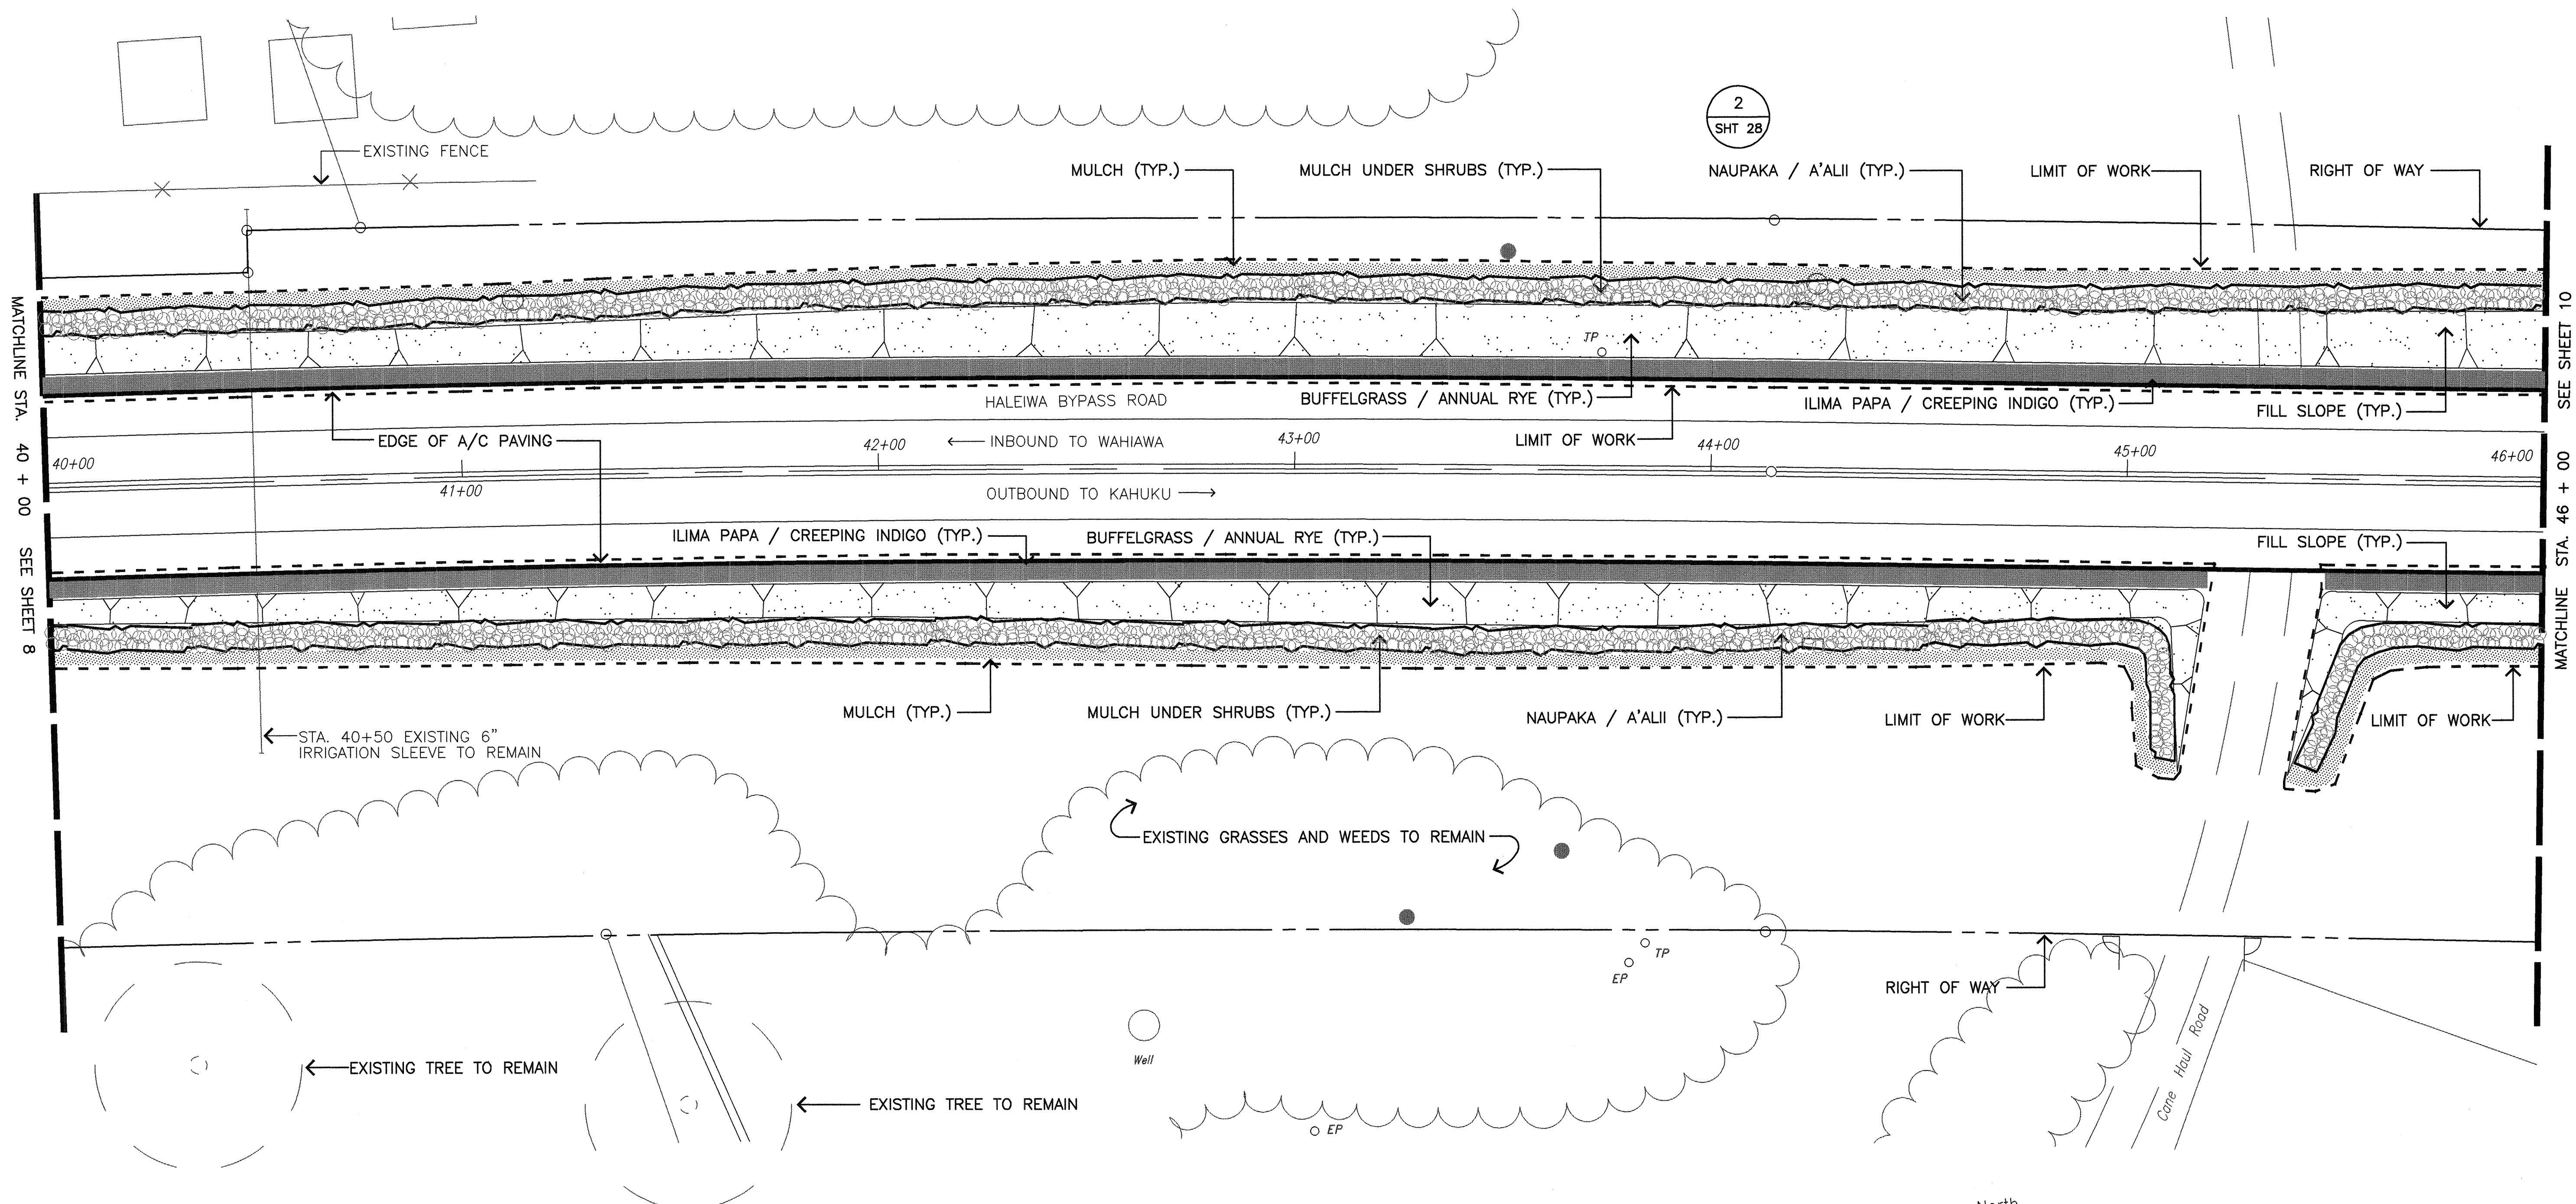


PLANT LIST LEGEND		
SYMBOL	COMMON NAME	BOTANICAL NAME
	SINGAPORE PLUMERIA	PLUMERIA OBTUSA
	NAUPAKA	SCAEVOLA SERICEA
	NAUPAKA / 'A'ALI'I	SCAEVOLA SERICEA / DODONAEA VISCOSA
	'ILIMA PAPA/CREEPING INDIGO	SIDA FALLAX / INDIGOFERA SPICATTA
	BUFFELGRASS/ANNUAL RYE ON FILL SLOPES.	CENCHRUS CILIARIS / LOLIUM MULTIFLORUM
	BUFFELGRASS/ANNUAL RYE W/ EROSION CONTROL BLANKET ON CUT SLOPES.	CENCHRUS CILIARIS / LOLIUM MULTIFLORUM
	MULCH	

True North
Scale: 1" = 20'

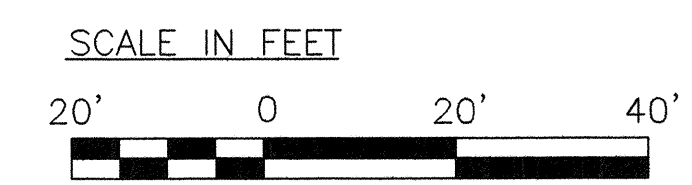

THIS WORK WAS PREPARED BY ME OR UNDER MY SUPERVISION.
[Signature]


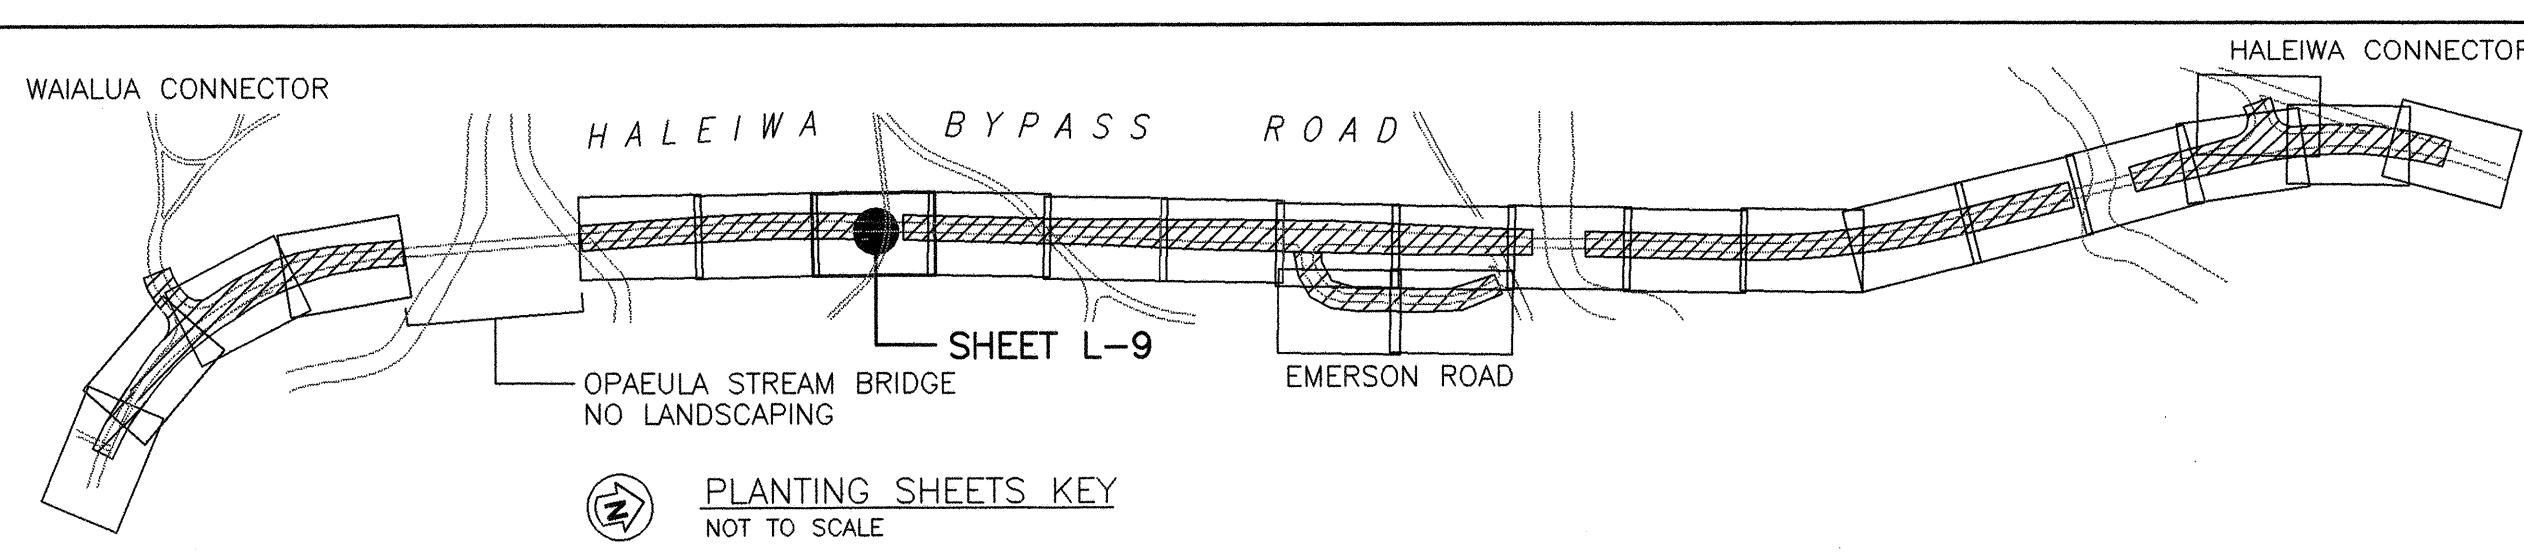


PLANTING SHEETS KEY
NOT TO SCALE

REVISION	
DATE	REVISION
STATE OF HAWAII DEPARTMENT OF TRANSPORTATION HIGHWAYS DIVISION LANDSCAPE PLANTING PLAN KAMEHAMEHA HIGHWAY LANDSCAPING Helemano-Waialua Junction to Haleiwa Beach Park, Oahu PROJECT NO., 83A-01-98	
SCALE: 1"= 20'	DATE: MAY, 1998


MAY 1998 / 92011 / 9 / FINAL / PL

FED. ROAD DIST. NO.	STATE	PROJ. NO.	FISCAL YEAR	SHEET NO.	TOTAL SHEETS
HAWAII	HAW.	83A-01-98	1998	10	28

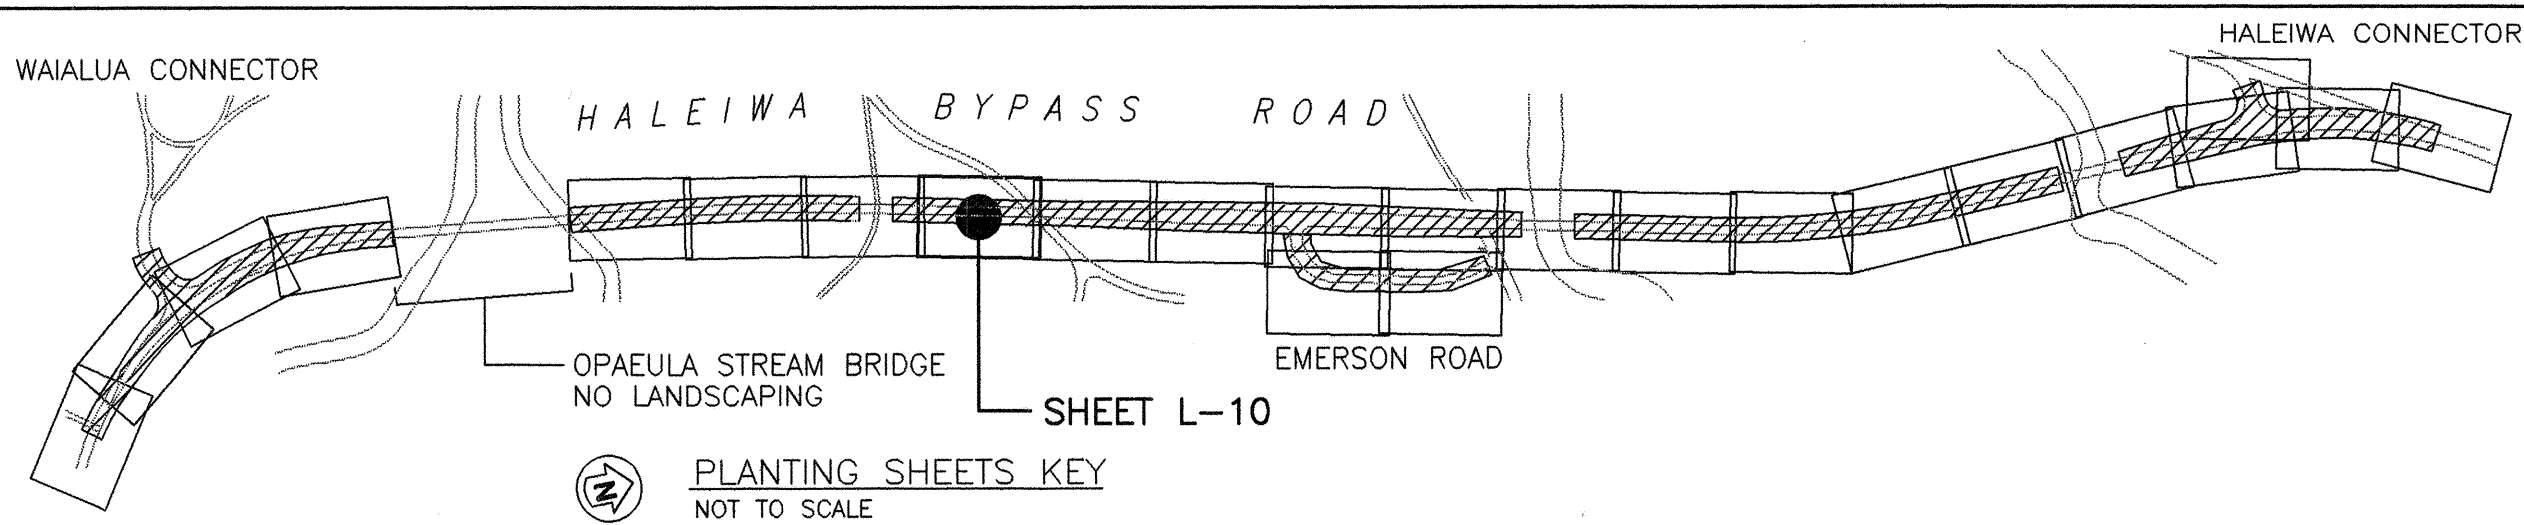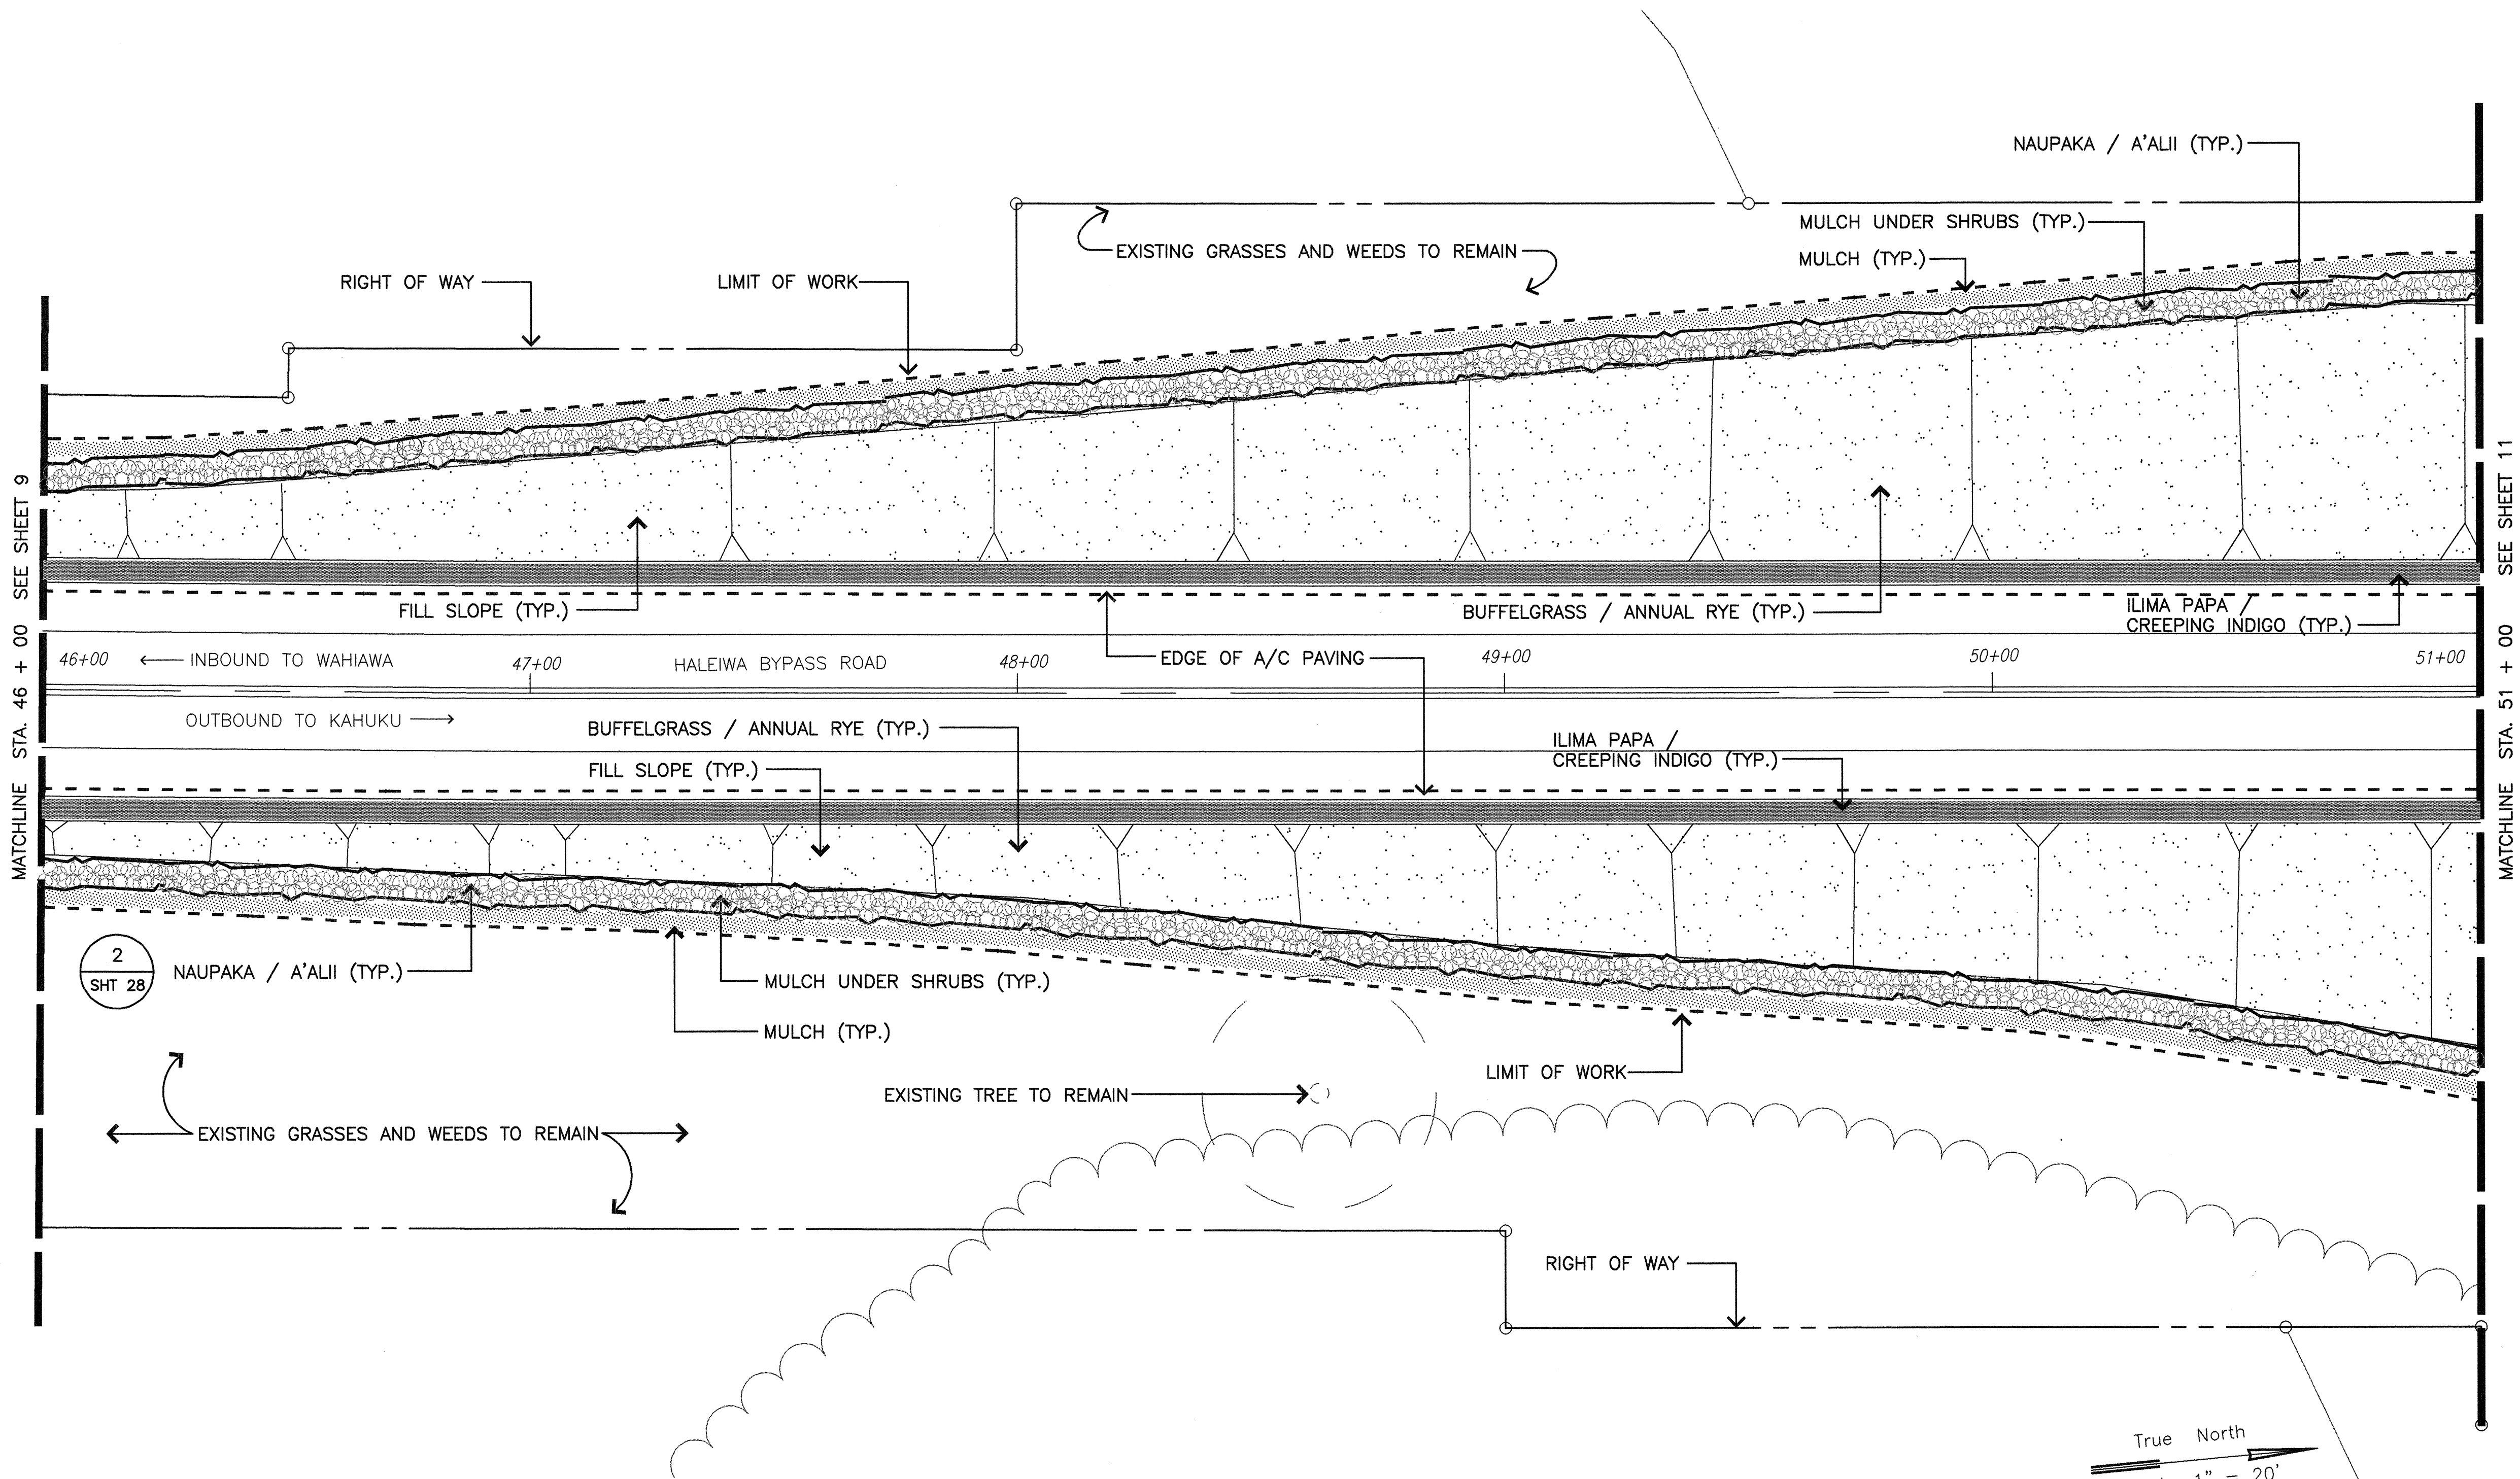

PLANT LIST LEGEND		
SYMBOL	COMMON NAME	BOTANICAL NAME
	SINGAPORE PLUMERIA	PLUMERIA OBTUSA
	NAUPAKA	SCAEVOLA SERICEA
	NAUPAKA / 'A'ALI'I	SCAEVOLA SERICEA / DODONAEA VISCOSA
	'ILIMA PAPA/CREEPING INDIGO	SIDA FALLAX / INDIGOFERA SPICATTA
	BUFFELGRASS/ANNUAL RYE ON FILL SLOPES.	CENCHRUS CILIARIS / LOLIUM MULTIFLORUM
	BUFFELGRASS/ANNUAL RYE W/ EROSION CONTROL BLANKET ON CUT SLOPES.	CENCHRUS CILIARIS / LOLIUM MULTIFLORUM
	MULCH	


True North
Scale: 1" = 20'

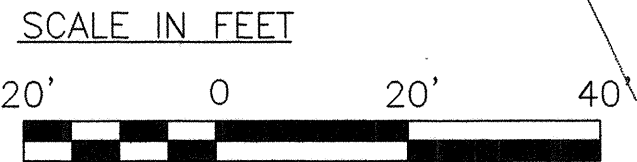

THIS WORK WAS PREPARED BY ME
OR UNDER MY SUPERVISION.


DATE	REVISION
STATE OF HAWAII DEPARTMENT OF TRANSPORTATION HIGHWAYS DIVISION LANDSCAPE PLANTING PLAN KAMEHAMEHA HIGHWAY LANDSCAPING Helemano-Waialua Junction to Haleiwa Beach Park, Oahu PROJECT NO. 83A-01-98	
SCALE: 1" = 20'	DATE: MAY, 1998

FED. ROAD DIST. NO.	STATE	PROJ. NO.	FISCAL YEAR	SHEET NO.	TOTAL SHEETS
HAWAII	HAW.	83A-01-98	1998	11	28

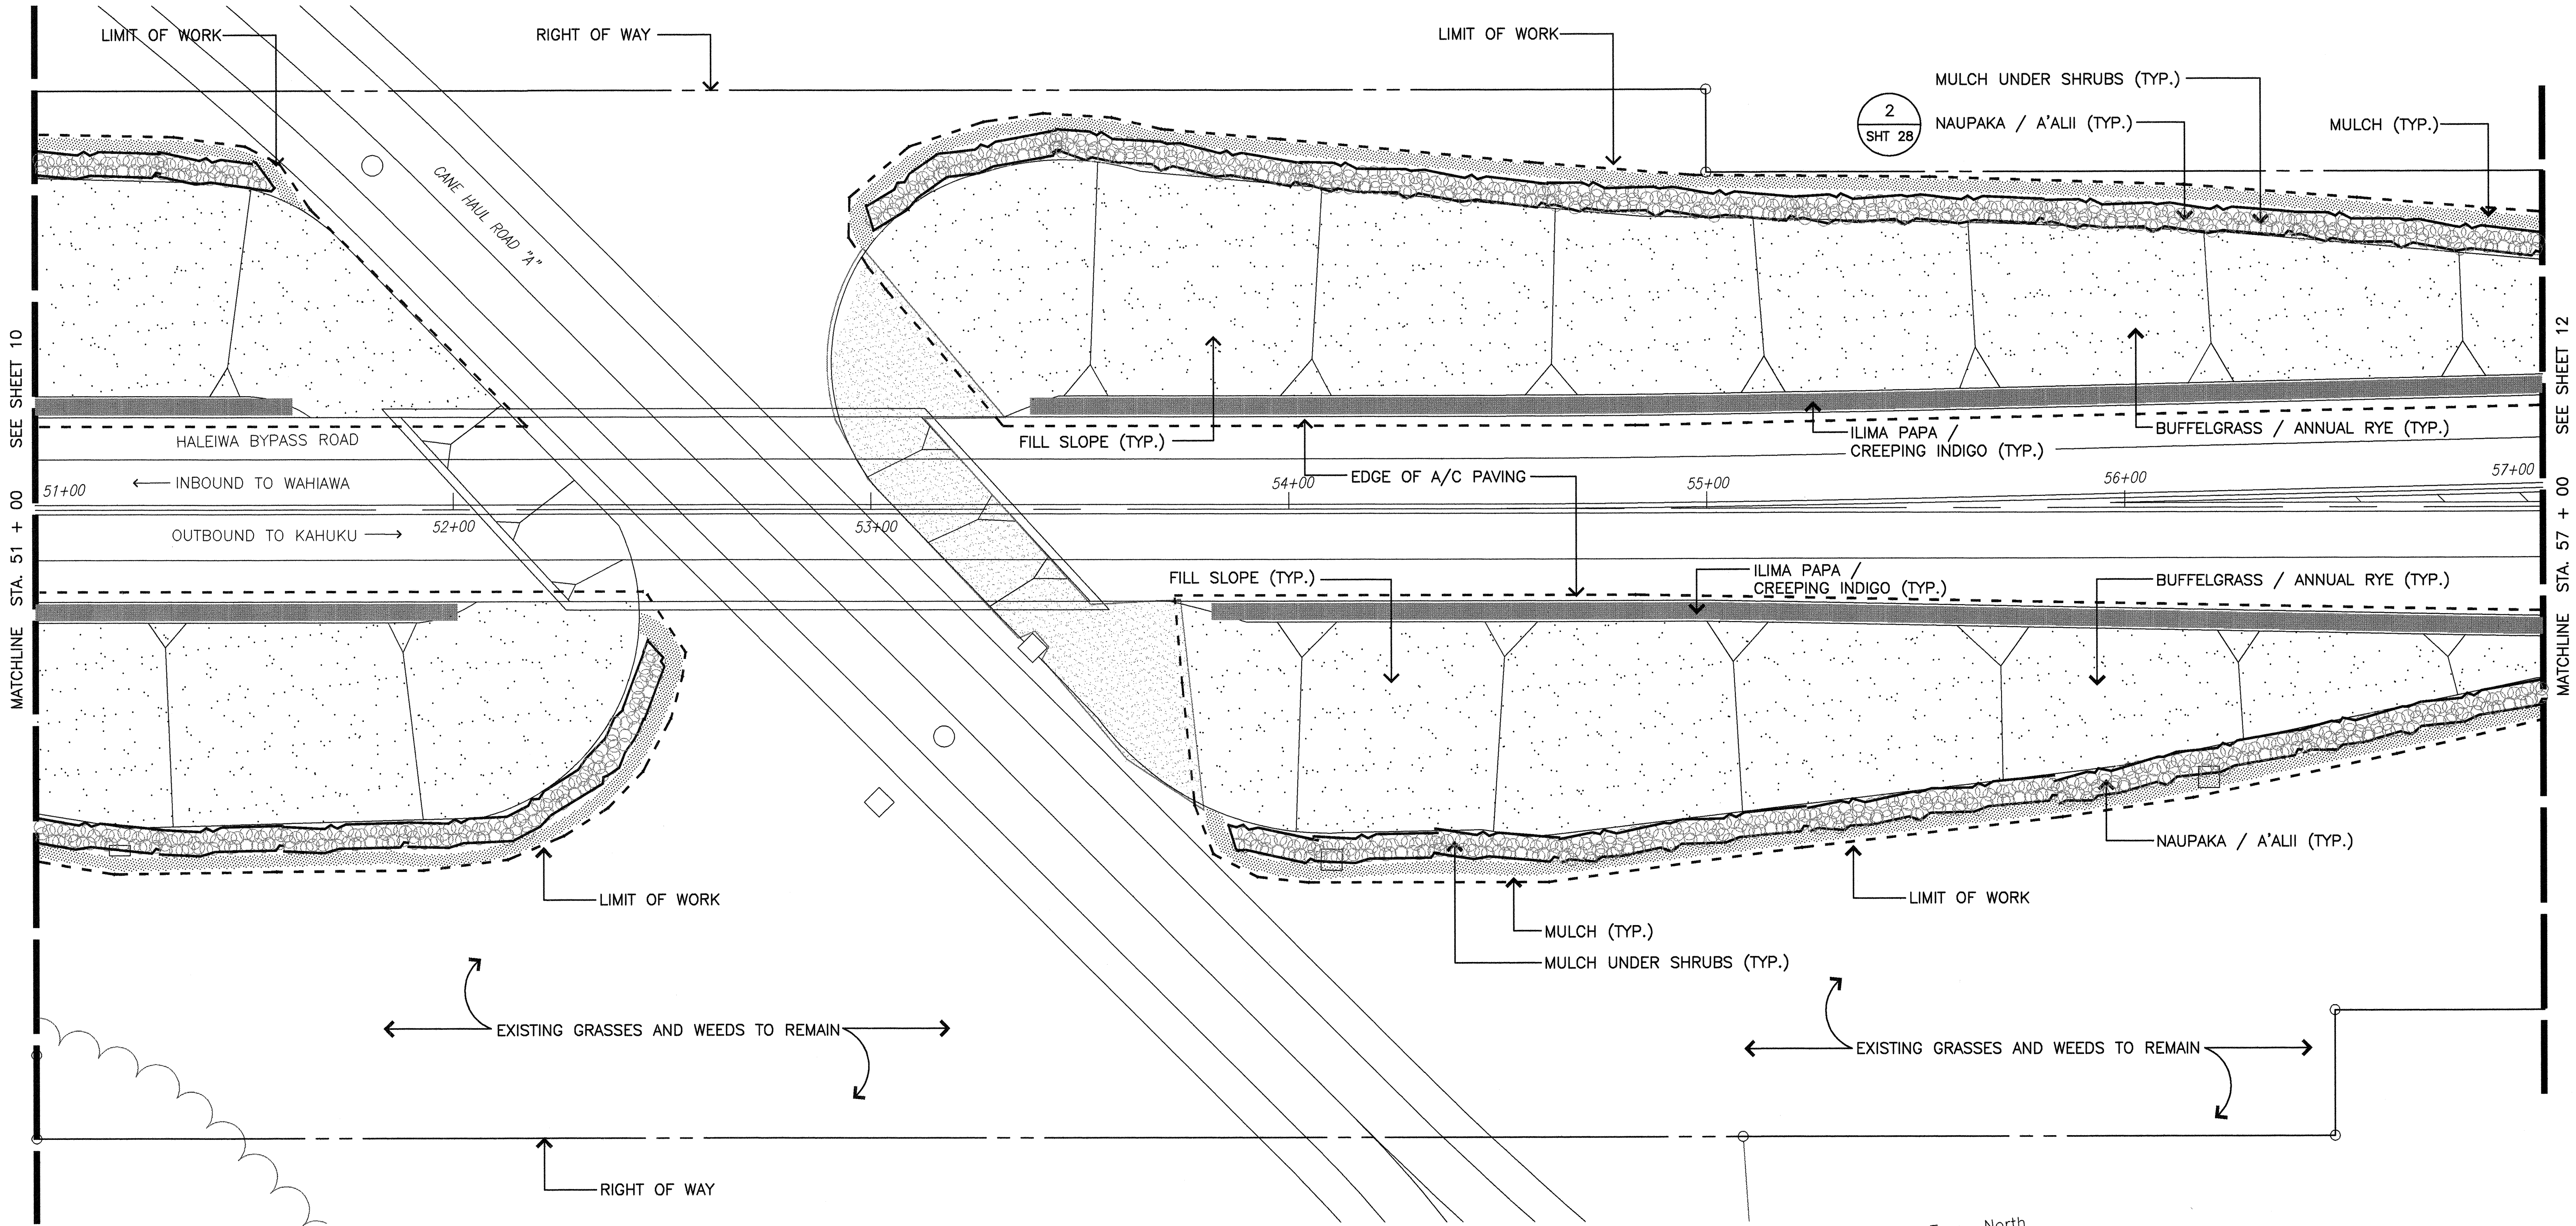


PLANT LIST LEGEND		
SYMBOL	COMMON NAME	BOTANICAL NAME
	SINGAPORE PLUMERIA	PLUMERIA OBTUSA
	NAUPAKA	SCAEVOLA SERICEA
	NAUPAKA / 'A'ALI'	SCAEVOLA SERICEA / DODONAEA VISCOSA
	'ILIMA PAPA / CREEPING INDIGO	SIDA FALLAX / INDIGOFERA SPICATTA
	BUFFELGRASS / ANNUAL RYE ON FILL SLOPES.	CENCHRUS CILIARIS / LOLIUM MULTIFLORUM
	BUFFELGRASS / ANNUAL RYE W/ EROSION CONTROL BLANKET ON CUT SLOPES.	CENCHRUS CILIARIS / LOLIUM MULTIFLORUM
	MULCH	

True North
Scale: 1" = 20'

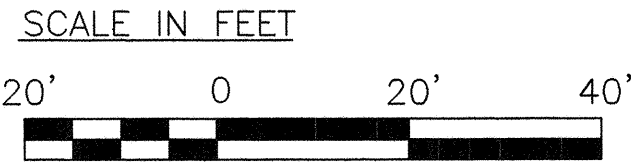

THIS WORK WAS PREPARED BY ME
OR UNDER MY SUPERVISION.



Melvin S. Kurakawa

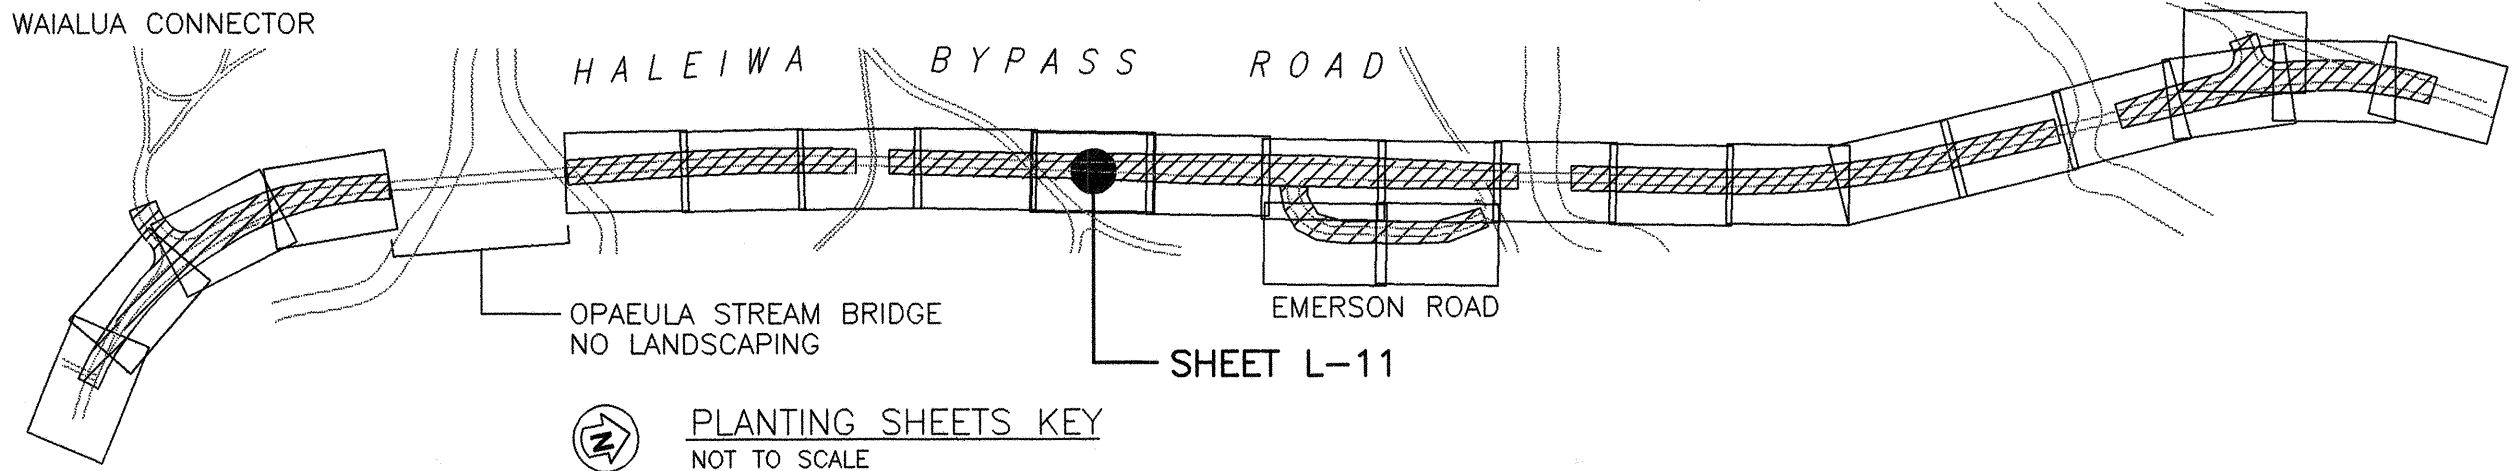


PLANTING SHEETS KEY
NOT TO SCALE

DATE	REVISION
STATE OF HAWAII DEPARTMENT OF TRANSPORTATION HIGHWAYS DIVISION LANDSCAPE PLANTING PLAN KAMEHAMEHA HIGHWAY LANDSCAPING Helemano-Waialua Junction to Haleiwa Beach Park, Oahu PROJECT NO. 83A-01-98	
SCALE: 1" = 20'	DATE: MAY, 1998

FED. ROAD DIST. NO.	STATE	PROJ. NO.	FISCAL YEAR	SHEET NO.	TOTAL SHEETS
HAWAII	HAW.	83A-01-98	1998	12	28

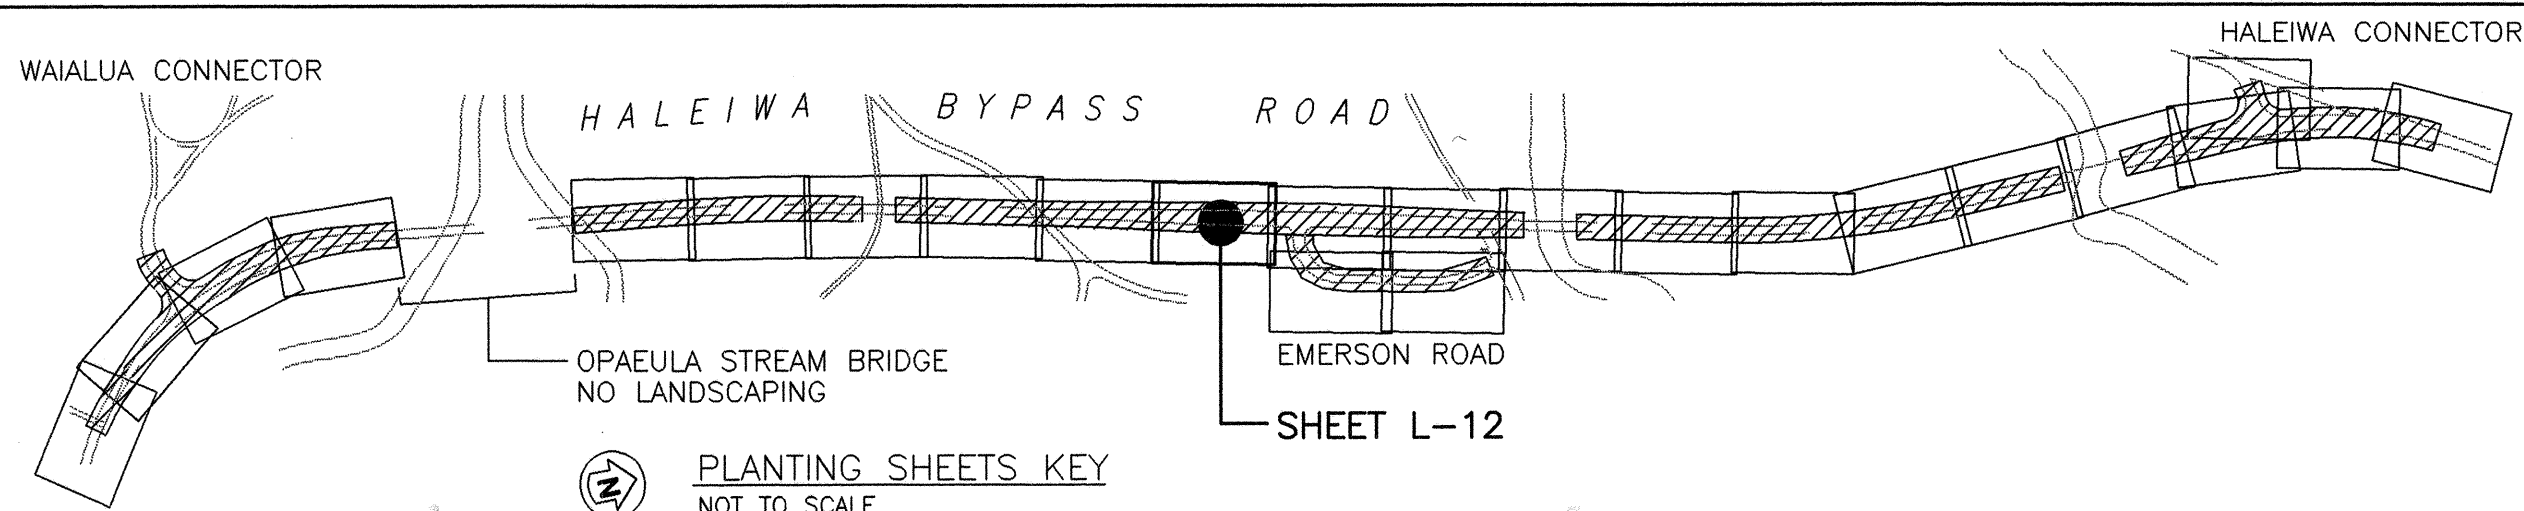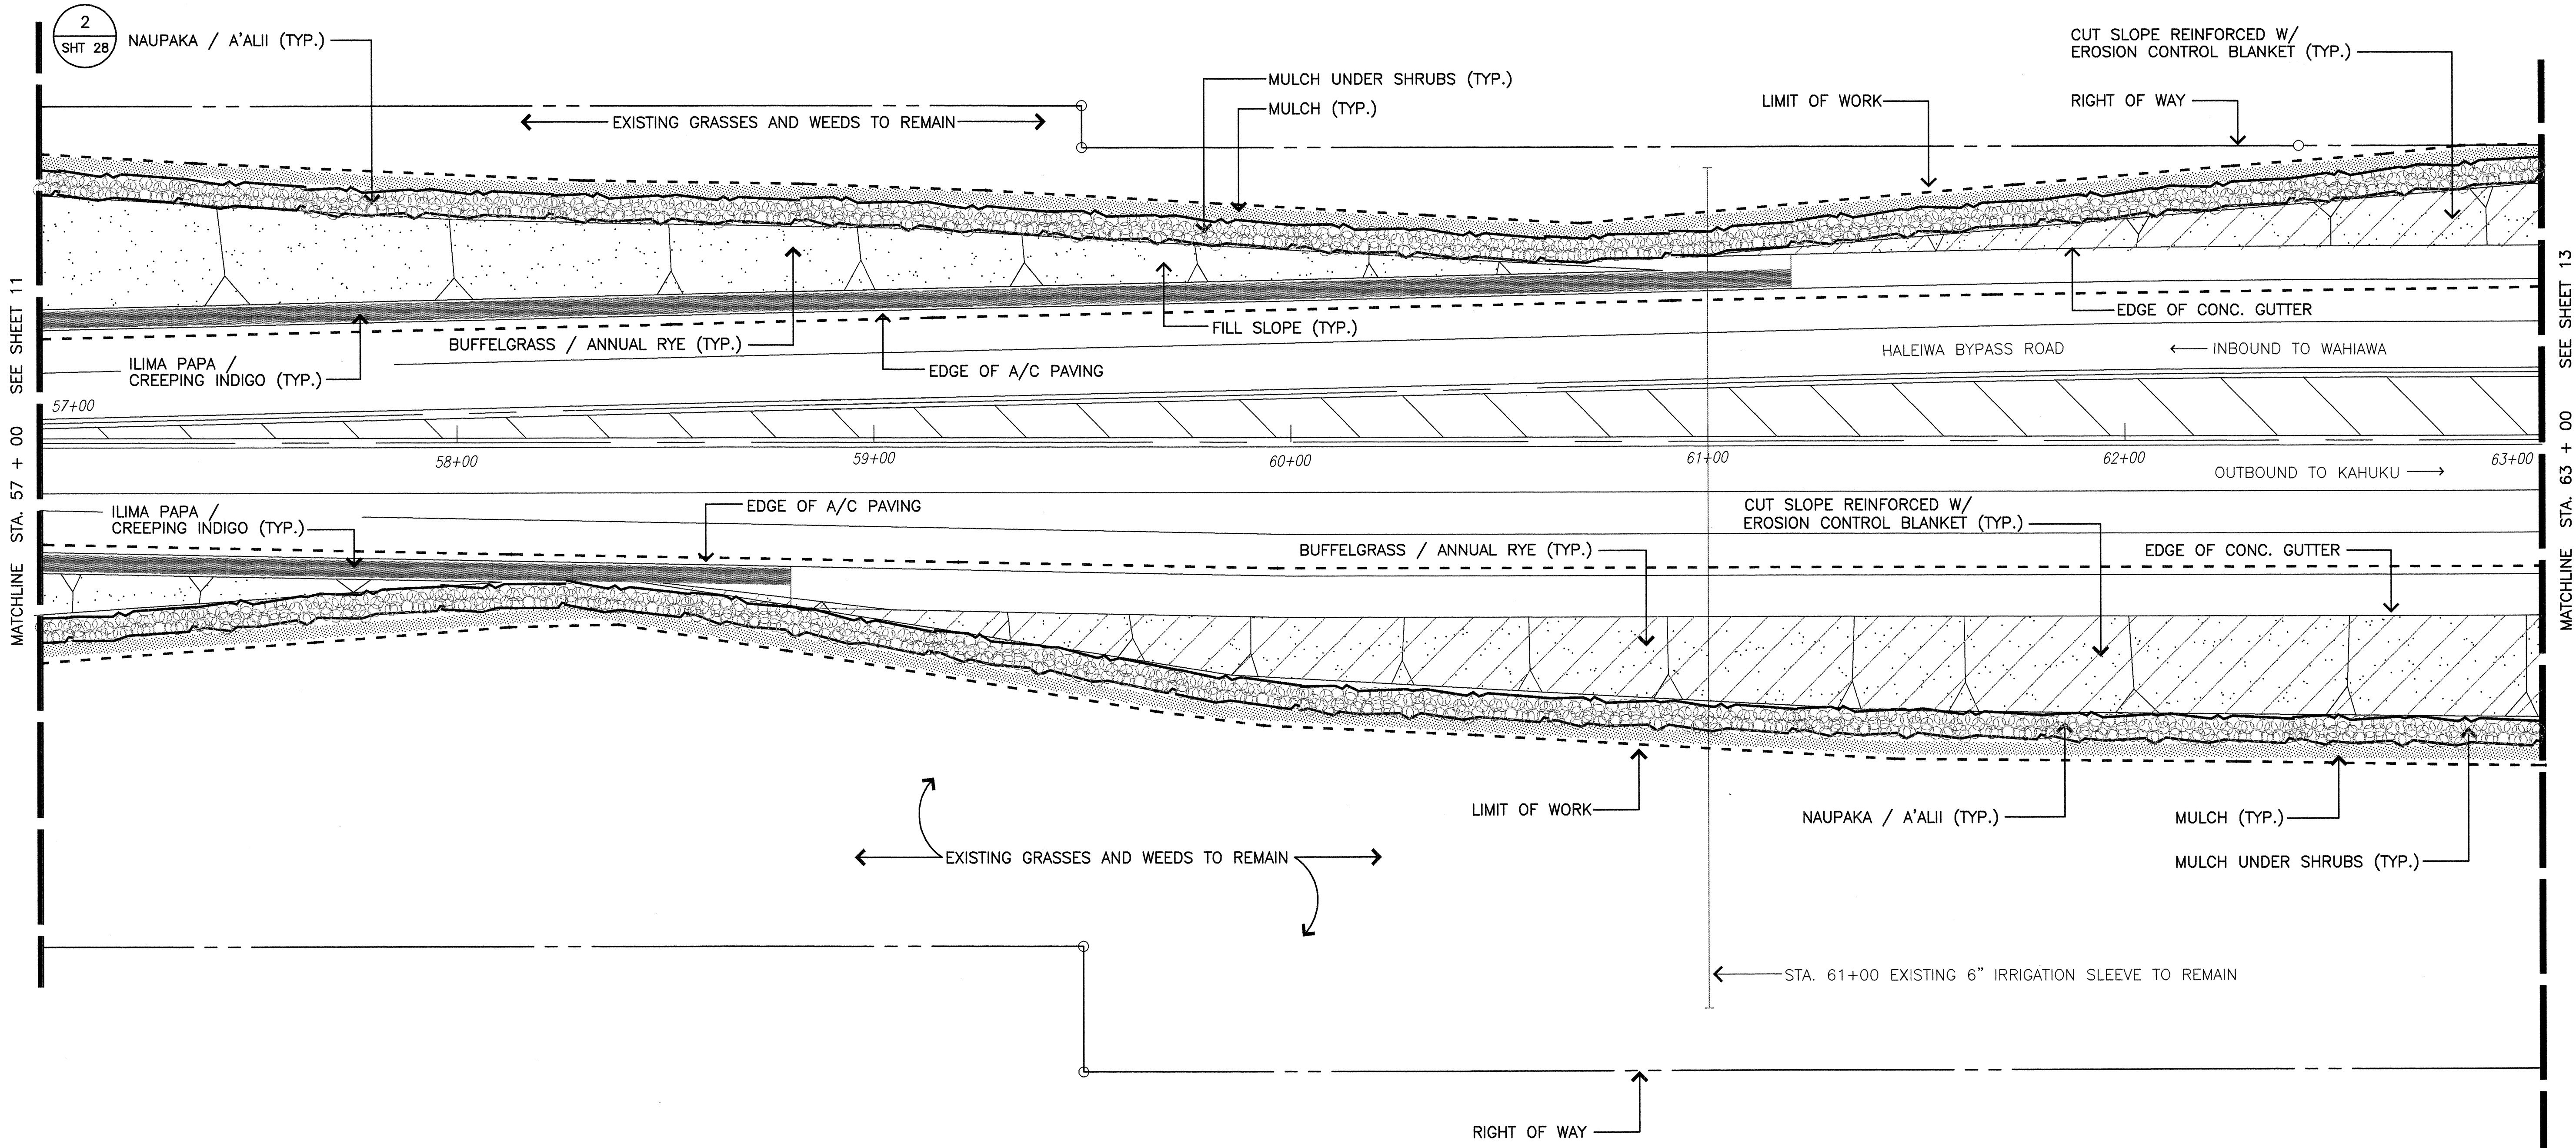

P L A N T L I S T L E G E N D		
SYMBOL	COMMON NAME	BOTANICAL NAME
	SINGAPORE PLUMERIA	PLUMERIA OBTUSA
	NAUPAKA	SCAEVOLA SERICEA
	NAUPAKA / 'A'ALI'I	SCAEVOLA SERICEA / DODONAEA VISCOSA
	'ILIMA PAPA/CREEPING INDIGO	SIDA FALLAX / INDIGOFERA SPICATTA
	BUFFELGRASS/ANNUAL RYE ON FILL SLOPES.	CENCHRUS CILIARIS / LOLIUM MULTIFLORUM
	BUFFELGRASS/ANNUAL RYE W/ EROSION CONTROL BLANKET ON CUT SLOPES.	CENCHRUS CILIARIS / LOLIUM MULTIFLORUM
	MULCH	

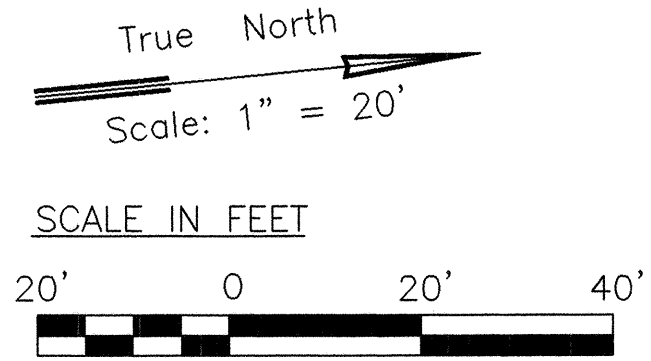


THIS WORK WAS PREPARED BY ME OR UNDER MY SUPERVISION.


[Signature]

DATE	REVISION
STATE OF HAWAII DEPARTMENT OF TRANSPORTATION HIGHWAYS DIVISION LANDSCAPE PLANTING PLAN KAMEHAMEHA HIGHWAY LANDSCAPING Helemano-Waialua Junction to Haleiwa Beach Park, Oahu PROJECT NO. 83A-01-98	
SCALE: 1" = 20'	DATE: MAY, 1998

FED. ROAD DIST. NO.	STATE	PROJ. NO.	FISCAL YEAR	SHEET NO.	TOTAL SHEETS
HAWAII	HAW.	83A-01-98	1998	13	28

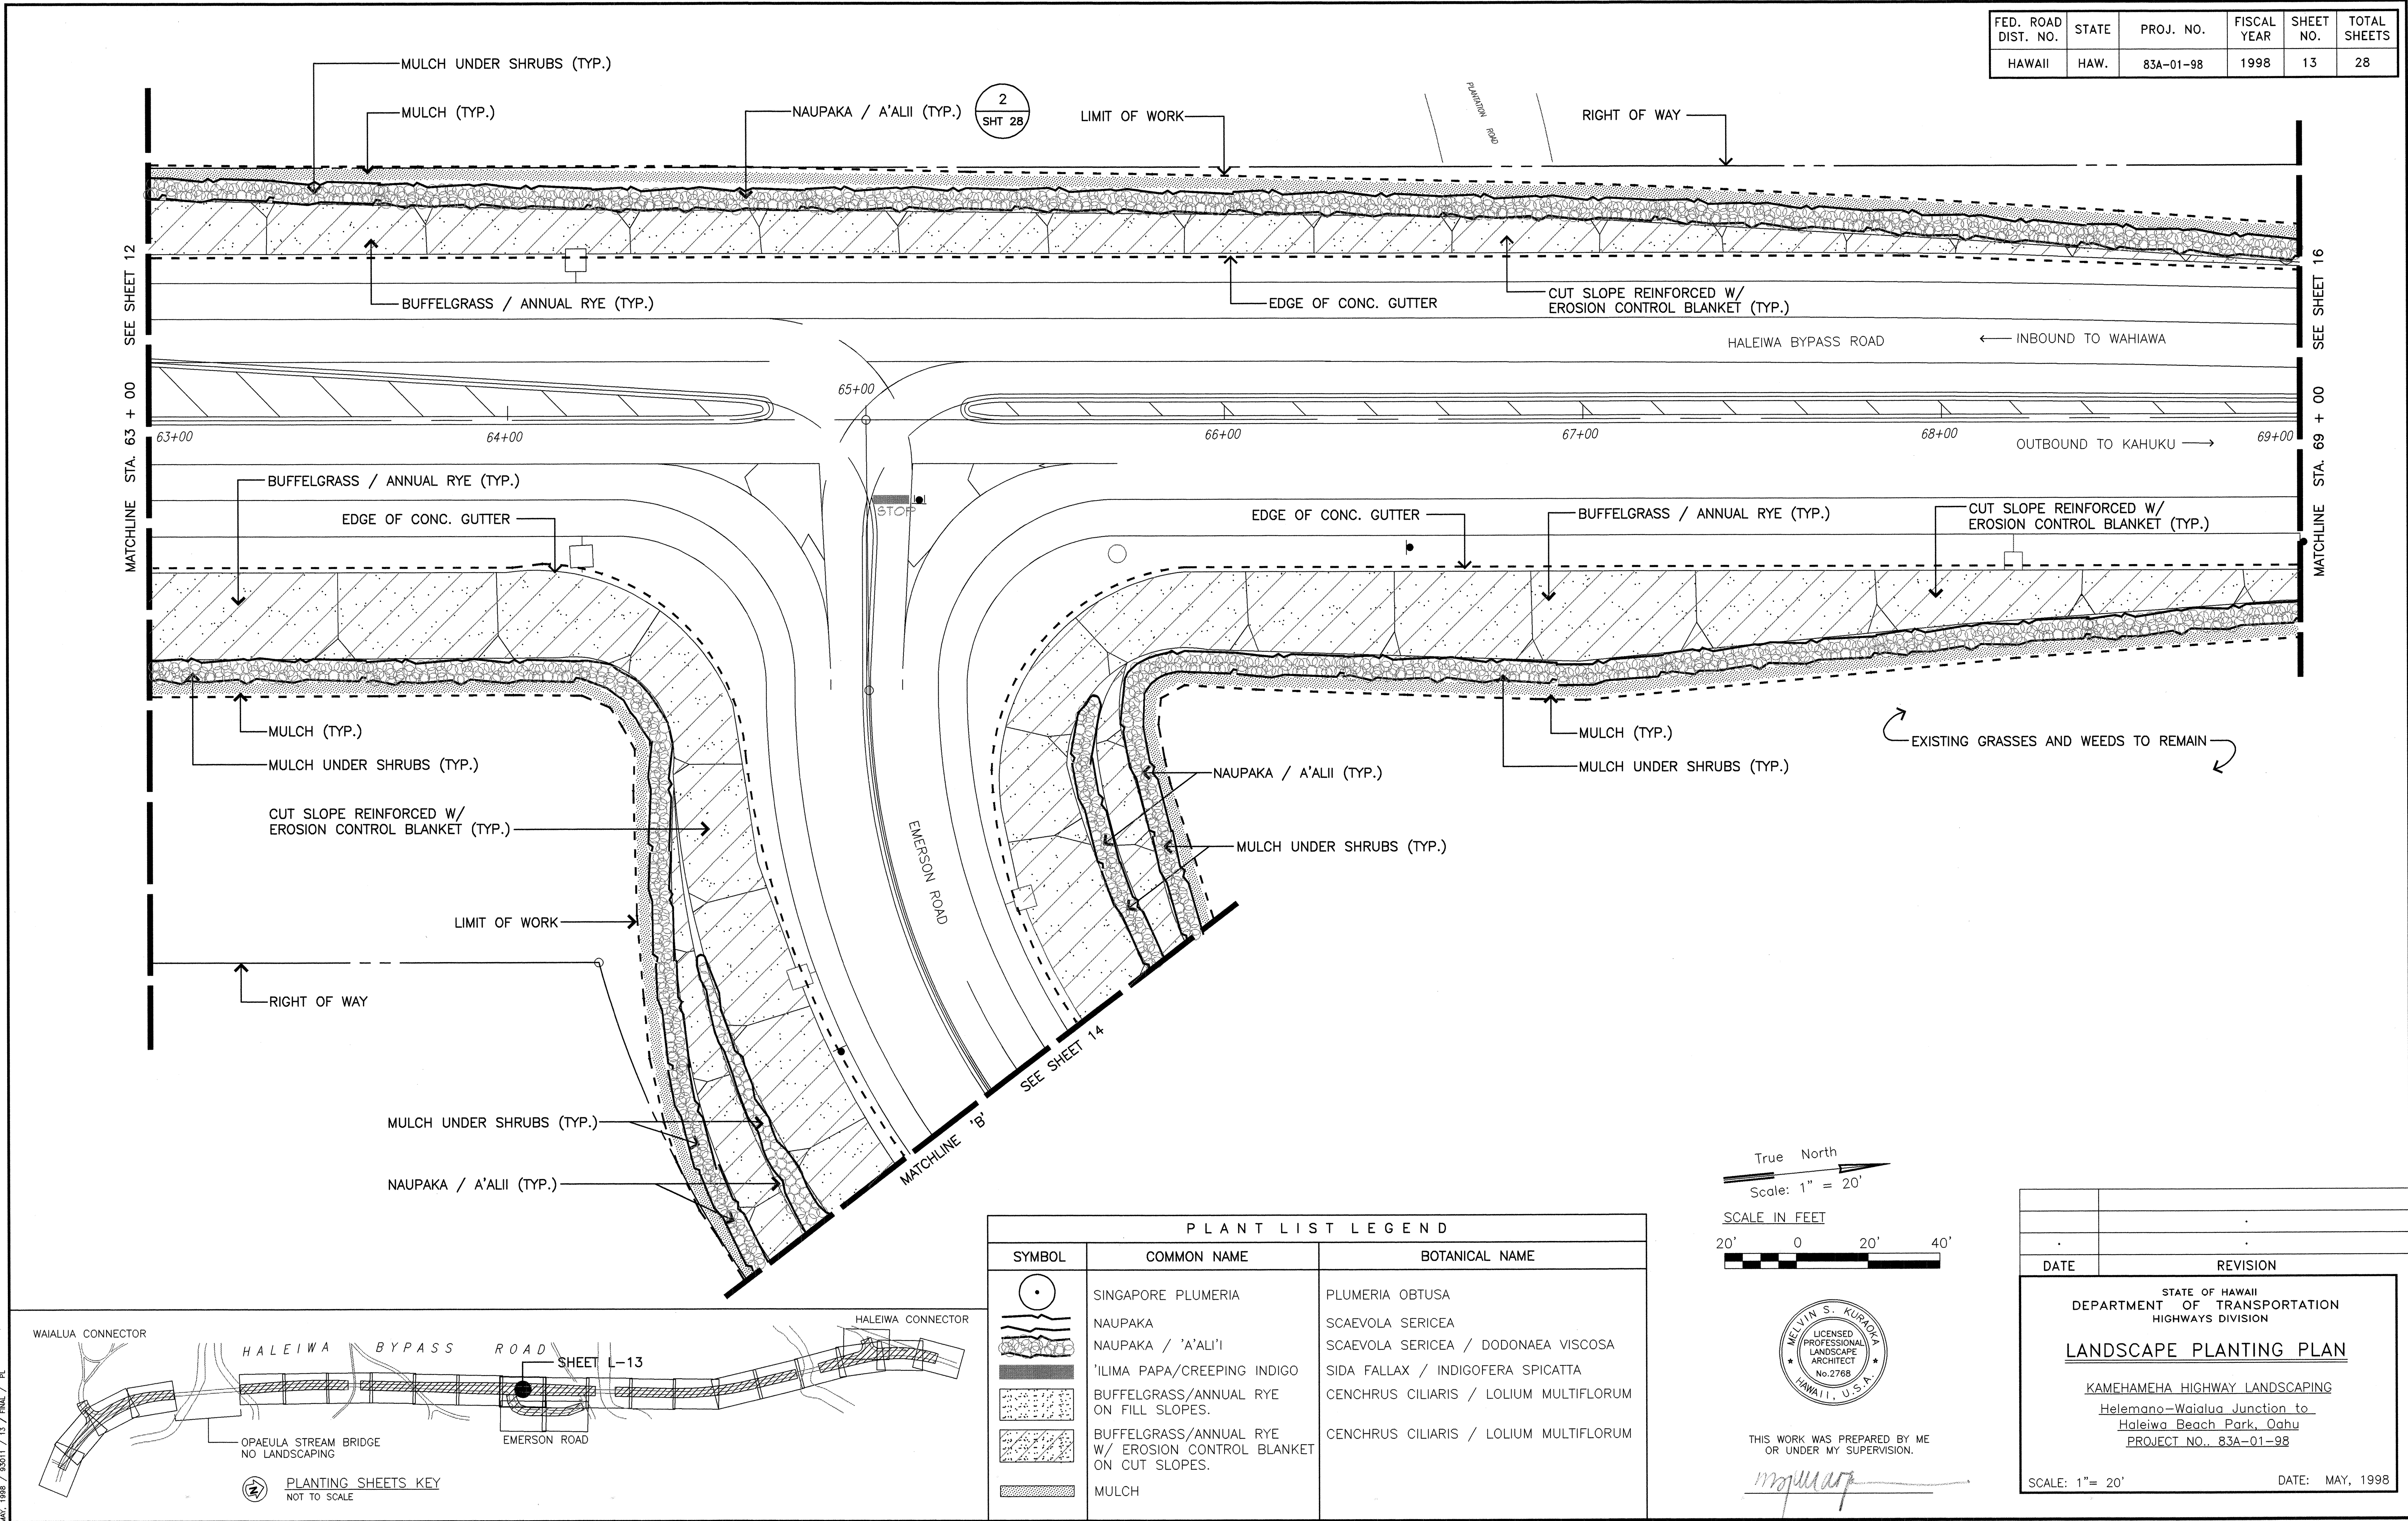


PLANT LIST LEGEND		
SYMBOL	COMMON NAME	BOTANICAL NAME
	SINGAPORE PLUMERIA	PLUMERIA OBTUSA
	NAUPAKA	SCAEVOLA SERICEA
	NAUPAKA / 'A'ALI'I	SCAEVOLA SERICEA / DODONAEA VISCOSA
	'ILIMA PAPA/CREEPING INDIGO	SIDA FALLAX / INDIGOFERA SPICATTA
	BUFFELGRASS/ANNUAL RYE ON FILL SLOPES.	CENCHRUS CILIARIS / LOLIUM MULTIFLORUM
	BUFFELGRASS/ANNUAL RYE W/ EROSION CONTROL BLANKET ON CUT SLOPES.	CENCHRUS CILIARIS / LOLIUM MULTIFLORUM
	MULCH	

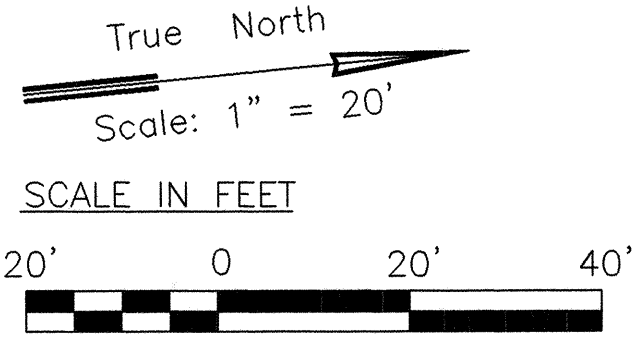


THIS WORK WAS PREPARED BY ME
OR UNDER MY SUPERVISION.

DATE	REVISION
STATE OF HAWAII DEPARTMENT OF TRANSPORTATION HIGHWAYS DIVISION LANDSCAPE PLANTING PLAN KAMEHAMEHA HIGHWAY LANDSCAPING Helemano-Waialua Junction to Haleiwa Beach Park, Oahu PROJECT NO. 83A-01-98	
SCALE: 1"= 20'	DATE: MAY, 1998

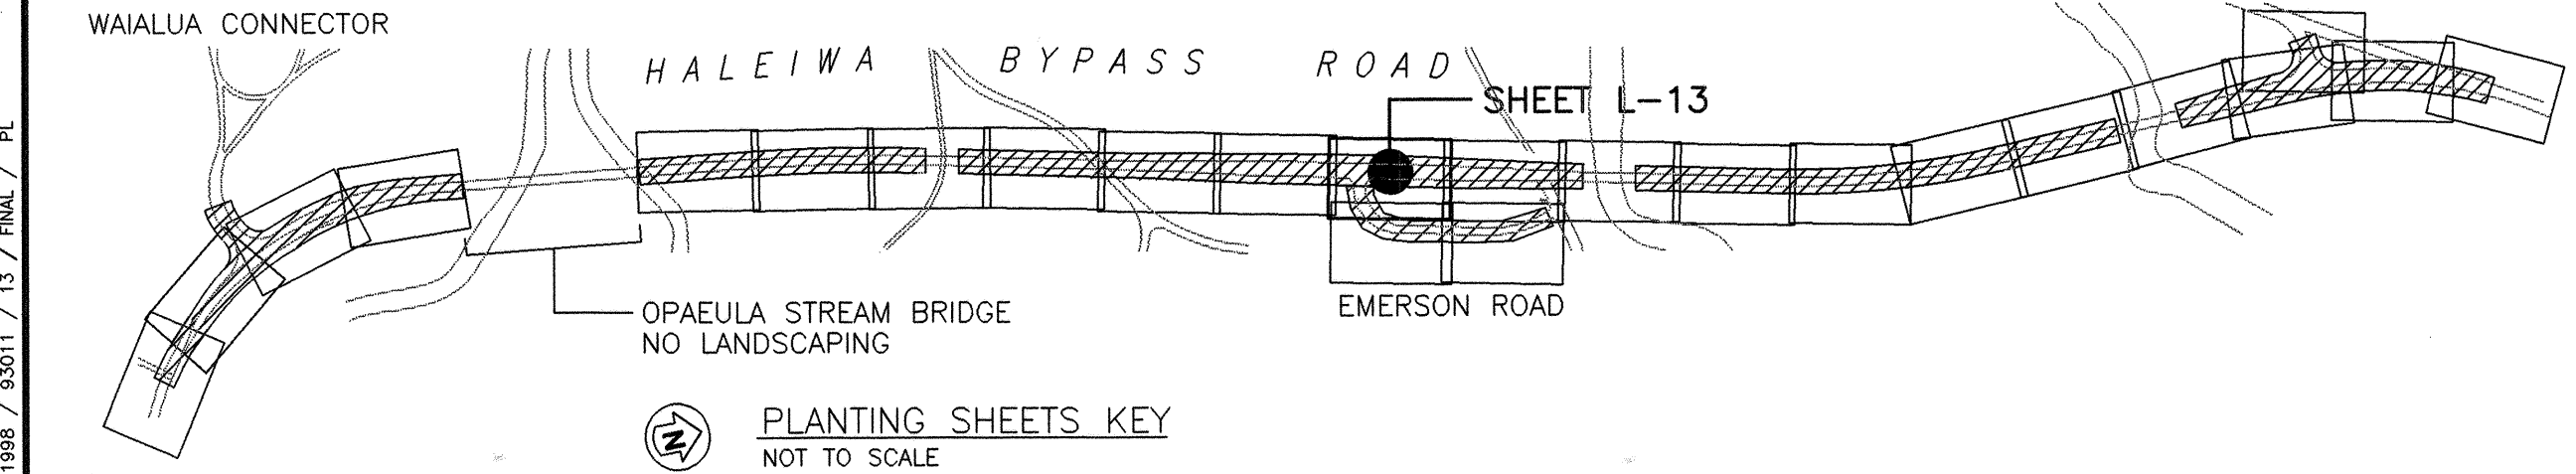


MAY 1998 / 93011 / 13 / FINAL / PL

FED. ROAD DIST. NO.	STATE	PROJ. NO.	FISCAL YEAR	SHEET NO.	TOTAL SHEETS
HAWAII	HAW.	83A-01-98	1998	15	28

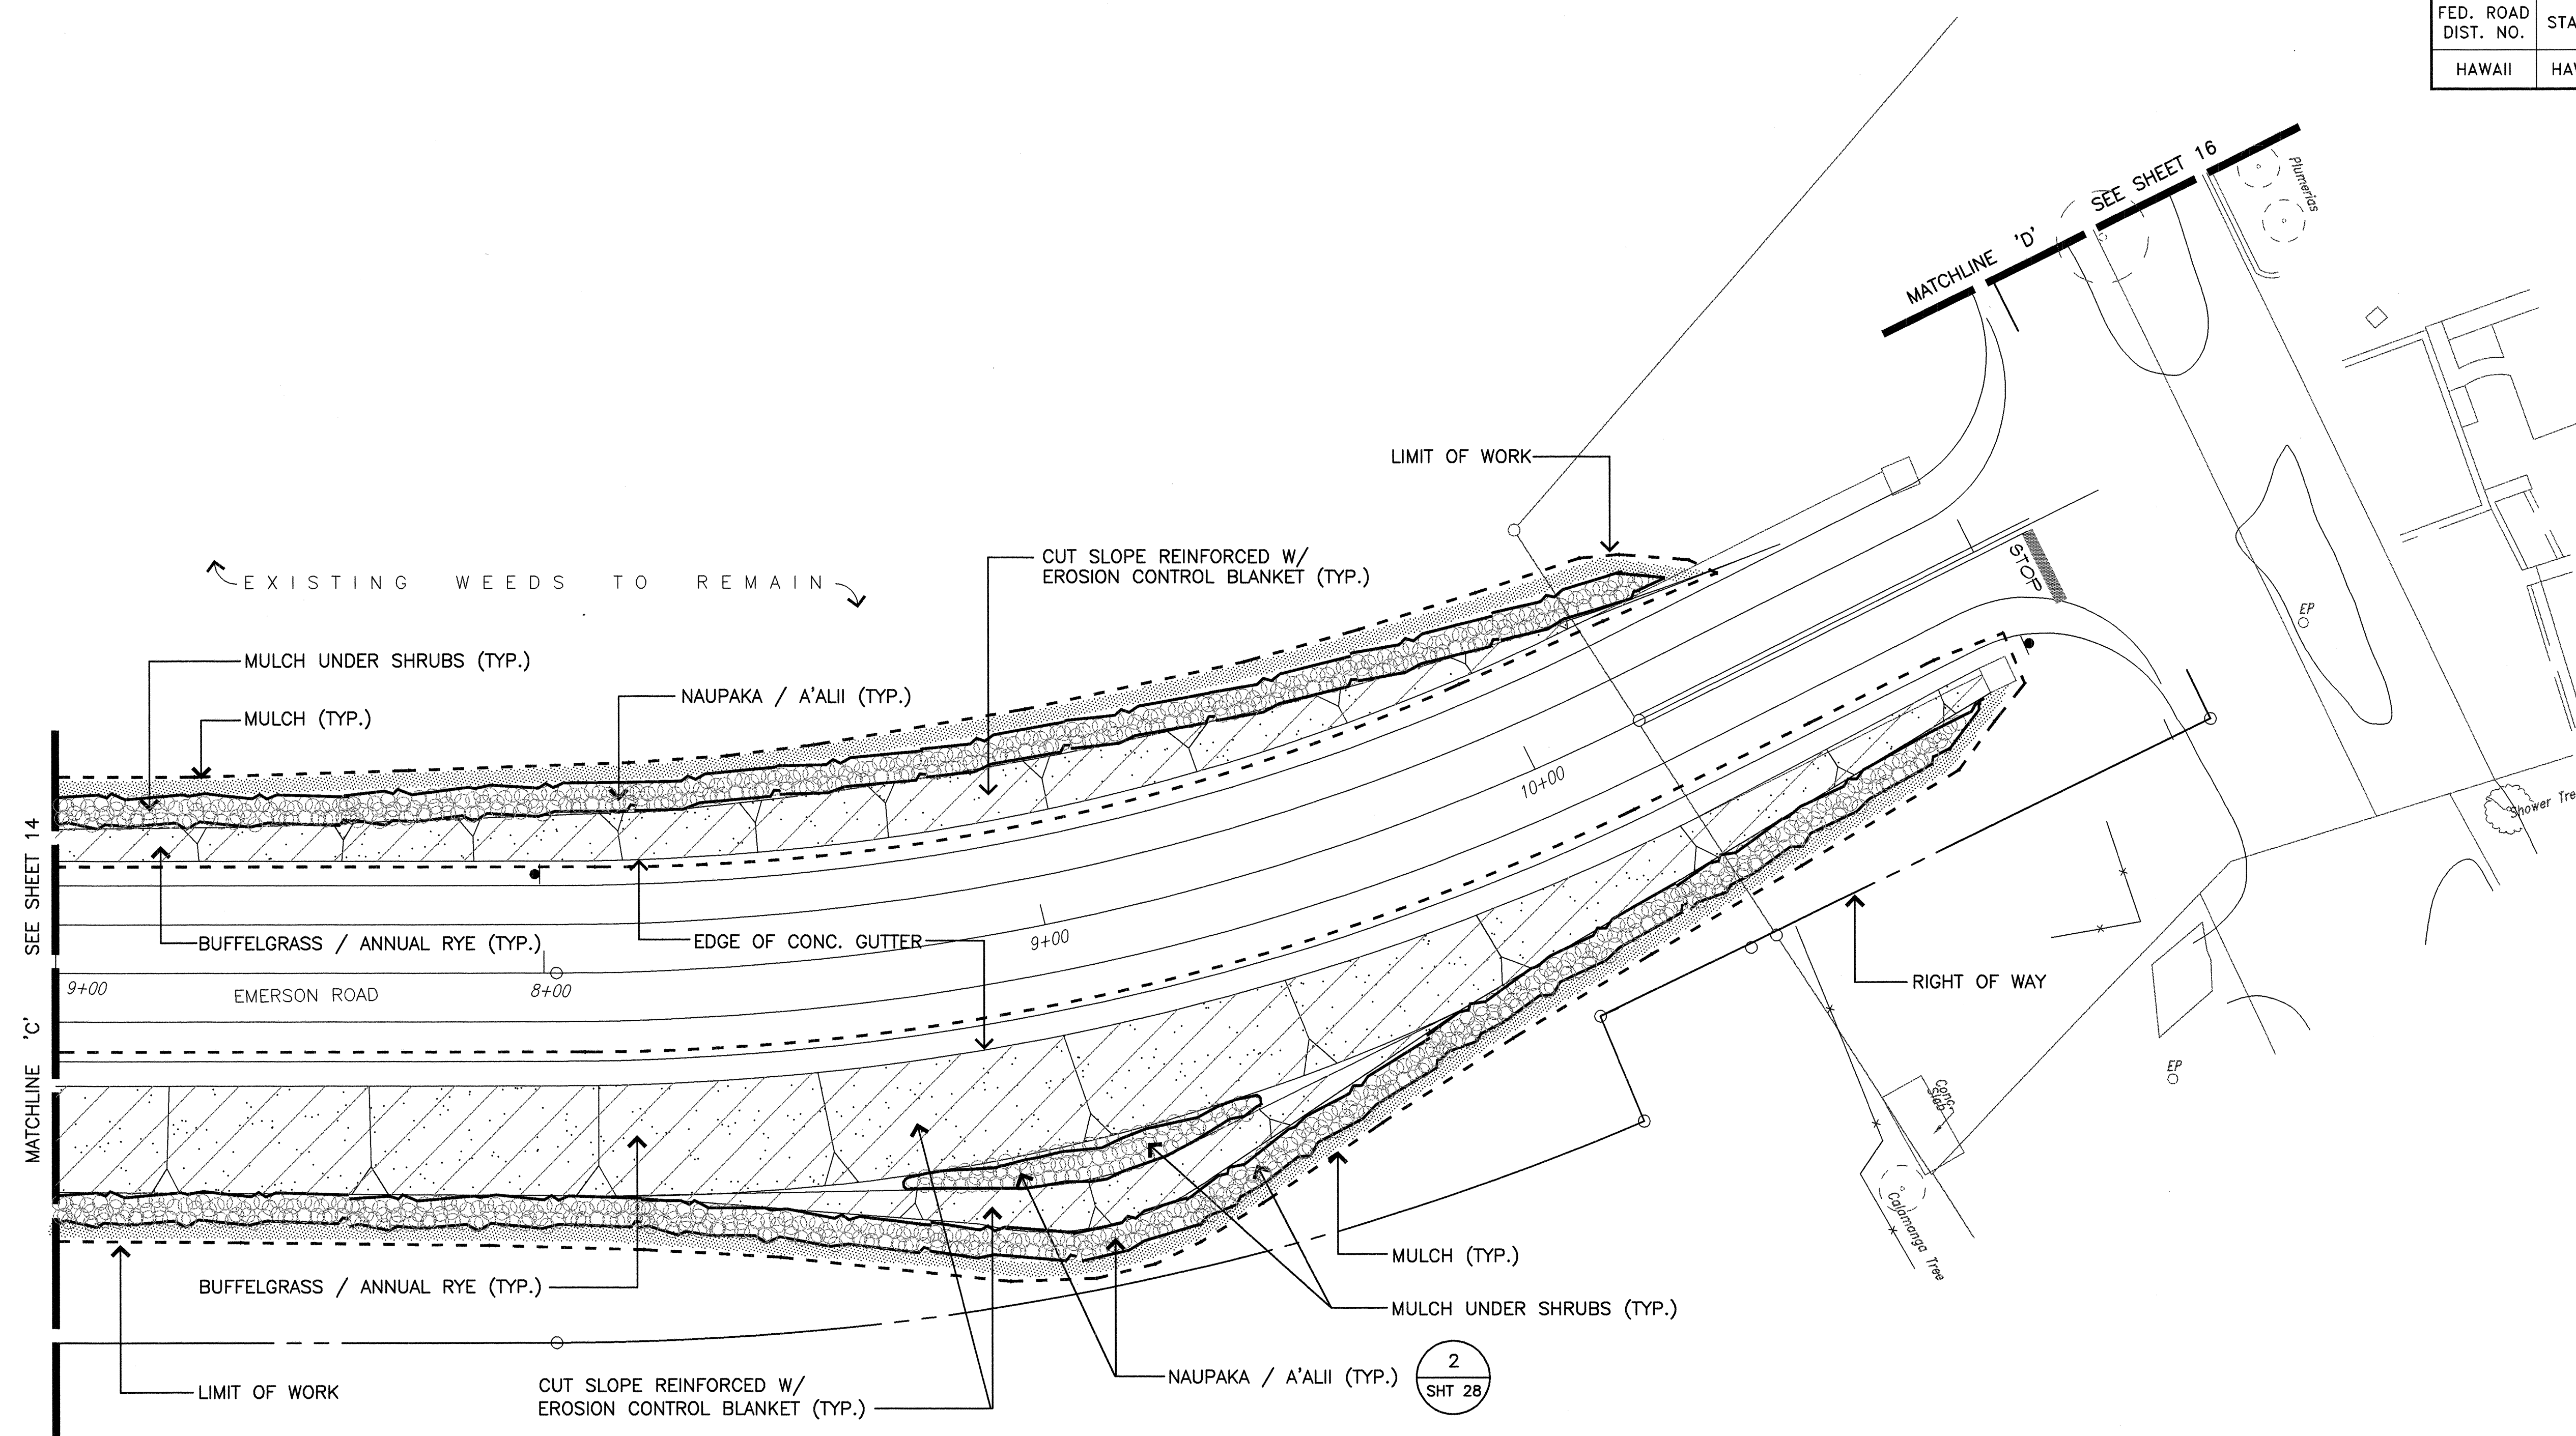


PLANT LIST LEGEND		
SYMBOL	COMMON NAME	BOTANICAL NAME
	SINGAPORE PLUMERIA	PLUMERIA OBTUSA
	NAUPAKA	SCAEVOLA SERICEA
	NAUPAKA / A'ALI'I	SCAEVOLA SERICEA / DODONAEA VISCOSA
	'ILIMA PAPA/CREEPING INDIGO	SIDA FALLAX / INDIGOFERA SPICATTA
	BUFFELGRASS/ANNUAL RYE ON FILL SLOPES.	CENCHRUS CILIARIS / LOLIUM MULTIFLORUM
	BUFFELGRASS/ANNUAL RYE W/ EROSION CONTROL BLANKET ON CUT SLOPES.	CENCHRUS CILIARIS / LOLIUM MULTIFLORUM
	MULCH	

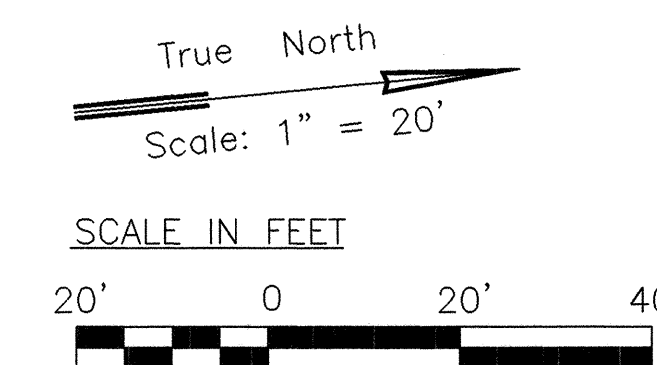

THIS WORK WAS PREPARED BY ME
OR UNDER MY SUPERVISION.


Melvin S. Kurak

DATE	REVISION
STATE OF HAWAII DEPARTMENT OF TRANSPORTATION HIGHWAYS DIVISION LANDSCAPE PLANTING PLAN KAMEHAMEHA HIGHWAY LANDSCAPING Helemano-Waialua Junction to Haleiwa Beach Park, Oahu PROJECT NO. 83A-01-98	
SCALE: 1"= 20'	DATE: MAY, 1998


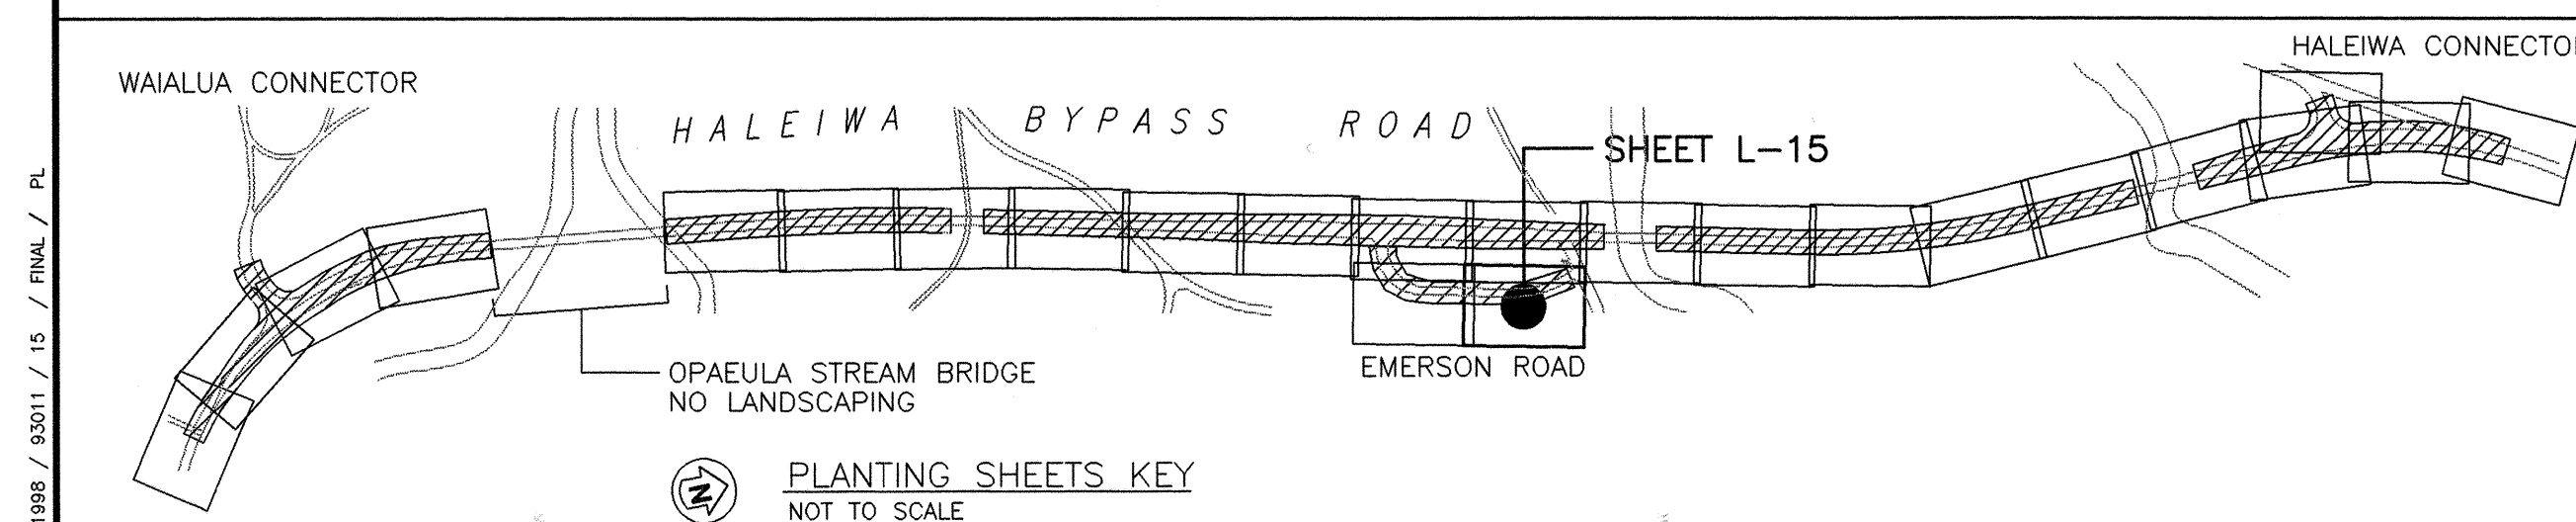


MAY, 1998 / 8/2011 / 15 / FINAL / PL


FED. ROAD DIST. NO.	STATE	PROJ. NO.	FISCAL YEAR	SHEET NO.	TOTAL SHEETS
HAWAII	HAW.	83A-01-98	1998	16	28

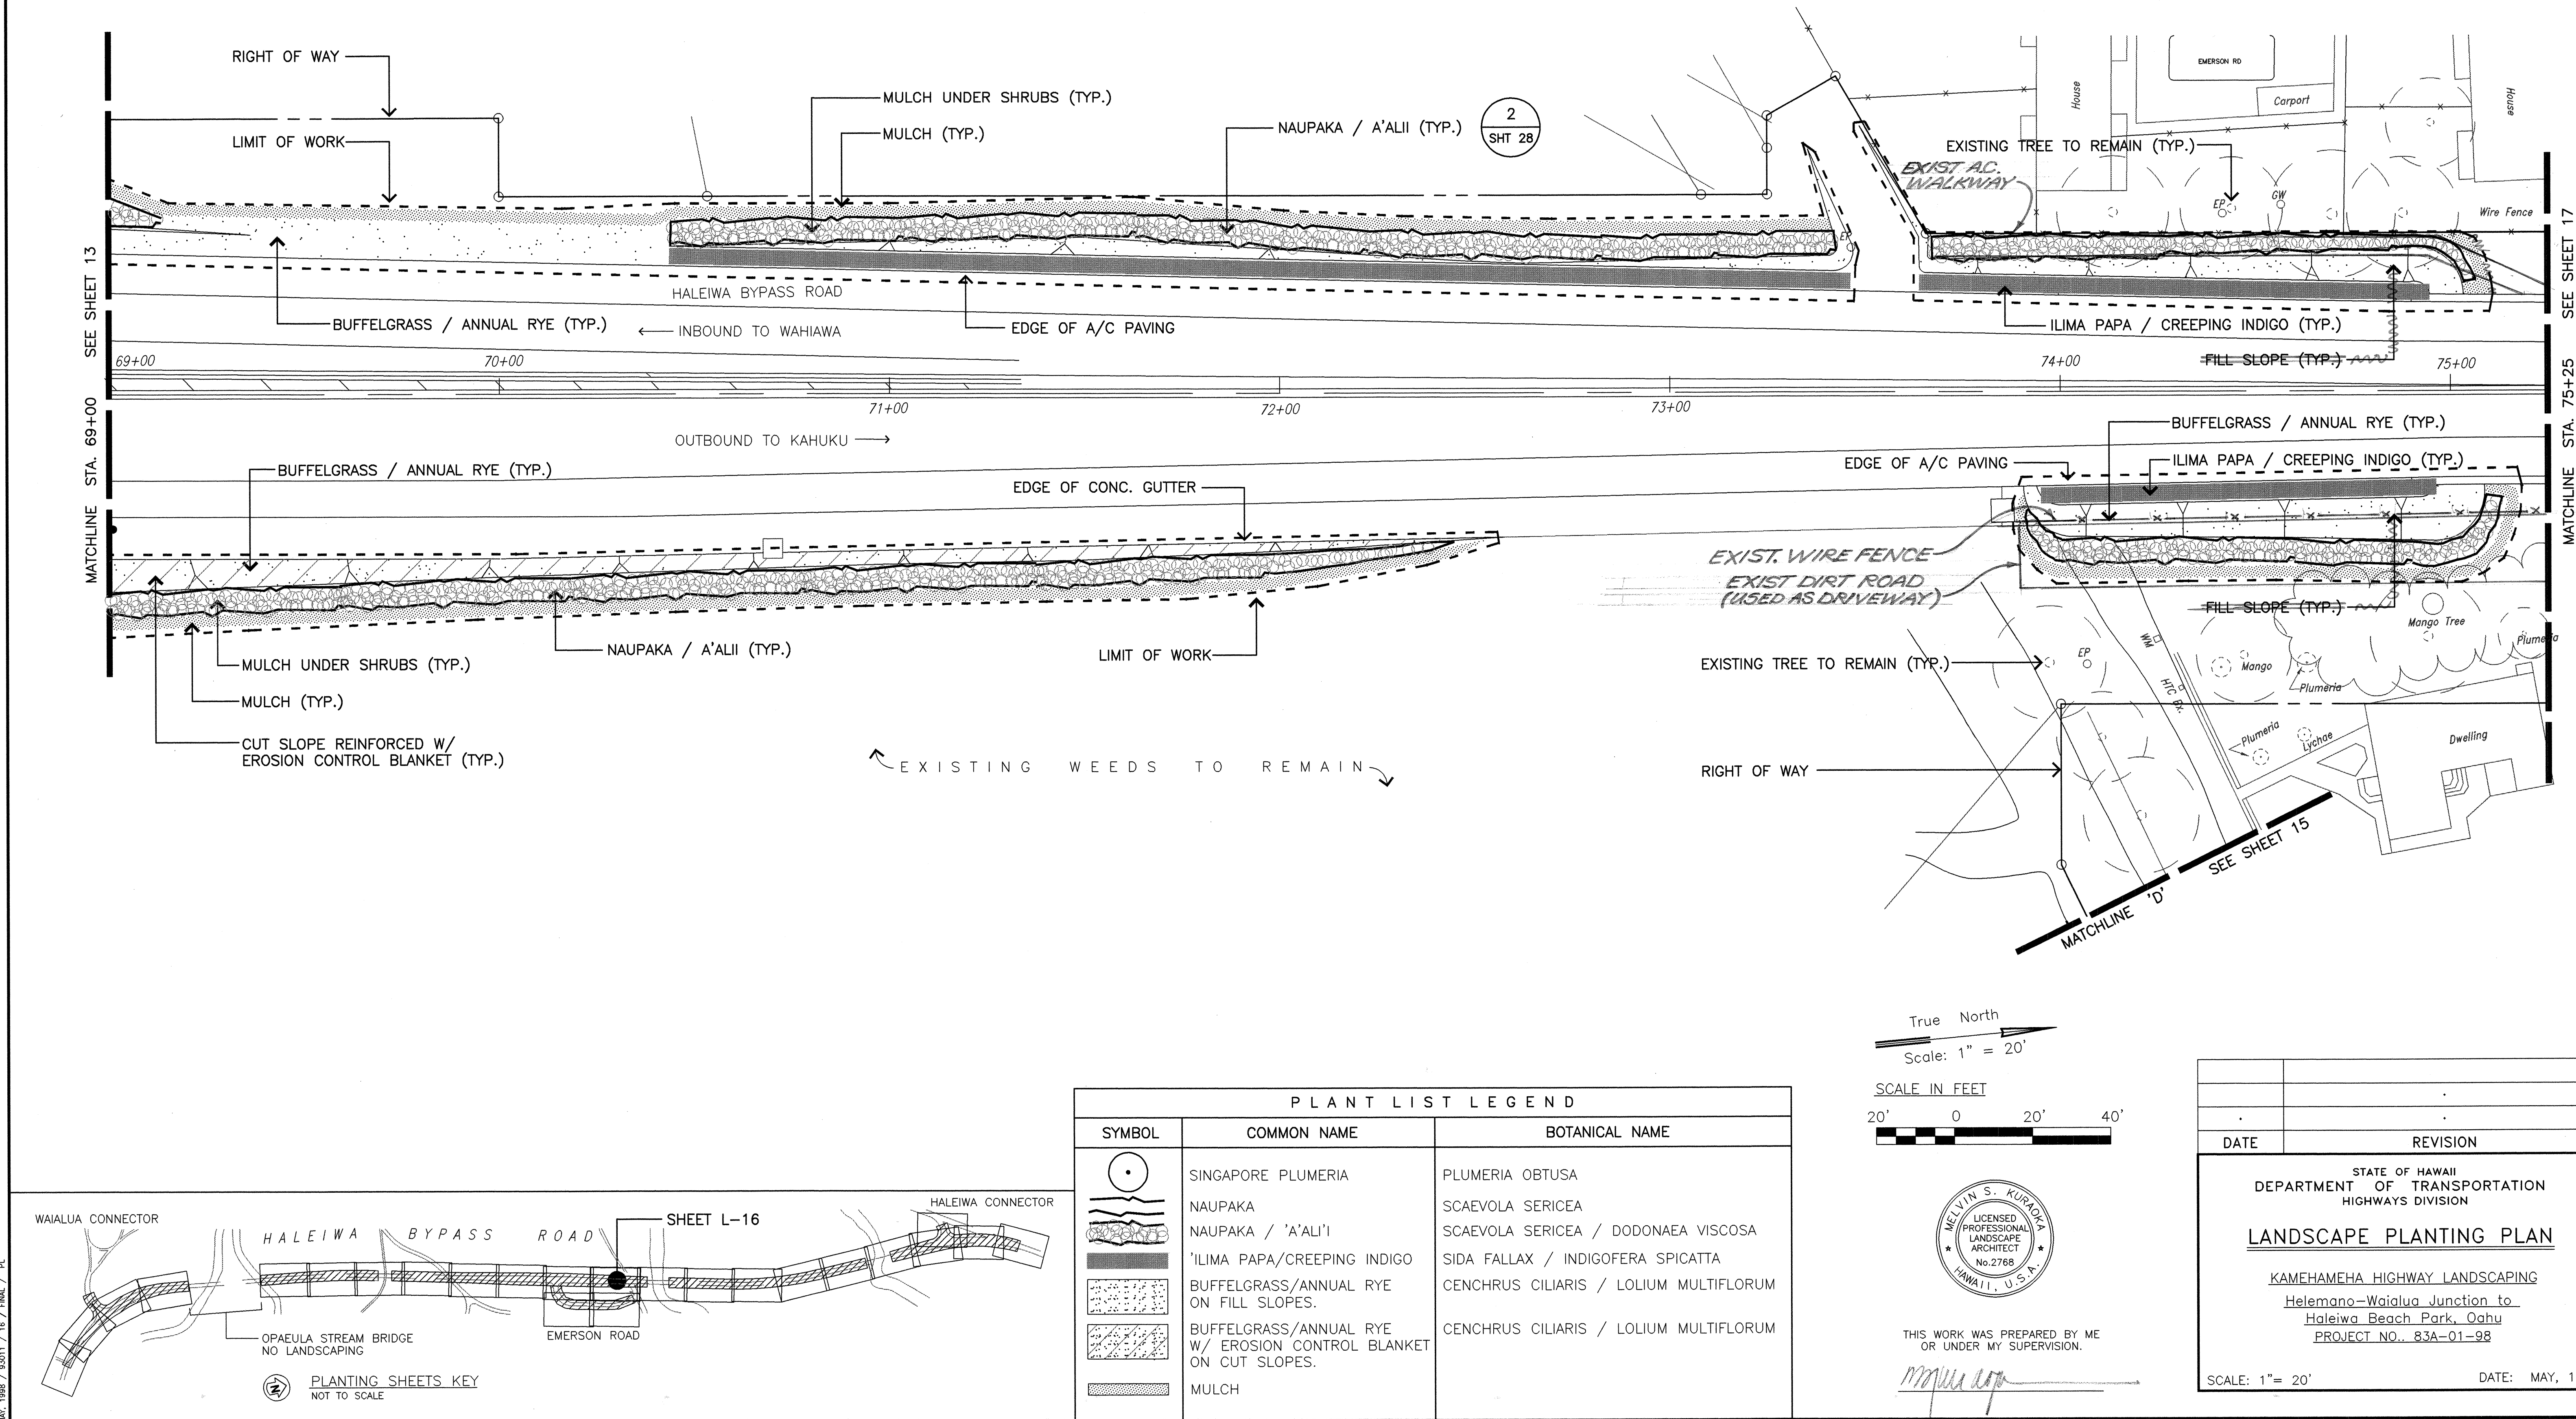

FED. ROAD DIST. NO.	STATE	PROJ. NO.	FISCAL YEAR	SHEET NO.	TOTAL SHEETS
HAWAII	HAW.	83A-01-98	1998	18	28

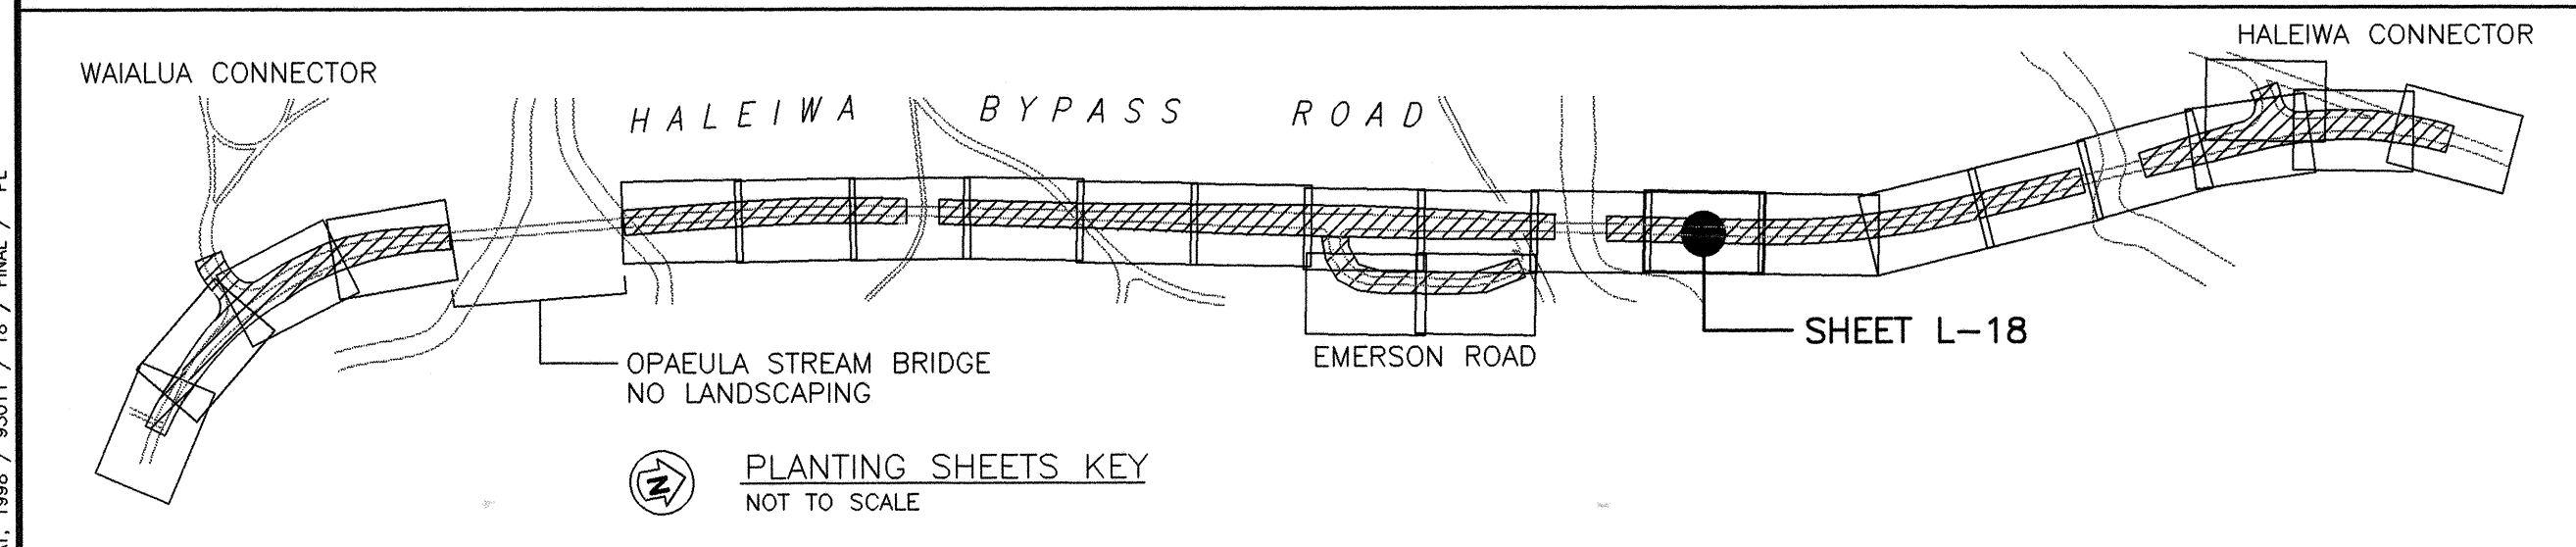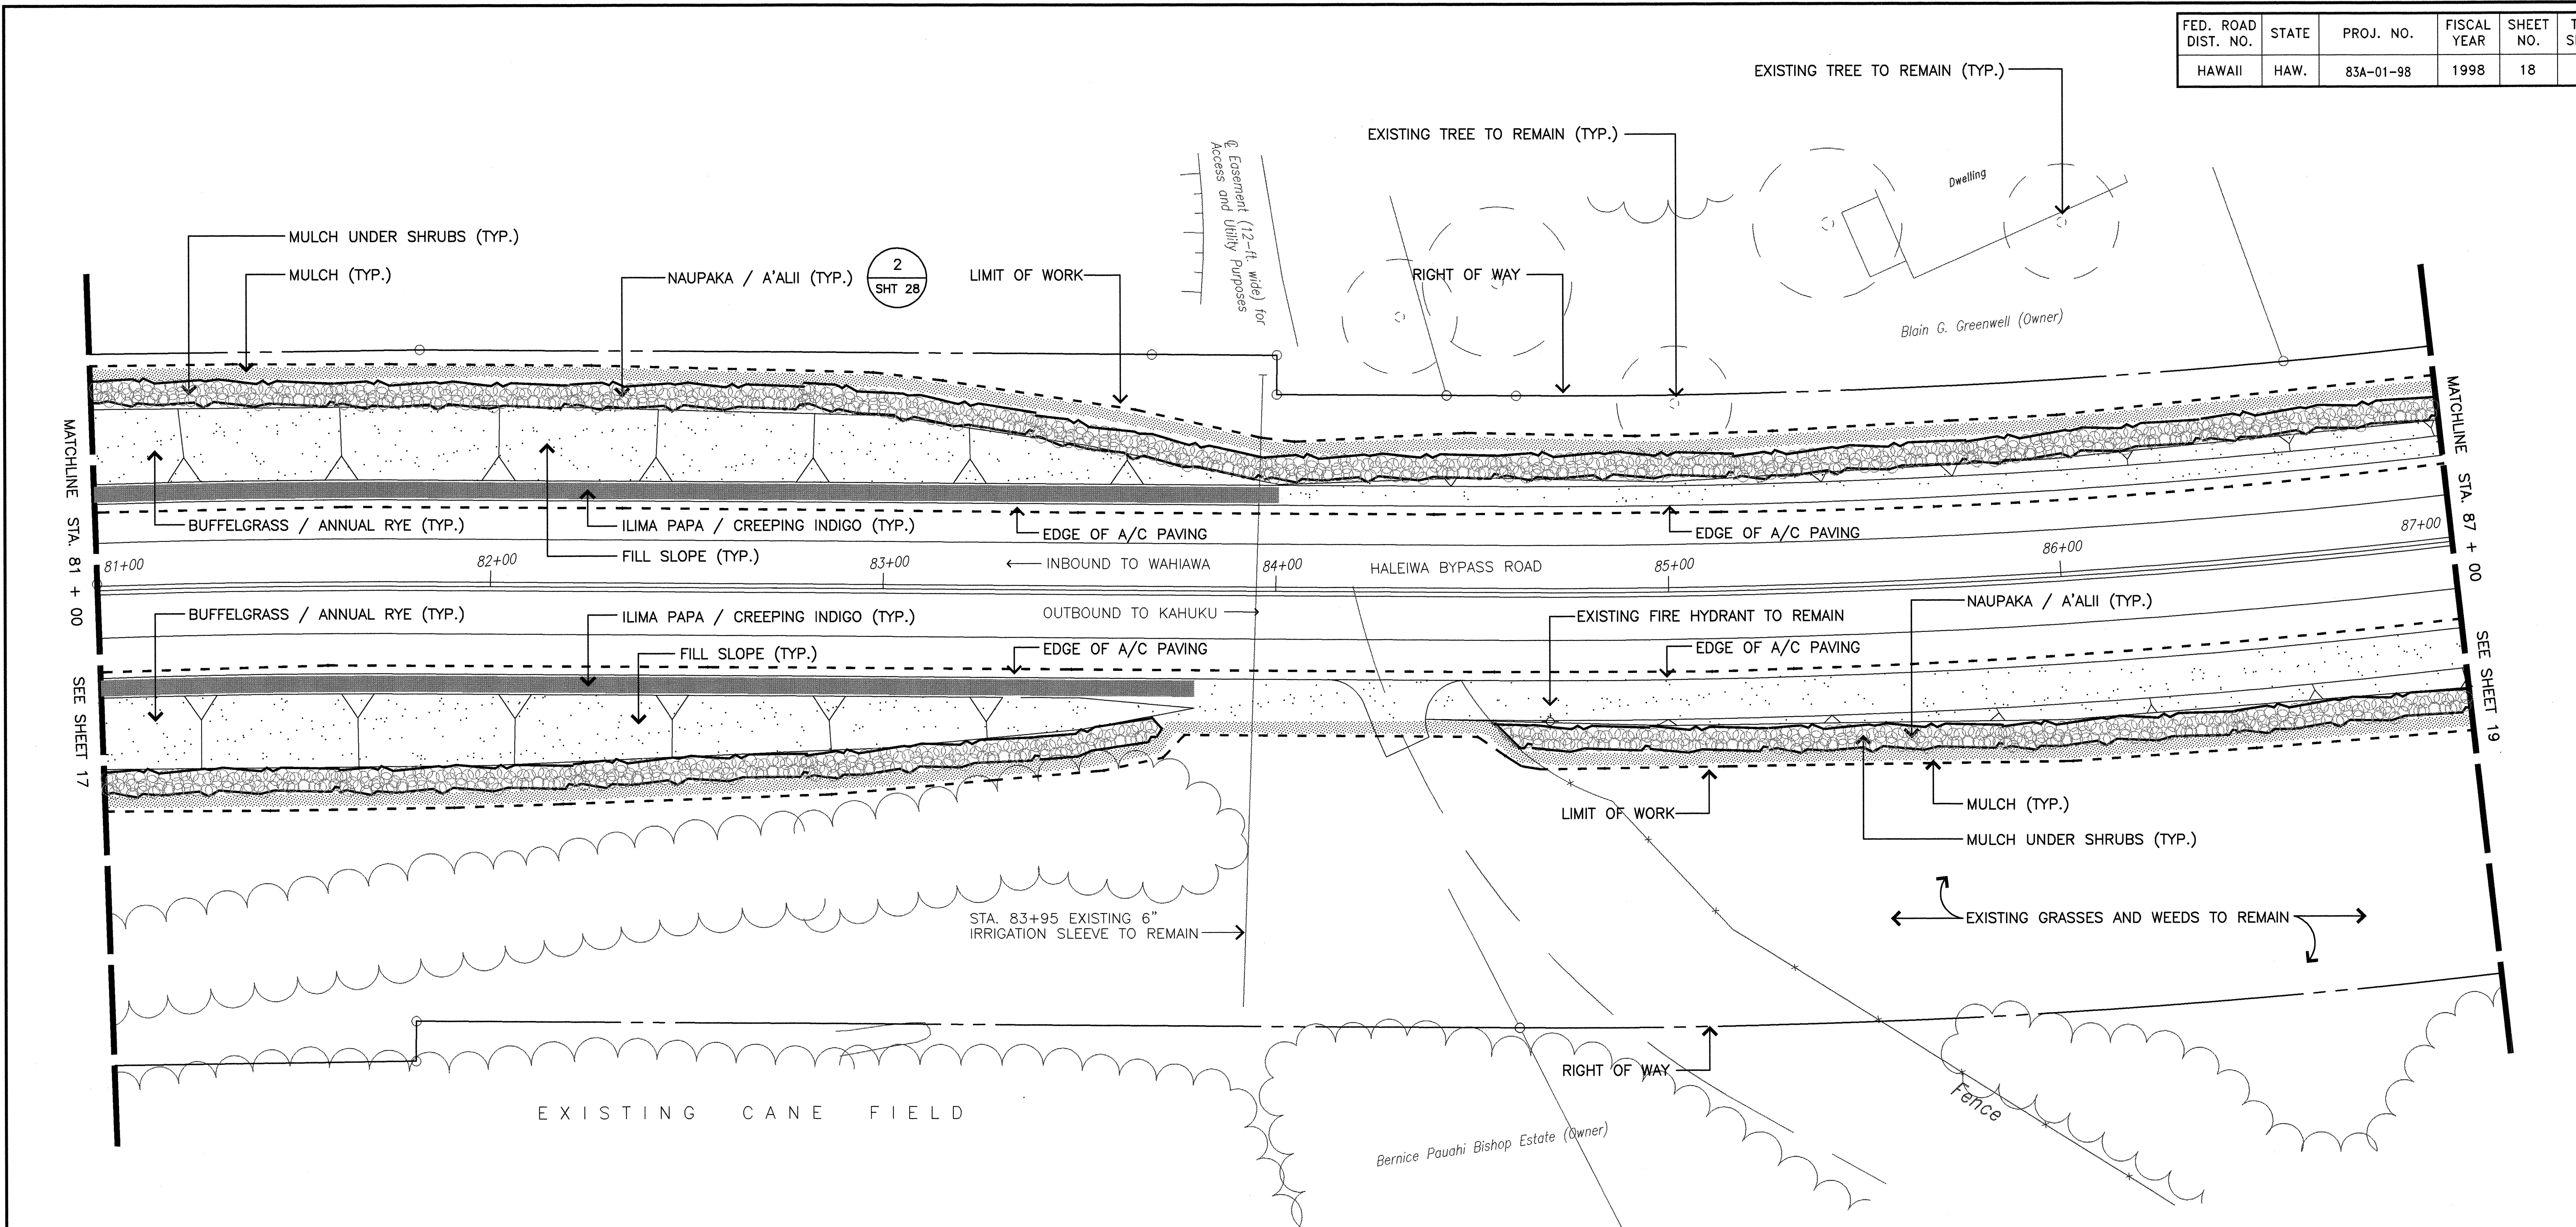

PLANT LIST LEGEND		
SYMBOL	COMMON NAME	BOTANICAL NAME
	SINGAPORE PLUMERIA	PLUMERIA OBTUSA
	NAUPAKA	SCAEVOLA SERICEA
	NAUPAKA / 'A'ALI'I	SCAEVOLA SERICEA / DODONAEA VISCOSA
	'ILIMA PAPA/CREEPING INDIGO	SIDA FALLAX / INDIGOFERA SPICATTA
	BUFFELGRASS/ANNUAL RYE ON FILL SLOPES.	CENCHRUS CILIARIS / LOLIUM MULTIFLORUM
	BUFFELGRASS/ANNUAL RYE W/ EROSION CONTROL BLANKET ON CUT SLOPES.	CENCHRUS CILIARIS / LOLIUM MULTIFLORUM
	MULCH	


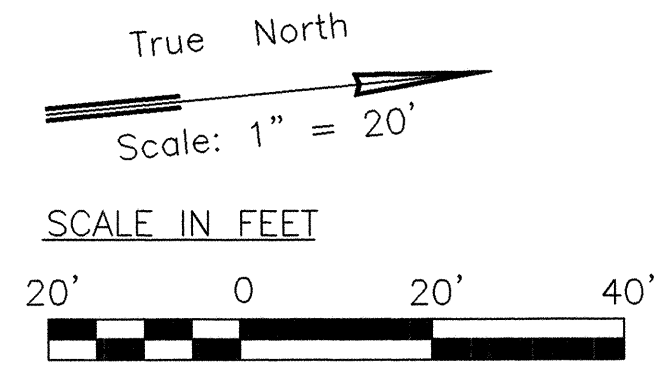


THIS WORK WAS PREPARED BY ME OR UNDER MY SUPERVISION.


DATE	REVISION
STATE OF HAWAII DEPARTMENT OF TRANSPORTATION HIGHWAYS DIVISION LANDSCAPE PLANTING PLAN KAMEHAMEHA HIGHWAY LANDSCAPING Helemano-Waialua Junction to Haleiwa Beach Park, Oahu PROJECT NO. 83A-01-98	
SCALE: 1" = 20'	DATE: MAY, 1998

MAY 1998 / 93011 / 18 / FINAL / PL

FED. ROAD DIST. NO.	STATE	PROJ. NO.	FISCAL YEAR	SHEET NO.	TOTAL SHEETS
HAWAII	HAW.	83A-01-98	1998	19	28

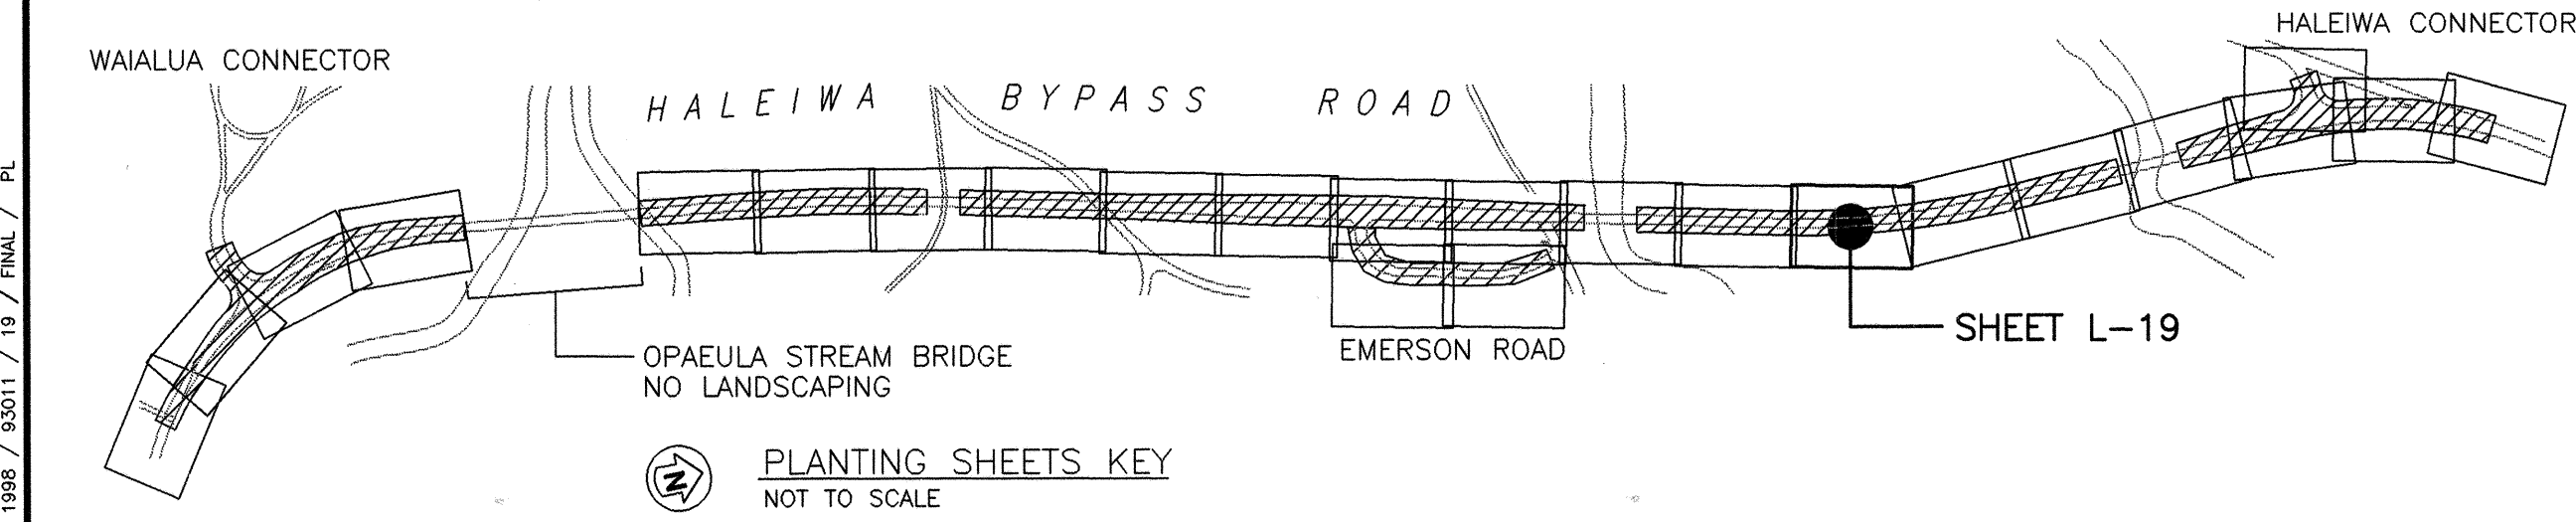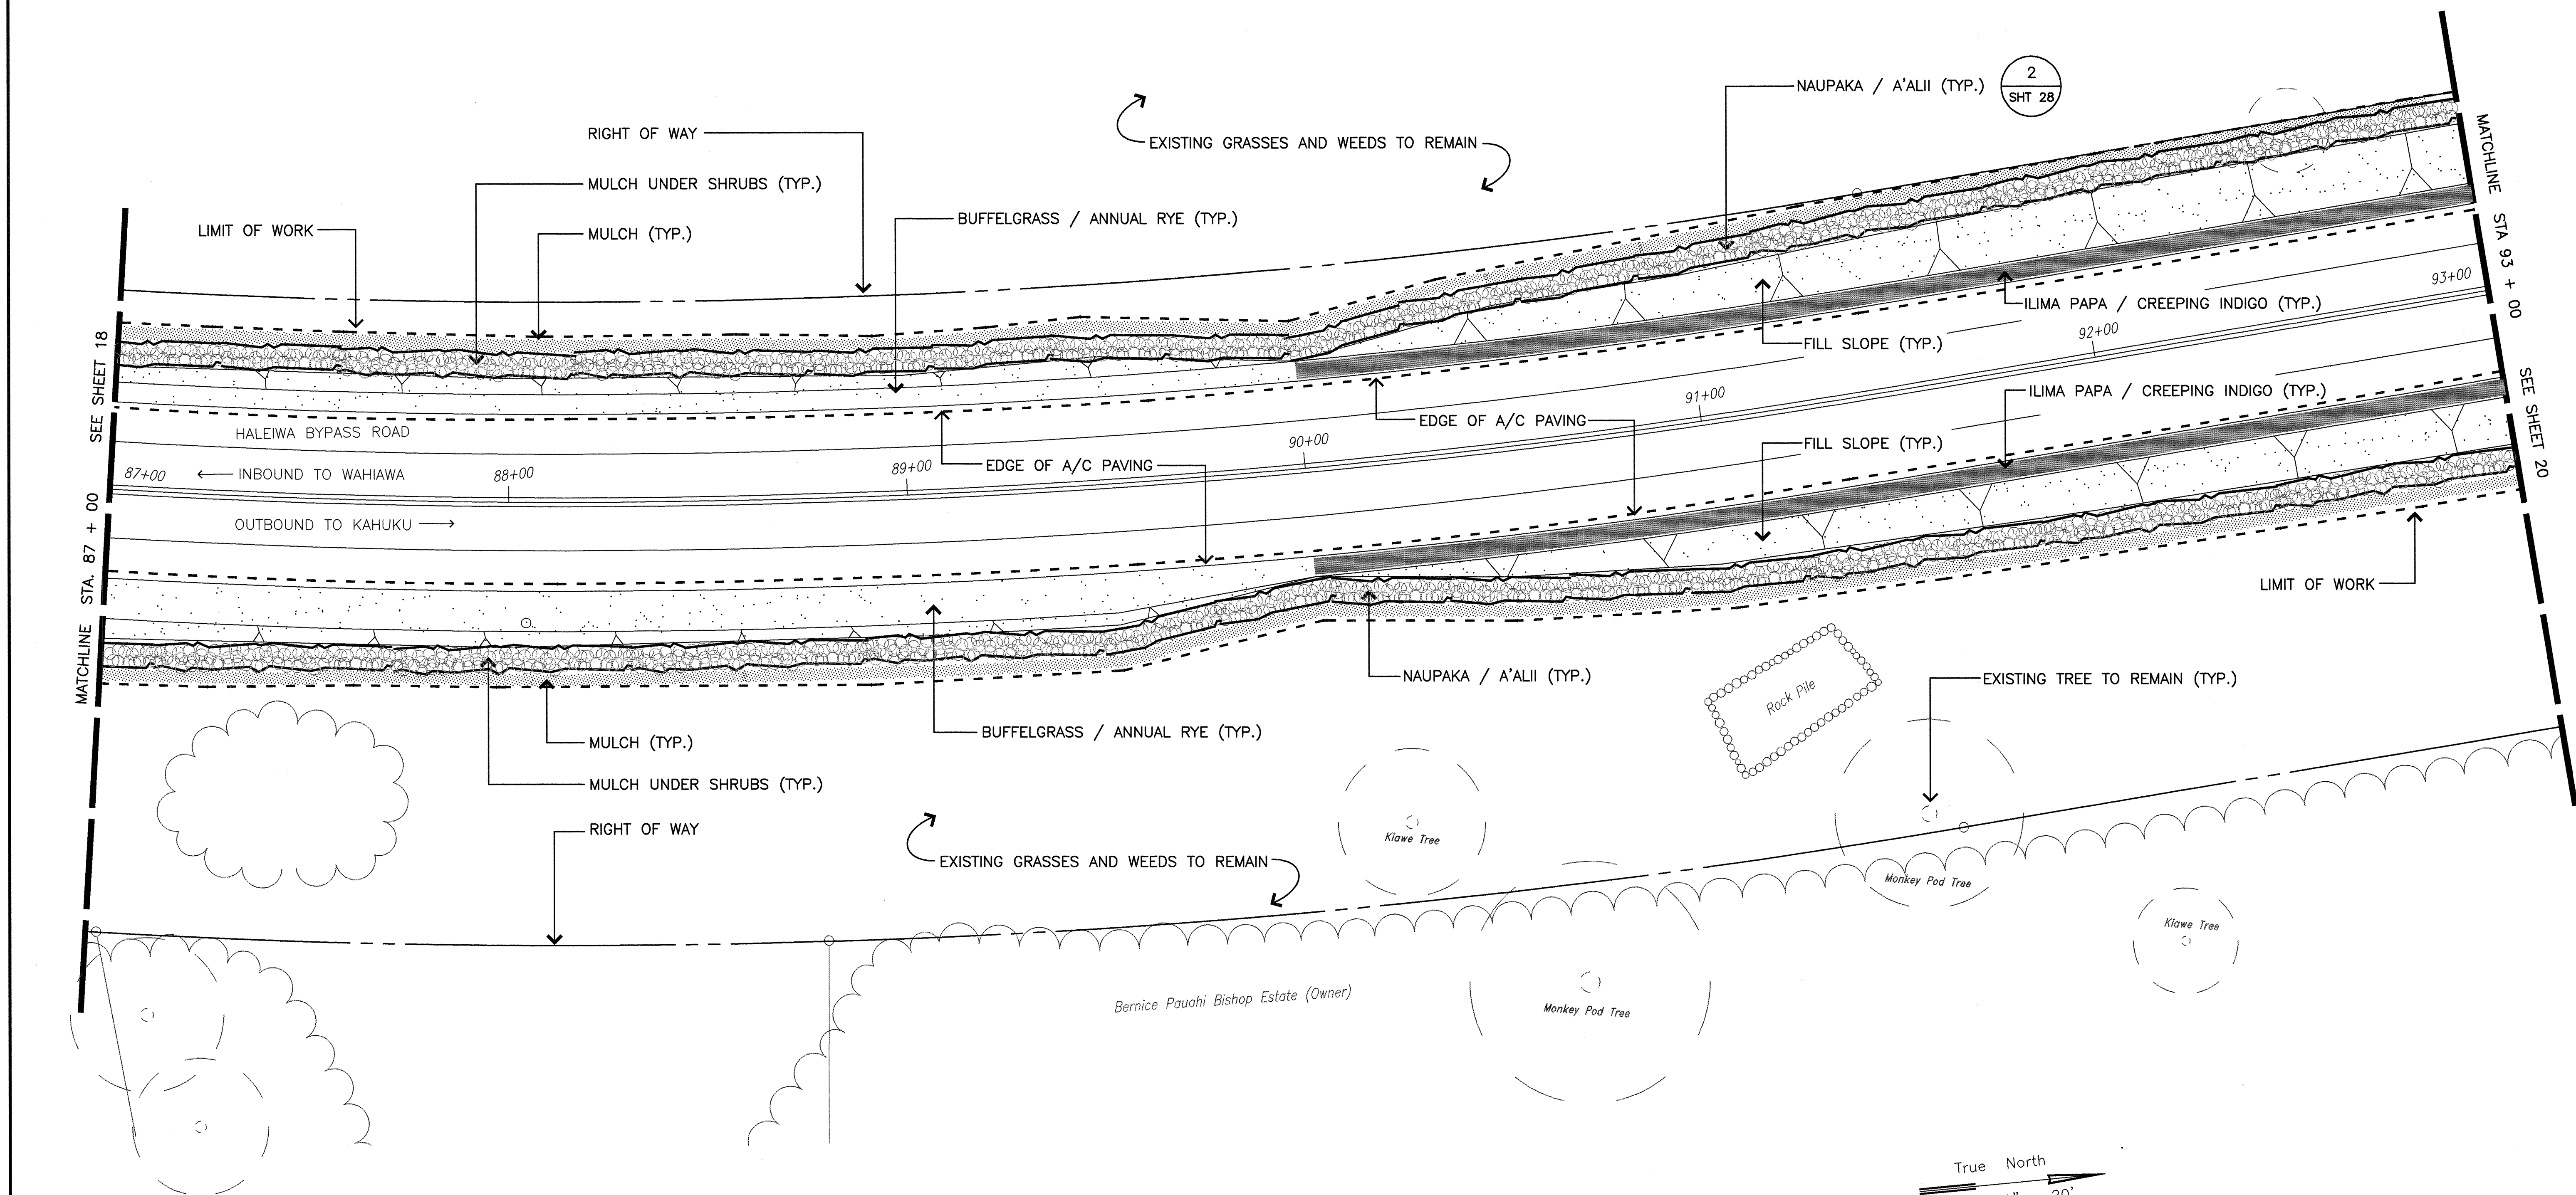

P L A N T L I S T L E G E N D		
SYMBOL	COMMON NAME	BOTANICAL NAME
	SINGAPORE PLUMERIA	PLUMERIA OBTUSA
	NAUPAKA	SCAEVOLA SERICEA
	NAUPAKA / 'A'ALI'I	SCAEVOLA SERICEA / DODONAEA VISCOSA
	'ILIMA PAPA/CREEPING INDIGO	SIDA FALLAX / INDIGOFERA SPICATTA
	BUFFELGRASS/ANNUAL RYE ON FILL SLOPES.	CENCHRUS CILIARIS / LOLIUM MULTIFLORUM
	BUFFELGRASS/ANNUAL RYE W/ EROSION CONTROL BLANKET ON CUT SLOPES.	CENCHRUS CILIARIS / LOLIUM MULTIFLORUM
	MULCH	


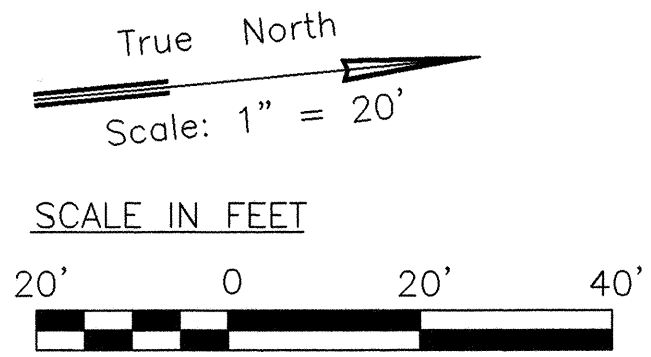


THIS WORK WAS PREPARED BY ME OR UNDER MY SUPERVISION.


[Signature]

DATE	REVISION
STATE OF HAWAII DEPARTMENT OF TRANSPORTATION HIGHWAYS DIVISION LANDSCAPE PLANTING PLAN KAMEHAMEHA HIGHWAY LANDSCAPING Helemano-Waialua Junction to Haleiwa Beach Park, Oahu PROJECT NO. 83A-01-98	
SCALE: 1" = 20'	DATE: MAY, 1998

FED. ROAD DIST. NO.	STATE	PROJ. NO.	FISCAL YEAR	SHEET NO.	TOTAL SHEETS
HAWAII	HAW.	83A-01-98	1998	20	28

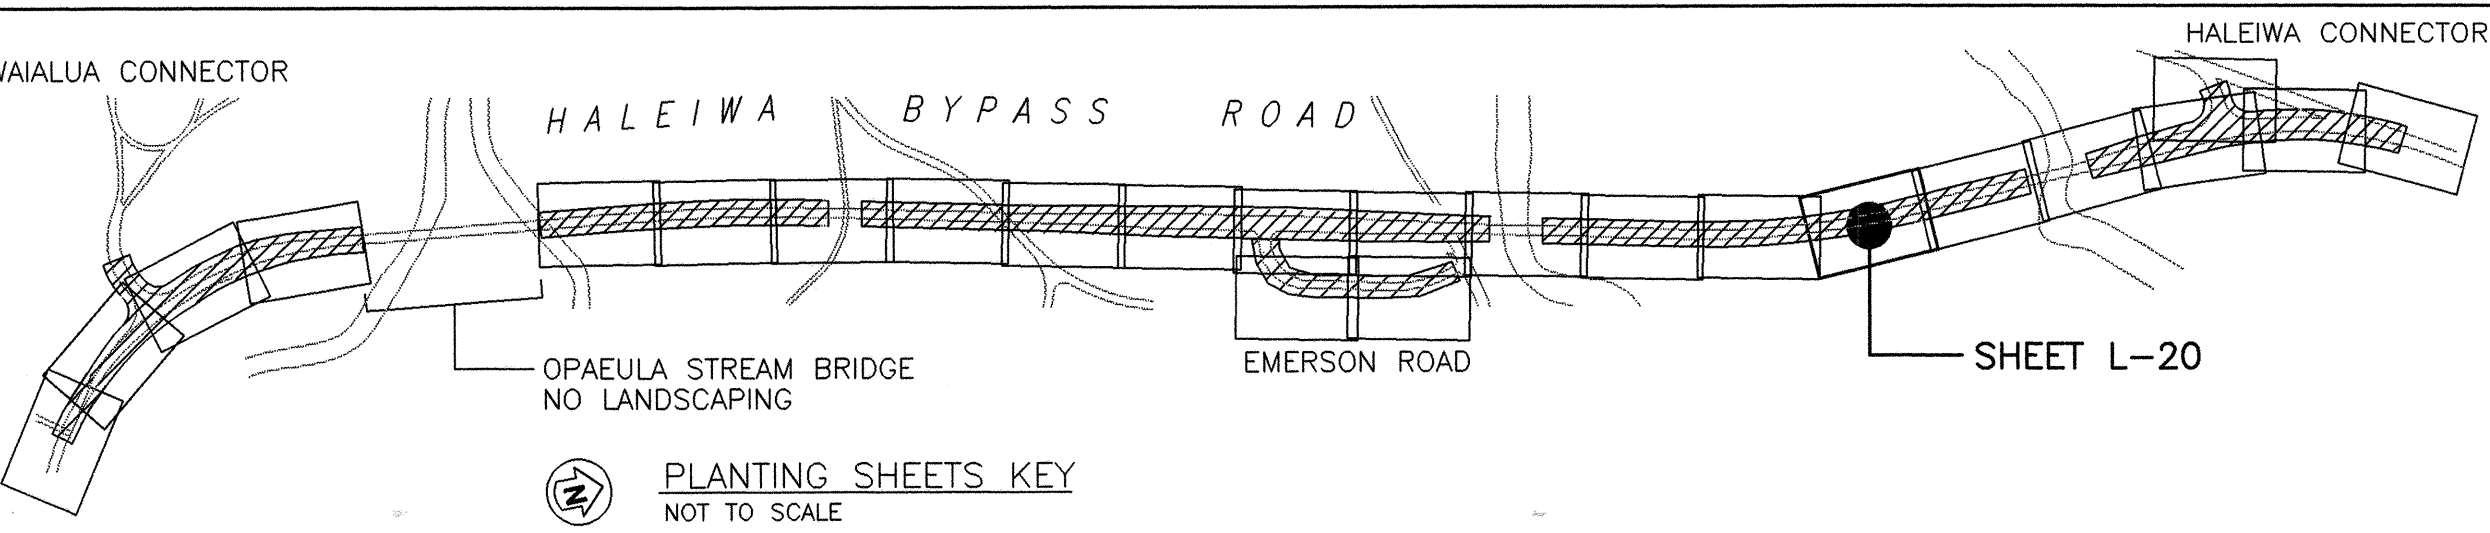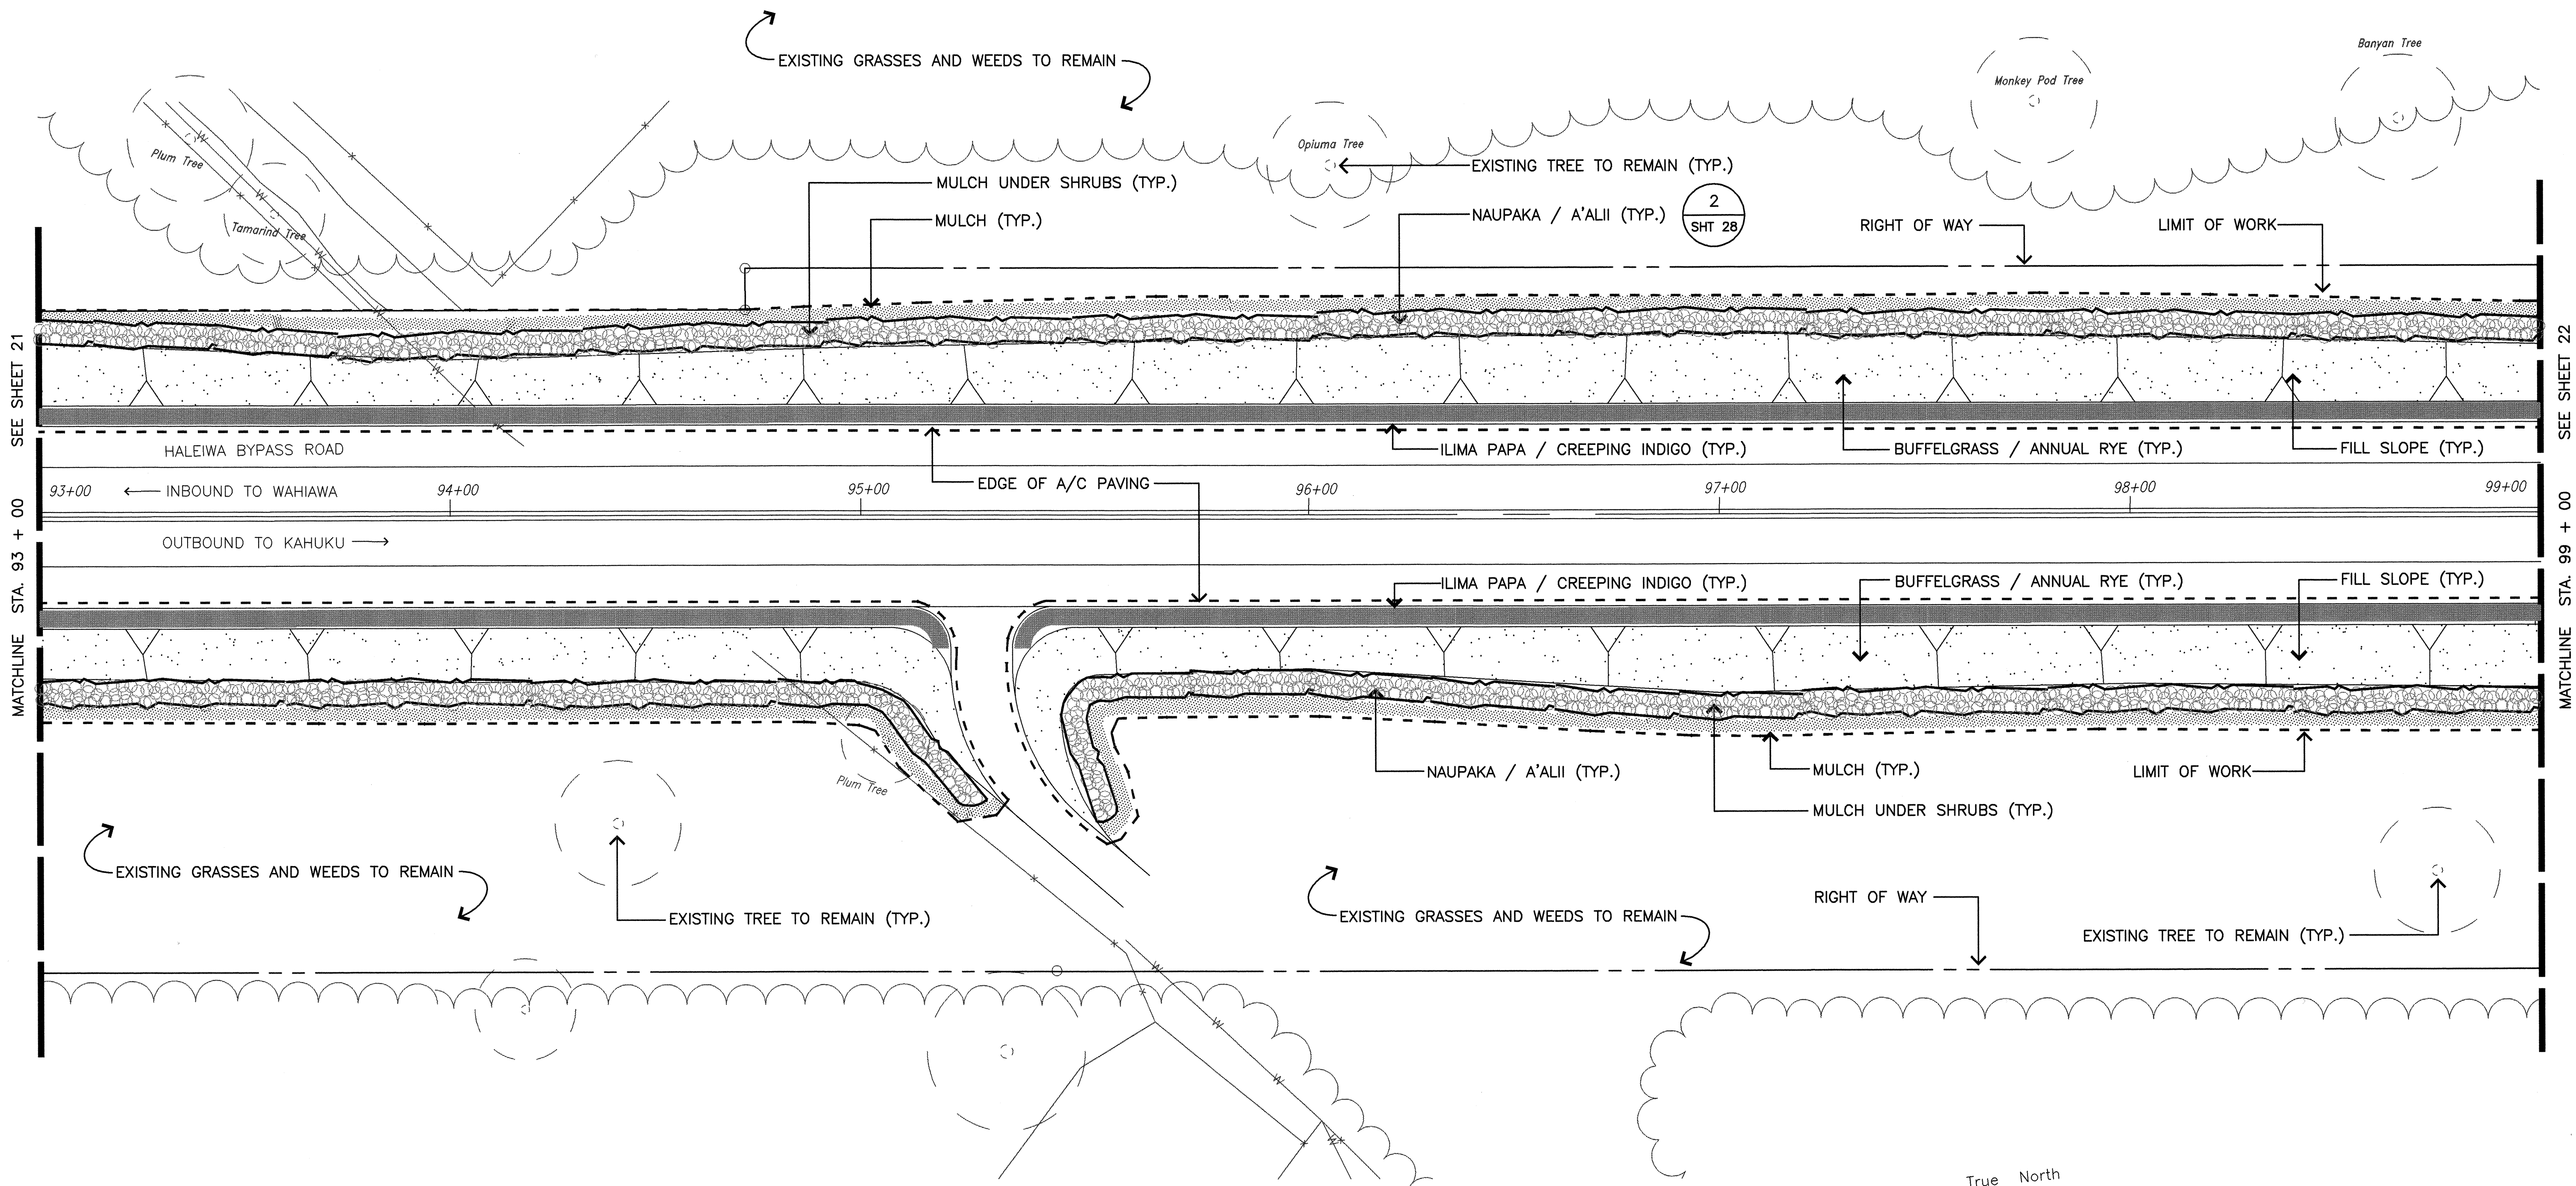

PLANT LIST LEGEND		
SYMBOL	COMMON NAME	BOTANICAL NAME
	SINGAPORE PLUMERIA	PLUMERIA OBTUSA
	NAUPAKA	SCAEVOLA SERICEA
	NAUPAKA / 'A'ALI'I	SCAEVOLA SERICEA / DODONAEA VISCOSA
	'ILIMA PAPA/ CREEPING INDIGO	SIDA FALLAX / INDIGOFERA SPICATTA
	BUFFELGRASS/ANNUAL RYE ON FILL SLOPES.	CENCHRUS CILIARIS / LOLIUM MULTIFLORUM
	BUFFELGRASS/ANNUAL RYE W/ EROSION CONTROL BLANKET ON CUT SLOPES.	CENCHRUS CILIARIS / LOLIUM MULTIFLORUM
	MULCH	


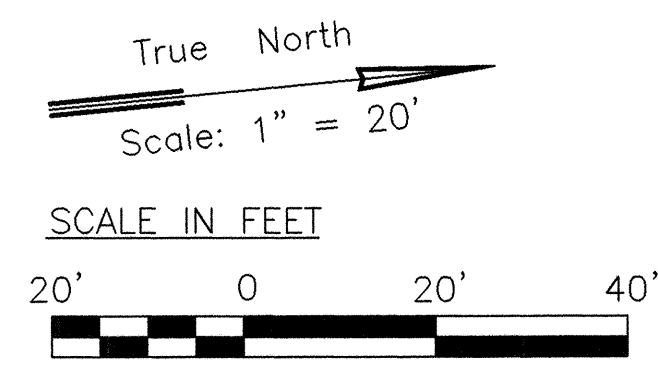


THIS WORK WAS PREPARED BY ME
OR UNDER MY SUPERVISION.

DATE	REVISION
STATE OF HAWAII DEPARTMENT OF TRANSPORTATION HIGHWAYS DIVISION LANDSCAPE PLANTING PLAN KAMEHAMEHA HIGHWAY LANDSCAPING Helemano-Waialua Junction to Haleiwa Beach Park, Oahu PROJECT NO. 83A-01-98	
SCALE: 1" = 20'	DATE: MAY, 1998


MAY, 1998 / 83011 / 20 / FINAL / PL

FED. ROAD DIST. NO.	STATE	PROJ. NO.	FISCAL YEAR	SHEET NO.	TOTAL SHEETS
HAWAII	HAW.	83A-01-98	1998	21	28

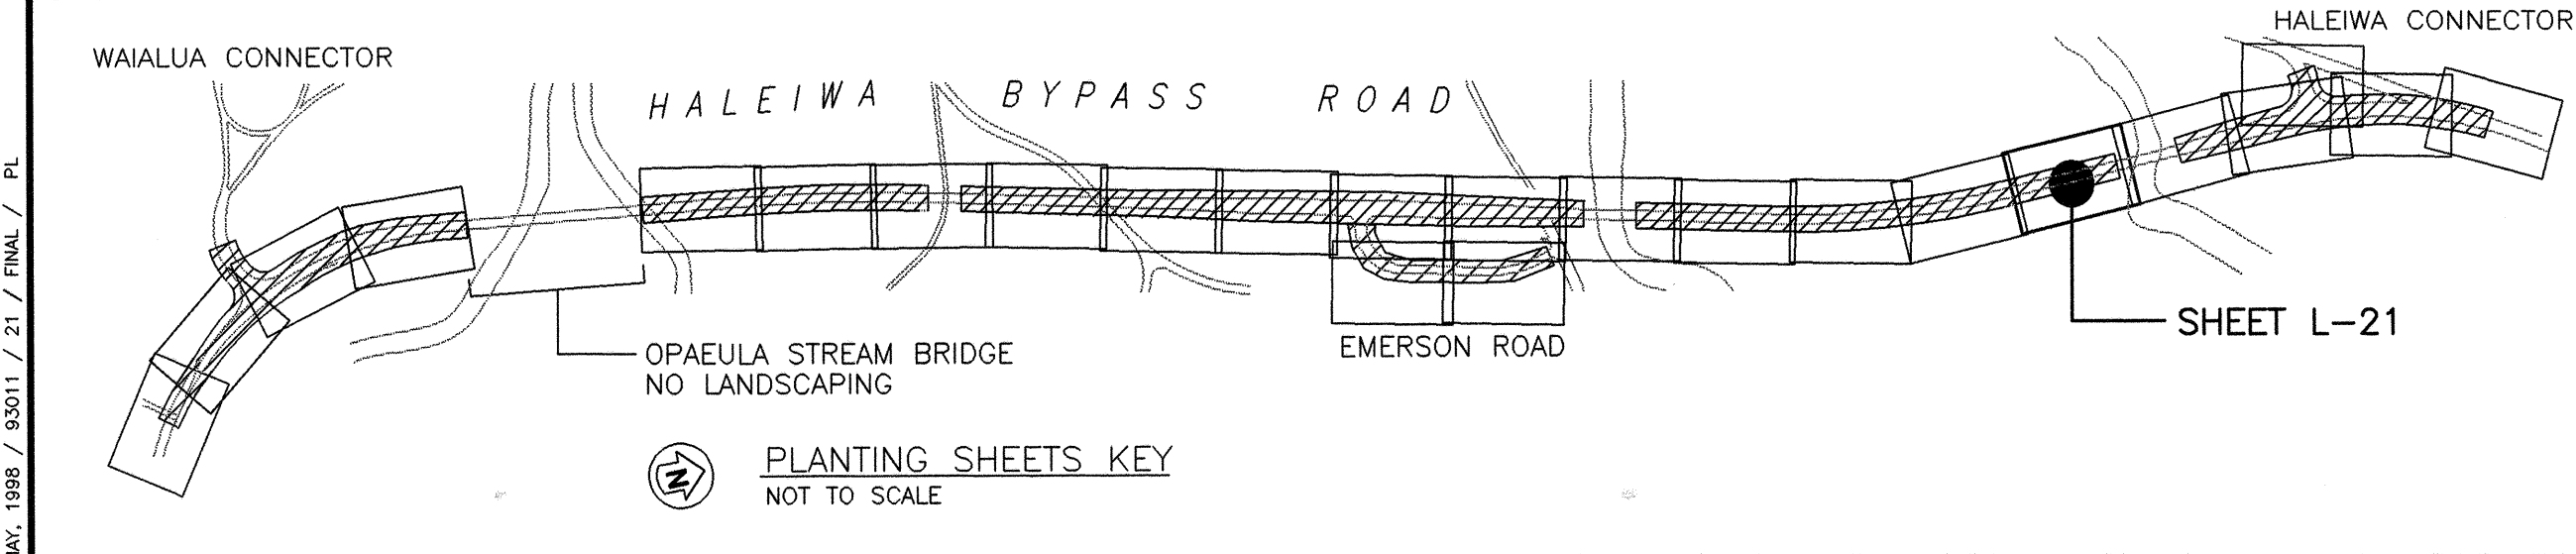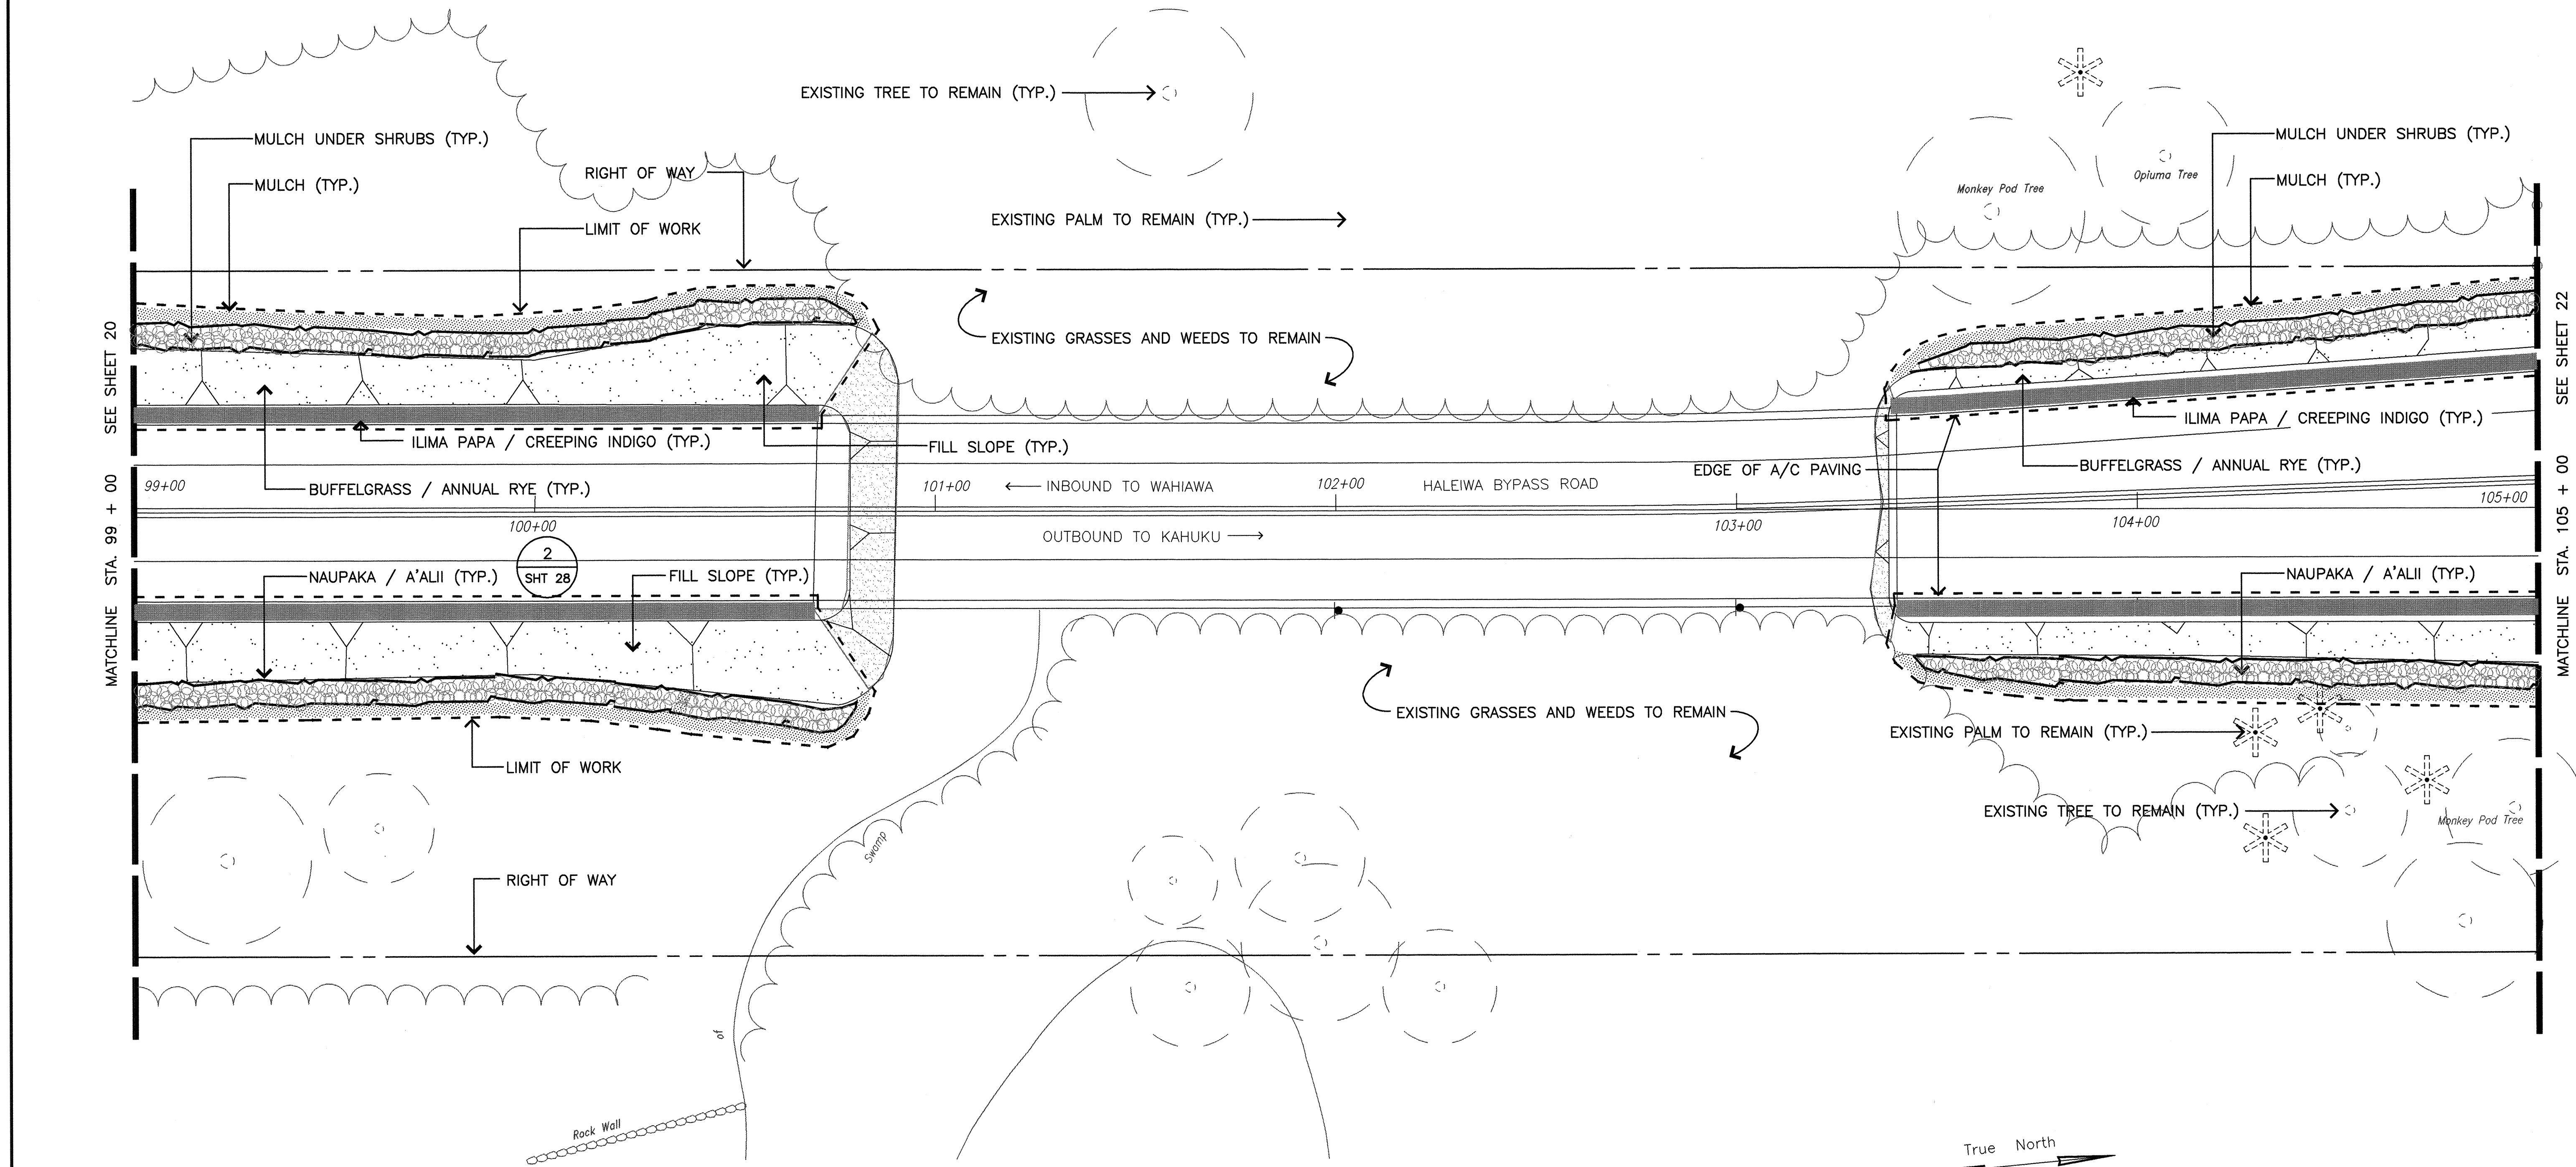

P L A N T L I S T L E G E N D		
SYMBOL	COMMON NAME	BOTANICAL NAME
	SINGAPORE PLUMERIA	PLUMERIA OBTUSA
	NAUPAKA	SCAEVOLA SERICEA
	NAUPAKA / 'A'ALI'I	SCAEVOLA SERICEA / DODONAEA VISCOSA
	'ILIMA PAPA/CREEPING INDIGO	SIDA FALLAX / INDIGOFERA SPICATTA
	BUFFELGRASS/ANNUAL RYE	CENCHRUS CILIARIS / LOLIUM MULTIFLORUM
	BUFFELGRASS/ANNUAL RYE W/ EROSION CONTROL BLANKET	CENCHRUS CILIARIS / LOLIUM MULTIFLORUM
	MULCH	


True North
Scale: 1" = 20'

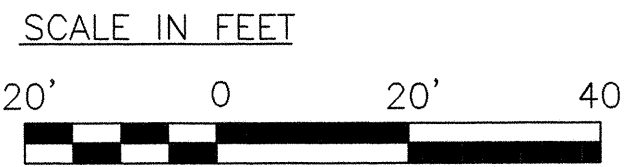


THIS WORK WAS PREPARED BY ME
OR UNDER MY SUPERVISION.

DATE	REVISION
STATE OF HAWAII DEPARTMENT OF TRANSPORTATION HIGHWAYS DIVISION LANDSCAPE PLANTING PLAN KAMEHAMEHA HIGHWAY LANDSCAPING Helemano-Waialua Junction to Haleiwa Beach Park, Oahu PROJECT NO. 83A-01-98	
SCALE: 1" = 20'	DATE: MAY, 1998

FED. ROAD DIST. NO.	STATE	PROJ. NO.	FISCAL YEAR	SHEET NO.	TOTAL SHEETS
HAWAII	HAW.	83A-01-98	1998	22	28

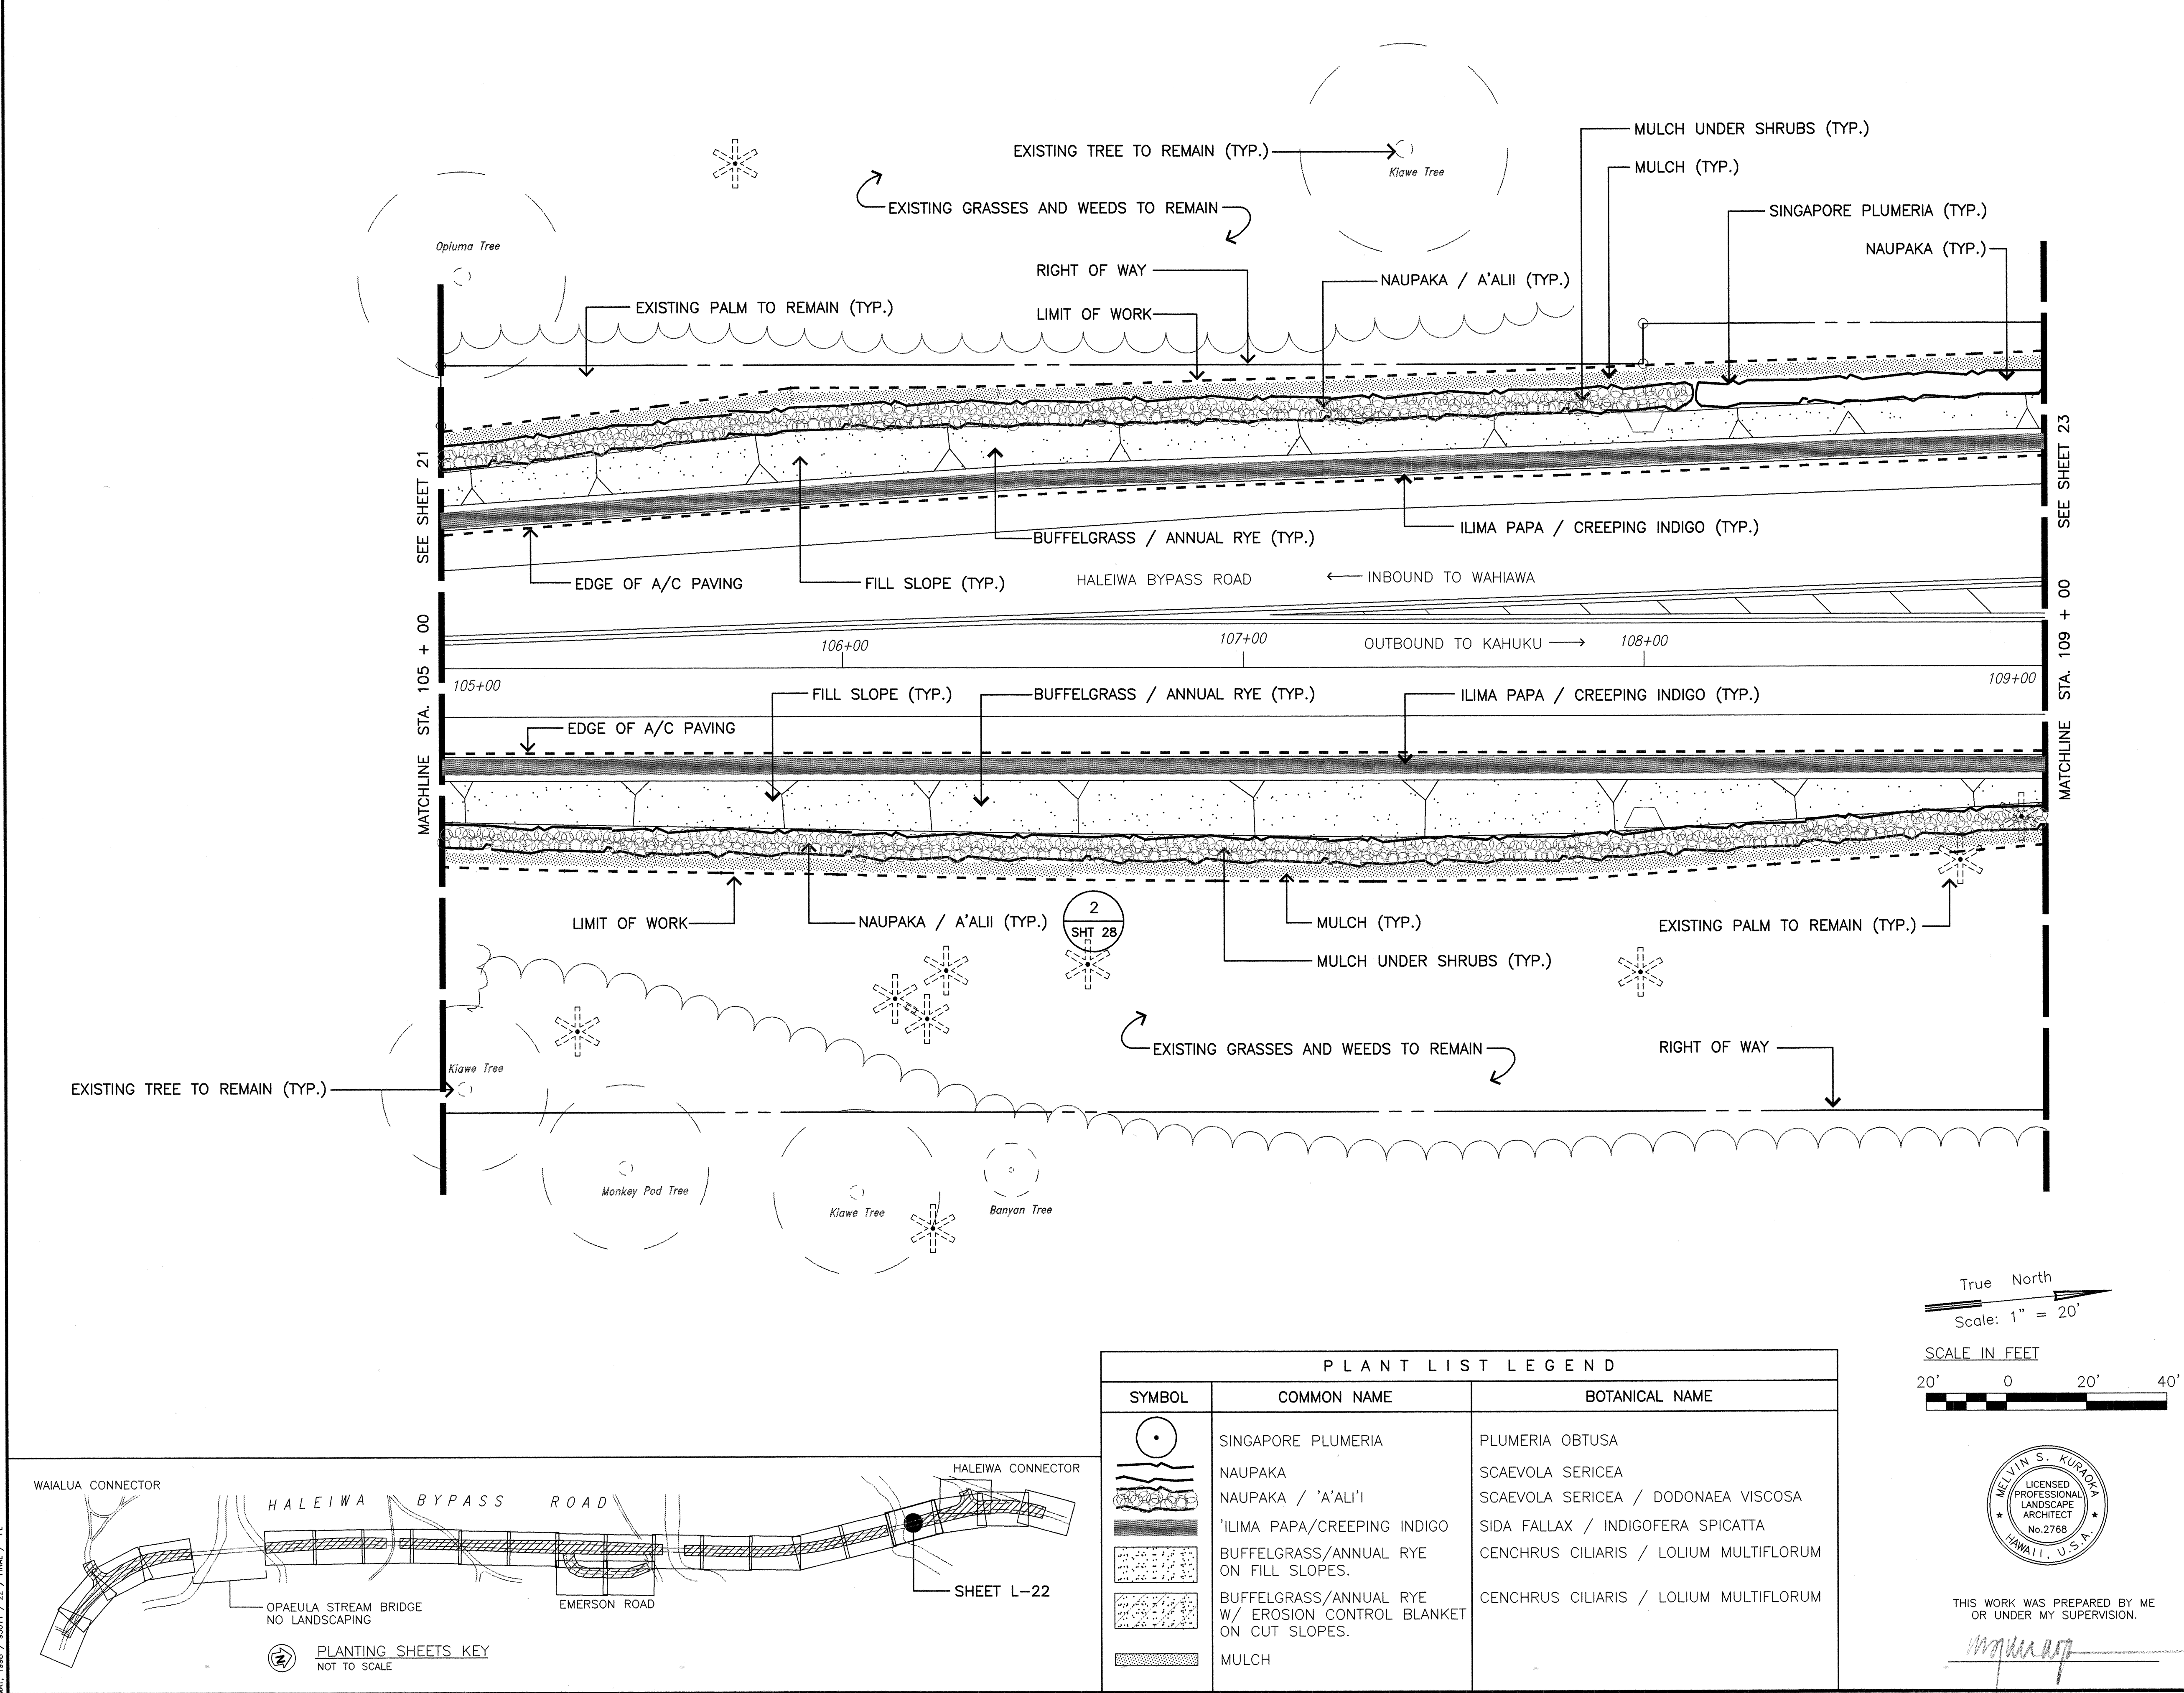


PLANT LIST LEGEND		
SYMBOL	COMMON NAME	BOTANICAL NAME
	SINGAPORE PLUMERIA	PLUMERIA OBTUSA
	NAUPAKA	SCAEVOLA SERICEA
	NAUPAKA / A'ALI'I	SCAEVOLA SERICEA / DODONAEA VISCOSA
	ILIMA PAPA / CREEPING INDIGO	SIDA FALLAX / INDIGOFERA SPICATTA
	BUFFELGRASS / ANNUAL RYE ON FILL SLOPES.	CENCHRUS CILIARIS / LOLIUM MULTIFLORUM
	BUFFELGRASS / ANNUAL RYE W/ EROSION CONTROL BLANKET ON CUT SLOPES.	CENCHRUS CILIARIS / LOLIUM MULTIFLORUM
	MULCH	

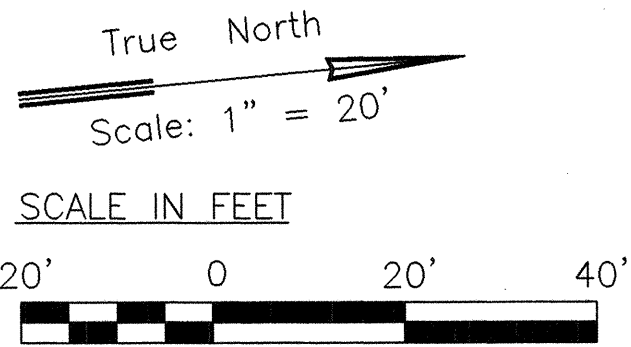



THIS WORK WAS PREPARED BY ME OR UNDER MY SUPERVISION.

DATE	REVISION
STATE OF HAWAII DEPARTMENT OF TRANSPORTATION HIGHWAYS DIVISION LANDSCAPE PLANTING PLAN KAMEHAMEHA HIGHWAY LANDSCAPING Helemano-Waiialua Junction to Haleiwa Beach Park, Oahu PROJECT NO. 83A-01-98	
SCALE: 1" = 20'	DATE: MAY, 1998



FED. ROAD DIST. NO.	STATE	PROJ. NO.	FISCAL YEAR	SHEET NO.	TOTAL SHEETS
HAWAII	HAW.	83A-01-98	1998	23	28

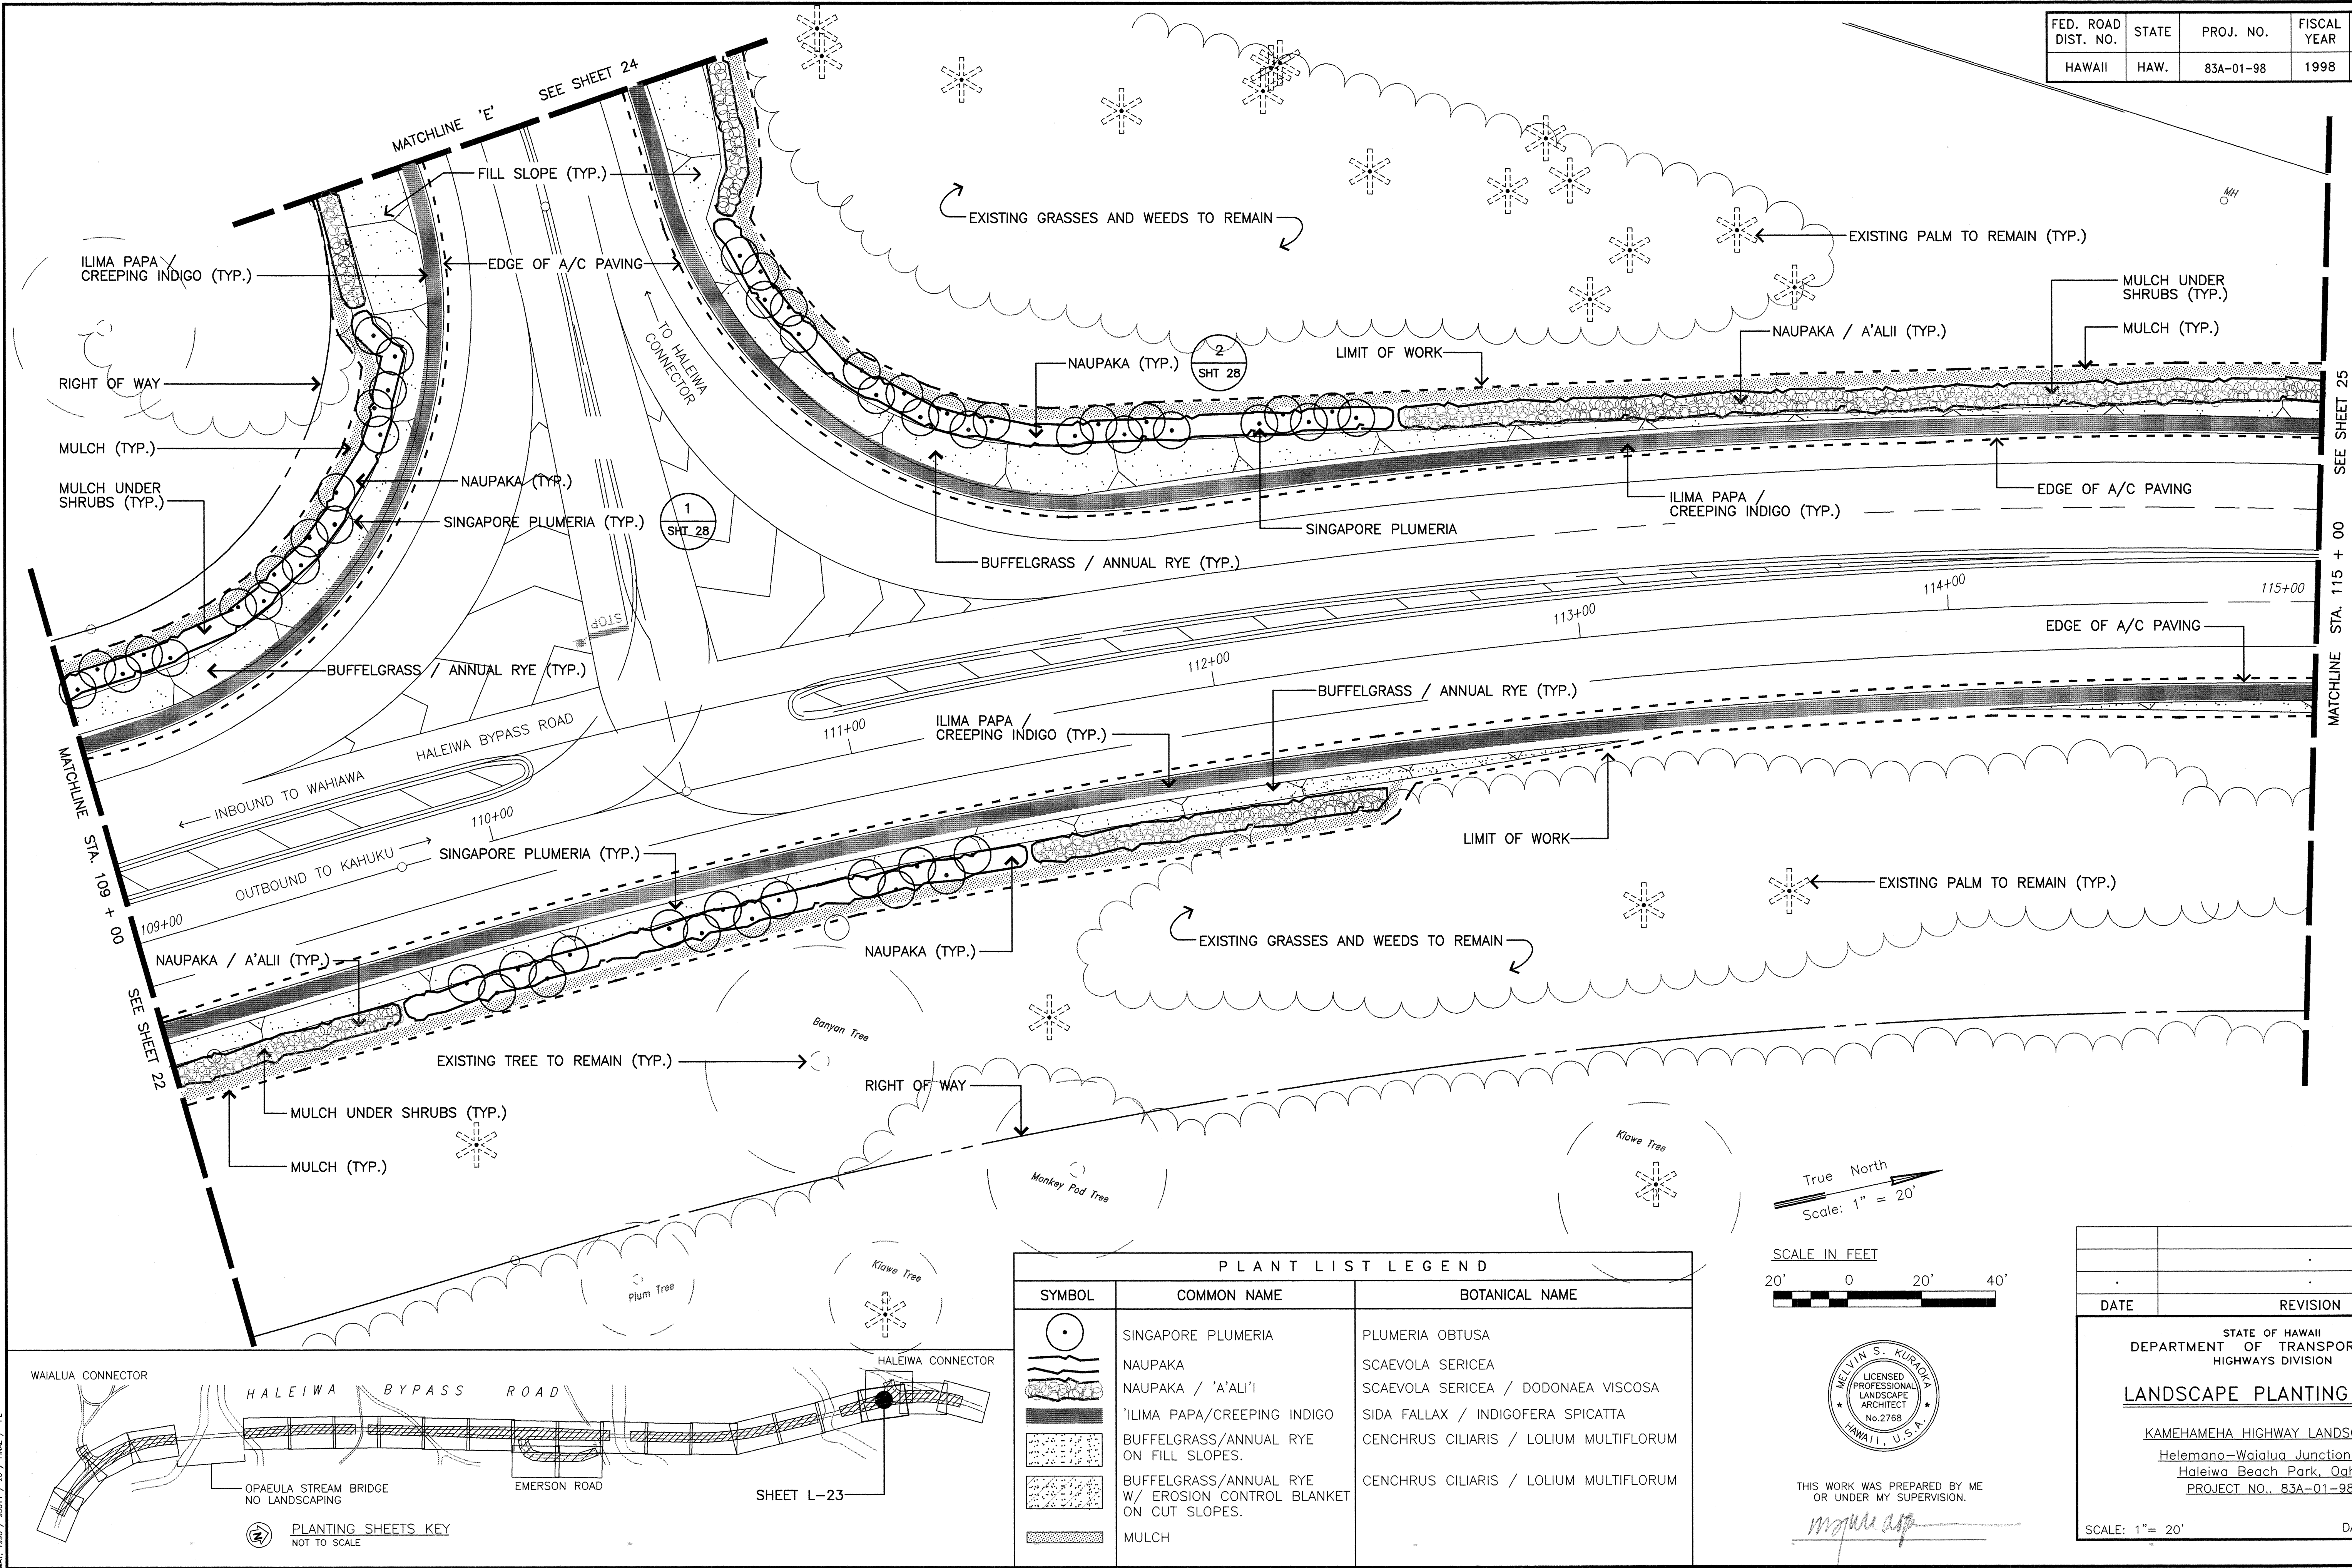

FED. ROAD DIST. NO.	STATE	PROJ. NO.	FISCAL YEAR	SHEET NO.	TOTAL SHEETS
HAWAII	HAW.	83A-01-98	1998	25	28

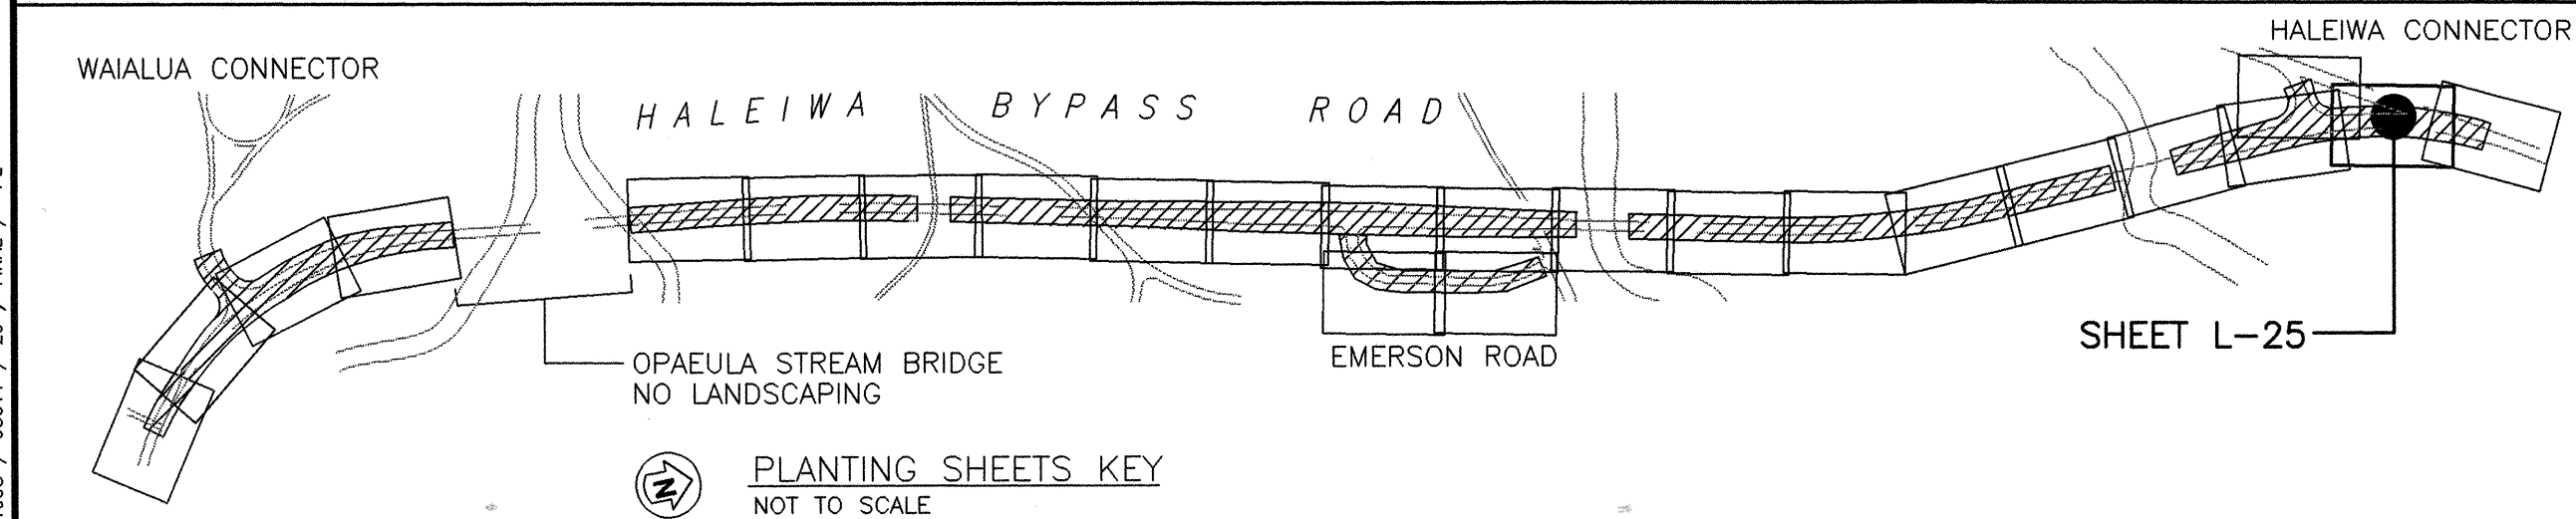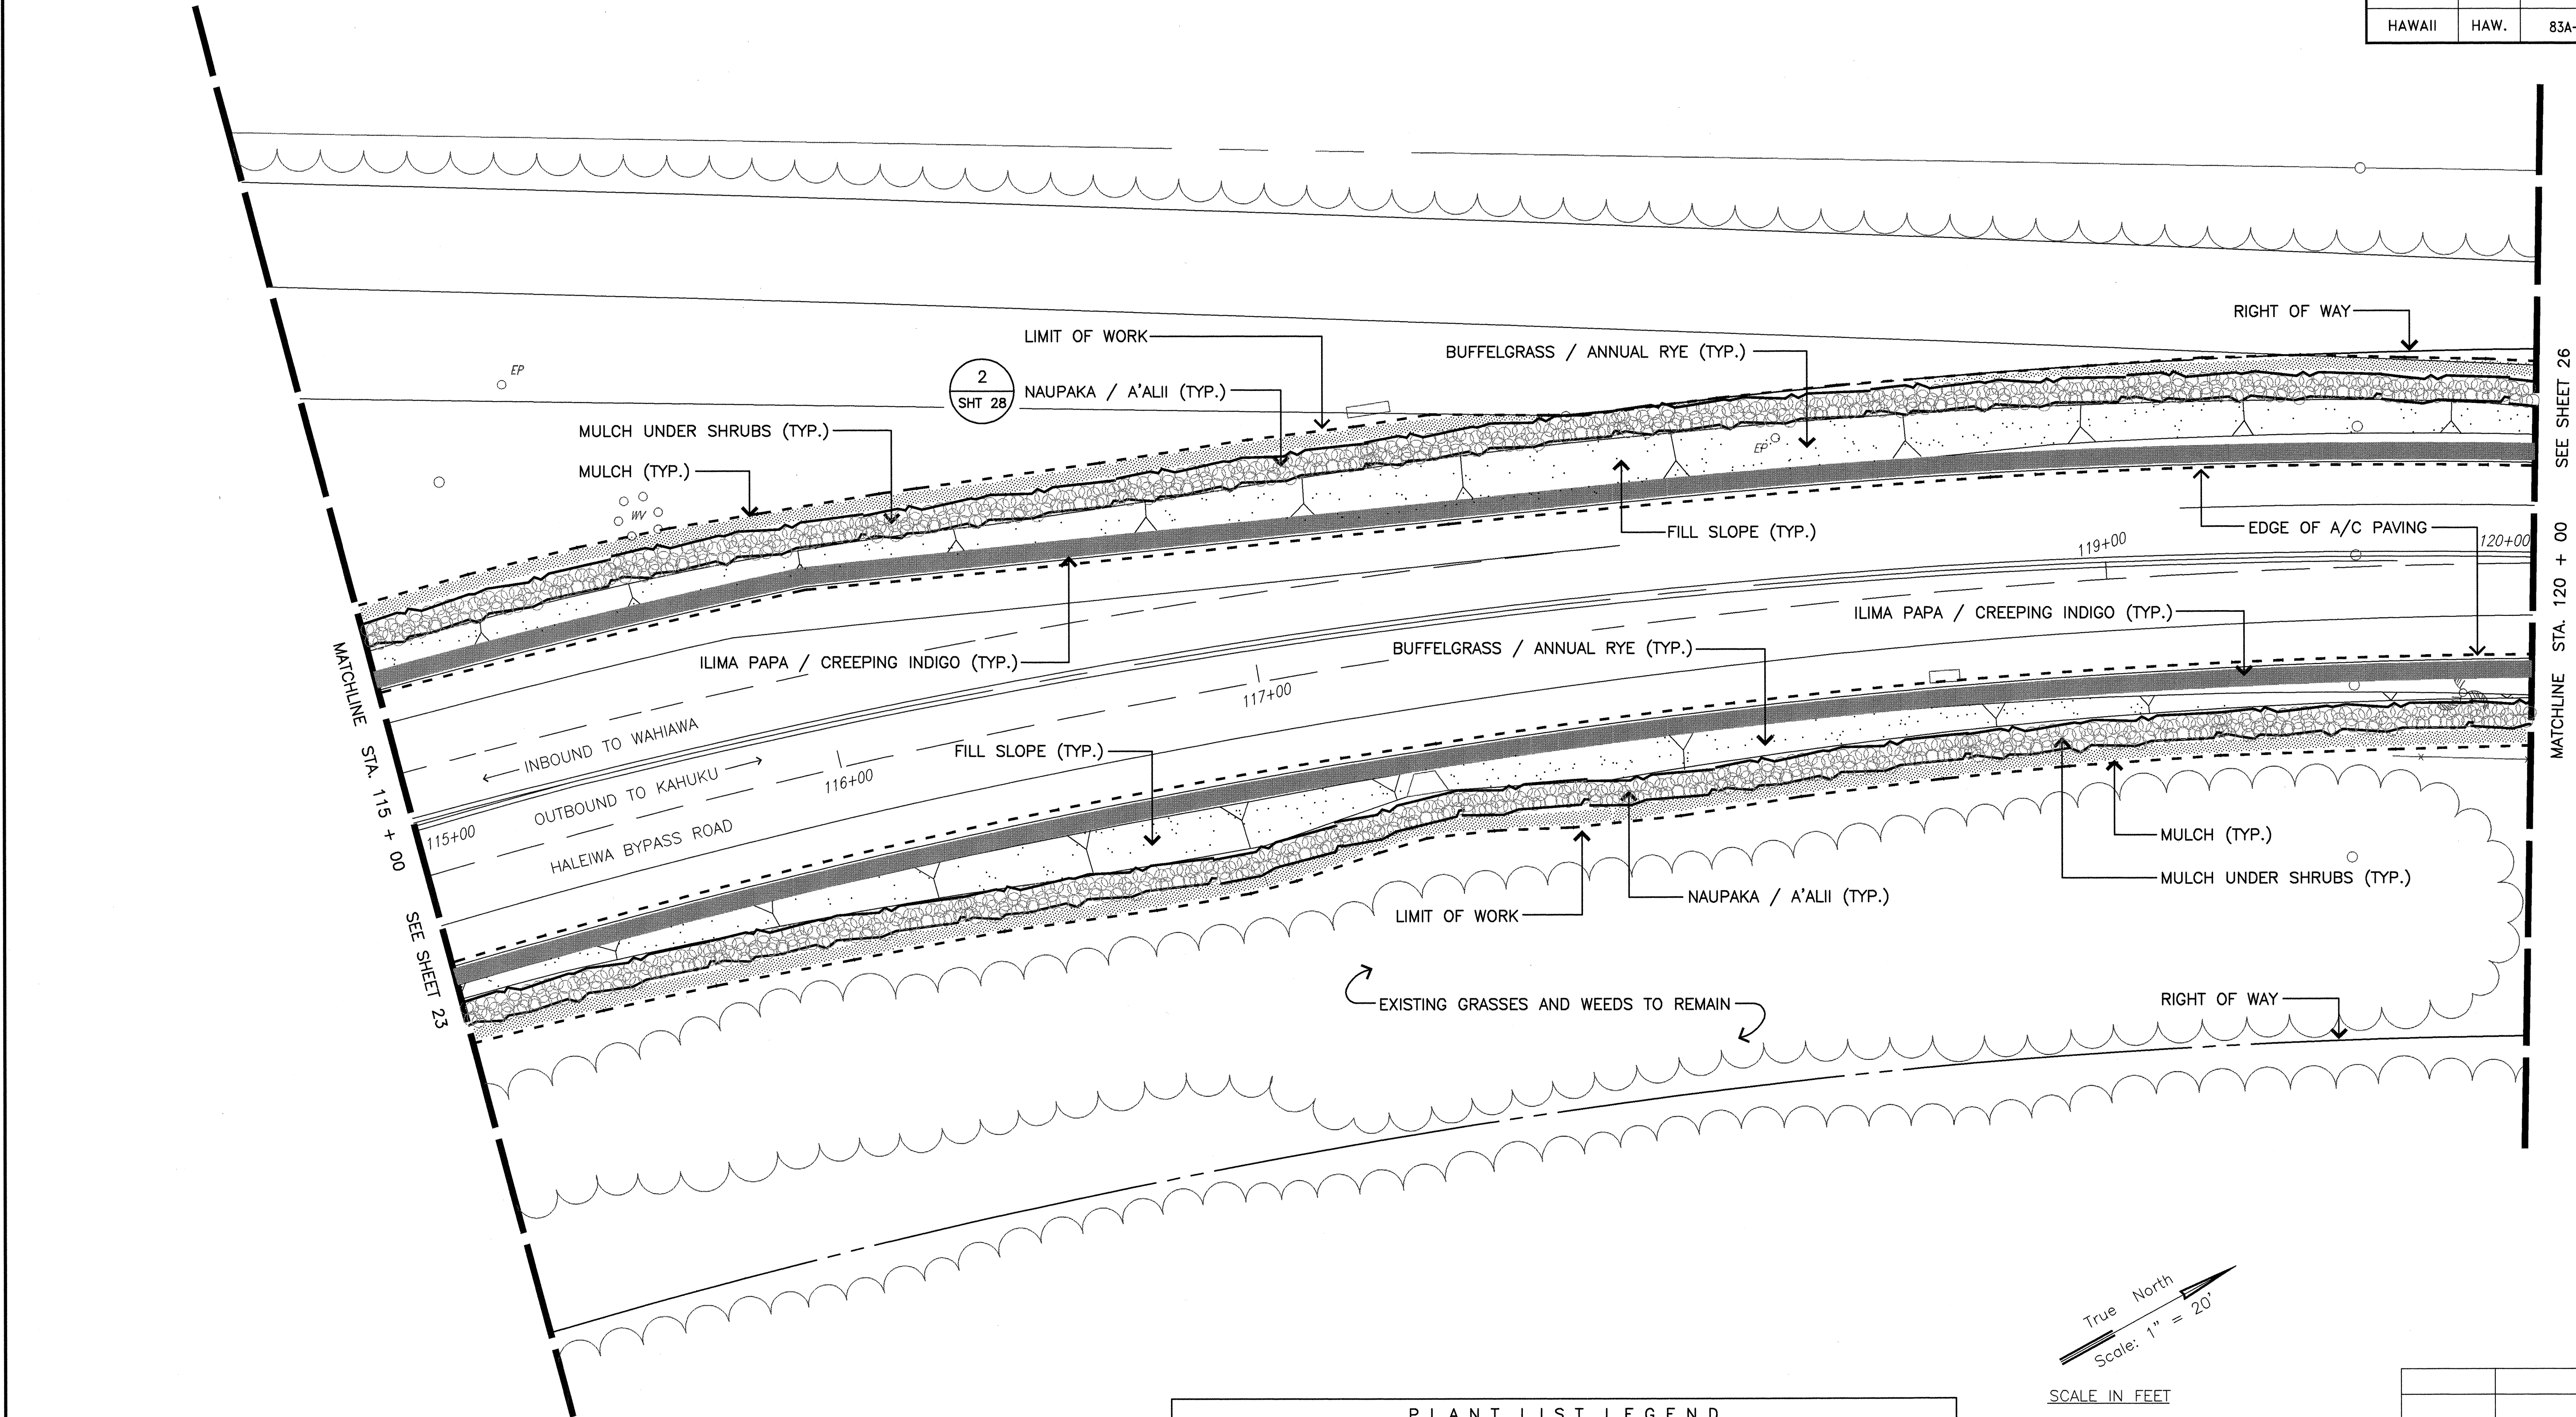

PLANT LIST LEGEND		
SYMBOL	COMMON NAME	BOTANICAL NAME
	SINGAPORE PLUMERIA	PLUMERIA OBTUSA
	NAUPAKA	SCAEVOLA SERICEA
	NAUPAKA / 'A'ALI'I	SCAEVOLA SERICEA / DODONAEA VISCOSA
	'ILIMA PAPA/CREEPING INDIGO	SIDA FALLAX / INDIGOFERA SPICATTA
	BUFFELGRASS/ANNUAL RYE ON FILL SLOPES.	CENCHRUS CILIARIS / LOLIUM MULTIFLORUM
	BUFFELGRASS/ANNUAL RYE W/ EROSION CONTROL BLANKET ON CUT SLOPES.	CENCHRUS CILIARIS / LOLIUM MULTIFLORUM
	MULCH	

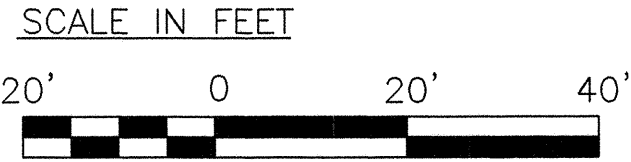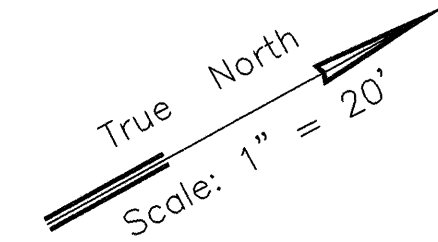


THIS WORK WAS PREPARED BY ME OR UNDER MY SUPERVISION.


REVISION	
DATE	
STATE OF HAWAII DEPARTMENT OF TRANSPORTATION HIGHWAYS DIVISION LANDSCAPE PLANTING PLAN KAMEHAMEHA HIGHWAY LANDSCAPING Helemano-Waialua Junction to Haleiwa Beach Park, Oahu PROJECT NO., 83A-01-98	
SCALE: 1"= 20'	DATE: MAY, 1998

MAY 1998 / 83011 / 25 / FINAL / PL

FED. ROAD DIST. NO.	STATE	PROJ. NO.	FISCAL YEAR	SHEET NO.	TOTAL SHEETS
HAWAII	HAW.	83A-01-98	1998	26	28

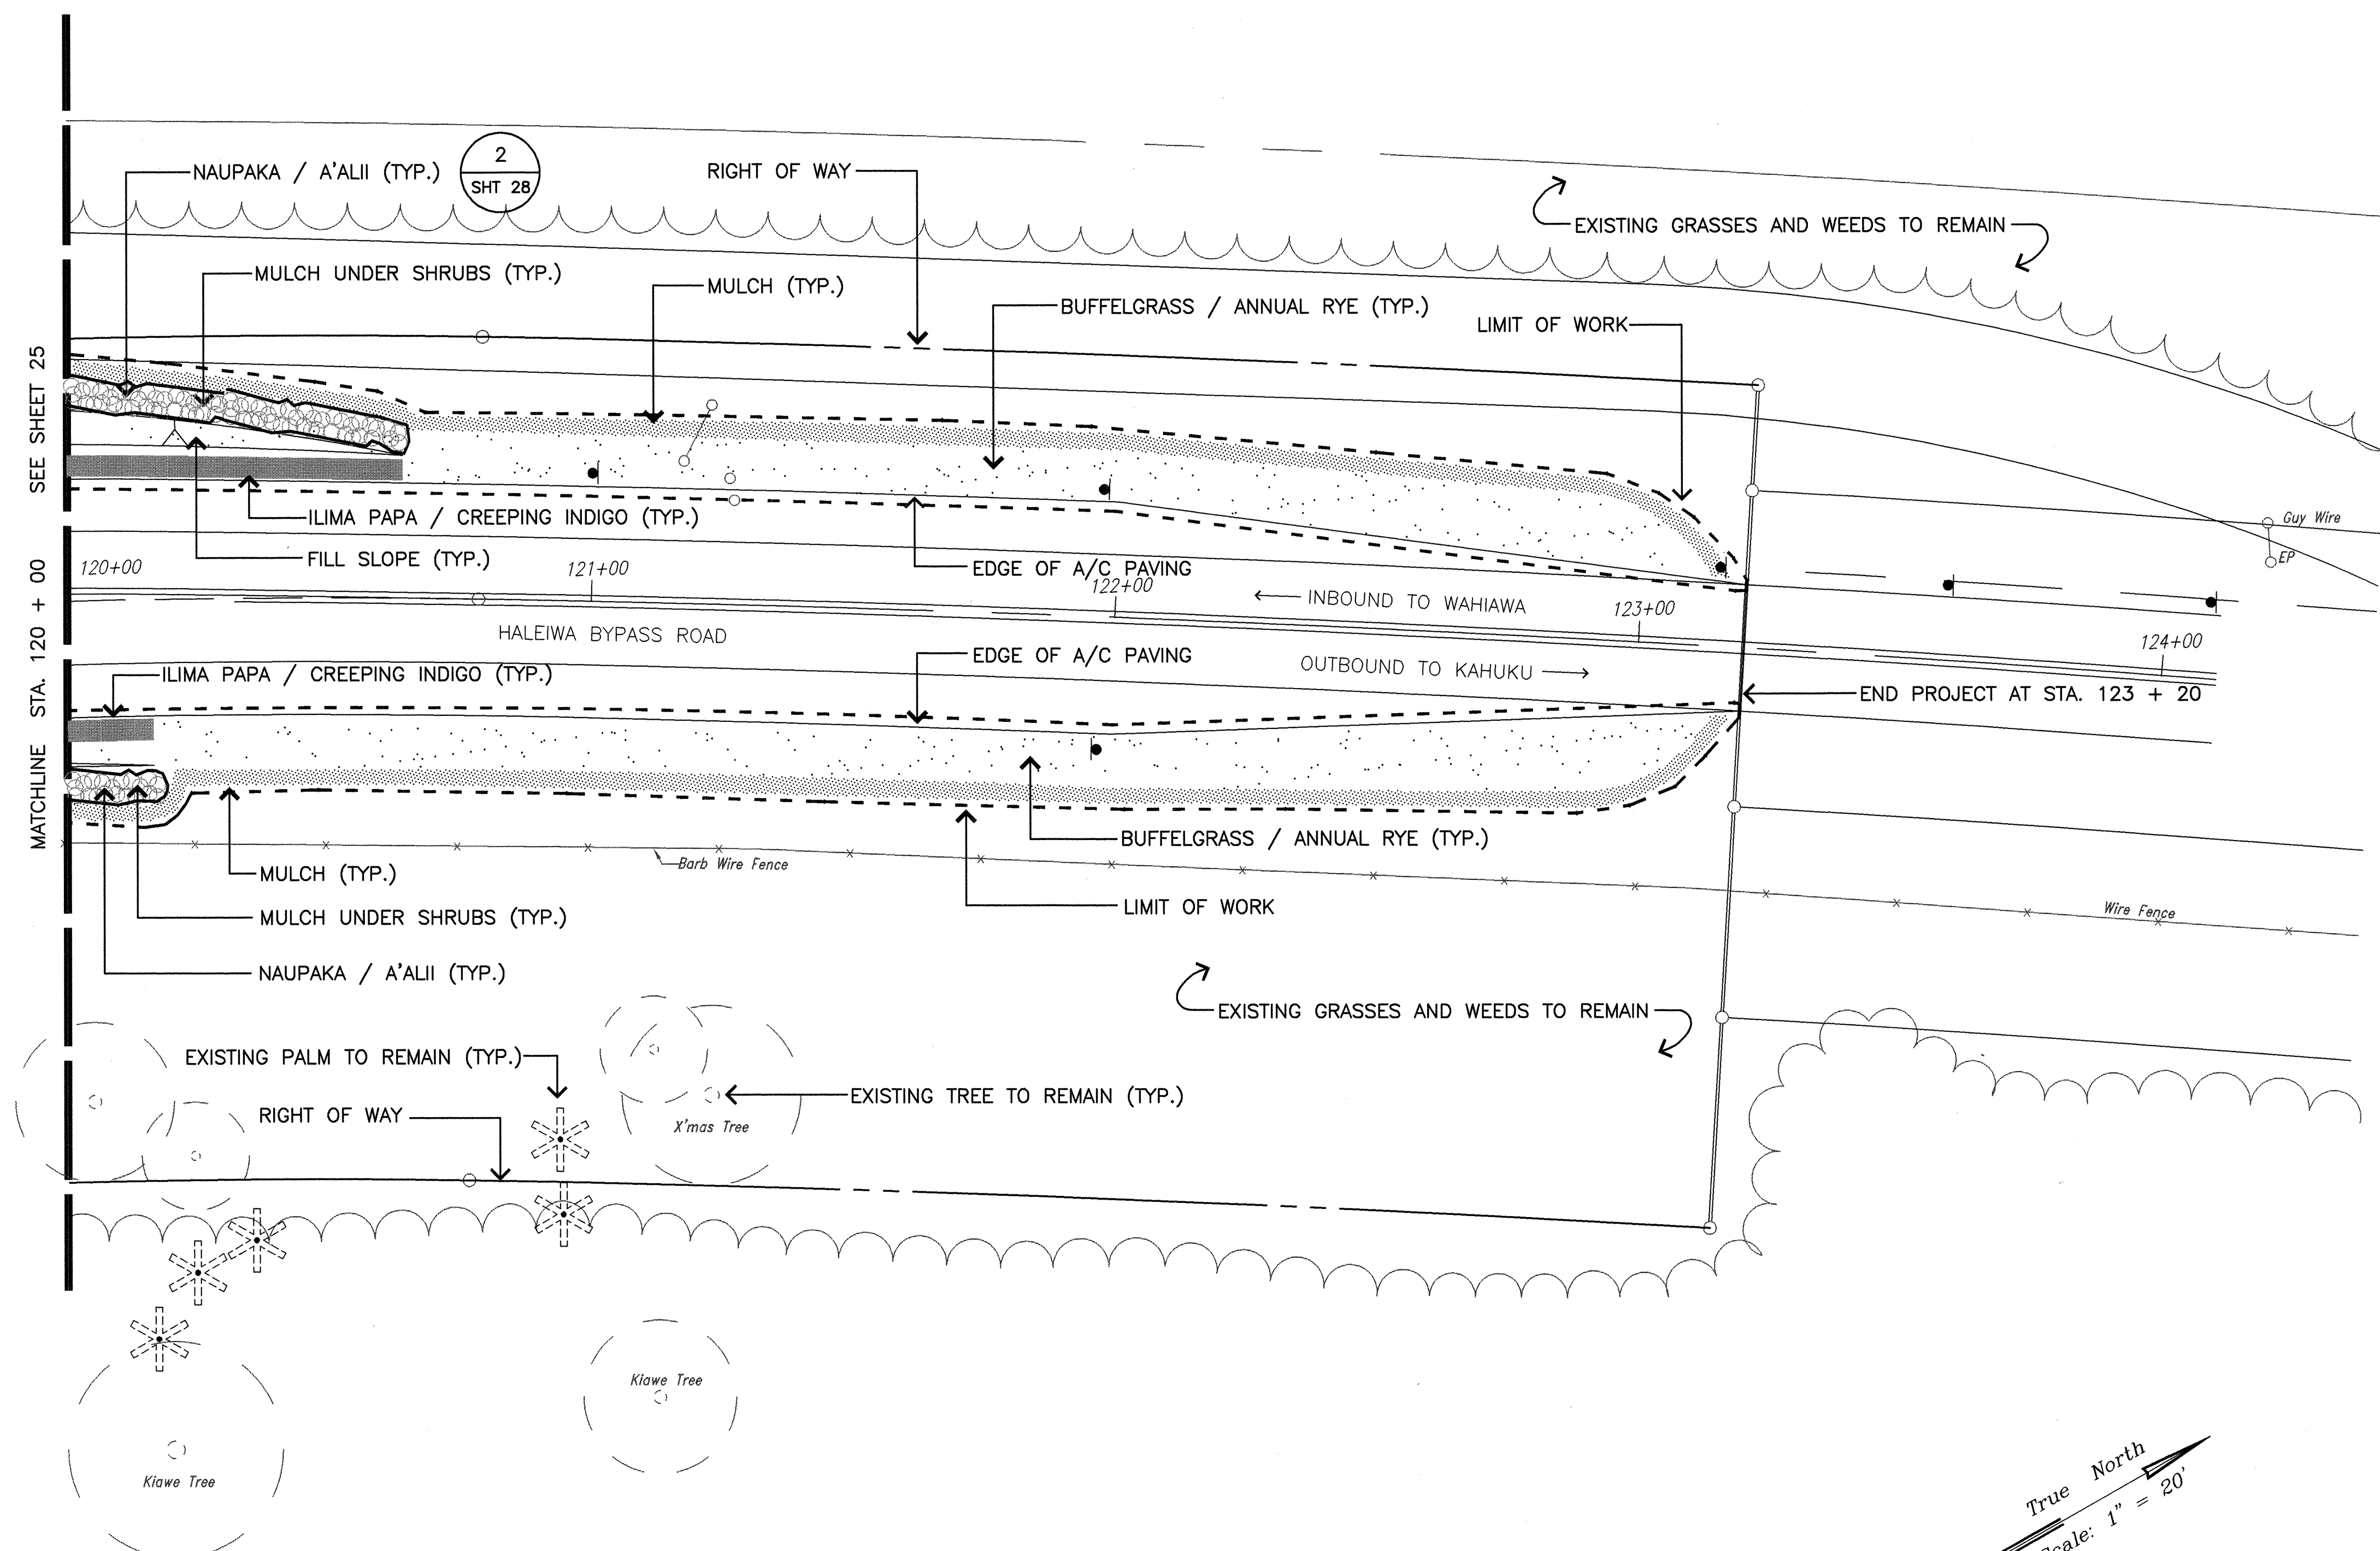


PLANT LIST LEGEND		
SYMBOL	COMMON NAME	BOTANICAL NAME
	SINGAPORE PLUMERIA	PLUMERIA OBTUSA
	NAUPAKA	SCAEVOLA SERICEA
	NAUPAKA / 'A'ALI'I	SCAEVOLA SERICEA / DODONAEA VISCOSA
	'ILIMA PAPA/CREEPING INDIGO	SIDA FALLAX / INDIGOFERA SPICATTA
	BUFFELGRASS/ANNUAL RYE ON FILL SLOPES.	CENCHRUS CILIARIS / LOLIUM MULTIFLORUM
	BUFFELGRASS/ANNUAL RYE W/ EROSION CONTROL BLANKET ON CUT SLOPES.	CENCHRUS CILIARIS / LOLIUM MULTIFLORUM
	MULCH	

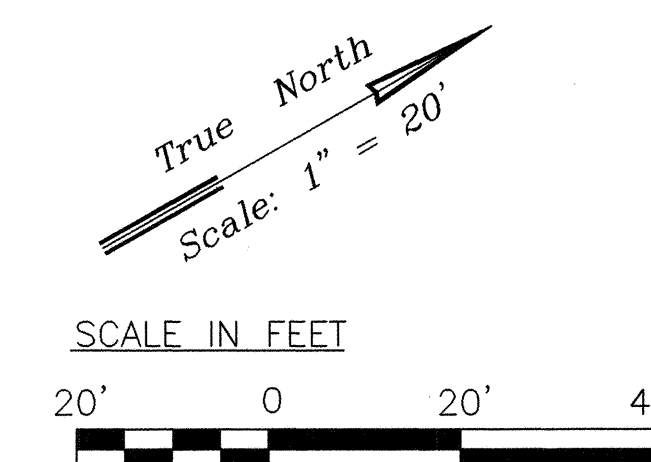

THIS WORK WAS PREPARED BY ME
OR UNDER MY SUPERVISION.

[Signature]

DATE	REVISION
STATE OF HAWAII DEPARTMENT OF TRANSPORTATION HIGHWAYS DIVISION LANDSCAPE PLANTING PLAN KAMEHAMEHA HIGHWAY LANDSCAPING Helemano-Waialua Junction to Haleiwa Beach Park, Oahu PROJECT NO. 83A-01-98	
SCALE: 1" = 20'	DATE: MAY, 1998

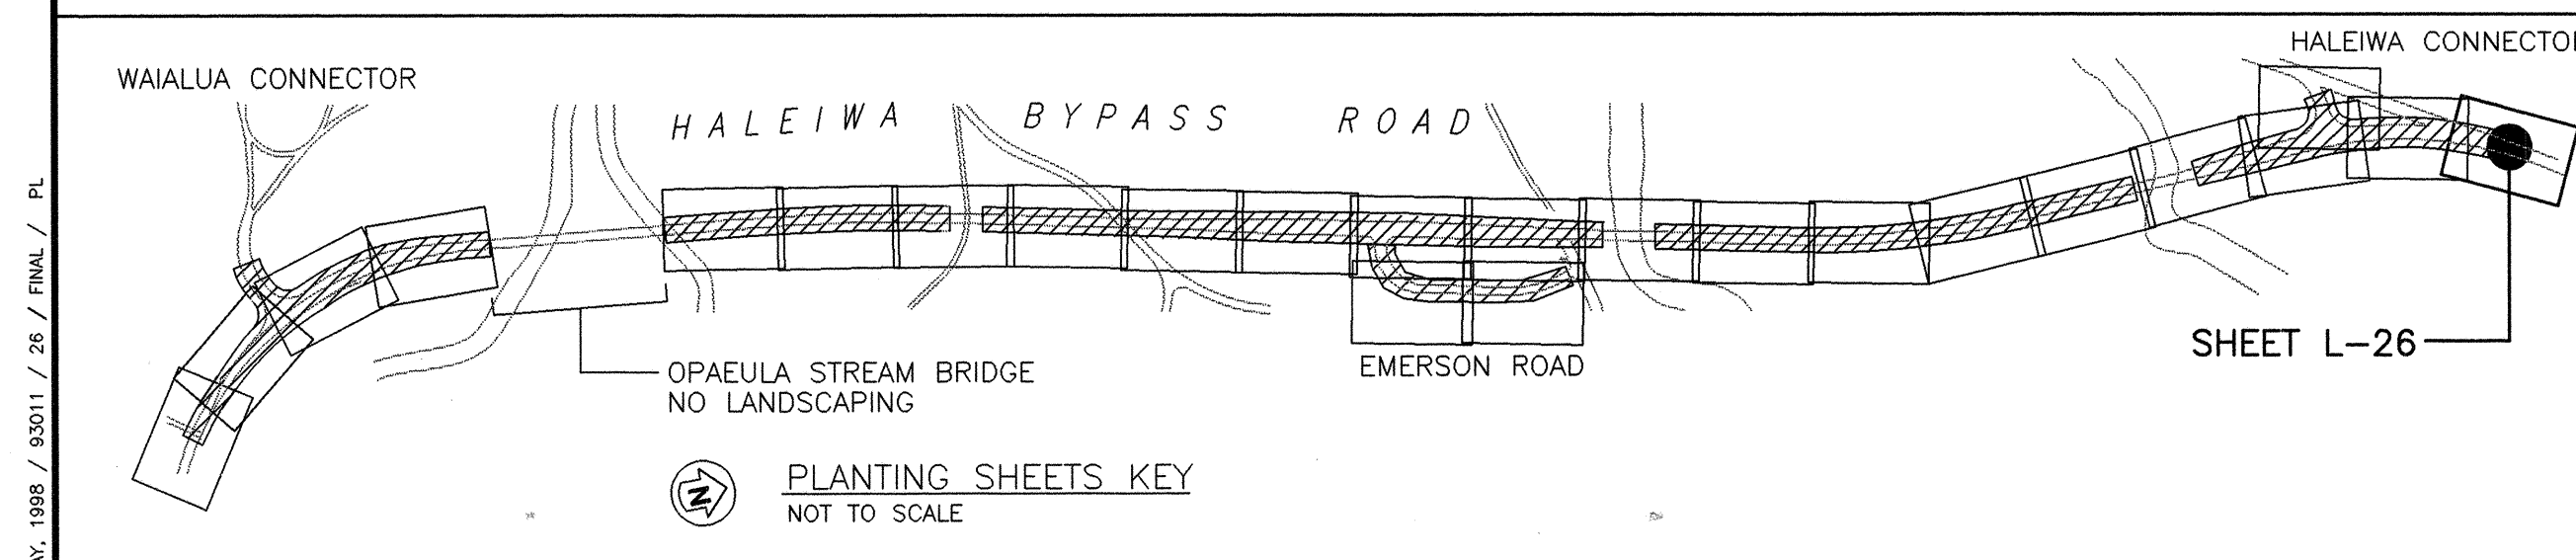

MAY, 1998 / 03011 / 26 / FINAL / PL