

ORIGINAL PLAN	DATE	SURVEY PLOTTED BY	XXX	XXX	XXX
		DRAWN BY	XXX	XXX	XXX
		TRACED BY	XXX	XXX	XXX
		QUANTITIES BY	XXX	XXX	XXX
		CHECKED BY	XXX	XXX	XXX
NOTE BOOK					
No.	01				

INDEX TO DRAWINGS			
SHEET	DESCRIPTION	SHEET	DESCRIPTION
Q1	Index and General Notes	Q32	8'X10' Twin-Cell Culvert at Sta. 1243+08± and Sta. 1216+09± - Metal Guardrail Upgrade on Slab Curb Build-up Details
Q2	Symbols and Abbreviations	Q33	8'X5' Twin-Cell Culvert at Sta. 1297+65± and 10'X8' Twin-Cell Culvert at Sta. 1243+08 - Metal Guardrail Upgrade
Q3	Makaha Bridge No. 3B - Existing Plan and Elevation	Q34	Makaha Bridge Nos. 3B, 4, 5 and 5A - Metal Guardrail Type 3 Thrie Beam: Transition and Appurtenances Details
Q4	Makaha Bridge No. 3B - Demolition at Existing Endpost Nos. 1, 2, 3 & 4: Plan, Elevation, Section and Detail	GENERAL NOTES DESIGN SPECIFICATIONS: CONSTRUCTION SPECIFICATIONS: MATERIALS: REINFORCING STEEL: STRUCTURAL STEEL:	
Q5	Makaha Bridge No. 3B - Modified Endpost Nos. 1, 2, 3 & 4 Connections: Plan and Elevation		
Q6	Makaha Bridge No. 4 - Existing Plan and Elevation		
Q7	Makaha Bridge No. 4 - Demolition at Existing Endpost Nos. 1, 2 & 3: Plan, Elevation and Sections		
Q8	Makaha Bridge No. 4 - Modified Endpost Nos. 1, 2 & 3 Upgrade Connections: Plan and Elevation		
Q9	Makaha Bridge No. 4 - Demolition at Existing Endpost No. 4 and Retaining Wall No. 1: Plan and Elevation		
Q10	Makaha Bridge No. 4 - Demoliton at Existing Endpost No. 4: Sections		
Q11	Makaha Bridge No. 4 - Demolition at Existing Retaining Wall No. 1: Section and Details		
Q12	Makaha Bridge No. 4 - Modified Endpost No. 4 Upgrade Connection: Plan and Elevation		
Q13	Makaha Bridge No. 4 - Modified Endpost No. 4 Connection: Reinforcement Plan, Elevation and Sections		
Q14	Makaha Bridge No. 4 - Modified Endpost No. 4 Upgrade Connection: Sections		
Q15	Makaha Bridge No. 4 - Modified Endpost No. 4 Upgrade Connection: Reinforcement Sections		
Q16	Makaha Bridge No. 5 - Existing Plan and Elevation		
Q17	Makaha Bridge No. 5 - Demolition at Exisiting Endpost Nos. 1, 2, 3 & 4: Plan, Elevation and Section		
Q18	Makaha Bridge No. 5 - Modified Endpost Nos. 1, 2, 3 & 4 Upgrade Connections: Plan and Elevation		
Q19	Makaha Bridge No. 5A - Existing Plan and Elevation		
Q20	Makaha Bridge No. 5A - Demolition at Existing Endpost Nos. 1, 2, 3 & 4: Plan, Elevation and Sections		
Q21	Makaha Bridge No. 5A - Modified Endpost Nos. 1, 2, 3 & 4 Upgrade Connections: Plan and Elevation		
Q22	Makaha Bridge Nos. 3B, 4, 5 and 5A - Typical Modified Endpost Upgrade: Reinforcement Plan and Elevation		
Q23	Makaha Bridge Nos. 3B, 4, 5 and 5A - Typical Modified Endpost Upgrade: Sections		
Q24	Makaha Bridge Nos. 3B, 4, 5 and 5A - Typical Modified Endpost Upgrade: Sections and Partial Plan		
Q25	Makaha Bridge Nos. 3B and 4 - Metal Railing Layout: Plans and Elevations		
Q26	Makaha Bridge Nos. 5 and 5A - Metal Railing Layout: Plans, Elevations and Existing Open Joint Detail		
Q27	Makaha Bridge Nos. 3B, 4, 5 and 5A - Typical Metal Railing at Endpost: Plan and Elevation		
Q28	Makaha Bridge Nos. 3B, 4, 5 and 5A - Typical Metal Railing Details: Sections and Metal Rail Connection Detail		
Q29	8'X5' Twin-Cell Culvert at Sta. 1297+65± - Layout Plan		
Q30	Triple Cell Culvert at Sta. 1227+41± - Layout Plan and Culvert Headwall Build-up Def.		
Q31	8'X10' Twin-Cell Culverts at Sta. 1243+08± and Sta. 1216+09± - Plans and Replacement Offset Block Details		

FED. ROAD DIST. NO.	STATE	FED. AID PROJ. NO.	FISCAL YEAR	SHEET NO.	TOTAL SHEETS
HAWAII	HAW.	STP-093-110261	2016	49	110

- STRUCTURAL STEEL (CONTINUED):
5. HSS Shapes (Round and Rectangular) shall conform to ASTM A500/A500M-10b Grade B.

6. Bolts (Hex or Heavy Hex Bolts) shall conform to ASTM A307-10 unless otherwise specified and hot dip galvanized in accordance to ASTM F2329.

7. High Strength Bolts (Heavy Hex Structural Bolts) shall conform to ASTM A325/A325M-09 Type 1 unless otherwise specified and hot dip galvanized in accordance to ASTM F2329.

8. Nuts for ASTM A307 (Hex) bolts shall conform to ASTM A563-07a Hex Grade A and hot dip glavanized in accordance to ASTM F2329.

9. Nuts for ASTM A307 (Heavy Hex) bolts shall conform to ASTM A563-07a Heavy Hex Grade A and hot dip galvanized in accordance to ASTM F2329.

10. Nuts for ASTM A325 bolts shall conform to ASTM A563-07a Grade DH and hot dip galvanized in accordance to ASTM F2329.

11. Washers for bolts shall conform to ASTM F436-II Type 1 and hot dip galvanized accordance to ASTM F2329.

12. Threaded rods shall conform to ASTM A449-10 Type 1 and hot dip galvanized in accordance to ASTM F2329. Nuts for anchor rods shall conform to ASTM F1554-07a Section 6.6.1

- MISCELLANEOUS MATERIALS:
1. Preformed Expansion Joint Filler for concrete (bituminous type) shall conform to AASHTO M 33-99 (2012). ASTM D 994-98 (2010)

- CONSTRUCTION REQUIREMENTS:
1. All work on bridges shall be done from the top of the bridge. No work shall be done in the stream, and no equipment shall be allowed in the stream. All scaffoldings and frameworks shall be supported from the top of the bridge.


2. Appropriate BMPs shall be installed to catch debris/concrete from falling into stream or ocean.

3. Roughen existing concrete surface to 1/4" amplitude when new concrete is to be placed on/adjacent to existing concrete. Sawcut existing concrete 1/2" where possible.

STATE OF HAWAII DEPARTMENT OF TRANSPORTATION HIGHWAYS DIVISION
INDEX AND GENERAL NOTES FARRINGTON HIGHWAY RESURFACING Vicinity of Kili Drive to Satellite Tracking Station Road Federal Aid Project No. STP-093-110261
Scale: As Noted Date: Apr, 2016
SHEET No. Q1 OF 34 SHEETS

FED. ROAD DIST. NO.	STATE	FED. AID PROJ. NO.	FISCAL YEAR	SHEET NO.	TOTAL SHEETS
HAWAII	HAW.	STP-093-1(026)	2016	50	110

SYMBOLS AND ABBREVIATIONS

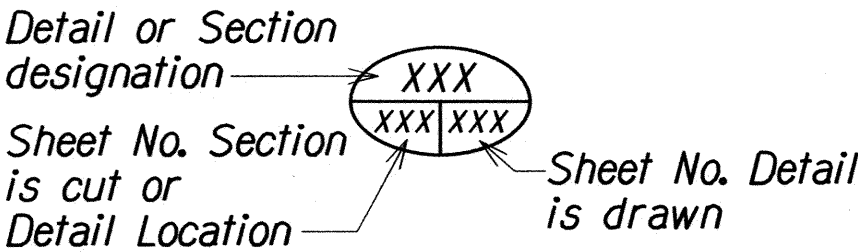

- (X) - Bearing Abutment Seat Line
- (X) - Bearing Pier Seat Line
- ∅ - Diameter
- ⌘ - And
- w4 - 4" Waterline

AB	Anchor Bolt	LBS., lb., lbs.	Pound, Pounds
Abut.	Abutment	Lc	Length of Curve
AASHTO	American Association of State and Highway Transportation Officials	Lg.	Long
ASTM	American Society for Testing and Materials	Max.	Maximum
AWS	American Welding Society	Met.	Metal
az.	Azimuth	Min.	Minimum
		Mod.	Modified
Ⓔ	Baseline	No., #	Number
B.F., b.f.	Back Face	N.T.S.	Not To Scale
Bm.	Beam		
B, Bot., Bott.	Bottom		
Brg., Brgs.	Bearing, Bearings	o.c.	On Center
Ⓒ	Center Line	p.c.	Point of Curve
Cl., Clr.	Clear	PL	Plate
Conc.	Concrete	Pvmt.	Pavement
Const.	Construction		
Contr.	Contraction	R	Radius
Cont.	Continuous	Rdwy	Roadway
		Ref.	Reference
Det.	Detail		
Dia., ∅	Diameter	Sect.	Section
Dwg., Dwgs.	Drawing, Drawings	Sht.	Sheet
		Spcg.	Spacing
EA, Ea., ea.	Each	Spcs.	Spaces
E.F., e.f.	Each Face	sq.	Square
E.P.	Edge of Pavement	Sta.	Station
Eq.	Equal	Std.	Standard
Exist., exist'g	Existing	Stirr.	Stirrup
		Symm.	Symmetrical
F.F., f.f.	Front Face		
Fin.	Finish	T#B	Top & Bottom
Fin. Gr.	Finish Grade	Typ.	Typical
Ftg.	Footing		
		Vert.	Vertical
Gr.	Grade		
		w/	With
Horiz.	Horizontal	w*	Water Line * inches
H.S.	High Strength		diameter
HSS	High Strength Steel	W.W.	Wingwall
Hwy.	Highway		
Jt.	Joint		

ORIGINAL PLAN	DATE
DRAWN BY	XXX/1991
DESIGNED BY	XXX/1991
QUANTITIES BY	XXX/1991
CHECKED BY	XXX/1991


STATE OF HAWAII
DEPARTMENT OF TRANSPORTATION
HIGHWAYS DIVISION

SYMBOLS AND ABBREVIATIONS
FARRINGTON HIGHWAY RESURFACING
Vicinity of Kili Drive to Satellite Tracking Station Road
Federal Aid Project No. STP-093-1(026)


Scale: As Noted Date: Apr., 2016

SHEET No. Q2 OF 34 SHEETS

FED. ROAD DIST. NO.	STATE	FED. AID PROJ. NO.	FISCAL YEAR	SHEET NO.	TOTAL SHEETS
HAWAII	HAW.	STP-093-11026	2016	51	110

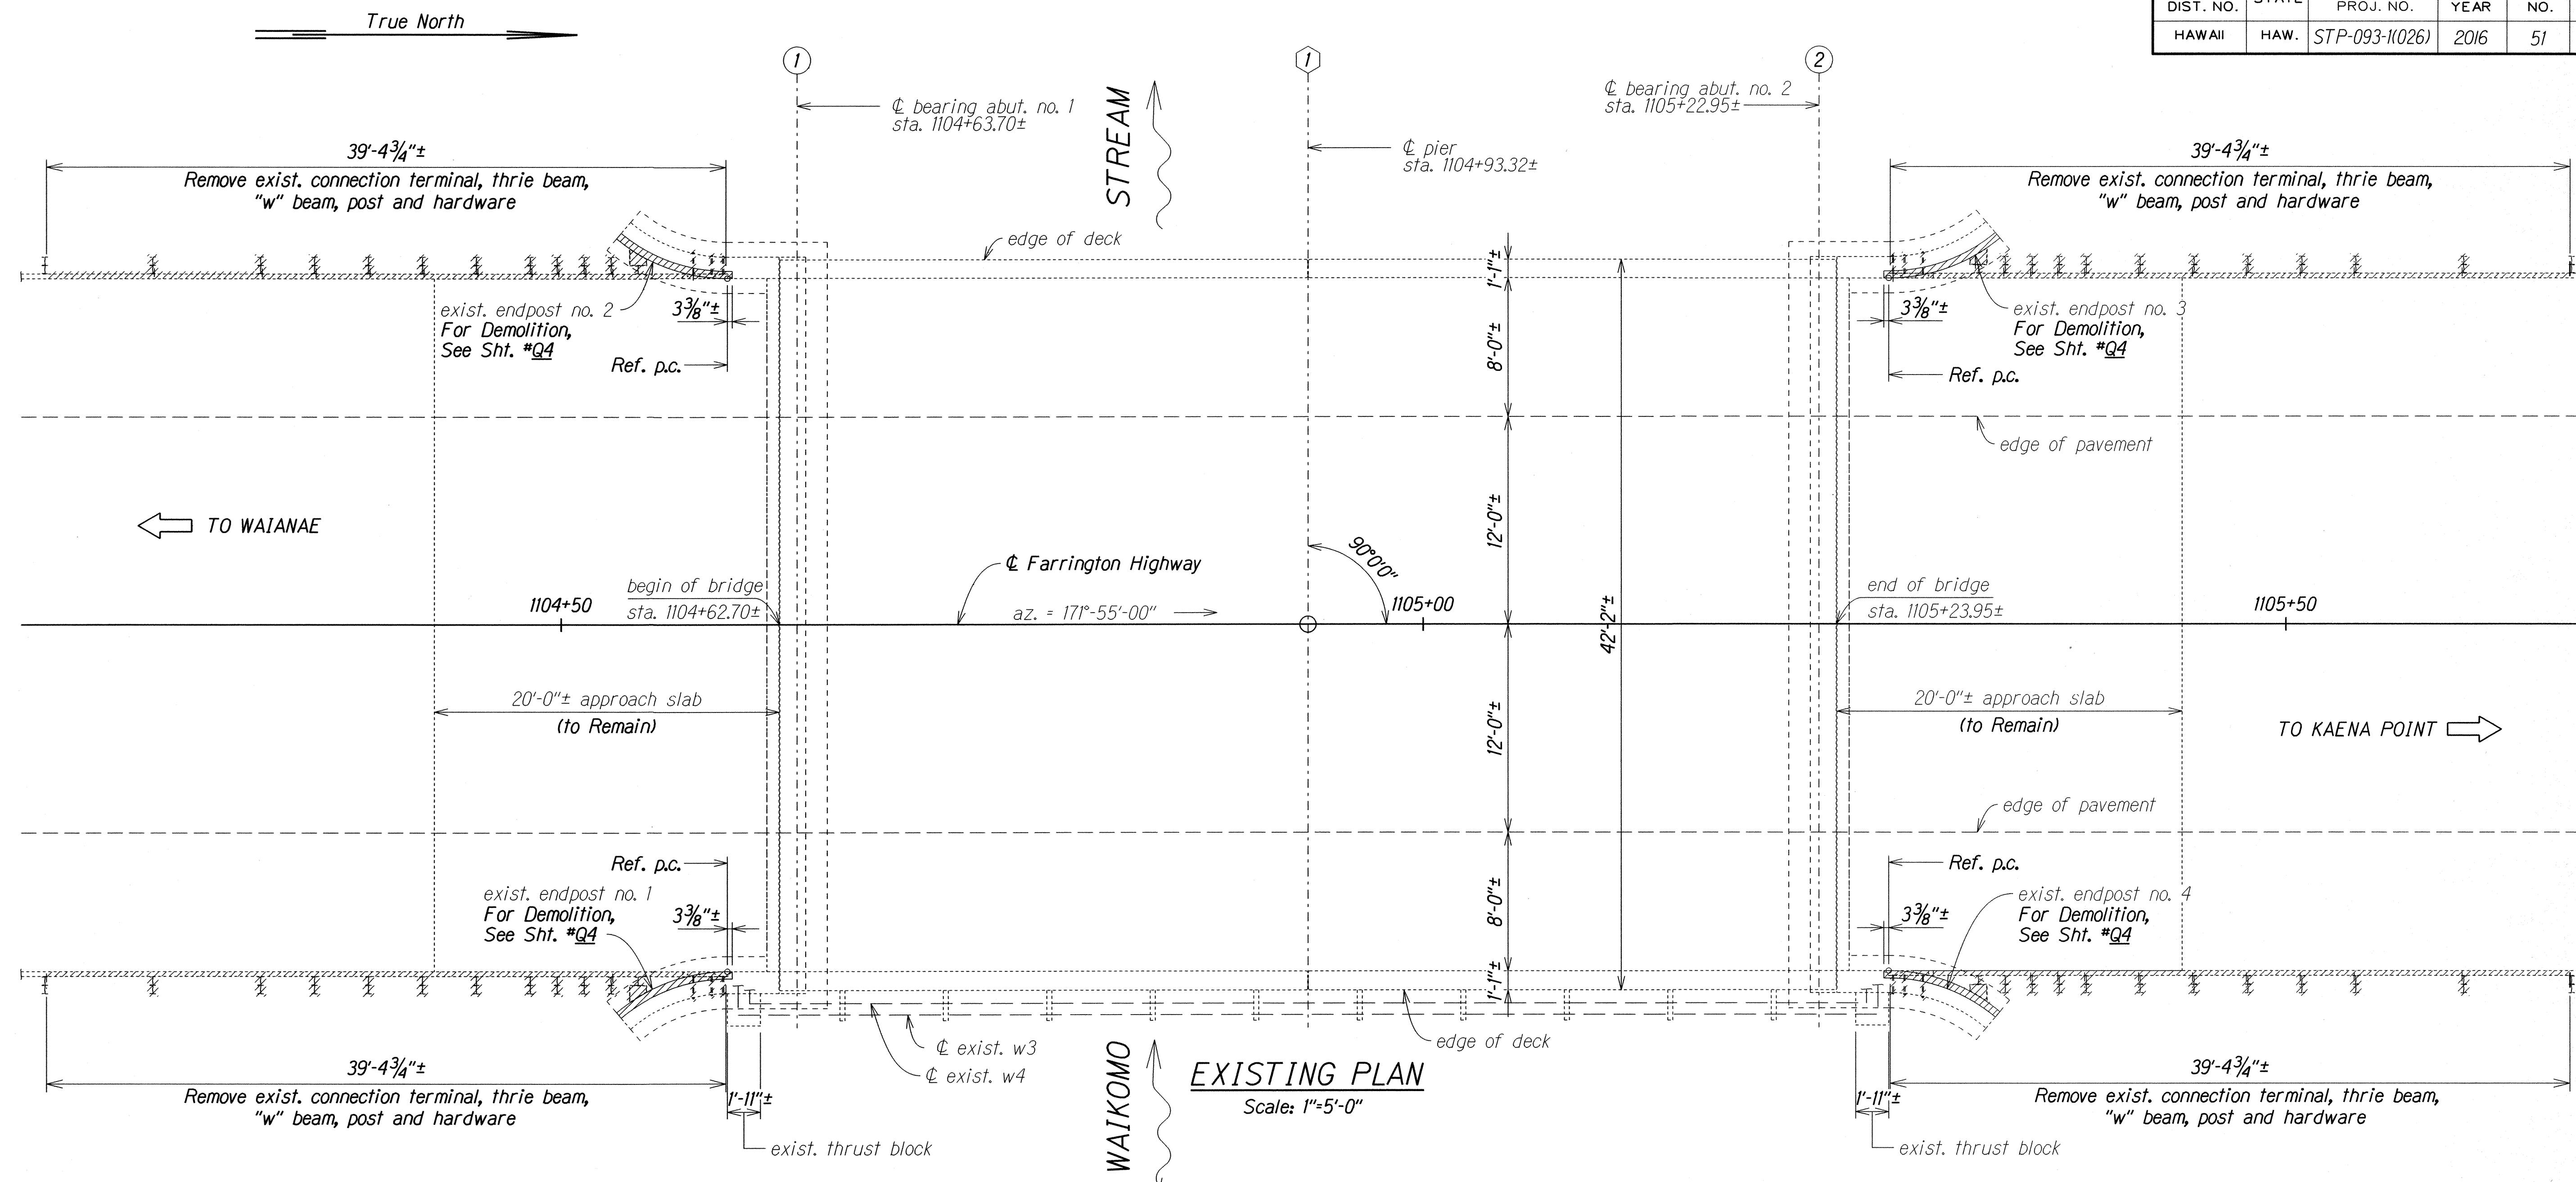


LEGEND

 

Hatched Area Indicates Limits of Removal

NOTE:

- Pay items for Makaha Bridge No. 3B:
 - All guardrail demolition shall be incidental to pay item Section 606.7000.
 - All demolition other than guardrail shall be incidental to item Section 606.5100.

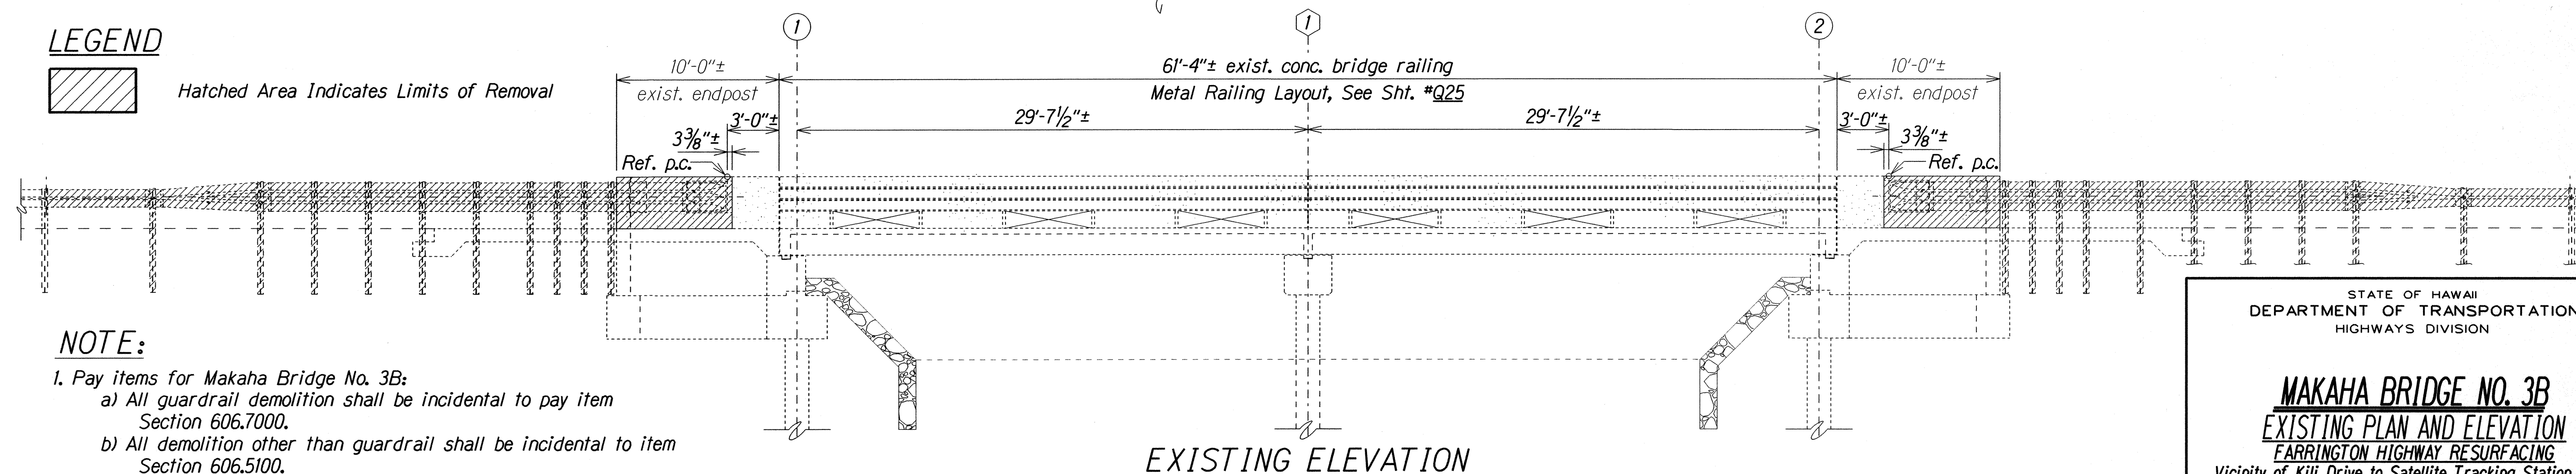

MAKAHA BRIDGE NO. 3B


STATE OF HAWAII
DEPARTMENT OF TRANSPORTATION
HIGHWAYS DIVISION

MAKAHA BRIDGE NO. 3B
EXISTING PLAN AND ELEVATION
FARRINGTON HIGHWAY RESURFACING
Vicinity of Kili Drive to Satellite Tracking Station Road
Federal Aid Project No. STP-093-11026



Scale: As Noted Date: Apr. 2016

SHEET No. Q3 OF 34 SHEETS

FED. ROAD DIST. NO.	STATE	FED. AID PROJ. NO.	FISCAL YEAR	SHEET NO.	TOTAL SHEETS
HAWAII	HAW.	STP-093-1(026)	2016	52	110

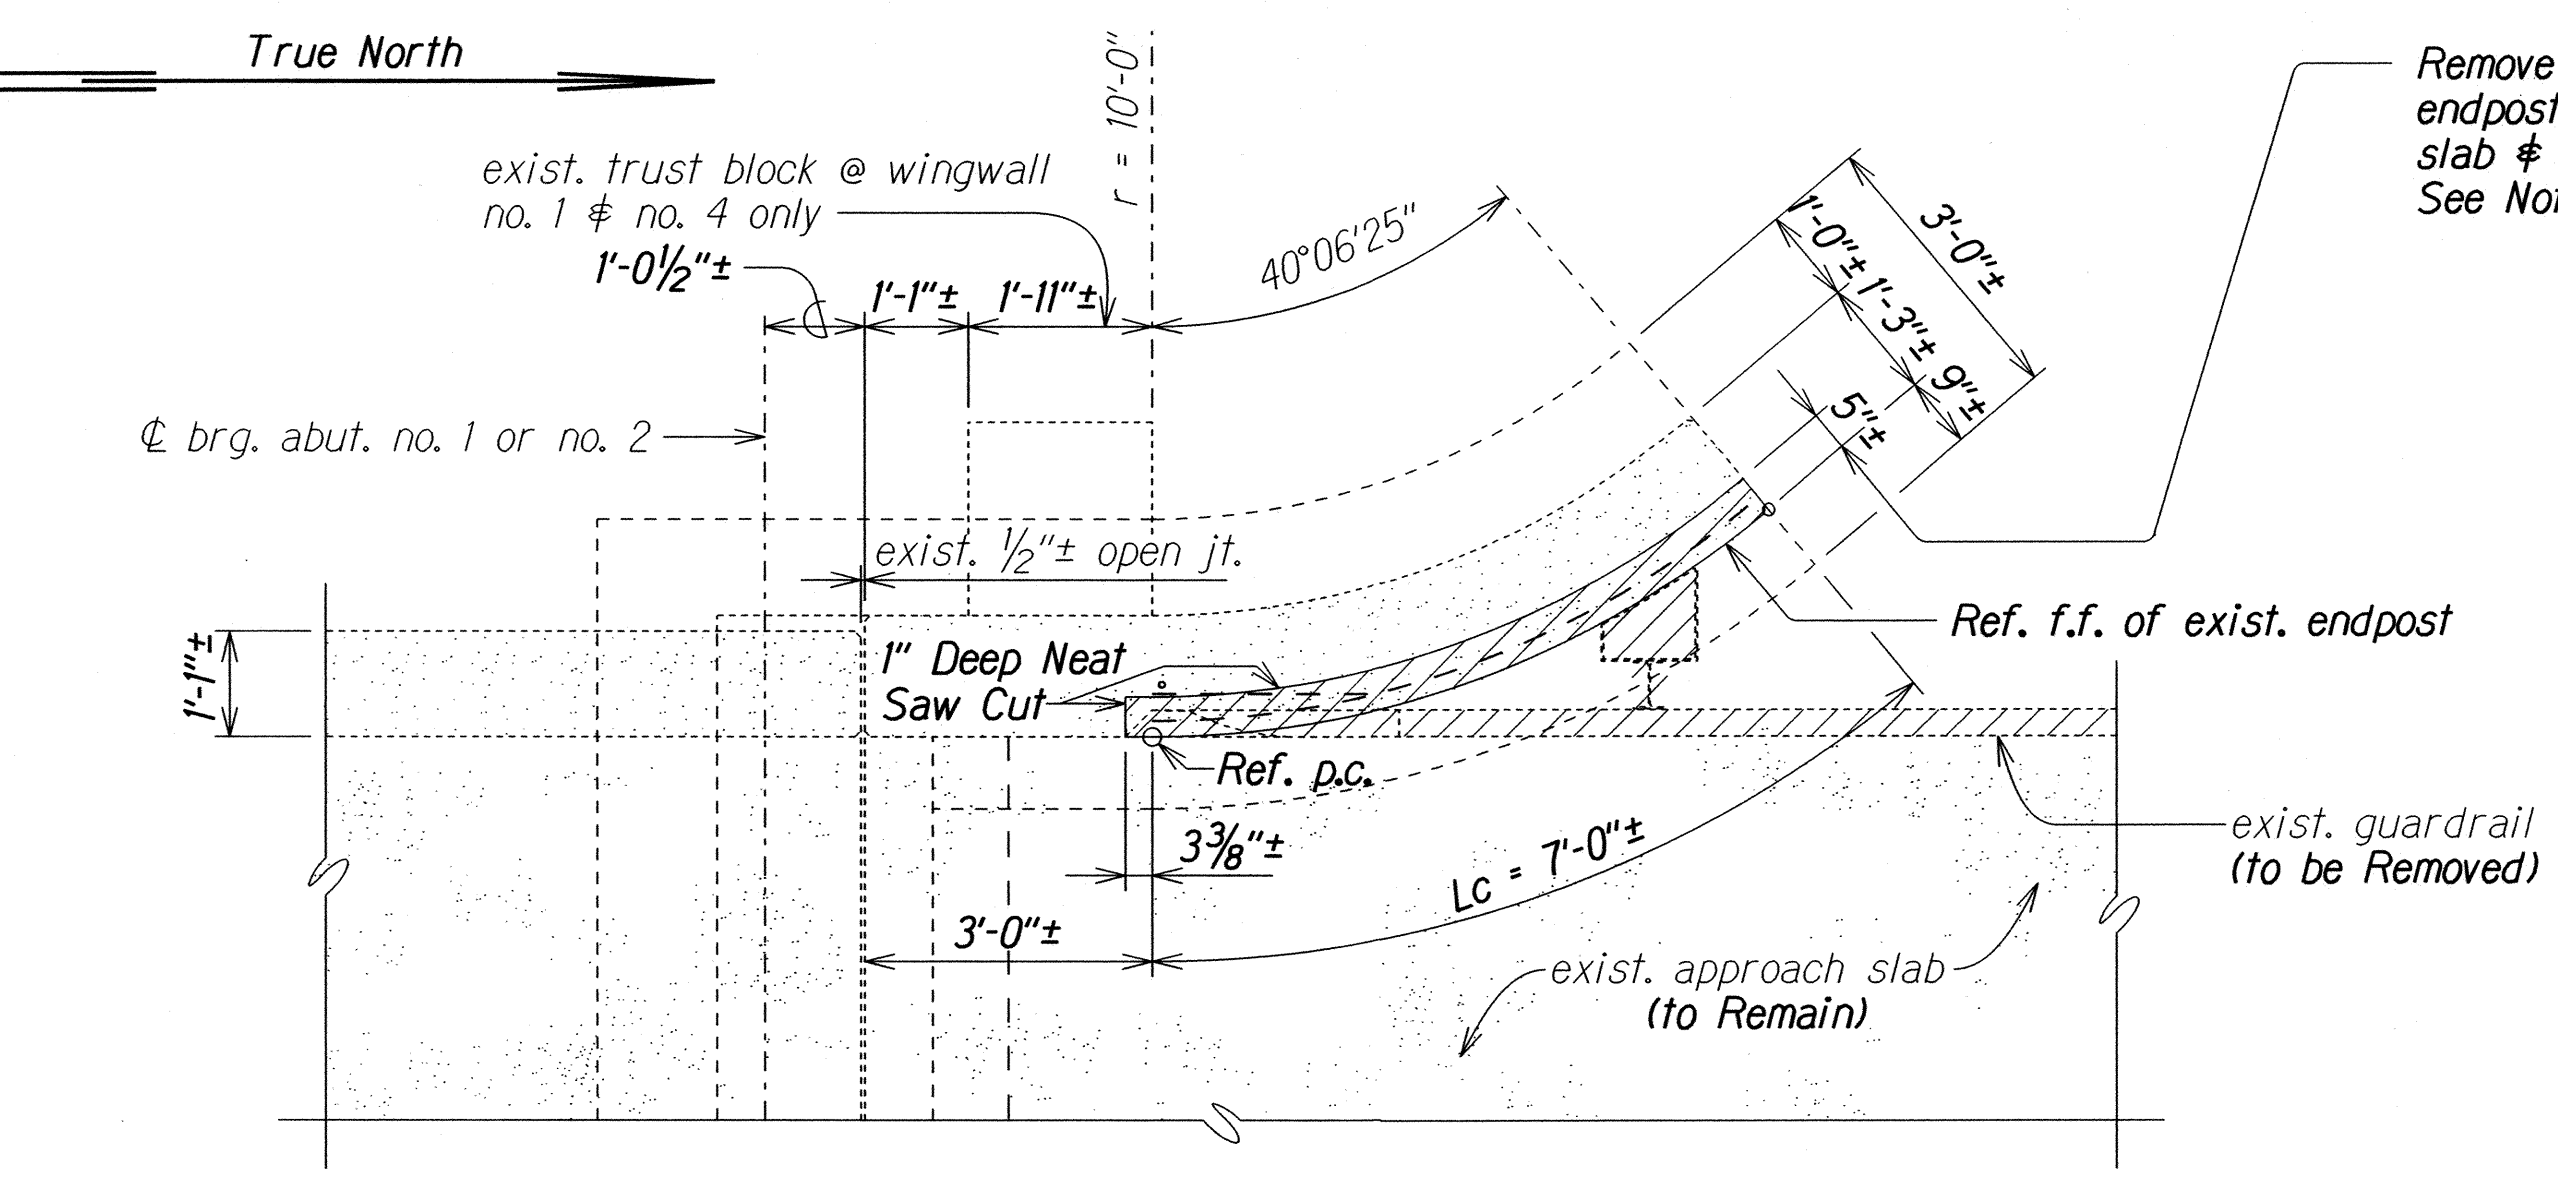


PLAN
Scale: 1/2"=1'-0"

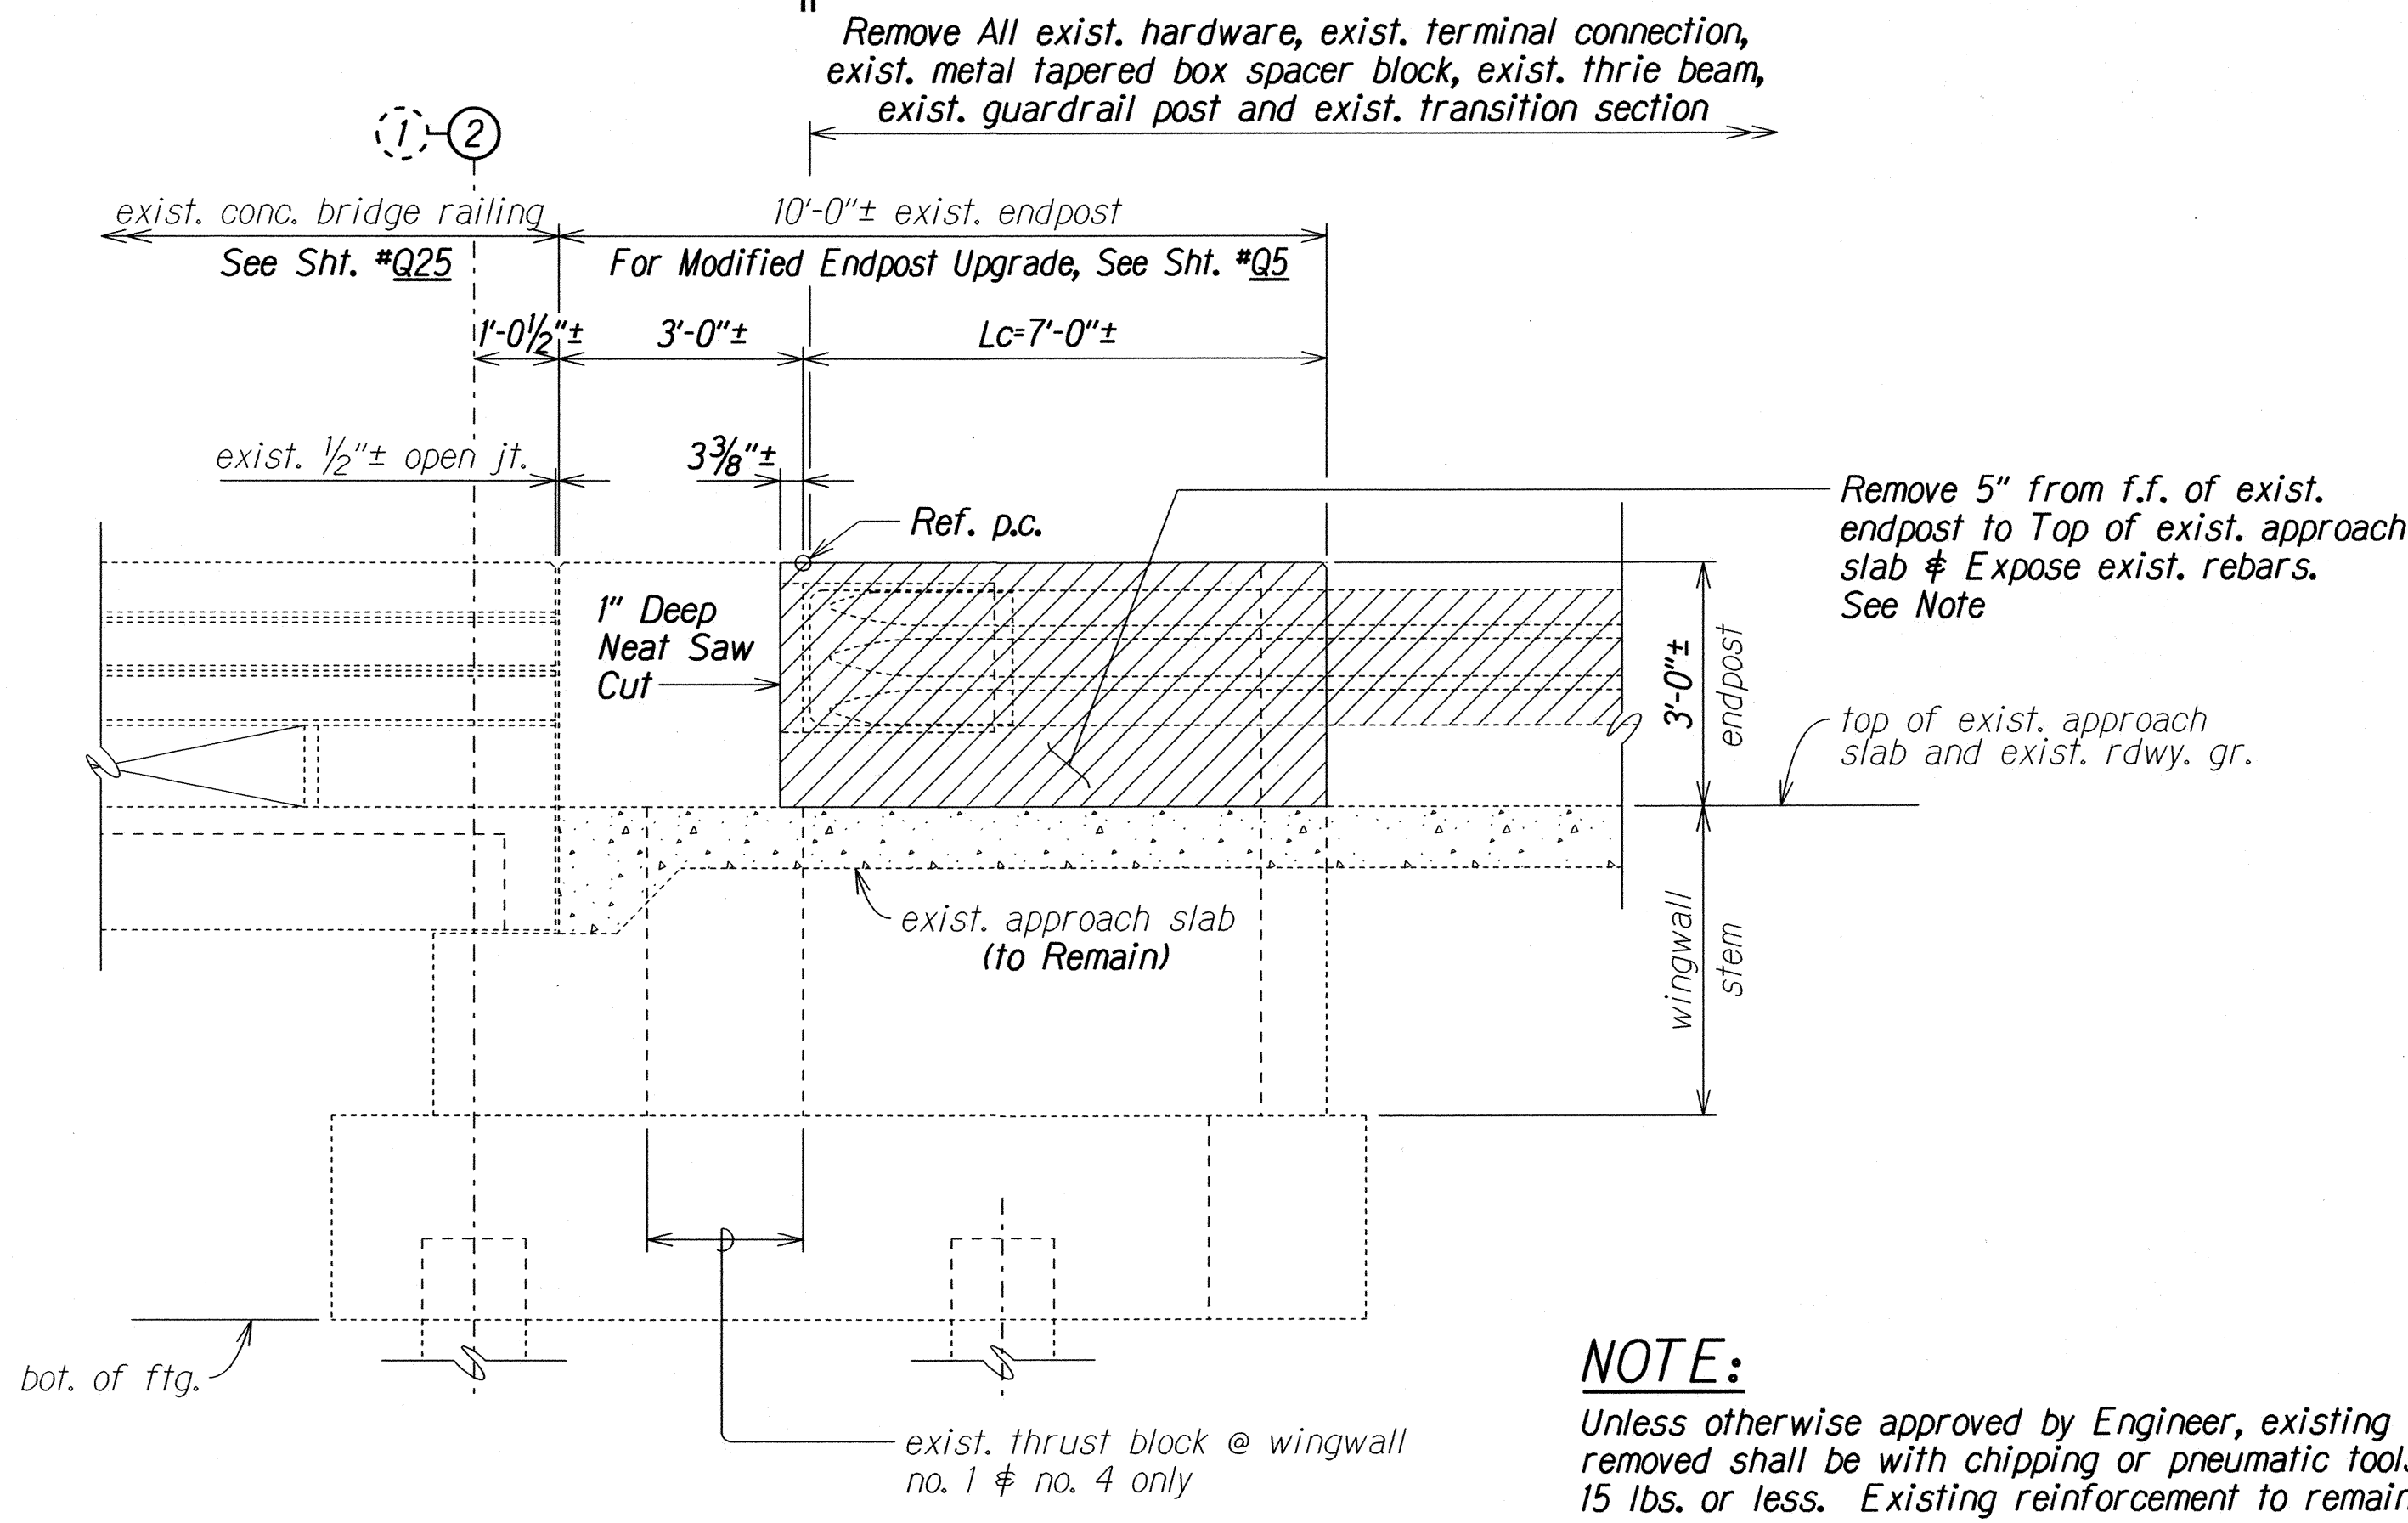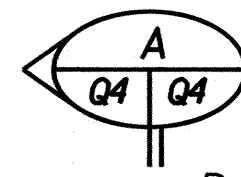


ELEVATION
Scale: 1/2"=1'-0"

LEGEND

 


Hatched Area Indicates Limits of Removal

NOTE:
Unless otherwise approved by Engineer, existing concrete to be removed shall be with chipping or pneumatic tools weighing 15 lbs. or less. Existing reinforcement to remain and undamaged.

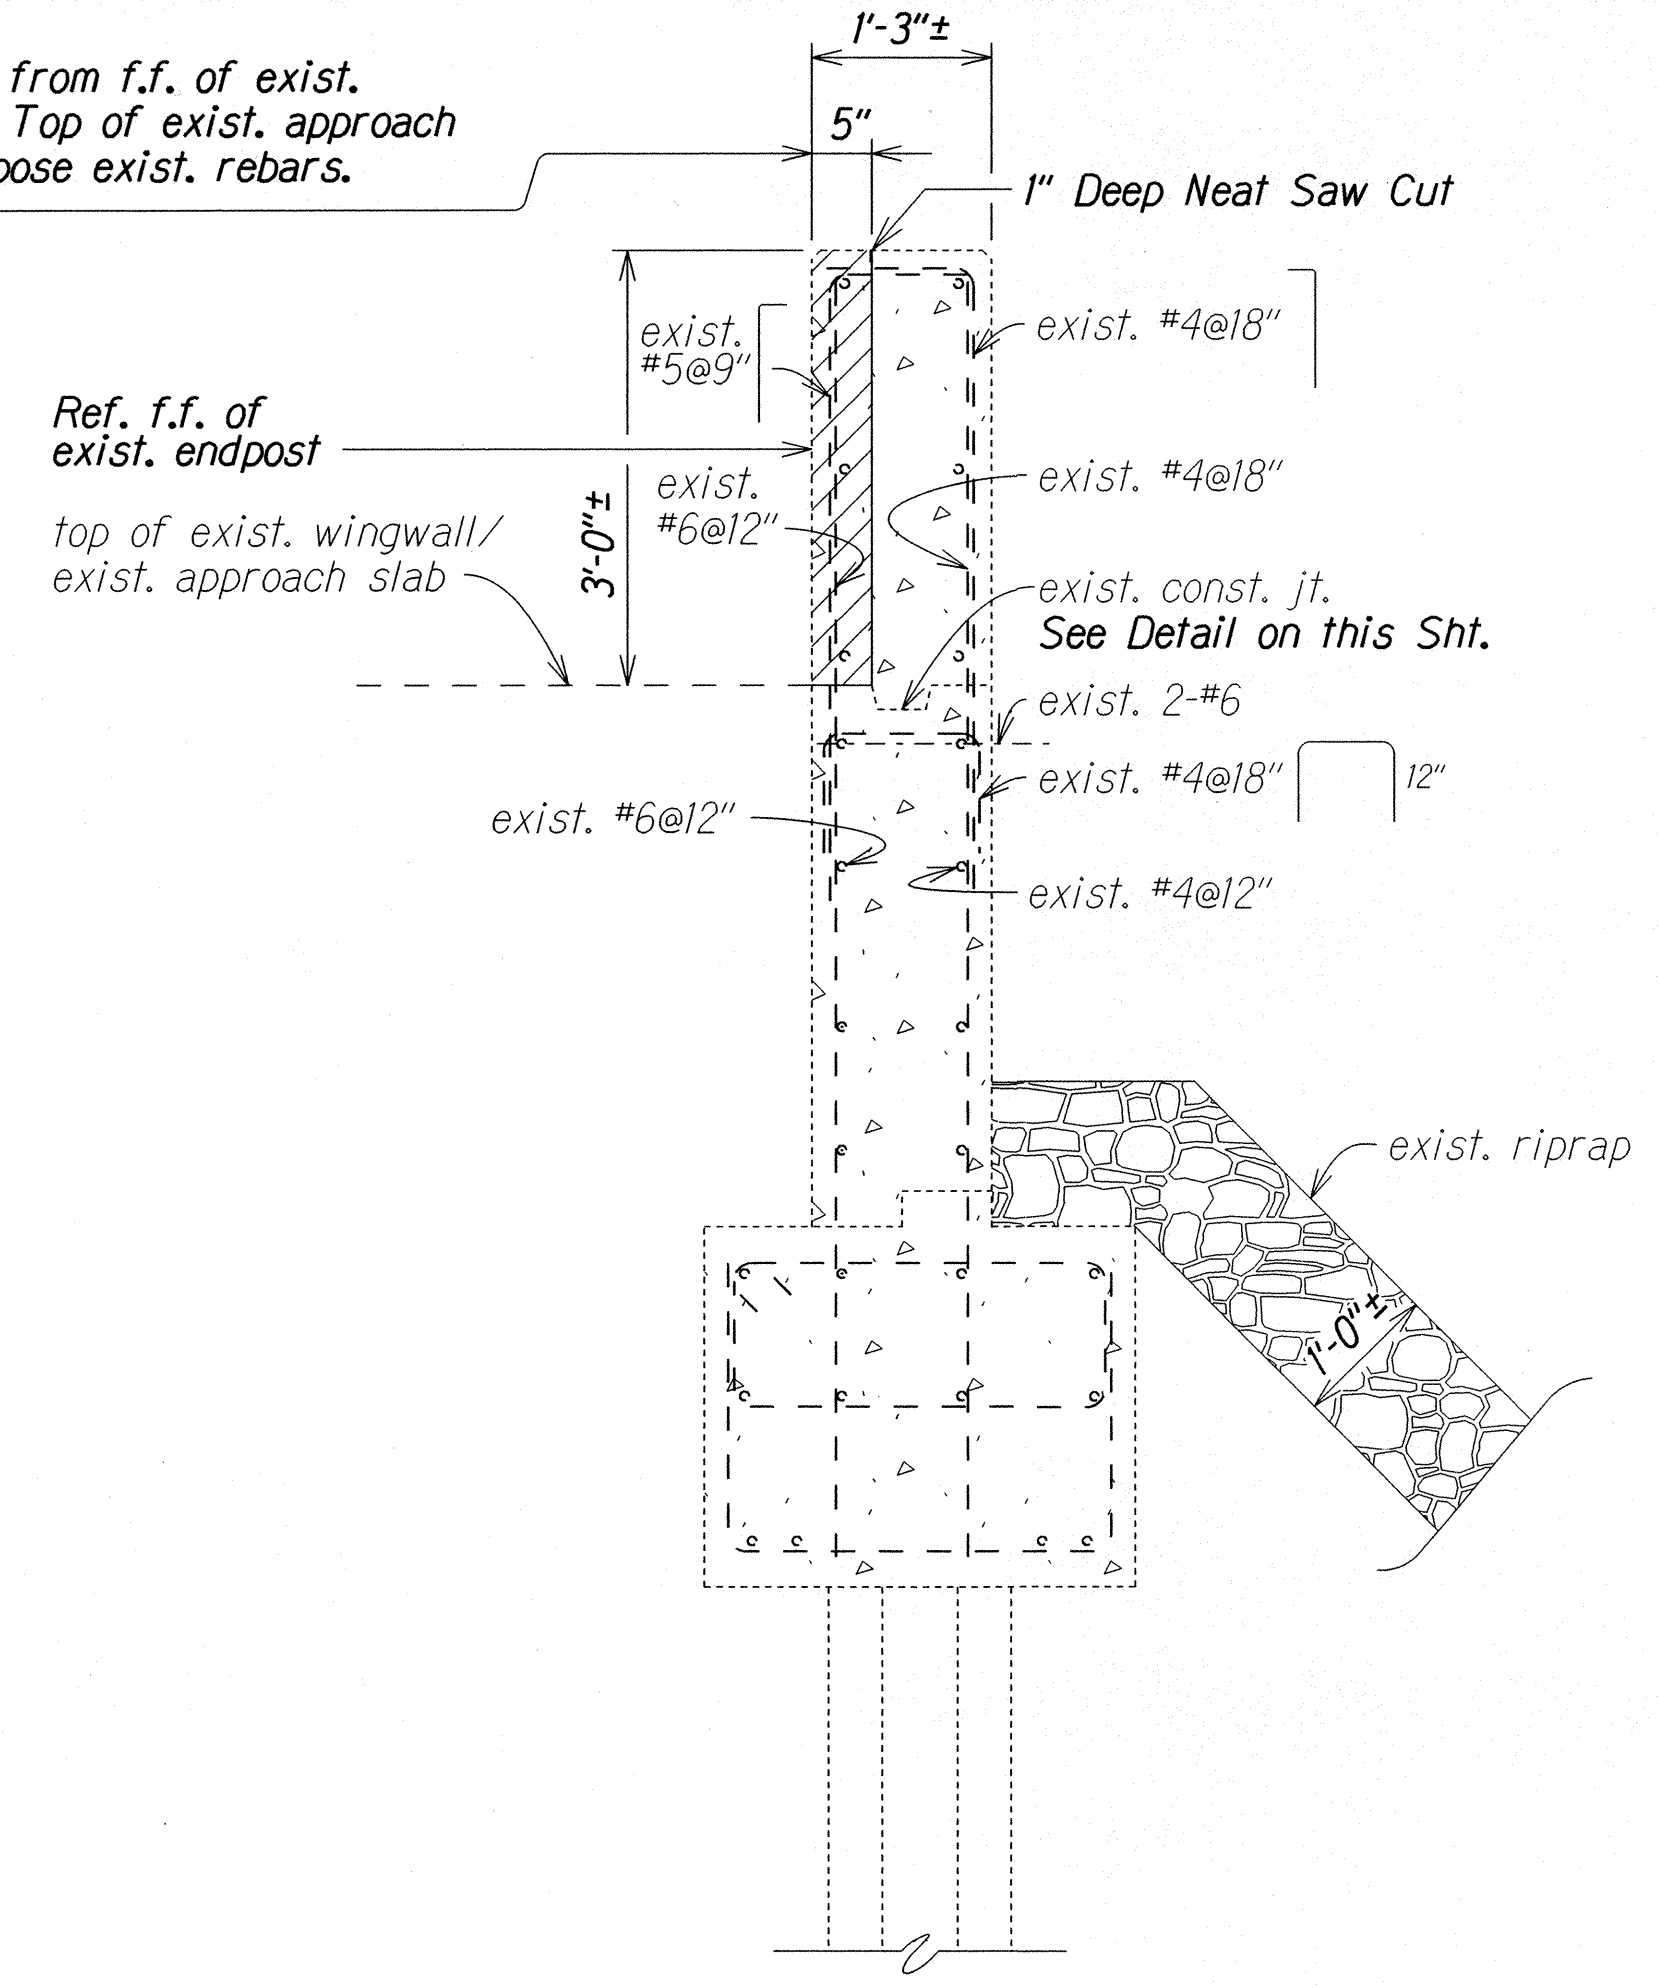

SECTION
Scale: 3/4"=1'-0"

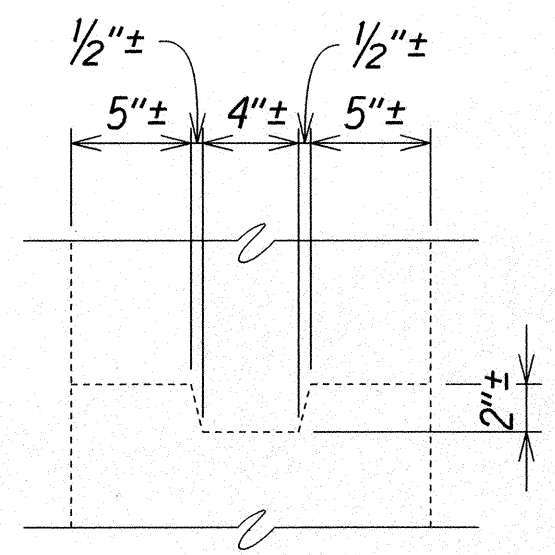

EXISTING CONSTRUCTION JOINT DETAIL
Scale: 1 1/2"=1'-0"

NOTE:
1. Pay items for Makaha Bridge No. 3B:
a) All guardrail demolition shall be incidental to pay item Section 606.7000.
b) All demolition other than guardrail shall be incidental to item Section 606.5100.

SURVEY PLOTTED BY	DATE
DRAWN BY	XXX
DESIGNED BY	XXX
CHECKED BY	XXX
NOTED BY	XXX
ORIGINAL PLAN	DATE
NOTE BOOK	DATE
CHECKED BY	DATE
NOTED BY	DATE


DEMOLITION AT EXISTING ENDPOST NO. 3
ENDPOST NO. 1 SIMILAR
ENDPOST NOS. 2 & 4 SIMILAR EXCEPT OPPOSITE HAND

STATE OF HAWAII
DEPARTMENT OF TRANSPORTATION
HIGHWAYS DIVISION

MAKAHA BRIDGE NO. 3B
DEMOLITION AT EXISTING ENDPOST NOS. 1, 2, 3 & 4
PLAN, ELEVATION, SECTION AND DETAIL
FARRINGTON HIGHWAY RESURFACING
Vicinity of Kili Drive to Satellite Tracking Station Road
Federal Aid Project No. STP-093-1(026)

Scale: As Noted Date: Apr., 2016

SHEET No. Q4 OF 34 SHEETS

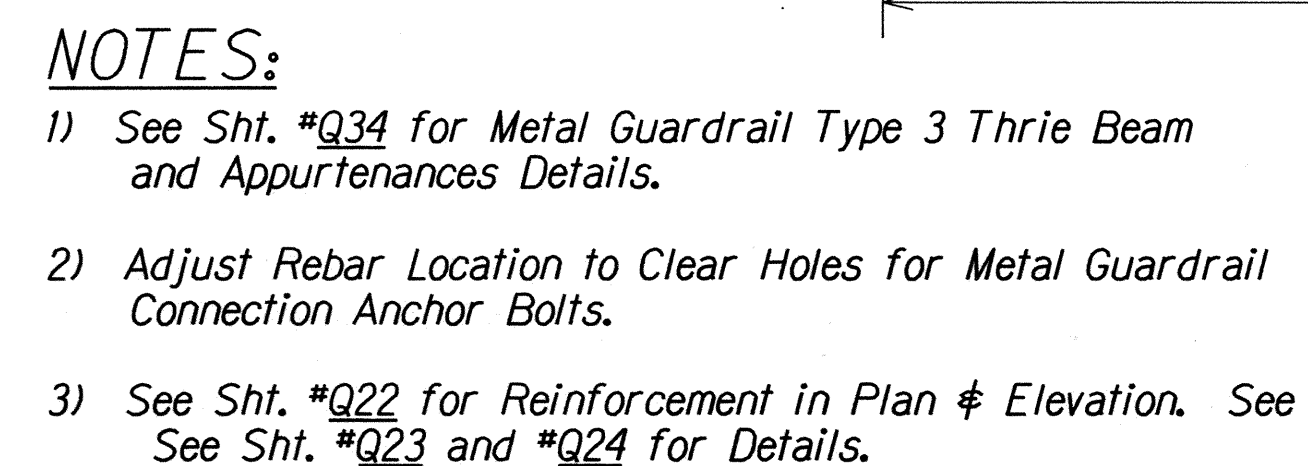



STATE OF HAWAII
DEPARTMENT OF TRANSPORTATION
HIGHWAYS DIVISION

MAKAHA BRIDGE NO. 3B
MODIFIED ENDPOST NOS. 1, 2, 3 & 4 CONNECTIONS
PLAN AND ELEVATION
FARRINGTON HIGHWAY RESURFACING
Vicinity of Kili Drive to Satellite Tracking Station Road
Federal Aid Project No. STP-093-10(26)

Scale: As Noted Date: Apr., 2016

SHEET No. 05 OF 34 SHEETS

FED. ROAD DIST. NO.	STATE	FED. AID PROJ. NO.	FISCAL YEAR	SHEET NO.	TOTAL SHEETS
HAWAII	HAW.	STP-093-11026	2016	54	110

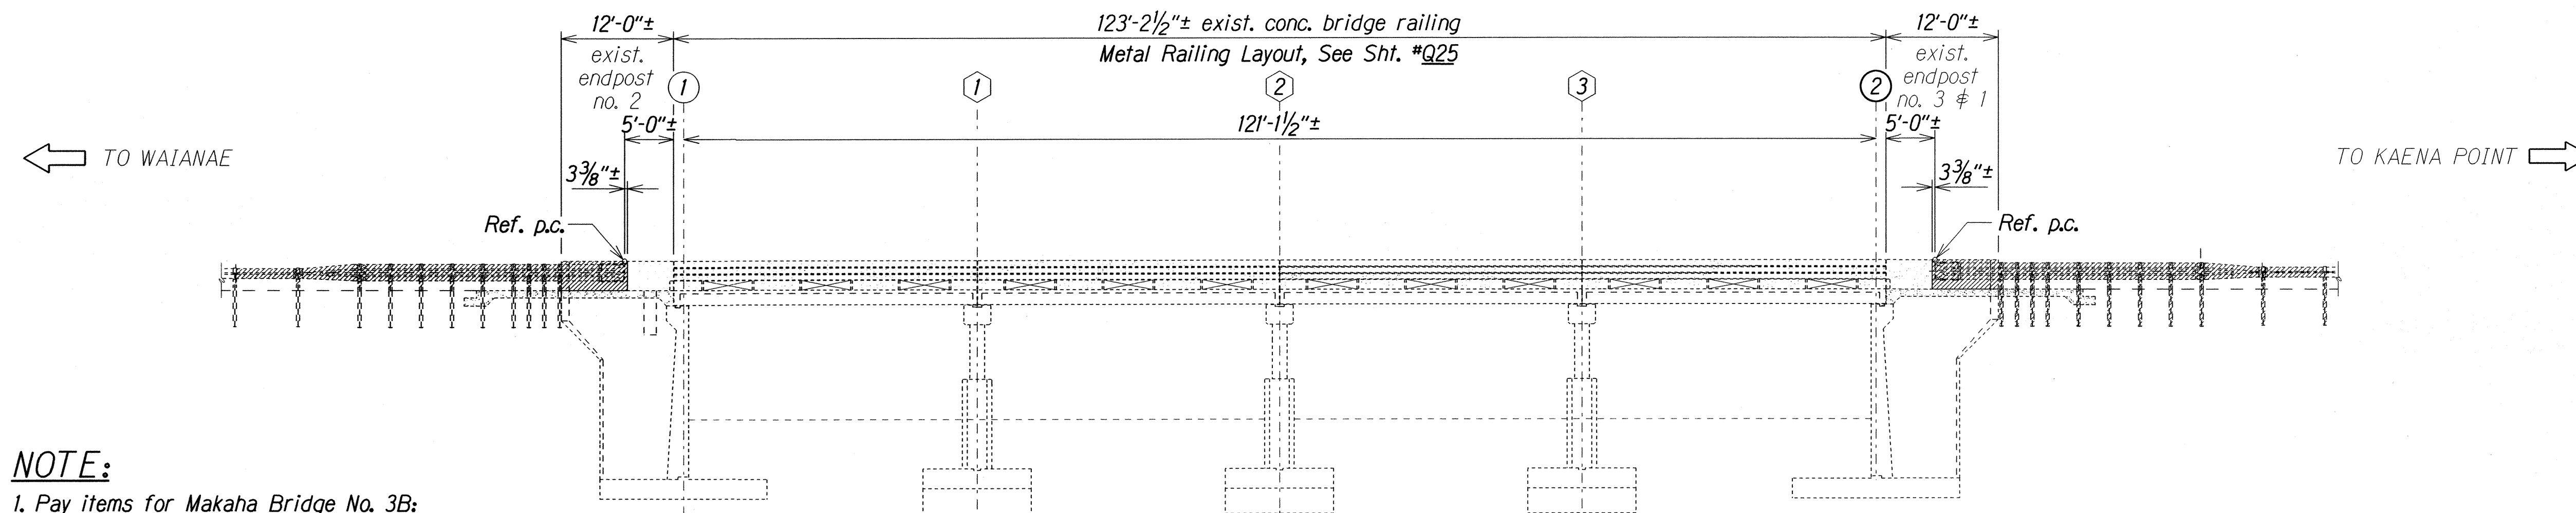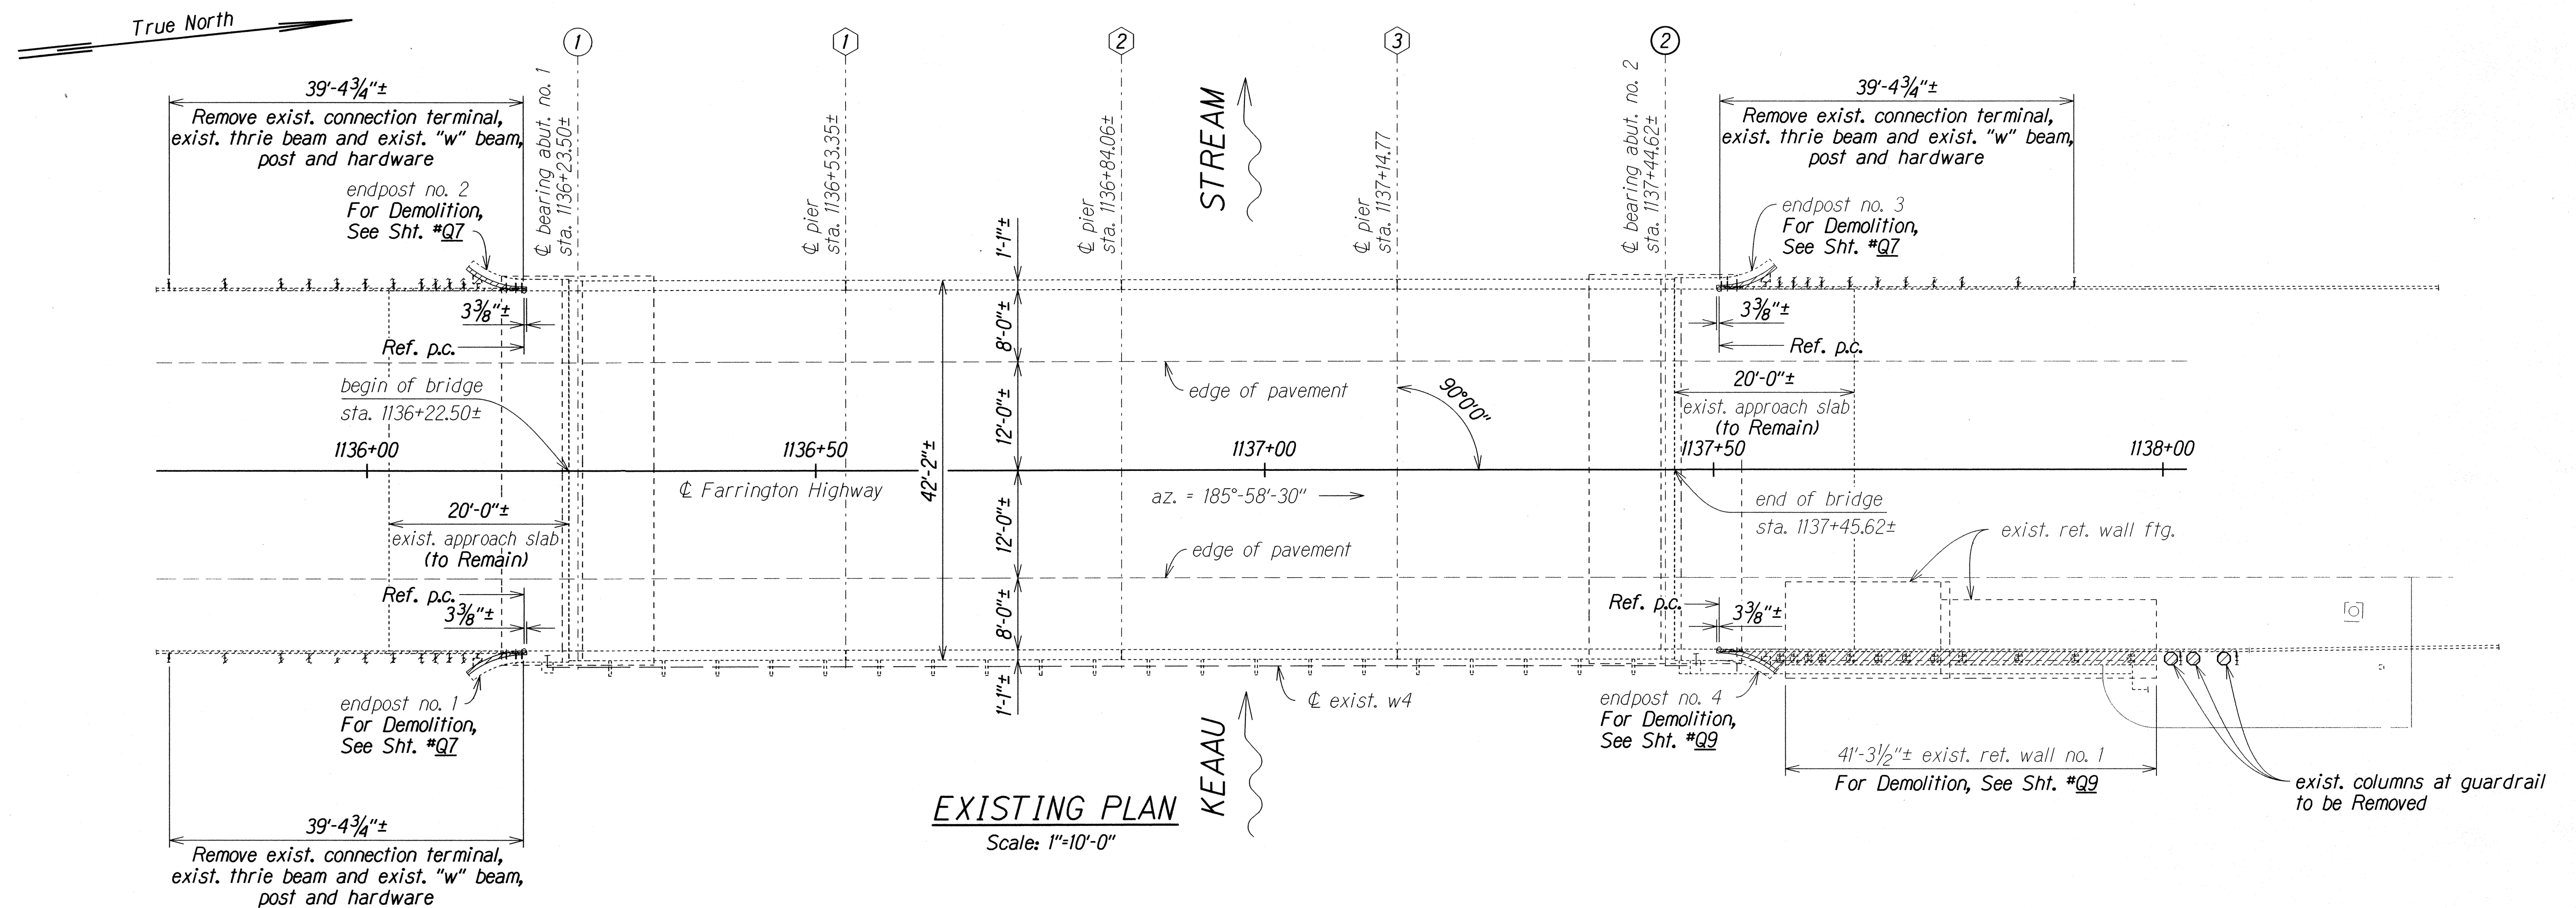

NOTE:

1. Pay items for Makaha Bridge No. 3B:

For Endpost Nos. 1, 2 and 3

a) All guardrail demolition shall be incidental to pay item Section 606.7000.

b) All demolition other than guardrail shall be incidental to pay item Section 606.5200.

For Endpost No. 4

a) All Guardrail demolition shall be incidental to pay item Section 606.7000.

b) All demolition other than guardrail shall be incidental to pay item Section 606.6000.

LEGEND



Hatched Area Indicates Limits of Removal

MAKAHA BRIDGE NO. 4

STATE OF HAWAII
DEPARTMENT OF TRANSPORTATION
HIGHWAYS DIVISION

MAKAHA BRIDGE NO. 4 EXISTING PLAN AND ELEVATION



FARRINGTON HIGHWAY RESURFACING
Vicinity of Kili Drive to Satellite Tracking Station Road
Federal Aid Project No. STP-093-11026

Scale: As Noted

Date: Apr. 2016

SHEET No. Q6 OF 34 SHEETS


FED. ROAD DIST. NO.	STATE	FED. AID PROJ. NO.	FISCAL YEAR	SHEET NO.	TOTAL SHEETS
HAWAII	HAW.	STP-093-1(026)	2016	55	110


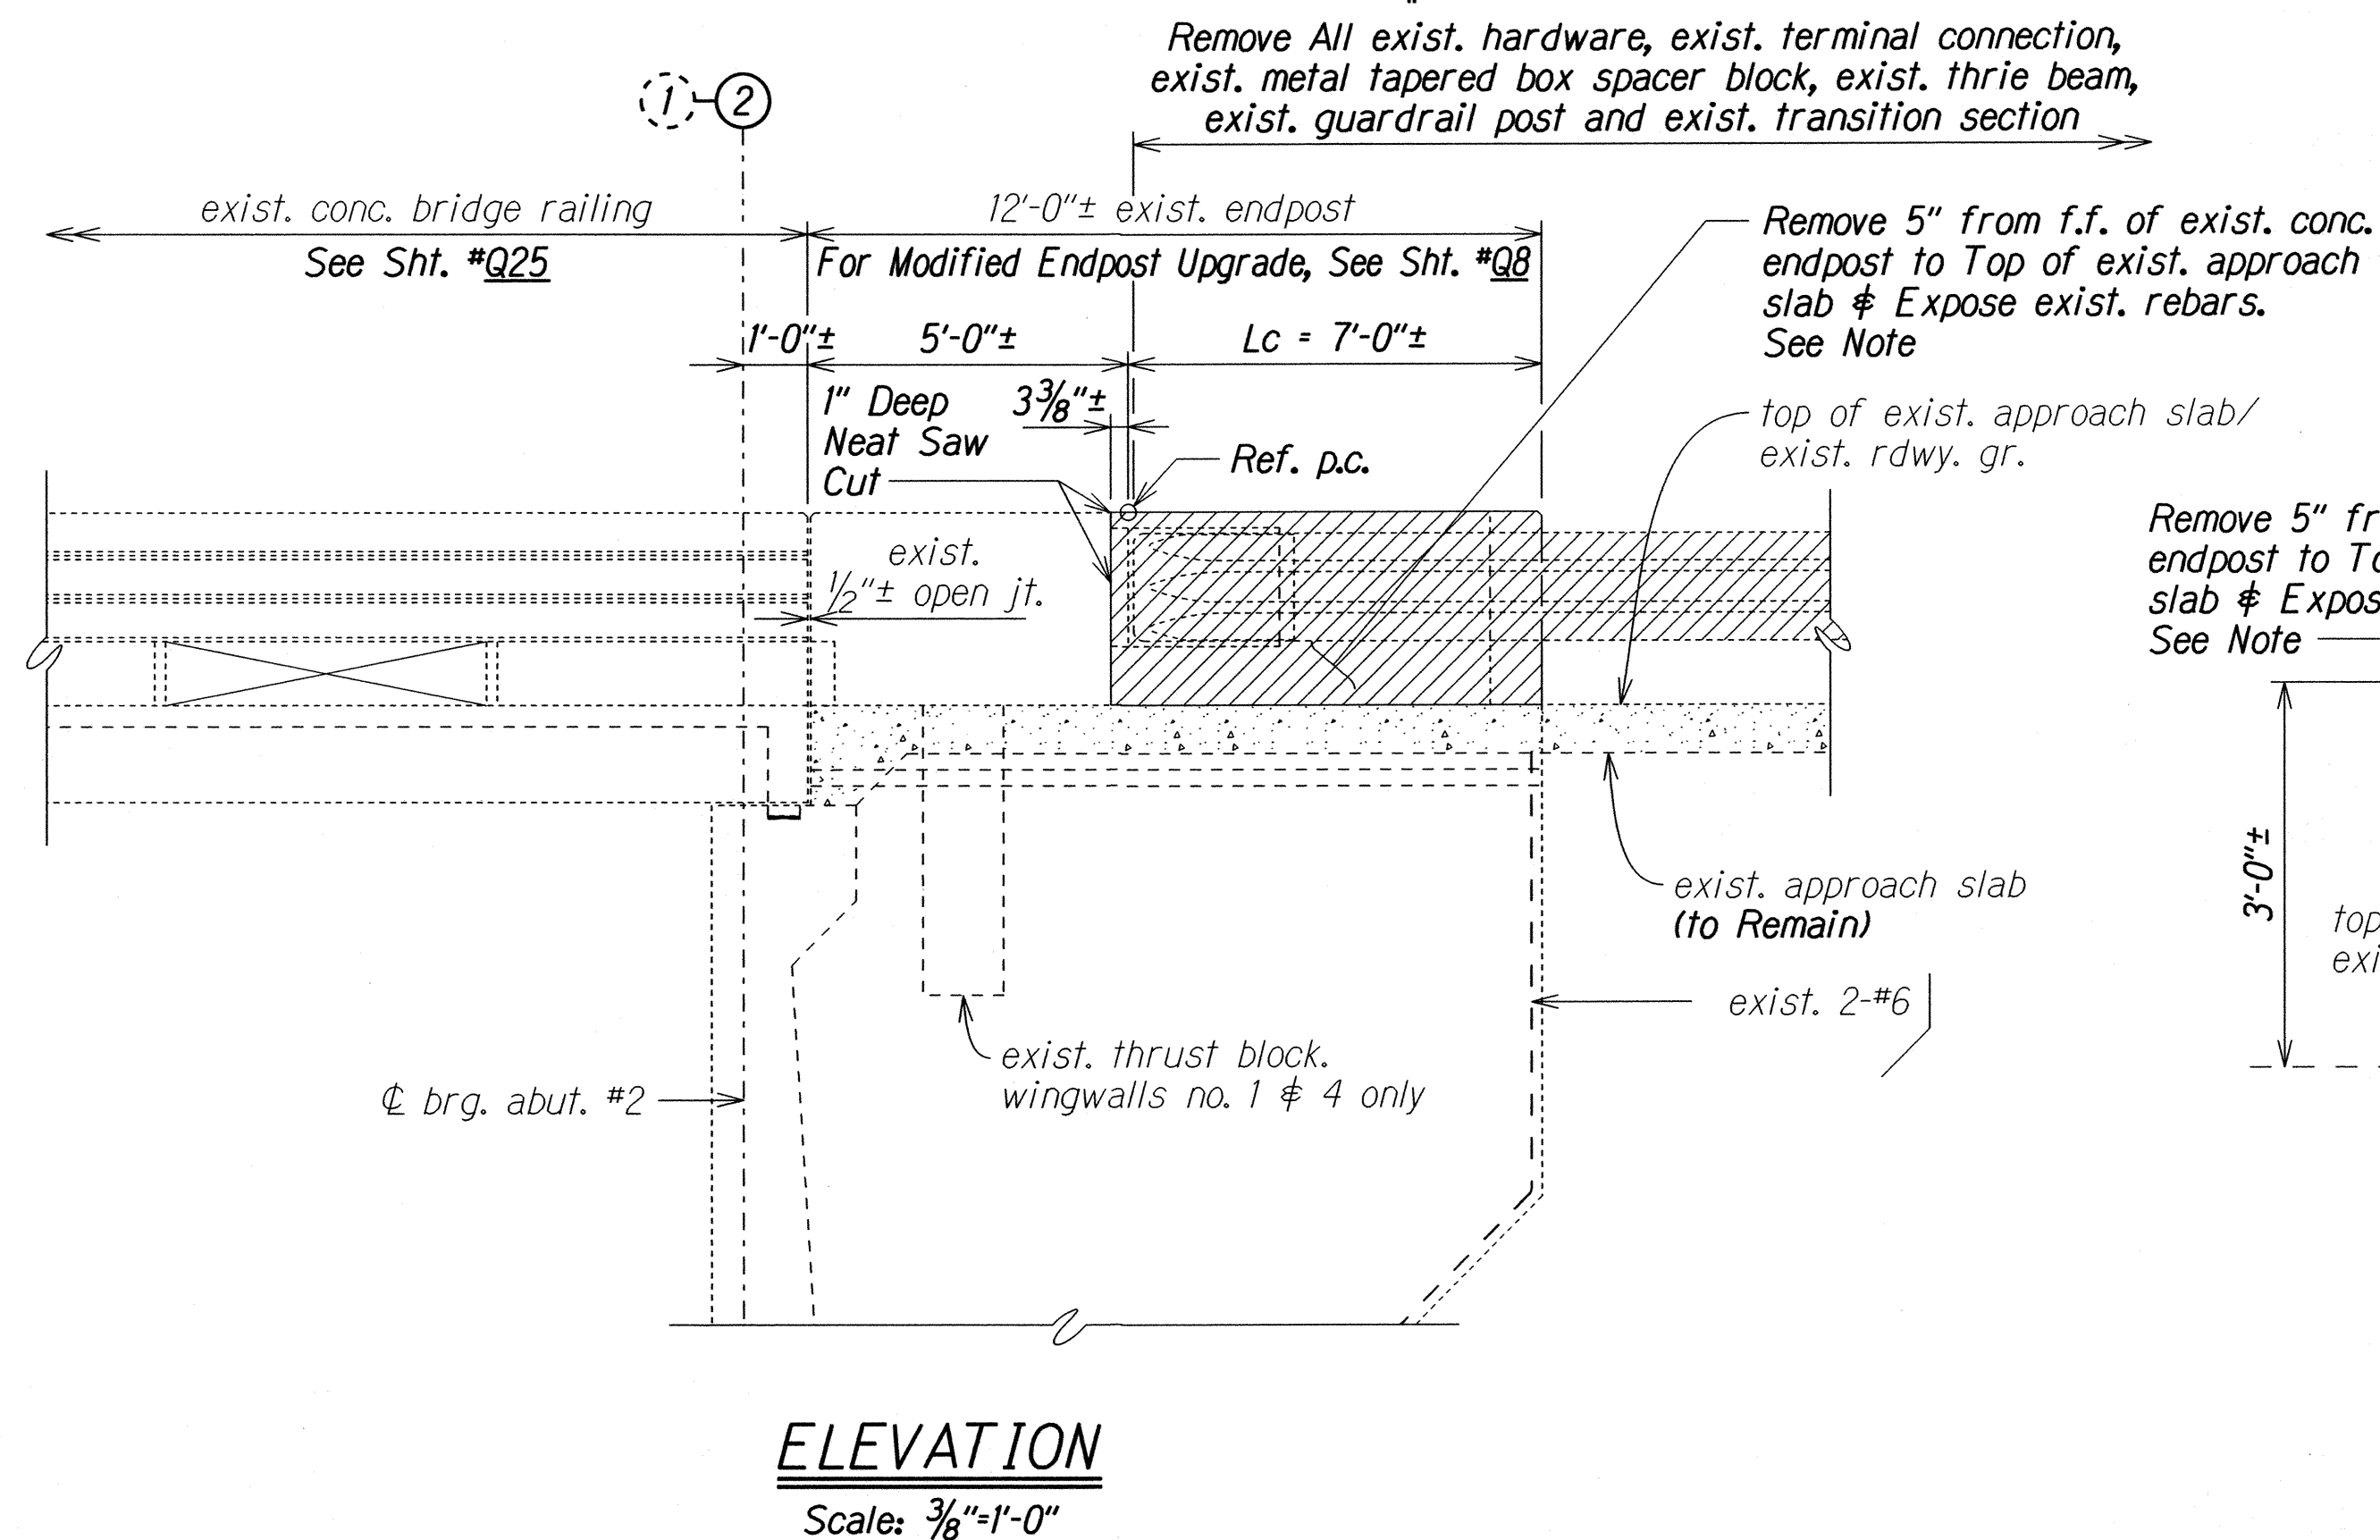
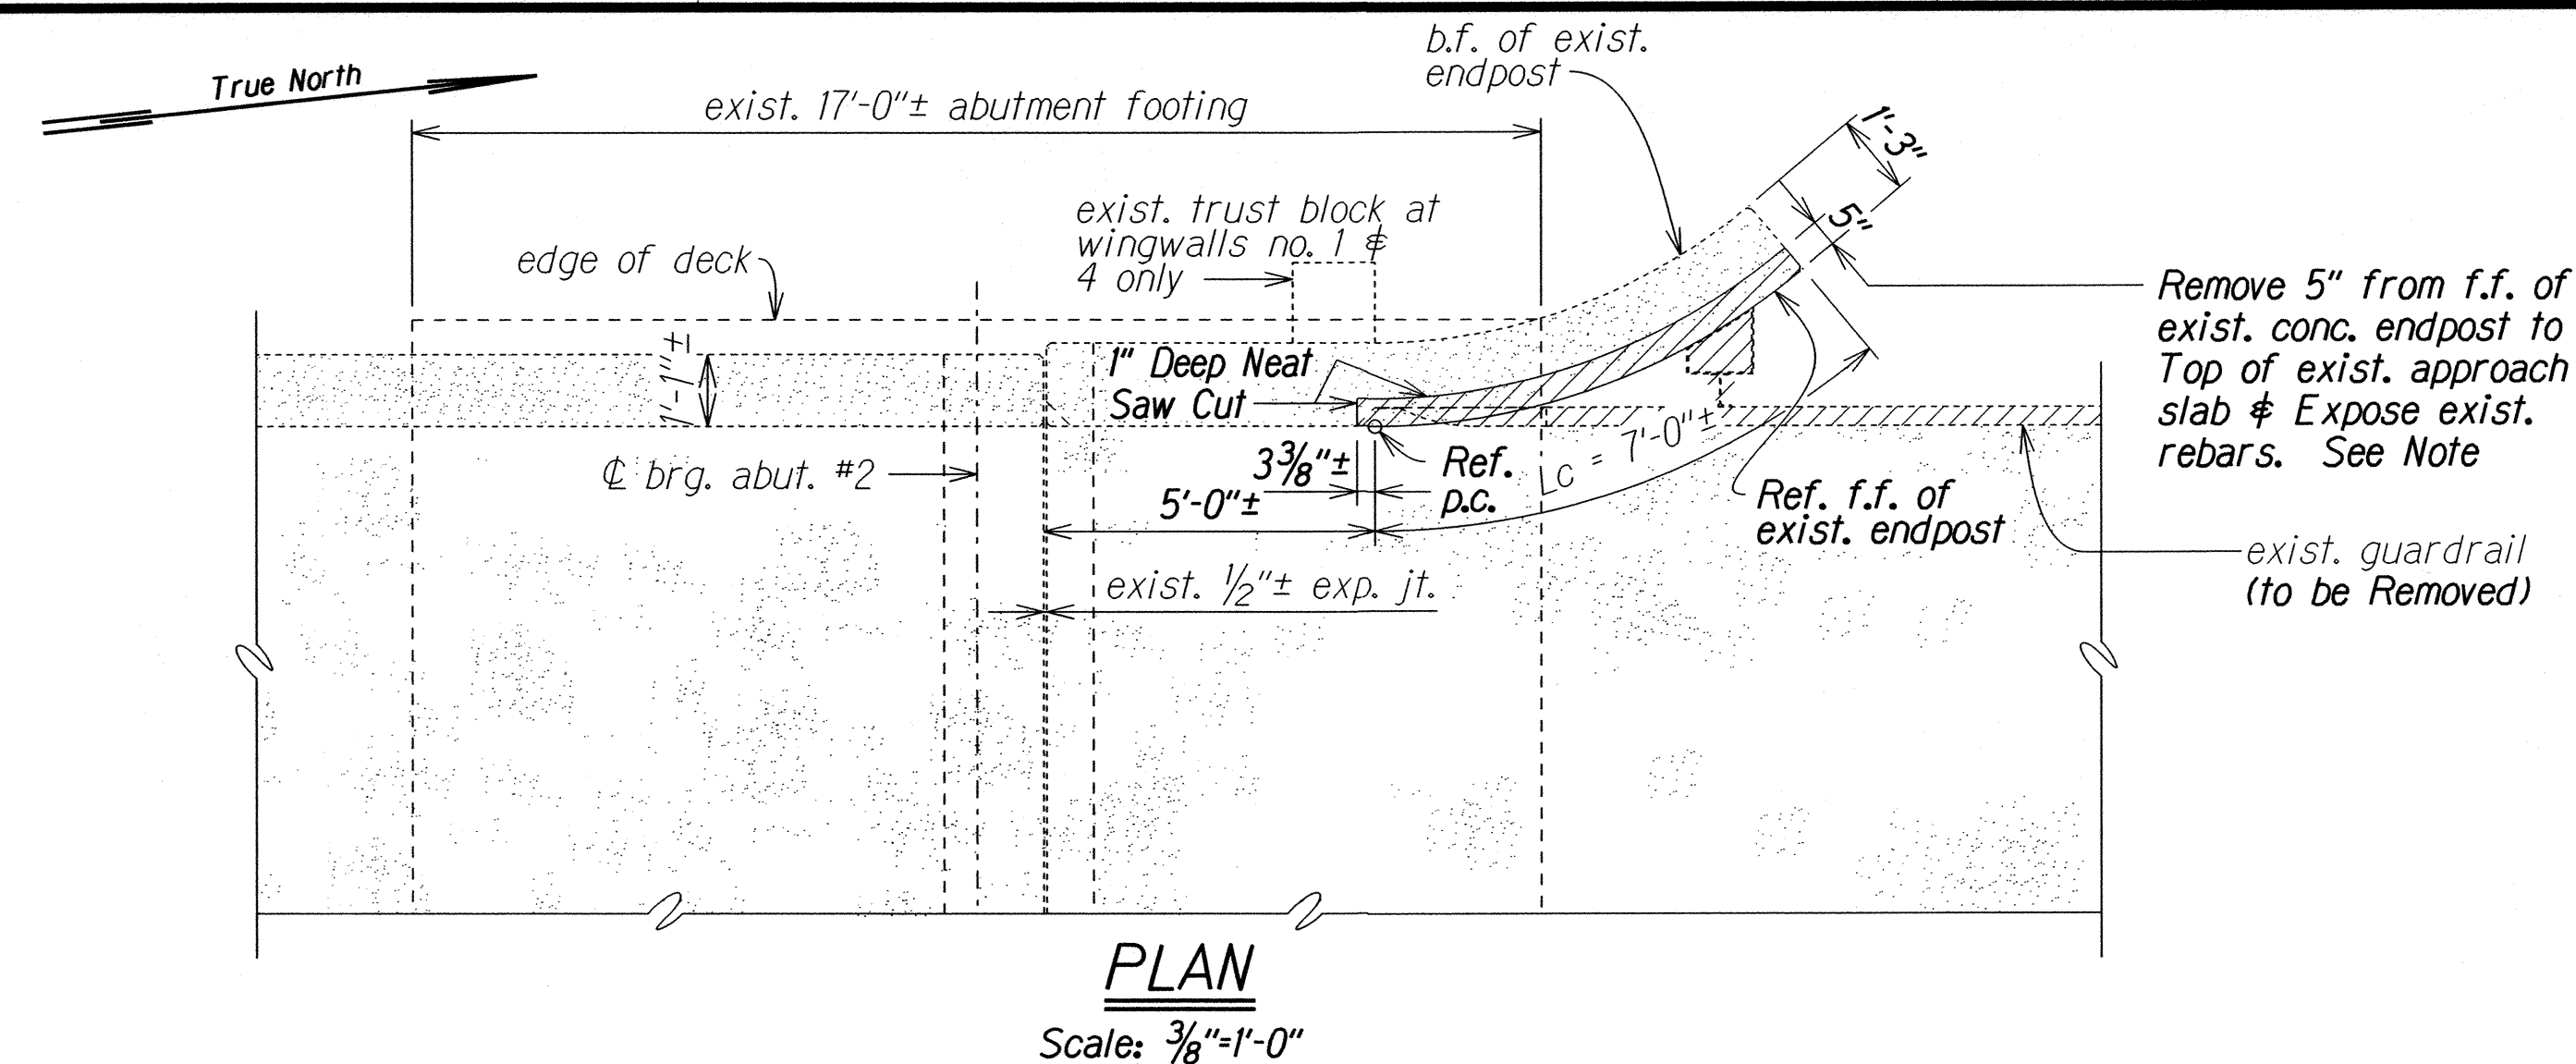


NOTE:

- Unless otherwise approved by Engineer, existing concrete to be removed shall be with chipping or pneumatic tools weighing 15 lbs. or less. Existing reinforcement to remain and undamaged.
- Pay items for Makaha Br. No. 4:
 - All guardrail demolition shall be incidental to pay item Section 606.7000.
 - All demolition other than guardrail shall be incidental to pay item Section 606.5200.

LEGEND

  Hatched Area Indicates Limits of Removal

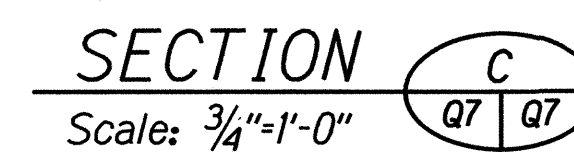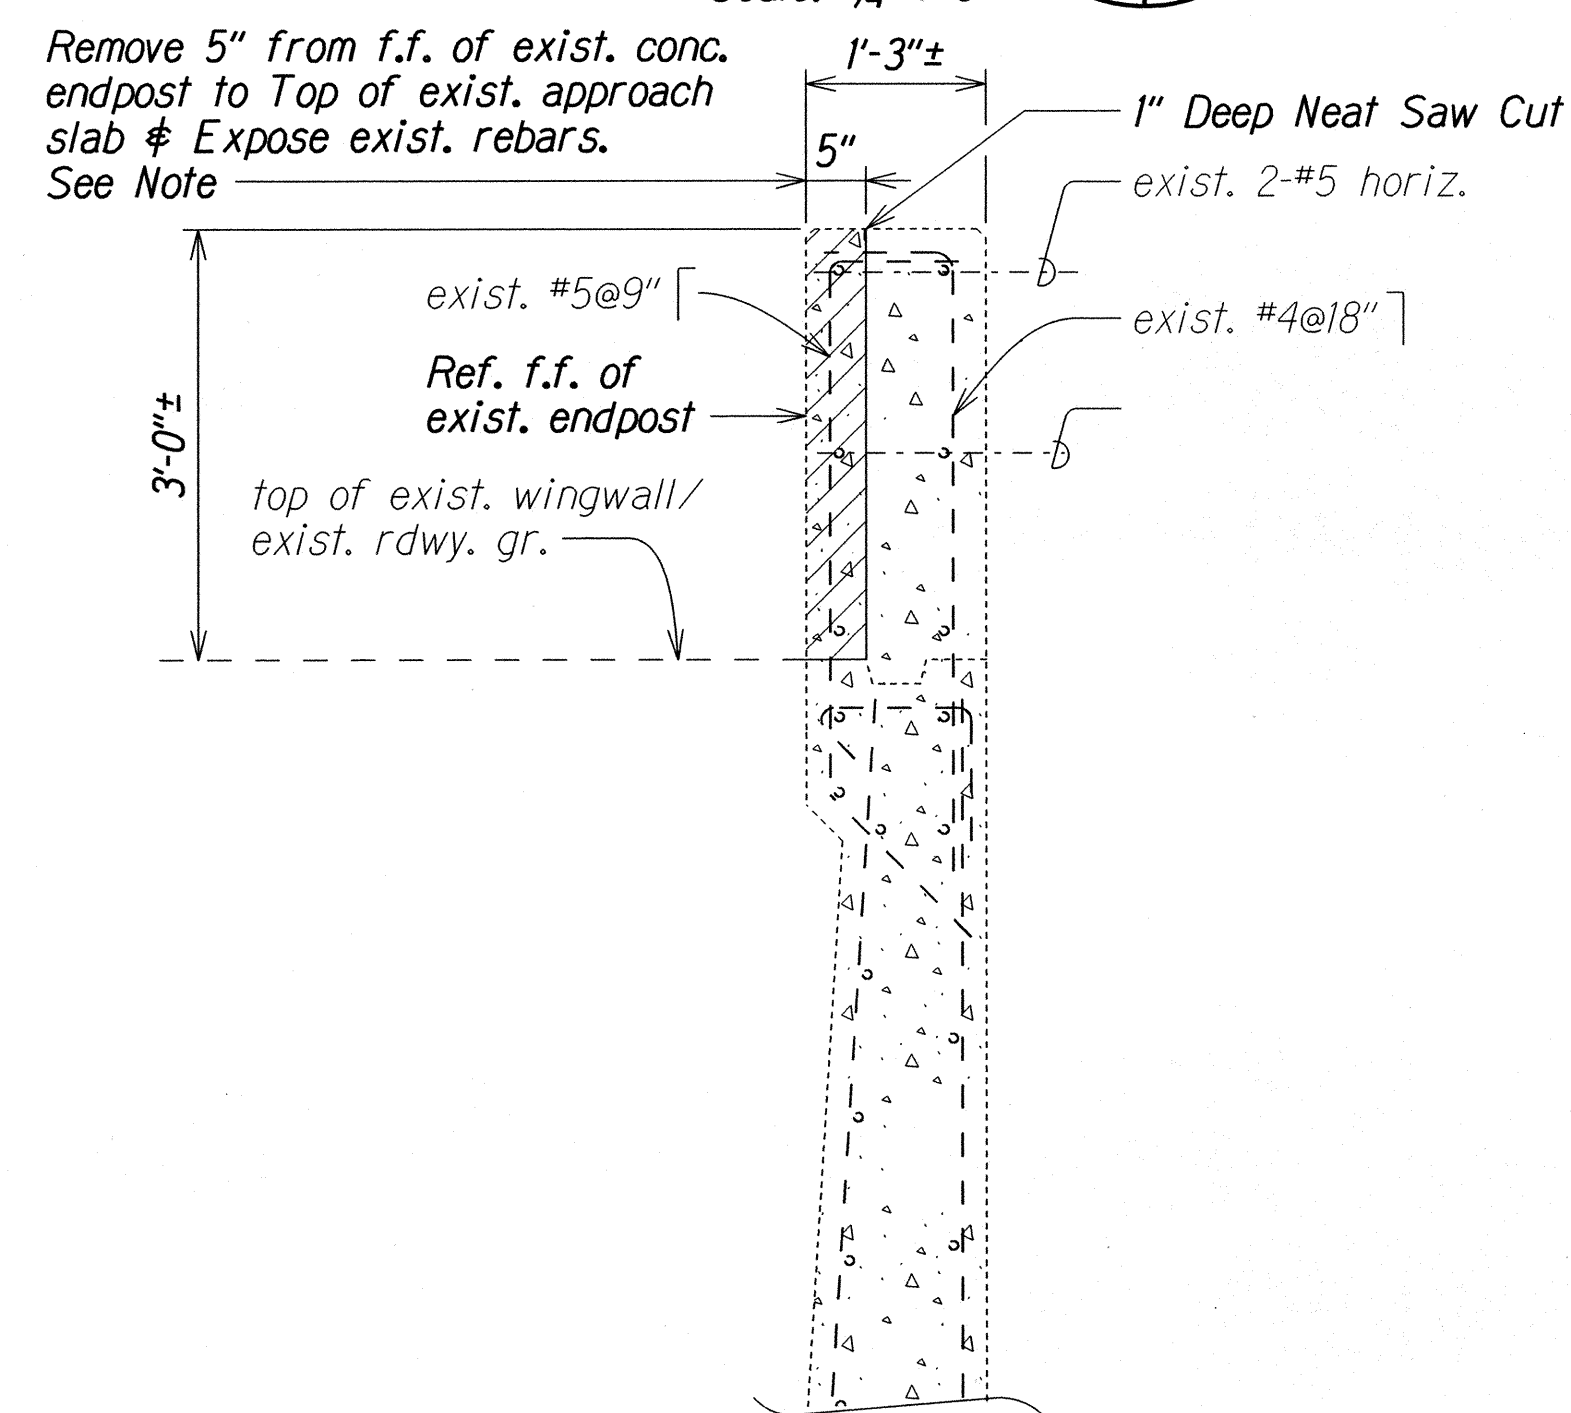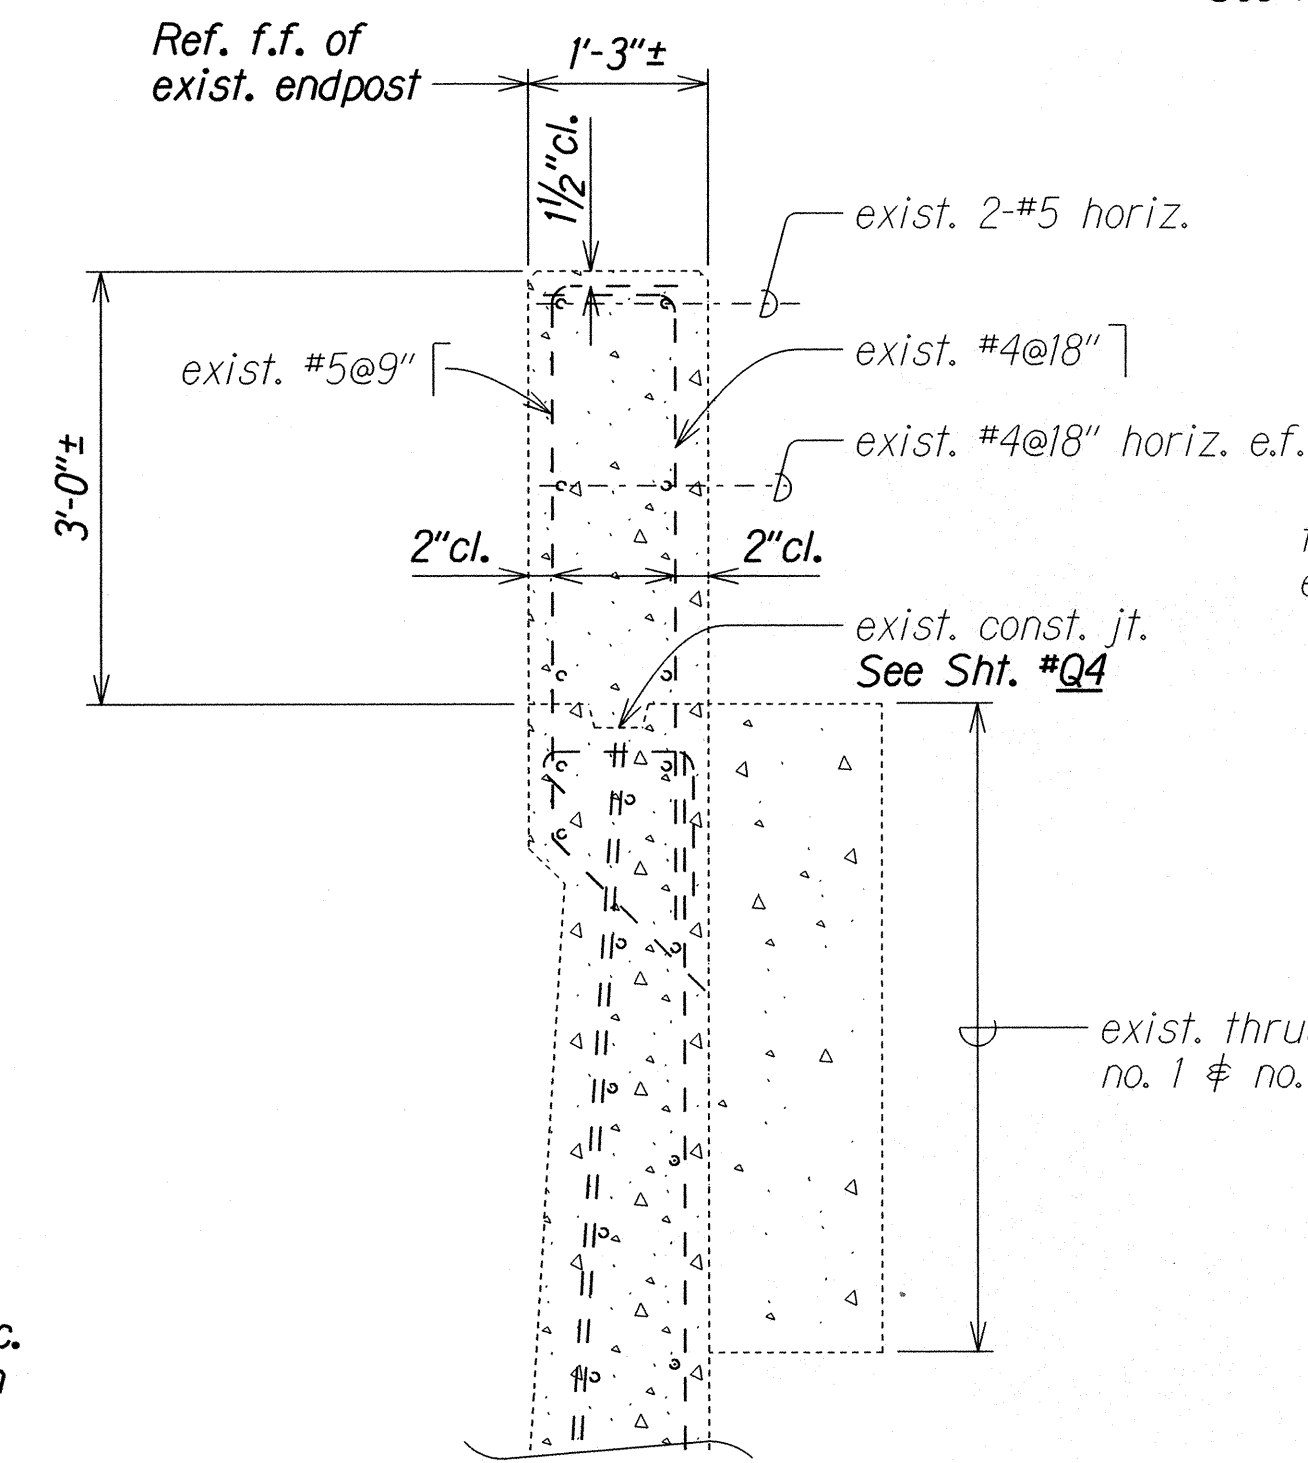

DEMOLITION AT EXISTING ENDPOST NO. 3

ENDPOST NO. 1 SIMILAR
ENDPOST NO. 2 SIMILAR EXCEPT OPPOSITE HAND



STATE OF HAWAII
DEPARTMENT OF TRANSPORTATION
HIGHWAYS DIVISION

MAKAHA BRIDGE NO. 4
DEMOLITION AT ENDPOST NO. 1, 2 & 3
PLAN, ELEVATION AND SECTIONS
FARRINGTON HIGHWAY RESURFACING
Vicinity of Kili Drive to Satellite Tracking Station Road
Federal Aid Project No. STP-093-1(026)

Scale: As Noted Date: Apr, 2016

SHEET No. Q7 OF 34 SHEETS

FED. ROAD DIST. NO.	STATE	FED. AID PROJ. NO.	FISCAL YEAR	SHEET NO.	TOTAL SHEETS
HAWAII	HAW.	STP-093-11026	2016	56	110

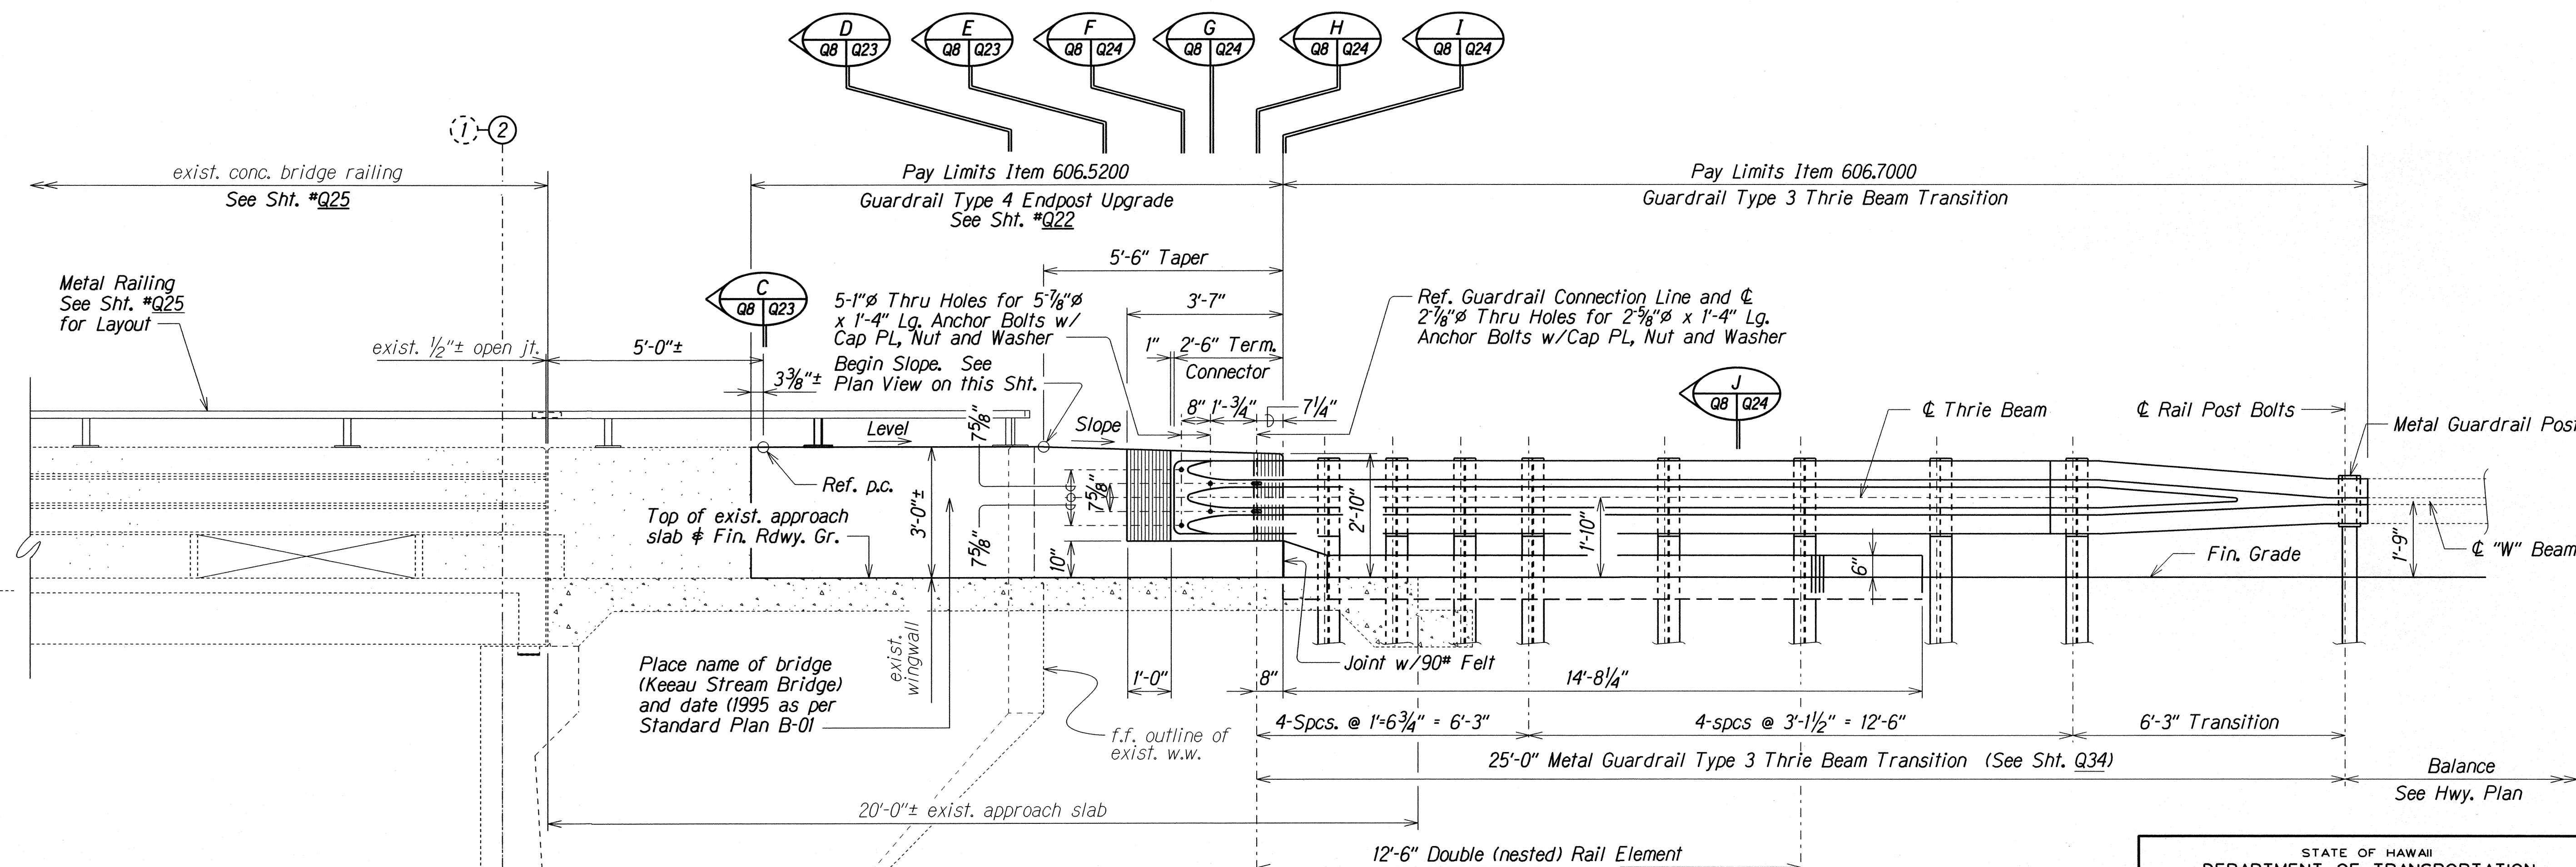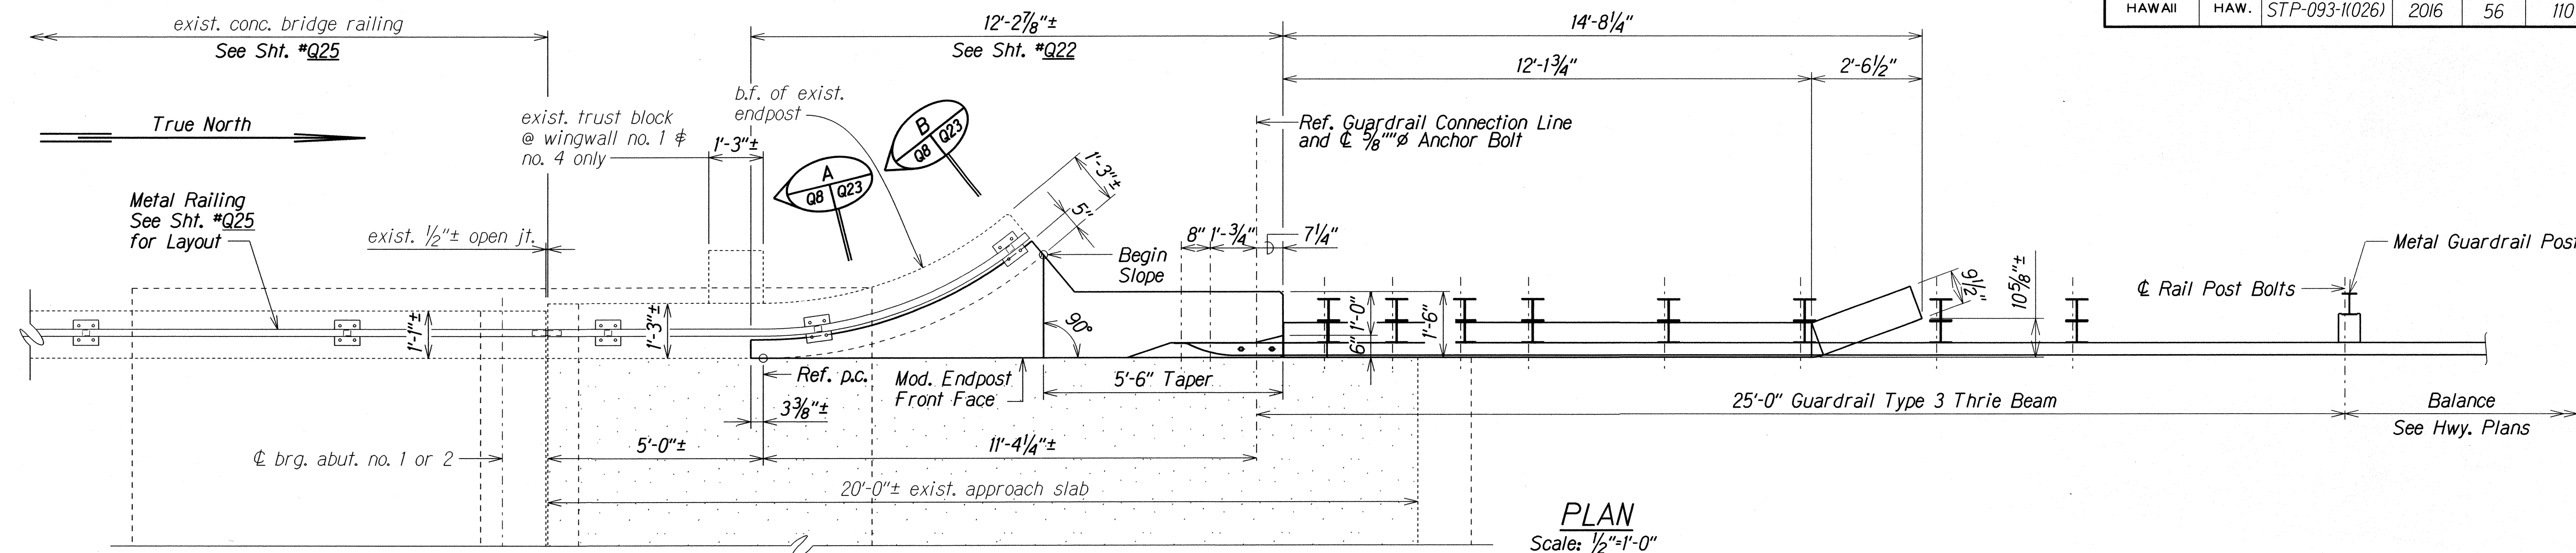

NOTES:

- See Sht. #Q34 for Metal Guardrail Type 3 Thrie Beam and Appurtenances Details.
- Adjust Rebar Location to Clear Holes for Metal Guardrail Connection Anchor Bolts.
- See Sht. #Q22 for Reinforcement in Plan & Elevation. See Shts. #Q23 and #Q24 for Details.

MODIFIED ENDPOST NO. 3 UPGRADE CONNECTION

ENDPOST NO. 1 SIMILAR

ENDPOST NO. 2 SIMILAR EXCEPT OPPOSITE HAND


STATE OF HAWAII
DEPARTMENT OF TRANSPORTATION
HIGHWAYS DIVISION

MAKAHA BRIDGE NO. 4
MODIFIED ENDPOST NOS. 1, 2 & 3 UPGRADE CONNECTIONS
PLAN AND ELEVATION
FARRINGTON HIGHWAY RESURFACING
Vicinity of Kili Drive to Satellite Tracking Station Road
Federal Aid Project No. STP-093-11026


Scale: As Noted Date: Apr., 2016

SHEET No. Q8 OF 34 SHEETS

FED. ROAD DIST. NO.	STATE	FED. AID PROJ. NO.	FISCAL YEAR	SHEET NO.	TOTAL SHEETS
HAWAII	HAW.	STP-093-1(026)	2016	57	110

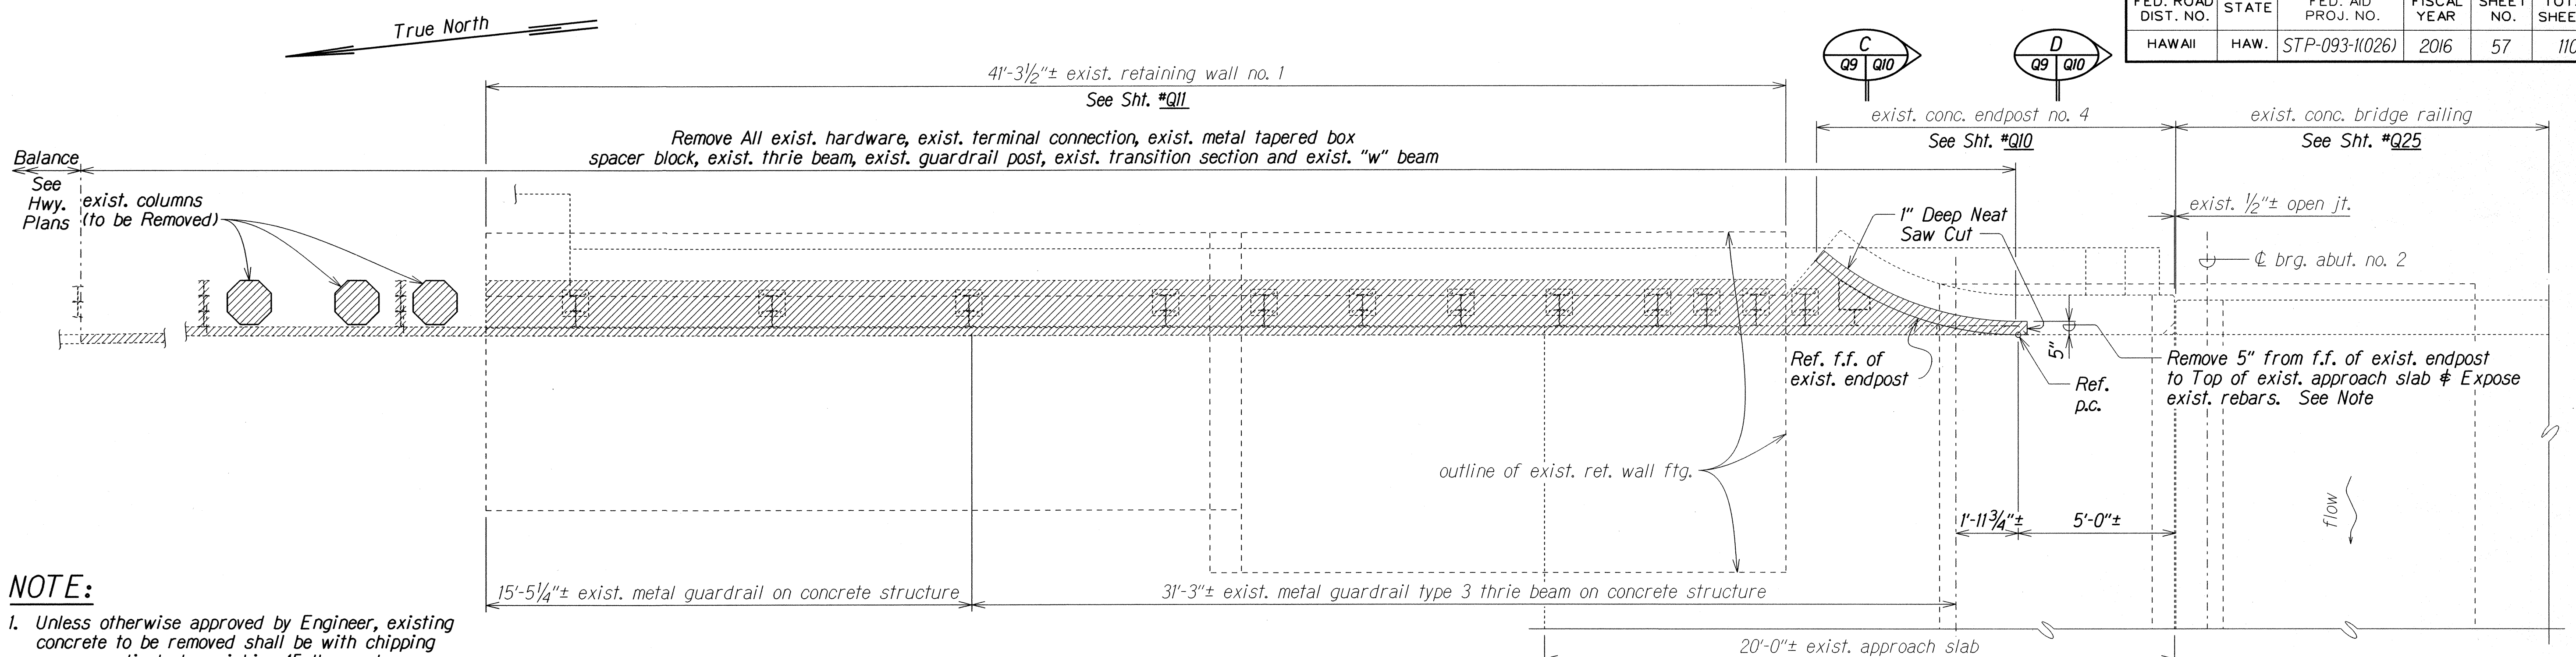

- NOTE:**
- Unless otherwise approved by Engineer, existing concrete to be removed shall be with chipping or pneumatic tools weighing 15 lbs. or less. Existing reinforcement to remain and undamaged.
 - Pay items for Makaha Br. No. 4:
 - All guardrail demolition shall be incidental to pay item Section 606.7000.
 - All demolition other than guardrail shall be incidental to pay item Section 606.6000.

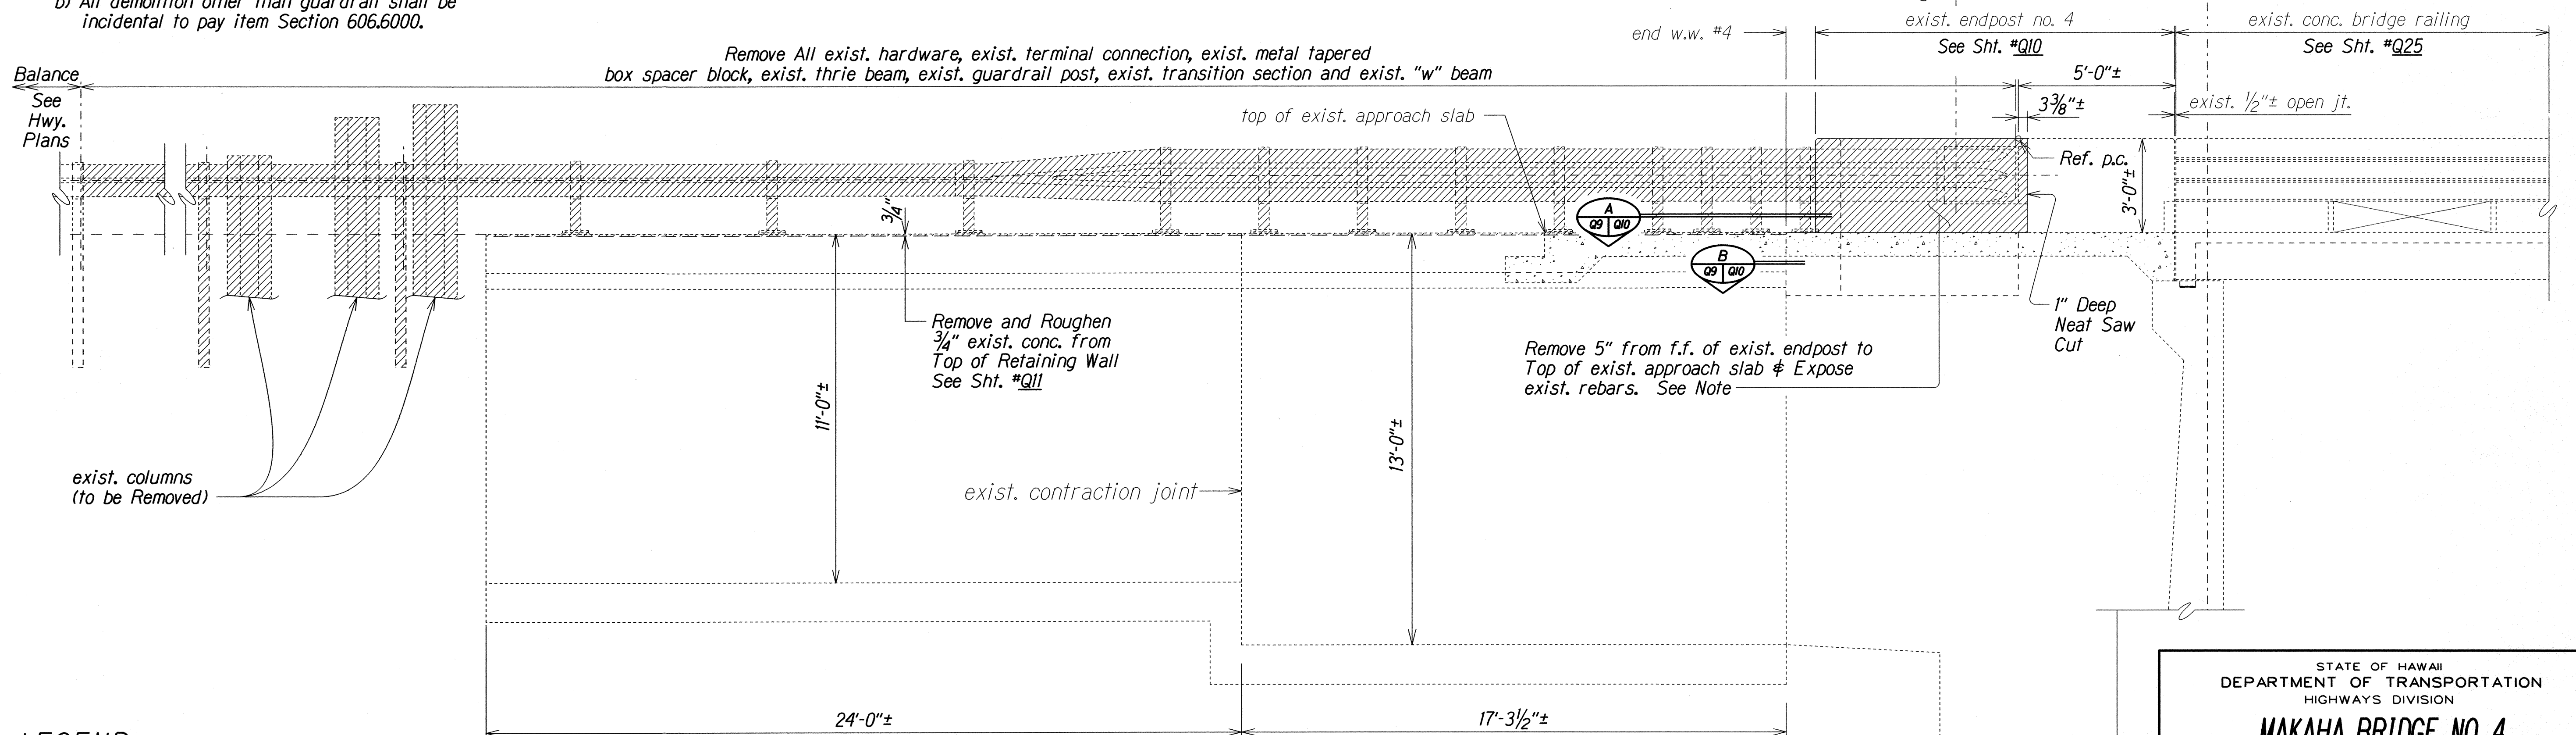

LEGEND

Hatched Area Indicates Limits of Removal

DEMOLITION AT EXISTING ENDPOST NO. 4 AND RETAINING WALL NO. 1

STATE OF HAWAII
DEPARTMENT OF TRANSPORTATION
HIGHWAYS DIVISION

MAKAHA BRIDGE NO. 4

DEMOLITION AT EXISTING ENDPOST NO. 4 AND RETAINING WALL NO. 1

PLAN AND ELEVATION

FARRINGTON HIGHWAY RESURFACING

Vicinity of Kili Drive to Satellite Tracking Station Road


Federal Aid Project No. STP-093-1(026)

Scale: As Noted Date: Apr, 2016


SHEET No. Q9 OF 34 SHEETS

SURVEY PLOTTED BY	DATE
DRAWN BY	XXX XXX
DESIGNED BY	XXX XXX
QUANTITIES BY	XXX XXX
CHECKED BY	XXX XXX
ORIGINAL PLAN	
NOTE BOOK	
N. 09	Q9

FED. ROAD DIST. NO.	STATE	FED. AID PROJ. NO.	FISCAL YEAR	SHEET NO.	TOTAL SHEETS
HAWAII	HAW.	STP-093-1(026)	2016	58	110

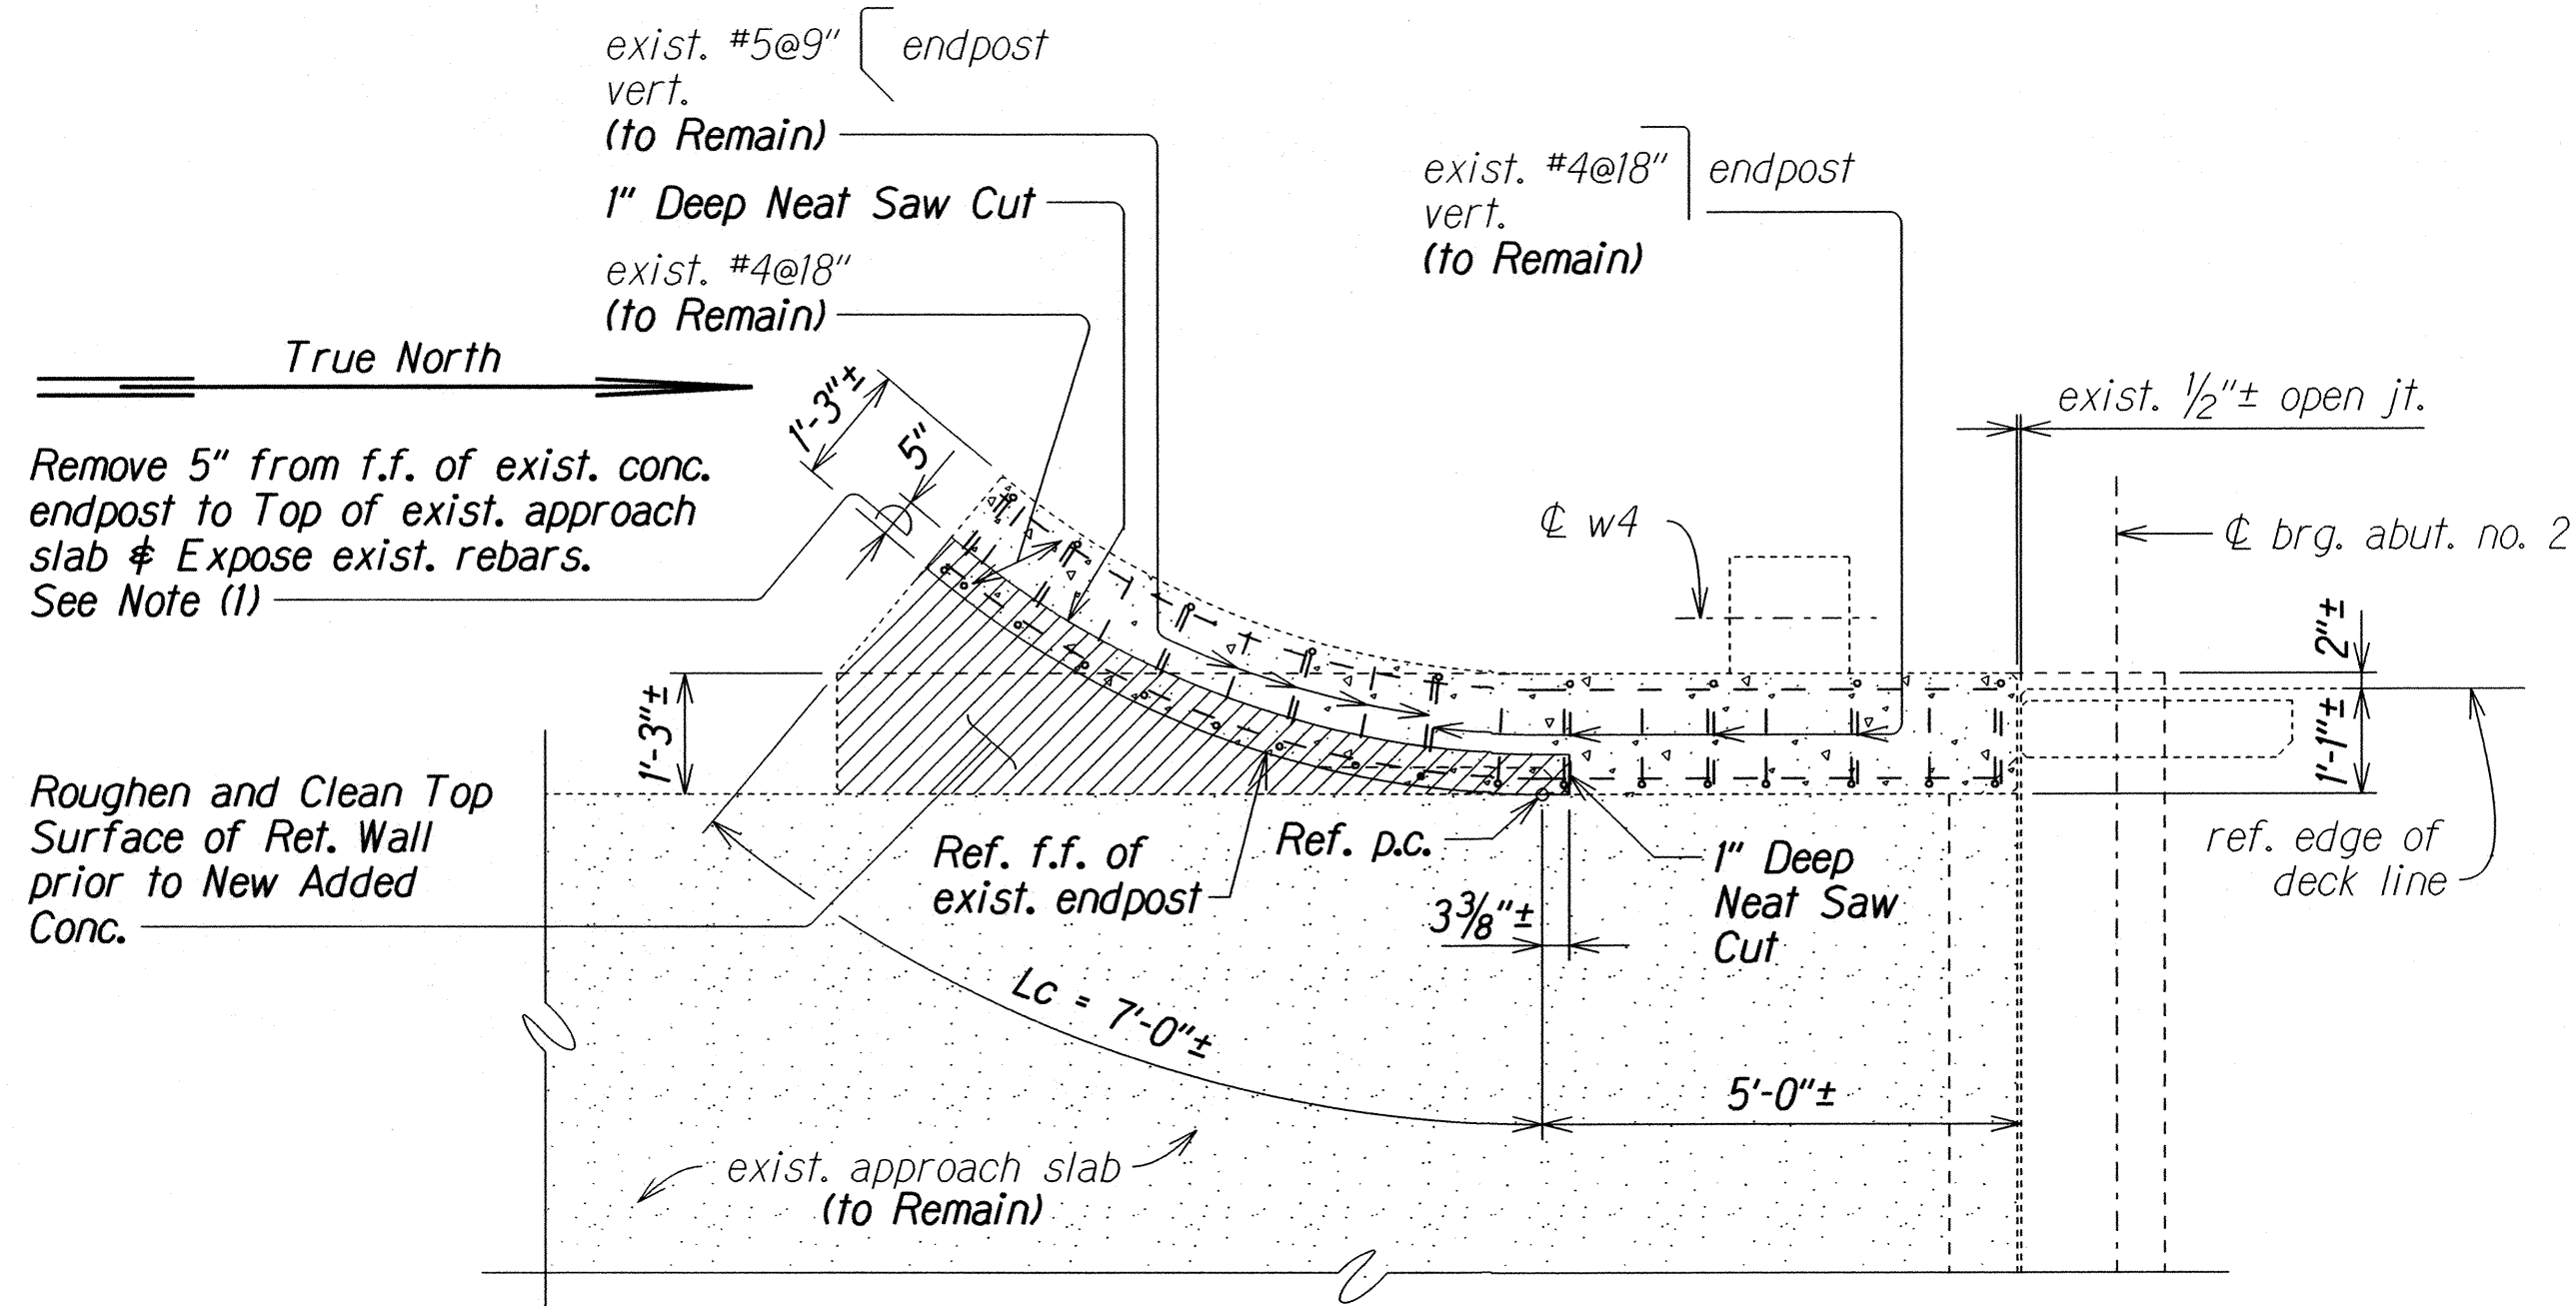


SECTION A
Scale: 1/2"=1'-0"

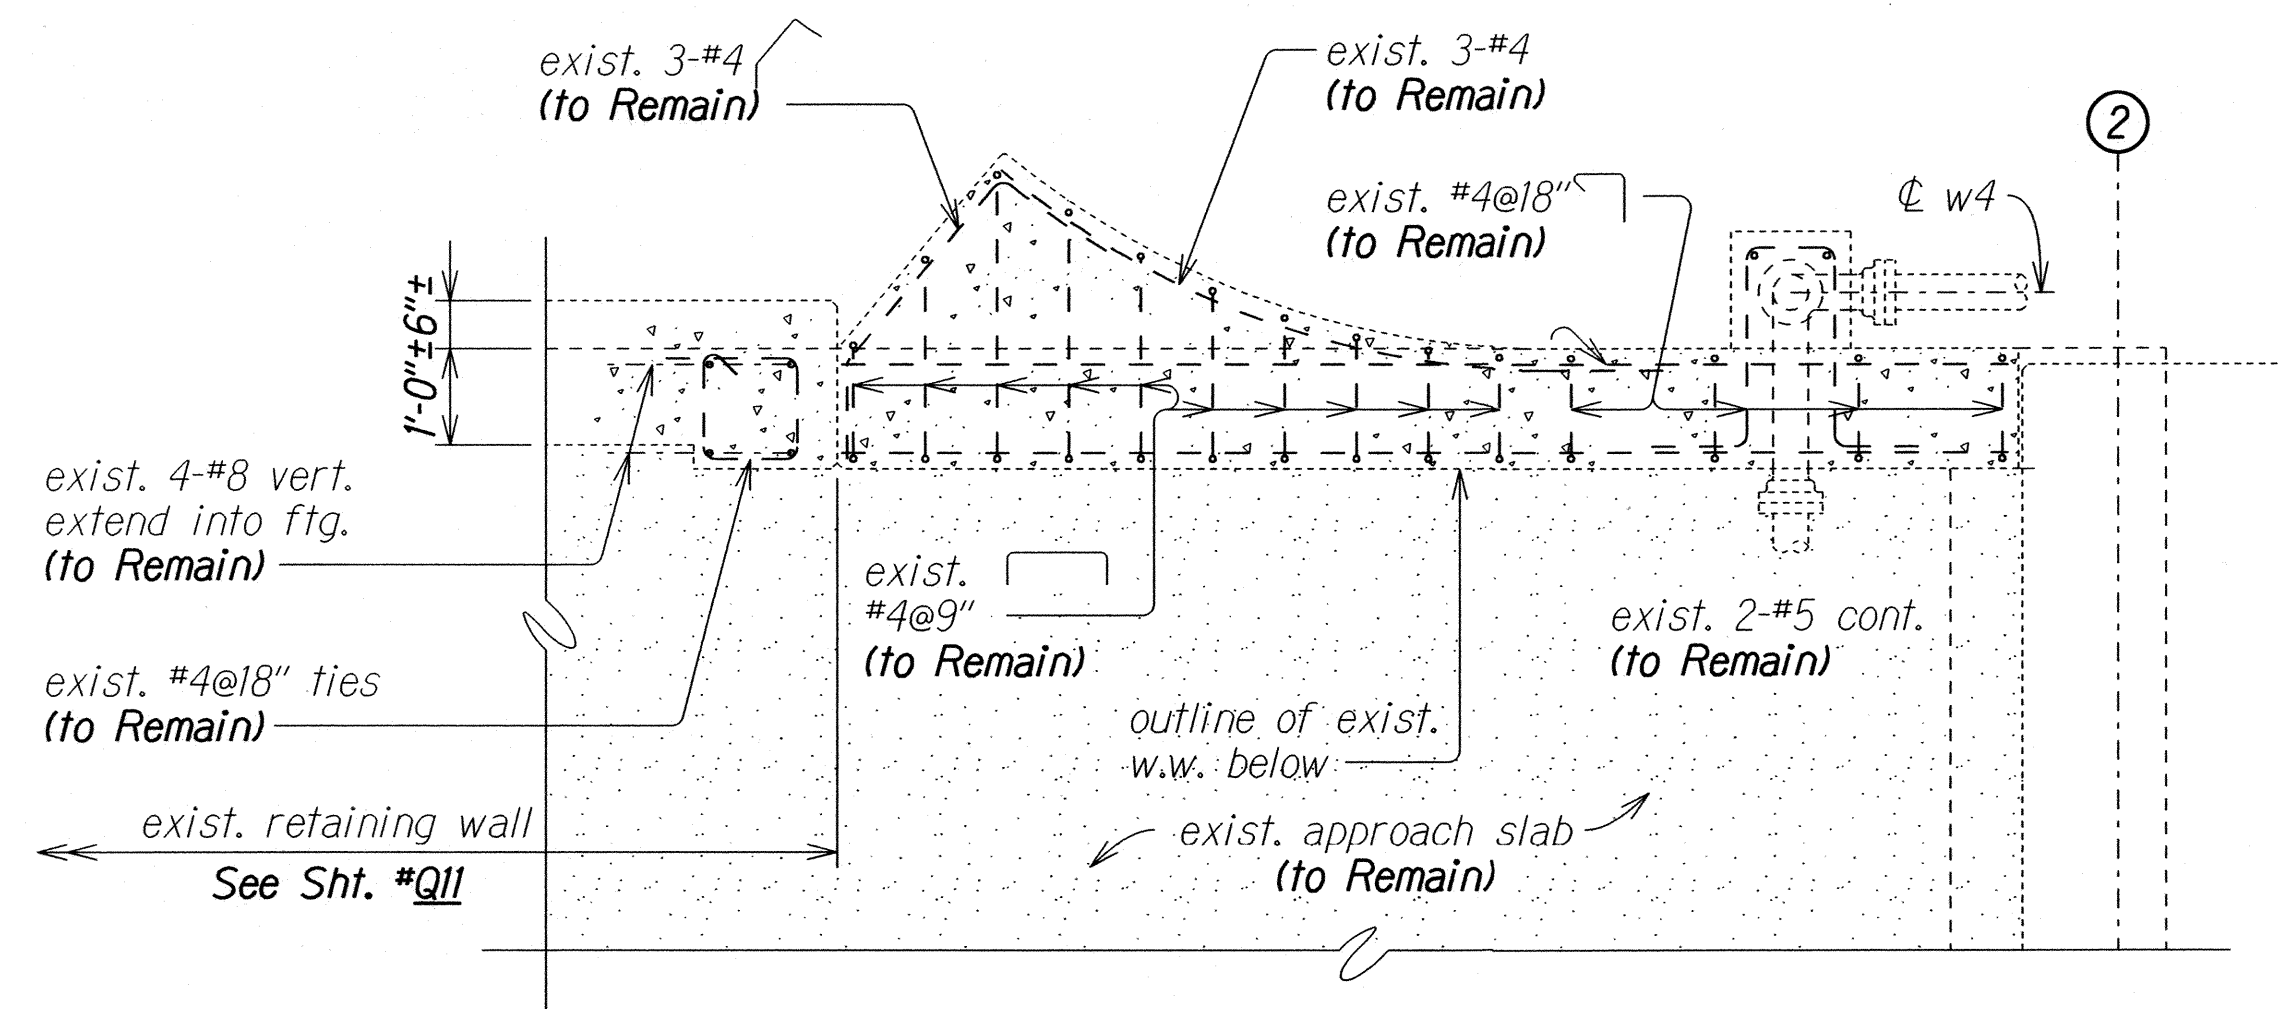

SECTION B
Scale: 1/2"=1'-0"

Remove 5" from f.f. of exist. conc. endpost to Top of exist. approach slab & Expose exist. rebars. See Note (1)

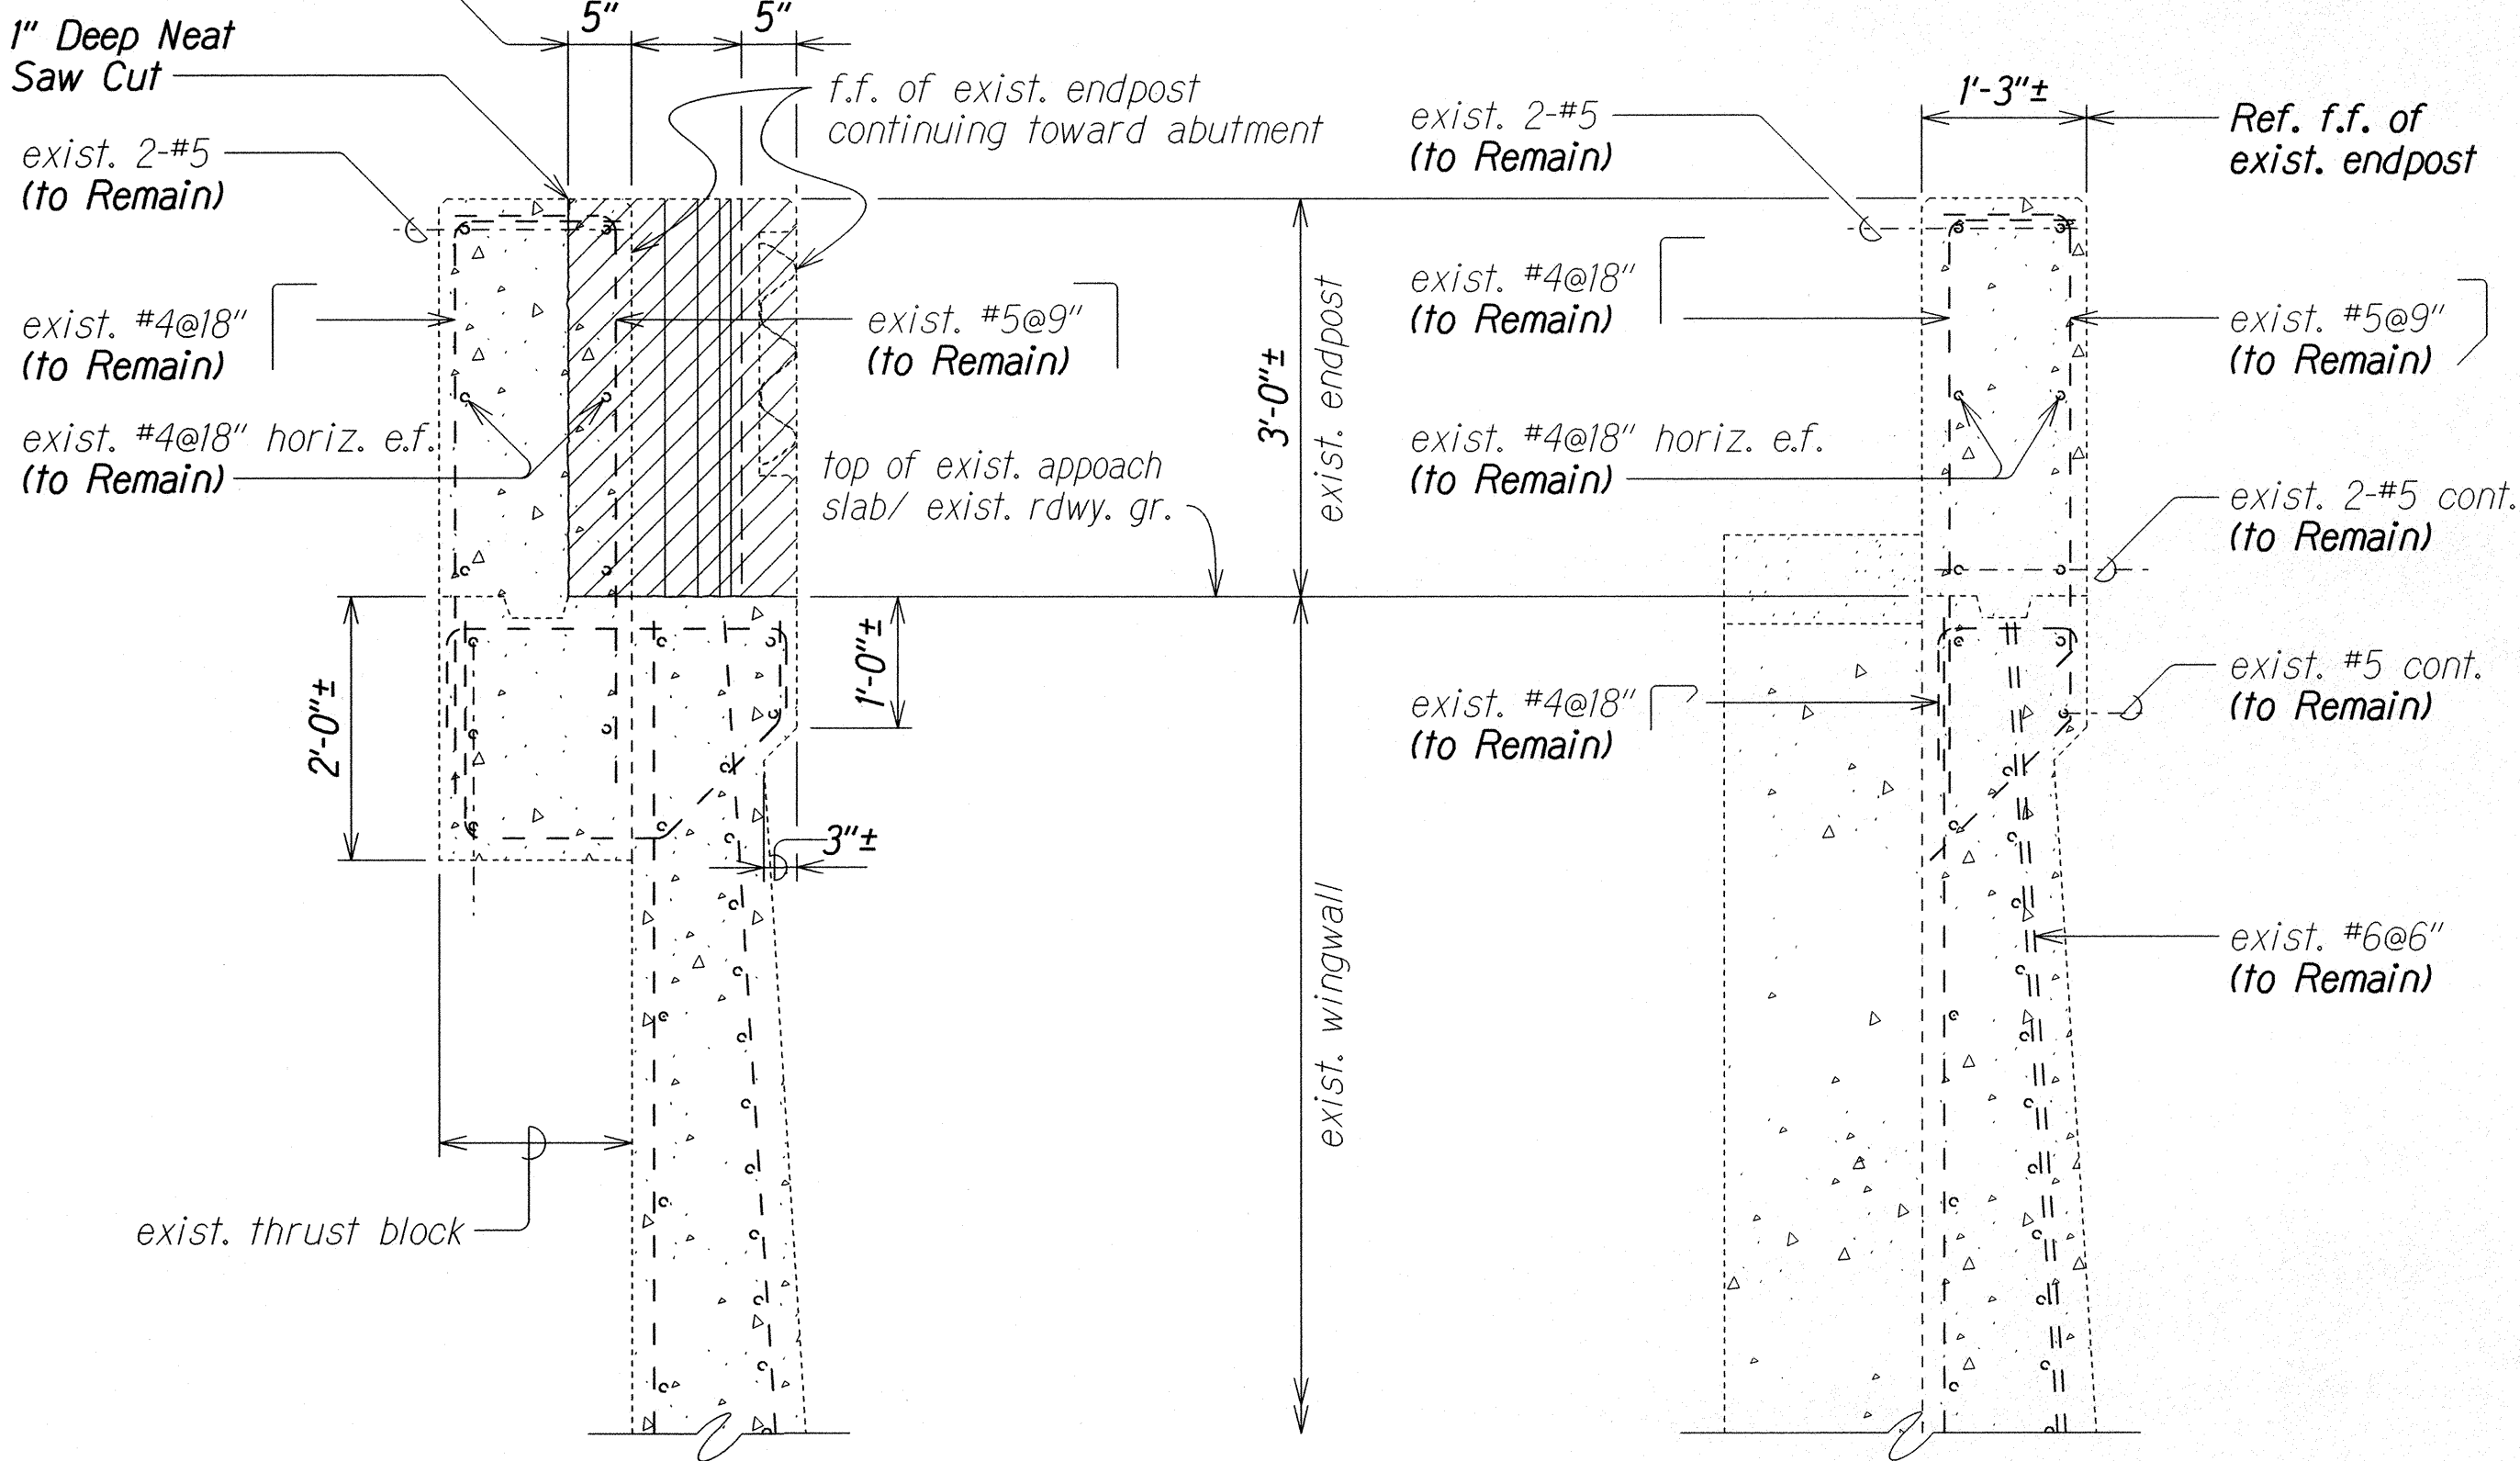

SECTION C
Scale: 3/4"=1'-0"

SECTION D
Scale: 3/4"=1'-0"

NOTES:

- 1) Unless otherwise approved by Engineer, existing concrete to be removed shall be with chipping or pneumatic tools weighing 15 lbs. or less. Existing reinforcement to remain and undamaged.
- 2) Prior to Adding New Concrete, all existing surfaces that have been removed and exposed shall be roughened and cleaned.
- 3) Pay items for Makaha Br. No. 4:
All demolition other than guardrail shall be incidental to pay item Section 606.6000.

LEGEND



Hatched Area Indicates Limits of Removal

DEMOLITION AT EXISTING ENDPOST NO. 4

STATE OF HAWAII
DEPARTMENT OF TRANSPORTATION
HIGHWAYS DIVISION


MAKAHA BRIDGE NO. 4
DEMOLITION AT EXISTING ENDPOST NO. 4
SECTIONS
FARRINGTON HIGHWAY RESURFACING
Vicinity of Kili Drive to Satellite Tracking Station Road
Federal Aid Project No. STP-093-1(026)

Scale: As Noted
Date: Apr., 2016


SHEET No. Q10 OF 34 SHEETS

SURVEY PLOTTED BY	DATE
DRAWN BY	XXX XXX
TRACED BY	XXX XXX
CHECKED BY	XXX XXX
QUANTITIES BY	XXX XXX
CHECKED BY	XXX XXX
ORIGINAL PLAN	
NOTE BOOK	
FILE NO.	Q10.dgn


FED. ROAD DIST. NO.	STATE	FED. AID PROJ. NO.	FISCAL YEAR	SHEET NO.	TOTAL SHEETS
HAWAII	HAW.	STP-093-11026	2016	59	110

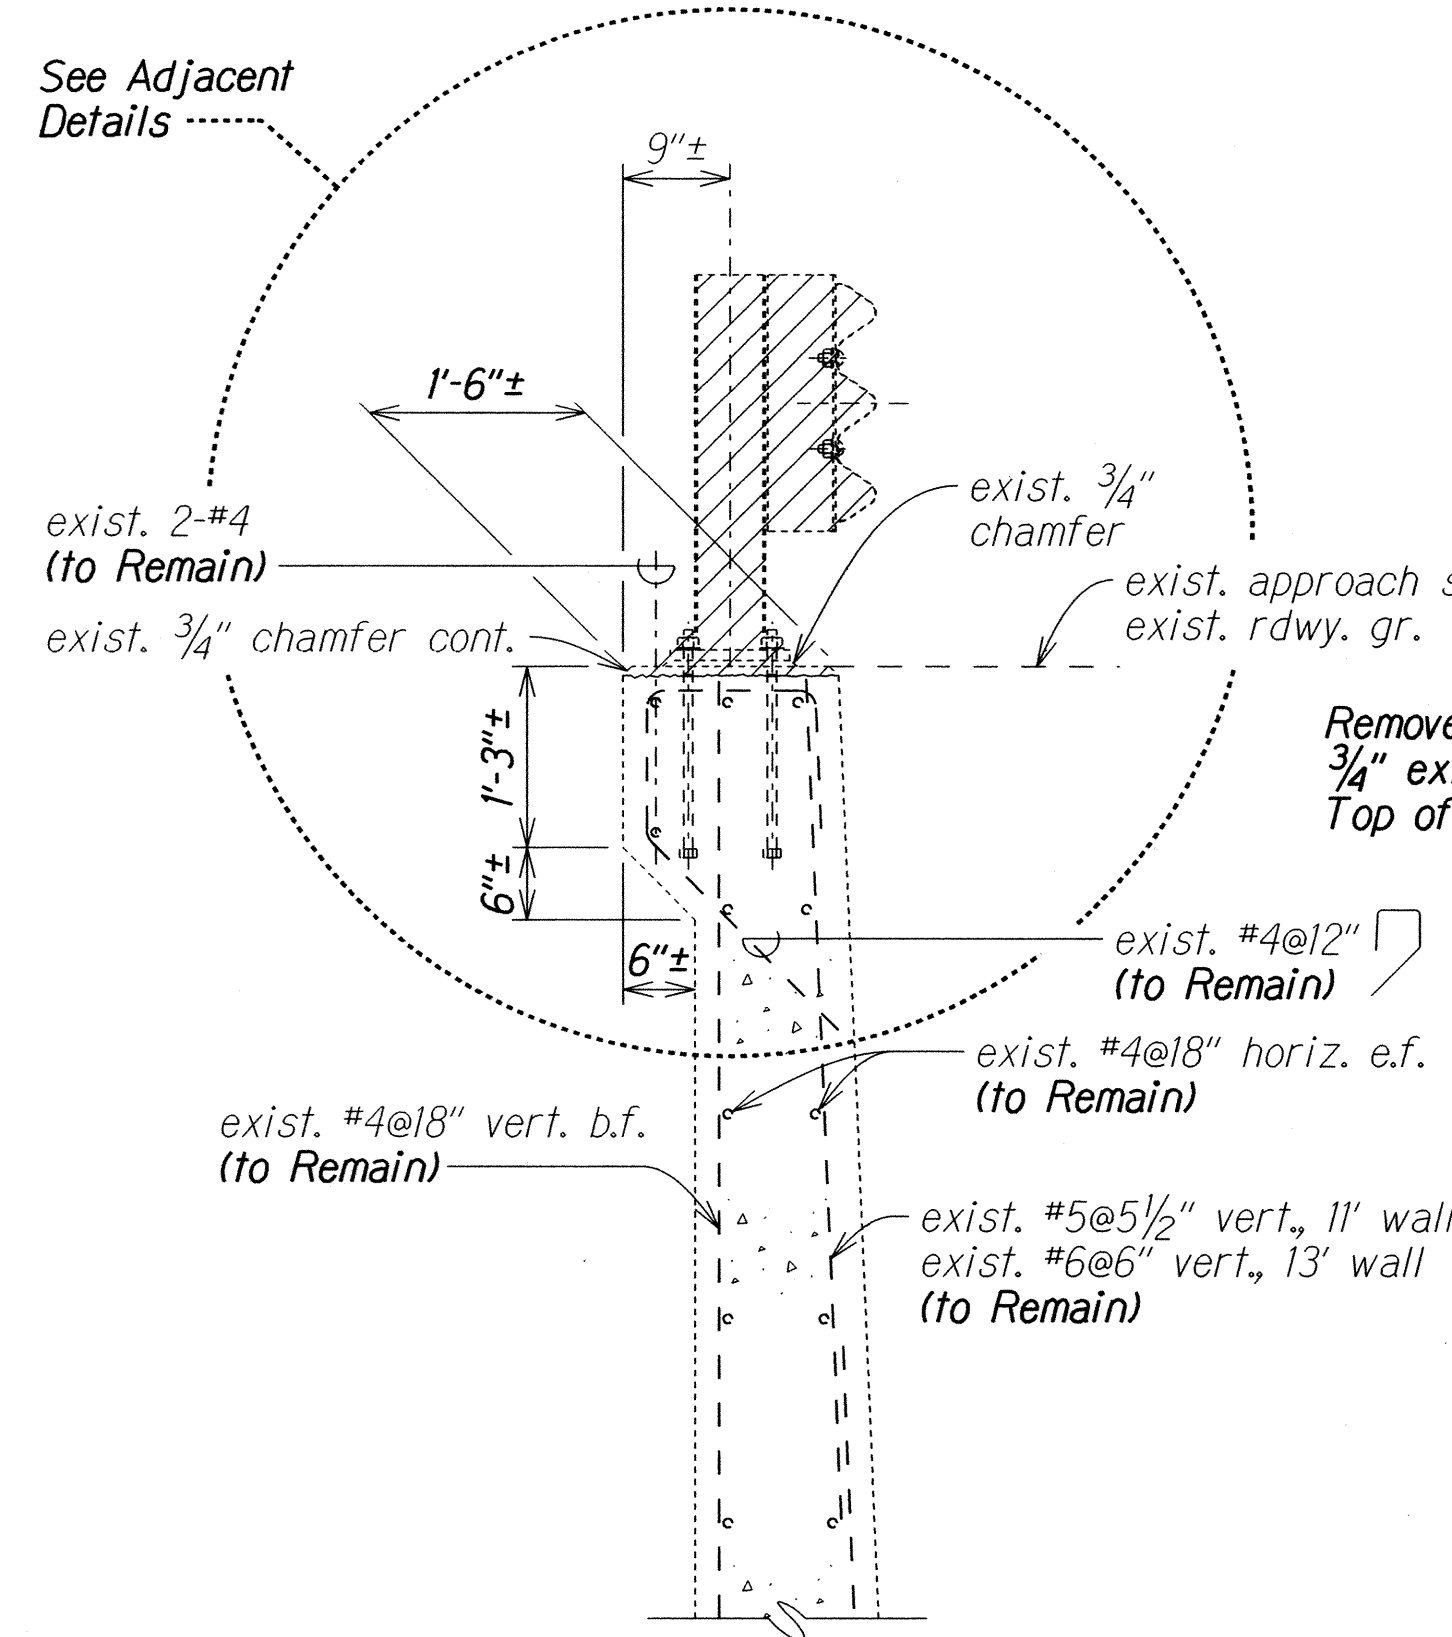

EXISTING TYPICAL RETAINING WALL SECTION
Scale: 3/4"=1'-0"

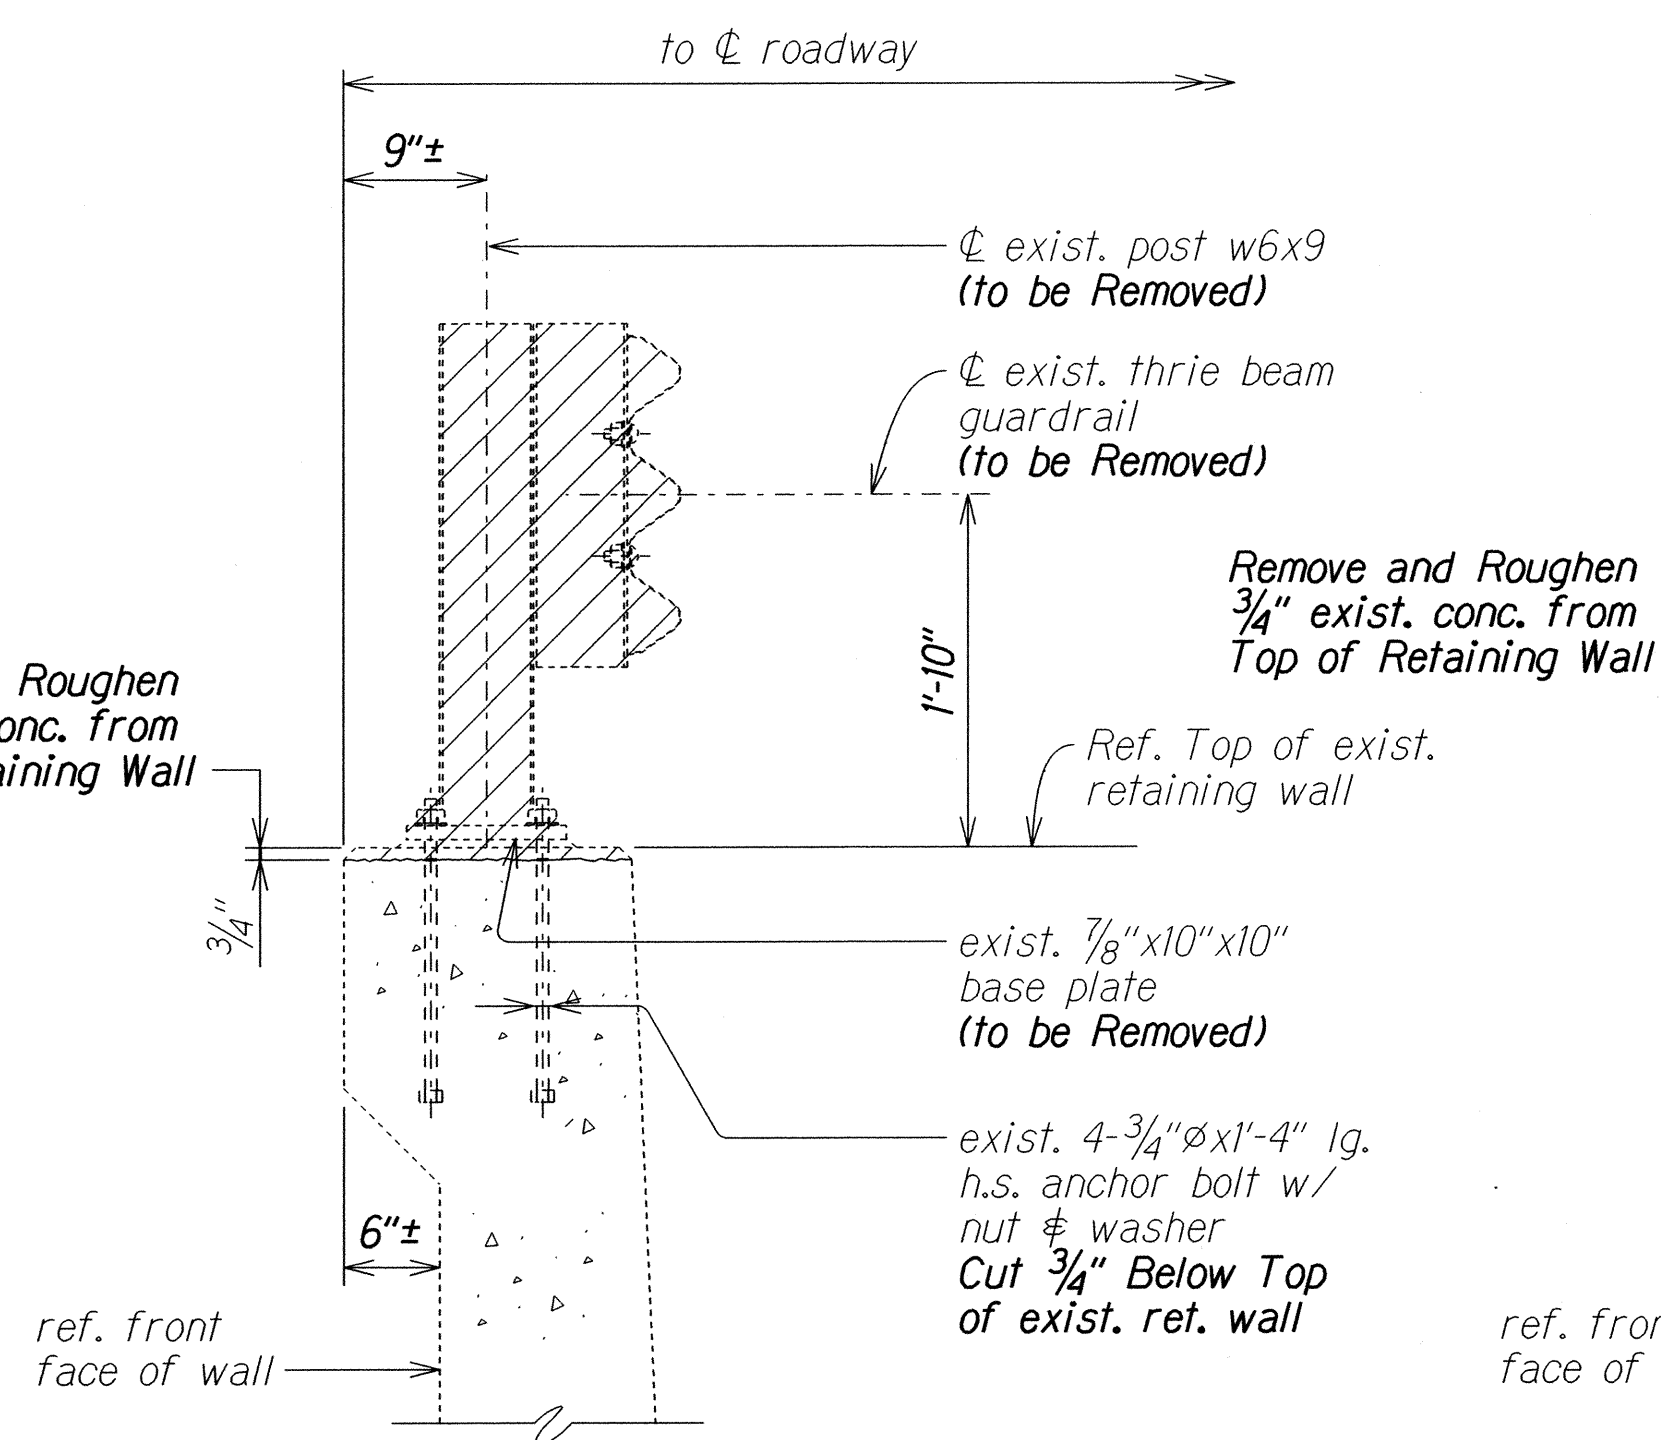


AT EXISTING THRIE BEAM

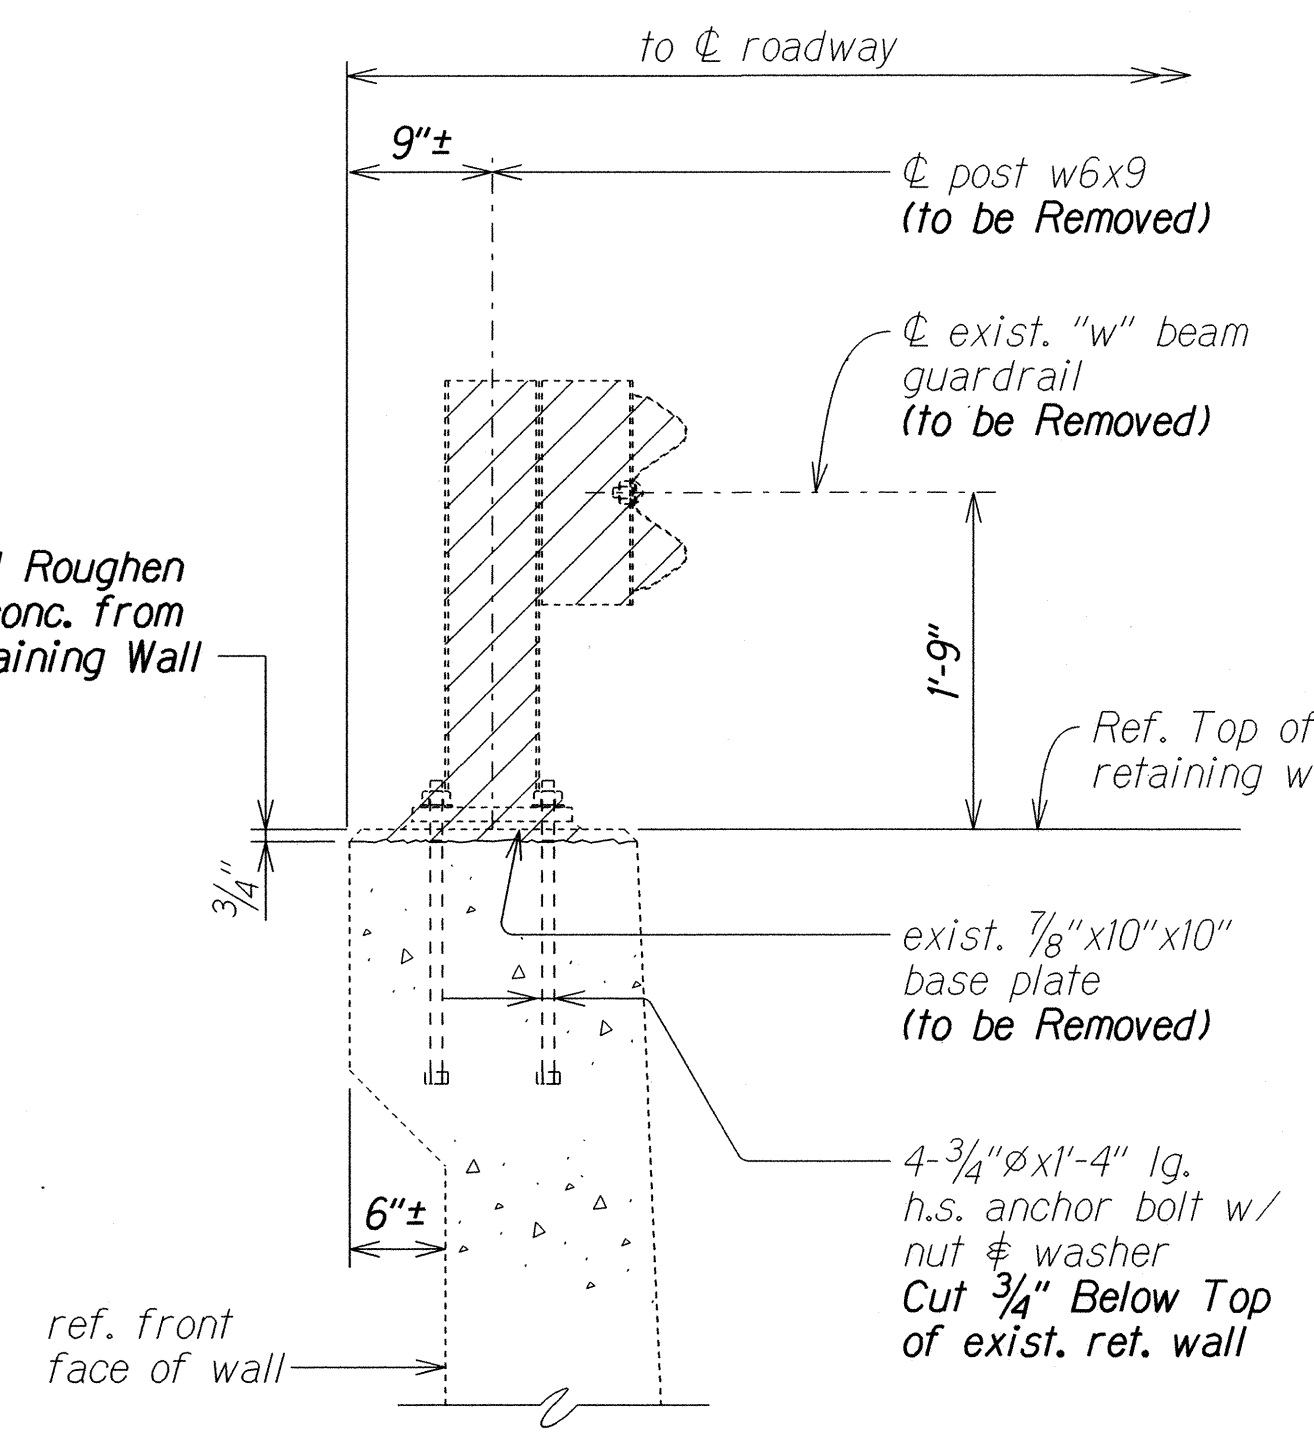


AT EXISTING "W" BEAM

EXISTING GUARDRAIL ON RETAINING WALL DETAILS
Scale: 1"=1'-0"

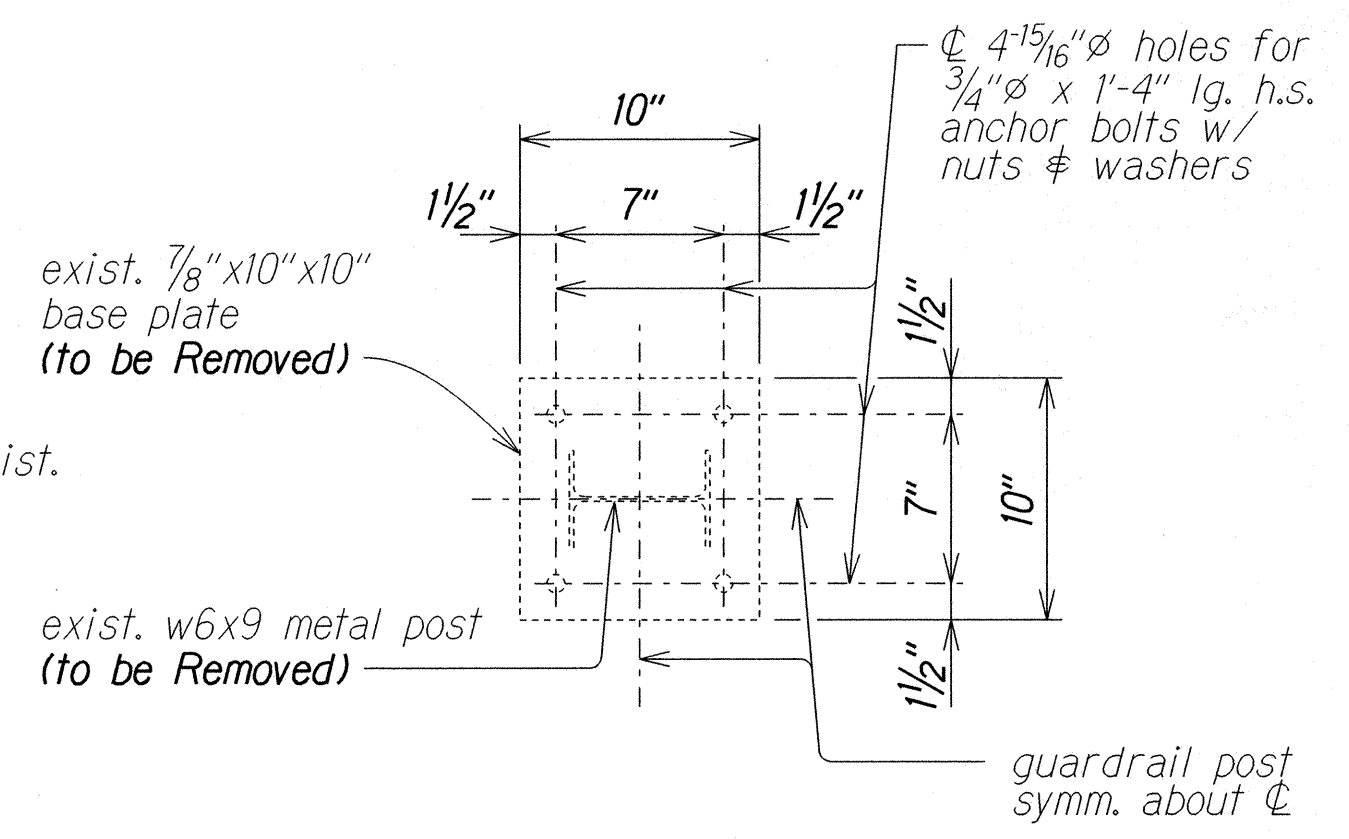

BASE PLATE DETAIL
Scale: 1 1/2"=1'-0"

- NOTE:**
- Unless otherwise approved by Engineer, existing concrete to be removed shall be with chipping or pneumatic tools weighing 15 lbs. or less. Existing reinforcement to remain undamaged.
 - Pay items for Makaha Br. No. 4:
 - All guardrail demolition shall be incidental to pay item Section 606.7000.
 - All demolition other than guardrail shall be incidental to pay item Section 606.6000.

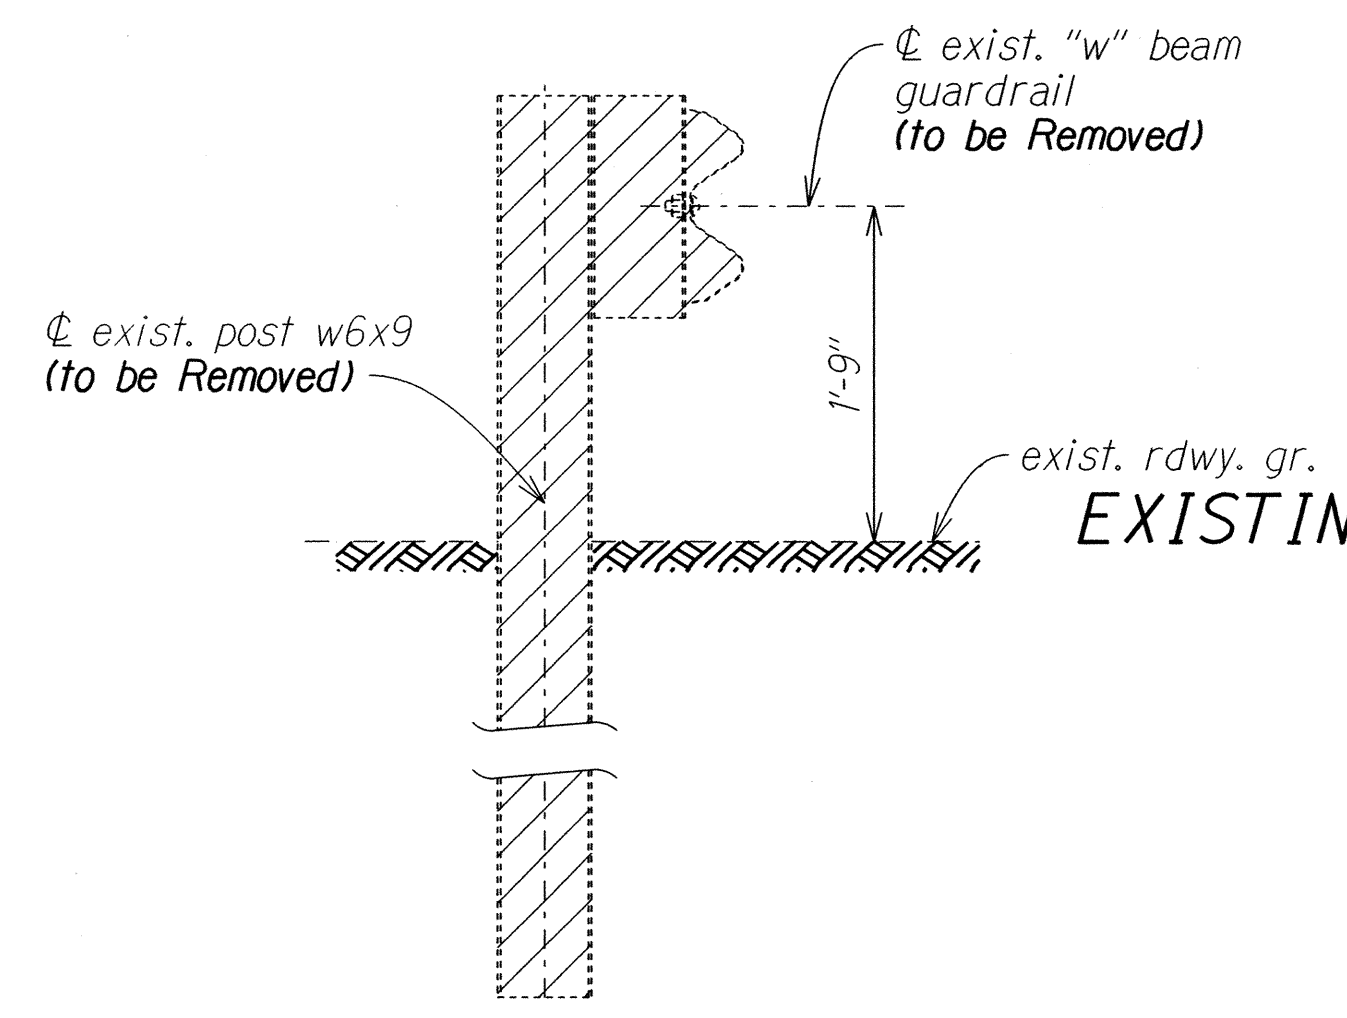

EXISTING GUARDRAIL BEYOND RETAINING WALL
Scale: 1"=1'-0"

LEGEND

Hatched Area Indicates Limits of Removal

DEMOLITION AT EXISTING RETAINING WALL NO. 1

SURVEY PLOTTED BY	DATE
DRAWN BY	XXX
CHECKED BY	XXX
NOTE BOOK	XXX
QUANTITIES BY	XXX
CHECKED BY	XXX
N.	011.000

STATE OF HAWAII
DEPARTMENT OF TRANSPORTATION
HIGHWAYS DIVISION

MAKAHA BRIDGE NO. 4
DEMOLITION AT EXISTING RETAINING WALL NO. 1
SECTION AND DETAILS
FARRINGTON HIGHWAY RESURFACING
Vicinity of Kili Drive to Satellite Tracking Station Road
Federal Aid Project No. STP-093-11026

Scale: As Noted Date: Apr, 2016

SHEET No. 011 OF 34 SHEETS

[illegible]

PLAN
Scale: $\frac{3}{4}" = 1'-0"$

Retaining Wall No. 1 Upgrade

5-#5 / B.F. Eq. Space
Secure with Epoxy in $\frac{3}{4}" \times 6"$ Drilled Holes
Extend 3'-0" into Ref. Wall Upgrade

1/4" Key

#5 StIRRUP @ 6"

VarIES

5-#6 F.F. Eq. Space
Secure with Epoxy in $\frac{1}{8}" \times 6"$ Drilled Holes
Extend 3'-0" into Ref. Wall Upgrade

Ref. p.c.

3 3/8" ±

5'-0" ±

exist. conc. bridge railing

exist. 1/2" ± open jt.

exist. #5

3'-0" ±

exist. #4 @ 18"

Exist. # Fin. Rdwy. Gr.

4-#4 _____ F.F. Eq. Space
 Between 5-#6 _____
 Secure with Epoxy in
 5/8"øx6" Drilled Holes
 Extend 3'-0" into Ret.
 Wall Upgrade

4-#4 _____ F.F. Eq. Space
 Lap with 4-#6 _____
 Secure with Epoxy in
 5/8"øx6" Drilled Holes
 End 2" from Key _____

5-#5 _____ / B.F.
 Secure with Epoxy in
 3/4"øx6" Drilled Holes
 Extend 3'-0" into
 Upgrade. See

ELEVATION
 Scale: 3/4" = 1'-0"

#6@6"
 Epoxy

Technical drawing of a bridge structure showing existing and proposed elements. The drawing includes dimensions and labels for various components:

- Dimensions:**
 - 1'-3"± (Total width of the structure)
 - 5" (Width of the central section)
 - 3'-0"± (Height of the structure)
- Labels:**
 - Ref. F.F. of Mod. Endpost Upgrade (Reference Finished Floor of Modified Endpost Upgrade)
 - exist. 2-#5 (Existing reinforcement bars)
 - exist. #4@18" (Existing reinforcement bars at 18 inches spacing)
 - exist. #4@18" e.f. (Existing reinforcement bars at 18 inches spacing, end face)
 - exist. #5@9" (Existing reinforcement bars at 9 inches spacing)
 - exist. approach slab & Fin. Rdwy. Gr. (Existing approach slab and finished roadway grade)
- Structural Features:**
 - A central vertical section with a width of 5 inches.
 - Reinforcement bars (#5 and #4) are shown in various sections.
 - The structure is shown in cross-section with a total width of 1'-3"± and a height of 3'-0"±.
 - The drawing includes a dashed line indicating the existing approach slab and finished roadway grade.

SECTION

Scale: 1" = 1'-0"


A

Q1/2 Q1/3

Q1/3

R


E

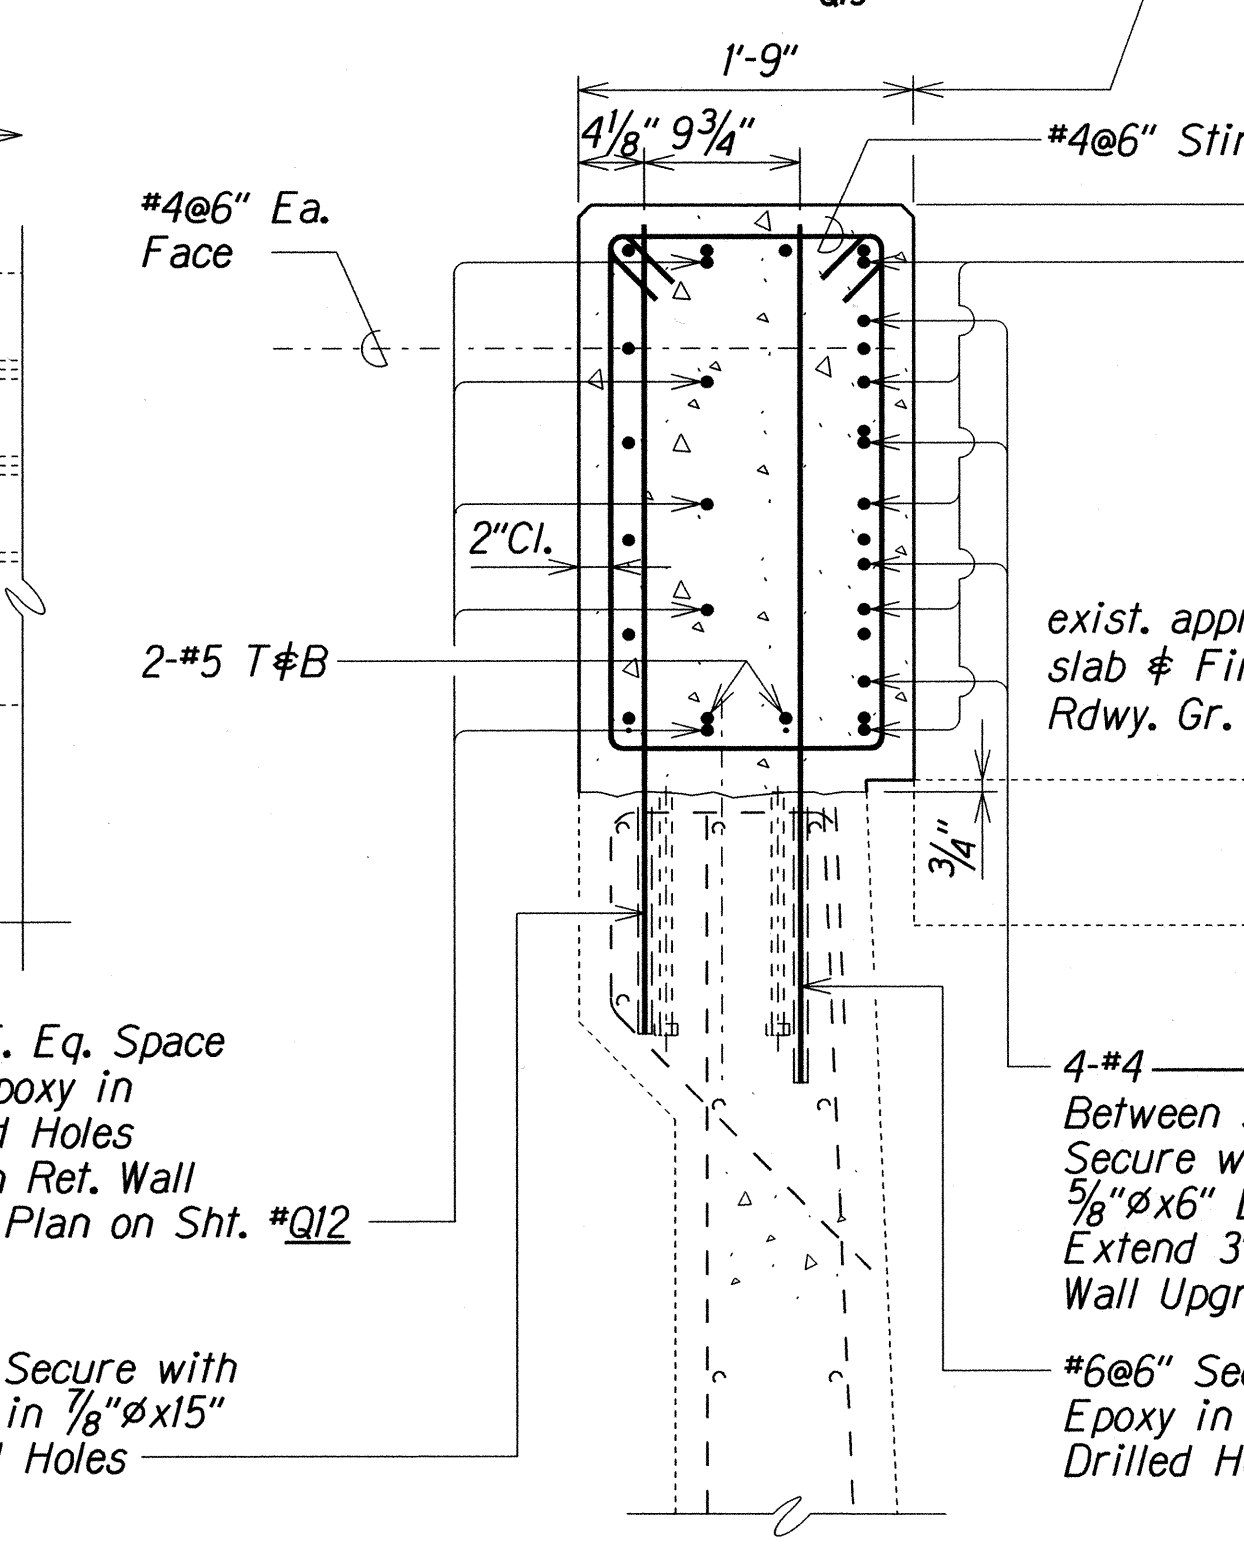

SECTION

Scale: 1" = 1'-0"



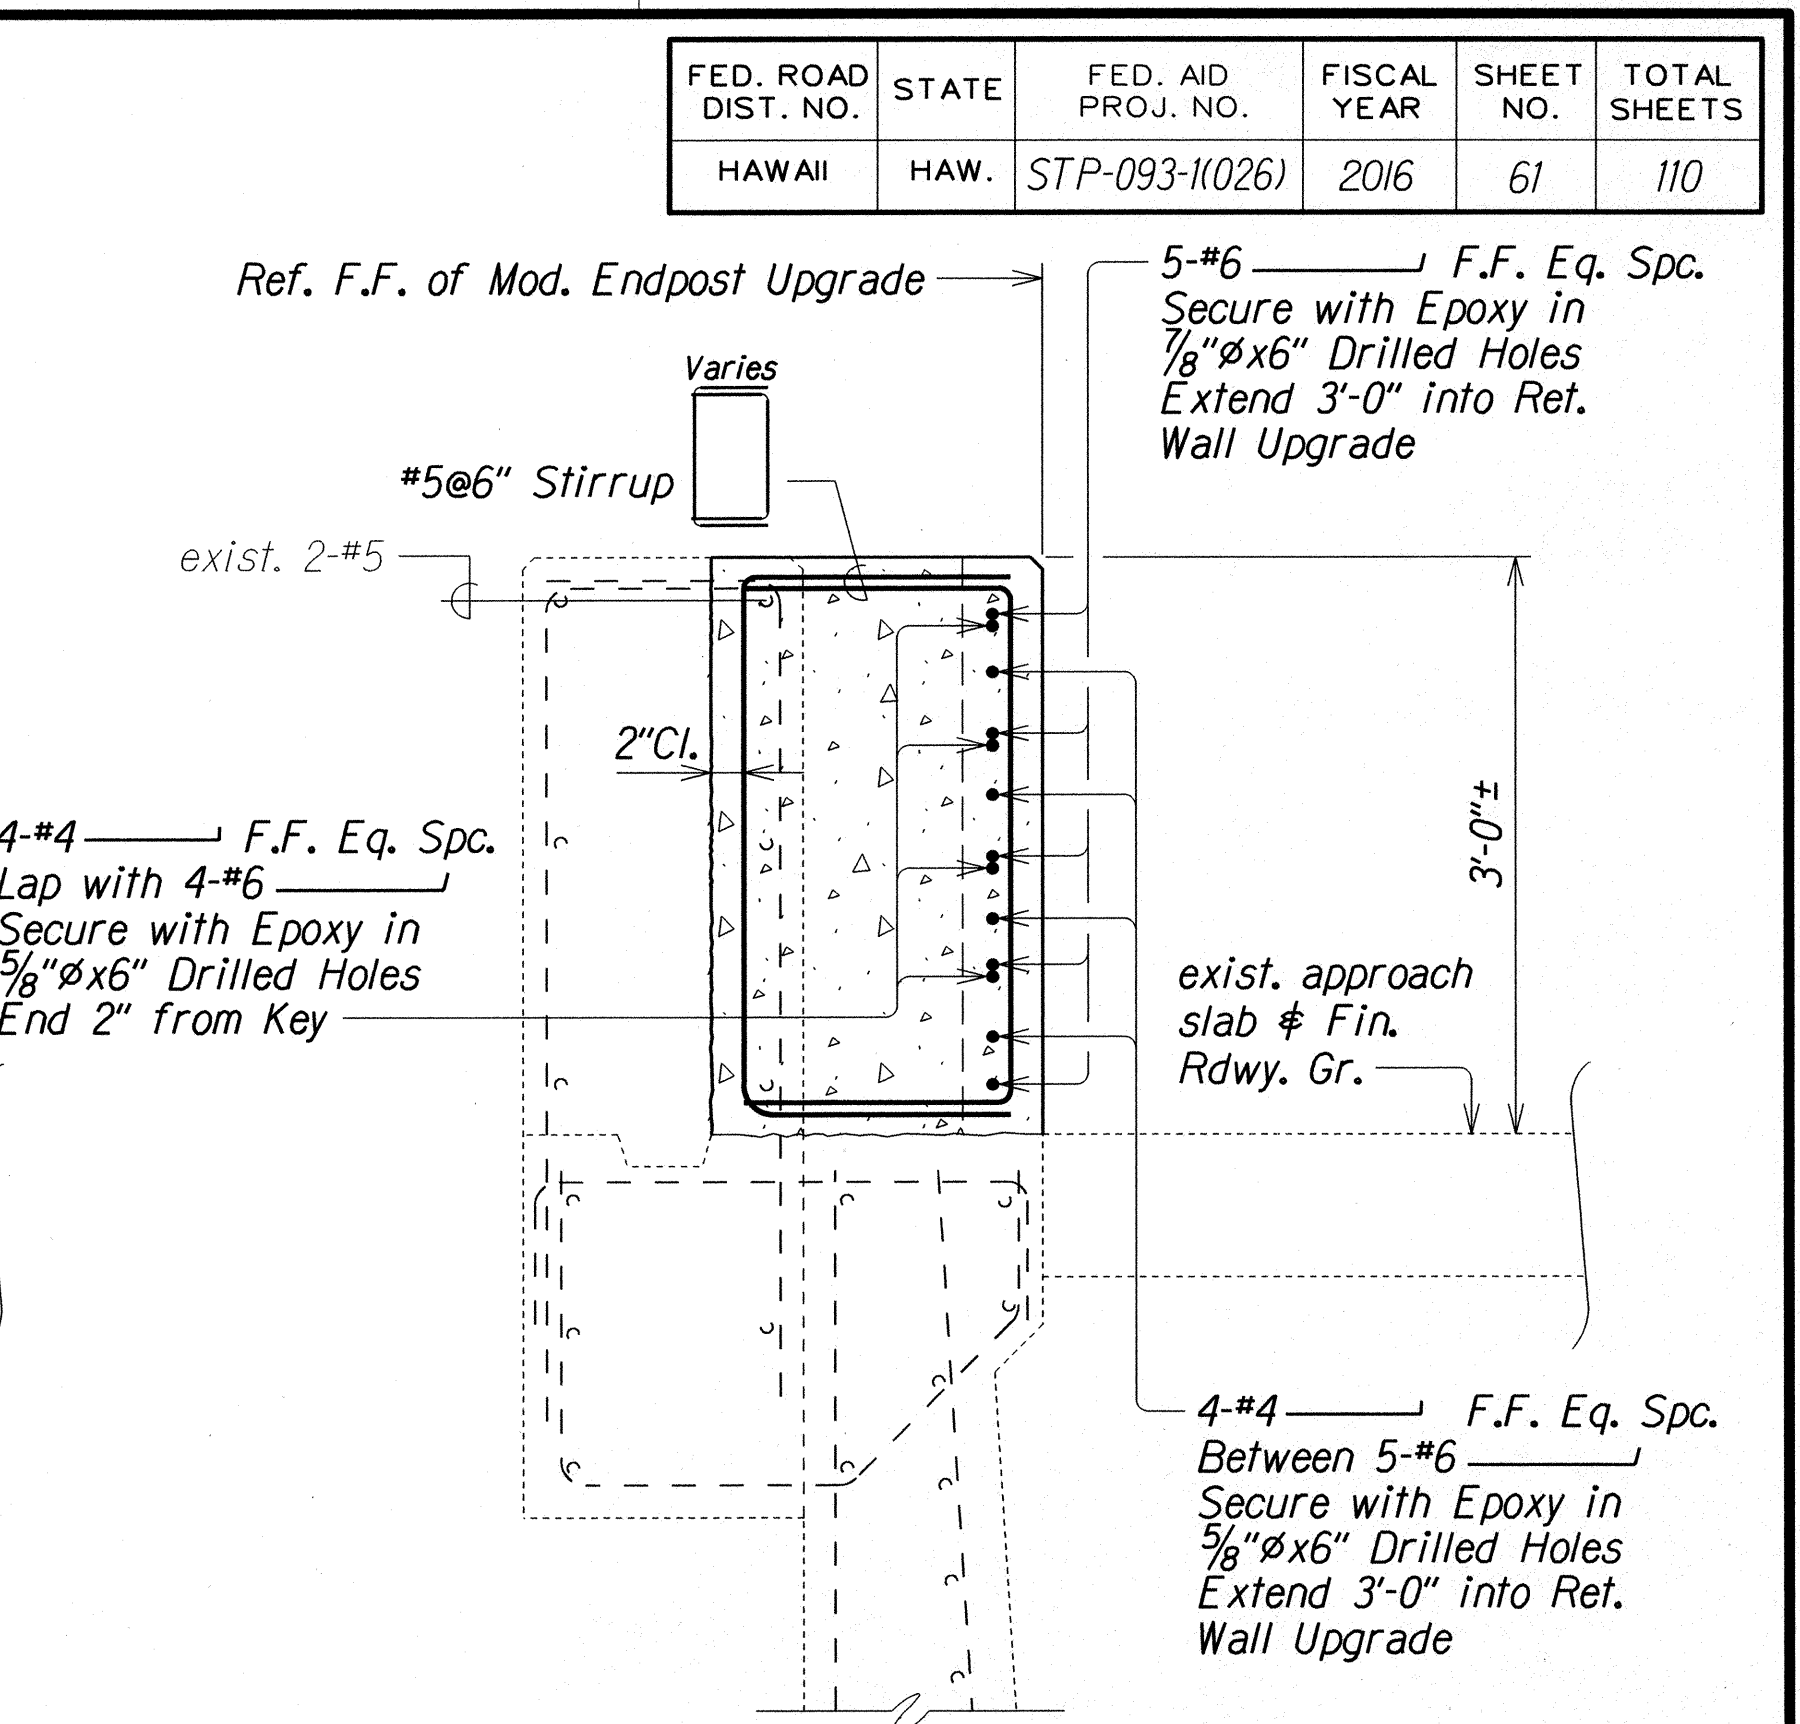


SECTION

Ref. F.F. of Mod.
Endpost Upgrade

Scale: 1" = 1'-0"



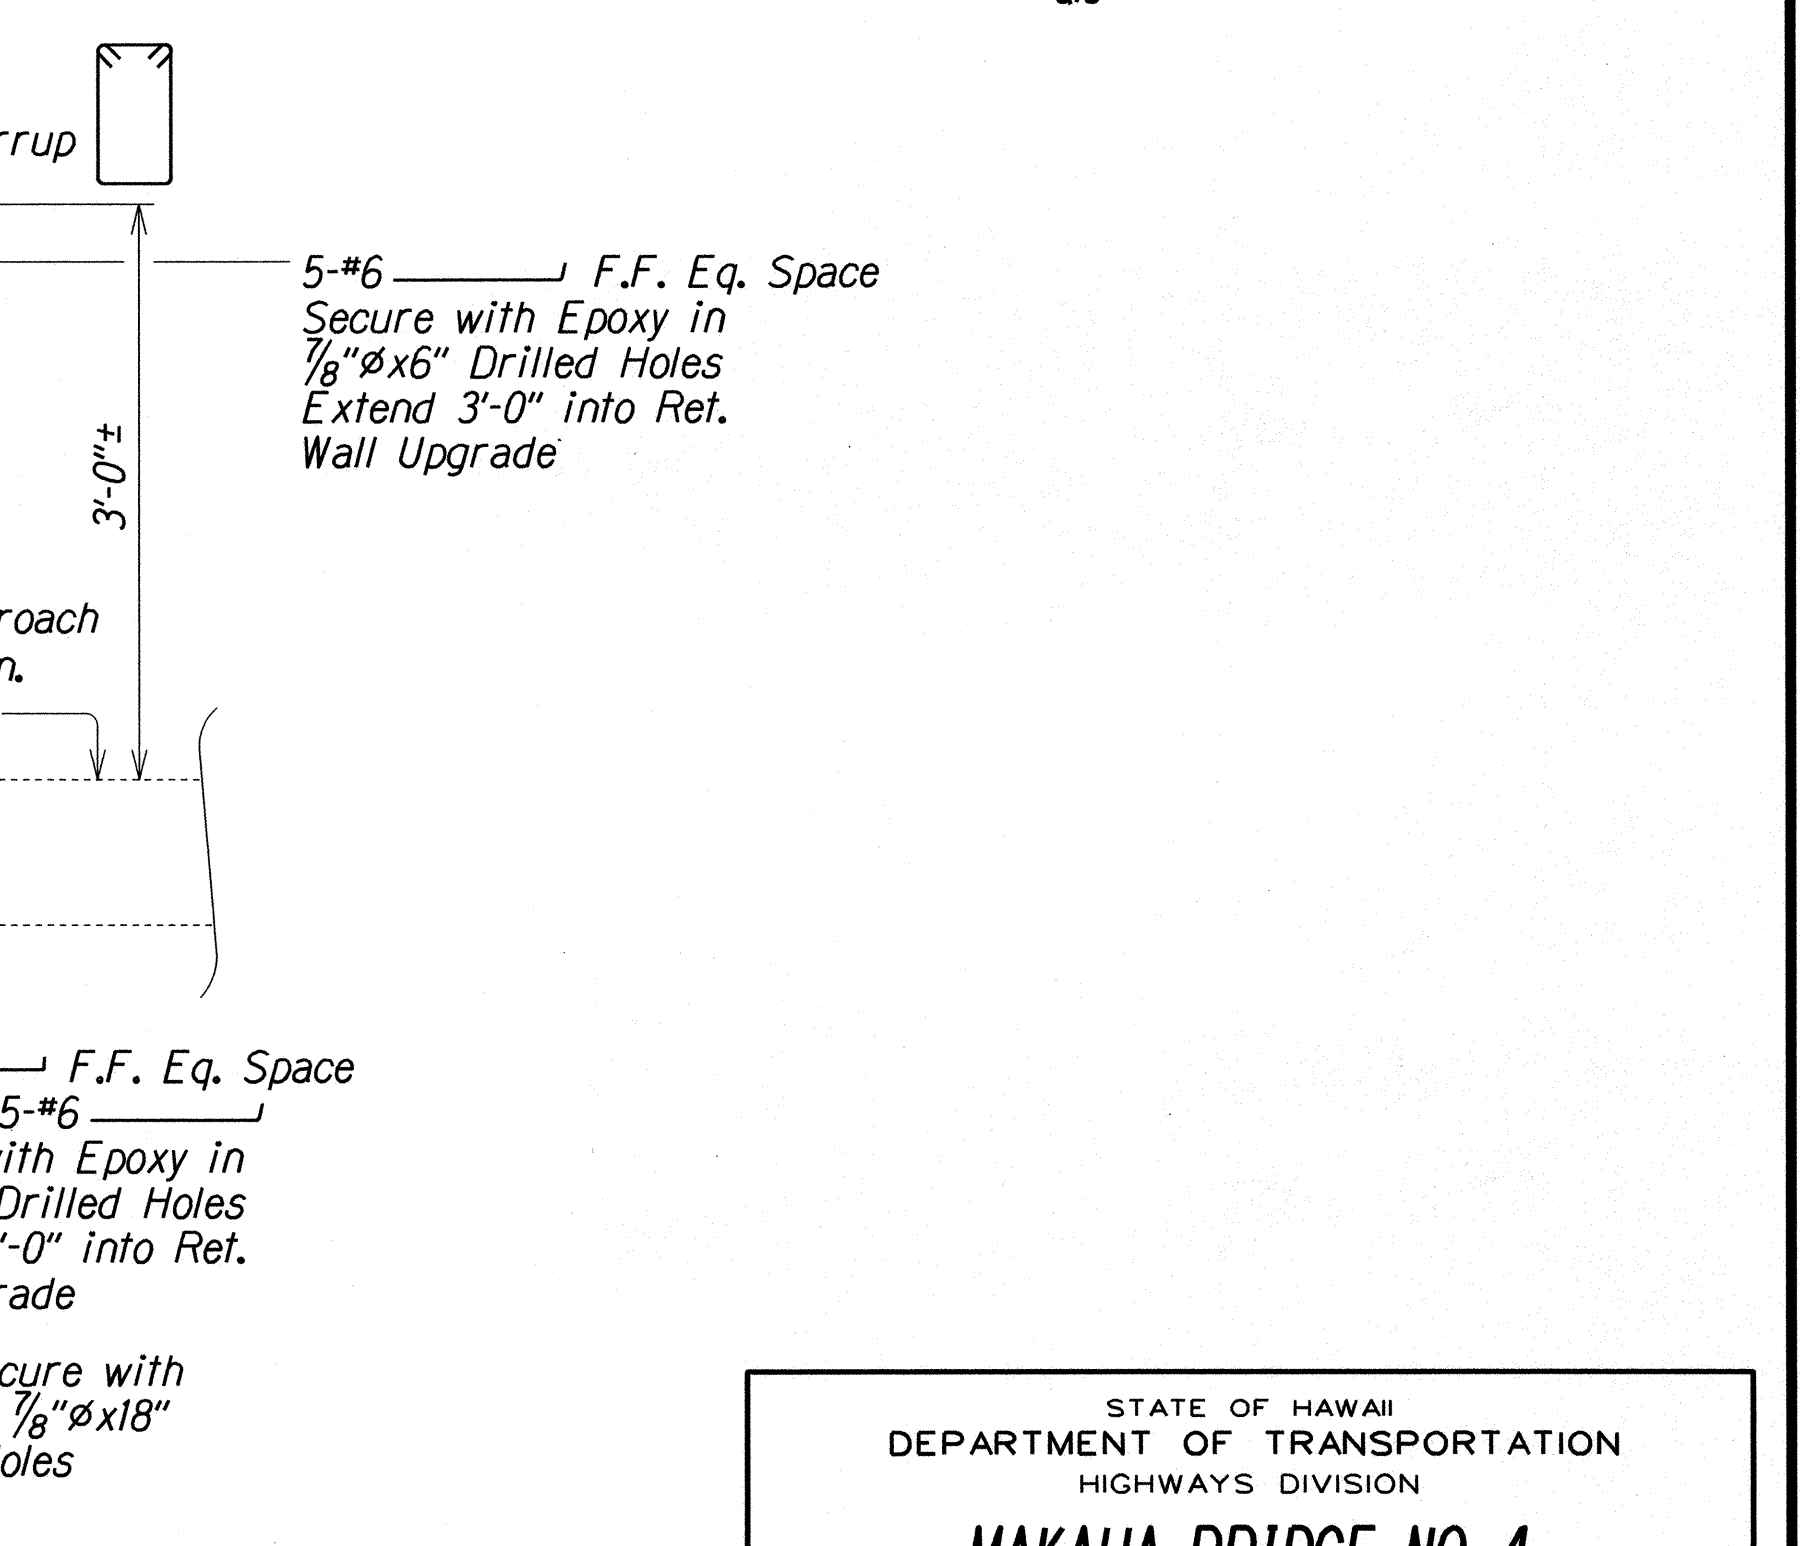


MAKARA BRIDGE NO. 4
MODIFIED ENDPST NO. 4 UPGRADE CONNECTION
REINFORCEMENT PLAN, ELEVATION AND SECTIONS
FARRINGTON HIGHWAY RESURFACING


ORIGINAL PLAN	SURVEY PLOTTED BY _____	DATE _____
NOTE BOOK	DRAWN BY _____	_____
	TRACED BY _____	_____
	DESIGNED BY _____	_____
	QUANTITIES BY _____	_____
No. 013.dgm	CHECKED BY _____	_____

(AT RETAINING WALL NO. 1)


FED. ROAD DIST. NO.	STATE	FED. AID PROJ. NO.	FISCAL YEAR	SHEET NO.	TOTAL SHEETS
HAWAII	HAW.	STP-093-1(026)	2016	62	110

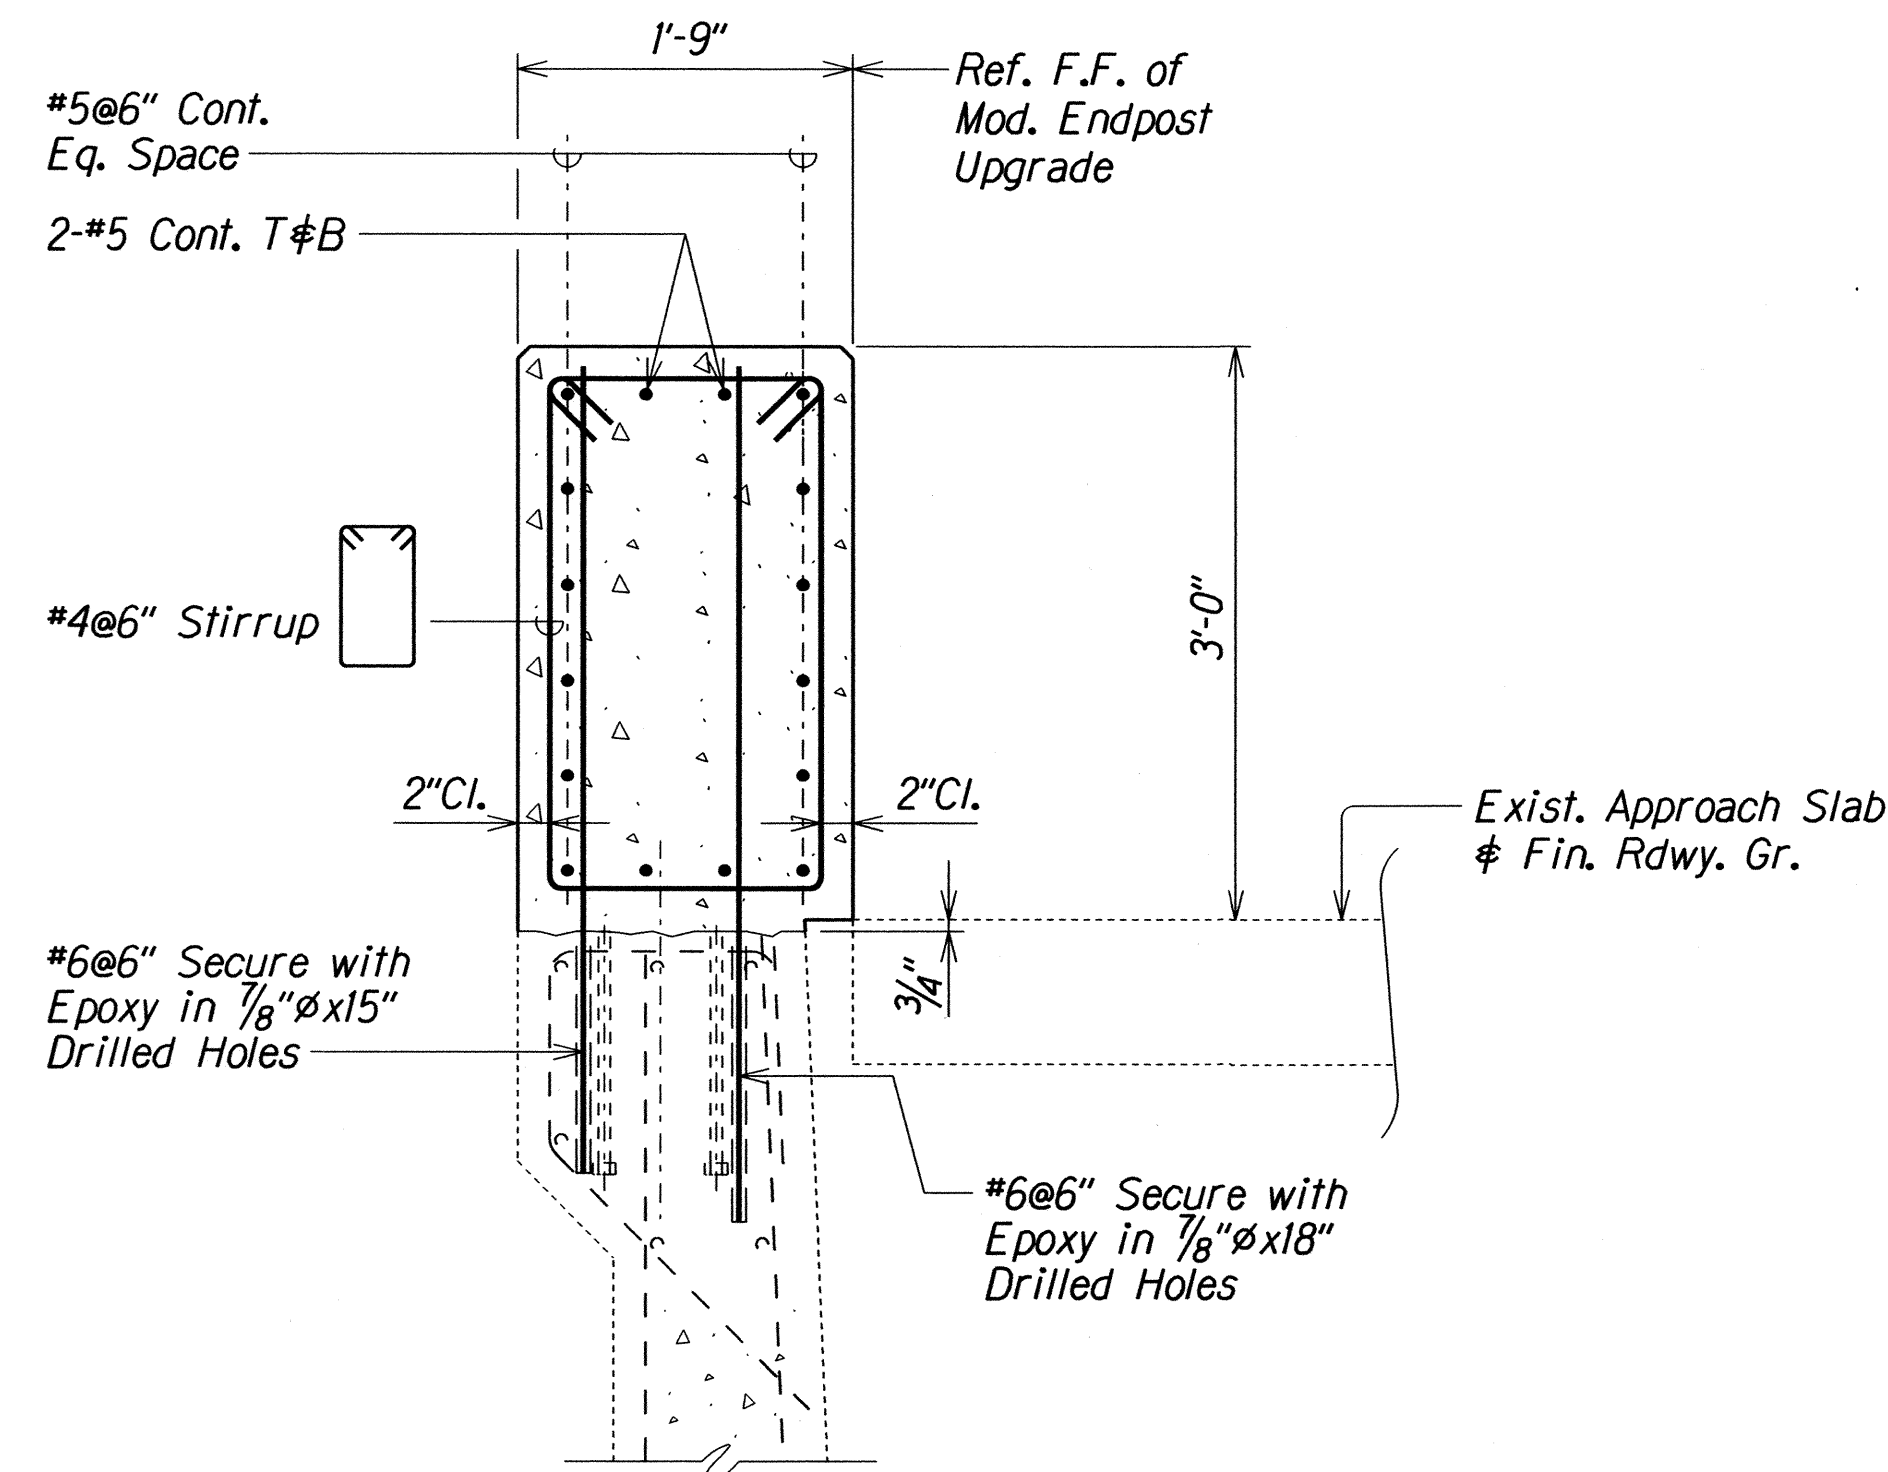


SECTION D
Scale: 1" = 1'-0" Q12 Q14

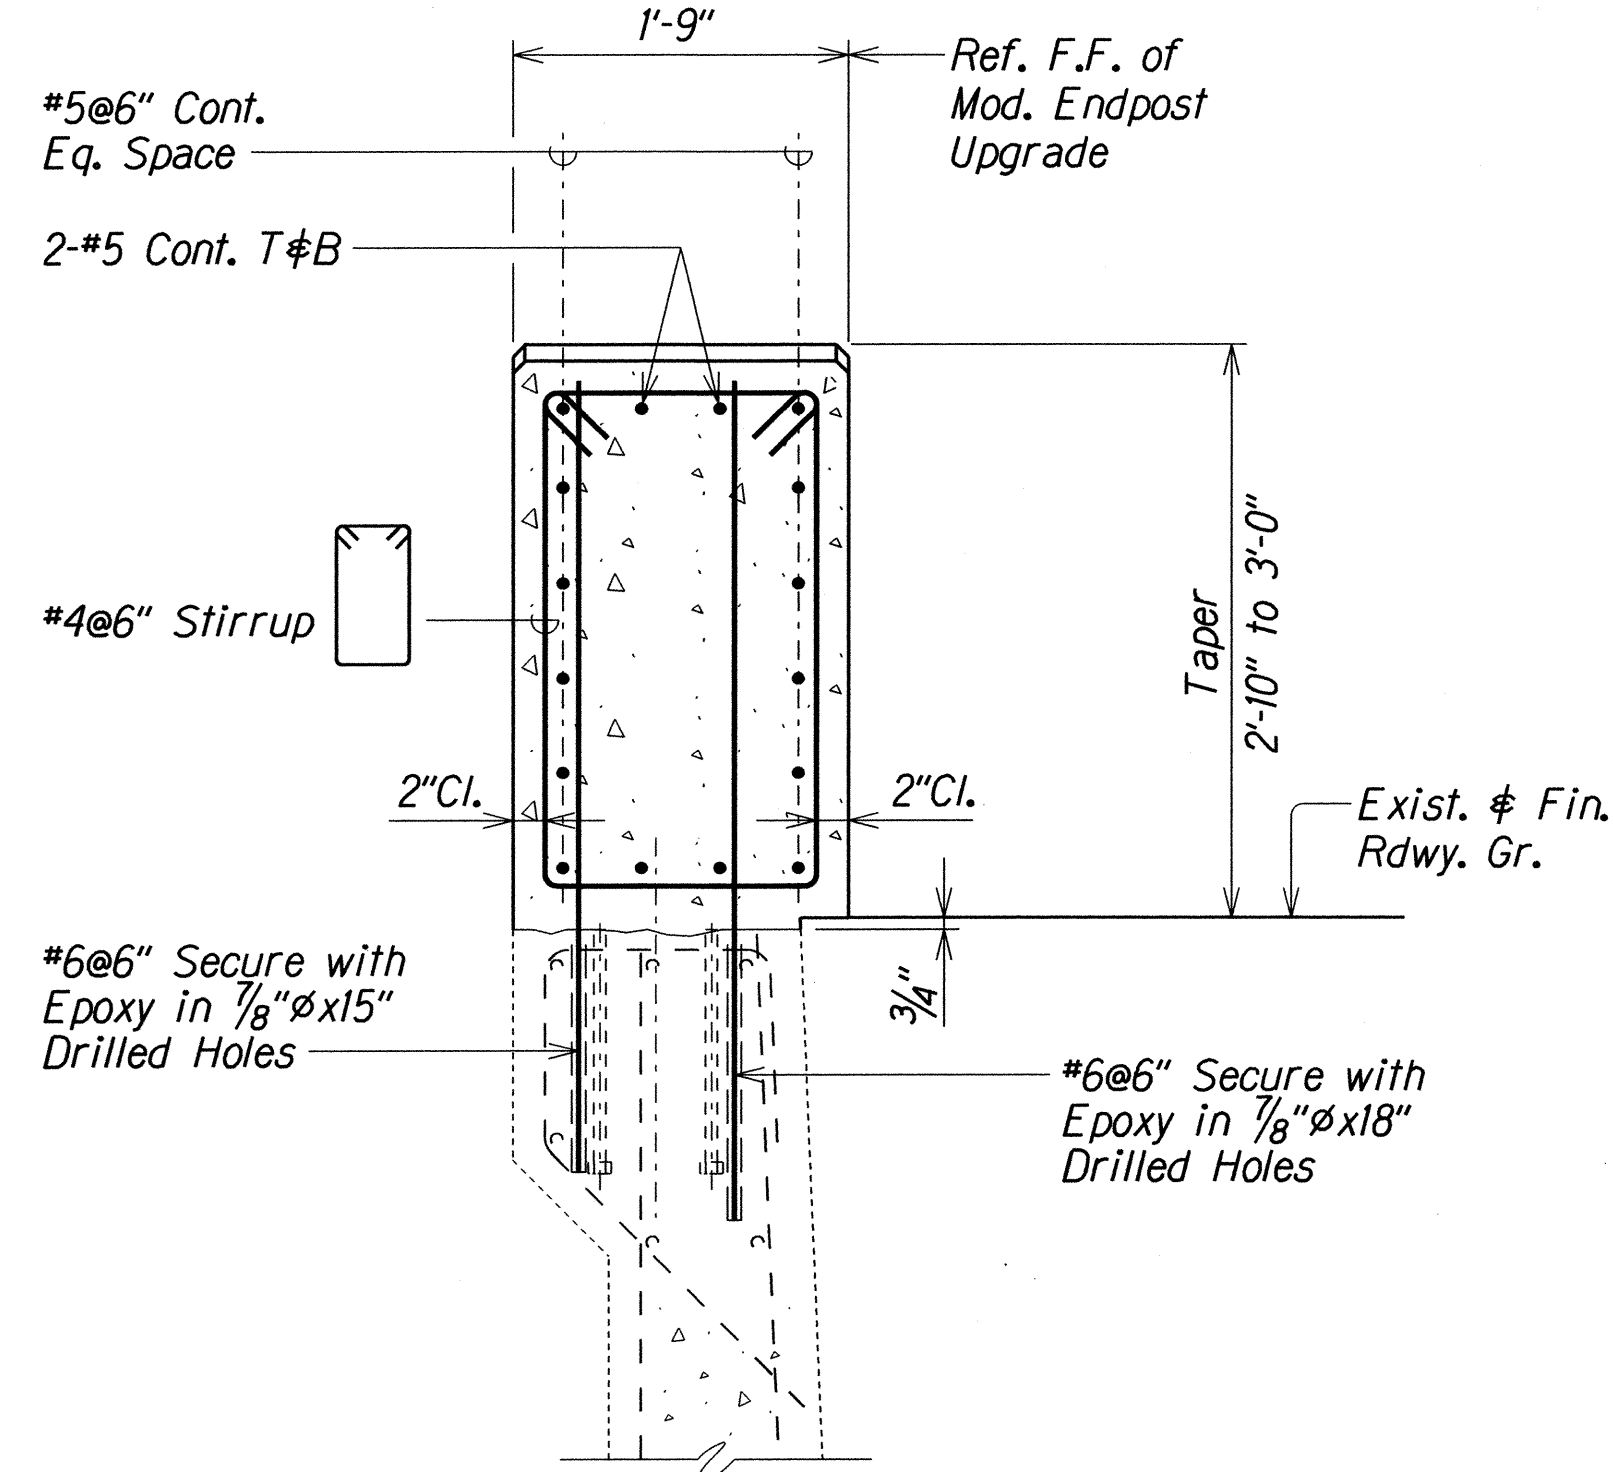


SECTION E
Scale: 1" = 1'-0" Q12 Q14

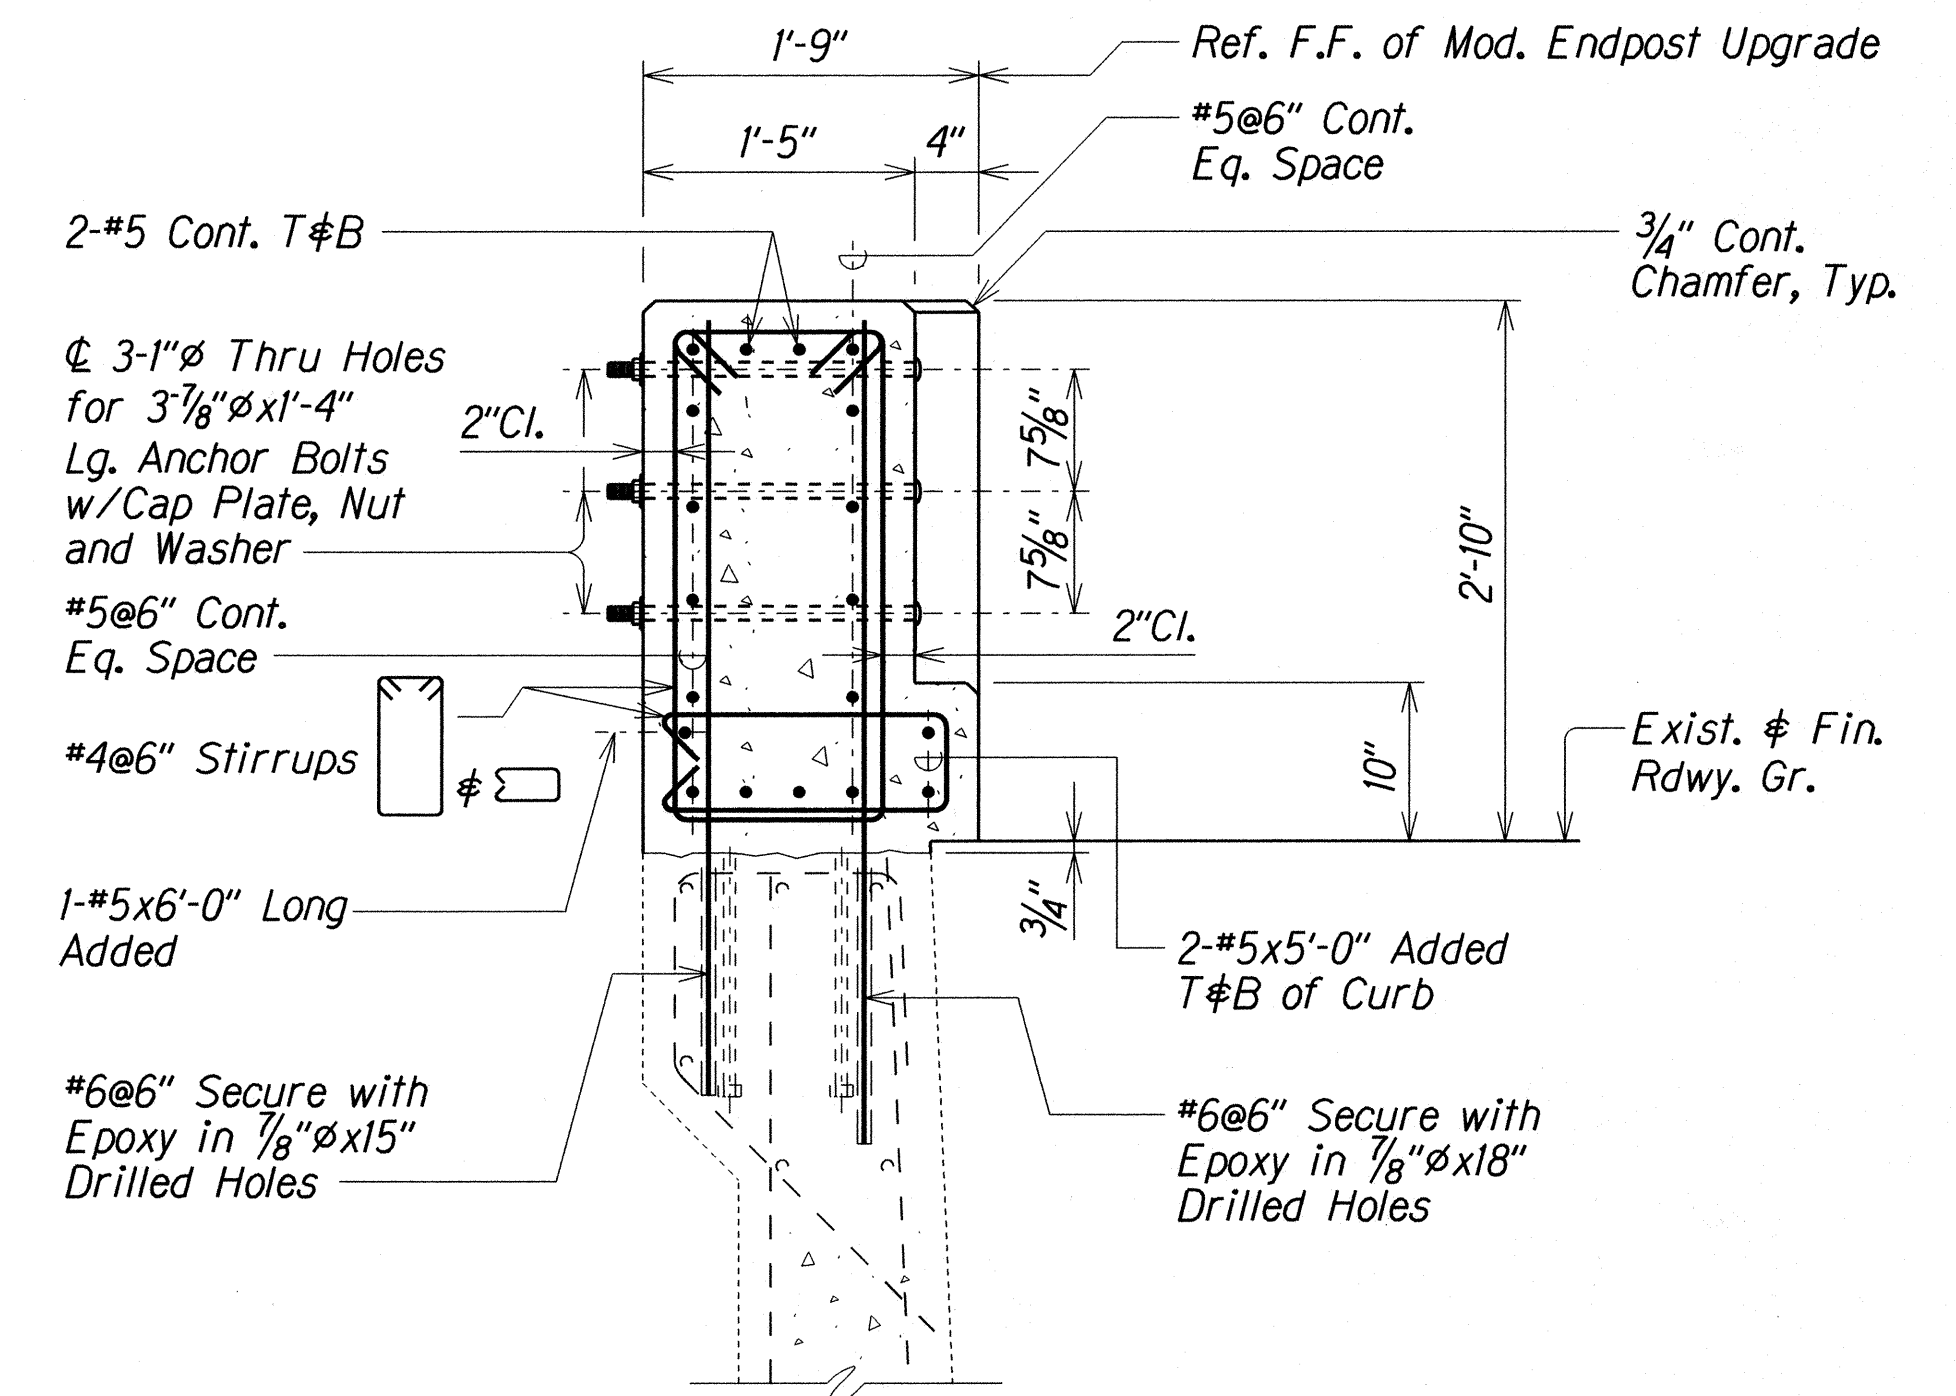

SECTION F
Scale: 1" = 1'-0" Q12 Q14

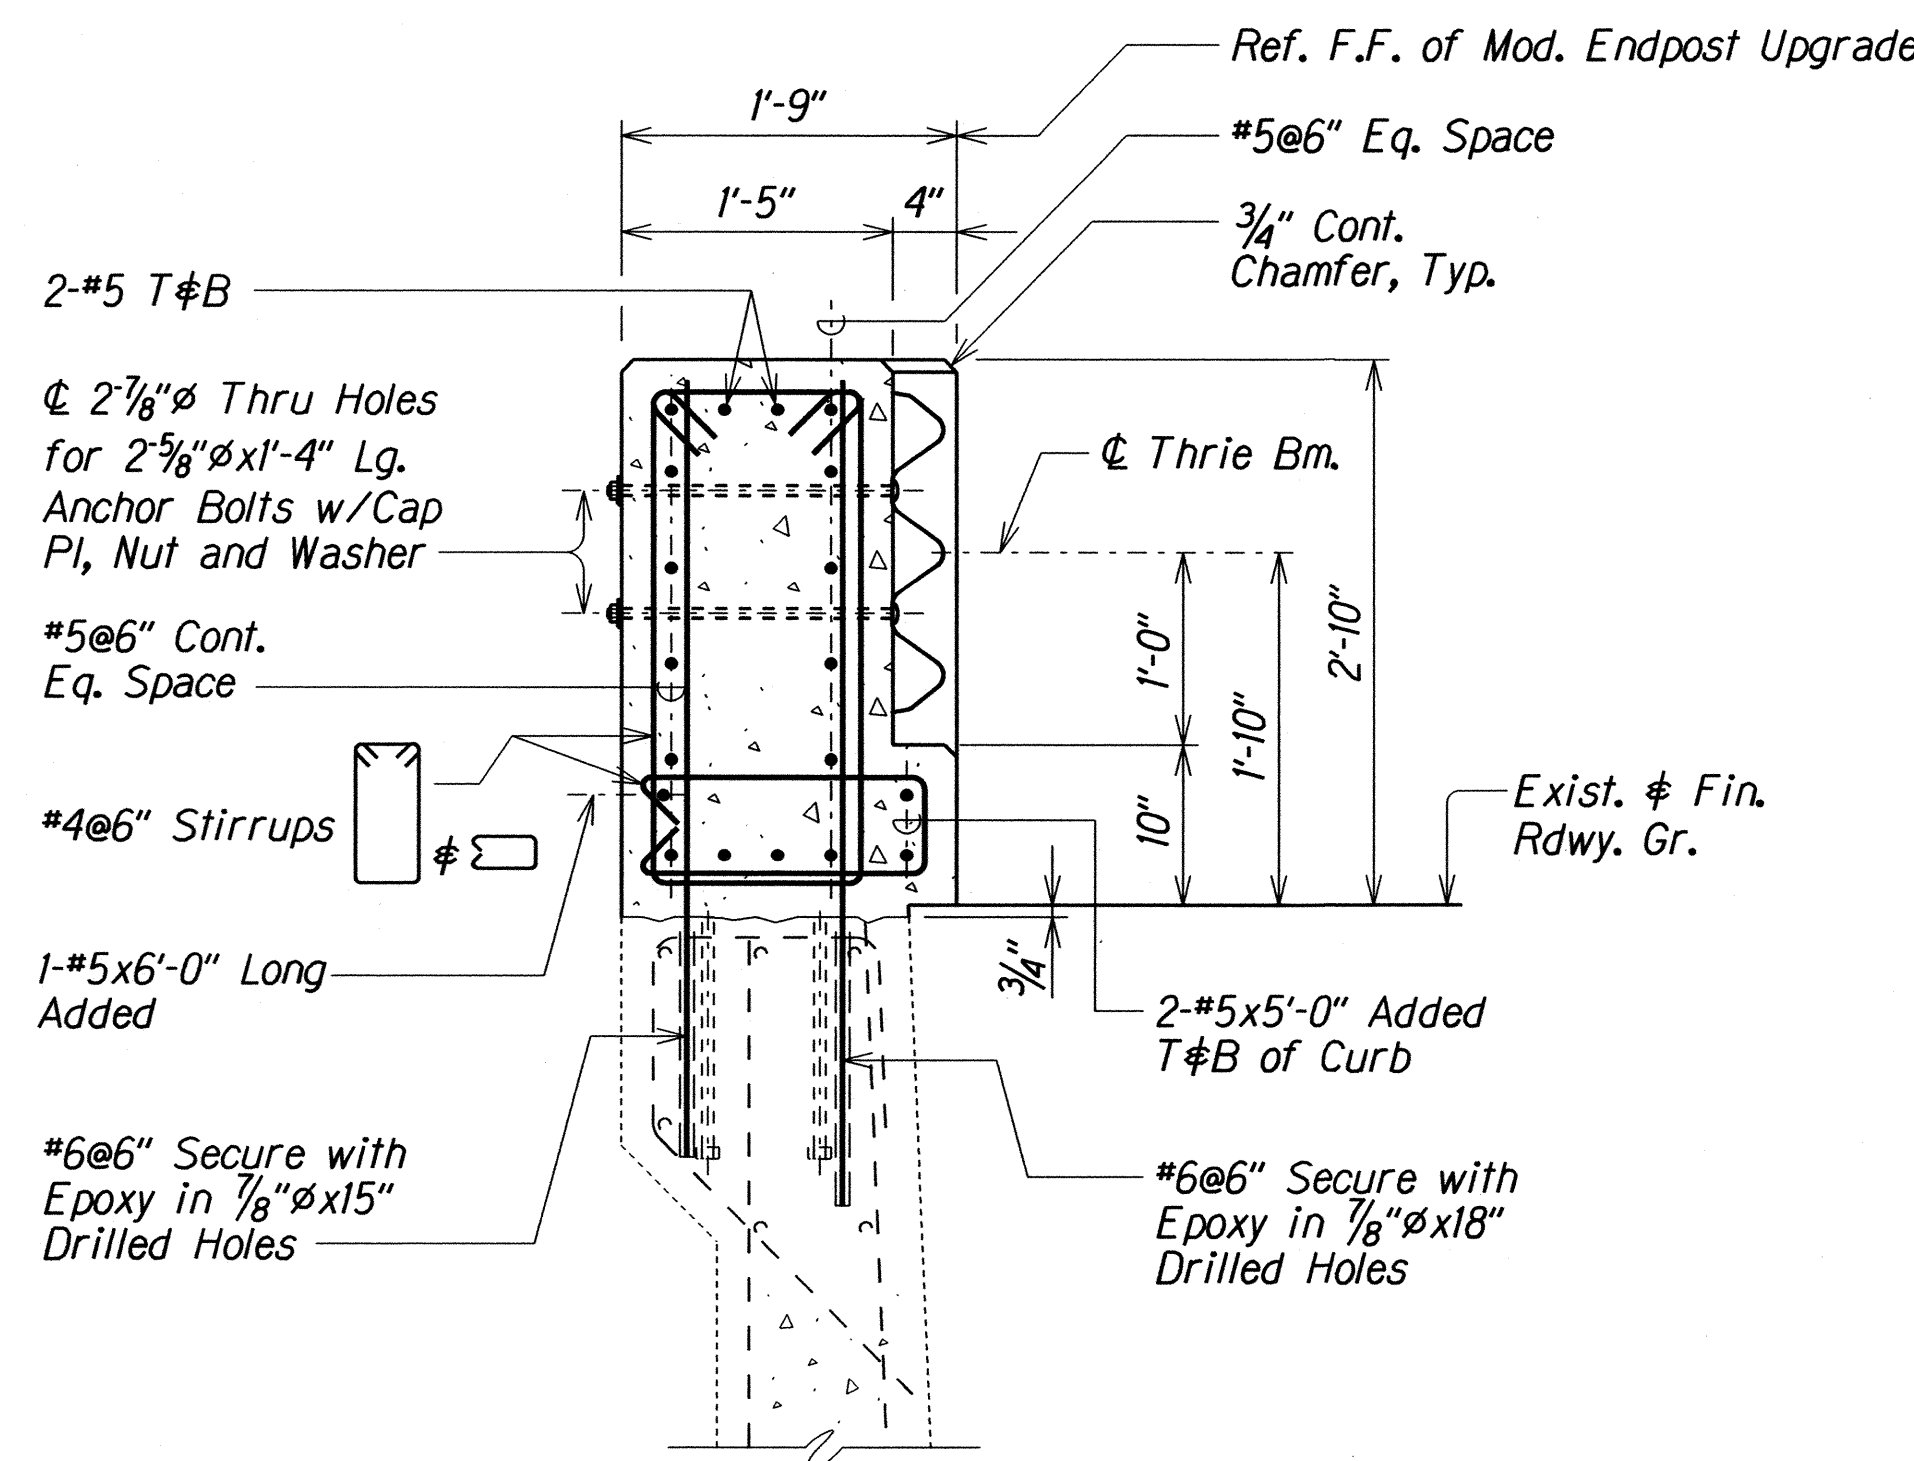

SECTION G
Scale: 1" = 1'-0" Q12 Q14

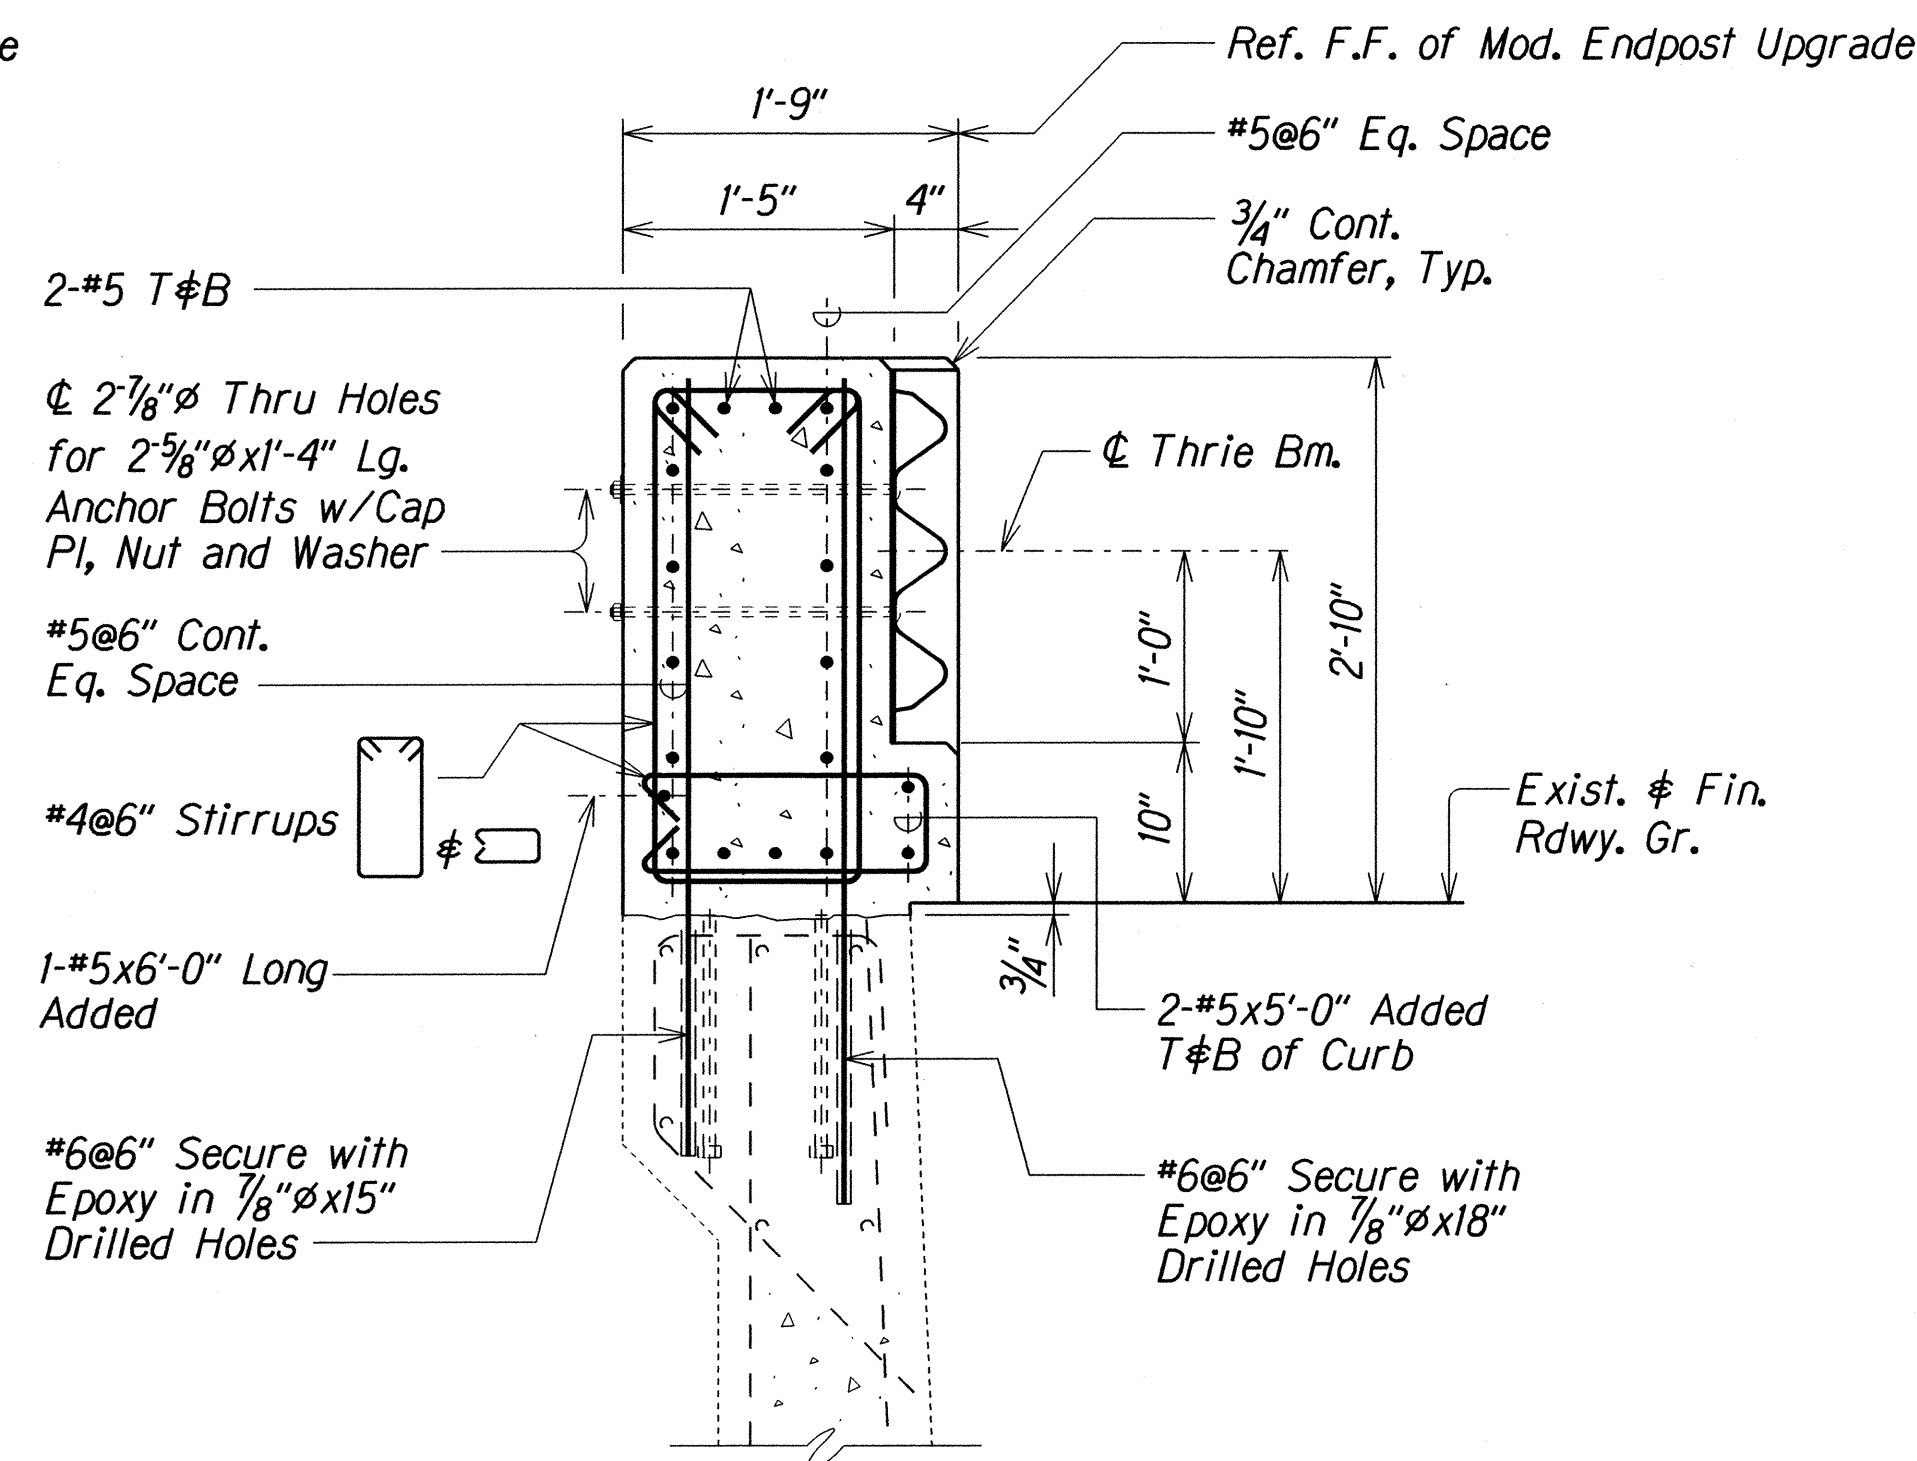

SECTION H
Scale: 1" = 1'-0" Q12 Q14

MODIFIED ENDPOST NO. 4 UPGRADE CONNECTION (AT RETAINING WALL NO. 1)


STATE OF HAWAII
DEPARTMENT OF TRANSPORTATION
HIGHWAYS DIVISION

MAKAHA BRIDGE NO. 4
MODIFIED ENDPOST NO. 4 UPGRADE CONNECTION
SECTIONS
FARRINGTON HIGHWAY RESURFACING
Vicinity of Kili Drive to Satellite Tracking Station Road
Federal Aid Project No. STP-093-1(026)

Scale: As Noted Date: Apr. 2016

SHEET No. Q14 OF 34 SHEETS

FED. ROAD DIST. NO.	STATE	FED. AID PROJ. NO.	FISCAL YEAR	SHEET NO.	TOTAL SHEETS
HAWAII	HAW.	STP-093-11026	2016	64	110

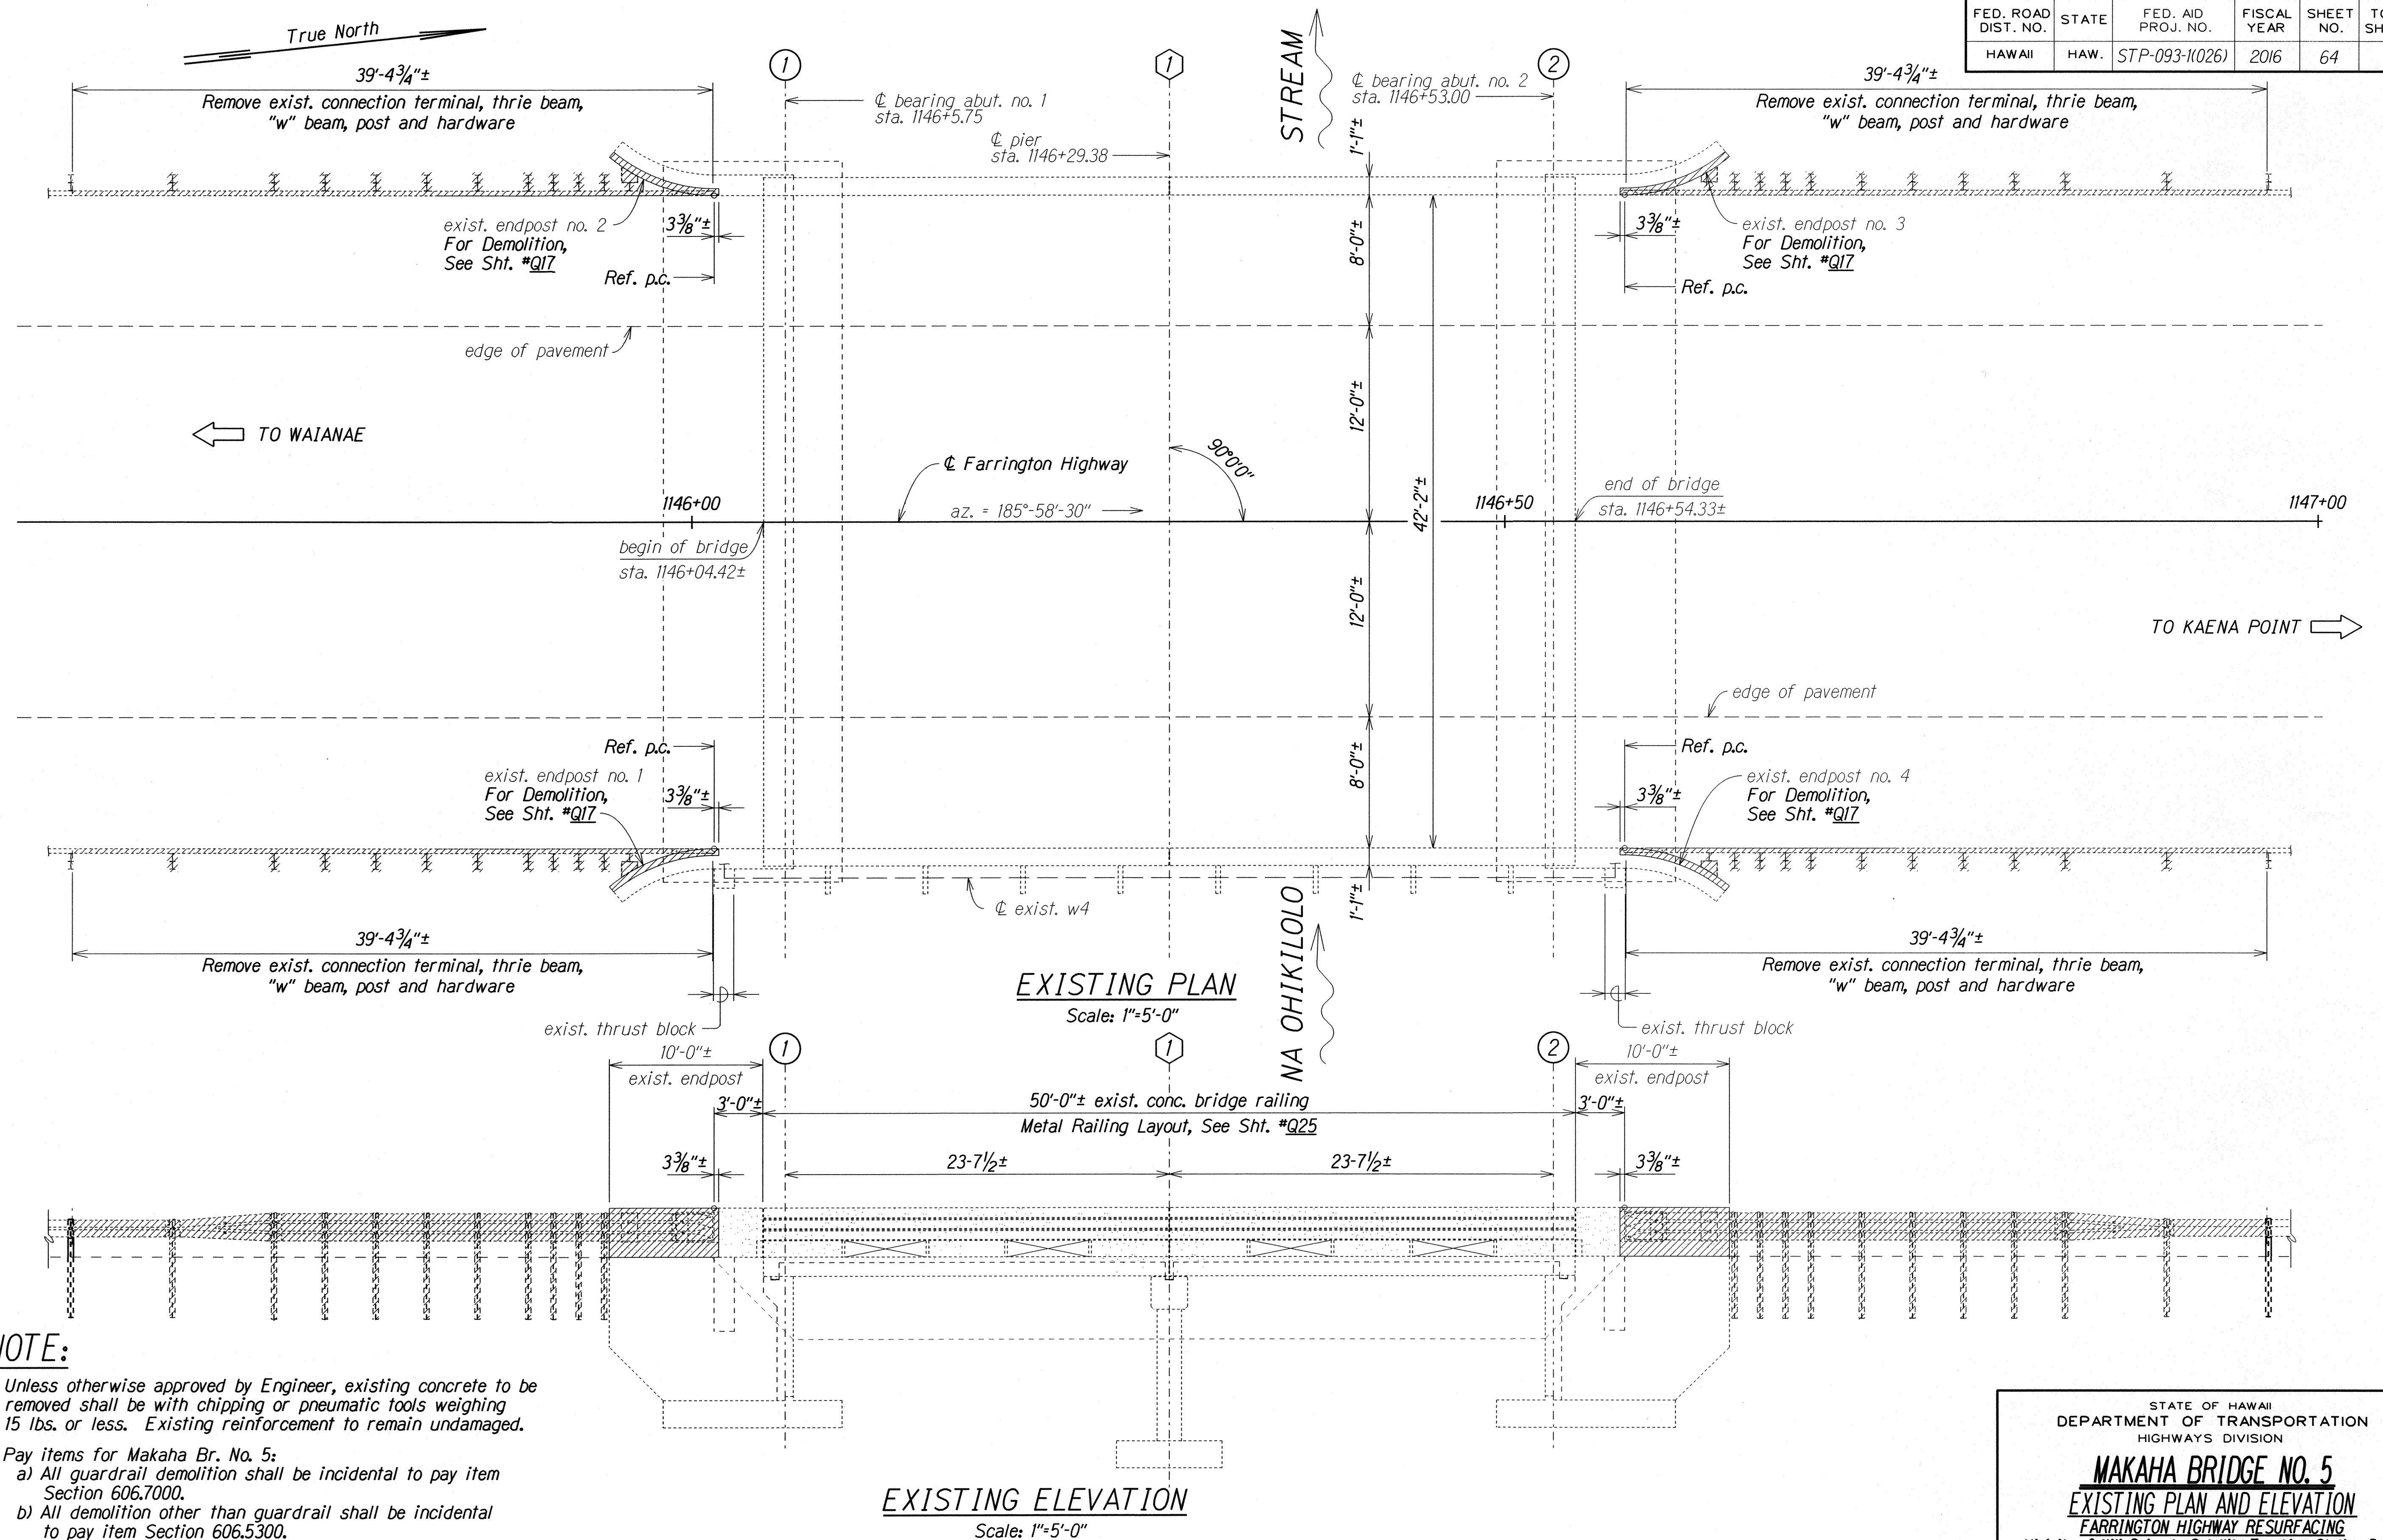


STATE OF HAWAII
DEPARTMENT OF TRANSPORTATION
HIGHWAYS DIVISION

MAKAHA BRIDGE NO. 5
EXISTING PLAN AND ELEVATION
FARRINGTON HIGHWAY RESURFACING
Vicinity of Kili Drive to Satellite Tracking Station Road
Federal Aid Project No. STP-093-11026

Scale: As Noted
Date: Apr, 2016

SHEET No. Q16 OF 34 SHEETS

Remove 5" from f.f. of exist. conc.
endpost to Top of exist. approach
slab & Expose exist. rebars.
See Note _____

 

1. Unless otherwise approved by Engineer, existing concrete to be removed shall be with chipping or pneumatic tools weighing 15 lbs. or less. Existing reinforcement to remain undamaged.
2. Pay items for Makaha Br. No. 5:
 - a) All guardrail demolition shall be incidental to pay item Section 606.7000.
 - b) All demolition other than guardrail shall be incidental to pay item Section 606.5300.





Hatched Area Indicates Limits of Removal

STATE OF HAWAII
DEPARTMENT OF TRANSPORTATION
HIGHWAYS DIVISION

MAKAHA BRIDGE NO. 5
DEMOLITION AT EXISTING ENDOPOST NOS. 1, 2, 3 & 4
PLAN, ELEVATION AND SECTION
FARRINGTON HIGHWAY RESURFACING
Vicinity of Kili Drive to Satellite Tracking Station Road
Federal Aid Project No. STP-093-1(026)

Scale: As Noted Date: Apr. 20, 1991

FED. ROAD DIST. NO.	STATE	FED. AID PROJ. NO.	FISCAL YEAR	SHEET NO.	TOTAL SHEETS
HAWAII	HAW.	STP-093-1(026)	2016	66	110

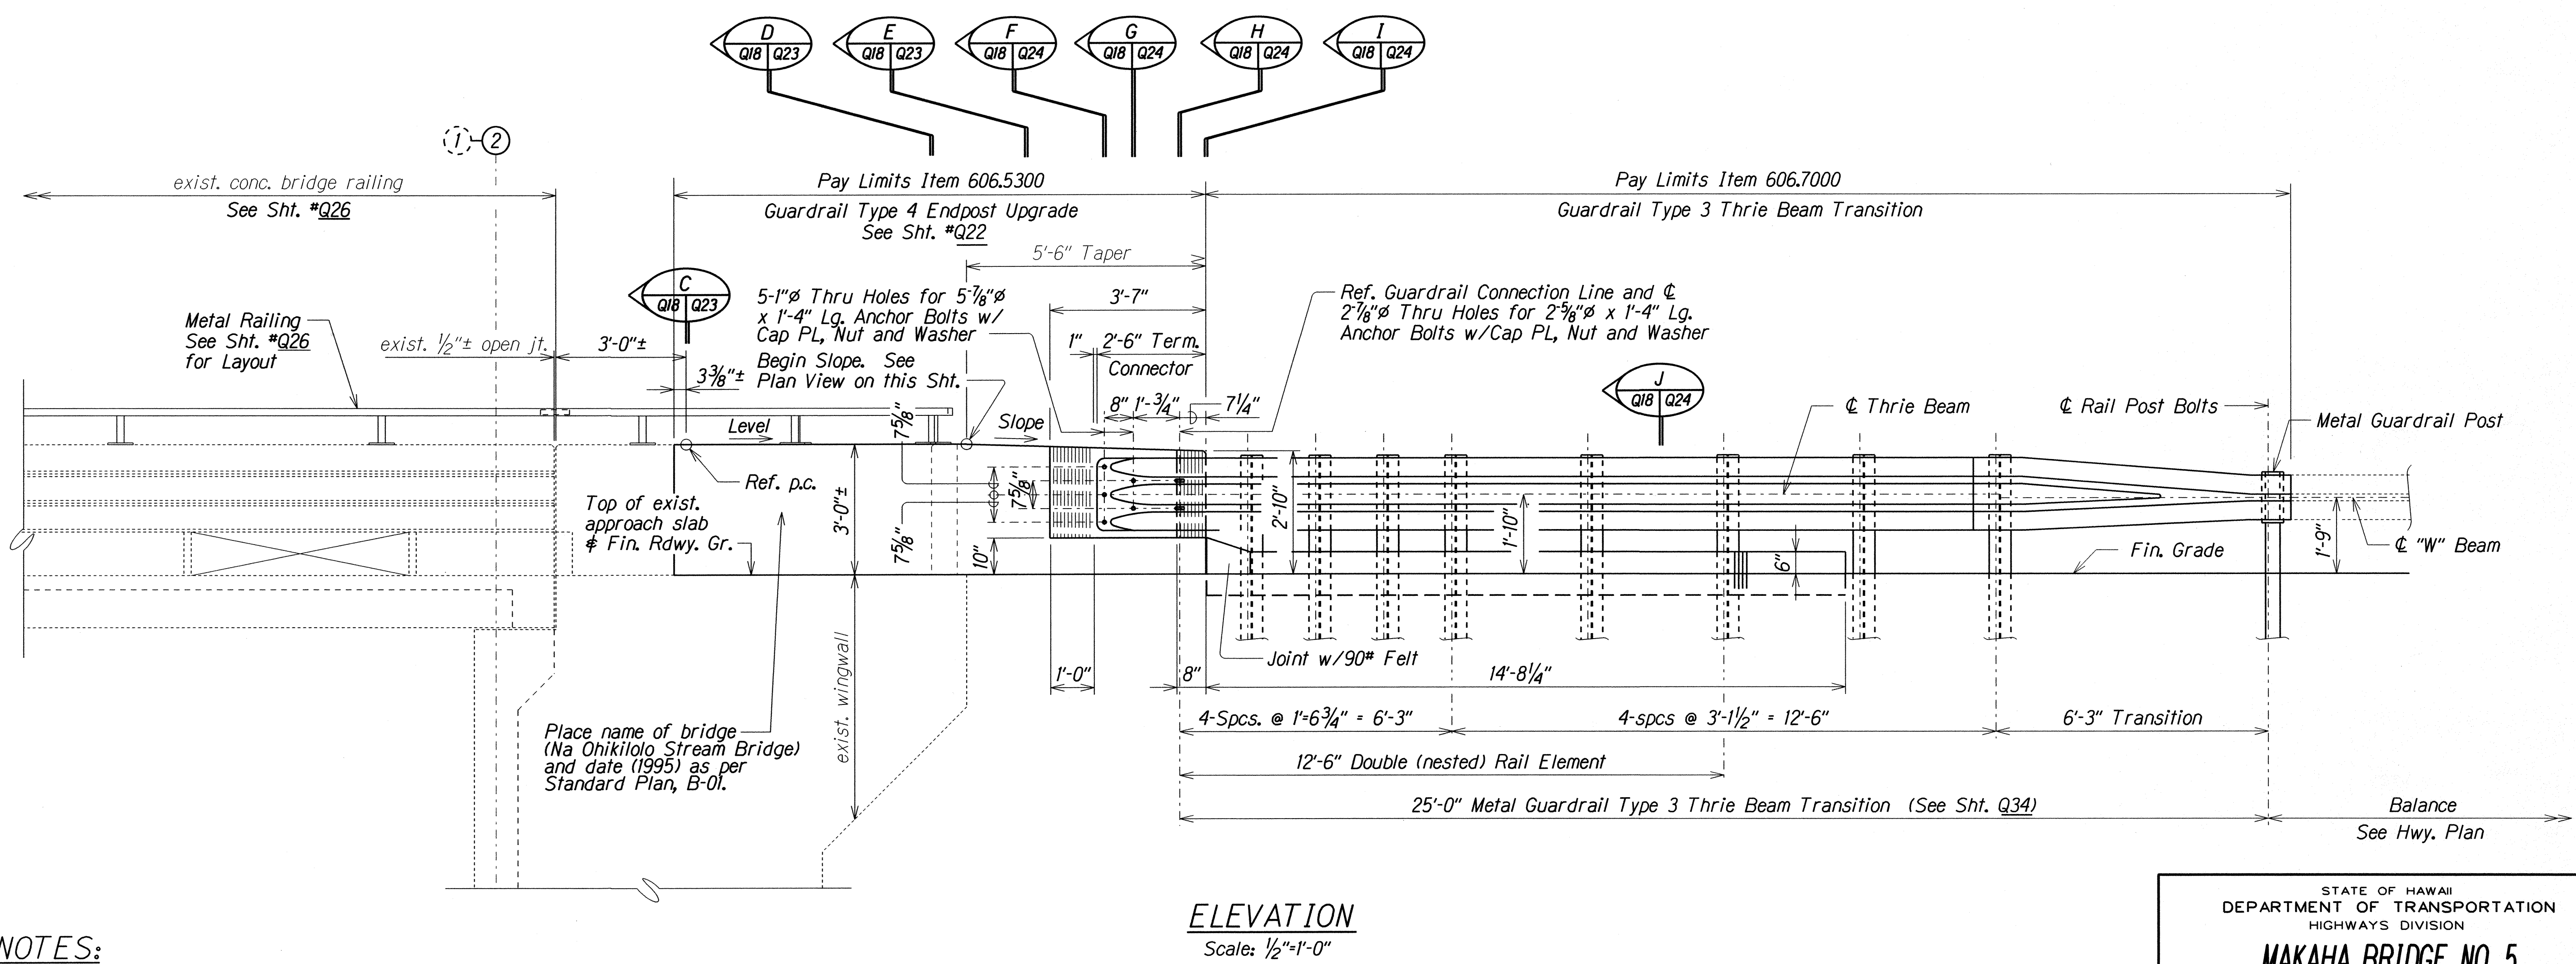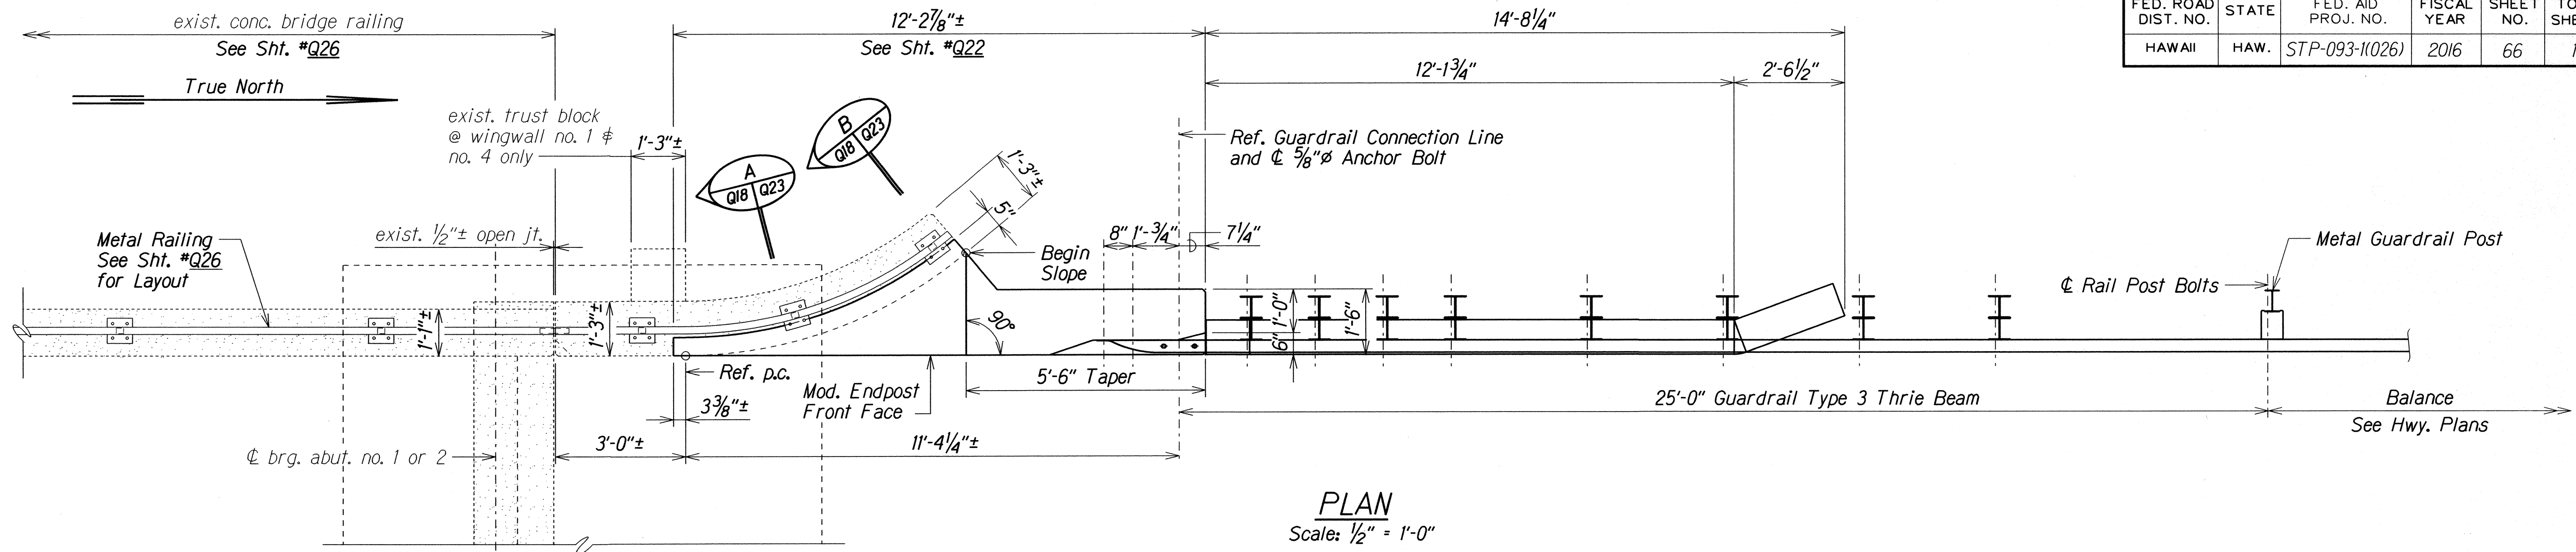

- NOTES:**
- See Sht. #Q34 for Metal Guardrail Type 3 Thrie Beam and Appurtenances Details.
 - Adjust Rebar Location to Clear Holes for Metal Guardrail Connection Anchor Bolts.
 - See Sht. #Q22 for Reinforcement in Plan & Elevation. See Shts. #Q23 and #Q24 for Details.

MODIFIED ENDPOST NO. 3 UPGRADE CONNECTION
ENDPOST NO. 1 SIMILAR
ENDPOST NOS. 2 & 4 SIMILAR EXCEPT OPPOSITE HAND

STATE OF HAWAII
DEPARTMENT OF TRANSPORTATION
HIGHWAYS DIVISION

MAKAHA BRIDGE NO. 5
MODIFIED ENDPOST NOS. 1, 2, 3 and 4 UPGRADE CONNECTIONS
PLAN AND ELEVATION
FARRINGTON HIGHWAY RESURFACING
Vicinity of Kili Drive to Satellite Tracking Station Road
Federal Aid Project No. STP-093-1(026)

Scale: As Noted Date: Apr. 2016


SHEET No. Q18 OF 34 SHEETS

SURVEY PLOTTED BY	DATE
DRAWN BY	XXX
DESIGNED BY	XXX
CHECKED BY	XXX
ORIGINAL PLAN	XXX
NOTE BOOK	XXX
NO. Q18	Q18


[illegible]

67


FED. ROAD DIST. NO.	STATE	FED. AID PROJ. NO.	FISCAL YEAR	SHEET NO.	TOTAL SHEETS
HAWAII	HAW.	STP-093-1(026)	2016	68	110

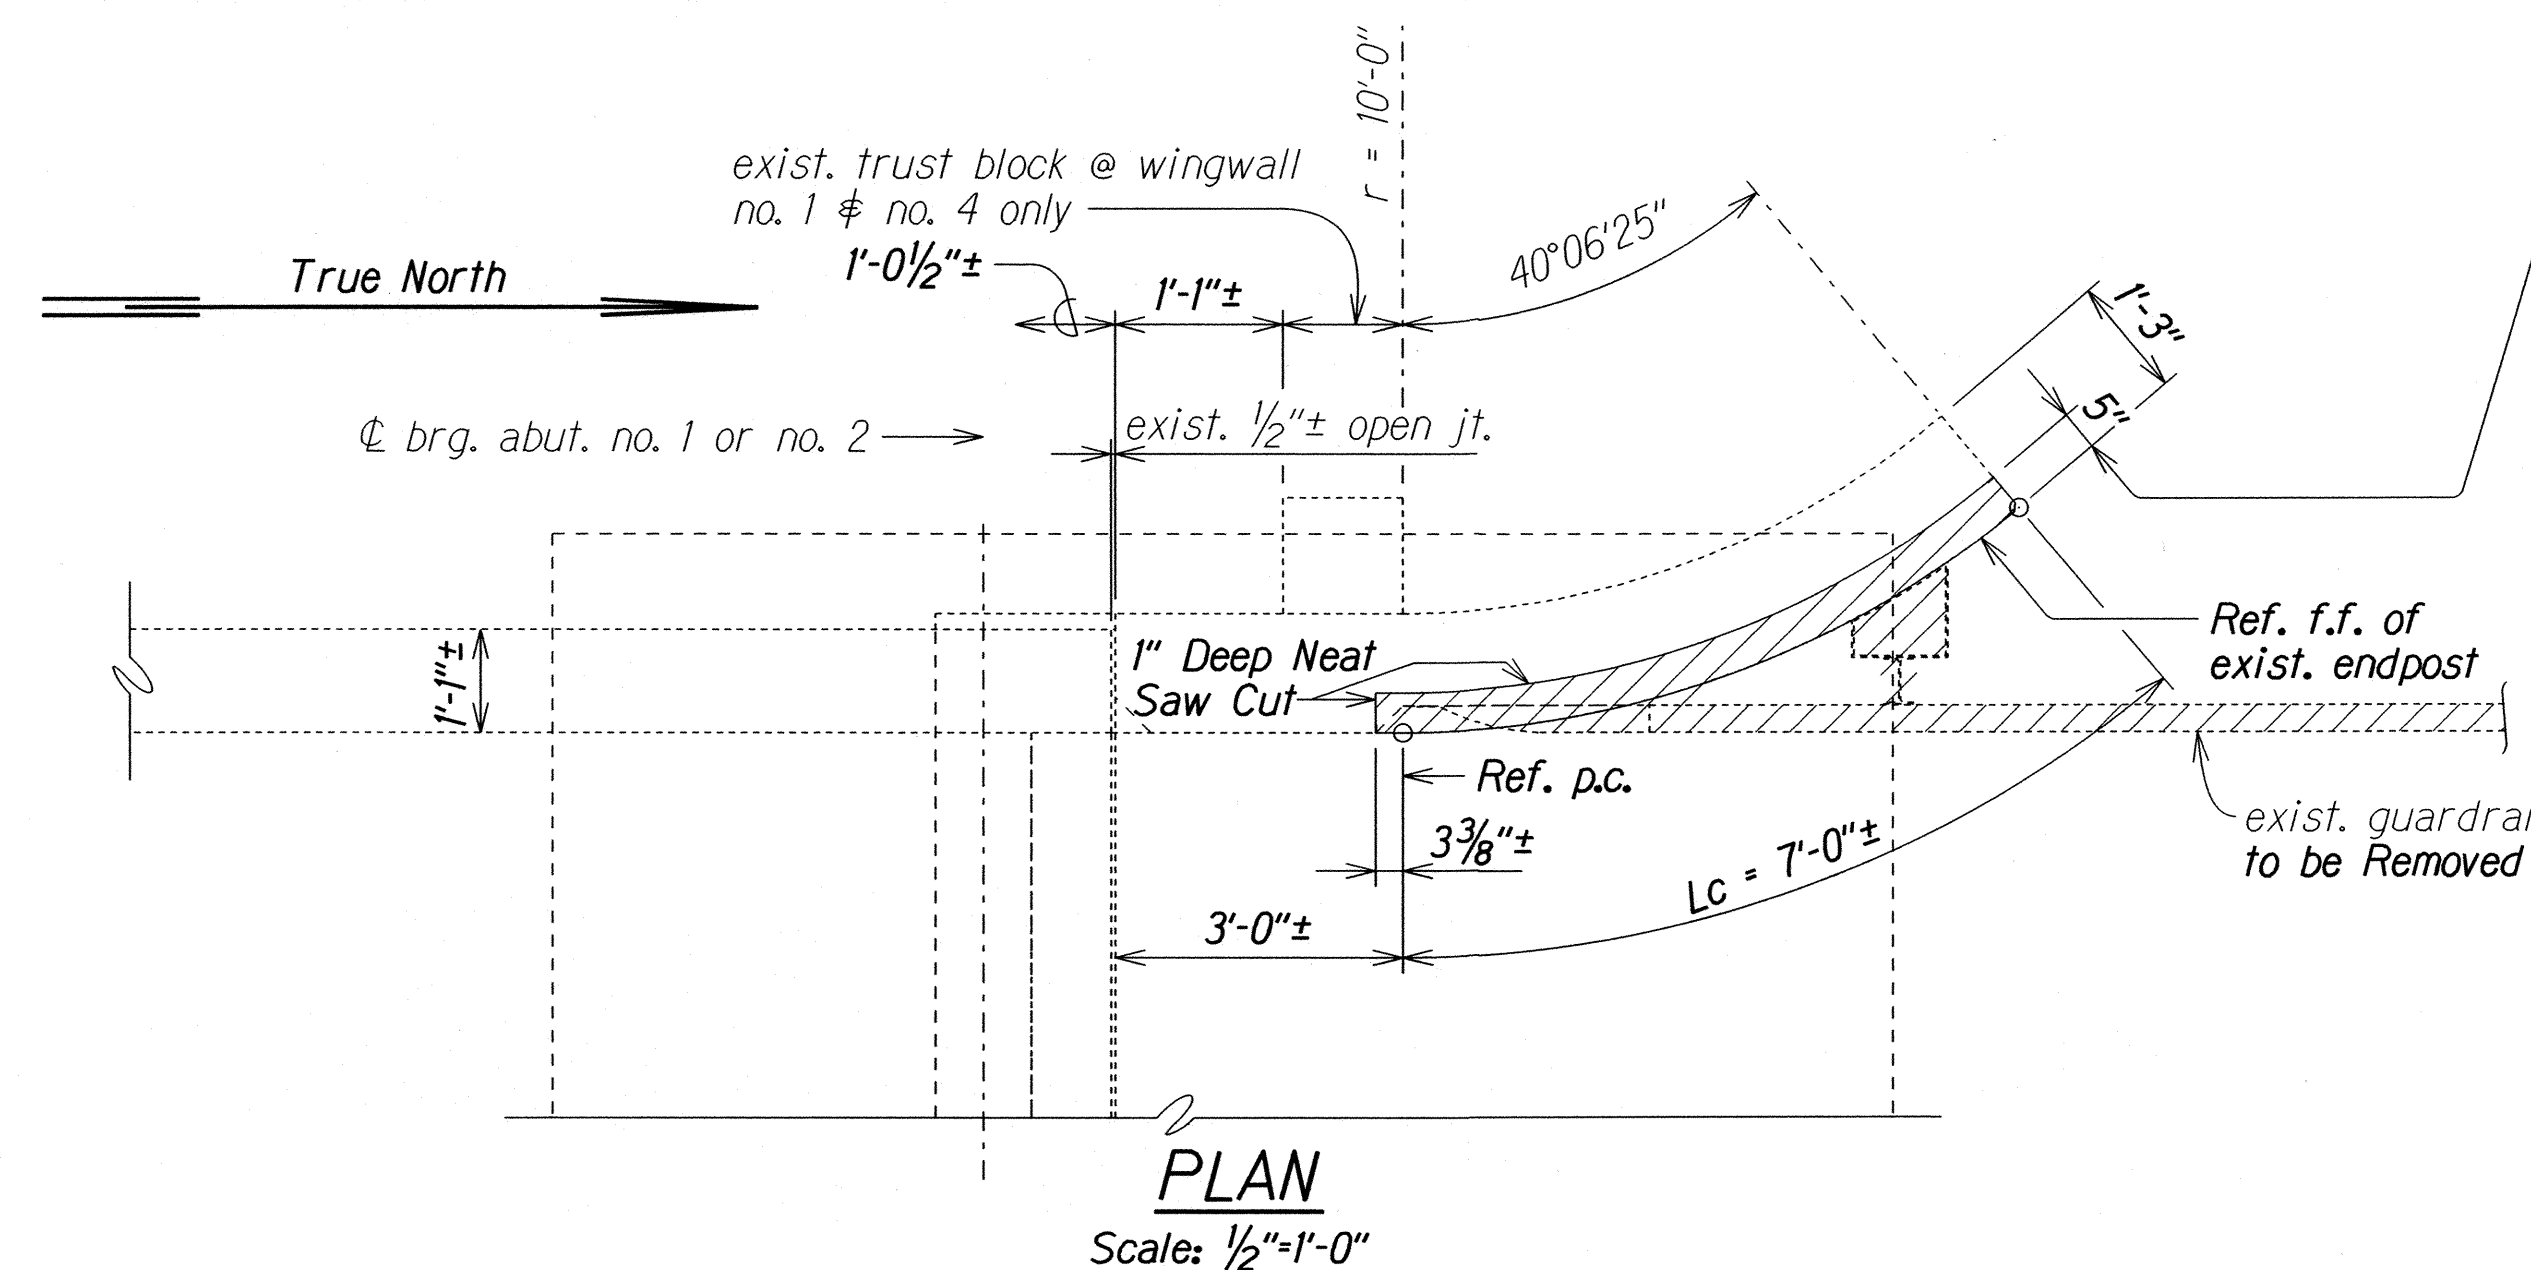

PLAN
Scale: 1/2"=1'-0"

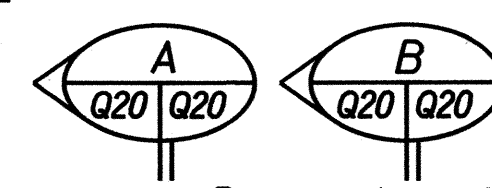


Remove All exist. hardware, exist. terminal connection, exist. metal tapered box spacer block, exist. thrie beam, exist. guardrail post and exist. transition section

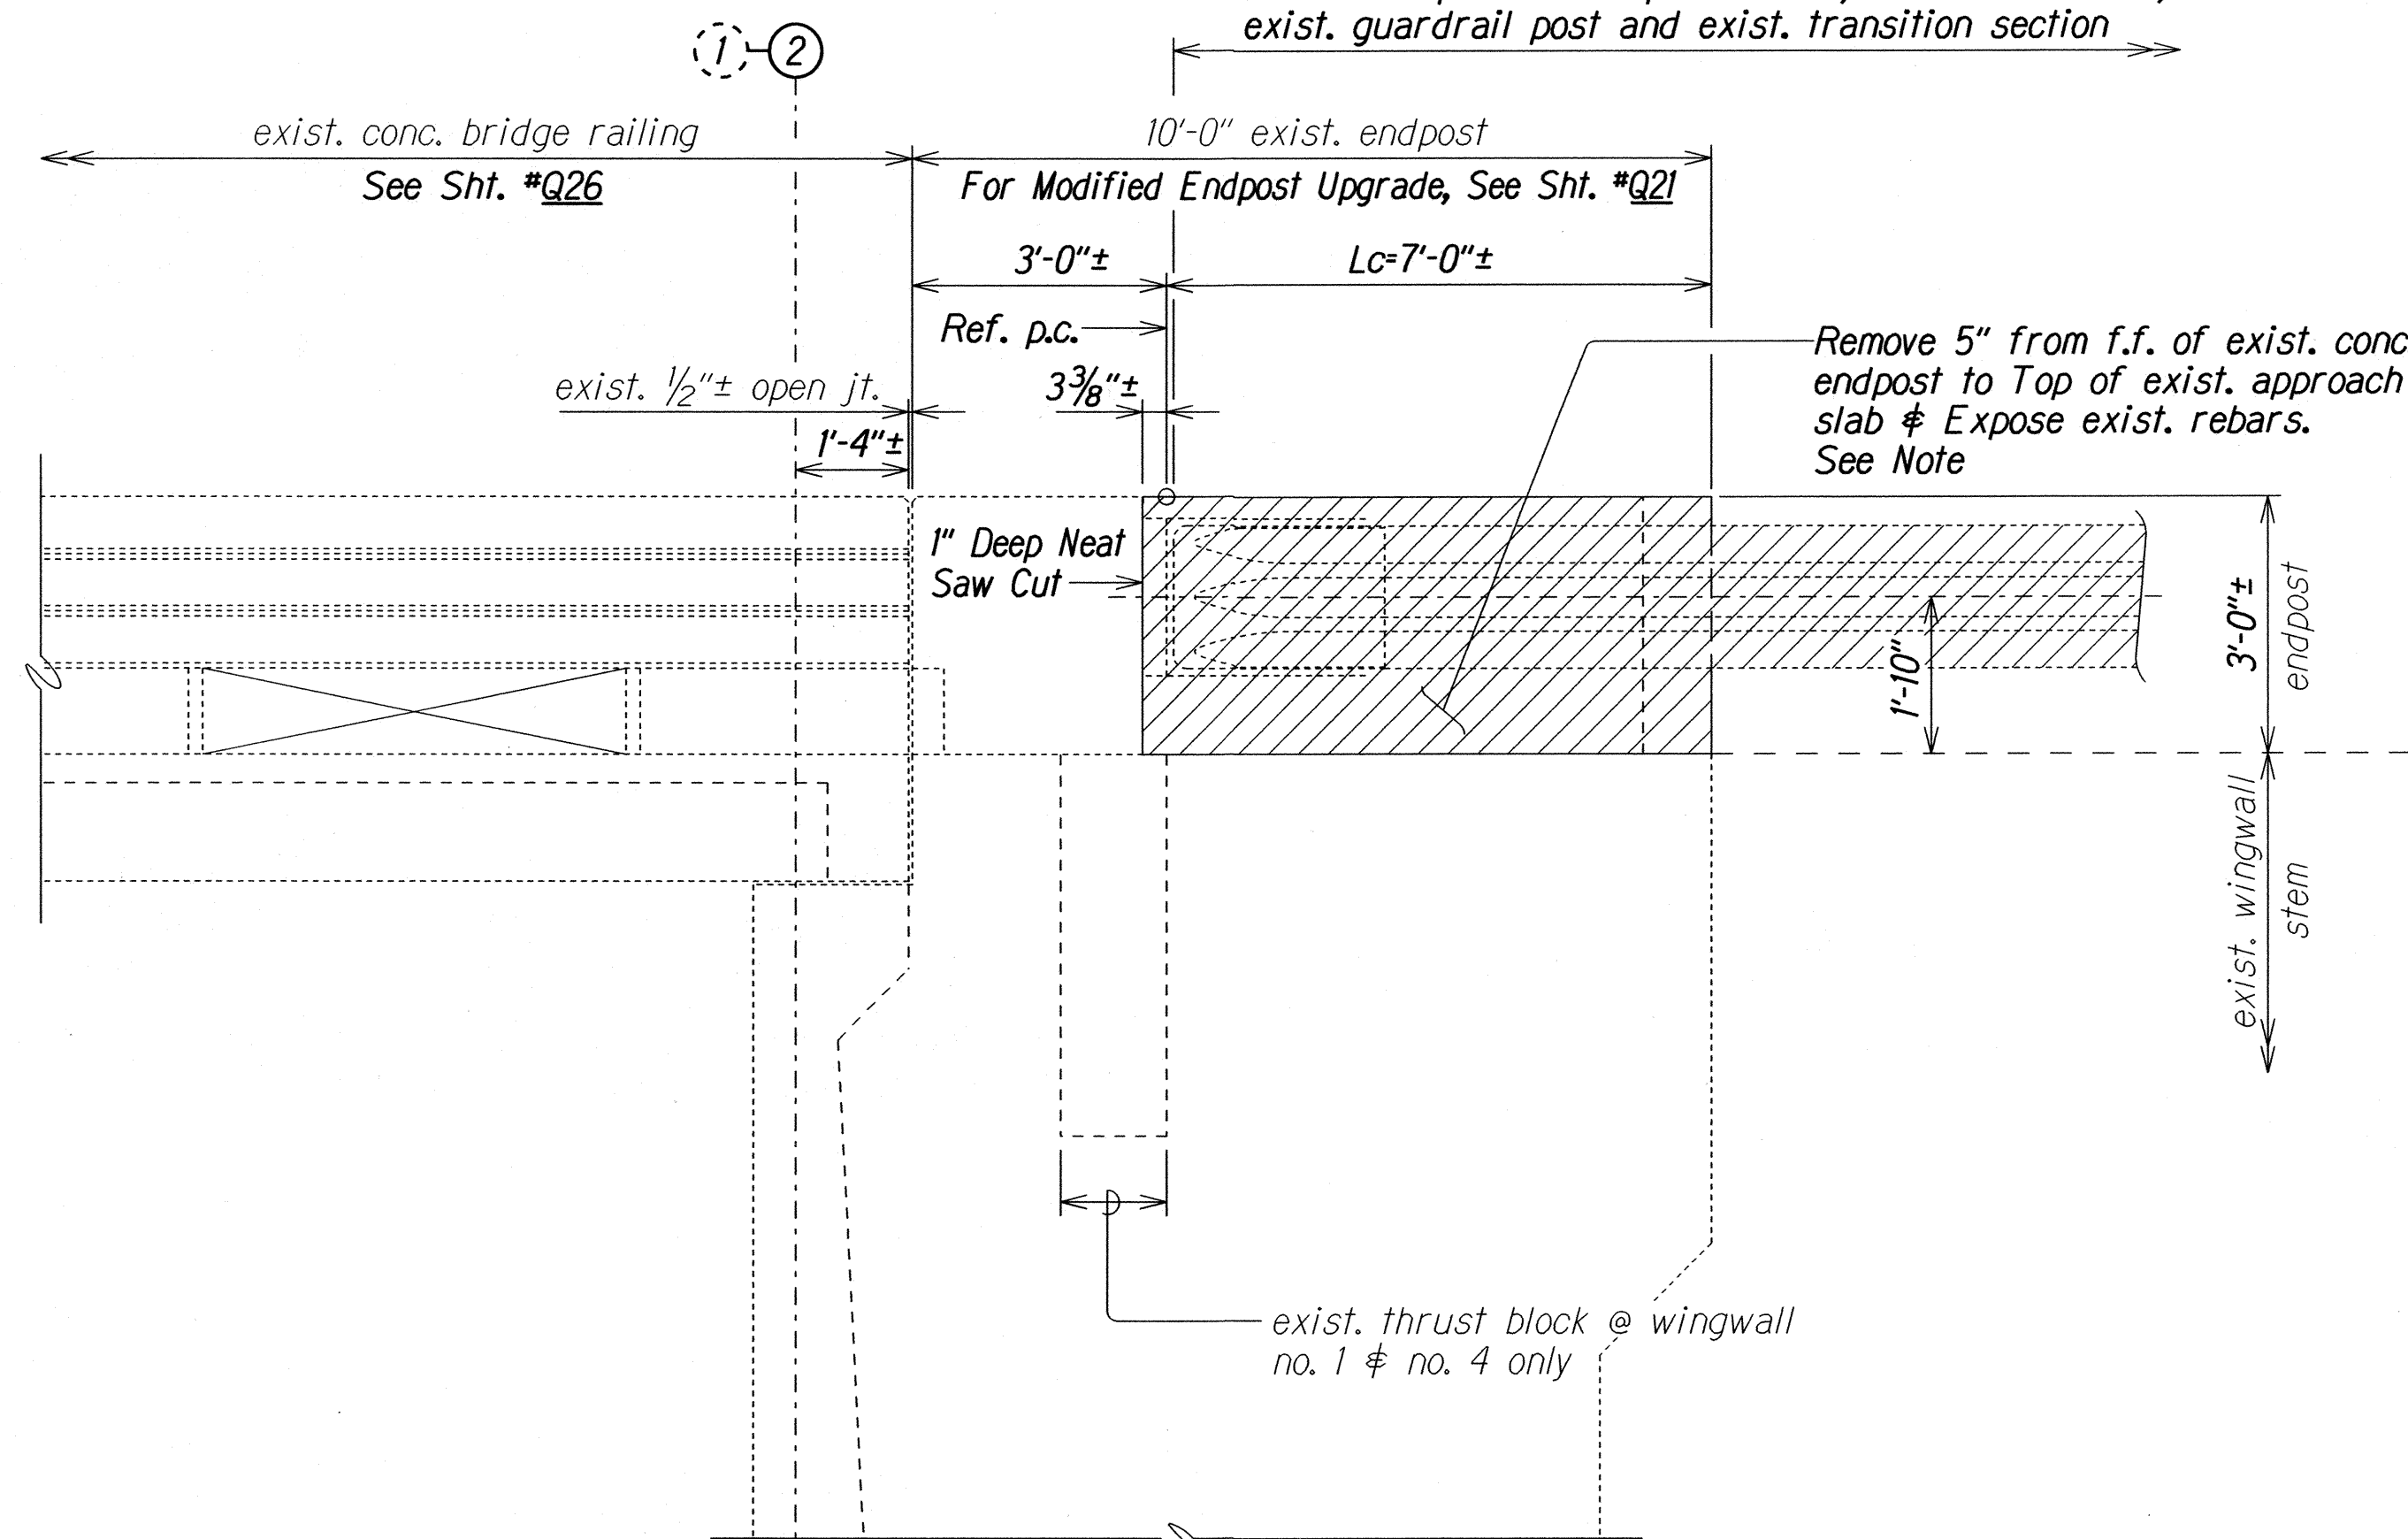

ELEVATION
Scale: 1/2"=1'-0"


LEGEND

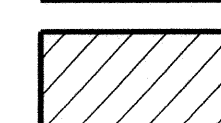

Hatched Area Indicates Limits of Removal


DEMOLITION AT EXISTING ENDPOST NO. 3
ENDPOST NO. 1 SIMILAR
ENDPOST NOS. 2 & 4 SIMILAR EXCEPT OPPOSITE HAND

Remove 5" from f.f. of exist. conc. endpost to Top of exist. approach slab & Expose exist. rebars. See Note

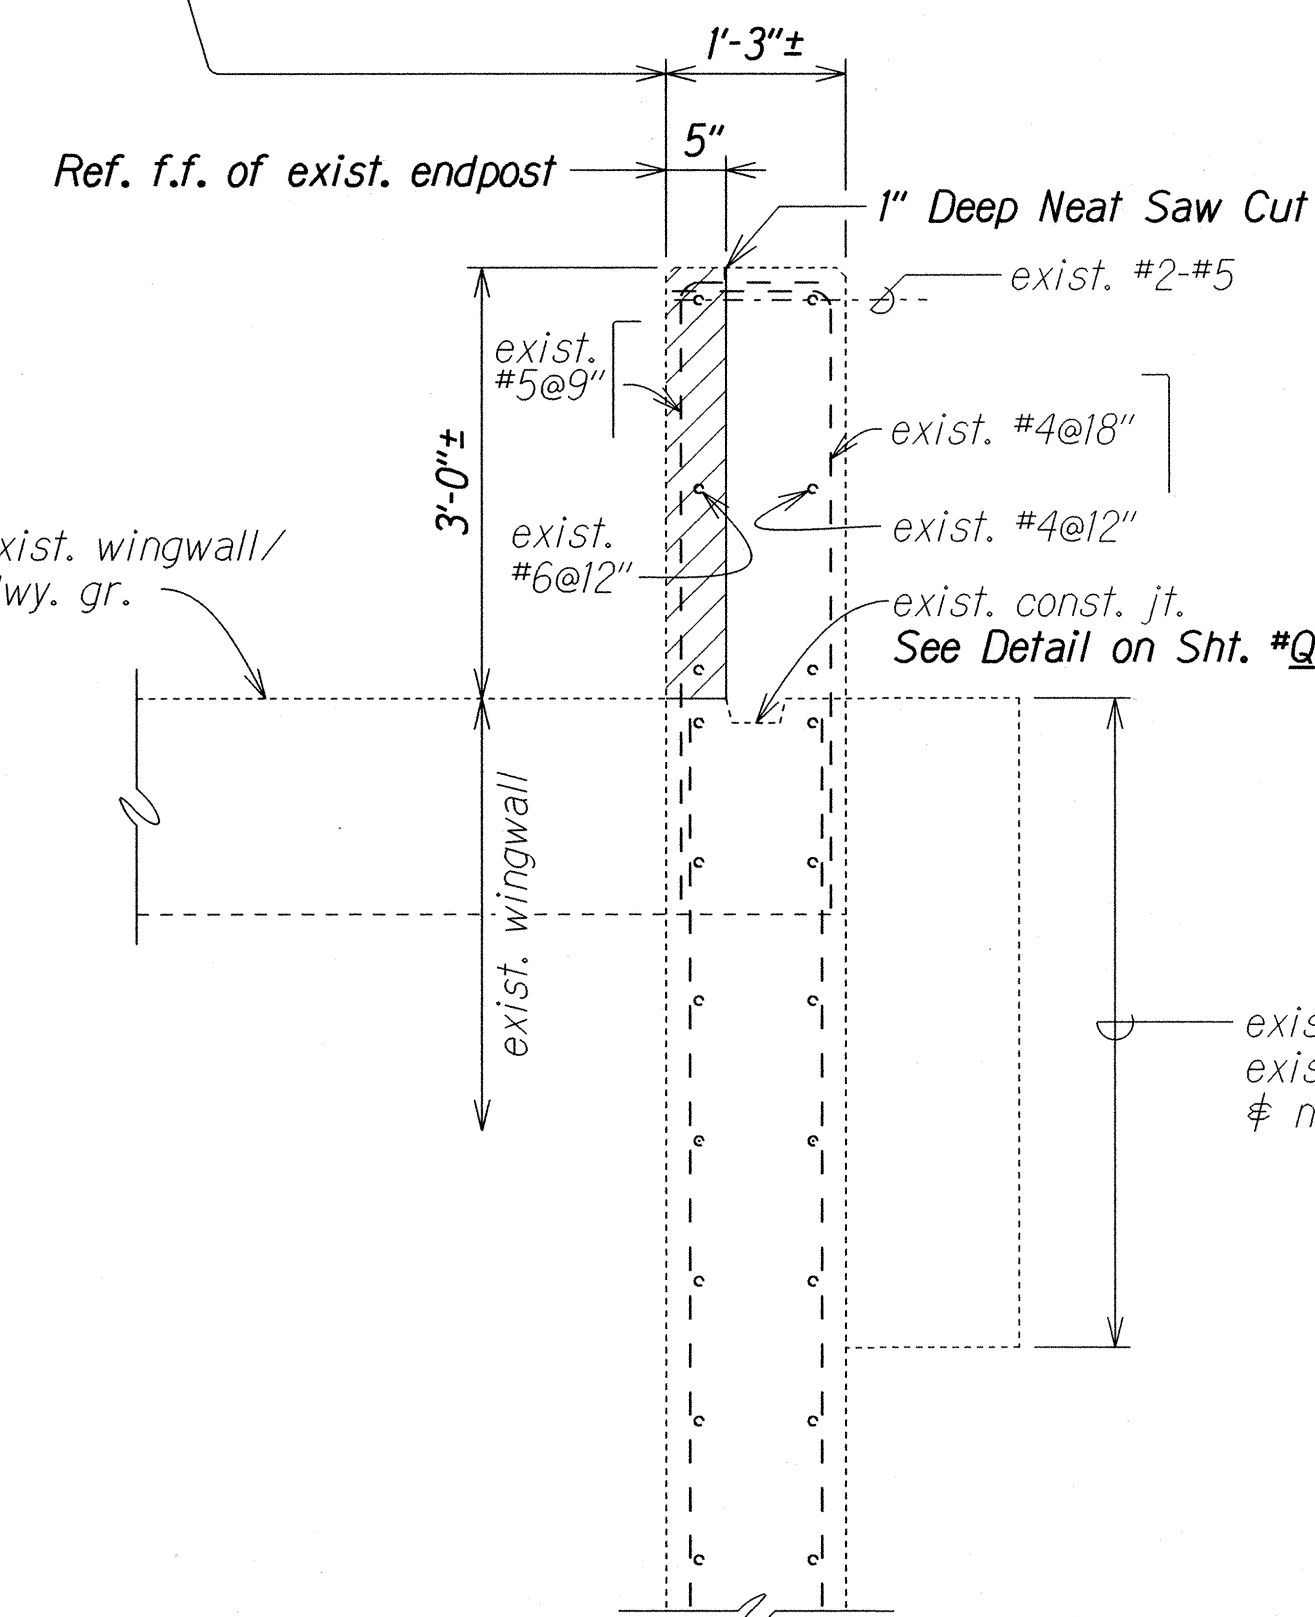

SECTION A
Scale: 3/4"=1'-0"
Q20/Q20

Remove 5" from f.f. of exist. conc. endpost to Top of exist. approach slab & Expose exist. rebars. See Note

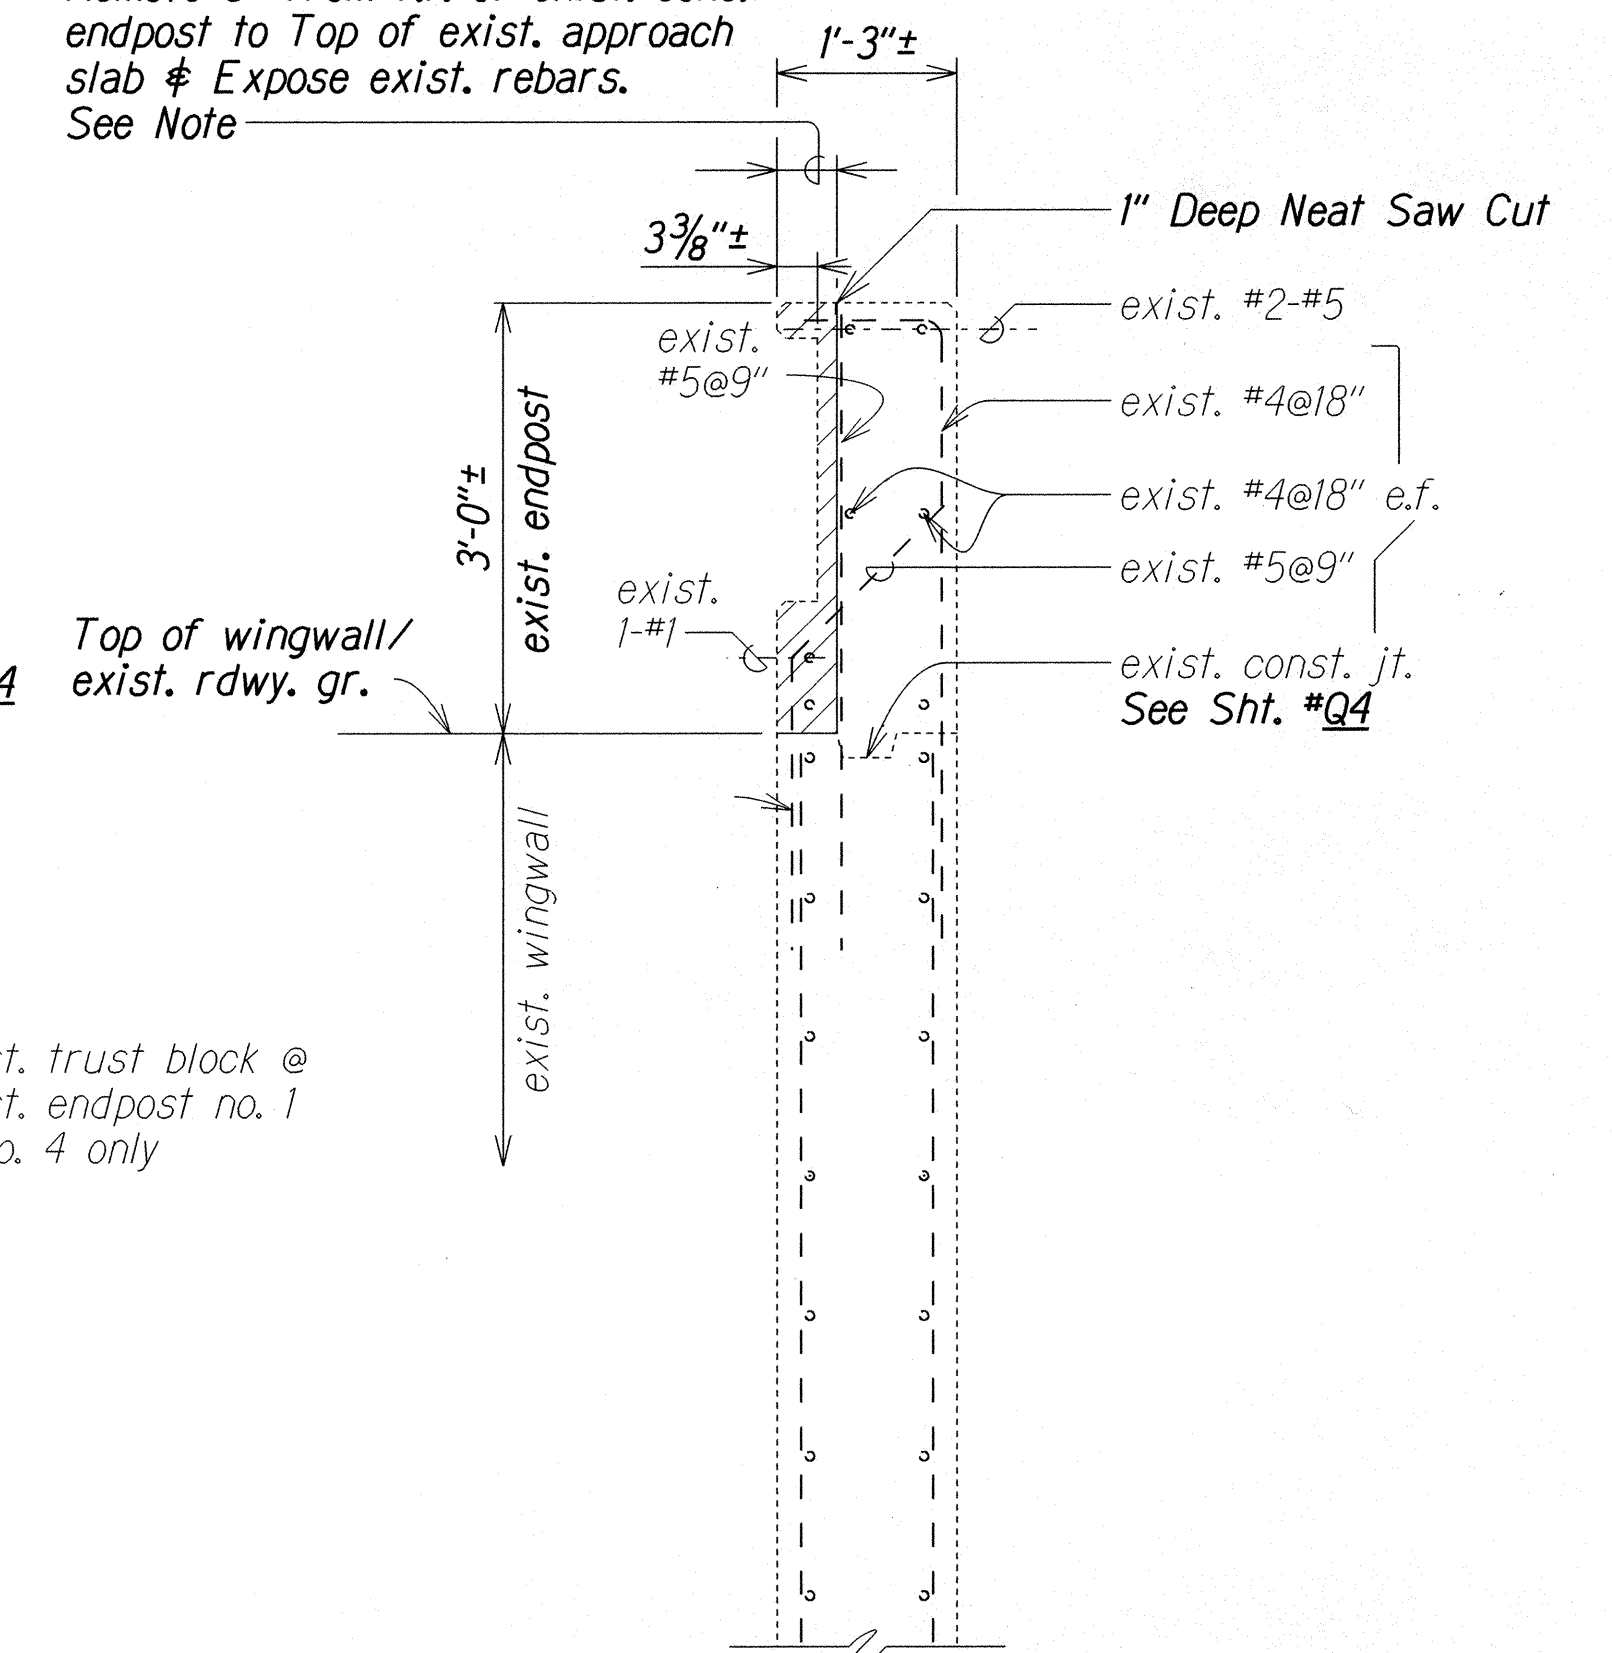

SECTION B
Scale: 3/4"=1'-0"
Q20/Q20

NOTE:

- Unless otherwise approved by Engineer, existing concrete to be removed shall be with chipping or pneumatic tools weighing 15 lbs. or less. Existing reinforcement to remain undamaged.
- Pay Items for Makaha Bridge No. 5A:
 - All guardrail demolition shall be incidental to pay item Section 606.7000.
 - All demolition other than guardrail shall be incidental to pay item Section 606.5400.

SURVEY PLOTTED BY	DATE
DRAWN BY	XXX XXX
CHECKED BY	XXX XXX
NOTE BOOK	XXX XXX
QUANTITIES BY	XXX XXX
CHECKED BY	XXX XXX
NO.	Q20 Q20

STATE OF HAWAII
DEPARTMENT OF TRANSPORTATION
HIGHWAYS DIVISION

MAKAHA BRIDGE NO. 5A
DEMOLITION AT EXISTING ENDPOST NOS. 1, 2, 3 & 4
PLAN, ELEVATION AND SECTIONS
FARRINGTON HIGHWAY RESURFACING
Vicinity of Kili Drive to Satellite Tracking Station Road
Federal Aid Project No. STP-093-1(026)

Scale: As Noted Date: Apr, 2016

SHEET No. Q20 OF 34 SHEETS

[illegible]

- 1) See Sht. *Q34 for Metal Guardrail Type 3 Thrie Beam and Appurtenances Details.
- 2) Adjust Rebar Location to Clear Holes for Metal Guardrail Connection Anchor Bolts.
- 3) See Sht. *Q22 for Reinforcement in Plan & Elevation. See See Sht. *Q23 and *Q24 for Details.

Scale: $\frac{1}{2}"=1'-0"$

MODIFIED ENDPOST NO. 3 UPGRADE CONNECTION

ENDPOST NO. 1 SIMILAR

ENDPOST NOS. 2 & 4 SIMILAR EXCEPT OPPOSITE HAND

ORIGINAL PLAN	SURVEY PLOTTED BY _____	DATE _____
NOTE BOOK	DRAWN BY _____	_____
	TRACED BY _____	_____
	DESIGNED BY _____	_____
	QUANTITIES BY _____	_____
	CHECKED BY _____	_____
No. 021.dgn		_____


STATE OF HAWAII
DEPARTMENT OF TRANSPORTATION
HIGHWAYS DIVISION

MAKAHA BRIDGE NO. 5A
MODIFIED ENDPOST NOS. 1, 2, 3 & 4 UPGRADE CONNECTIONS
PLAN AND ELEVATION
FARRINGTON HIGHWAY RESURFACING
Vicinity of Kili Drive to Satellite Tracking Station Road
Federal Aid Project No. STP-093-10(26)

Scale: As Noted Date: Apr, 2015

SHEET No. *Q21* OF *34* SHEETS

FED. ROAD DIST. NO.	STATE	FED. AID PROJ. NO.	FISCAL YEAR	SHEET NO.	TOTAL SHEETS
HAWAII	HAW.	STP-093-1(026)	2016	70	110

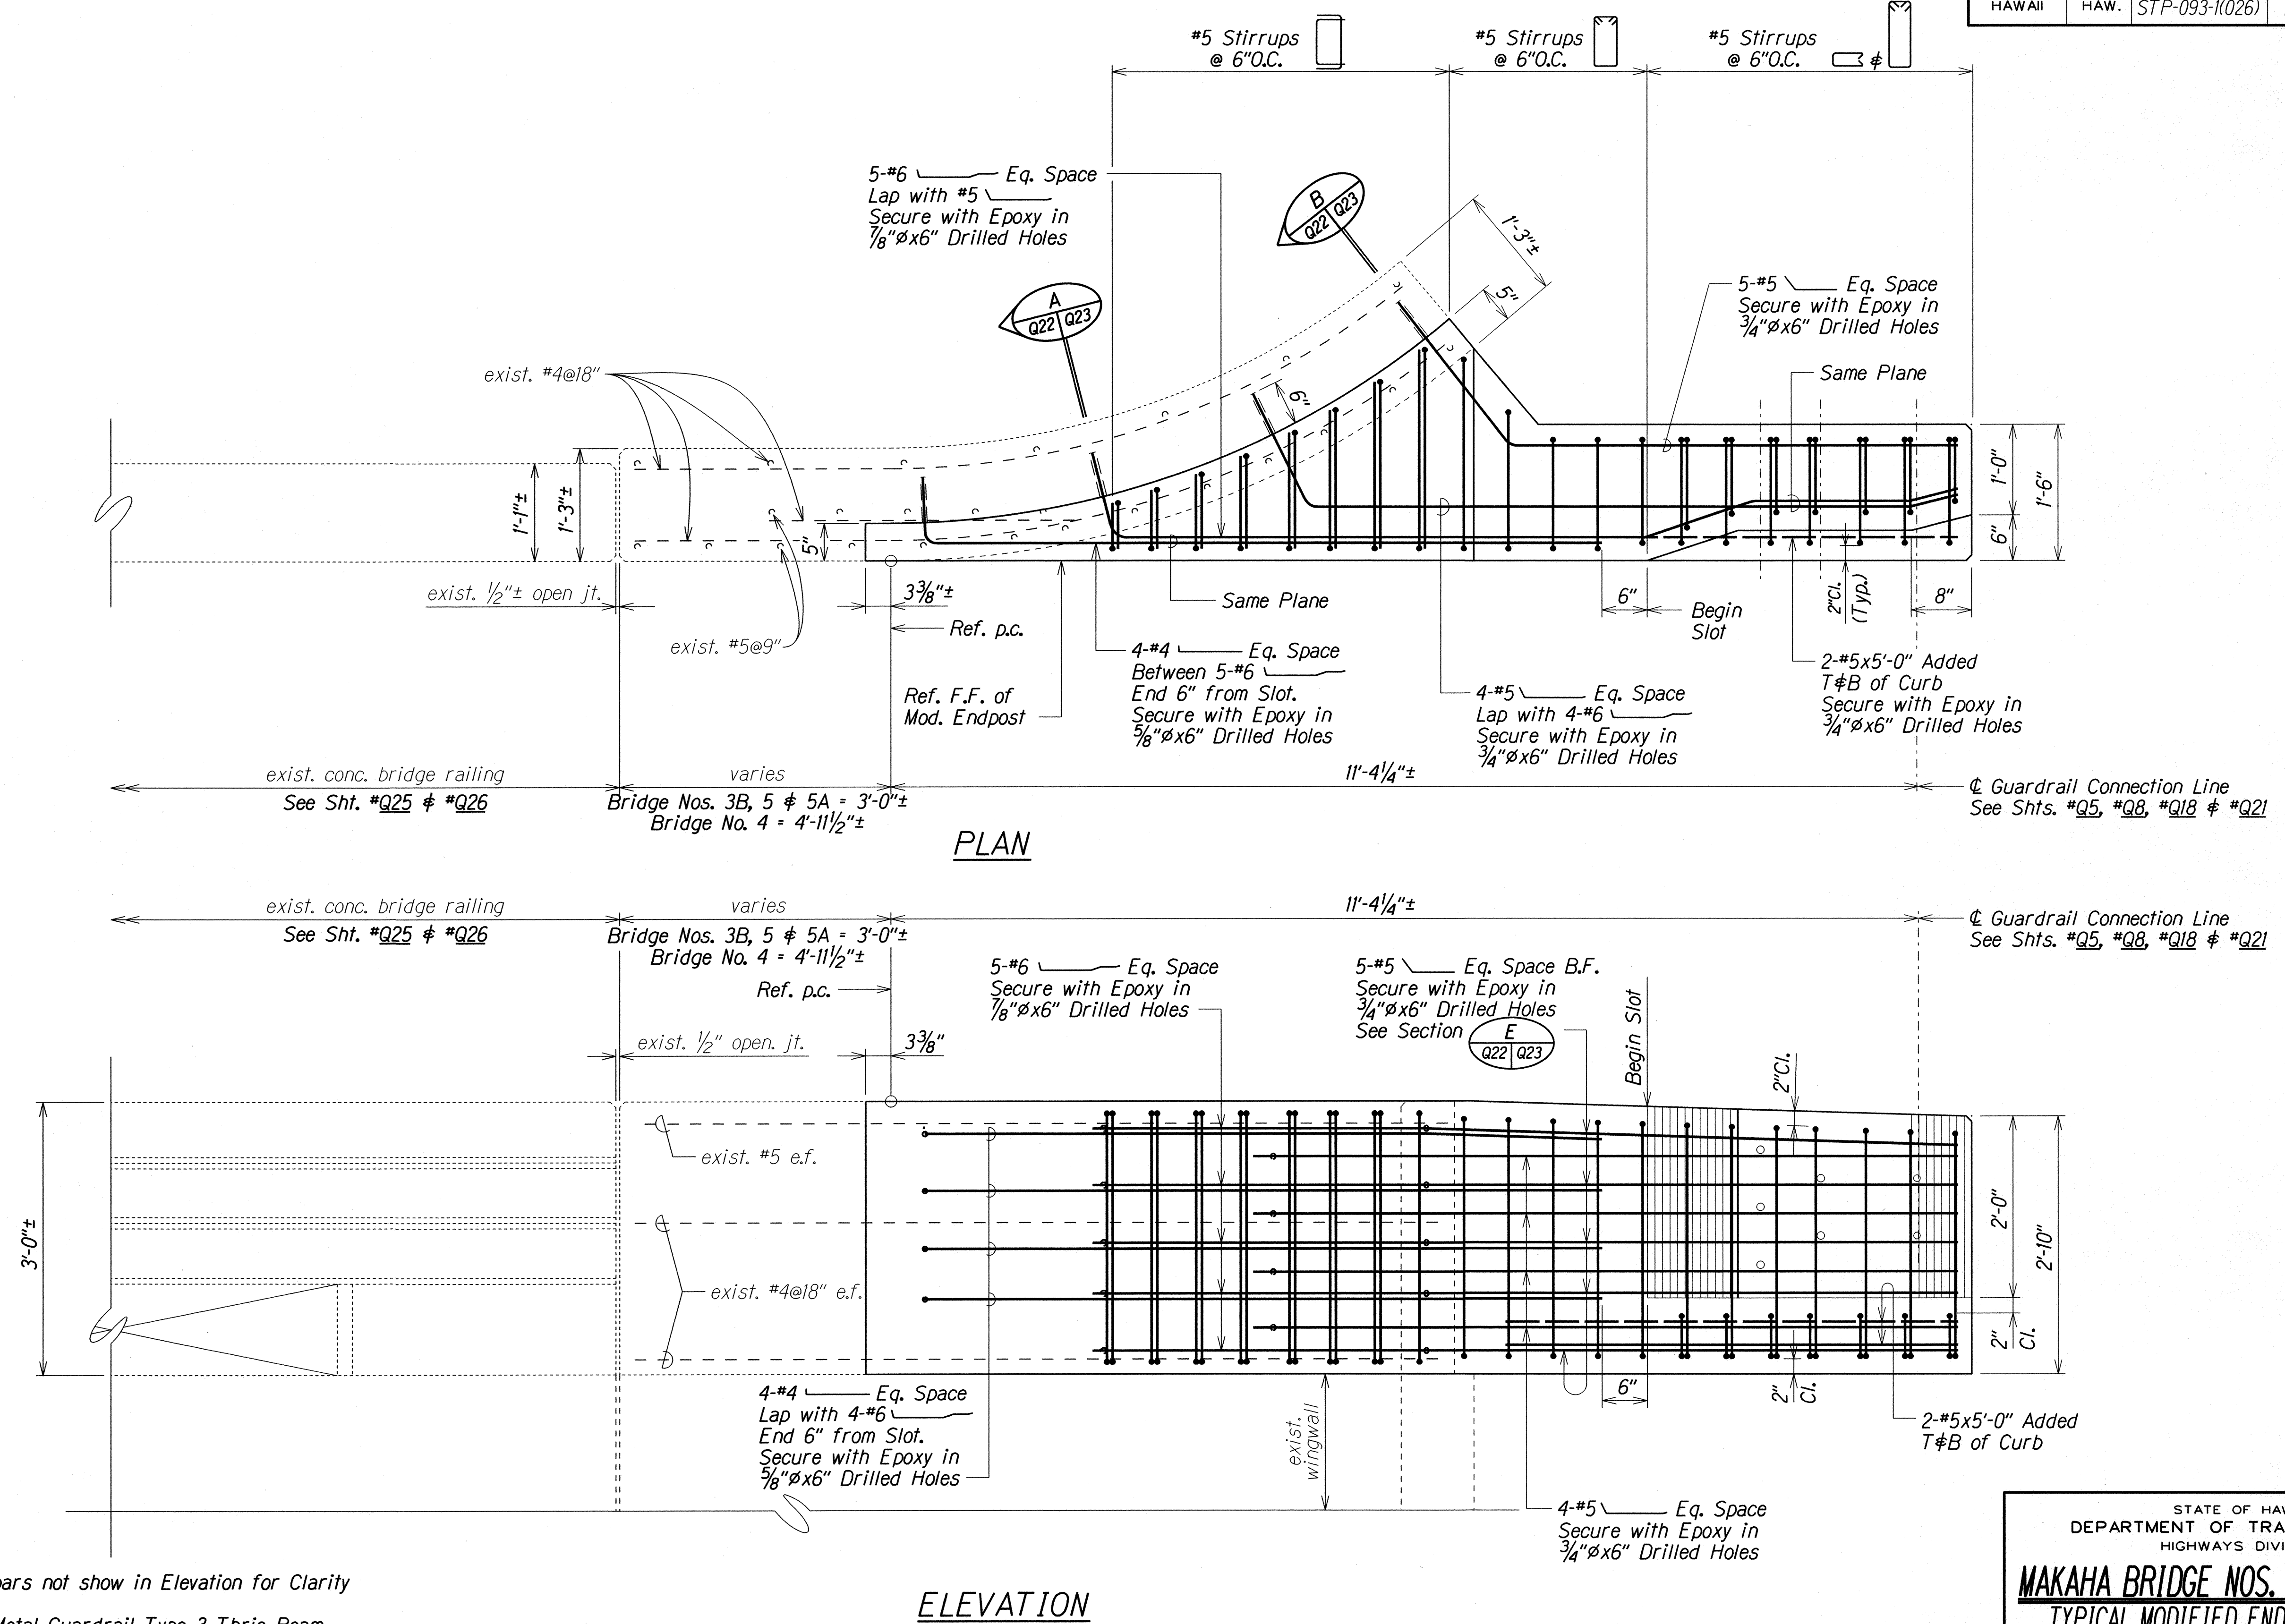

TYPICAL MODIFIED ENDPPOST UPGRADE Scale: 1"=1'-0"

STATE OF HAWAII
DEPARTMENT OF TRANSPORTATION
HIGHWAYS DIVISION

MAKAHA BRIDGE NOS. 3B, 4, 5 AND 5A

TYPICAL MODIFIED ENDPPOST UPGRADE


REINFORCEMENT PLAN AND ELEVATION

FARRINGTON HIGHWAY RESURFACING
Vicinity of Kili Drive to Satellite Tracking Station Road
Federal Aid Project No. STP-093-1(026)


Scale: As Noted Date: Apr, 2016

SHEET No. Q22 OF 34 SHEETS


FED. ROAD DIST. NO.	STATE	FED. AID PROJ. NO.	FISCAL YEAR	SHEET NO.	TOTAL SHEETS
HAWAII	HAW.	STP-093-1(026)	2016	71	110

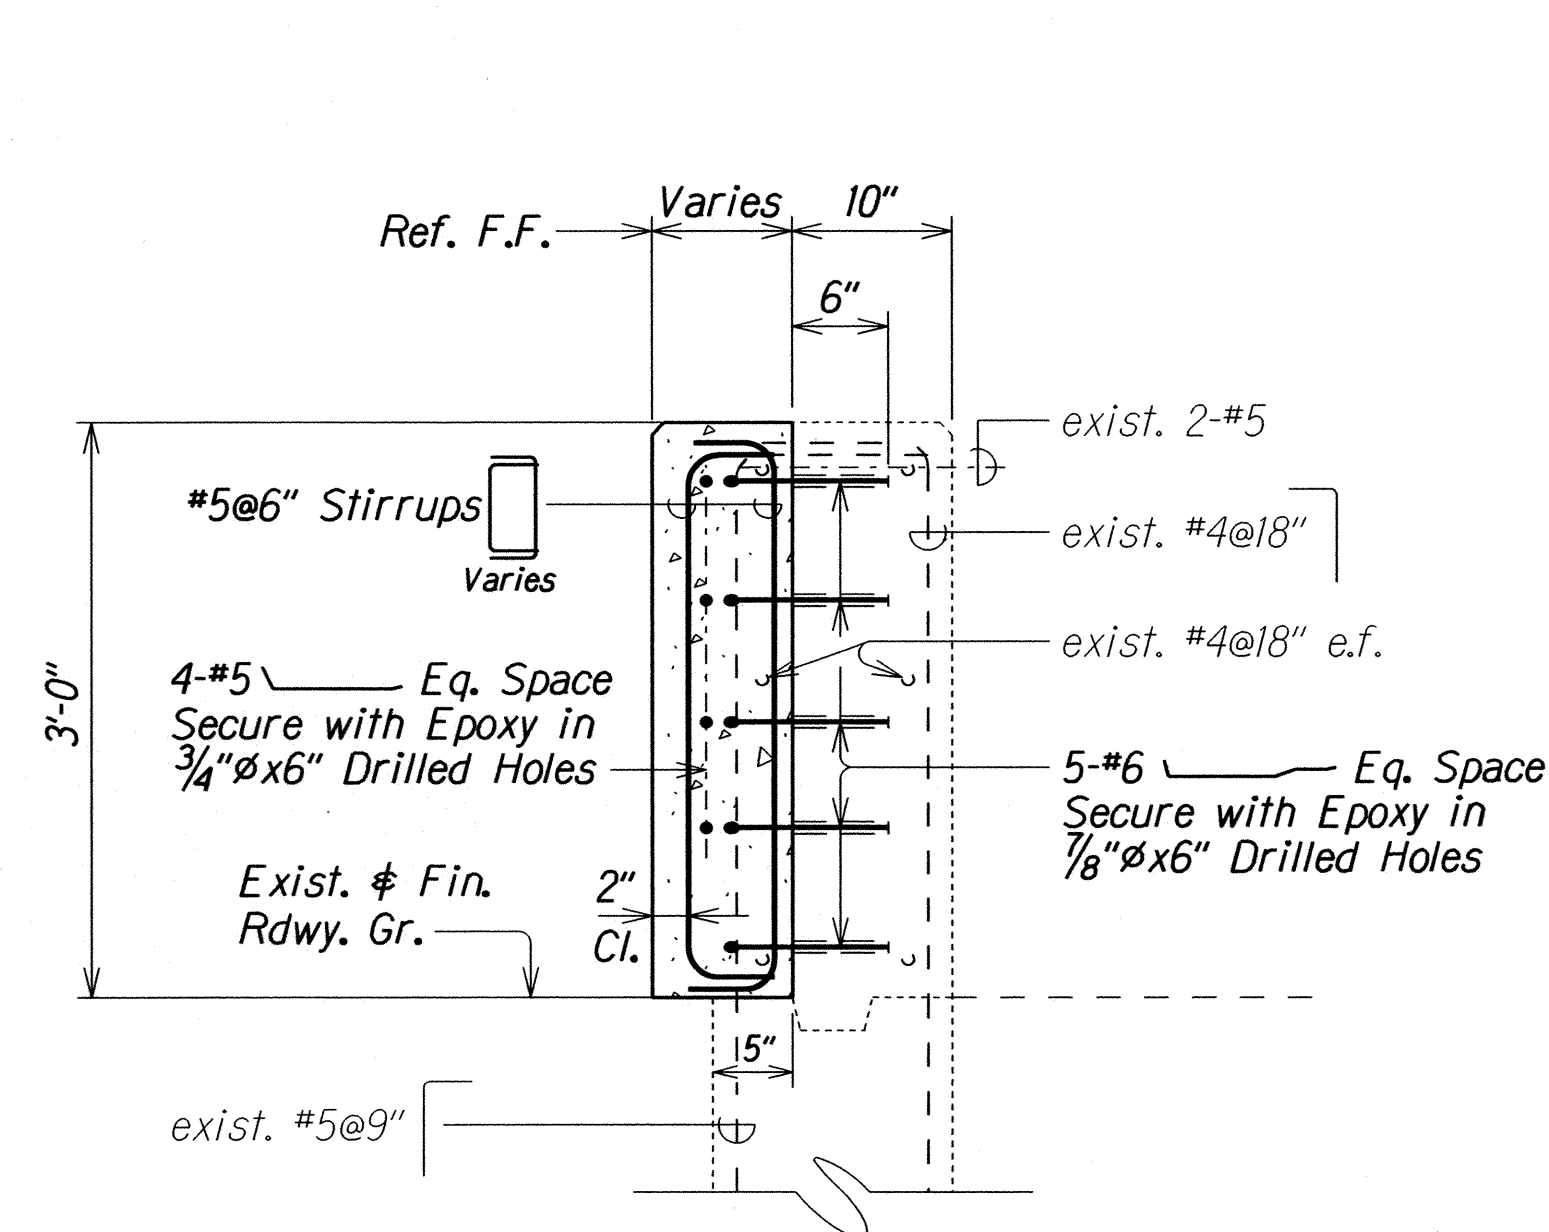


SECTION A
Scale: 1" = 1'-0"
Q5, Q8 | Q23
Q18, Q21 & Q22

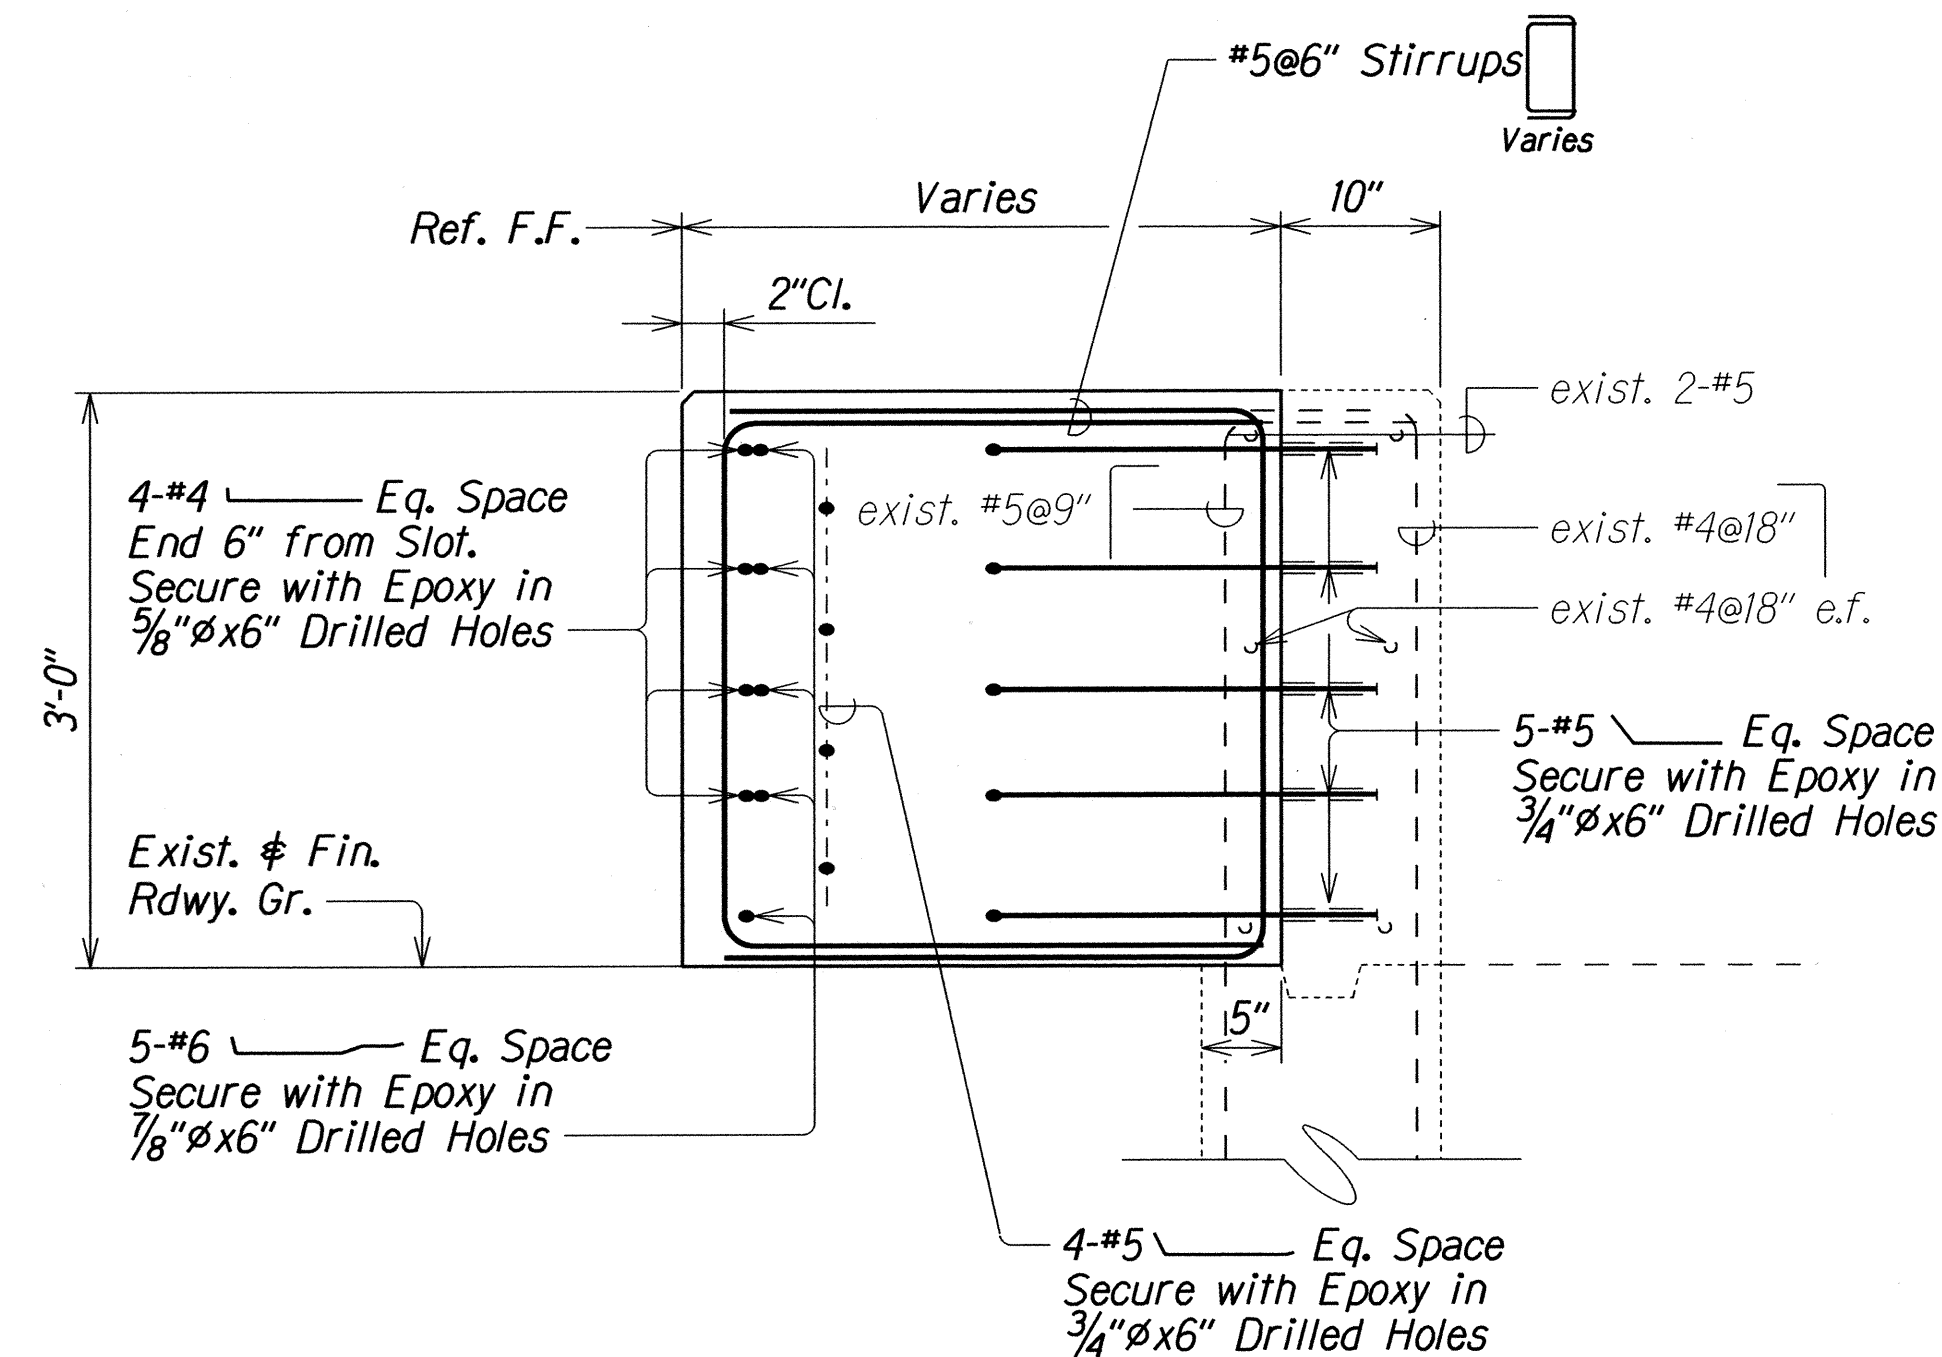


SECTION B
Scale: 1" = 1'-0"
Q5, Q8 | Q23
Q18, Q21 & Q22

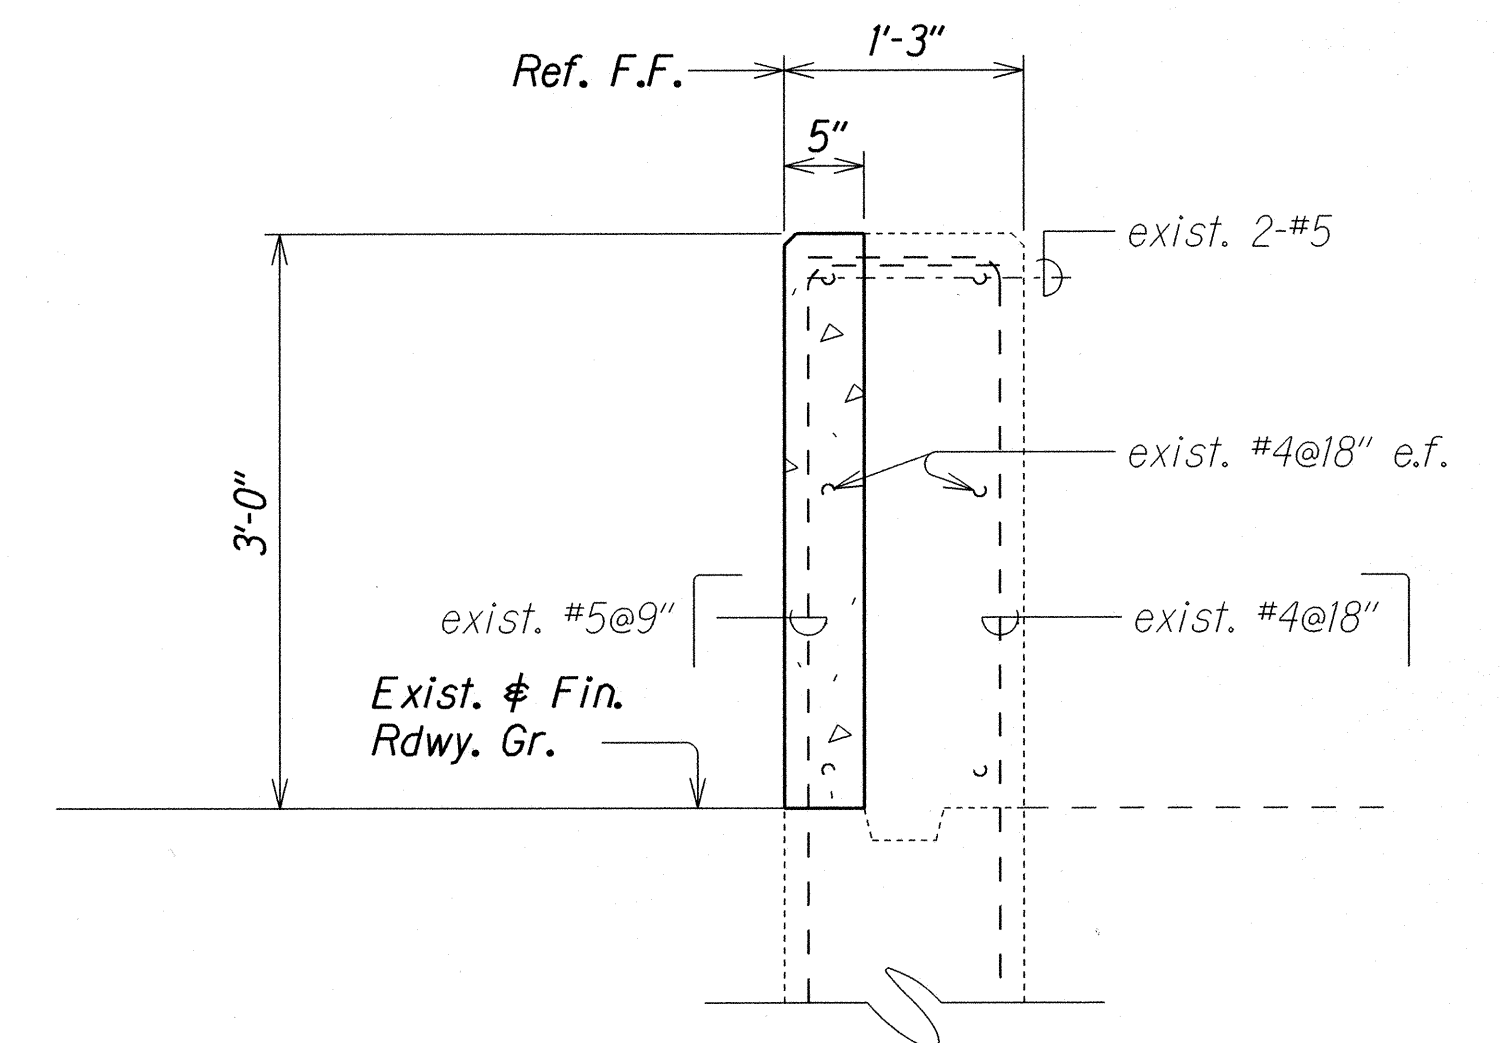

SECTION C
Scale: 1" = 1'-0"
Q5, Q8 | Q23
Q18 & Q21

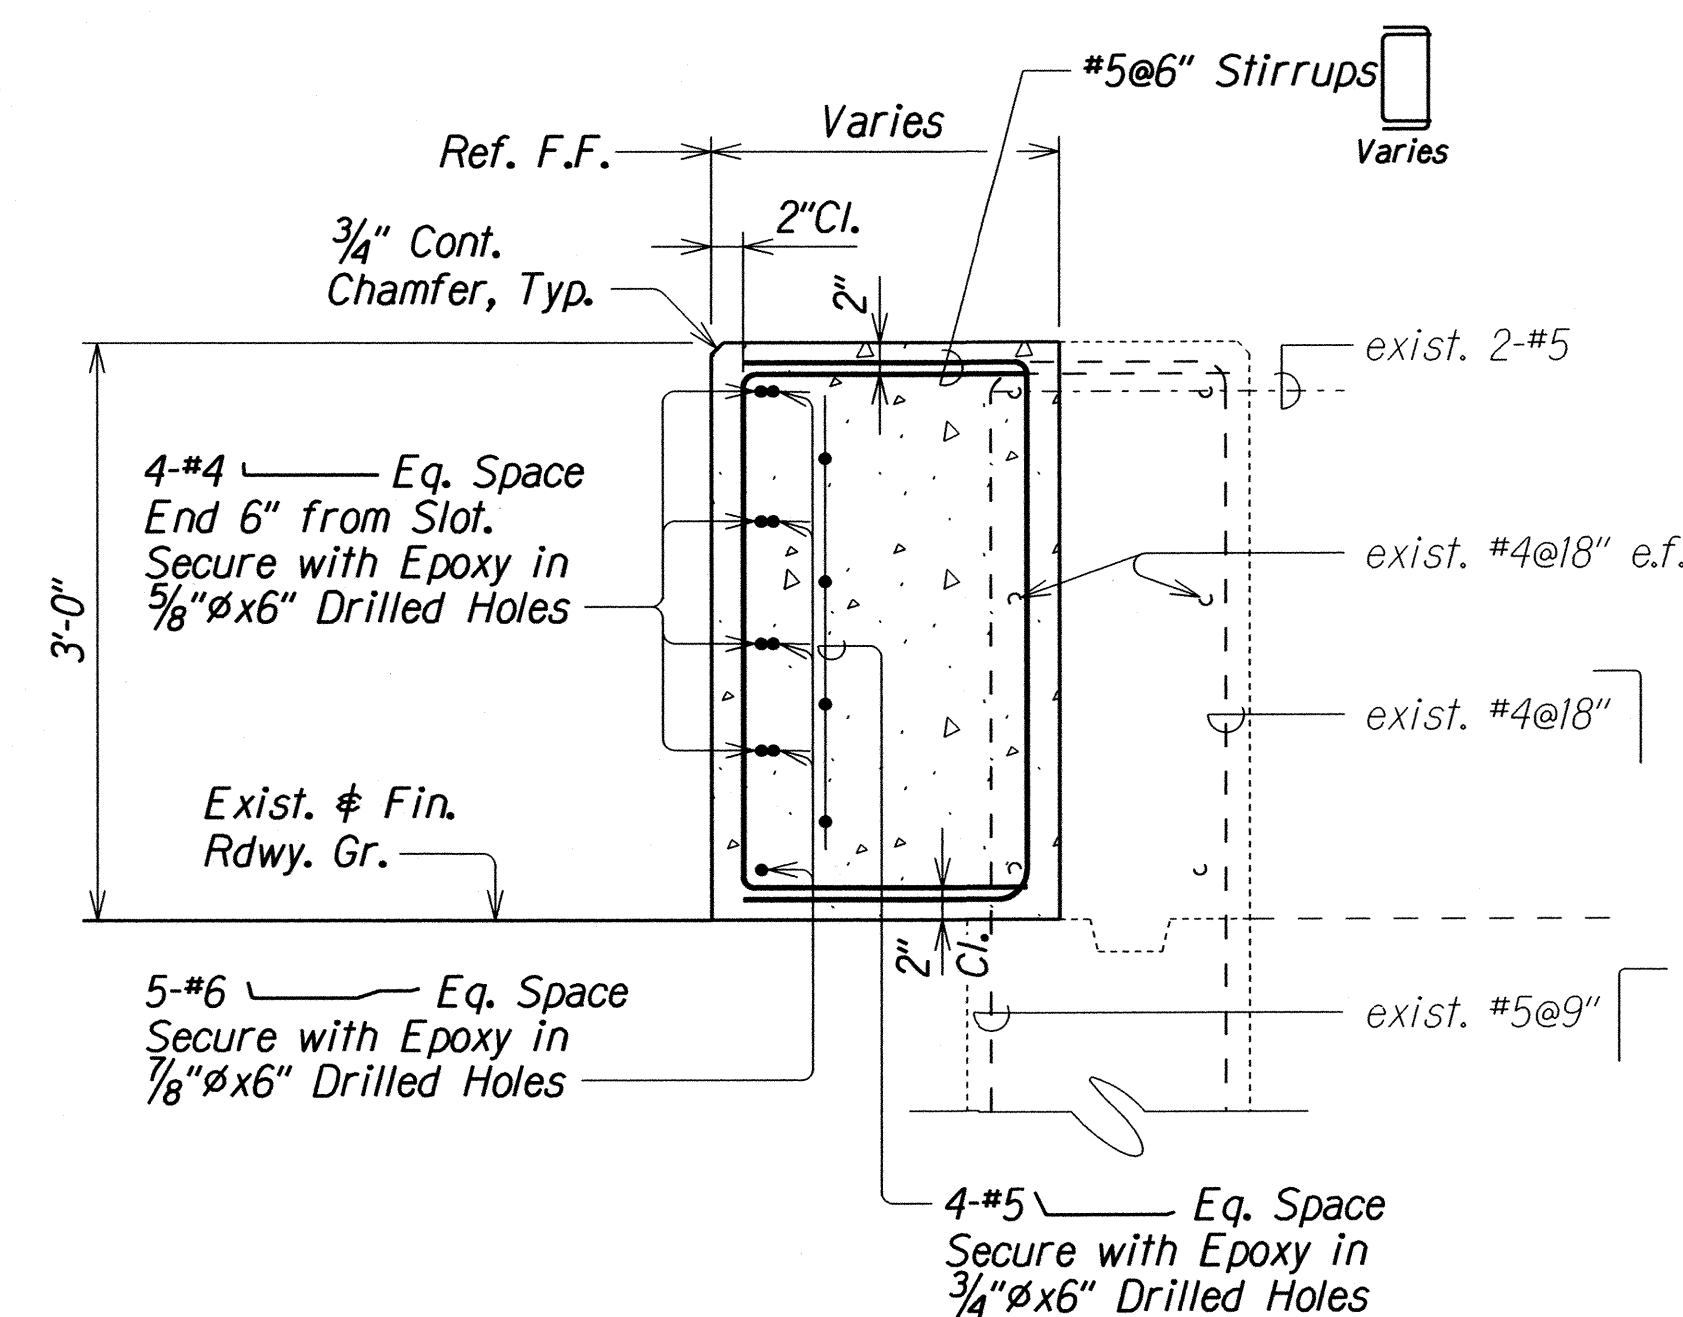

SECTION D
Scale: 1" = 1'-0"
Q5, Q8 | Q23
Q18 & Q21

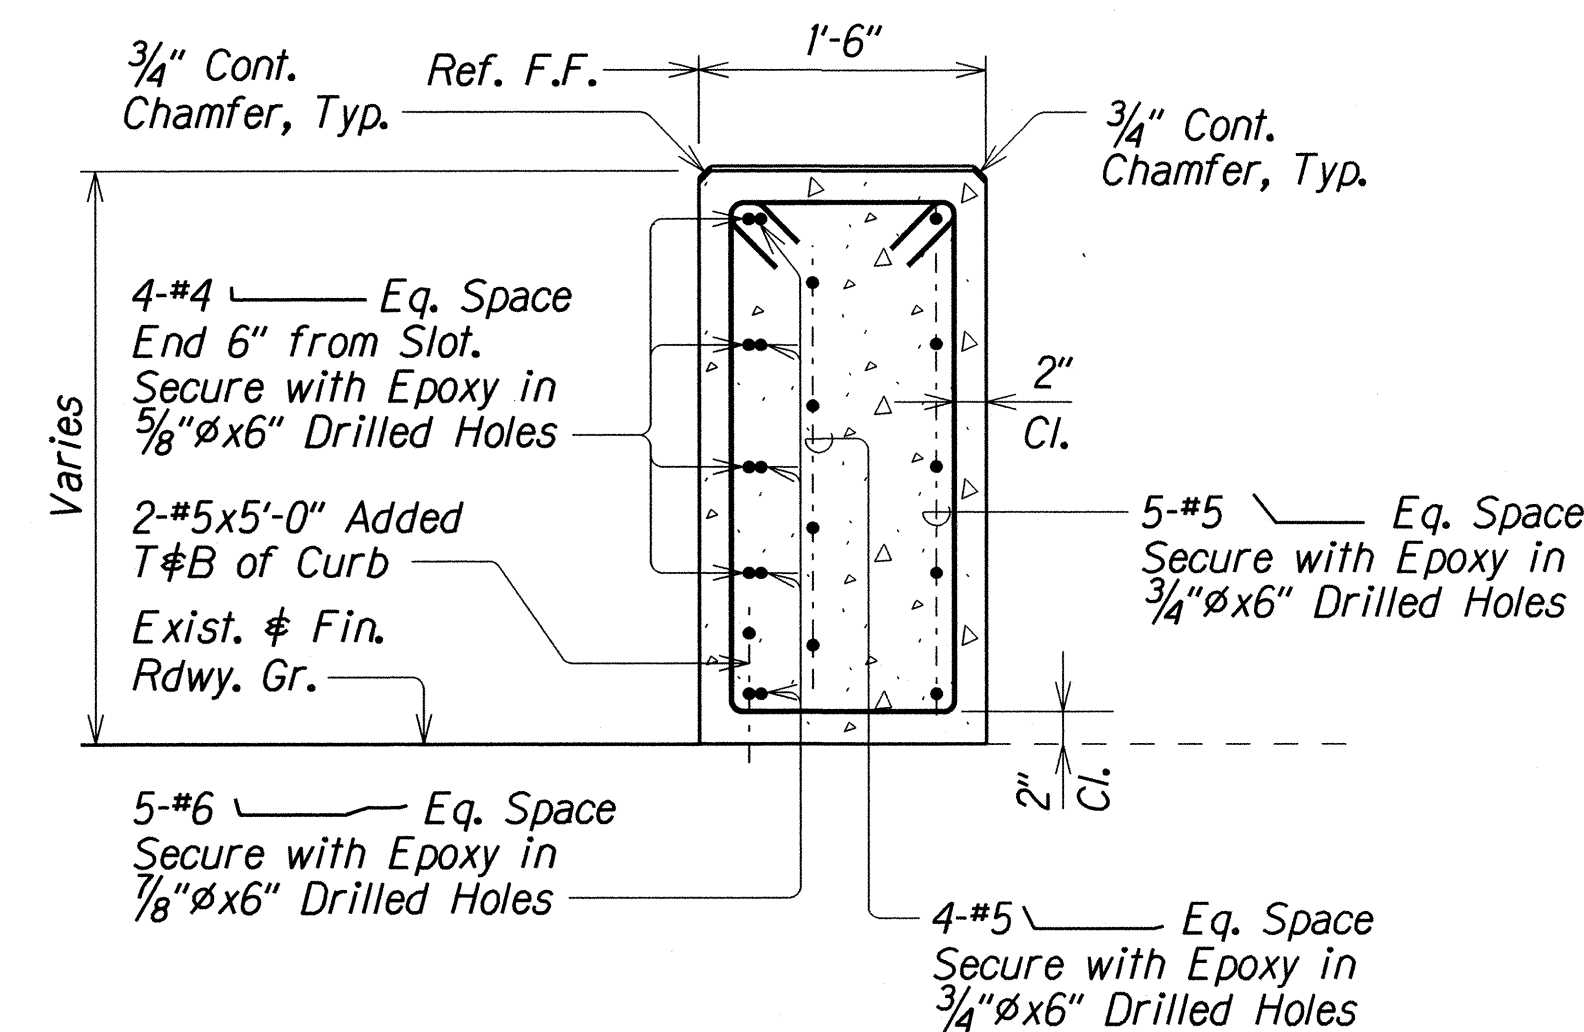

SECTION E
Scale: 1" = 1'-0"
Q5, Q8 | Q23
Q18, Q21 & Q22

TYPICAL MODIFIED ENDPOST UPGRADE

SURVEY PLOTTED BY	DATE
DRAWN BY	XXX
DESIGNED BY	XXX
QUANTITIES BY	XXX
CHECKED BY	XXX
ORIGINAL PLAN	Q23.dgn

STATE OF HAWAII
DEPARTMENT OF TRANSPORTATION
HIGHWAYS DIVISION


MAKAHA BRIDGE NOS. 3B, 4, 5 AND 5A
TYPICAL MODIFIED ENDPOST UPGRADE
SECTIONS

FARRINGTON HIGHWAY RESURFACING
Vicinity of Kili Drive to Satellite Tracking Station Road
Federal Aid Project No. STP-093-1(026)

Scale: As Noted Date: Apr, 2016

SHEET No. Q23 OF 34 SHEETS


FED. ROAD DIST. NO.	STATE	FED. AID PROJ. NO.	FISCAL YEAR	SHEET NO.	TOTAL SHEETS
HAWAII	HAW.	STP-093-1(026)	2016	72	110

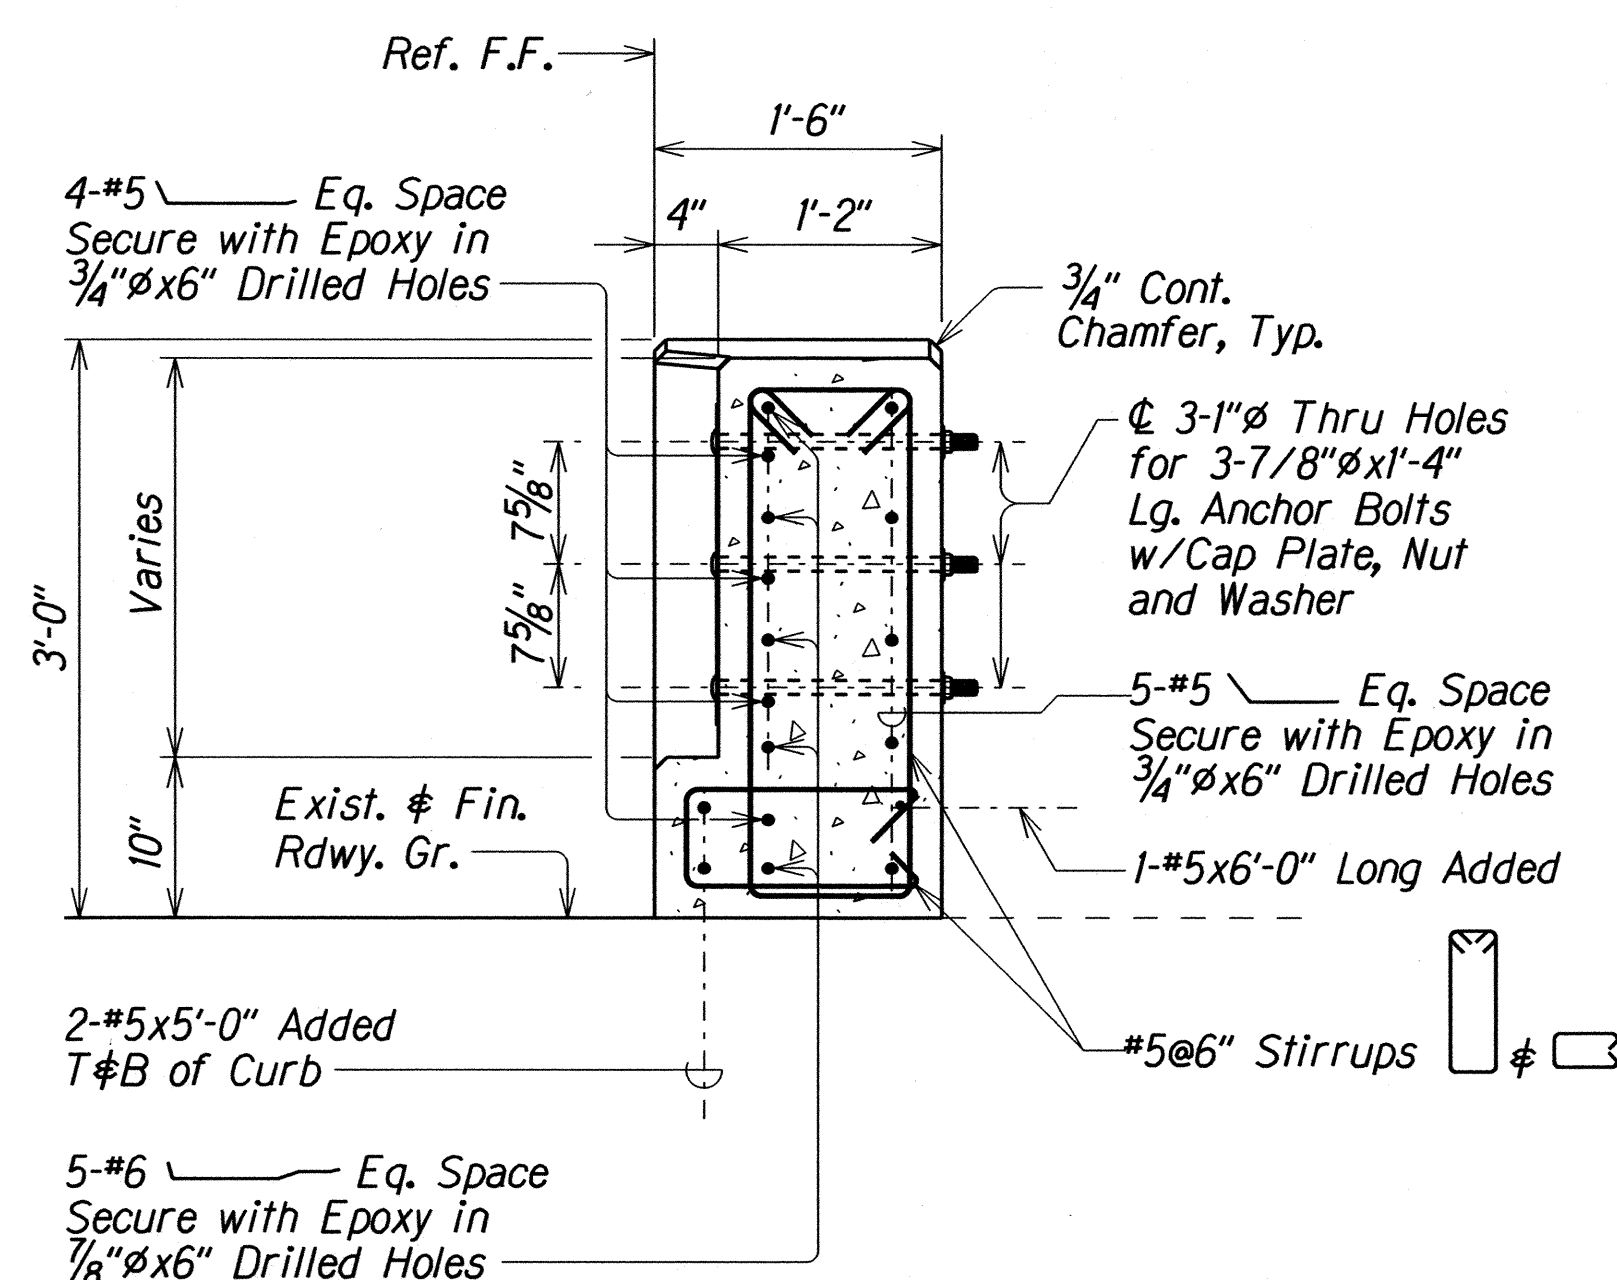

SECTION F

Scale: 1" = 1'-0"


Q5, Q8, Q24
Q18 & Q21

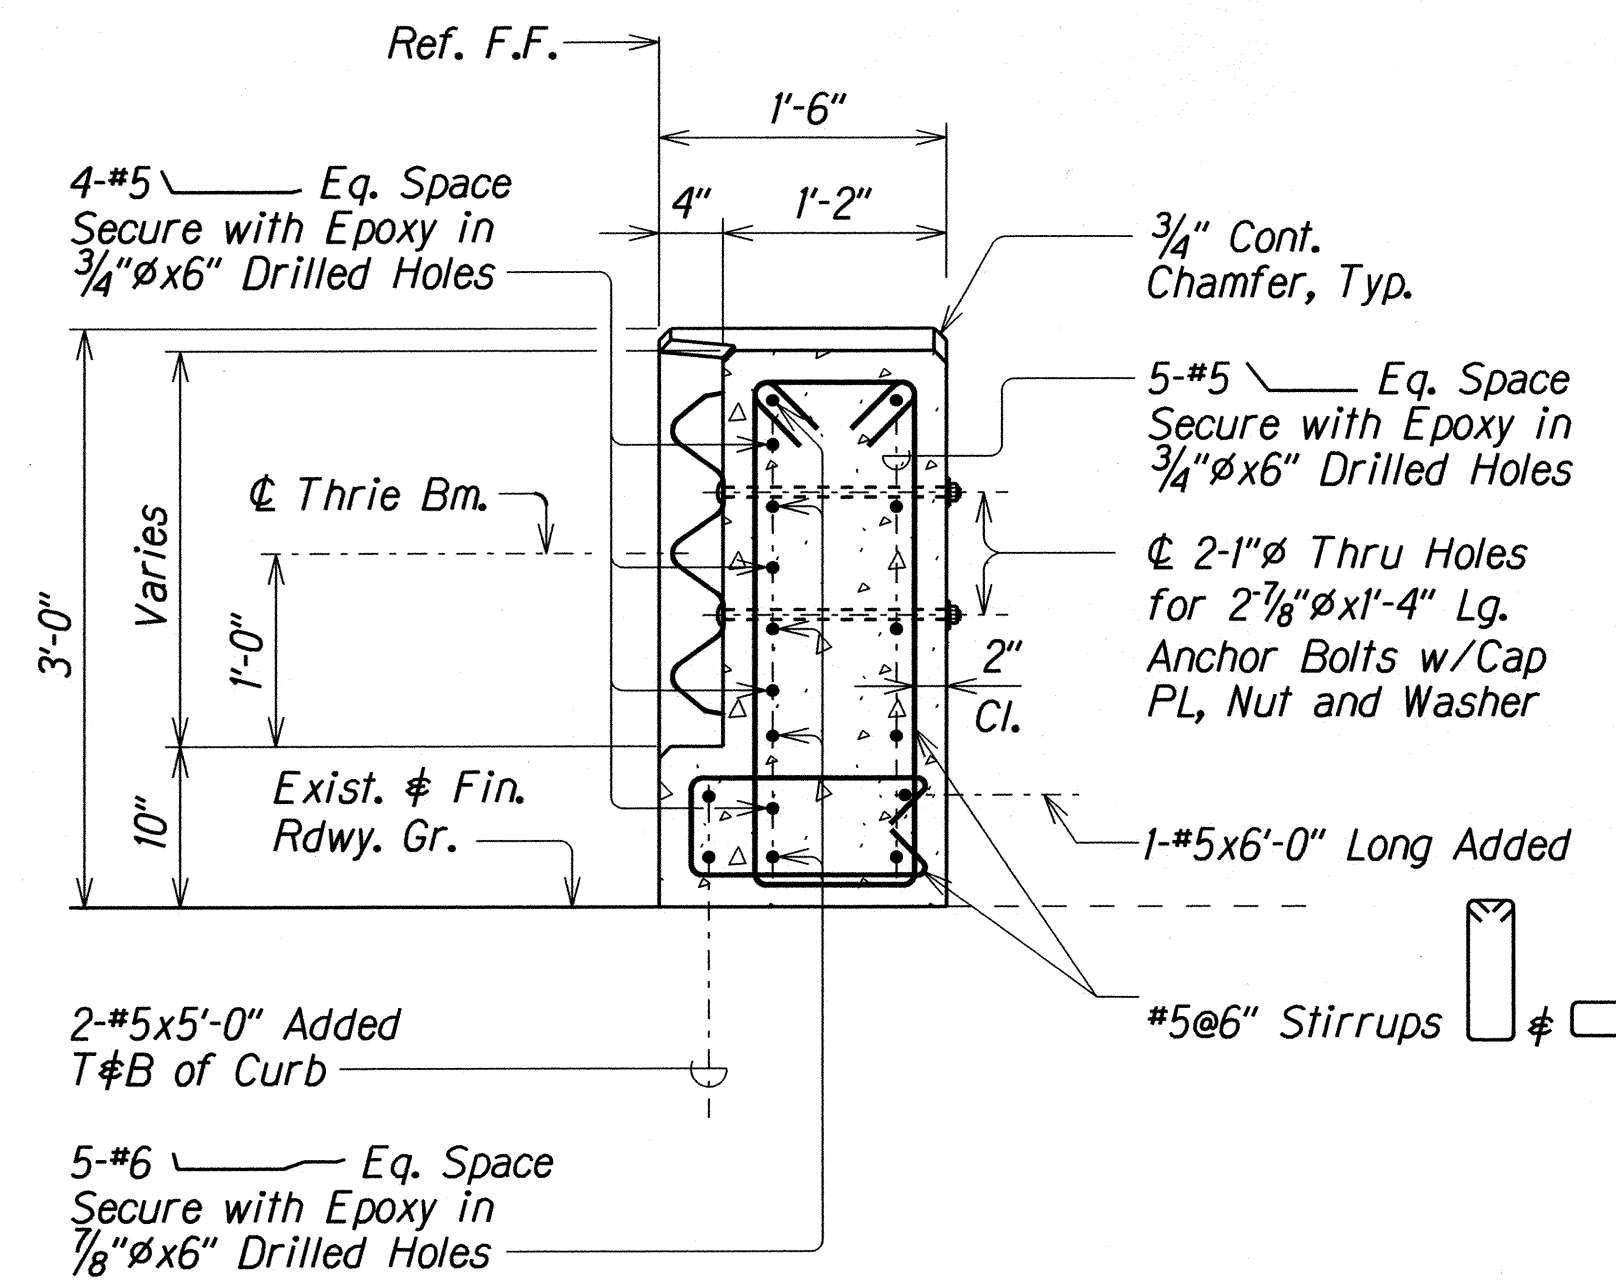

SECTION G

Scale: 1" = 1'-0"


Q5, Q8, Q24
Q18 & Q21

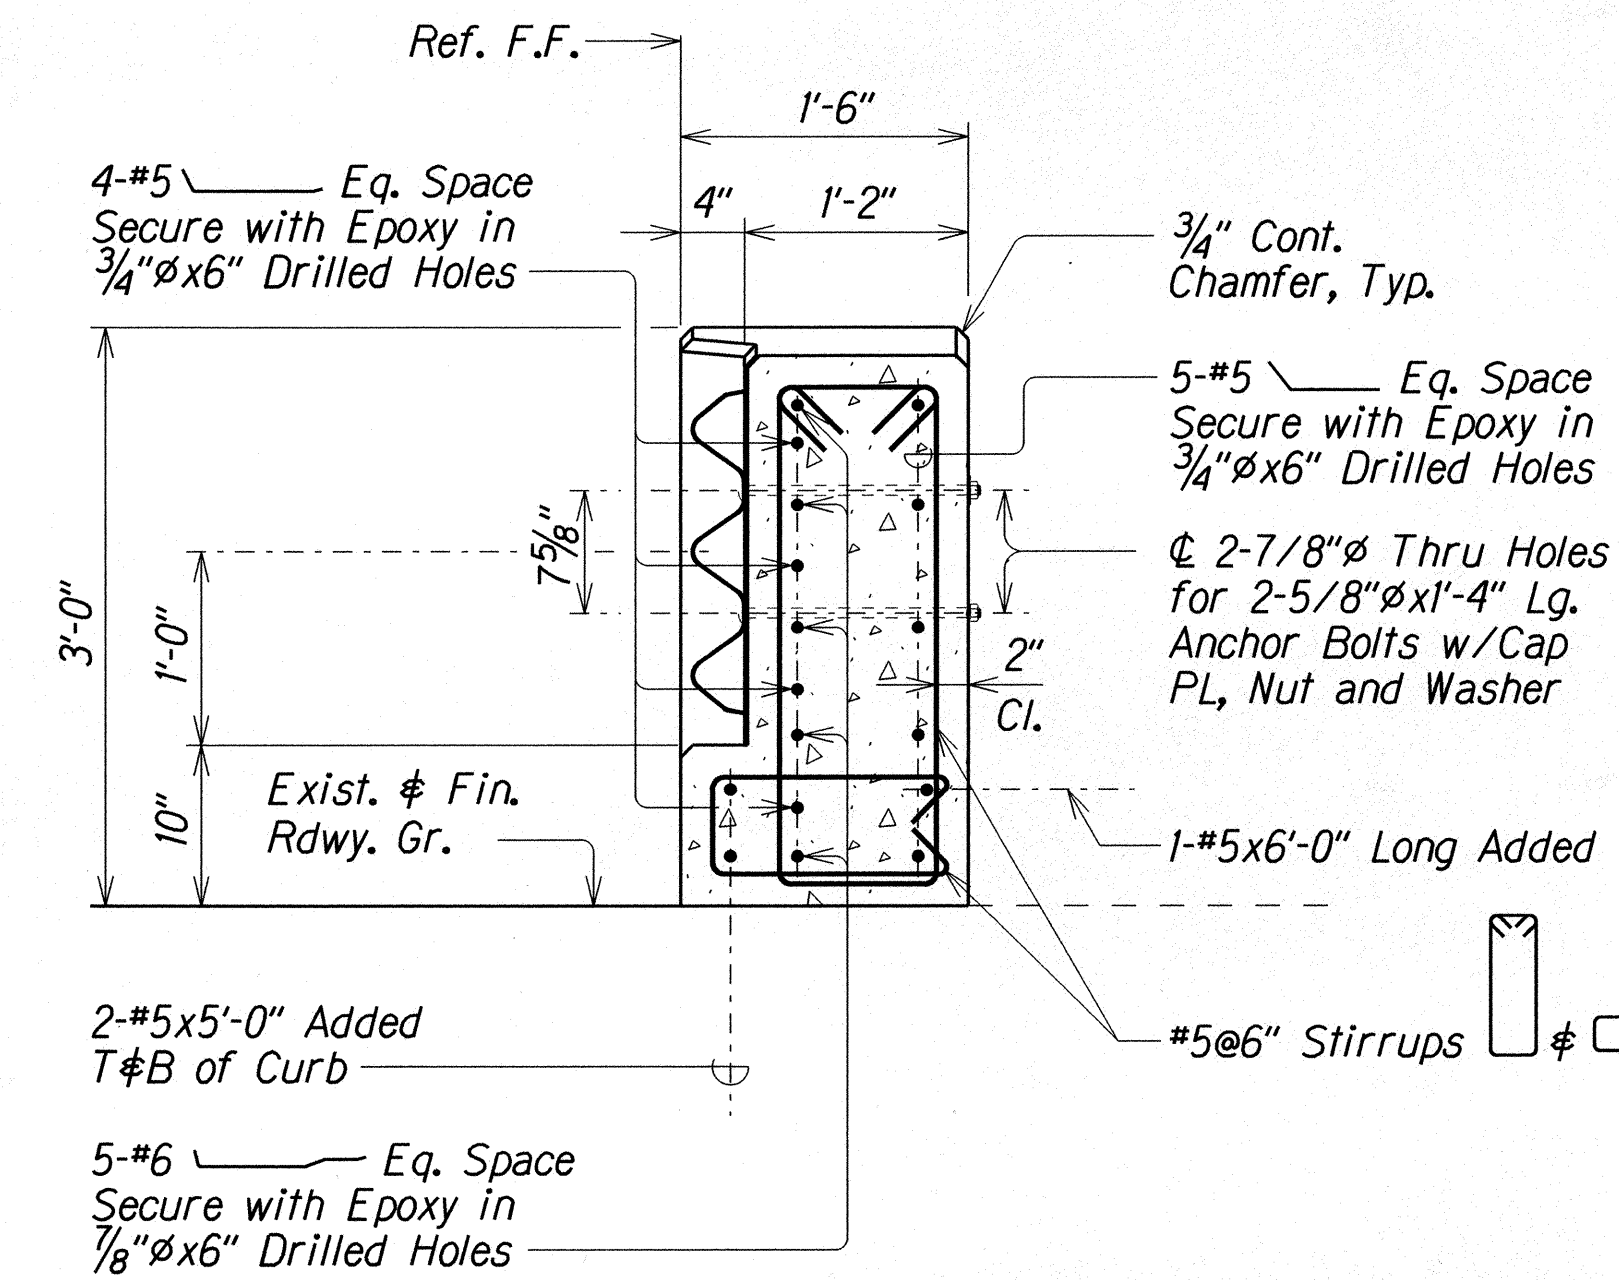

SECTION H

Scale: 1" = 1'-0"


Q5, Q8, Q24
Q18 & Q21

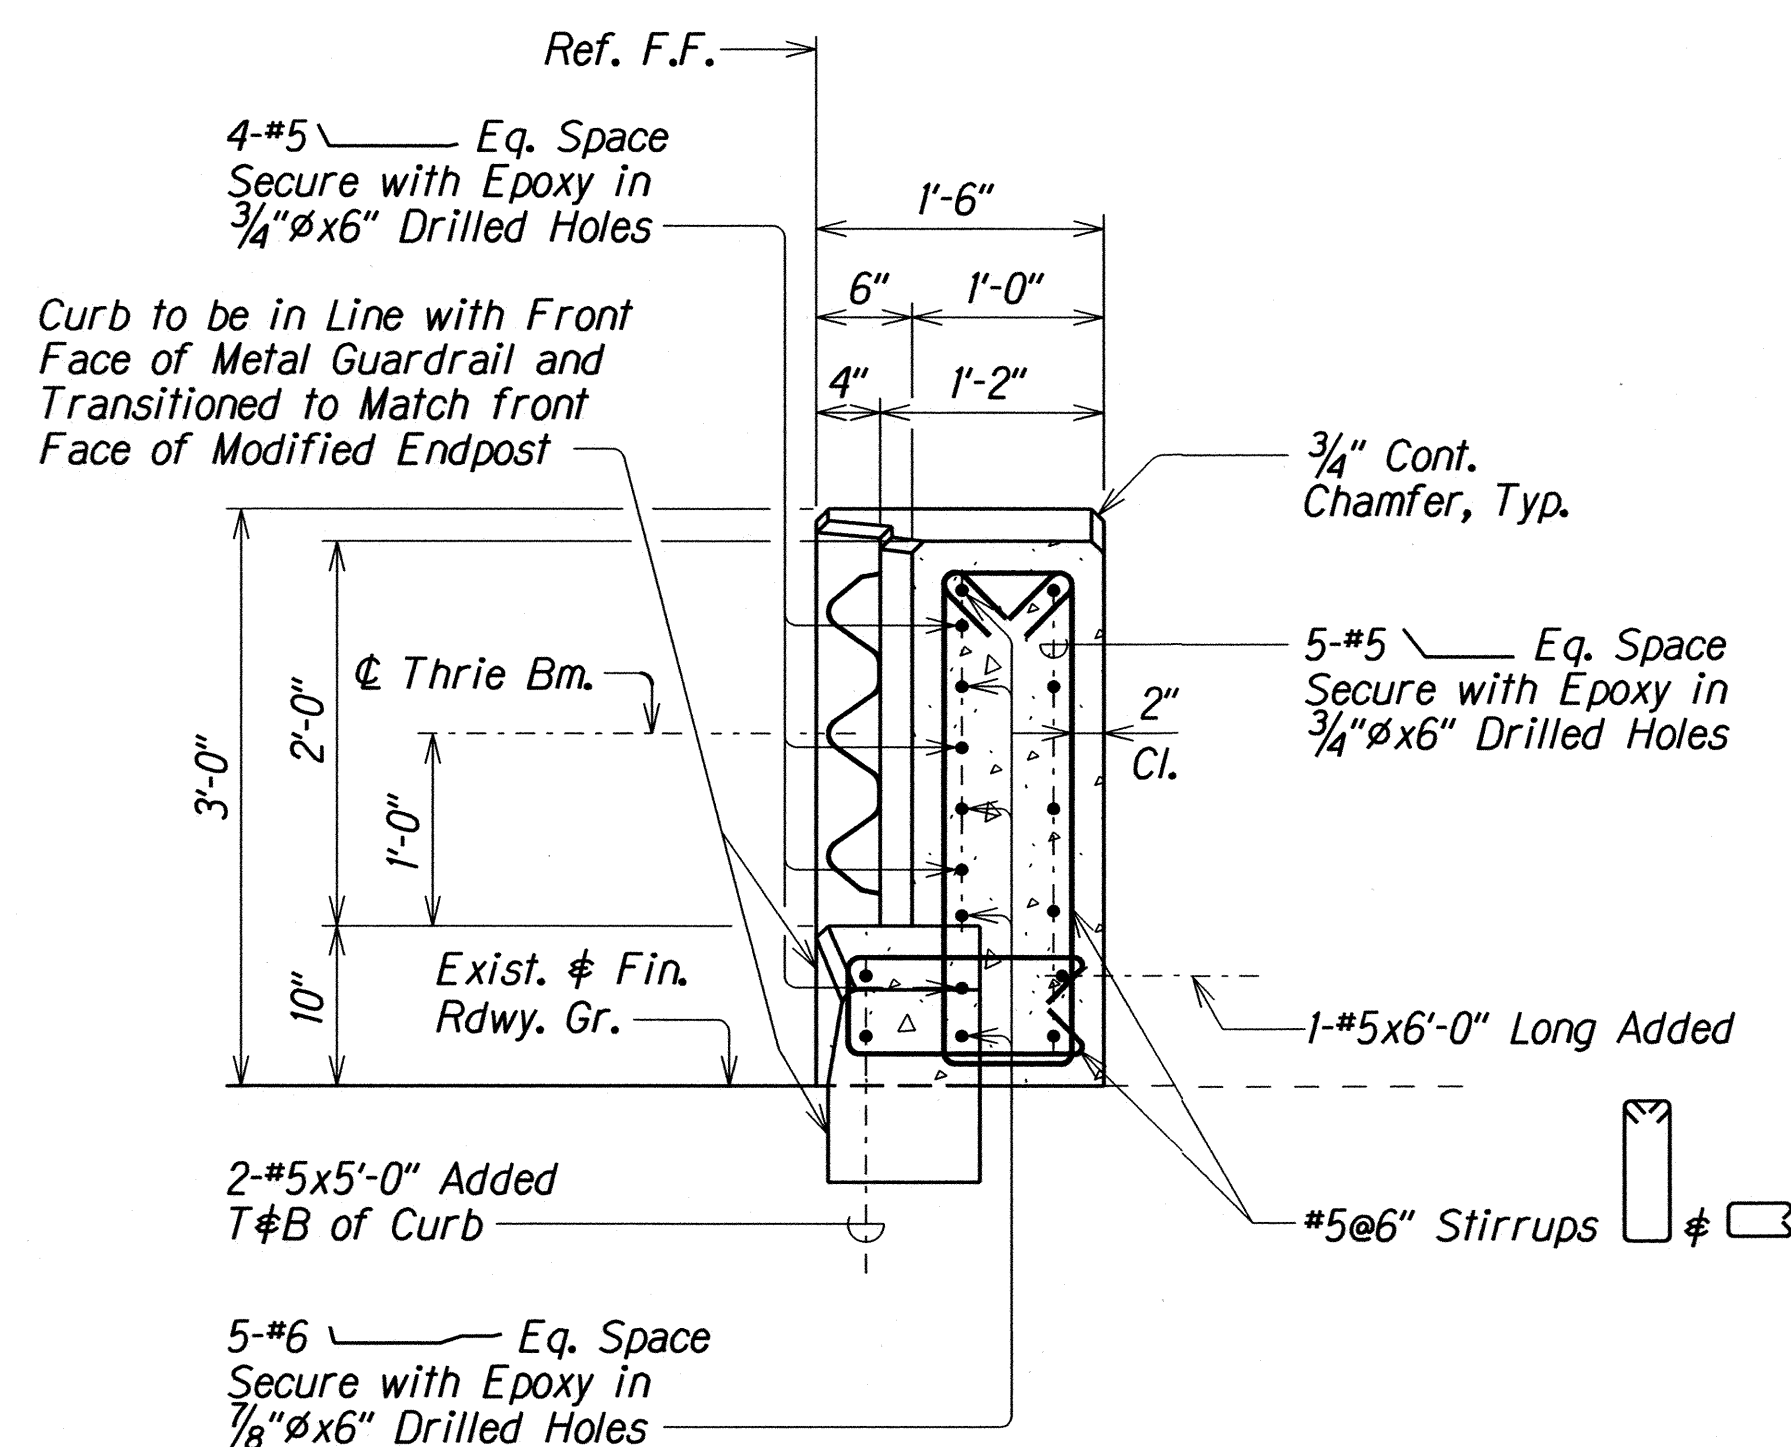

SECTION I

Scale: 1" = 1'-0"


Q5, Q8, Q24
Q18 & Q21

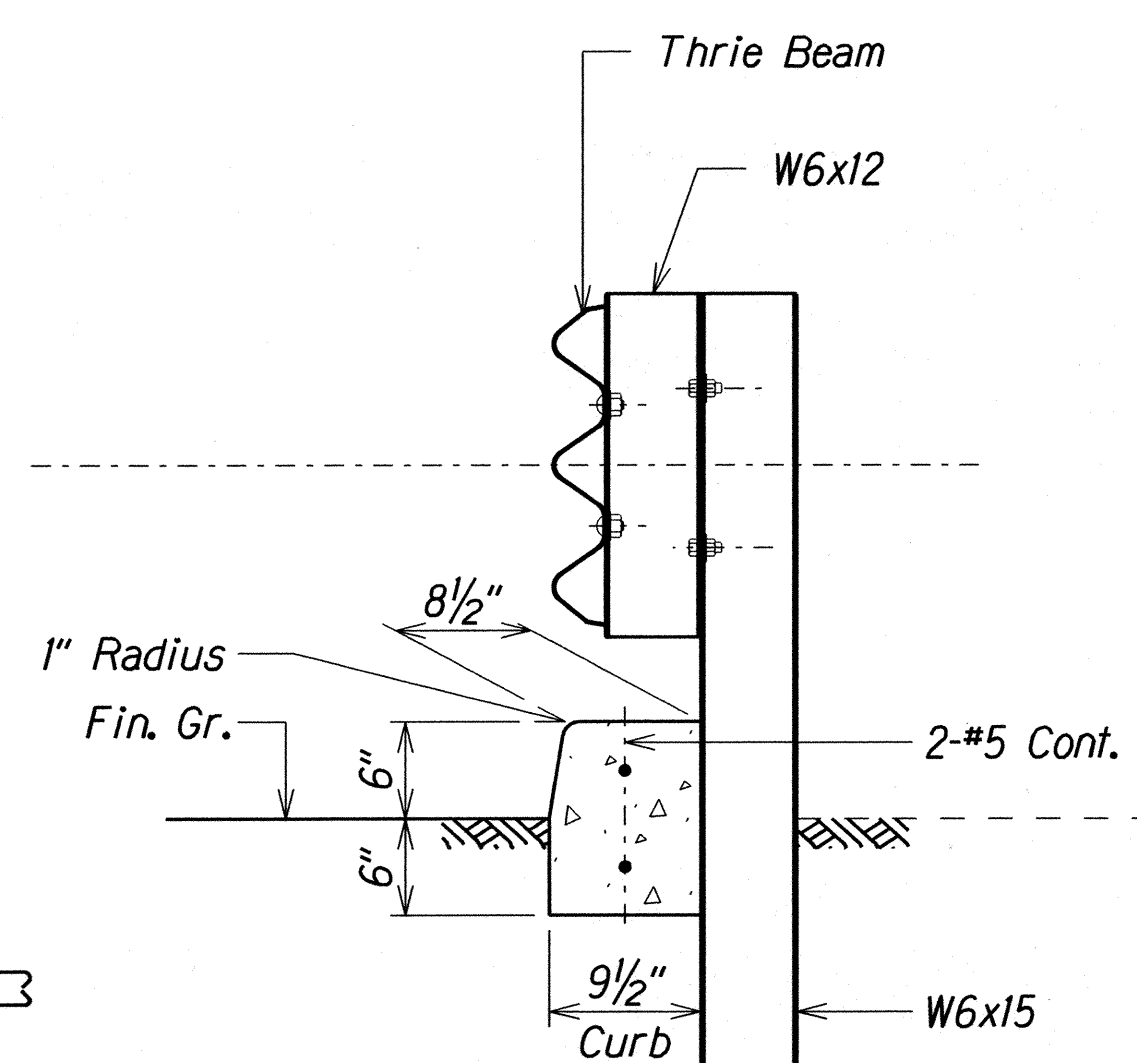

SECTION J

Scale: 1" = 1'-0"

Q5, Q8, Q24
Q18 & Q21

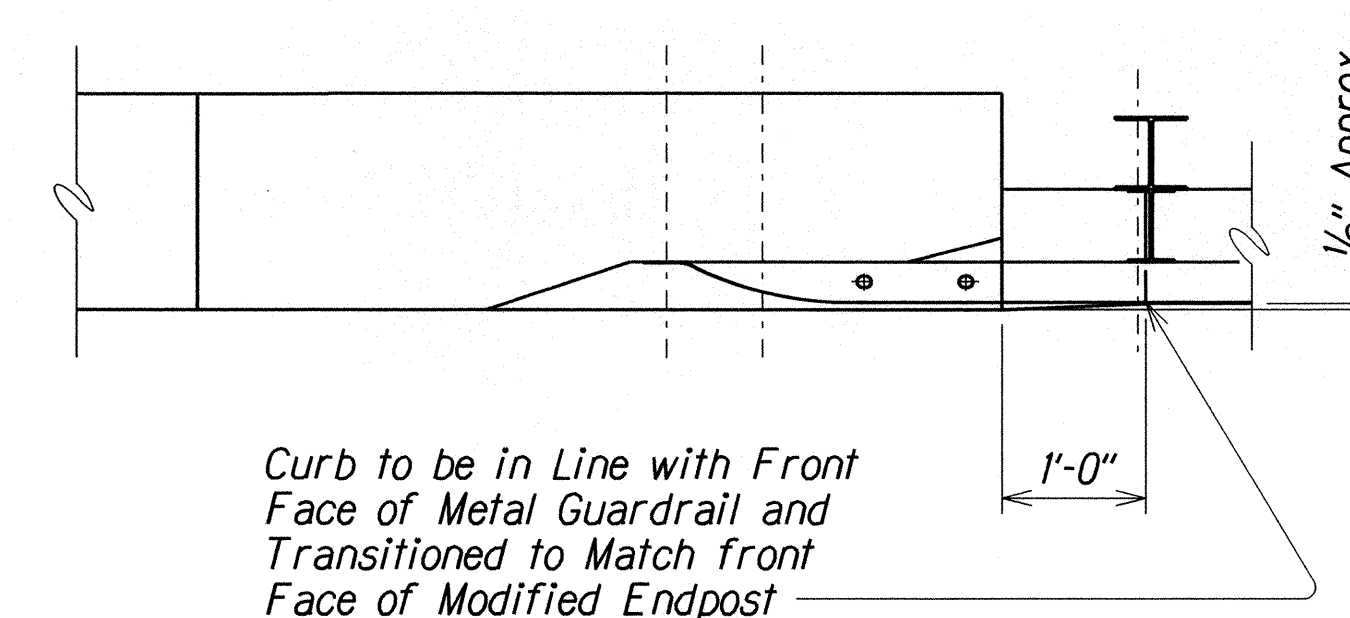

PARTIAL PLAN

Scale: 3/4" = 1'-0"

TYPICAL MODIFIED ENDPOST UPGRADE

STATE OF HAWAII
DEPARTMENT OF TRANSPORTATION
HIGHWAYS DIVISION

MAKAHA BRIDGE NOS. 3B, 4, 5 AND 5A

TYPICAL MODIFIED ENDPOST UPGRADE

SECTIONS AND PARTIAL PLAN

FARRINGTON HIGHWAY RESURFACING


Vicinity of Kili Drive to Satellite Tracking Station Road

Federal Aid Project No. STP-093-1(026)

Scale: As Noted Date: Apr, 2016


SHEET No. Q24 OF 34 SHEETS

FED. ROAD DIST. NO.	STATE	FED. AID PROJ. NO.	FISCAL YEAR	SHEET NO.	TOTAL SHEETS
HAWAII	HAW.	STP-093-11026	2016	73	110

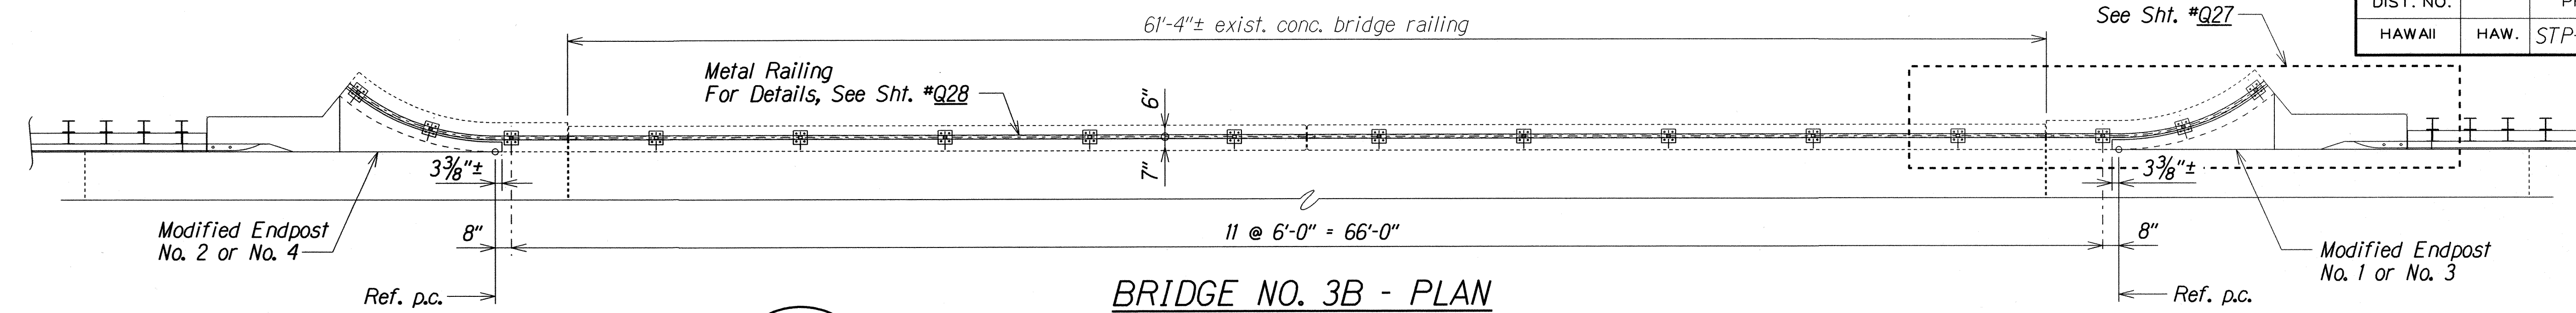


BRIDGE NO. 3B - PLAN

Scale: 1/4"=1'-0"

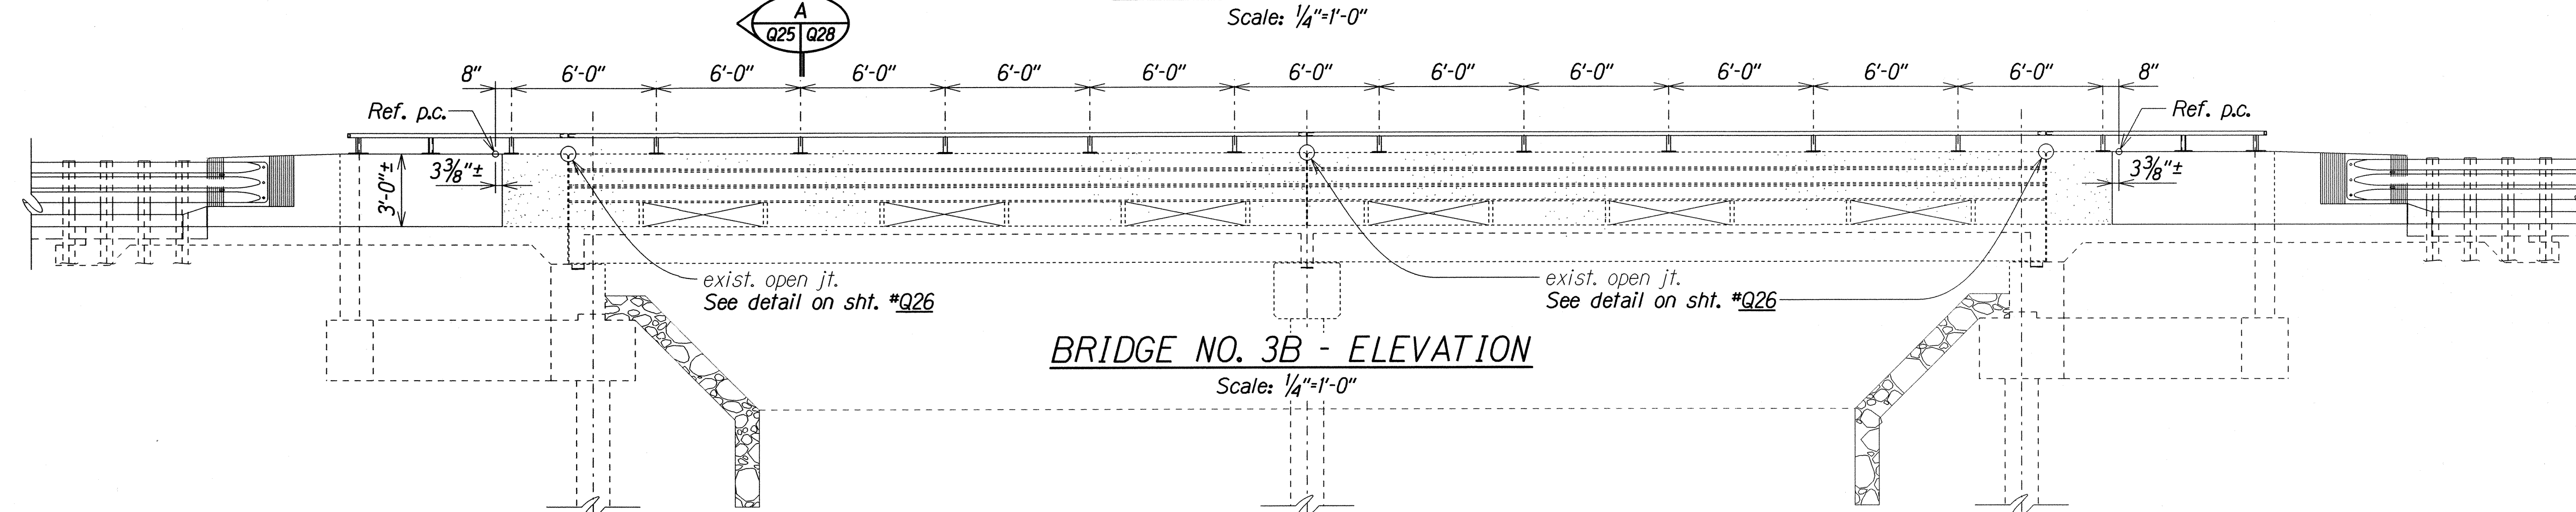


BRIDGE NO. 3B - ELEVATION

Scale: 1/4"=1'-0"

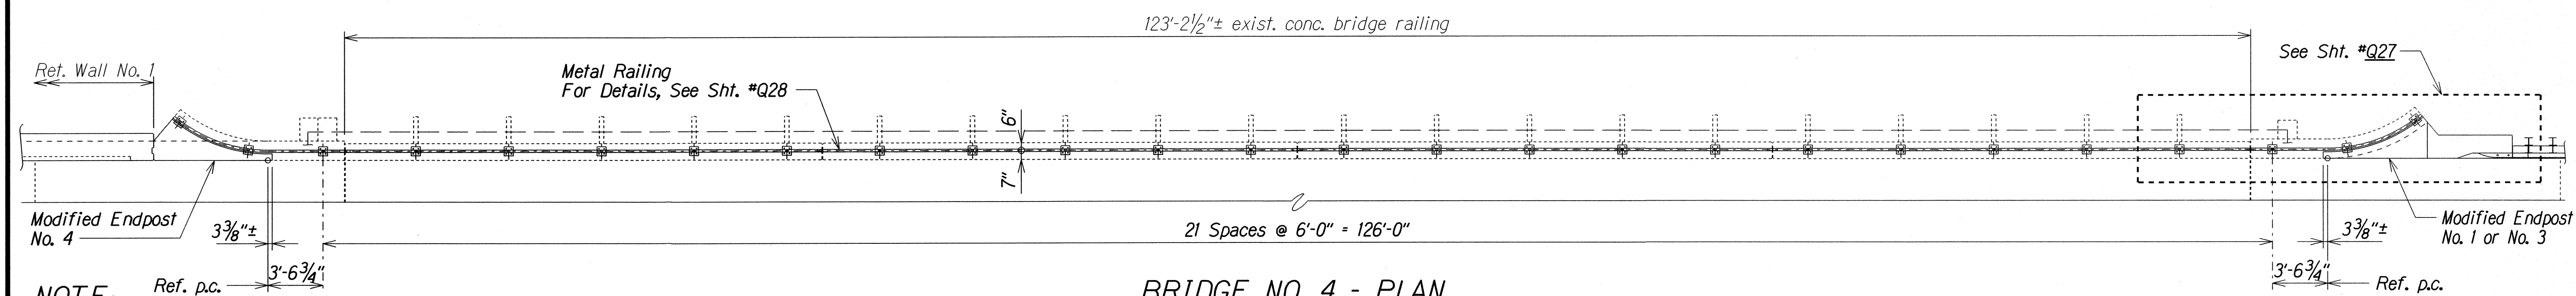

BRIDGE NO. 4 - PLAN

Scale: 3/16"=1'-0"

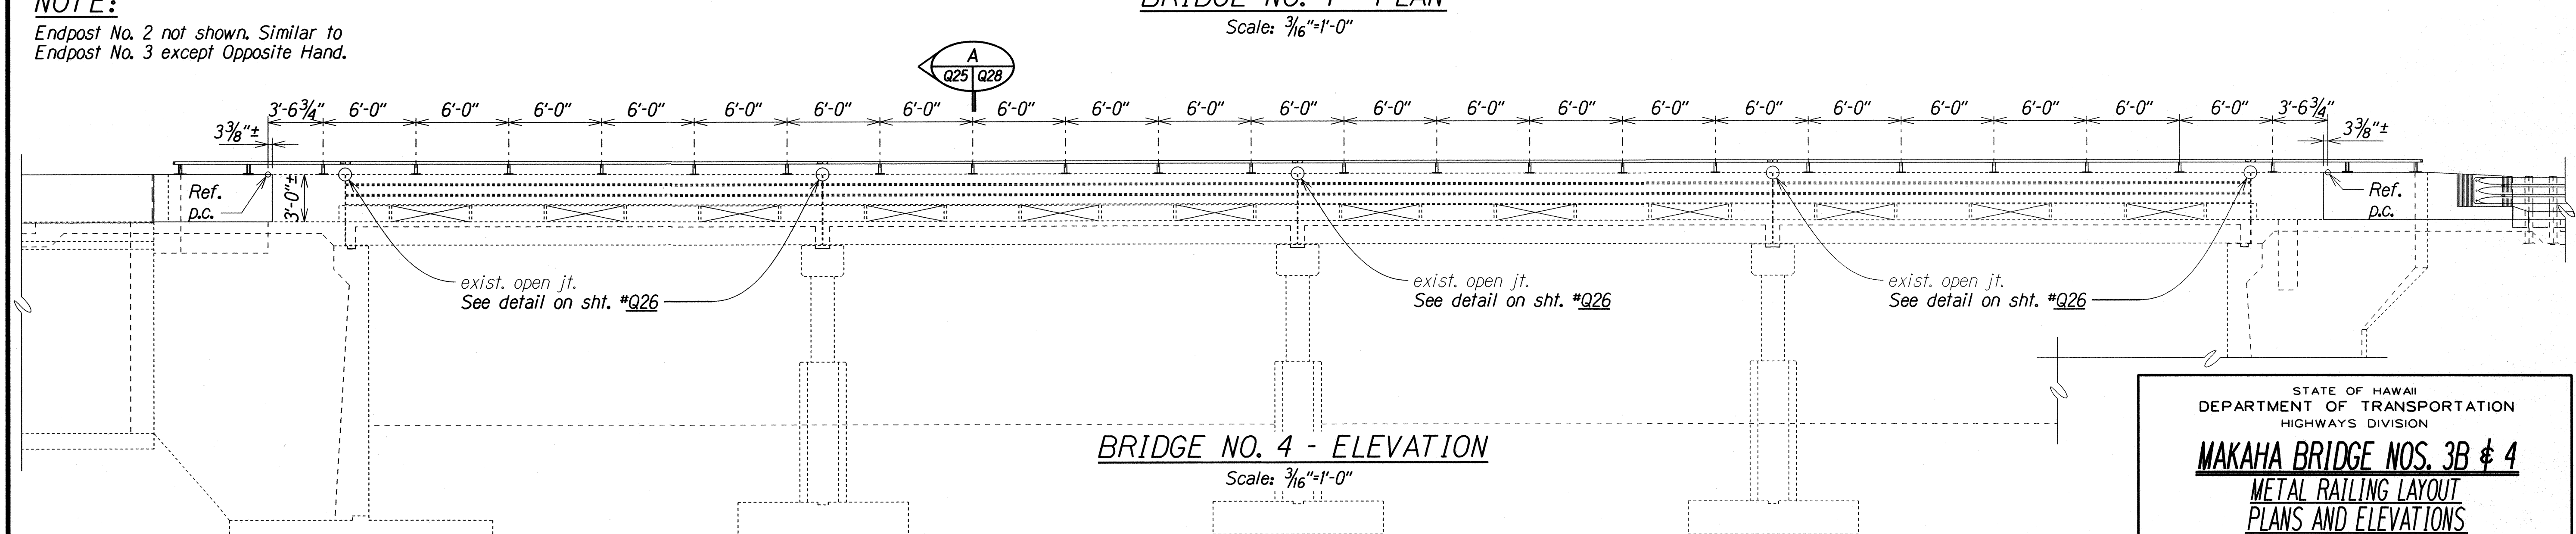

BRIDGE NO. 4 - ELEVATION

Scale: 3/16"=1'-0"

METAL RAILING LAYOUT

NOTE:
Endpost No. 2 not shown. Similar to
Endpost No. 3 except Opposite Hand.

DATE	XXX XXX
SURVEY PLOTTED BY	XXX
DRAWN BY	XXX
TRACED BY	XXX
CHECKED BY	XXX
NOTE BOOK	XXX
QUANTITIES BY	XXX
CHECKED BY	XXX
No.	Q25.dgn


STATE OF HAWAII
DEPARTMENT OF TRANSPORTATION
HIGHWAYS DIVISION

MAKAHA BRIDGE NOS. 3B & 4
METAL RAILING LAYOUT
PLANS AND ELEVATIONS
FARRINGTON HIGHWAY RESURFACING
Vicinity of Kili Drive to Satellite Tracking Station Road
Federal Aid Project No. STP-093-11026


Scale: As Noted Date: Apr, 2016

SHEET No. Q25 OF 34 SHEETS


FED. ROAD DIST. NO.	STATE	FED. AID PROJ. NO.	FISCAL YEAR	SHEET NO.	TOTAL SHEETS
HAWAII	HAW.	STP-093-11026	2016	74	110

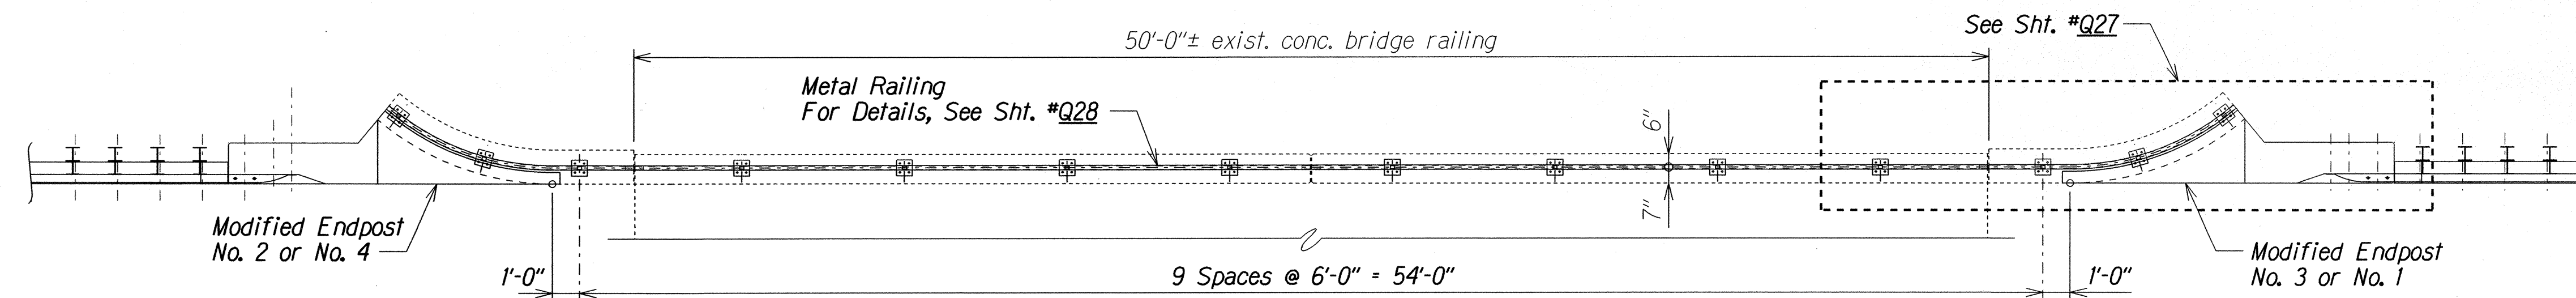


BRIDGE NO. 5 - PLAN
Scale: 1/4"=1'-0"

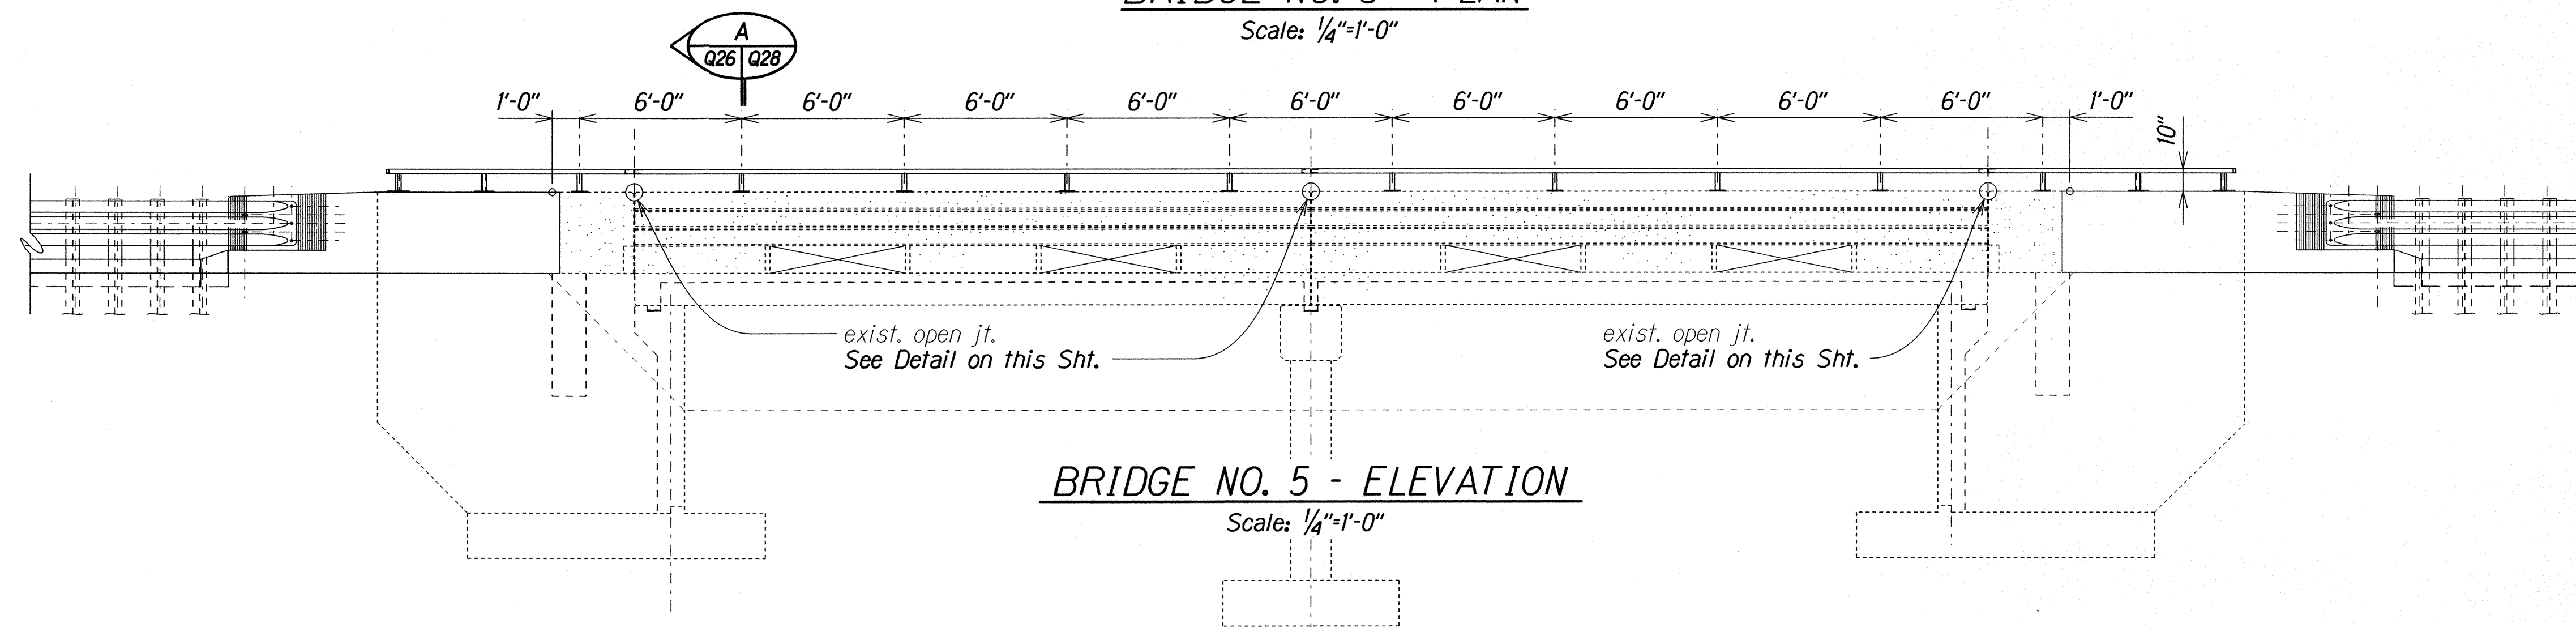


BRIDGE NO. 5 - ELEVATION
Scale: 1/4"=1'-0"

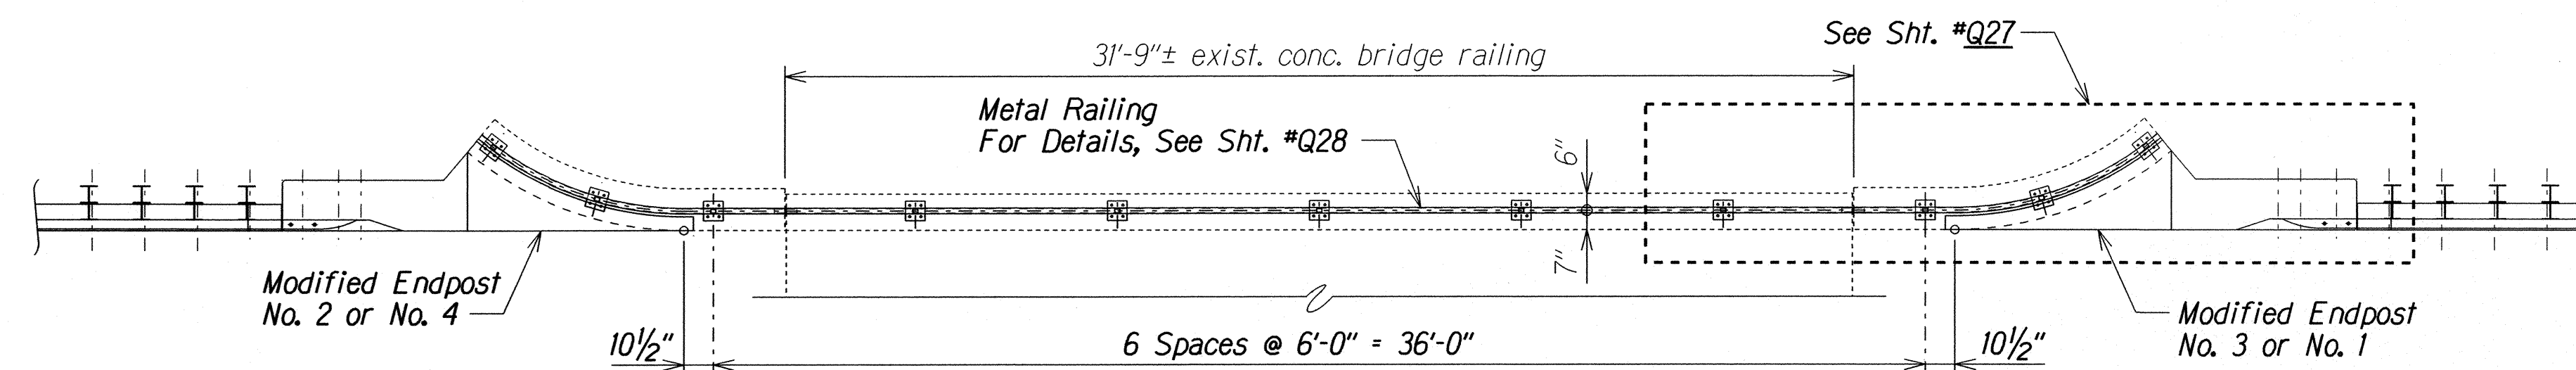

BRIDGE NO. 5A - PLAN
Scale: 1/4"=1'-0"

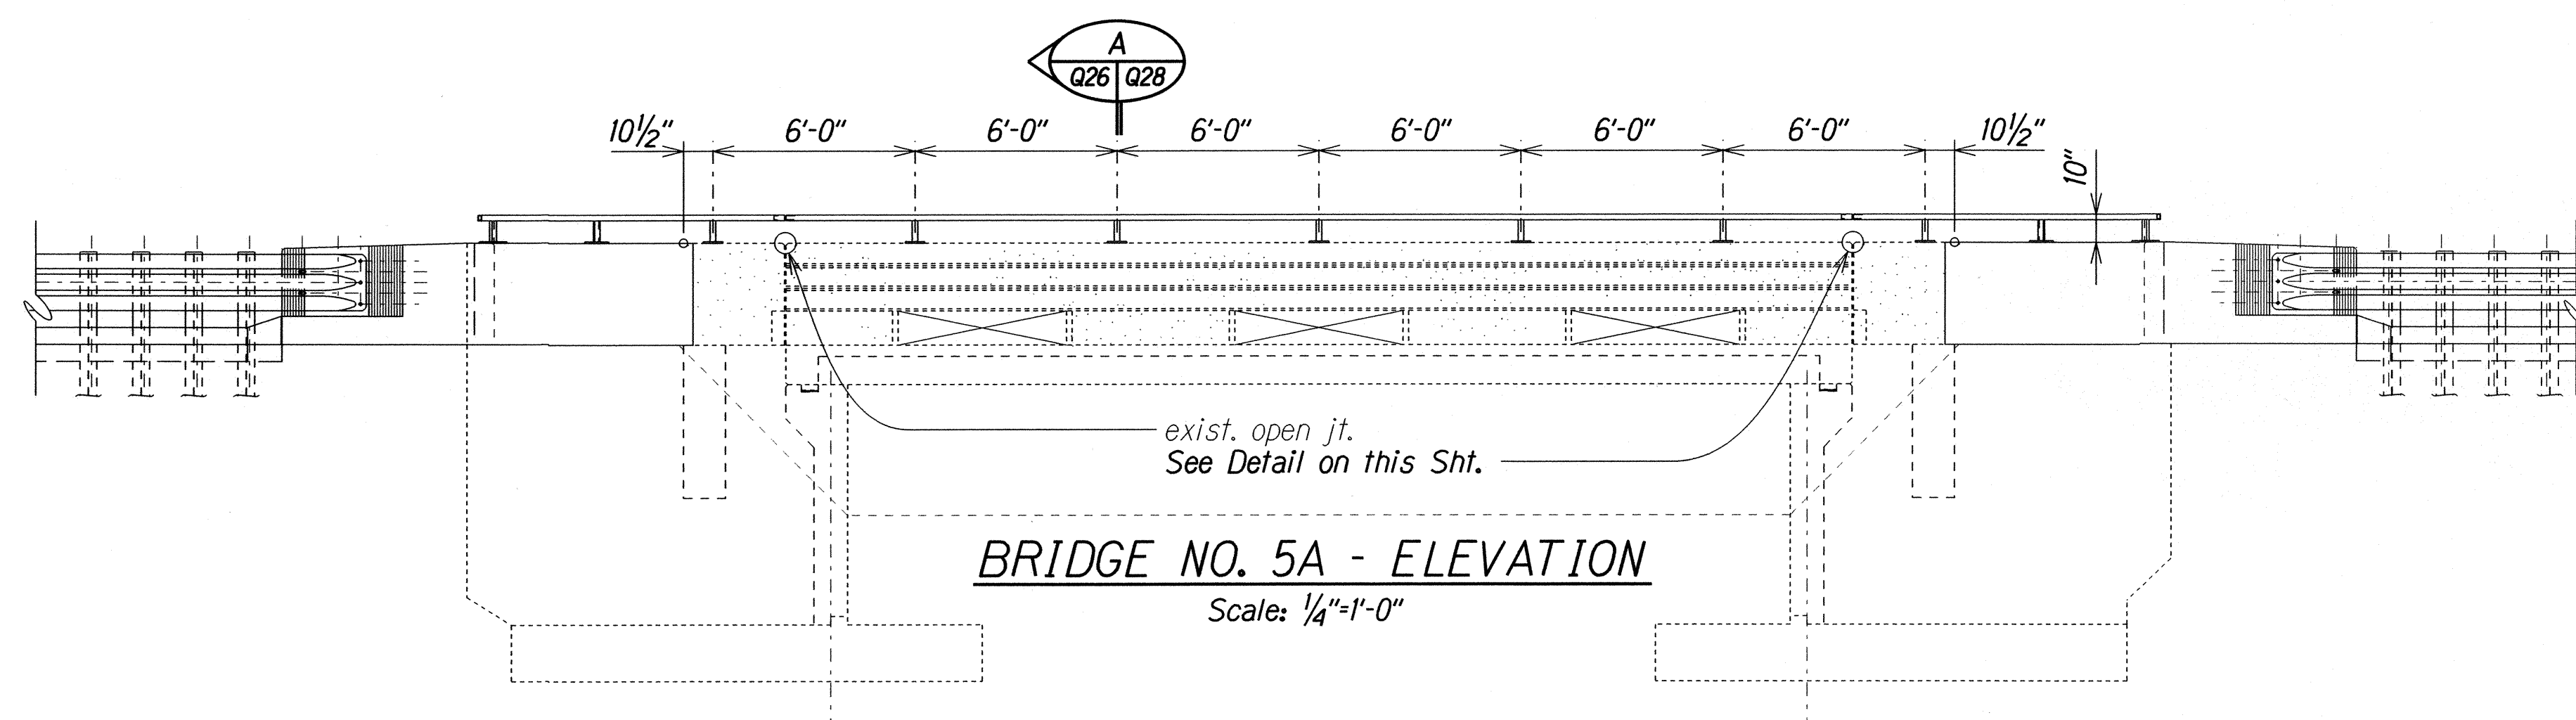

BRIDGE NO. 5A - ELEVATION
Scale: 1/4"=1'-0"

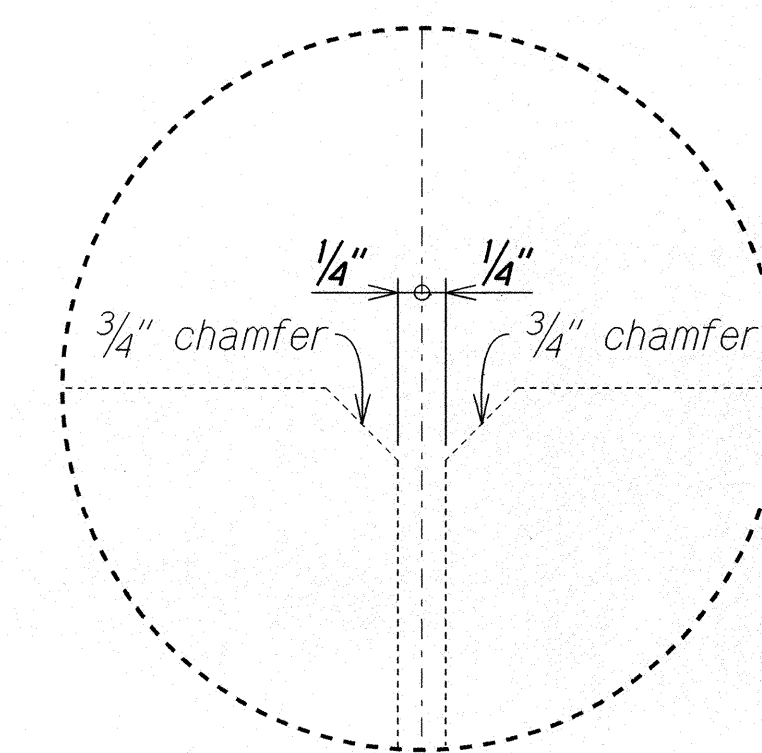

EXISTING OPEN JOINT DETAIL
Scale: 6"=1'-0"

ORIGINAL PLAN	SURVEY PLOTTED BY	DATE
NOTE BOOK	DRAWN BY	XXX XXX
QUANTITIES BY	CHECKED BY	XXX XXX
NO. 026		

METAL RAILING LAYOUT



STATE OF HAWAII
DEPARTMENT OF TRANSPORTATION
HIGHWAYS DIVISION

MAKAHA BRIDGE NOS. 5 & 5A
METAL RAILING LAYOUT
PLANS, ELEVATIONS AND EXISTING OPEN JOINT DETAIL
FARRINGTON HIGHWAY RESURFACING
Vicinity of Kili Drive to Satellite Tracking Station Road
Federal Aid Project No. STP-093-11026

Scale: As Noted
Date: Apr, 2016

SHEET No. Q26 OF 34 SHEETS

FED. ROAD DIST. NO.	STATE	FED. AID PROJ. NO.	FISCAL YEAR	SHEET NO.	TOTAL SHEETS
HAWAII	HAW.	STP-093-11026	2016	75	110

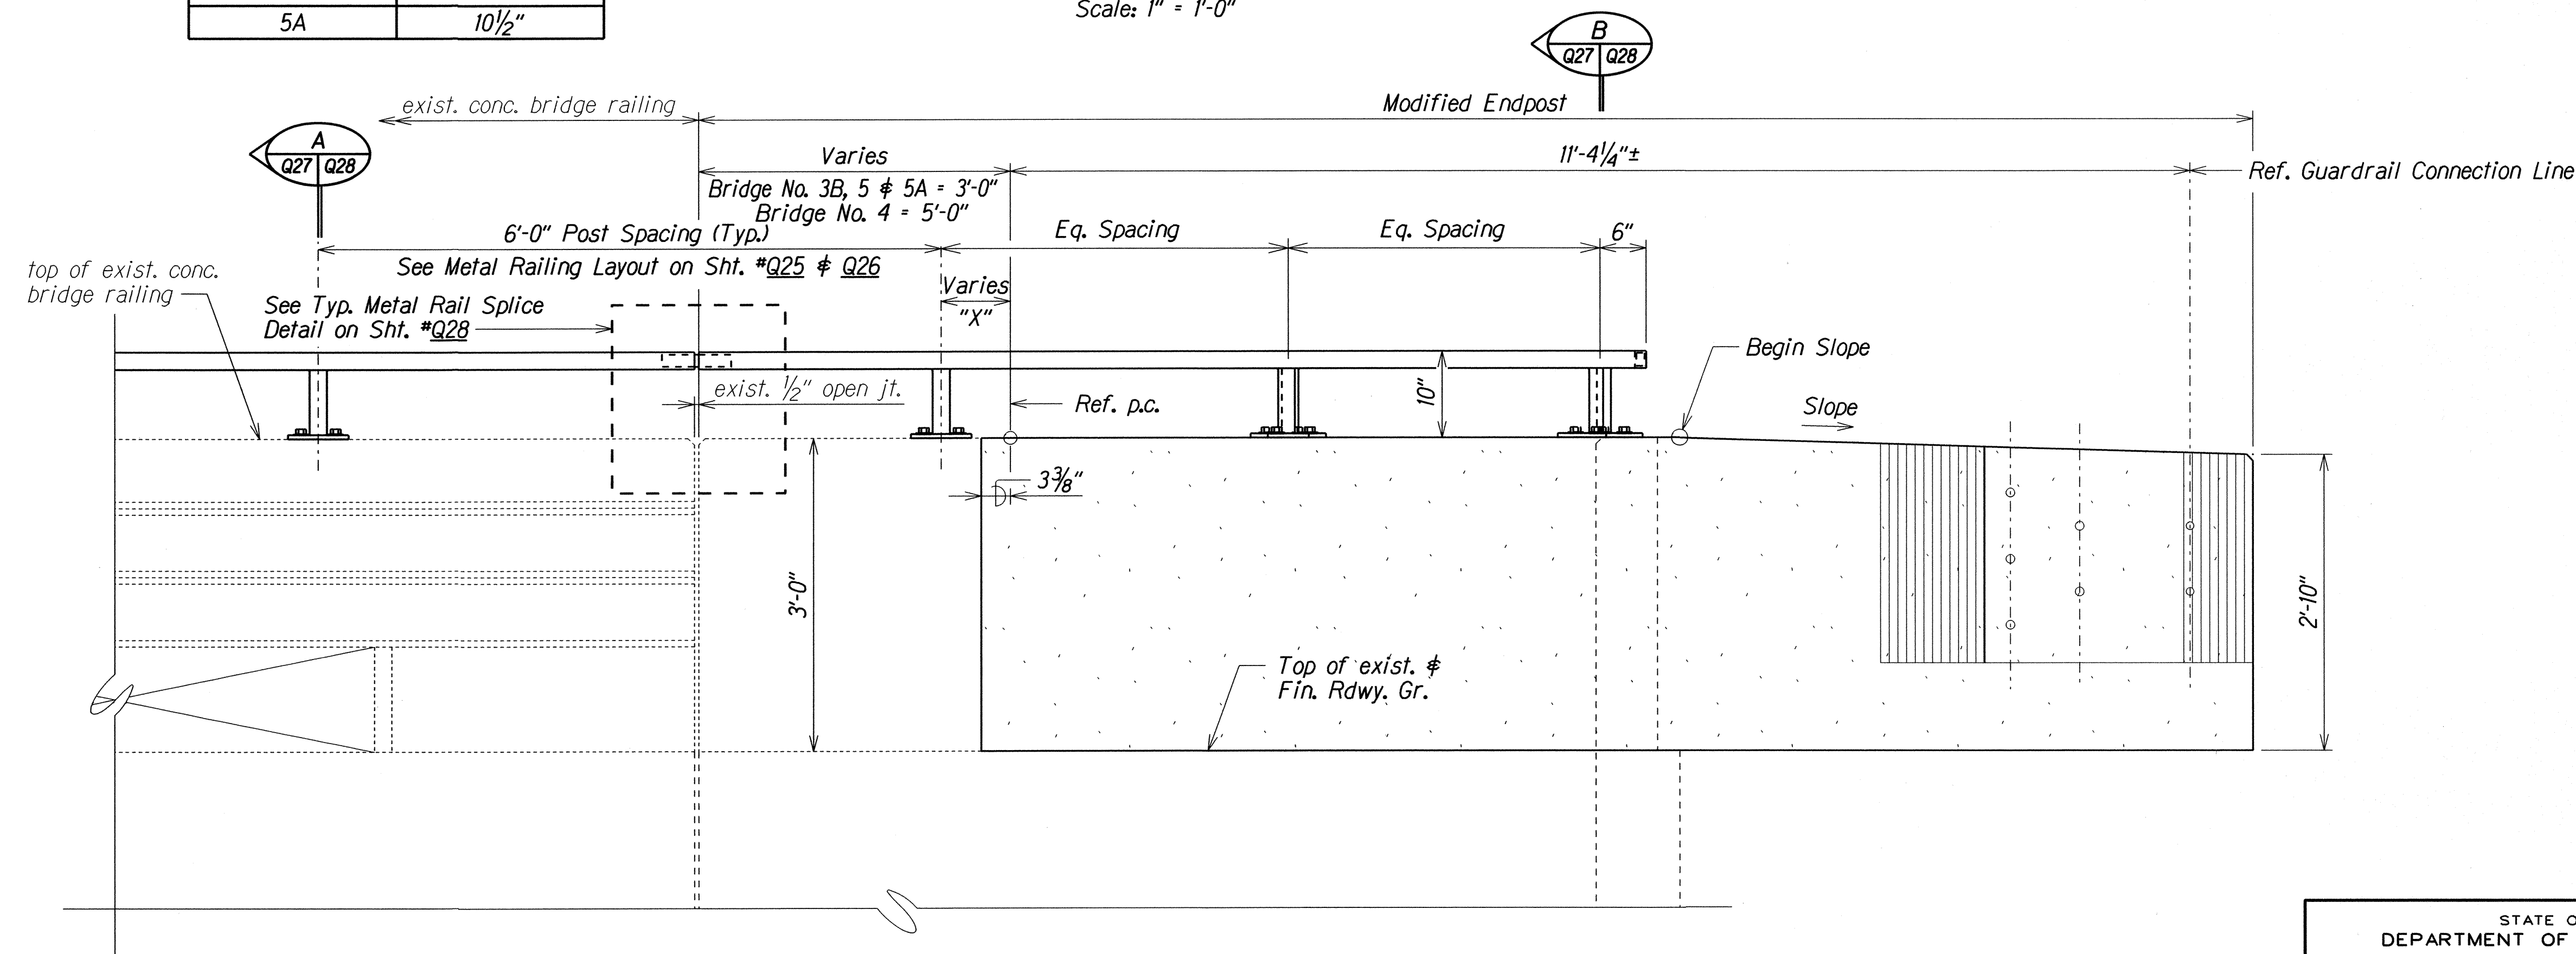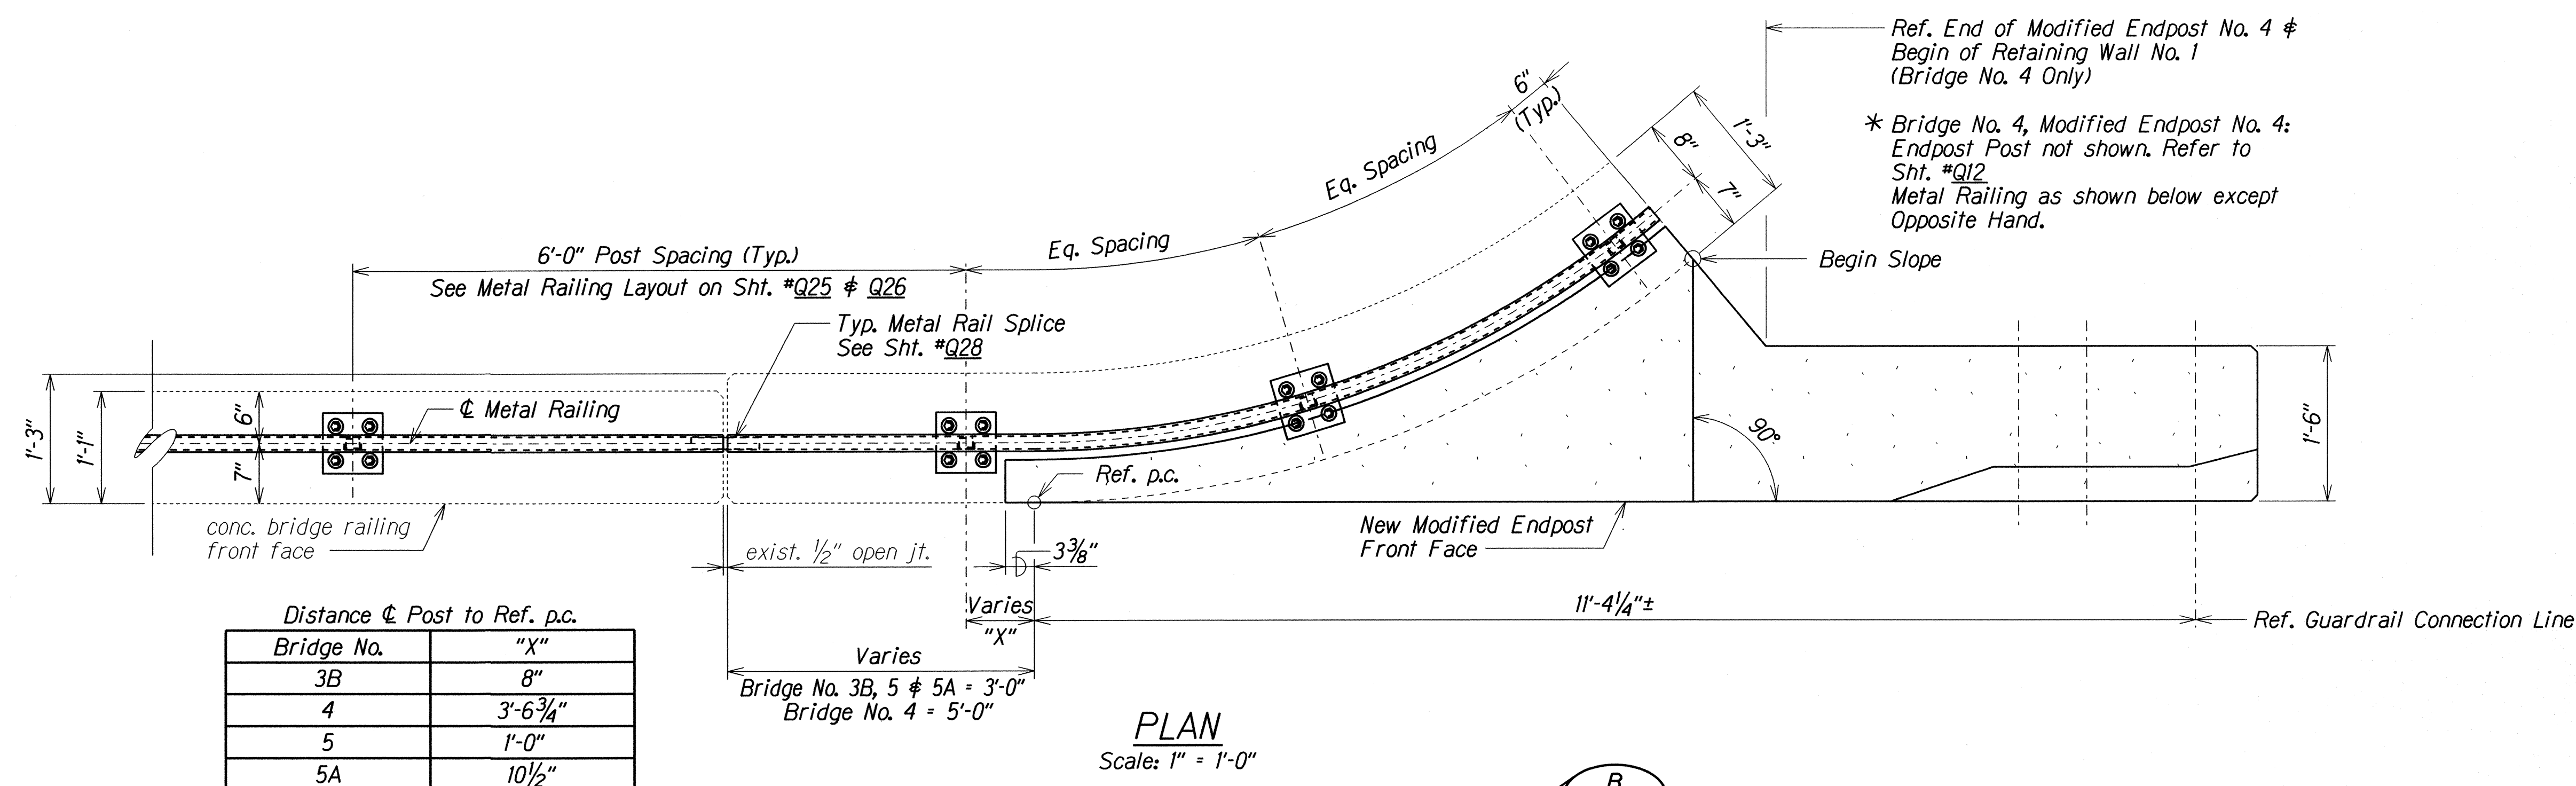

NOTES:

- See Sht. #Q34 for Metal Guardrail Type 3 Thrie Beam and Appurtenances Details.
- Modified Endpost No. 3 as Shown Above for All Bridges. For all other Modified Endpost, Similar except as Noted, Mirrored and/or Opposite Hand.

TYPICAL METAL RAILINGS AT ENDPOST



STATE OF HAWAII
DEPARTMENT OF TRANSPORTATION
HIGHWAYS DIVISION

MAKAHA BRIDGE NOS. 3B, 4, 5 AND 5A
TYPICAL METAL RAILING AT ENDPOST
PLAN AND ELEVATION
FARRINGTON HIGHWAY RESURFACING
Vicinity of Kili Drive to Satellite Tracking Station Road
Federal Aid Project No. STP-093-11026

Scale: As Noted Date: Apr, 2016



SHEET No. Q27 OF 34 SHEETS

FED. ROAD DIST. NO.	STATE	FED. AID PROJ. NO.	FISCAL YEAR	SHEET NO.	TOTAL SHEETS
HAWAII	HAW.	STP-093-1(026)	2016	76	110

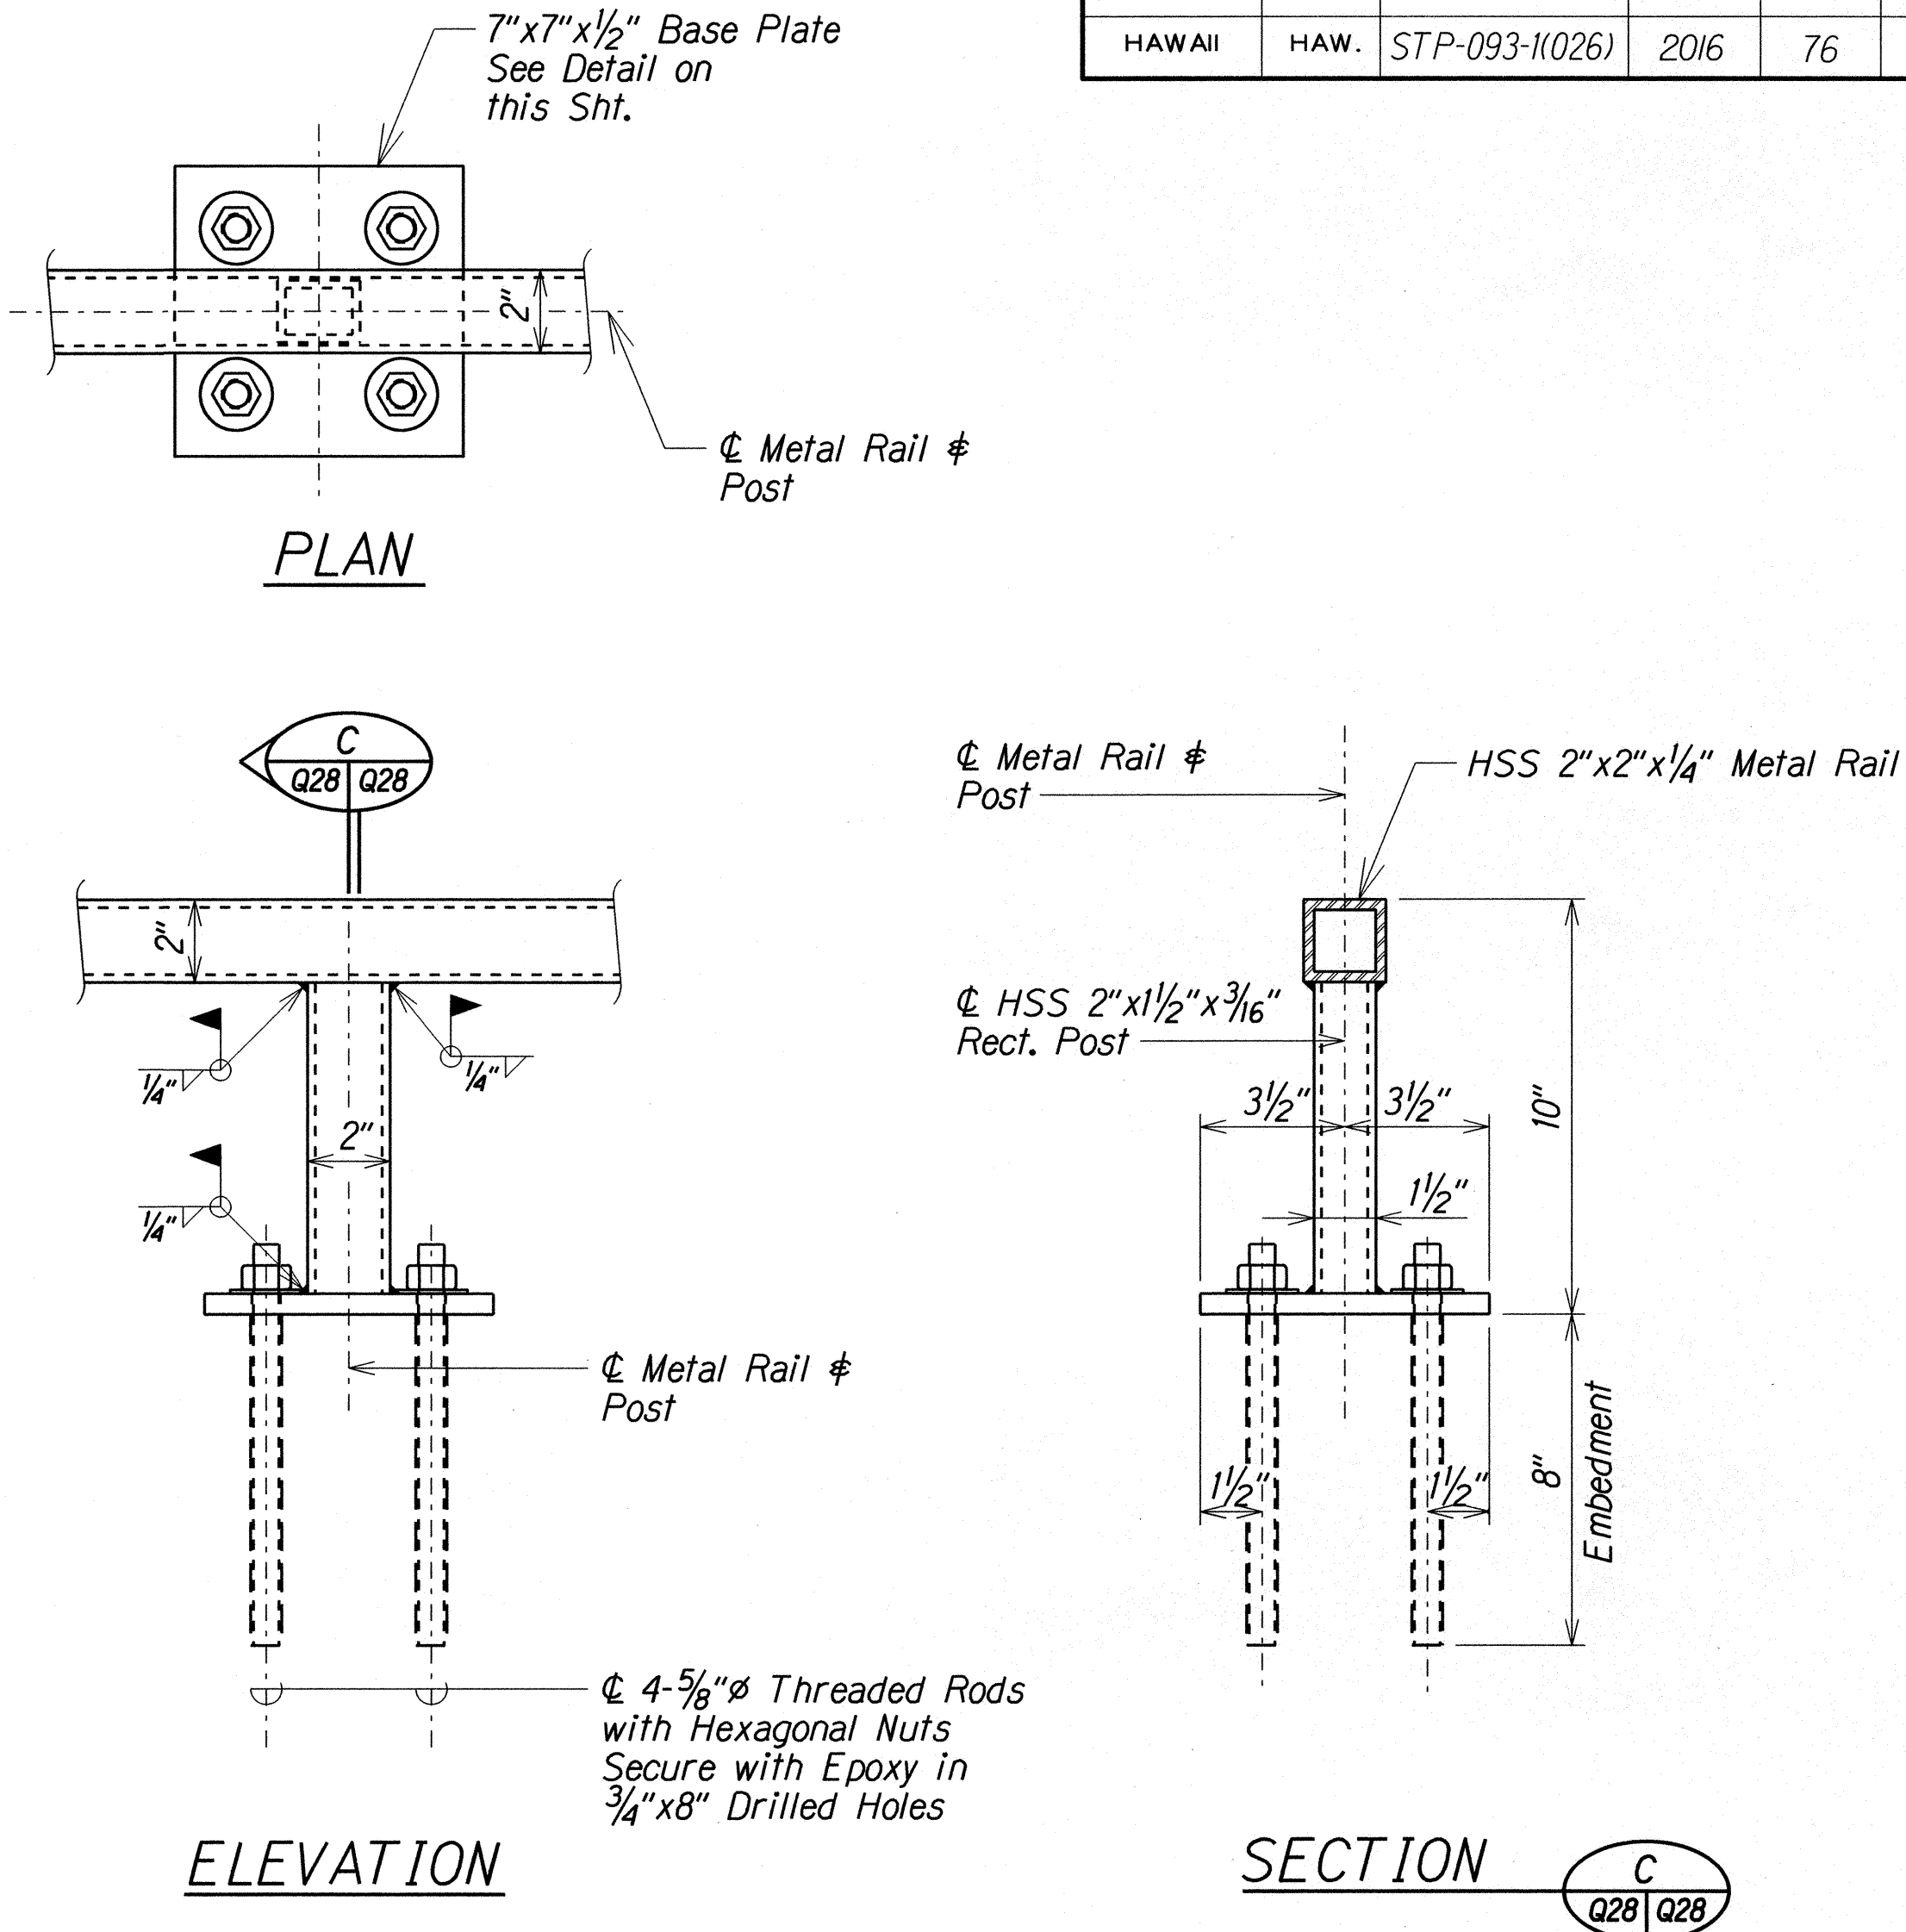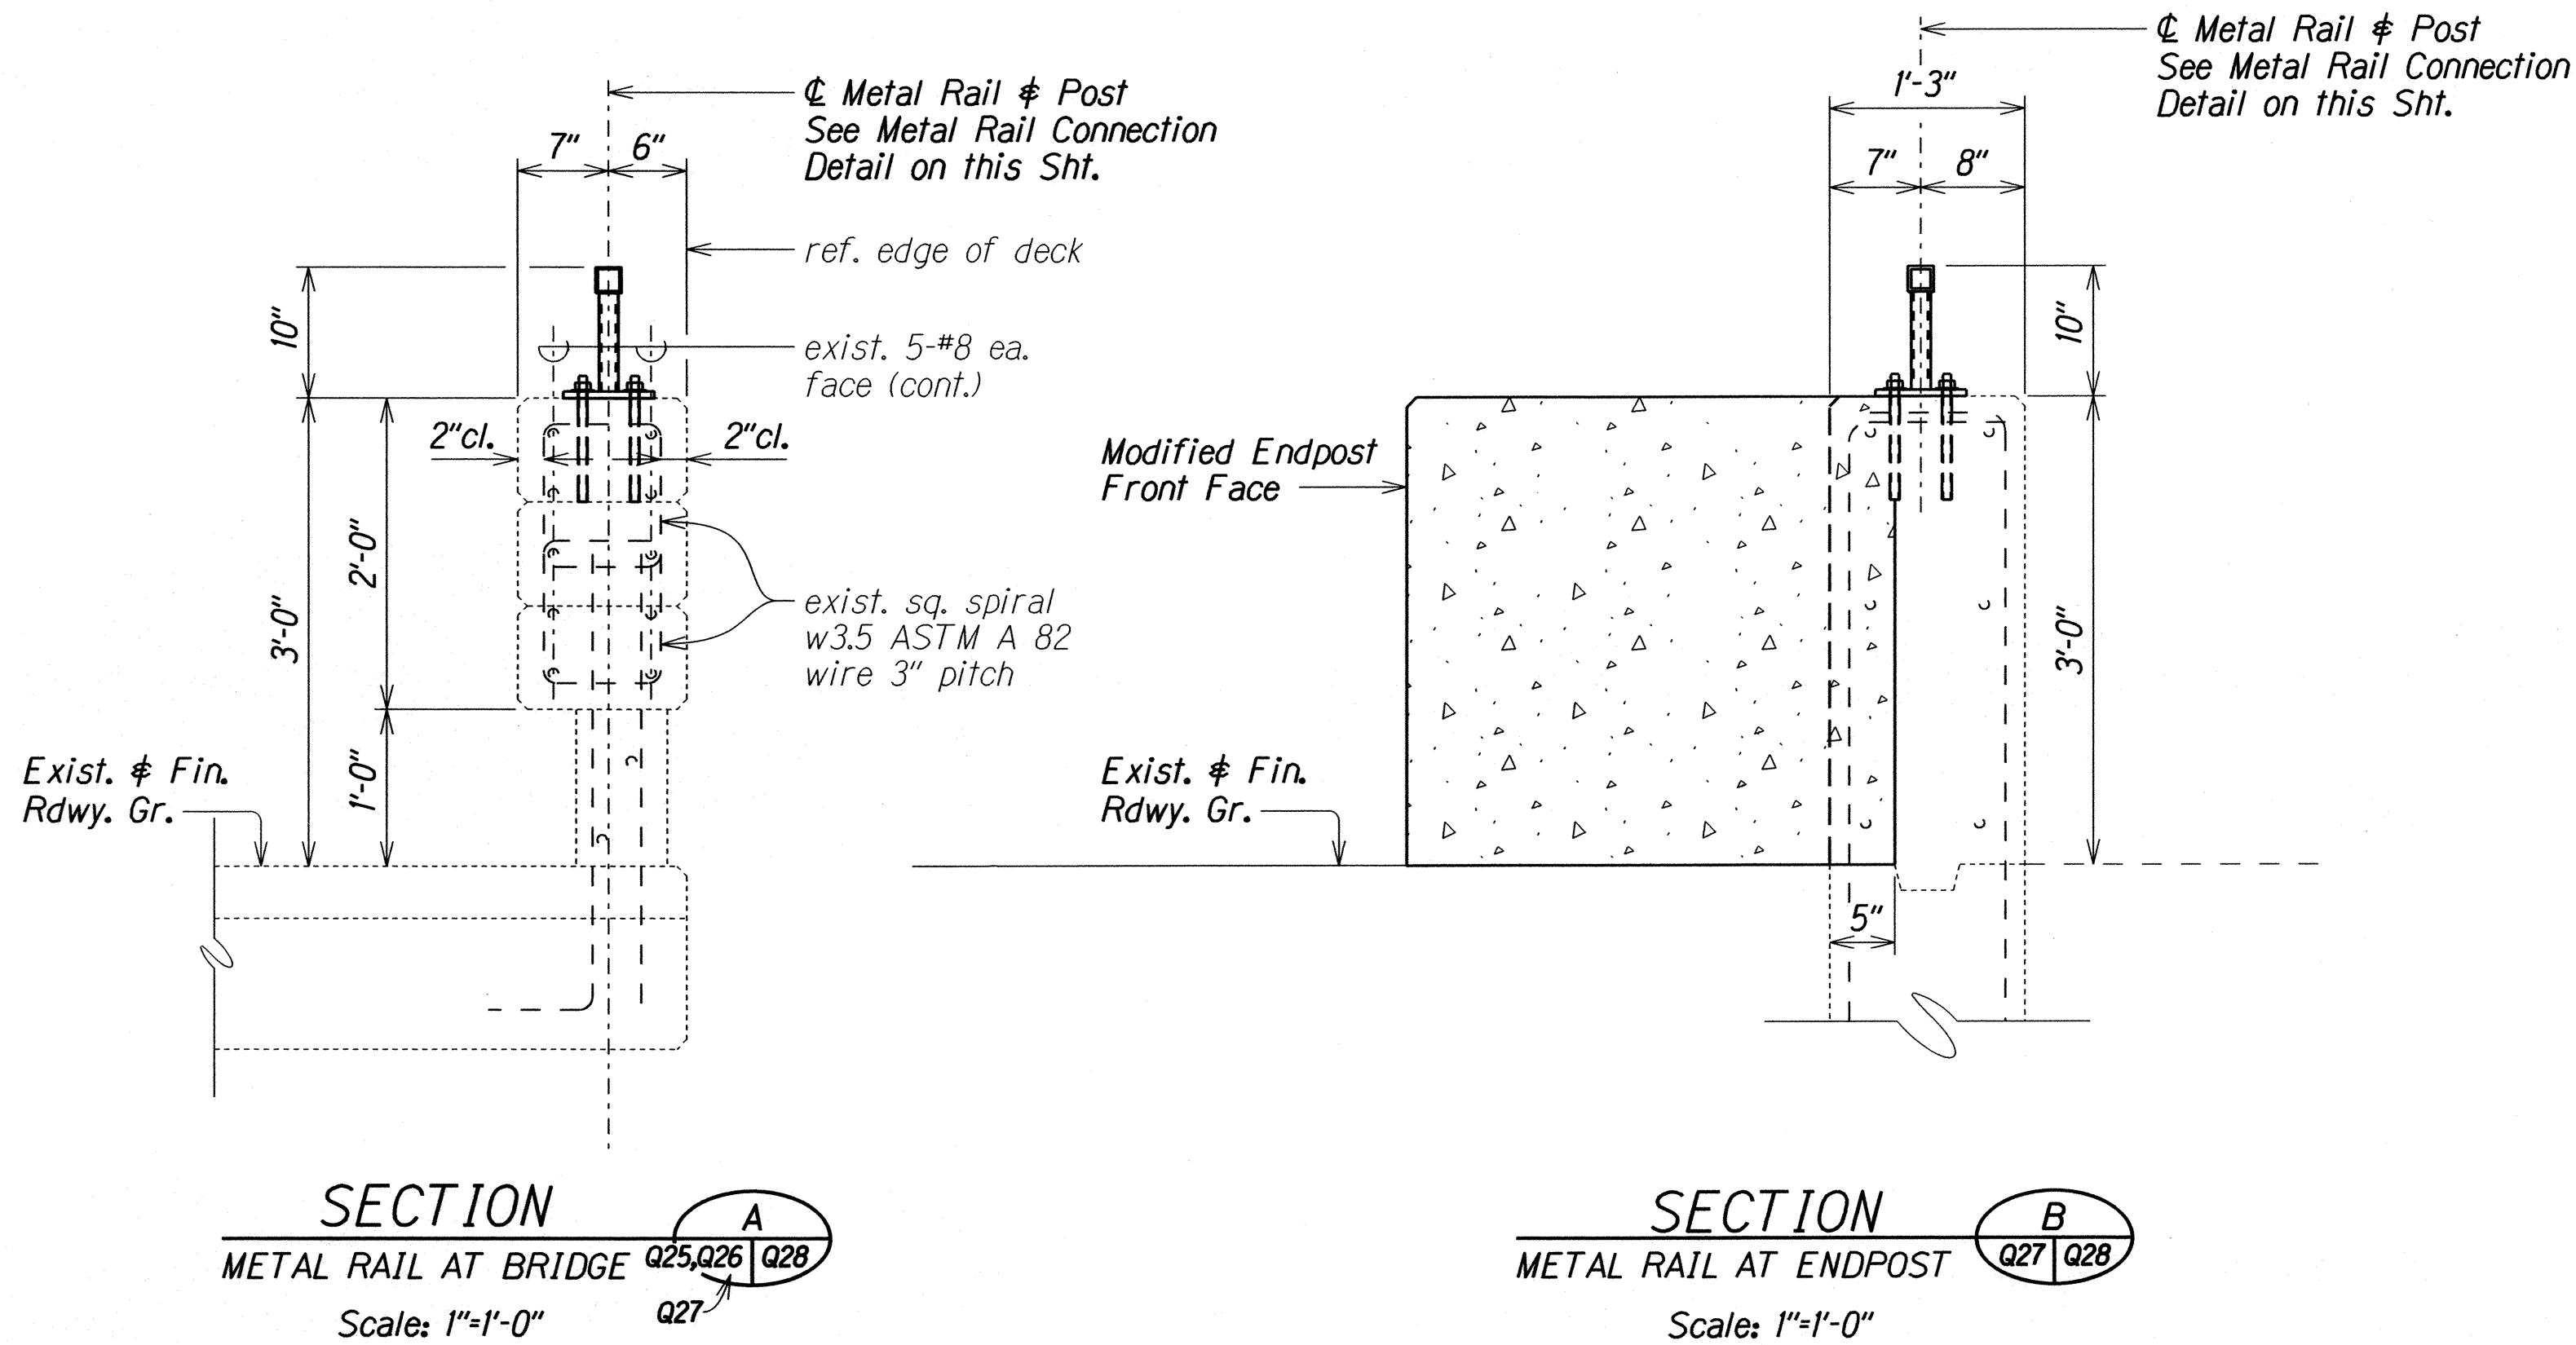

METAL RAIL CONNECTION DETAILS
Scale: 3"=1'-0"

- NOTES:**
- 1) Contractor to Verify Location of Existing Reinforcing Prior to Fabrication.
 - 2) Tolerance for Threaded Rod Placement as Per AISC Code of Standard Practice for Steel Buildings and Bridges March 18, 2005.
 - 3) Have Sleeve Welded to One Side Before Hot-dip. Provide 1/16" Clear All Around.

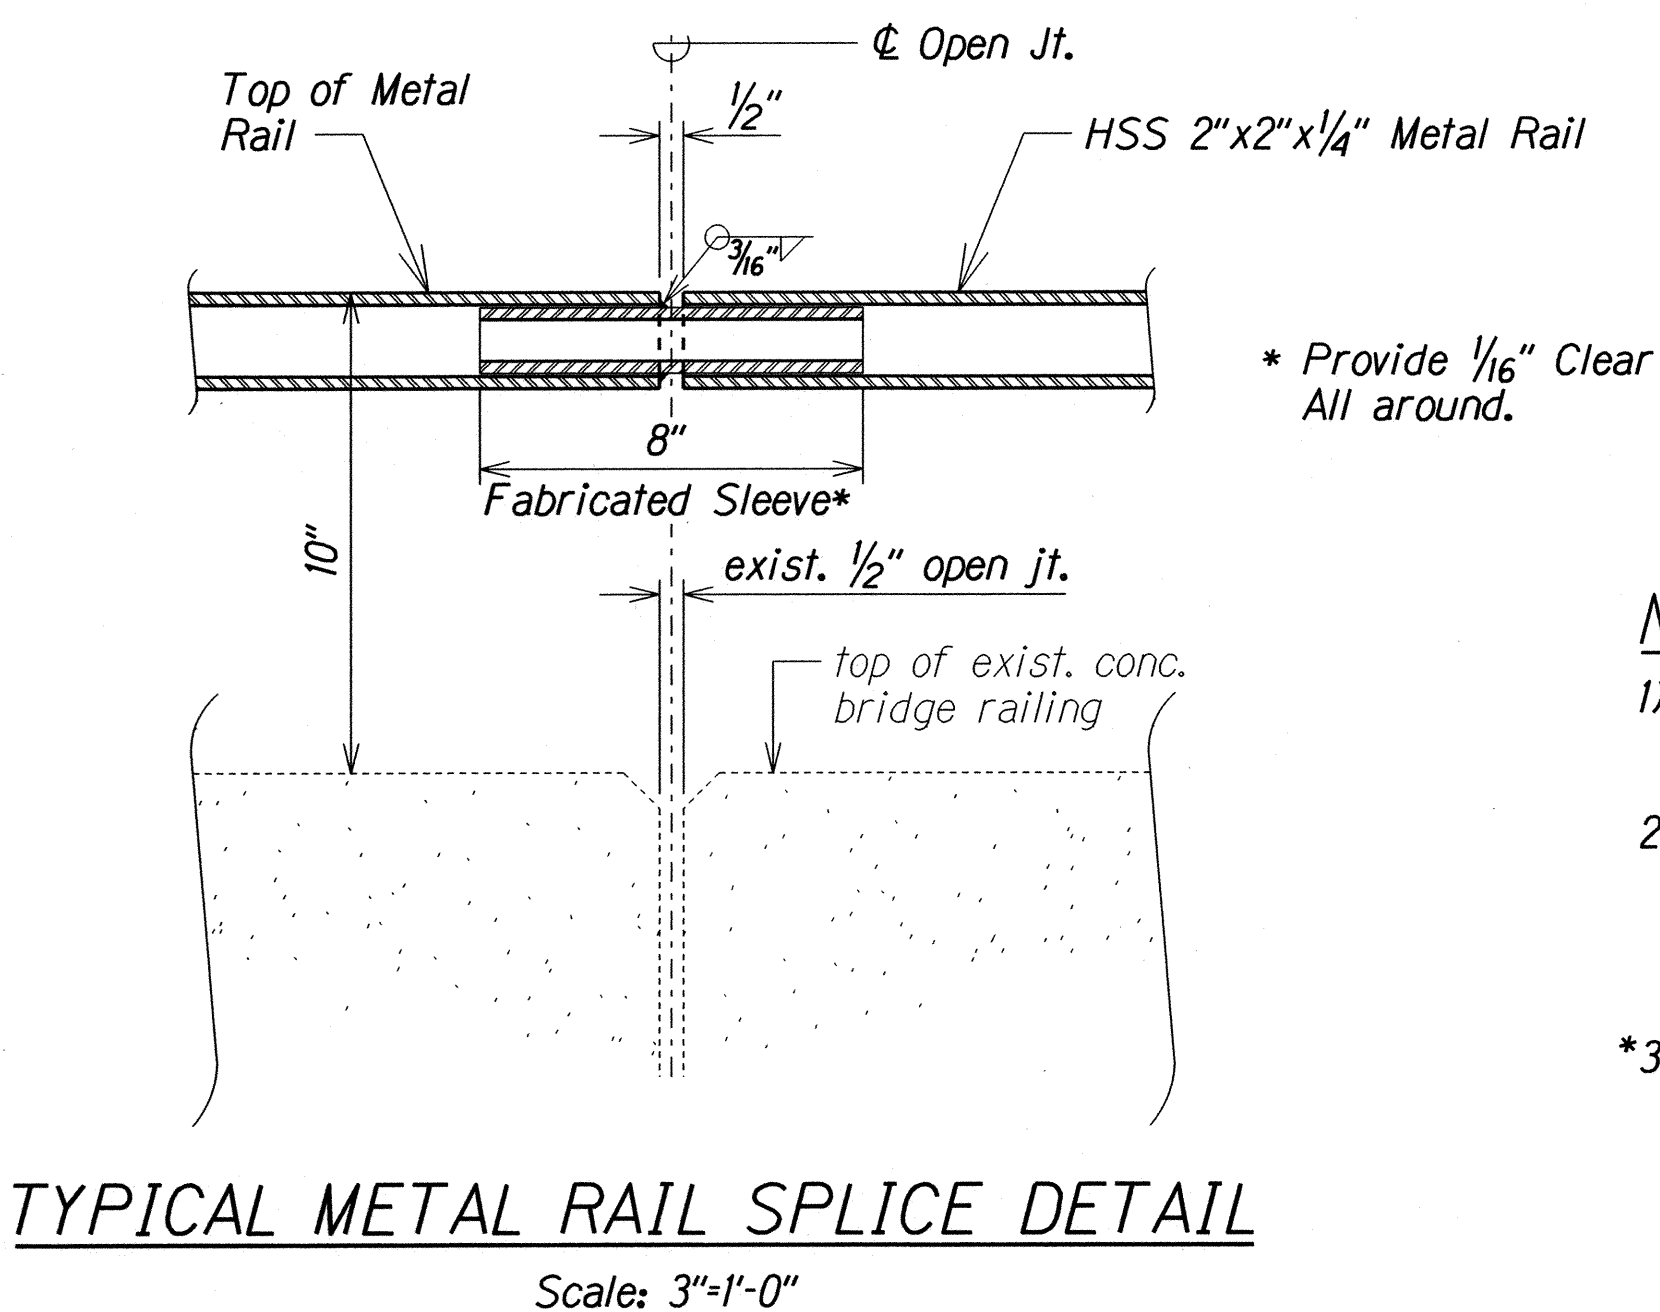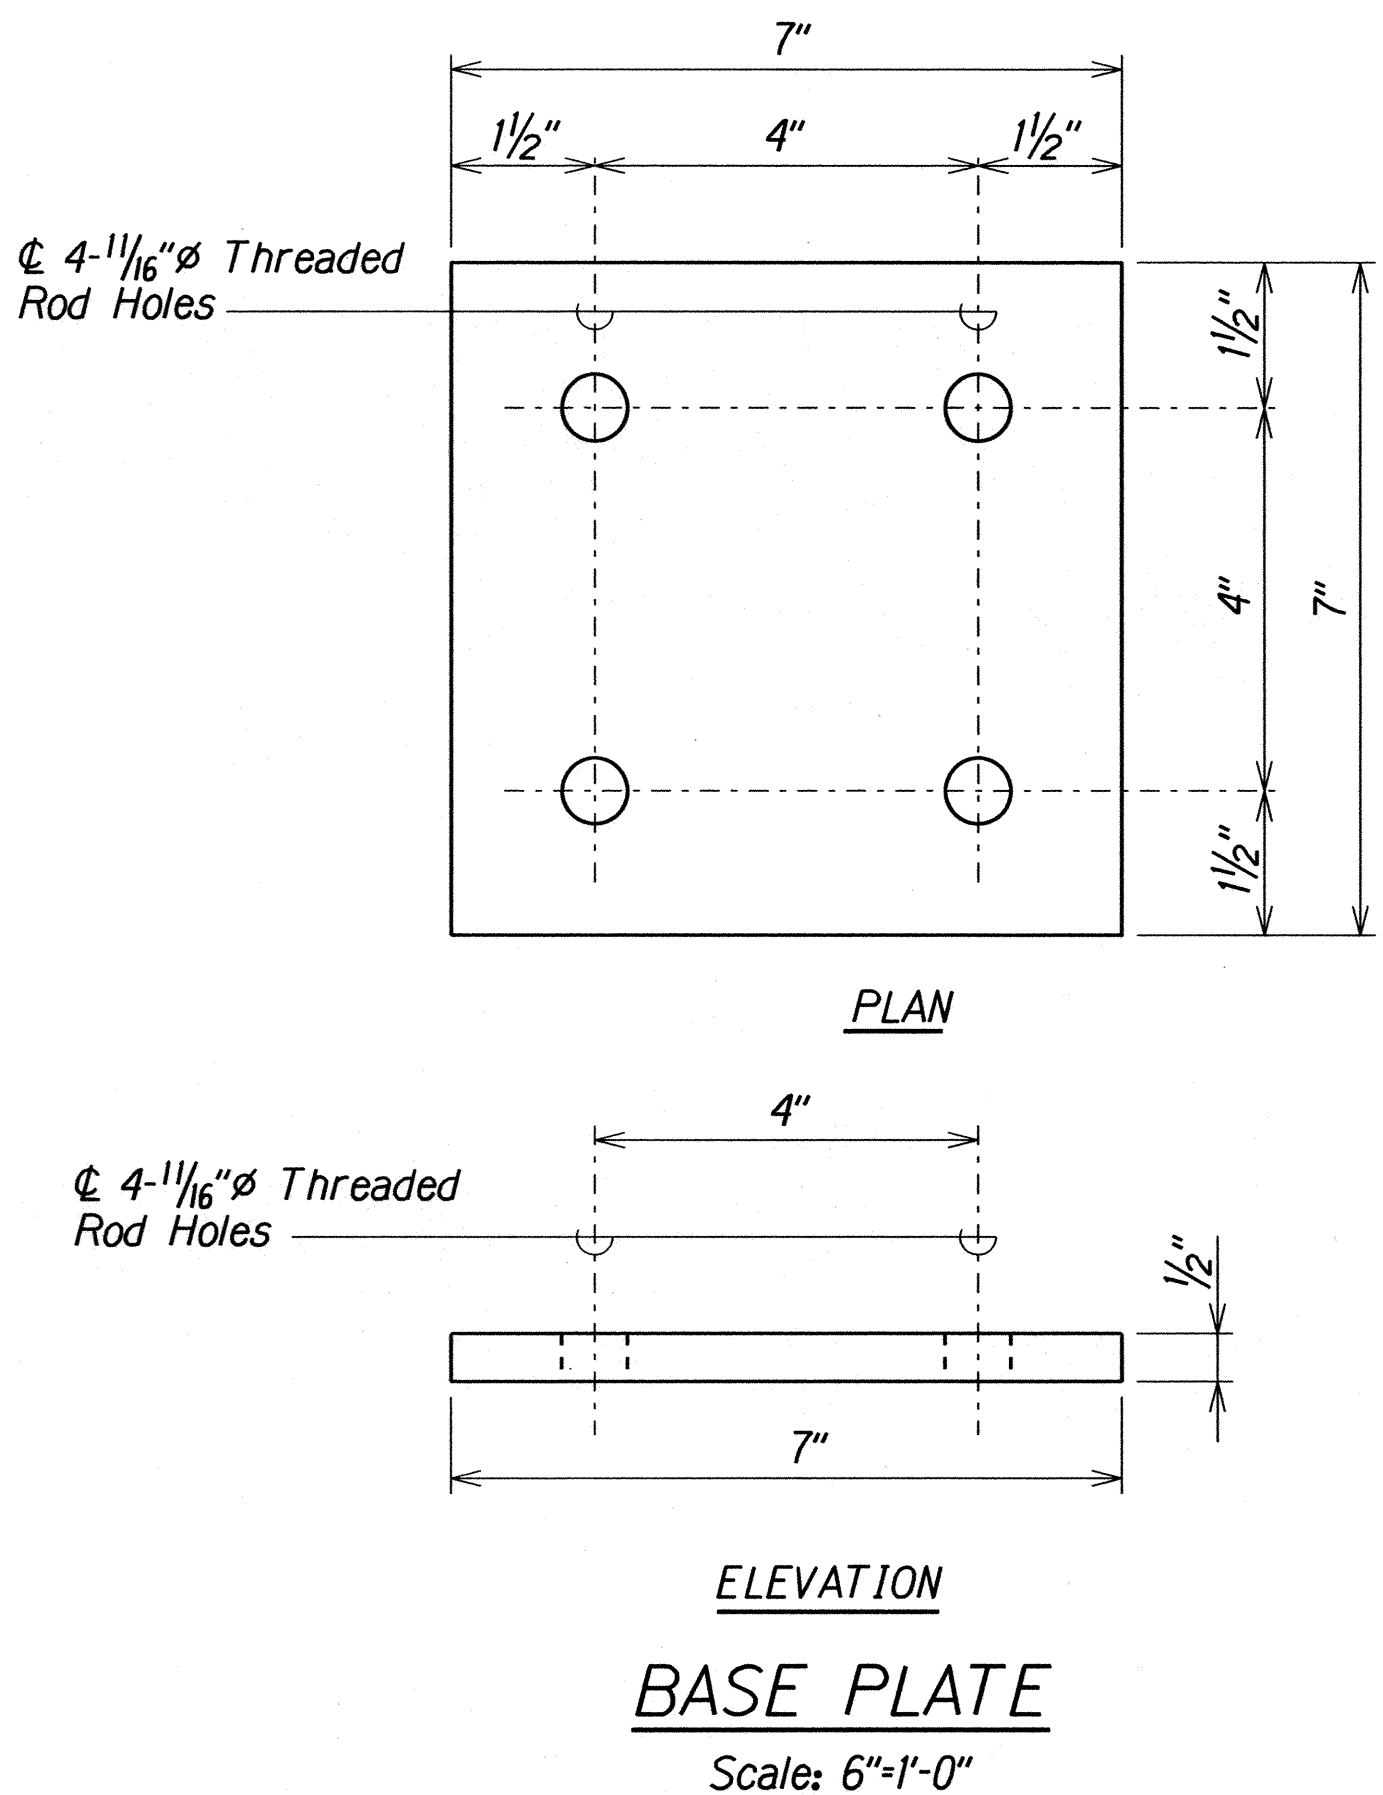

TYPICAL METAL RAILING DETAILS

STATE OF HAWAII
DEPARTMENT OF TRANSPORTATION
HIGHWAYS DIVISION


MAKAHA BRIDGE NOS. 3B, 4, 5 AND 5A
TYPICAL METAL RAILING DETAILS
SECTIONS AND METAL RAIL CONNECTION DETAIL
FARRINGTON HIGHWAY RESURFACING
Vicinity of Kili Drive to Satellite Tracking Station Road
Federal Aid Project No. STP-093-1(026)

Scale: As Noted
Date: Apr, 2016


SHEET No. Q28 OF 34 SHEETS

ORIGINAL PLAN	DATE	XXX XXX
DRAWN BY	XXX	XXX
CHECKED BY	XXX	XXX
NOTE BOOK	XXX	XXX
QUANTITIES BY	XXX	XXX
CHECKED BY	XXX	XXX
No.	Q28	Q28

FED. ROAD DIST. NO.	STATE	FED AID PROJ. NO.	FISCAL YEAR	SHEET NO.	TOTAL SHEETS
HAWAII	HAW.	STP-093-1(026)	2016	C.O. 78	110

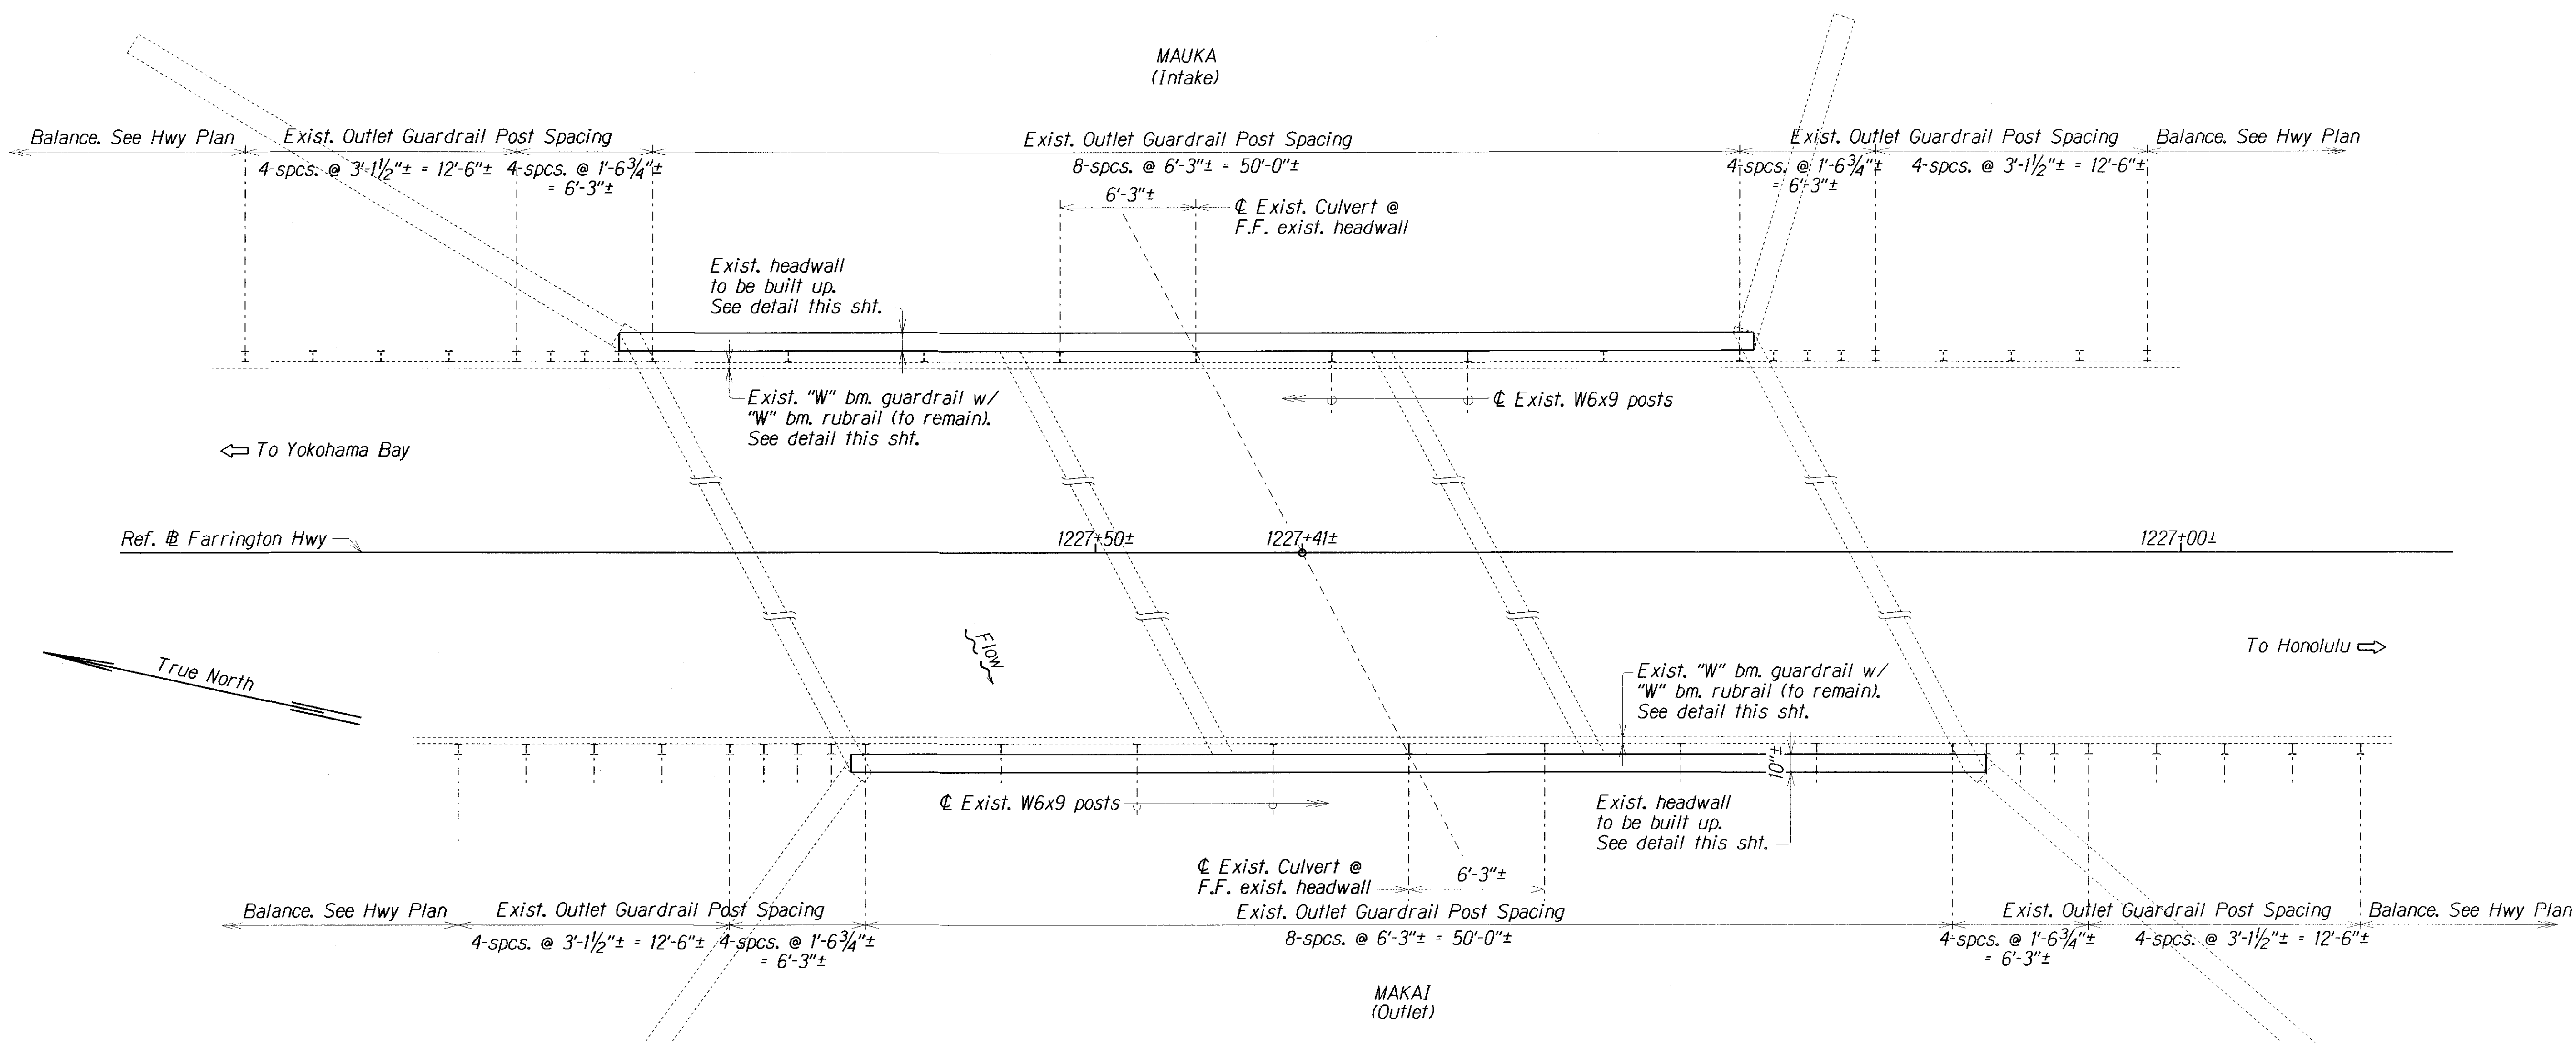

LAYOUT PLAN -- CULVERT at STA. 1227+41±
Scale: 1/4" = 1'-0" $\triangle$

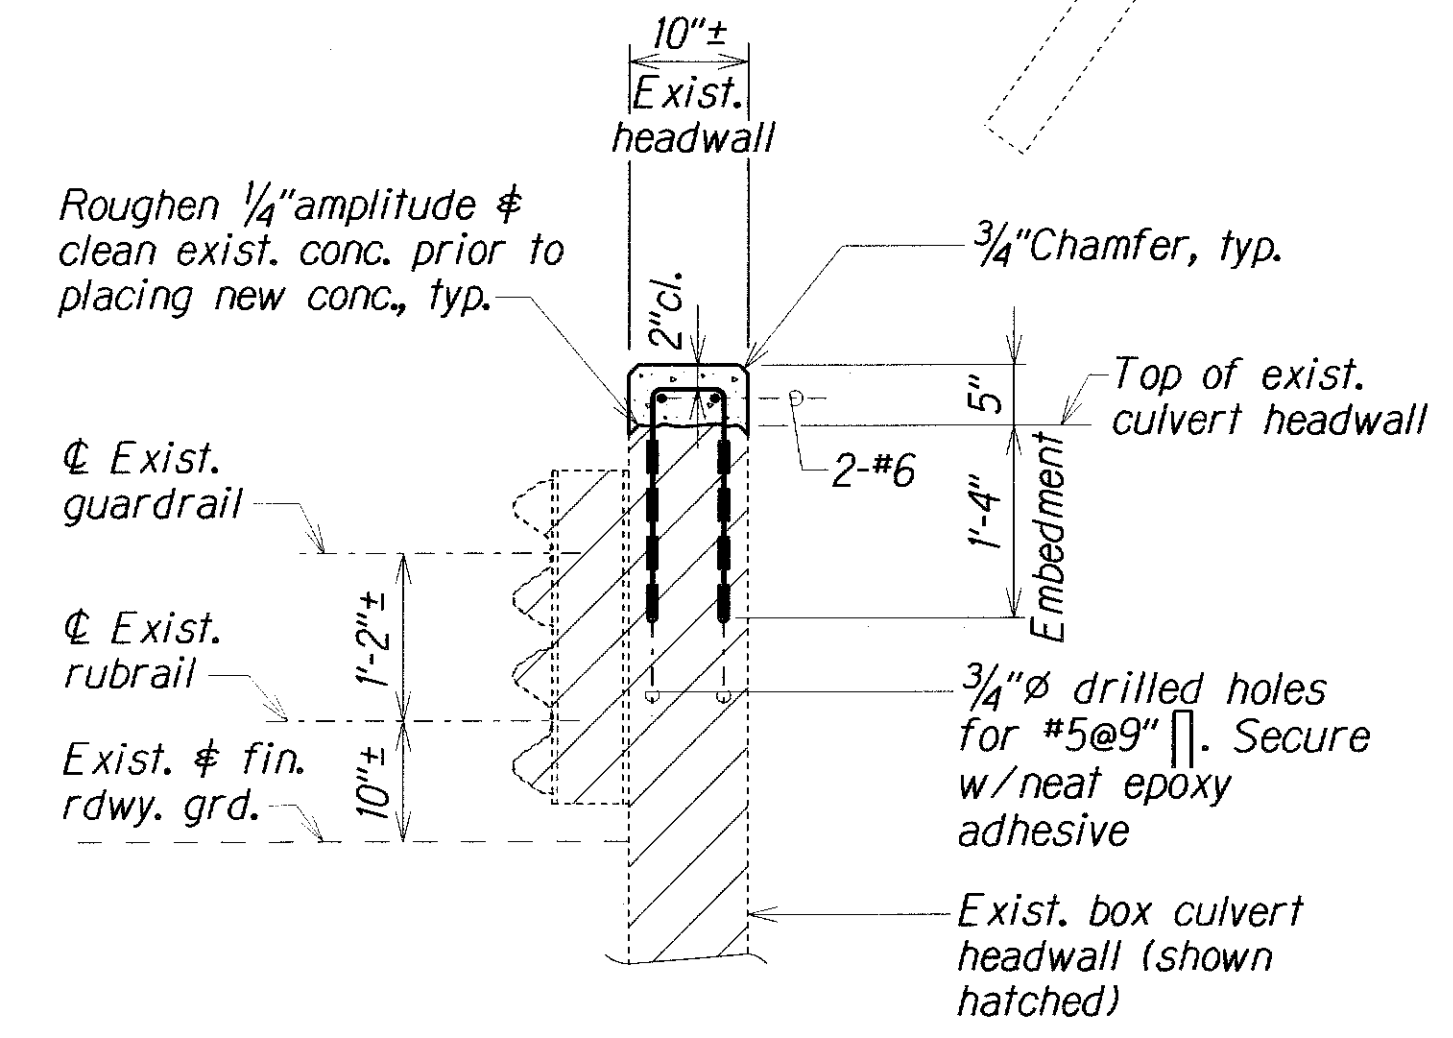

CULVERT HEADWALL BUILD-UP
at STA. 1227+41± MAUKA & MAKAI
Scale: 3/4" = 1'-0" $\triangle$

ORIGINAL PLAN	SURVEY PLOTTED BY	DATE
NOTE BOOK	DRAWN BY	
MAKAI/MAUKA	CHECKED BY	

8/18/16
 $\triangle$
DATE

Added scale to drawing.
REVISION

STATE OF HAWAII
DEPARTMENT OF TRANSPORTATION
HIGHWAYS DIVISION
TRIPLE CELL CULVERT at STA. 1227+41±
LAYOUT PLAN and CULVERT HEADWALL
BUILD-UP DETAIL
FARRINGTON HIGHWAY RESURFACING
Vicinity of Kili Drive to Satellite Tracking Station Road
Federal Aid Project No. STP-093-1(026)
Scale: As Noted Date: Apr. 2016
SHEET No. Q30 OF 34 SHEETS

FED. ROAD DIST. NO.	STATE	FED. AID PROJ. NO.	FISCAL YEAR	SHEET NO.	TOTAL SHEETS
HAWAII	HAW.	STP-093-1(026)	2016	CO 79R	110

LAYOUT PLAN -- CULVERT at STA. 1243+08± 

Scale: 1/4" = 1'-0"

NOTE:

- See Sht. No. Q31A for the Plan and Elevation that shows the Typical 25'-0" Guardrail Type 3 Thrie Beam Transition from the last post on the Culvert. See the Hwy. Plans for the balance following the transition.
- For Individual Culvert Details, See Shts. *Q29, *Q30 and *Q31.
- The Contractor Shall Verify measurements in the field.
- All existing metal posts and guardrails to be removed within work limits. It is not shown for clarity. See Sht. *Q33 for removal on concrete parapet.
- For Culvert at Sta. 1243+08, Makai Headwall Build-up details, see Sht. *Q33.

LAYOUT PLAN -- CULVERT at STA. 1216+09± 

Scale: 1/4" = 1'-0"

8/18/16
 Changes made to expand & clarify the information of the Thrie Bm. on the Culvert & its transition to connect up with the "W" Bm.

6/16/16



Revised per Addendum #4

DATE	REVISION
	STATE OF HAWAII DEPARTMENT OF TRANSPORTATION HIGHWAYS DIVISION

8'x10' TWIN-CELL CULVERTS at
STA. 1243+08± & STA. 1216+09±

LAYOUT PLANS

FARRINGTON HIGHWAY RESURFACING
Vicinity of Kili Drive to Satellite Tracking Station Road
Federal Aid Project No. STP-093-1(026)

Scale: As Noted


Date: Apr, 2016

SHEET No. Q31 OF 34 SHEETS

ORIGINAL PLAN	SURVEY PLOTTED BY _____	DATE _____
NOTE BOOK March 20 July 1931 N ^o _____	DRAWN BY _____	_____
	TRACED BY _____	_____
	DESIGNED BY _____	_____
	QUANTITIES BY _____	_____
	CHECKED BY _____	_____

FED. ROAD DIST. NO.	STATE	FED. AID PROJ. NO.	FISCAL YEAR	SHEET NO.	TOTAL SHEETS
HAWAII	HAW.	STP-093-1(026)	2016	C.O. 79 S-1	110

- NOTES:
1. ϕ of first post no closer than 9" to end of curb.
 2. See Sht. #Q34 for Metal Guardrail Type 3 Thrie Beam and Appurtenances details.
 3. For 8x5 Twin Cell Culvert @ Sta. 1279+55, see Sht. #Q29 for post spacing on Makai Side of culvert.

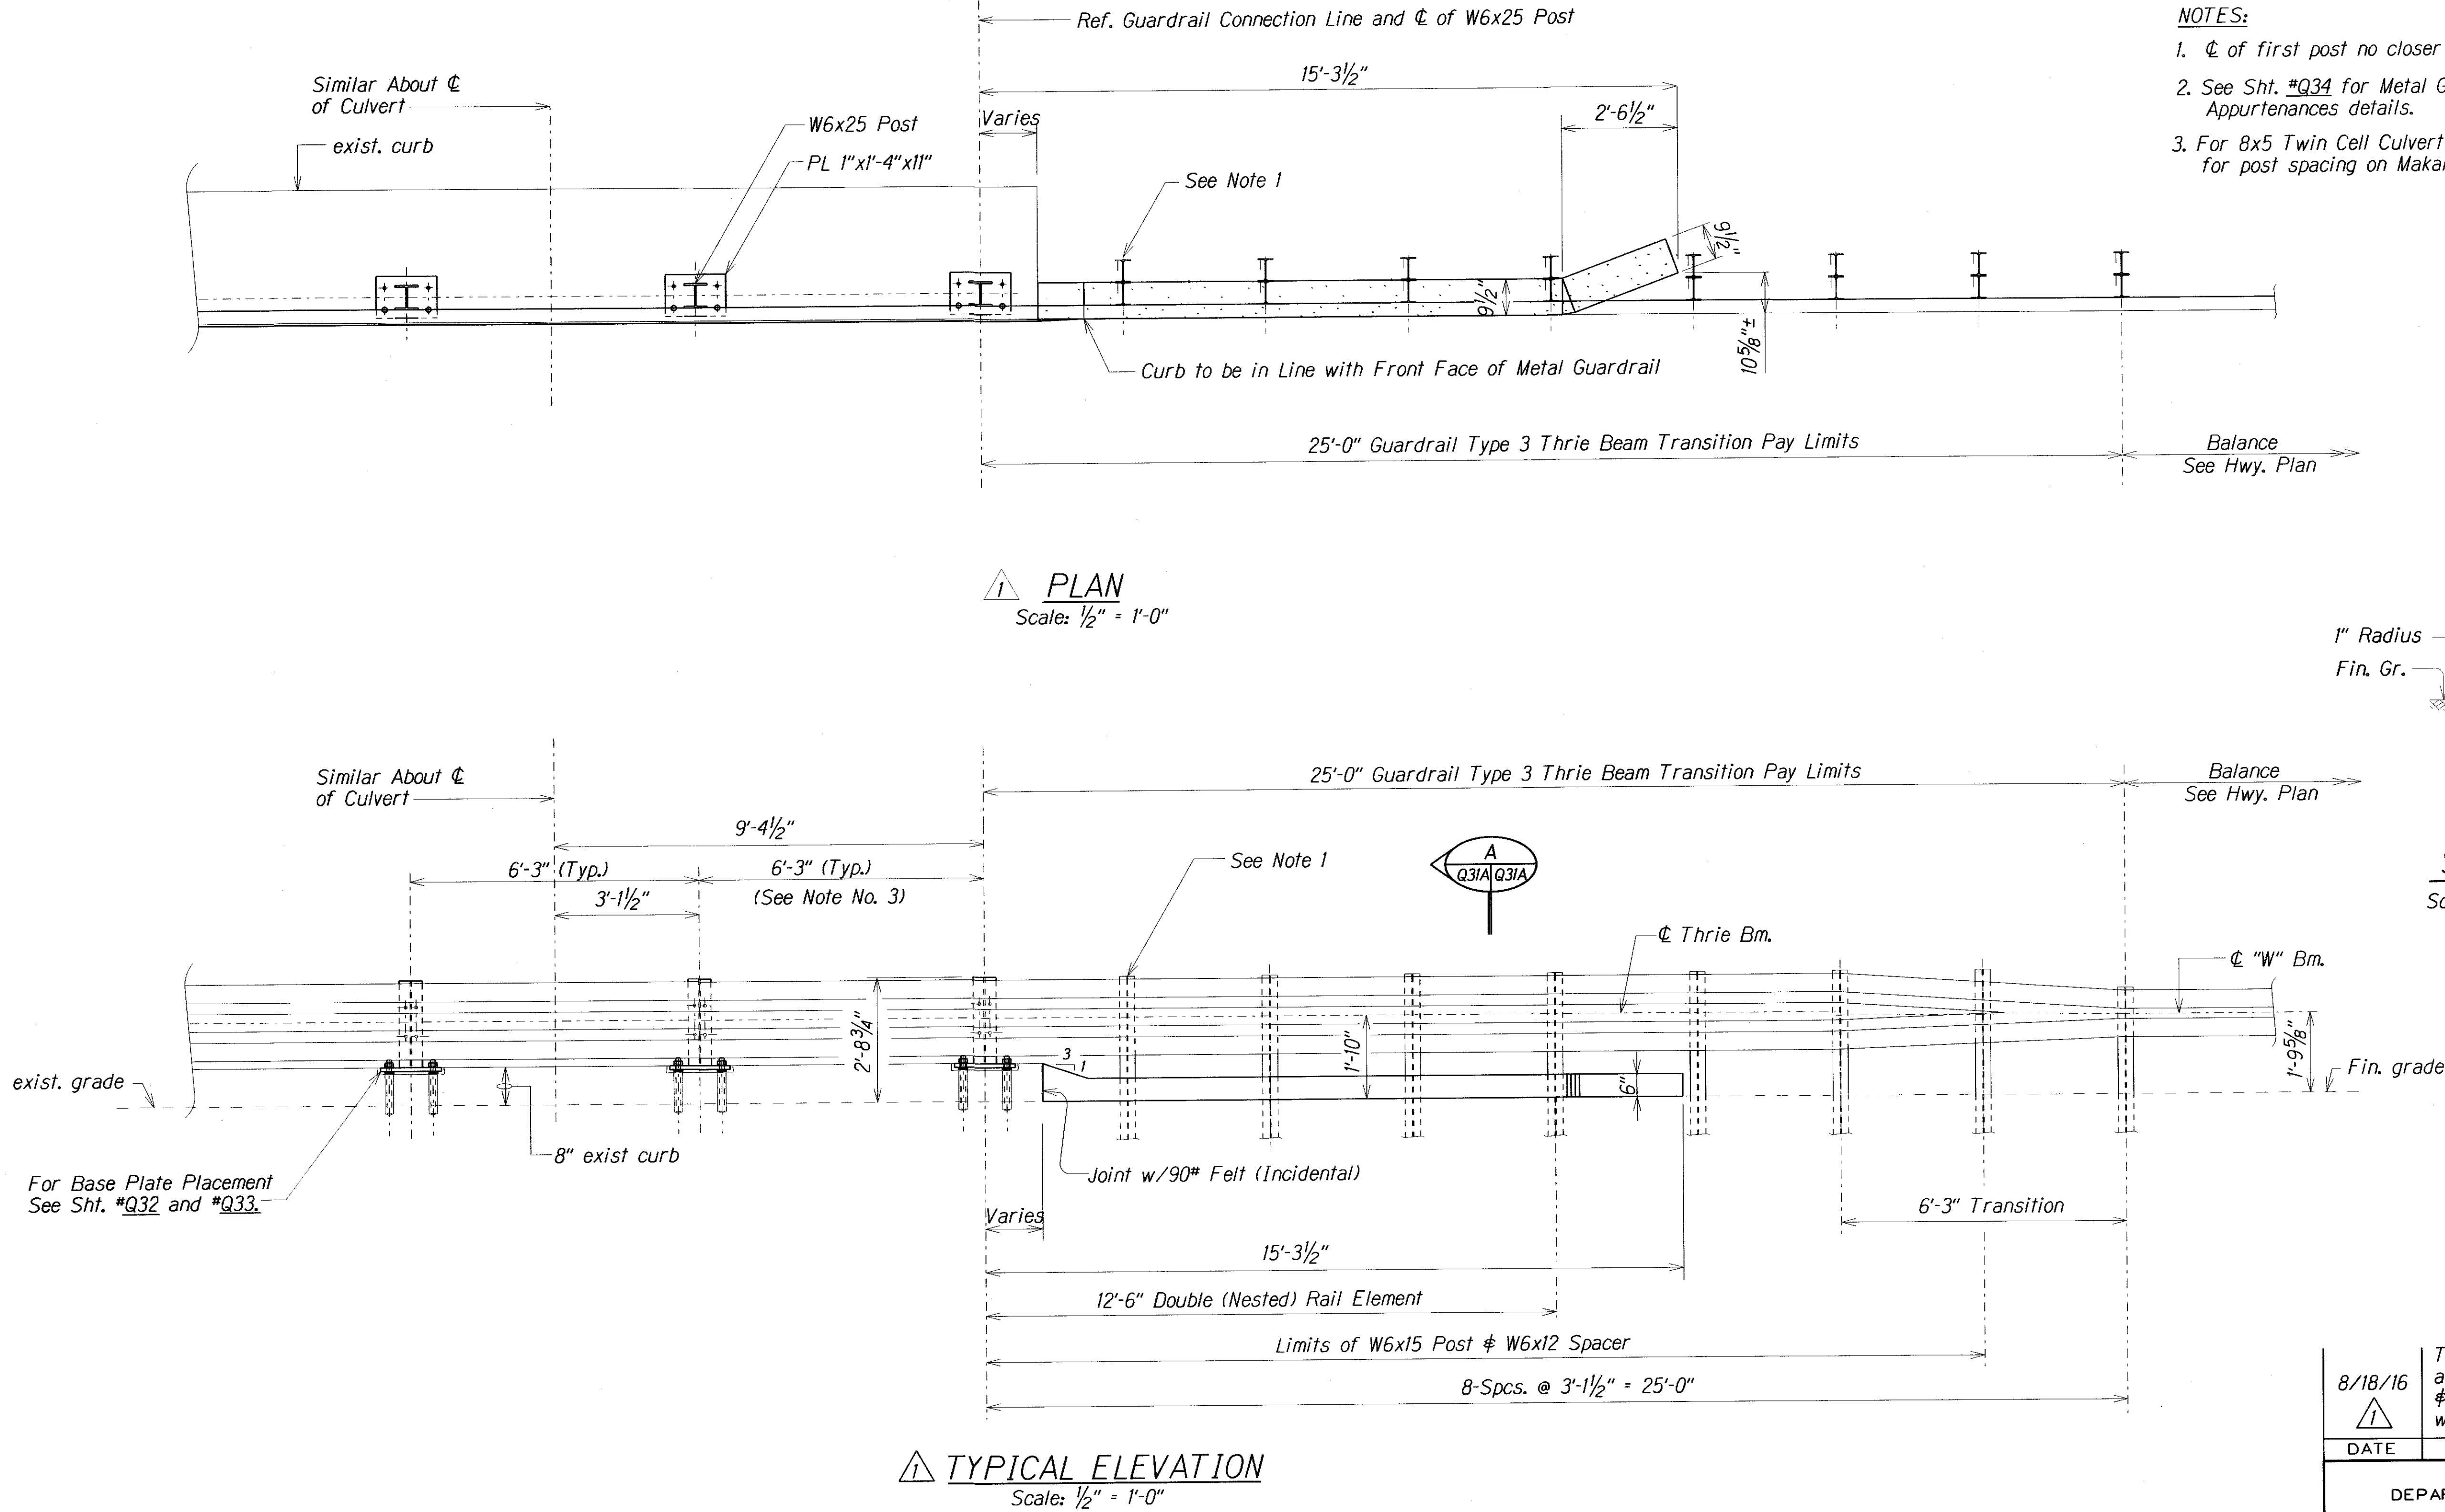

8/18/16	This Sht. was added to clarify and show how the Typ. Thrie Bm. & its transition connect up with the "W" Bm.
1	
DATE	REVISION

STATE OF HAWAII
DEPARTMENT OF TRANSPORTATION
HIGHWAYS DIVISION

MODIFIED DELAWARE RETROFIT
PLAN, ELEVATION AND SECTION
FARRINGTON HIGHWAY RESURFACING
Vicinity of Kili Drive to Satellite Tracking Station Road
Project No. STP-093-1(026)


Scale: As Noted Date: Aug. 2016

SHEET No. Q31A OF 34 SHEETS

C.O. 79 S-1

ORIGINAL PLAN	SURVEY PLOTTED BY	DATE
NOTE BOOK	DRAWN BY	XXX 192
	DESIGNED BY	XXX 194
	CHECKED BY	XXX 195
		XXX 196


FED. ROAD DIST. NO.	STATE	FED. AID PROJ. NO.	FISCAL YEAR	SHEET NO.	TOTAL SHEETS
HAWAII	HAW.	STP-093-11026	2016	81	110

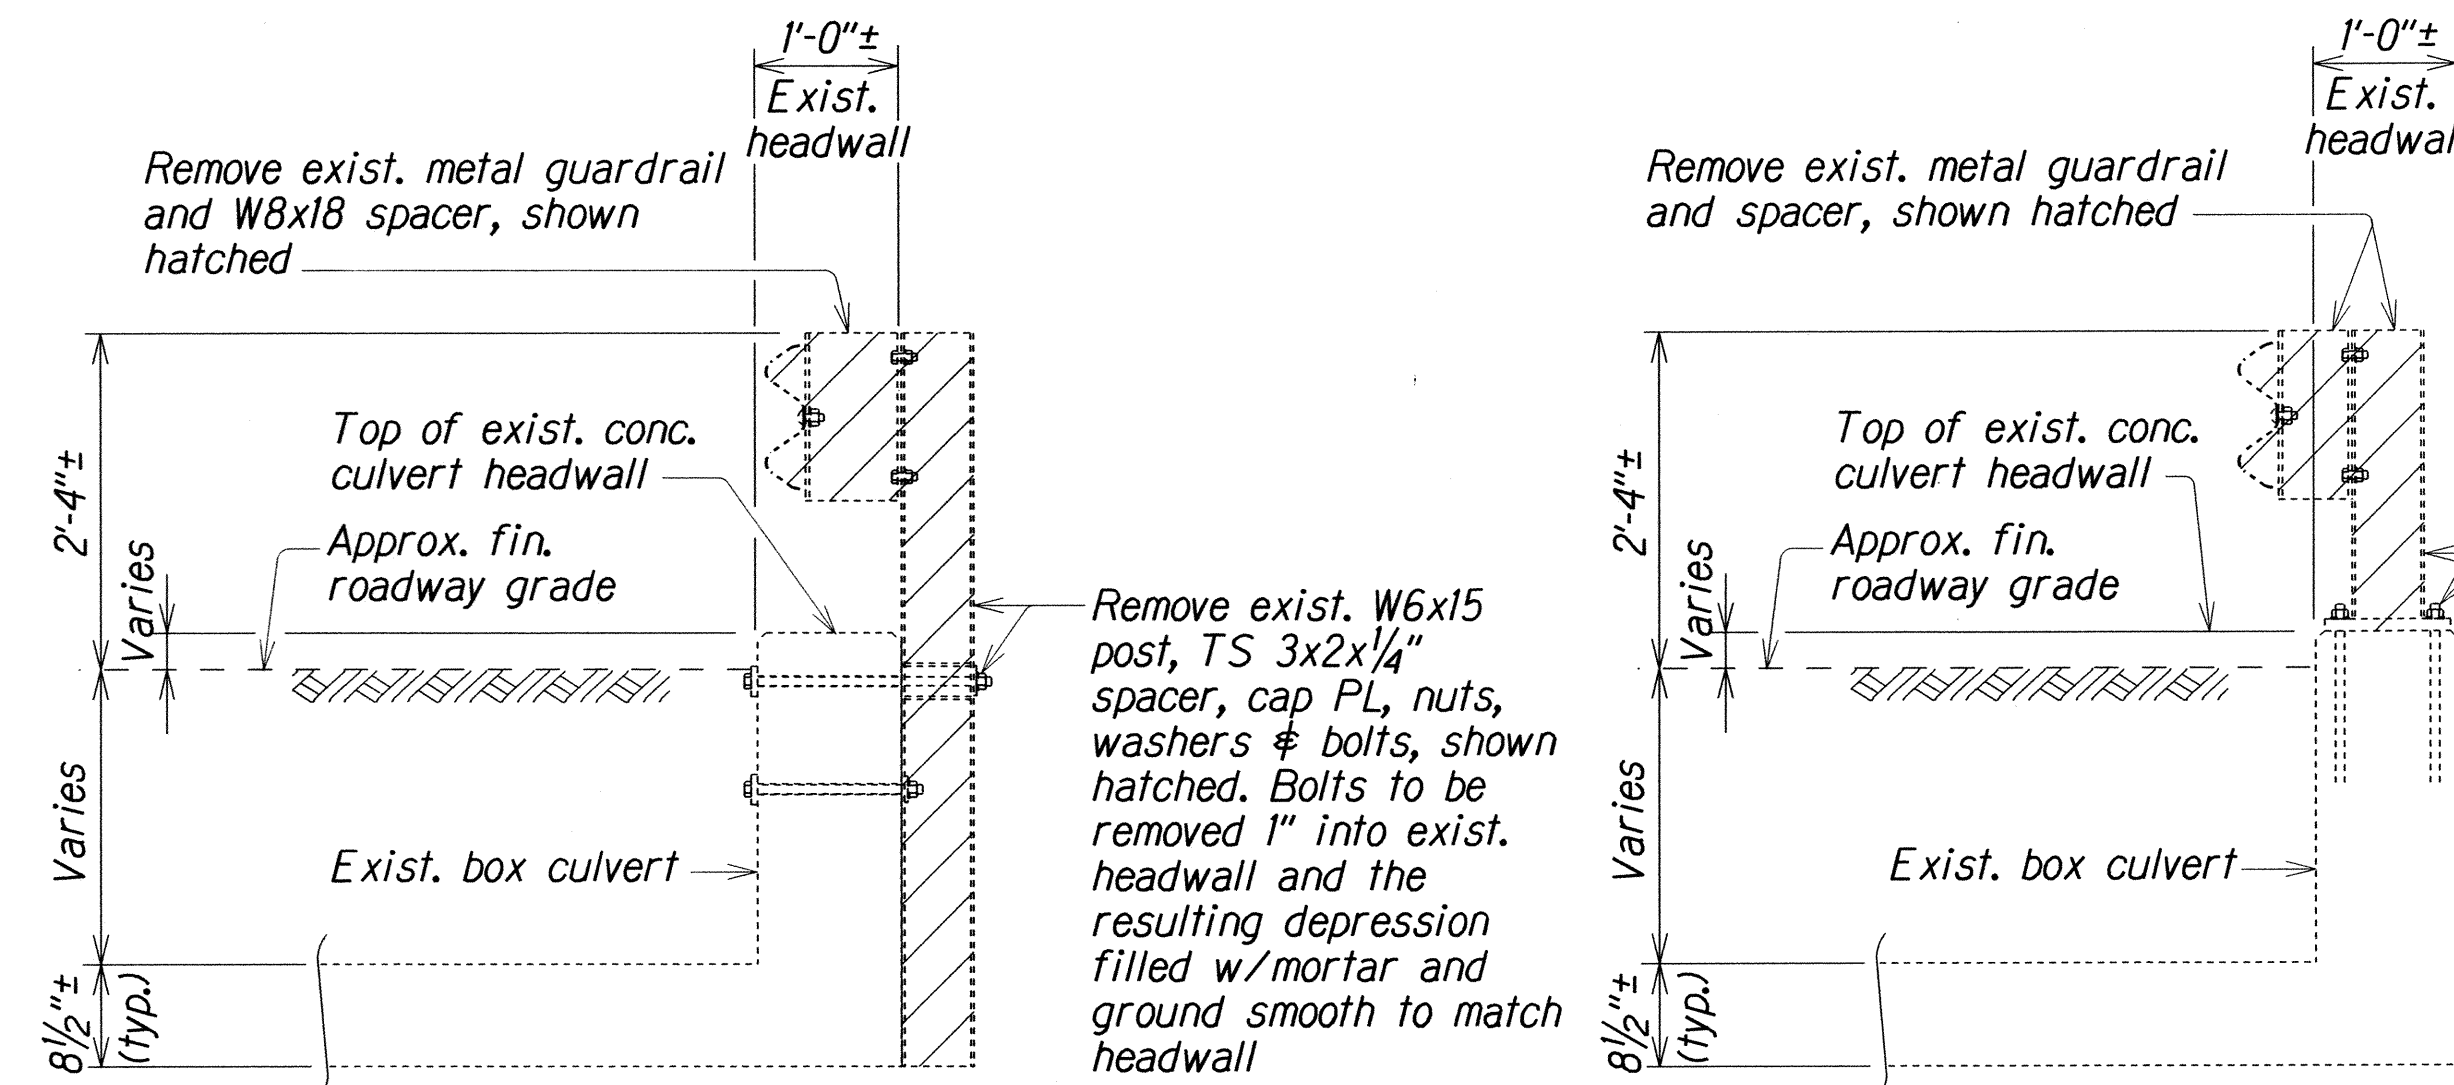


STA. 1297+65± MAUKA & MAKAI

STA. 1243+08± MAKAI


PHASE I - REMOVAL of EXISTING RAILING

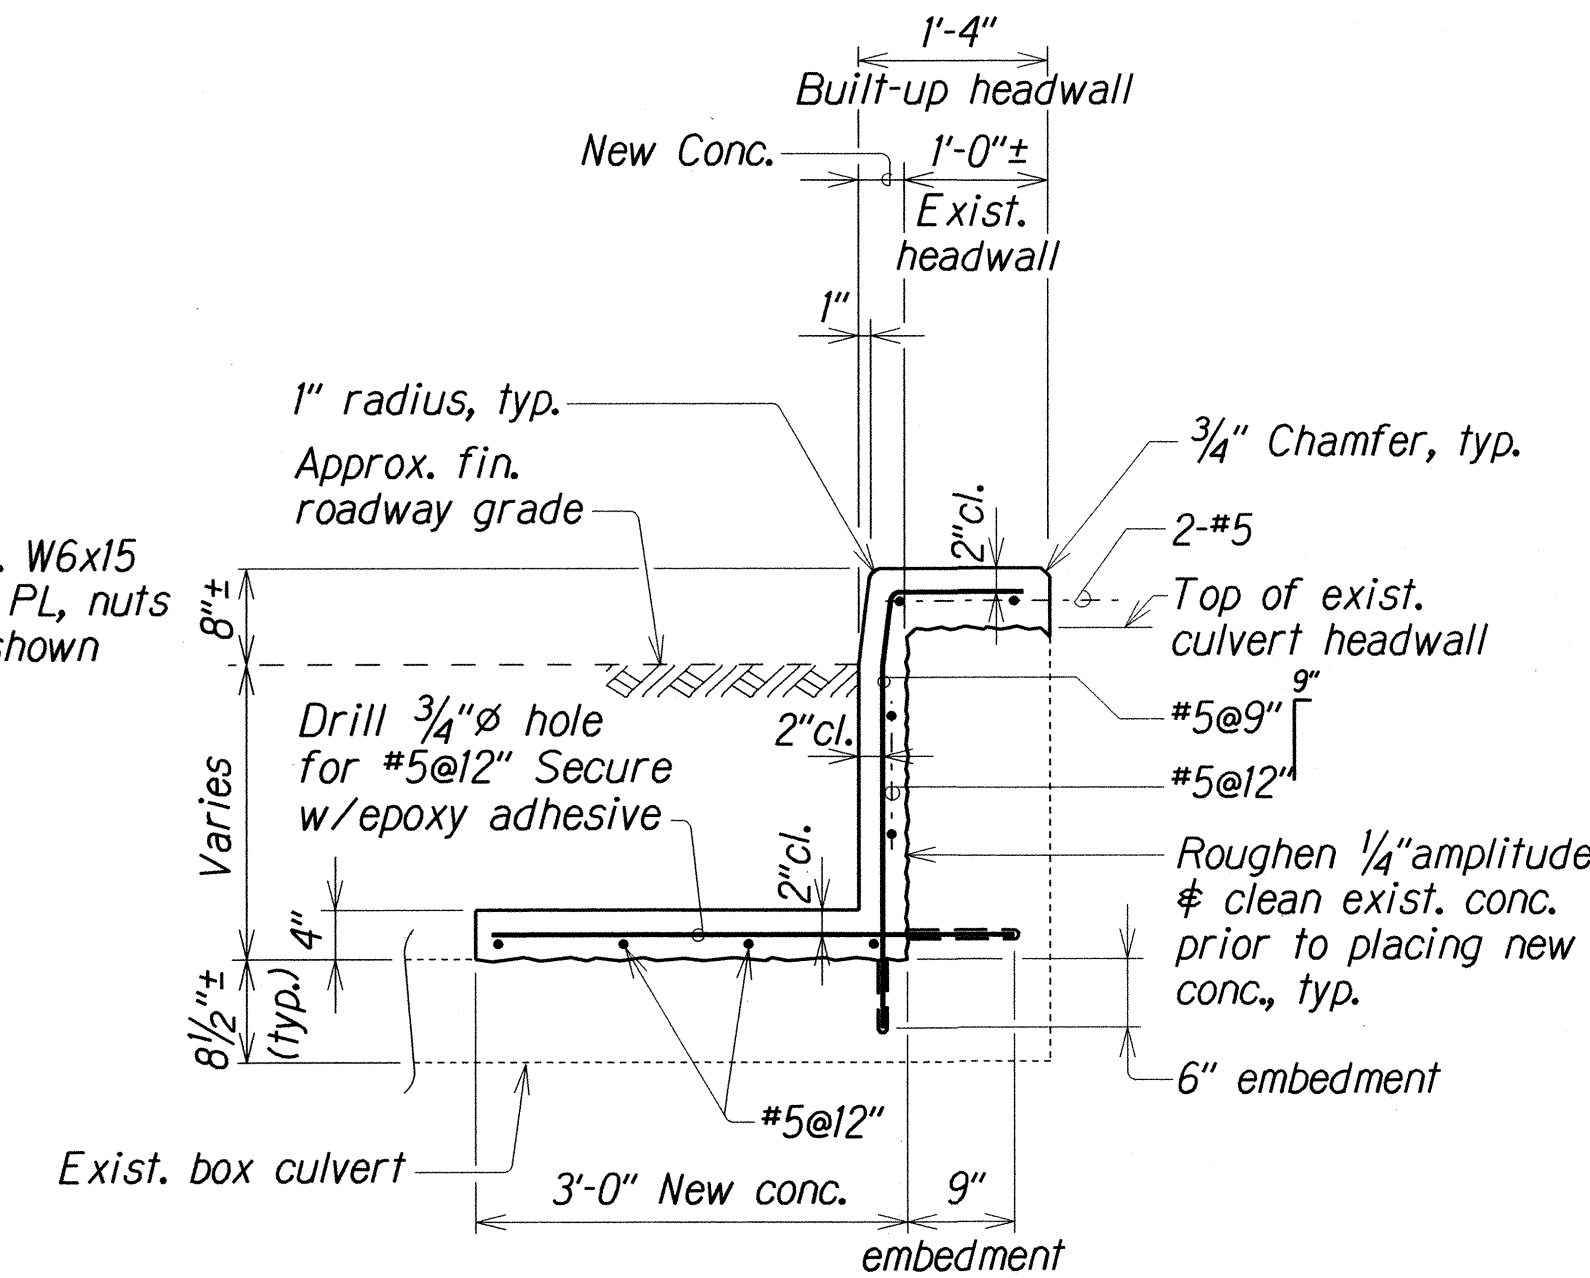

PHASE II - CONCRETE HEADWALL BUILD-UP

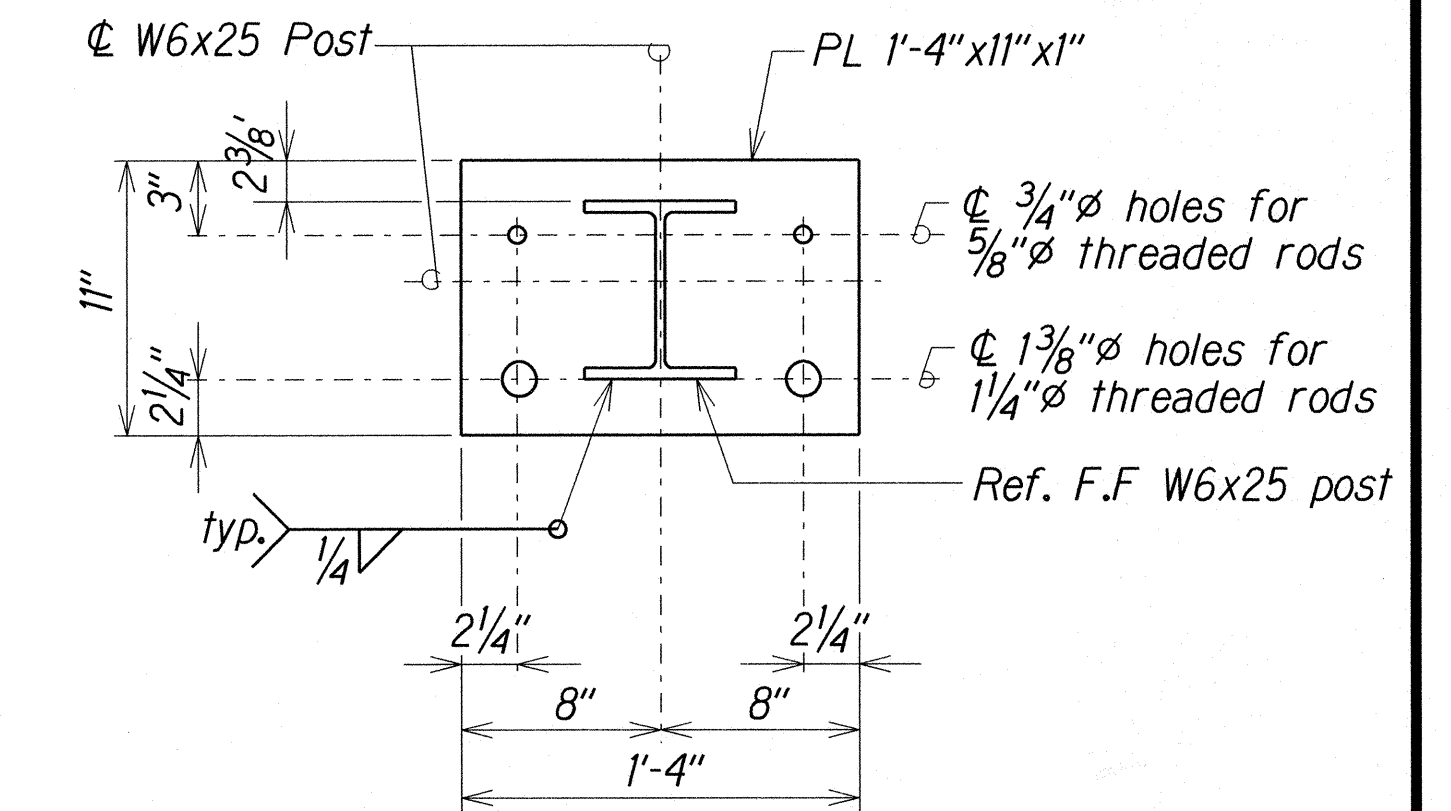


LEVELING PLATE PLAN

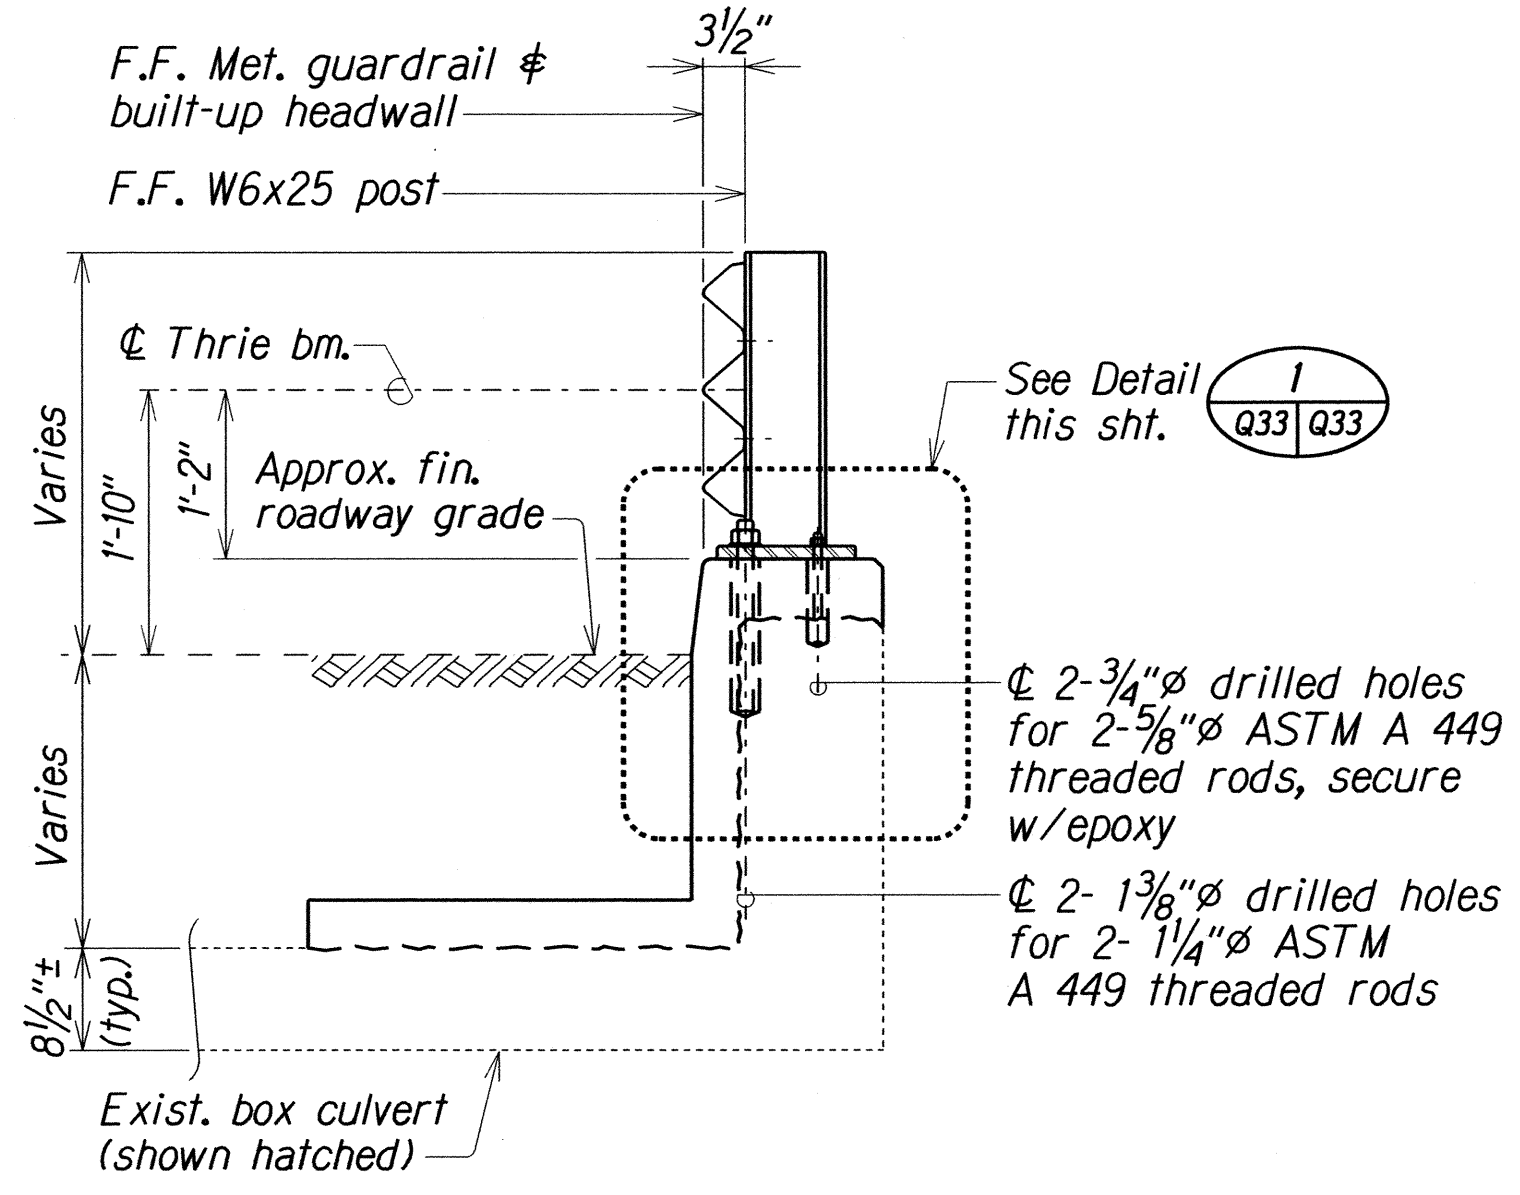

PHASE III - INSTALL NEW METAL RAILING


TYPICAL PHASING

Scale: 3/4" = 1'-0"

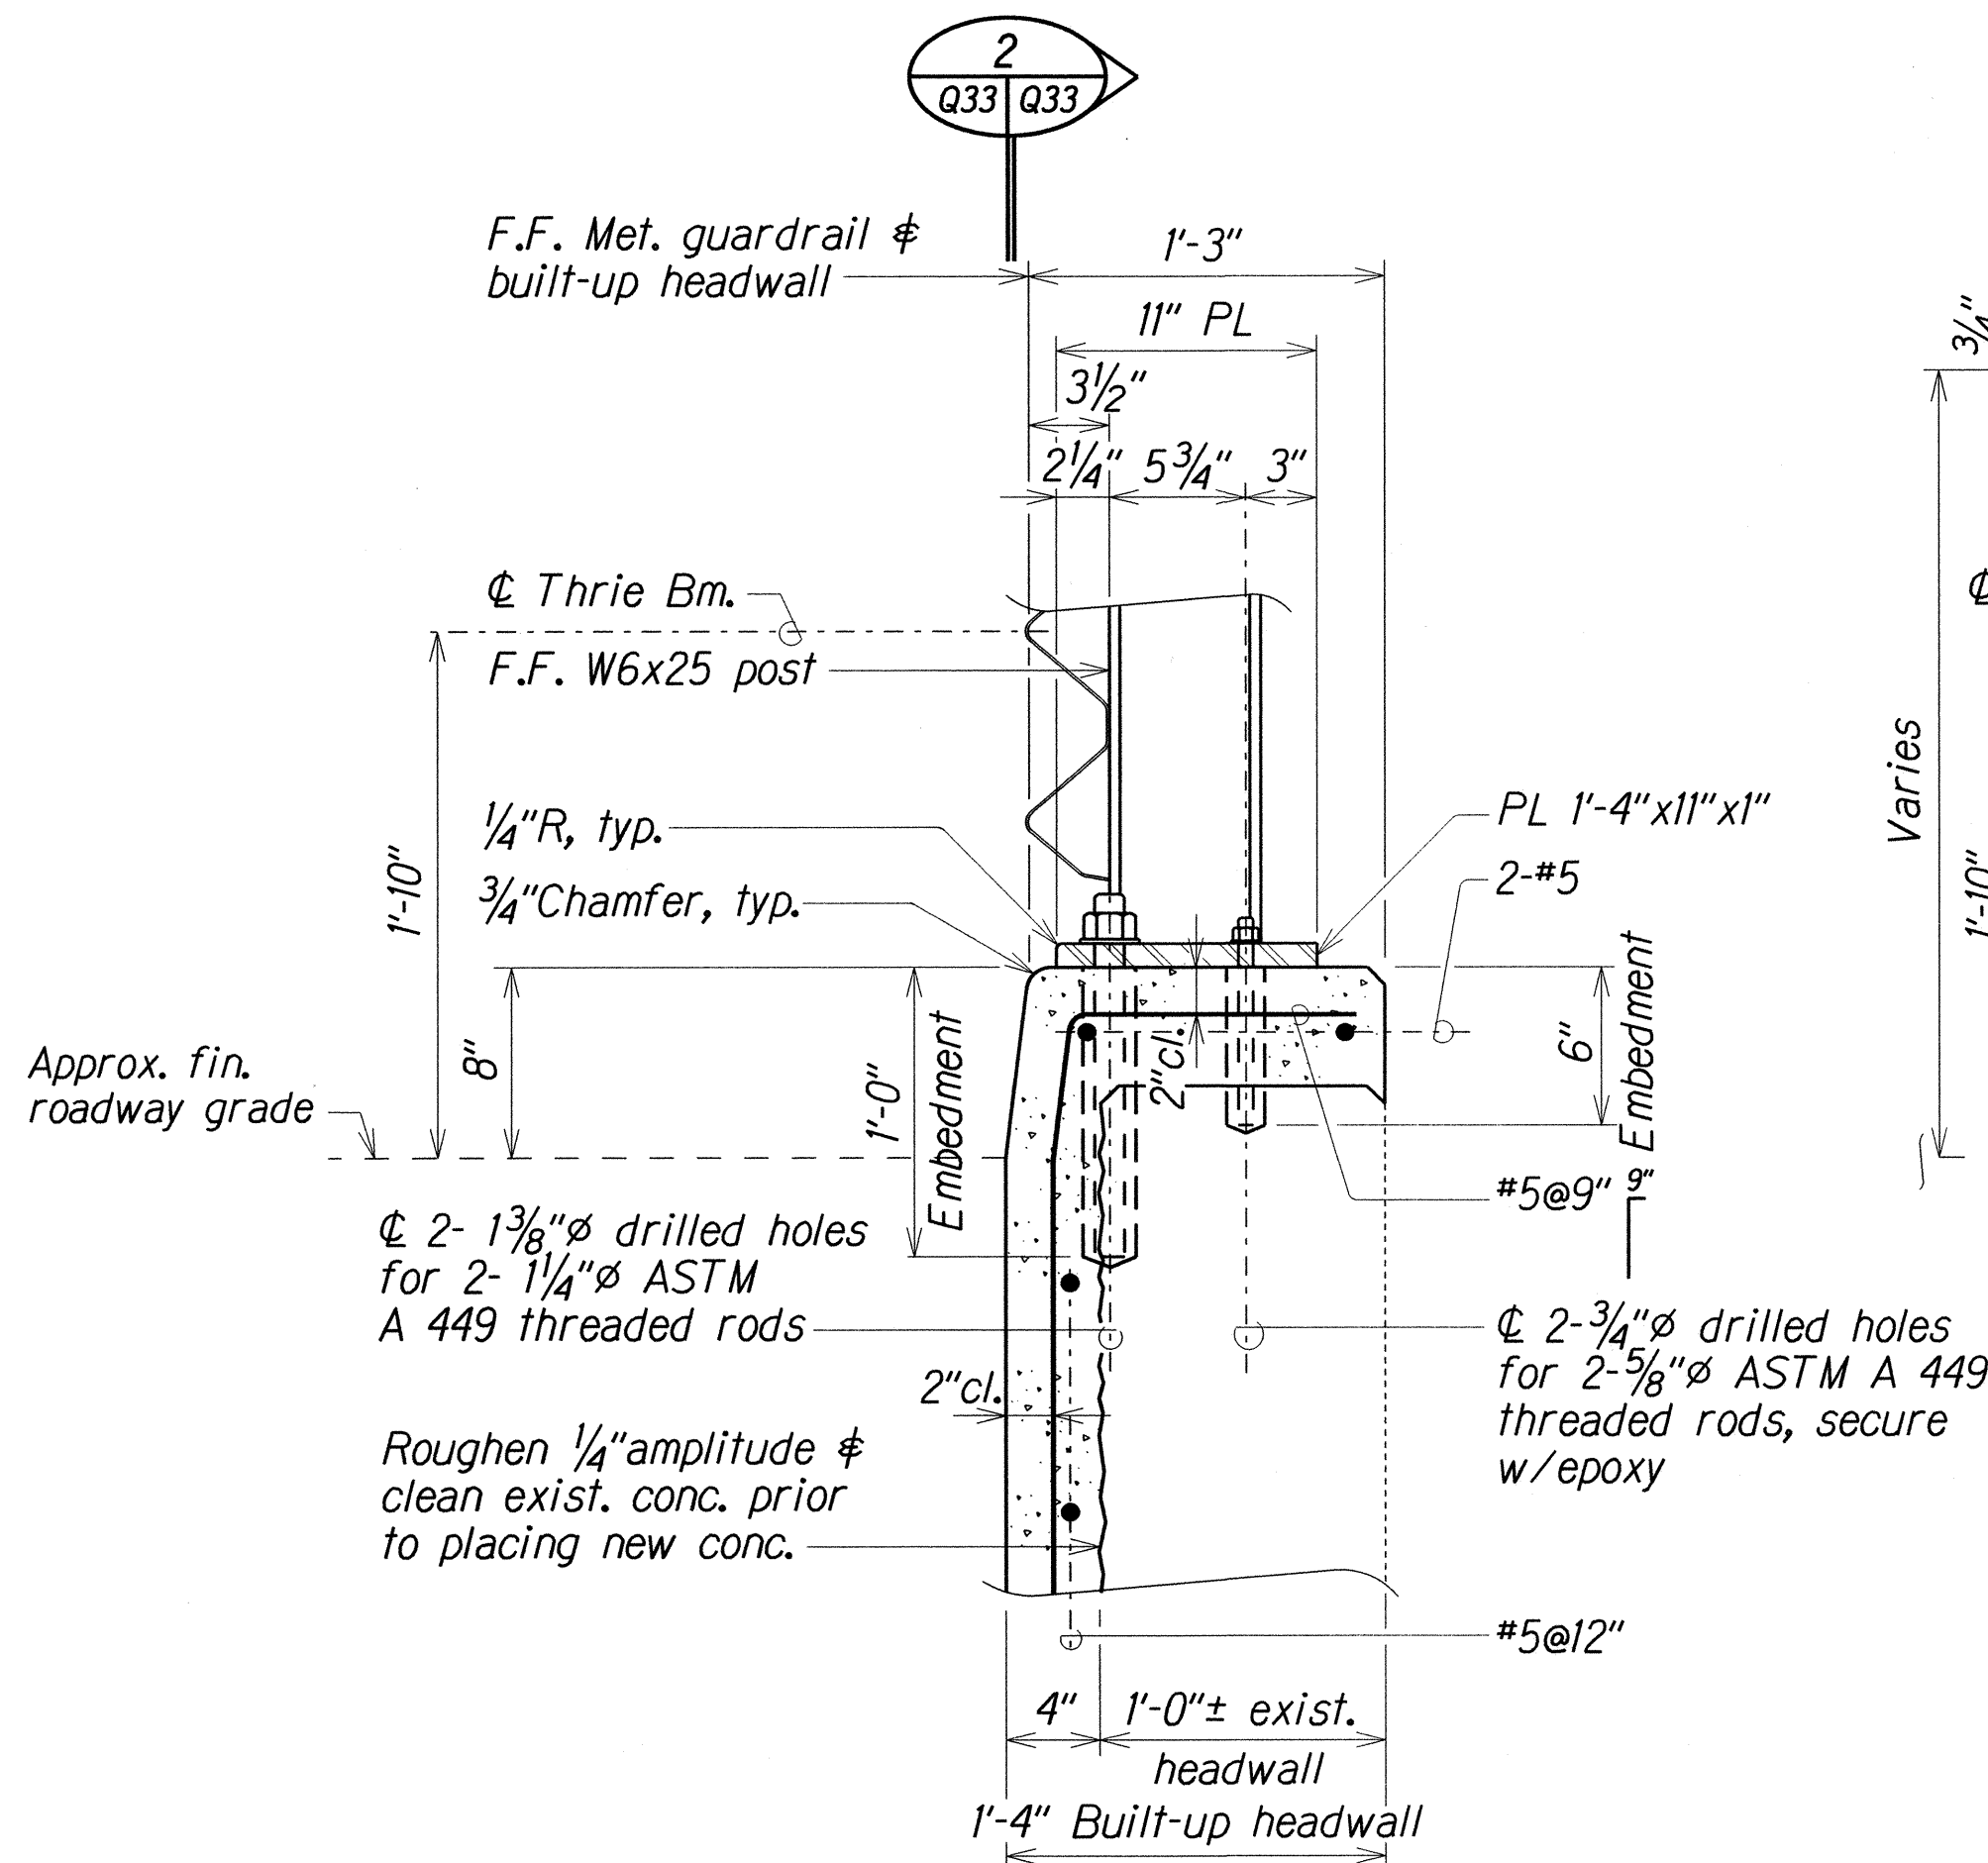

DETAIL

Scale: 1/2" = 1'-0"

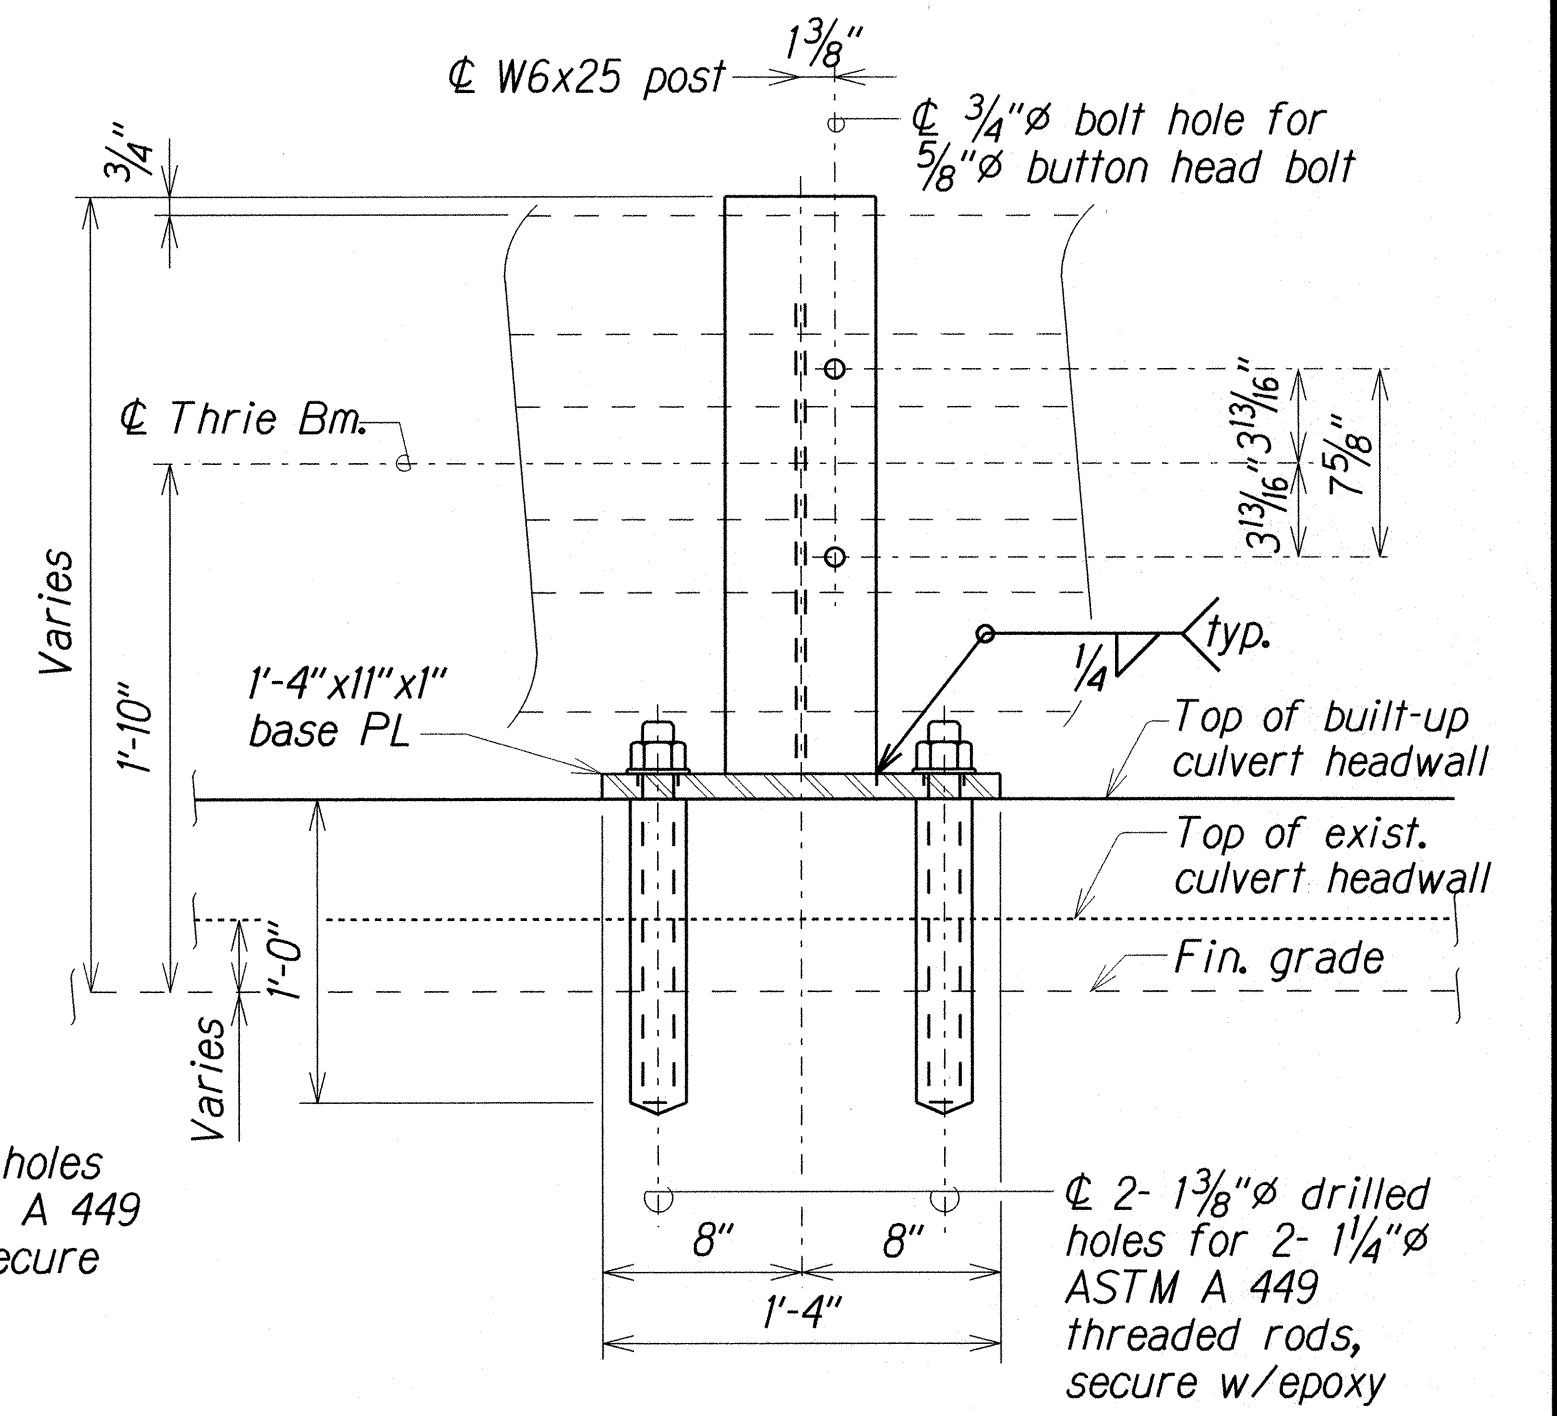

ELEVATION

METAL GUARDRAIL UPGRADE on CULVERT HEADWALL BUILD-UP at STA. 1297+65± MAUKA & MAKAI and STA. 1243+08± MAKAI

Scale As Shown

STATE OF HAWAII
DEPARTMENT OF TRANSPORTATION
HIGHWAYS DIVISION

8'x5' TWIN-CELL CULVERT at STA. 1297+65±
10'x8' TWIN-CELL CULVERT at STA. 1243+08±

METAL GUARDRAIL UPGRADE
FARRINGTON HIGHWAY RESURFACING
Vicinity Kili Drive to Satellite Tracking Station Road
Federal Aid Project No. STP-093-11026







Scale: As Noted Date: Apr. 2016

SHEET No. Q33 OF 34 SHEETS

FED. ROAD DIST. NO.	STATE	FED. AID PROJ. NO.	FISCAL YEAR	SHEET NO.	TOTAL SHEETS
HAWAII	HAW.	STP-093-1(026)	2016	82	110

NOTES:

- A. The work necessary to connect guardrail to concrete end post shall include all labor, materials, tools, equipment and incidentals necessary to complete the work and will not be paid for separately.
- B. Lap terminal connector and rail element in direction of traffic to prevent snagging.
- C. All anchor bolts shall be high strength bolts conforming to the requirements of ASTM 325 and Standard Specification, Section 713.04.
- D. Anchor bolt length shall be such that a snug fit of the elements and full thread engagement plus 1/4" (max) is attained.
- E. "Terminal Connector", "Transition Section" and thrie beam shall be fabricated from 10 gauge steel conforming to the requirements of AASHTO M 180, Type II, Class B.
- F. "Terminal Connector" and standard spacer, including all anchor bolts, cap PL, nuts and washers, shall be hot-dip galvanized after fabrication.
- G. Cap PL shall be fabricated from ASTM A 36.
- H. First 25'-0" of guardrail adjoining "Terminal Connector" shall be galvanized steel and supports spaced as shown on the detail drawings. This section of rail shall be placed on tangent to end post or parallel to roadway, unless conditions at site renders it impossible to do so. Flare point to be determined in field.
- I. Double (nest 1st panel) thrie beam elements at all end post connections, except on highways with one-way traffic pattern, use single thrie beam elements at end post on trailing end only.
- J. Where double (nested) beam occur, 12" "Back-up Plate" not required.
- K. Heads of through anchor bolts shall be placed on the traffic side of the rail.
- L. All steel shapes, rails and plates shall conform to ASTM A 36 specifications.

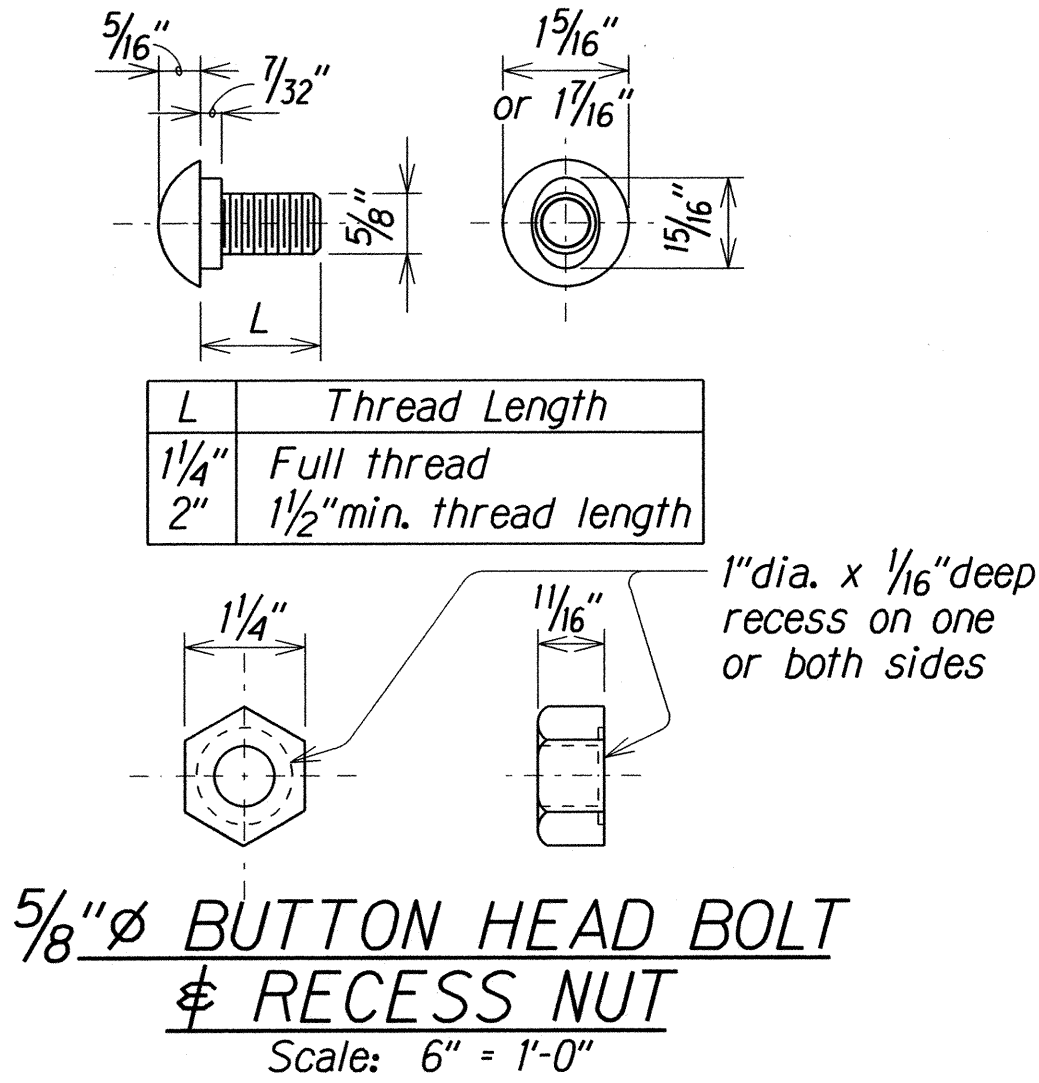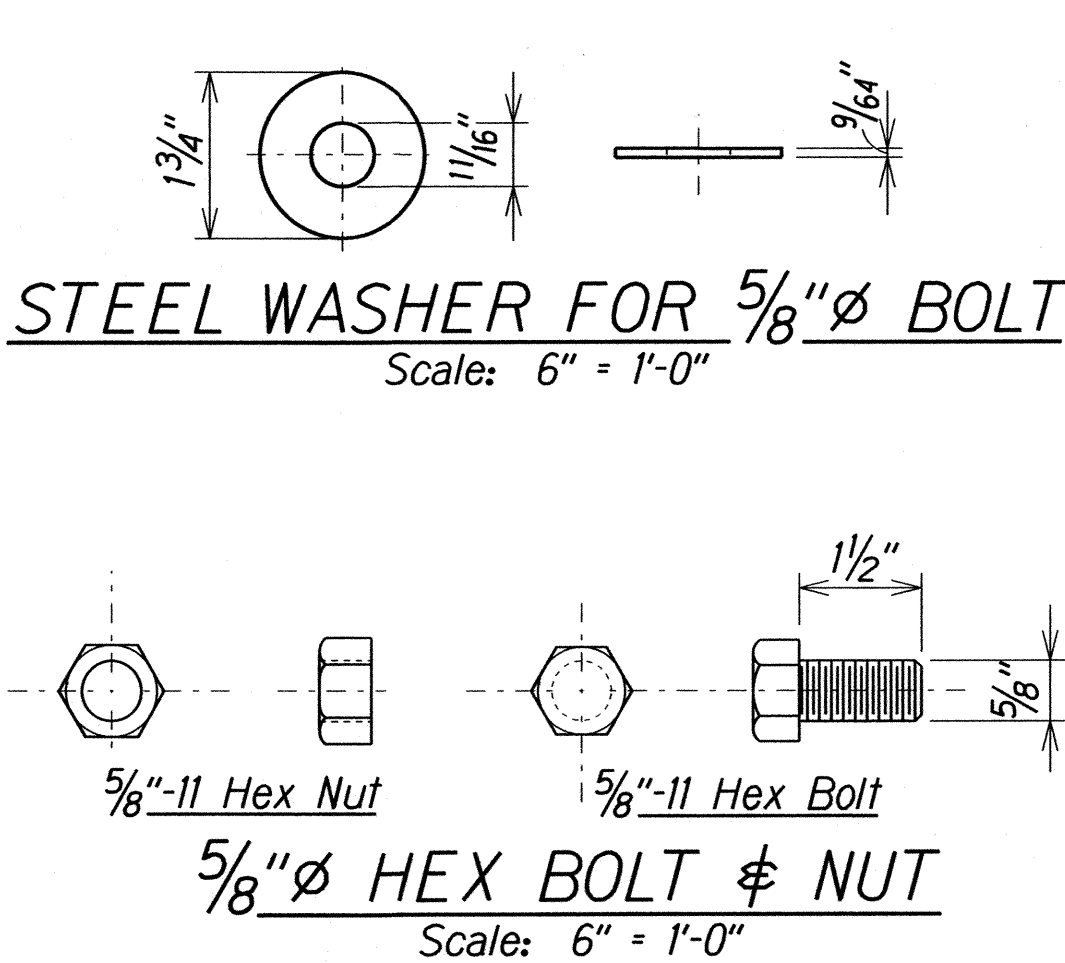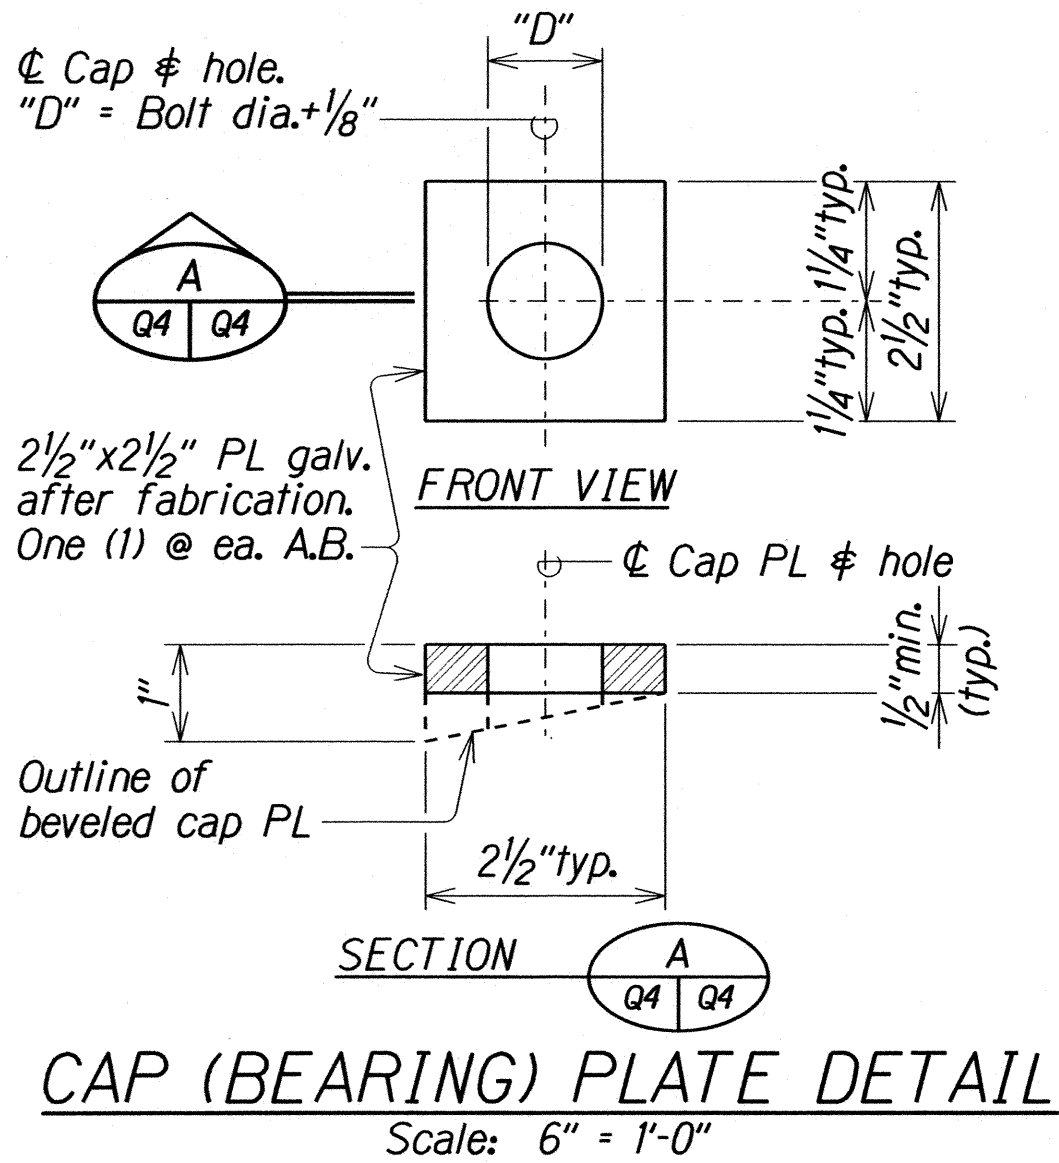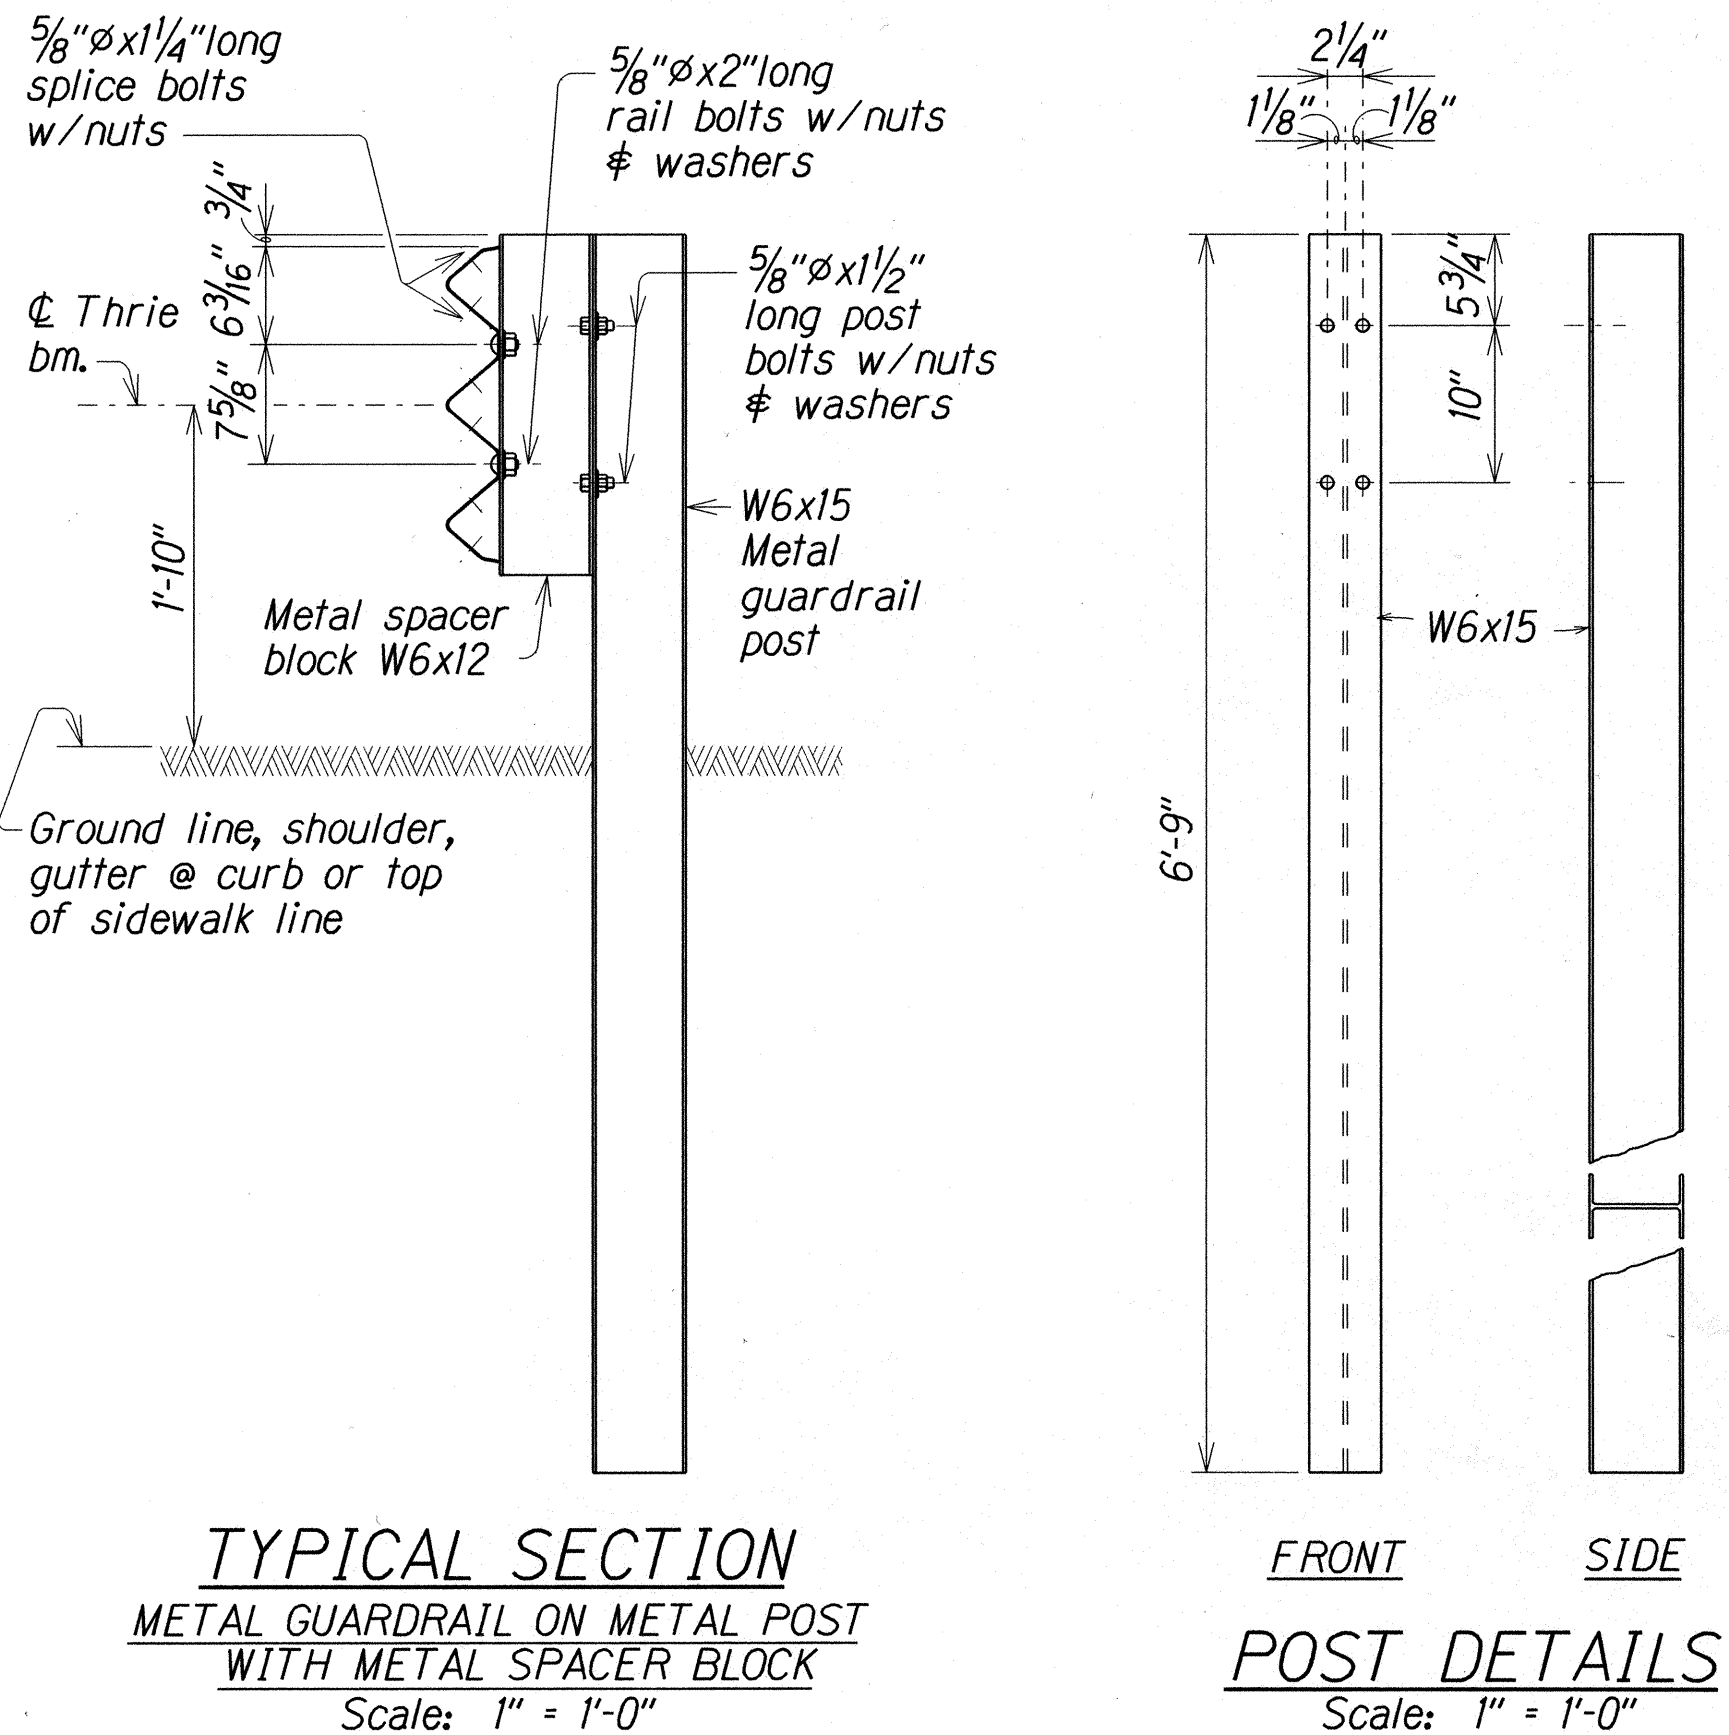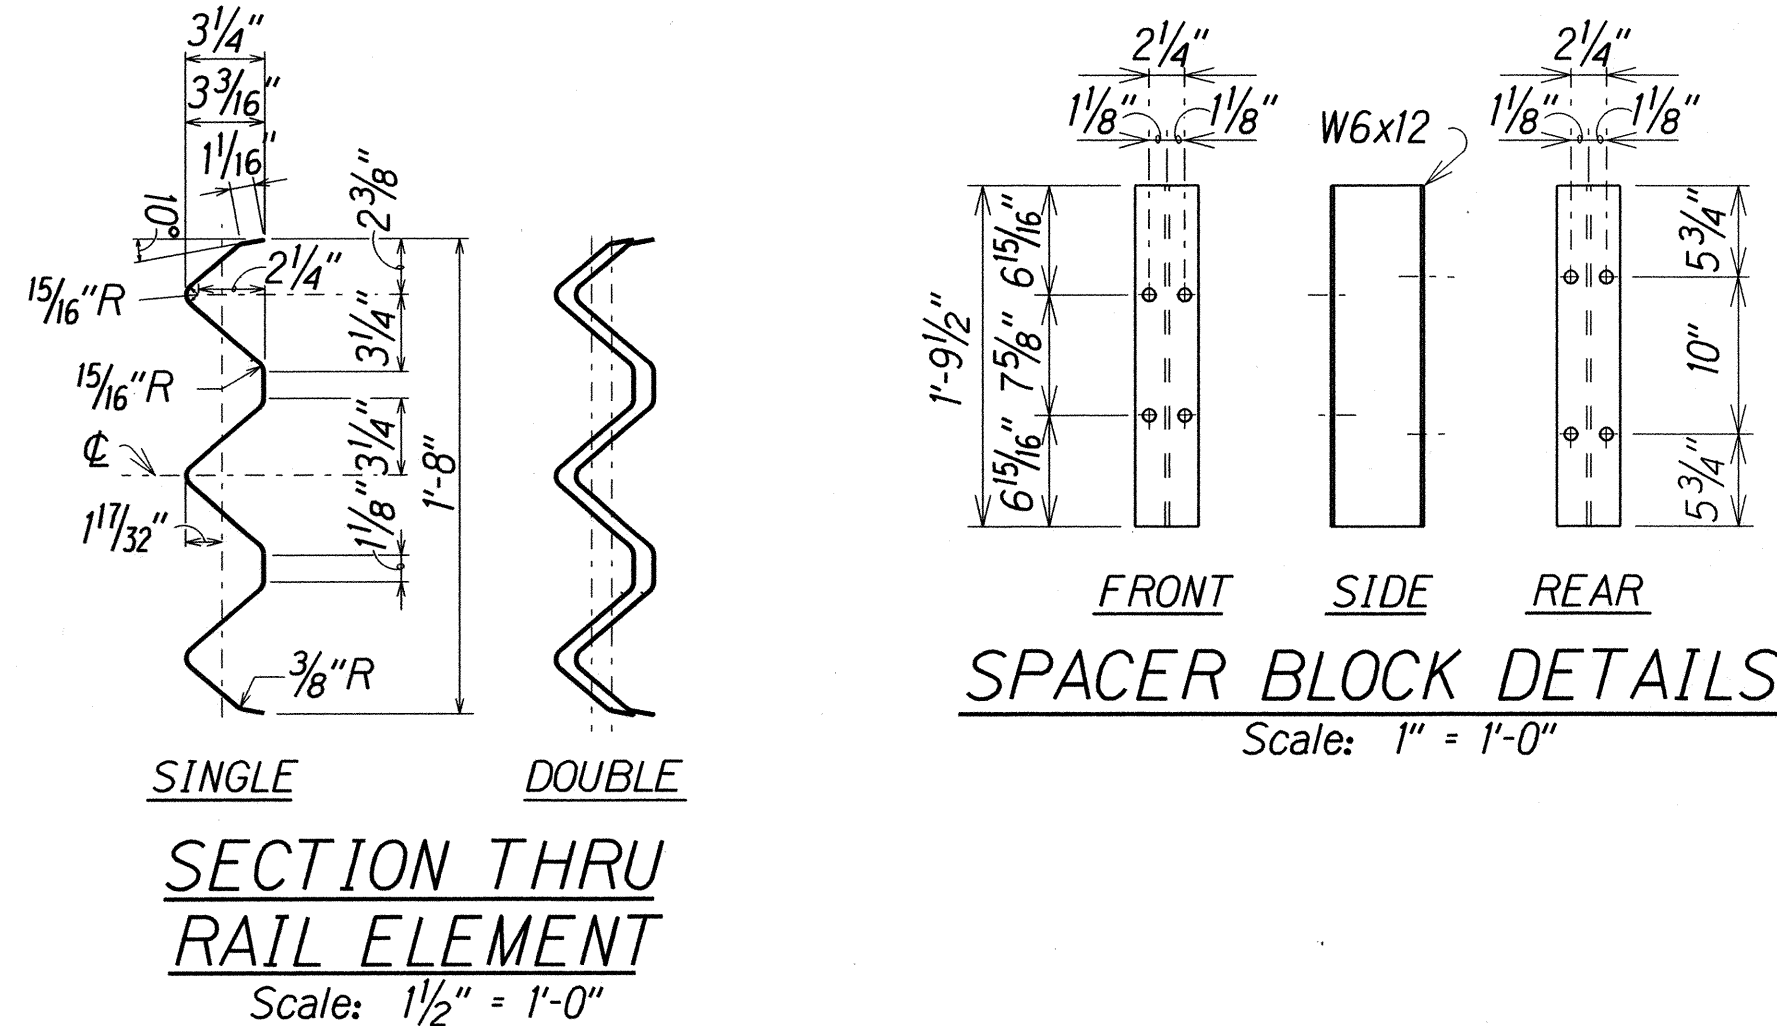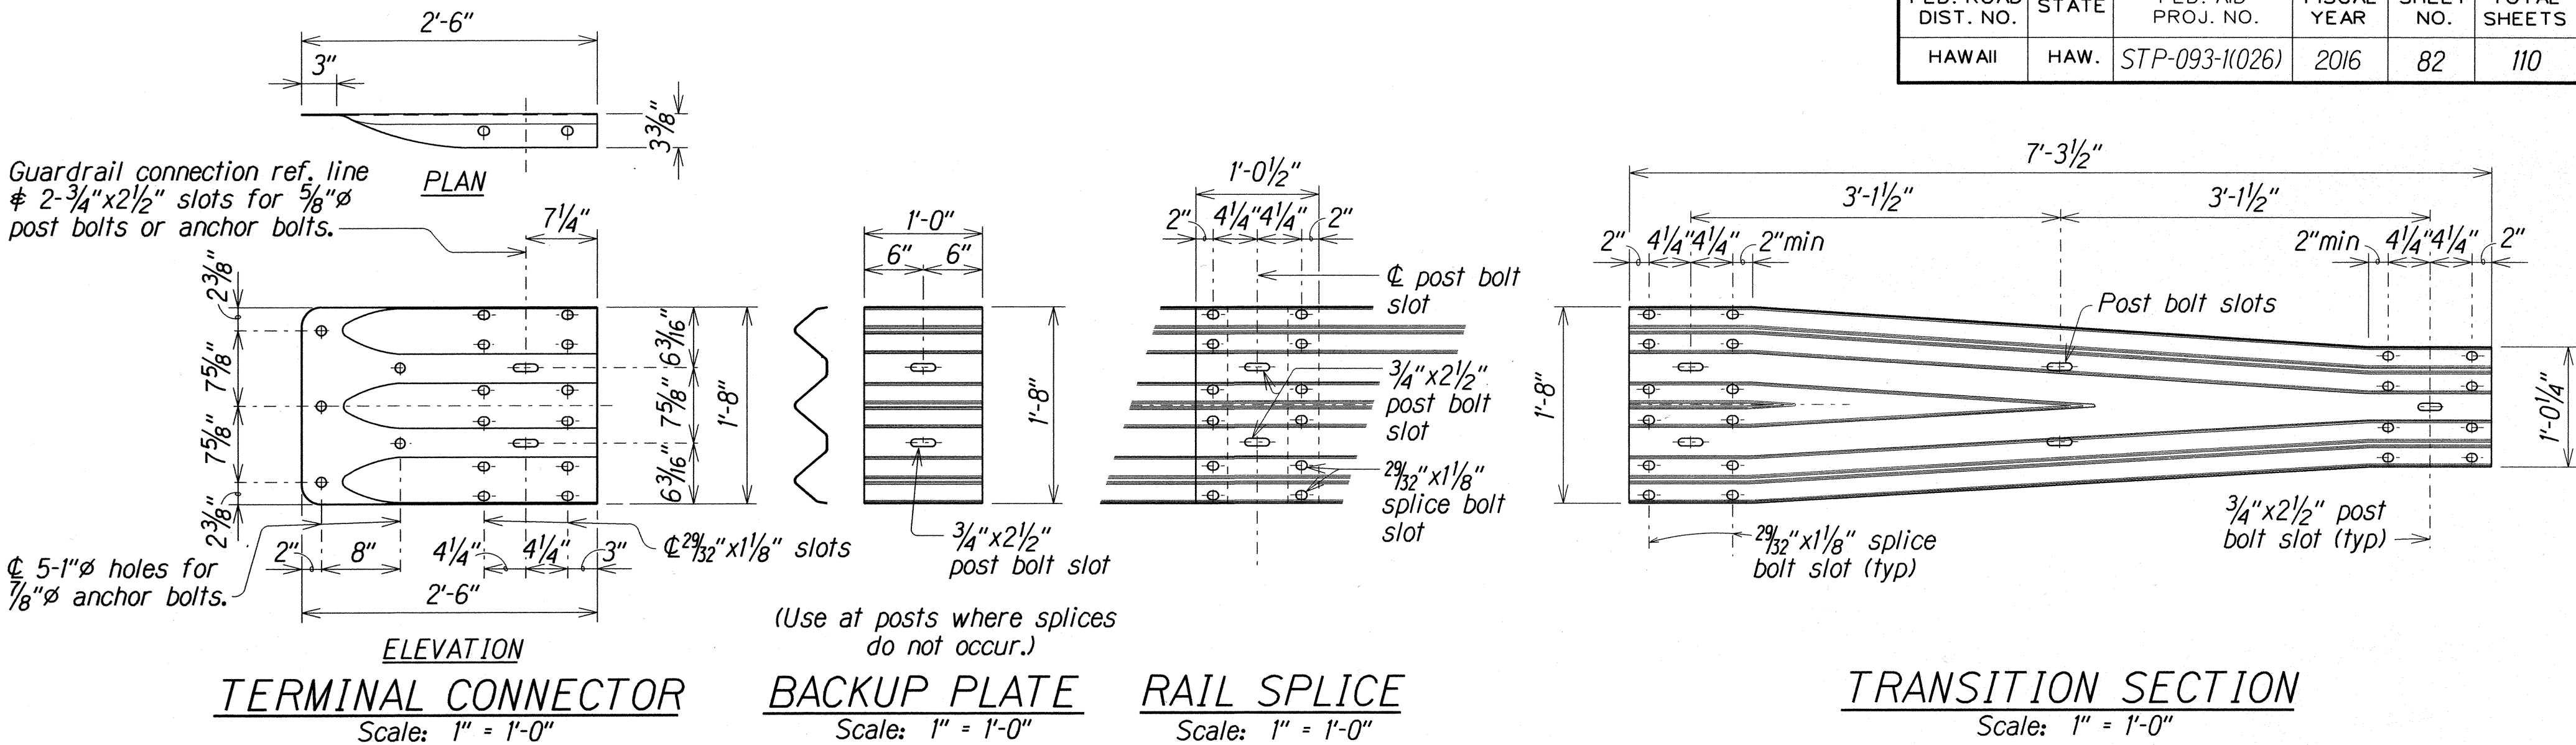

METAL GUARDRAIL TYPE 3 THRIE BEAM AND APPURTENANCES DETAILS

STATE OF HAWAII

DEPARTMENT OF TRANSPORTATION

HIGHWAYS DIVISION

MAKAHA BRIDGE NOS. 3B, 4, 5 AND 5A

METAL GUARDRAIL TYPE 3 THRIE BEAM

TRANSITION and APPURTENANCES DETAILS

FARRINGTON HIGHWAY RESURFACING

Vicinity of Kili Drive to Satellite Tracking Station Road

Federal Aid Project No. STP-093-1(026)

Scale: As Noted

Date: Apr. 2016

SHEET No. Q34 OF 34

SHEETS