

NOTE:

* For signs with panel areas of less than 30 sq. ft. but greater than 10 sq. ft. use 3" I 5.7# steel I beam
* For moment calculations only. Post to be from top of foundation to top of sign
* For fills with side slopes flatter than 4:1, 4 1/2 feet

SUPPORT STRUCTURE DATA FOR GROUND MOUNTED SIGNS																						
POST SIZE	MAXIMUM SIGN AREA	POST HGT. TOP OF ROUND TO CENTER OF SIGN *	DIMENSIONS SEC. Y-Y								DIMENSIONS SEC. X-X								ANCHOR BOLT DIA.	MIN. FOOTING DEPTH (FEET)		TYPE OF WELD TO BASE PLATE
			H	J	K	L	M	N	O	P	Q	R	S	T	U	V	W	CUT		FILL **		
6 J 10	50 sq. ft.	14'	14"	5"	24"	2"	17 1/2"	15 1/2"	1 1/2"	24"	1 1/2"	9"	6"	10"	2"	1"	1 1/8" Ø	4 1/2'	4 1/2'	3/4" 		
8 WF 24	90 sq. ft.	21'	↓	↓	↓	↓	↓	↓	↓	↓	↓	↓	↓	↓	↓	↓	↓	↓	5'			
8 WF 35	100 sq. ft.	15'	16"	4"	3"	50"	6"	20"	1 3/4"	1 3/4"	30"	1 3/8"	1 1/4"	6 1/2"	10"	1 3/4"	1"	1 1/2" Ø	6'		7'	
10 WF 45	190 sq. ft.	25'																↓				
10 WF 45	200 sq. ft.	25'																↓				
12 WF 50	230 sq. ft.	25'																7'				
12 WF 50	250 sq. ft.	28'	↓	↓	↓	↓	↓	↓	↓	↓	↓	↓	↓	↓	↓	↓	↓	↓	↓	↓		

PHOTOCELL INSTALLATION ON I-BEAM POST

FOUNDATION DETAILS FOR GROUND
MOUNTED EXPRESSWAY SIGN
TYPE VI FOOTING

TYPICAL GROUND MOUNTED
EXPRESSWAY SIGN TYPE A

NOTE:

Conduit and ballast details are shown only for ground mounted illuminated Expressway signs.






TYPICAL DESTINATION SIGN PANEL & POST

ORIGINAL PLAN	SURVEY PLOTTED BY DRAWN BY TRACED BY DESIGNED BY QUANTITIES BY CHECKED BY	DATE
------------------	--	------

STATE OF HAWAII
DEPARTMENT OF TRANSPORTATION
HIGHWAYS DIVISION

DESTINATION & EXPRESSWAY SIGNS

DETAILS & SCHEDULES
TYPE A SIGN SUPPORT
TYPE W FOOTING

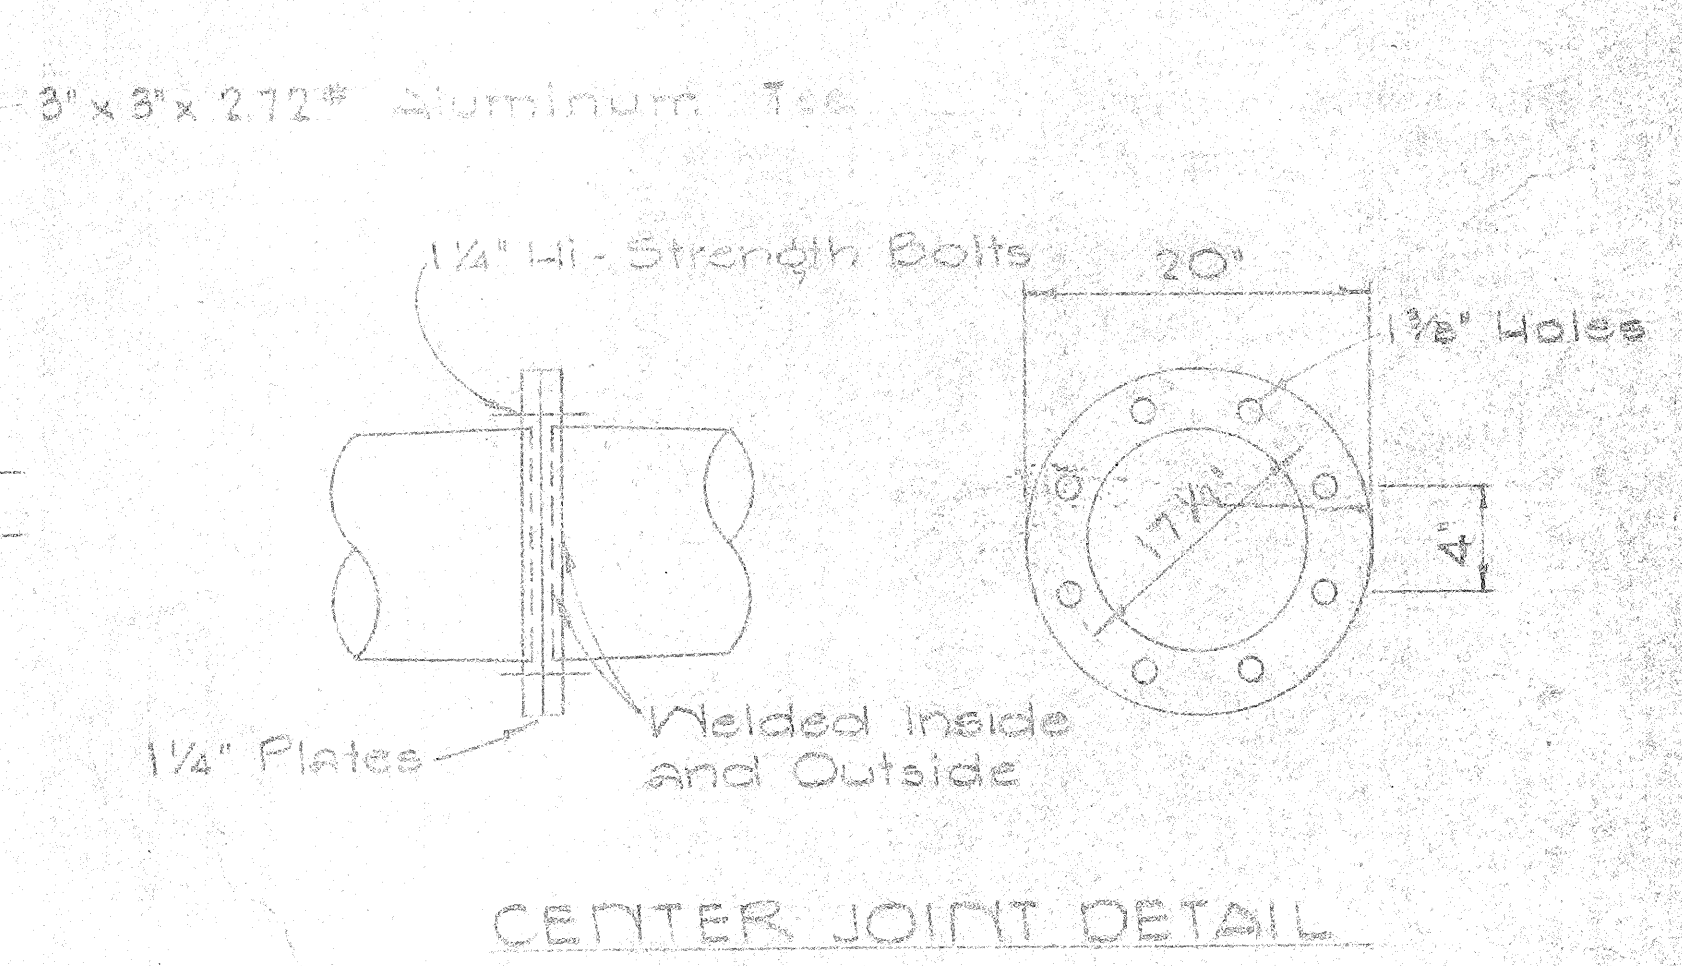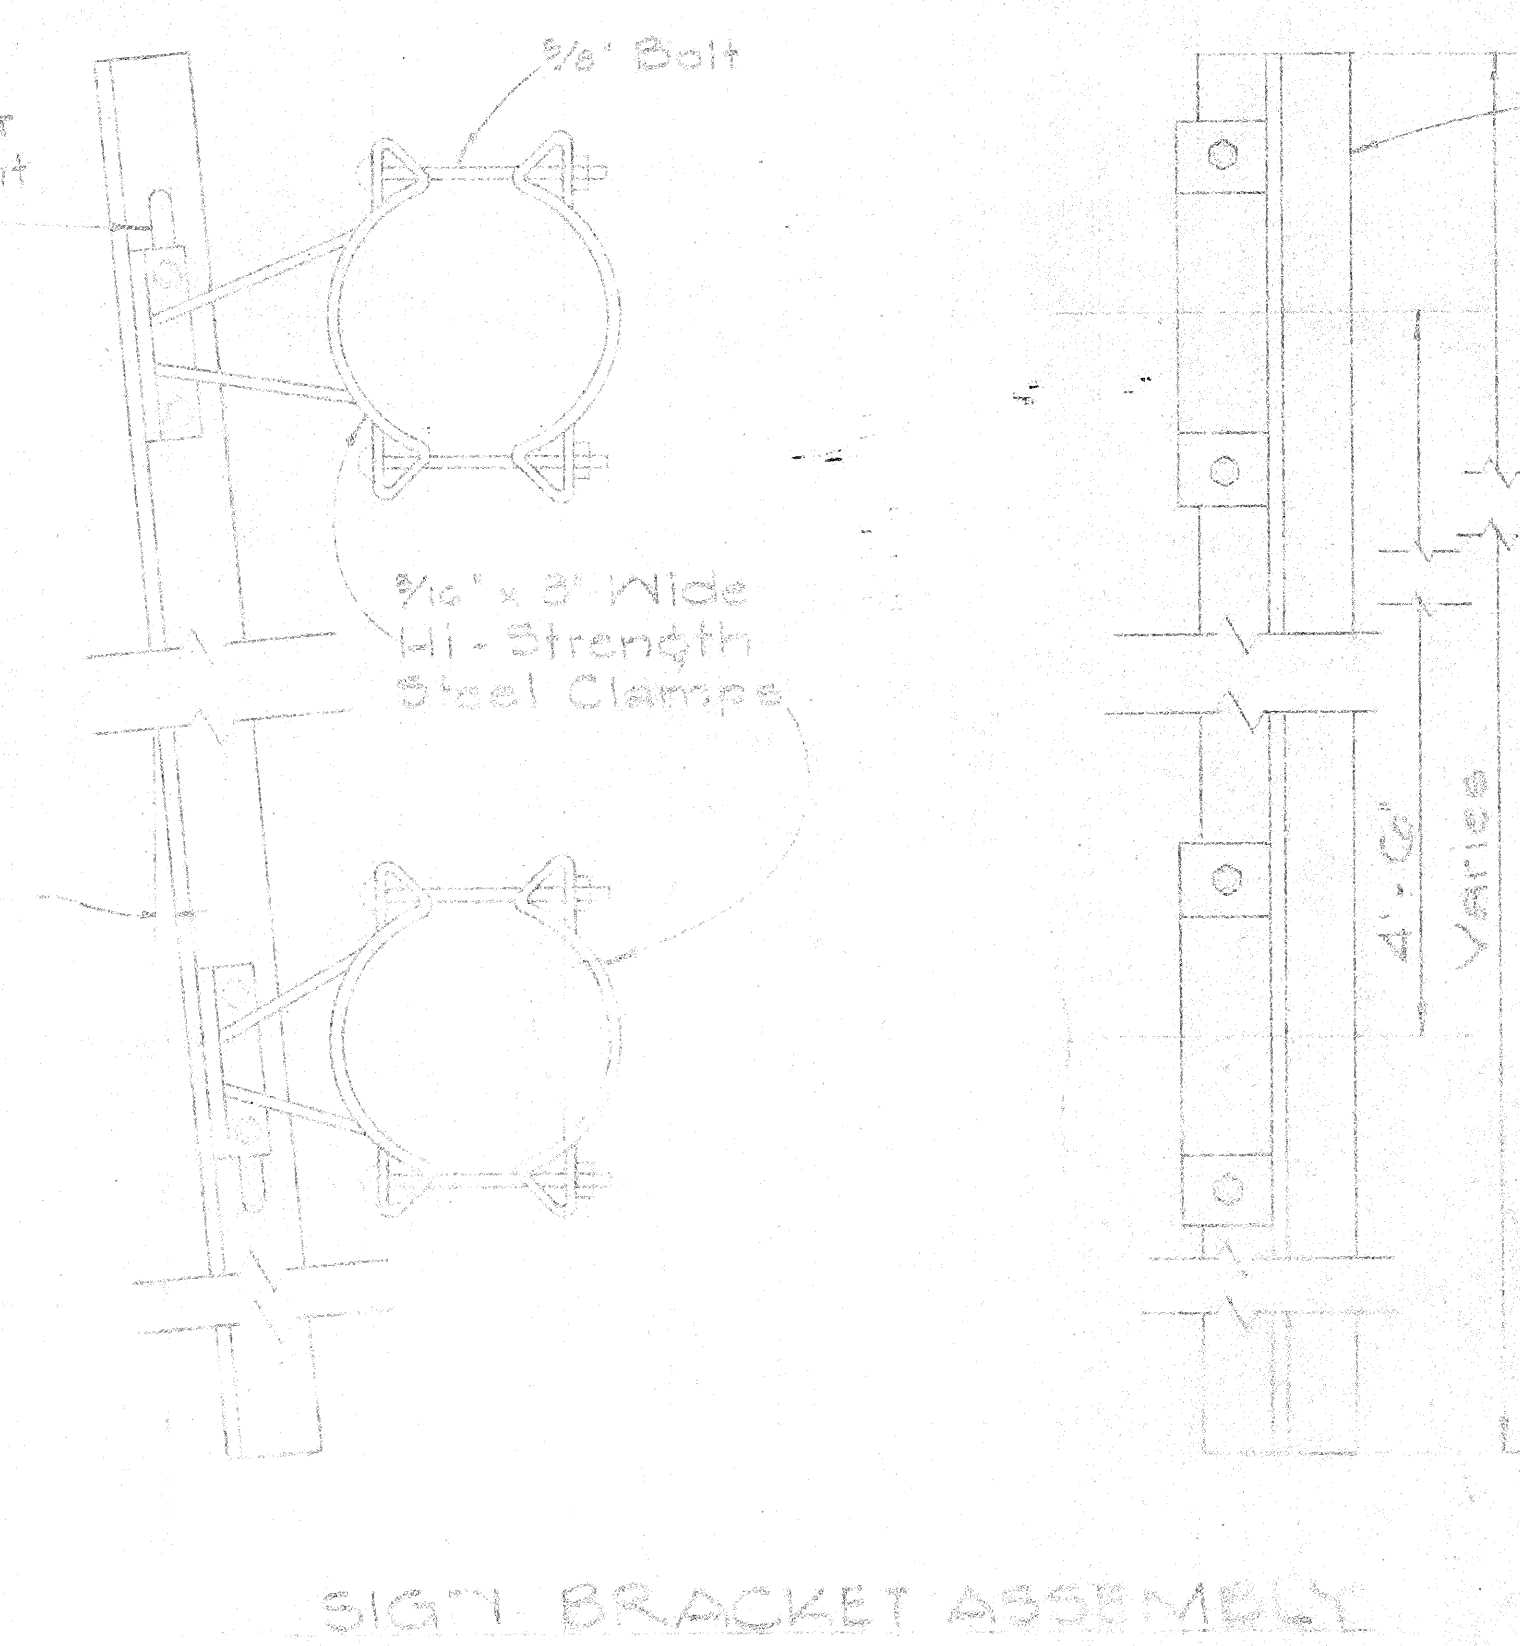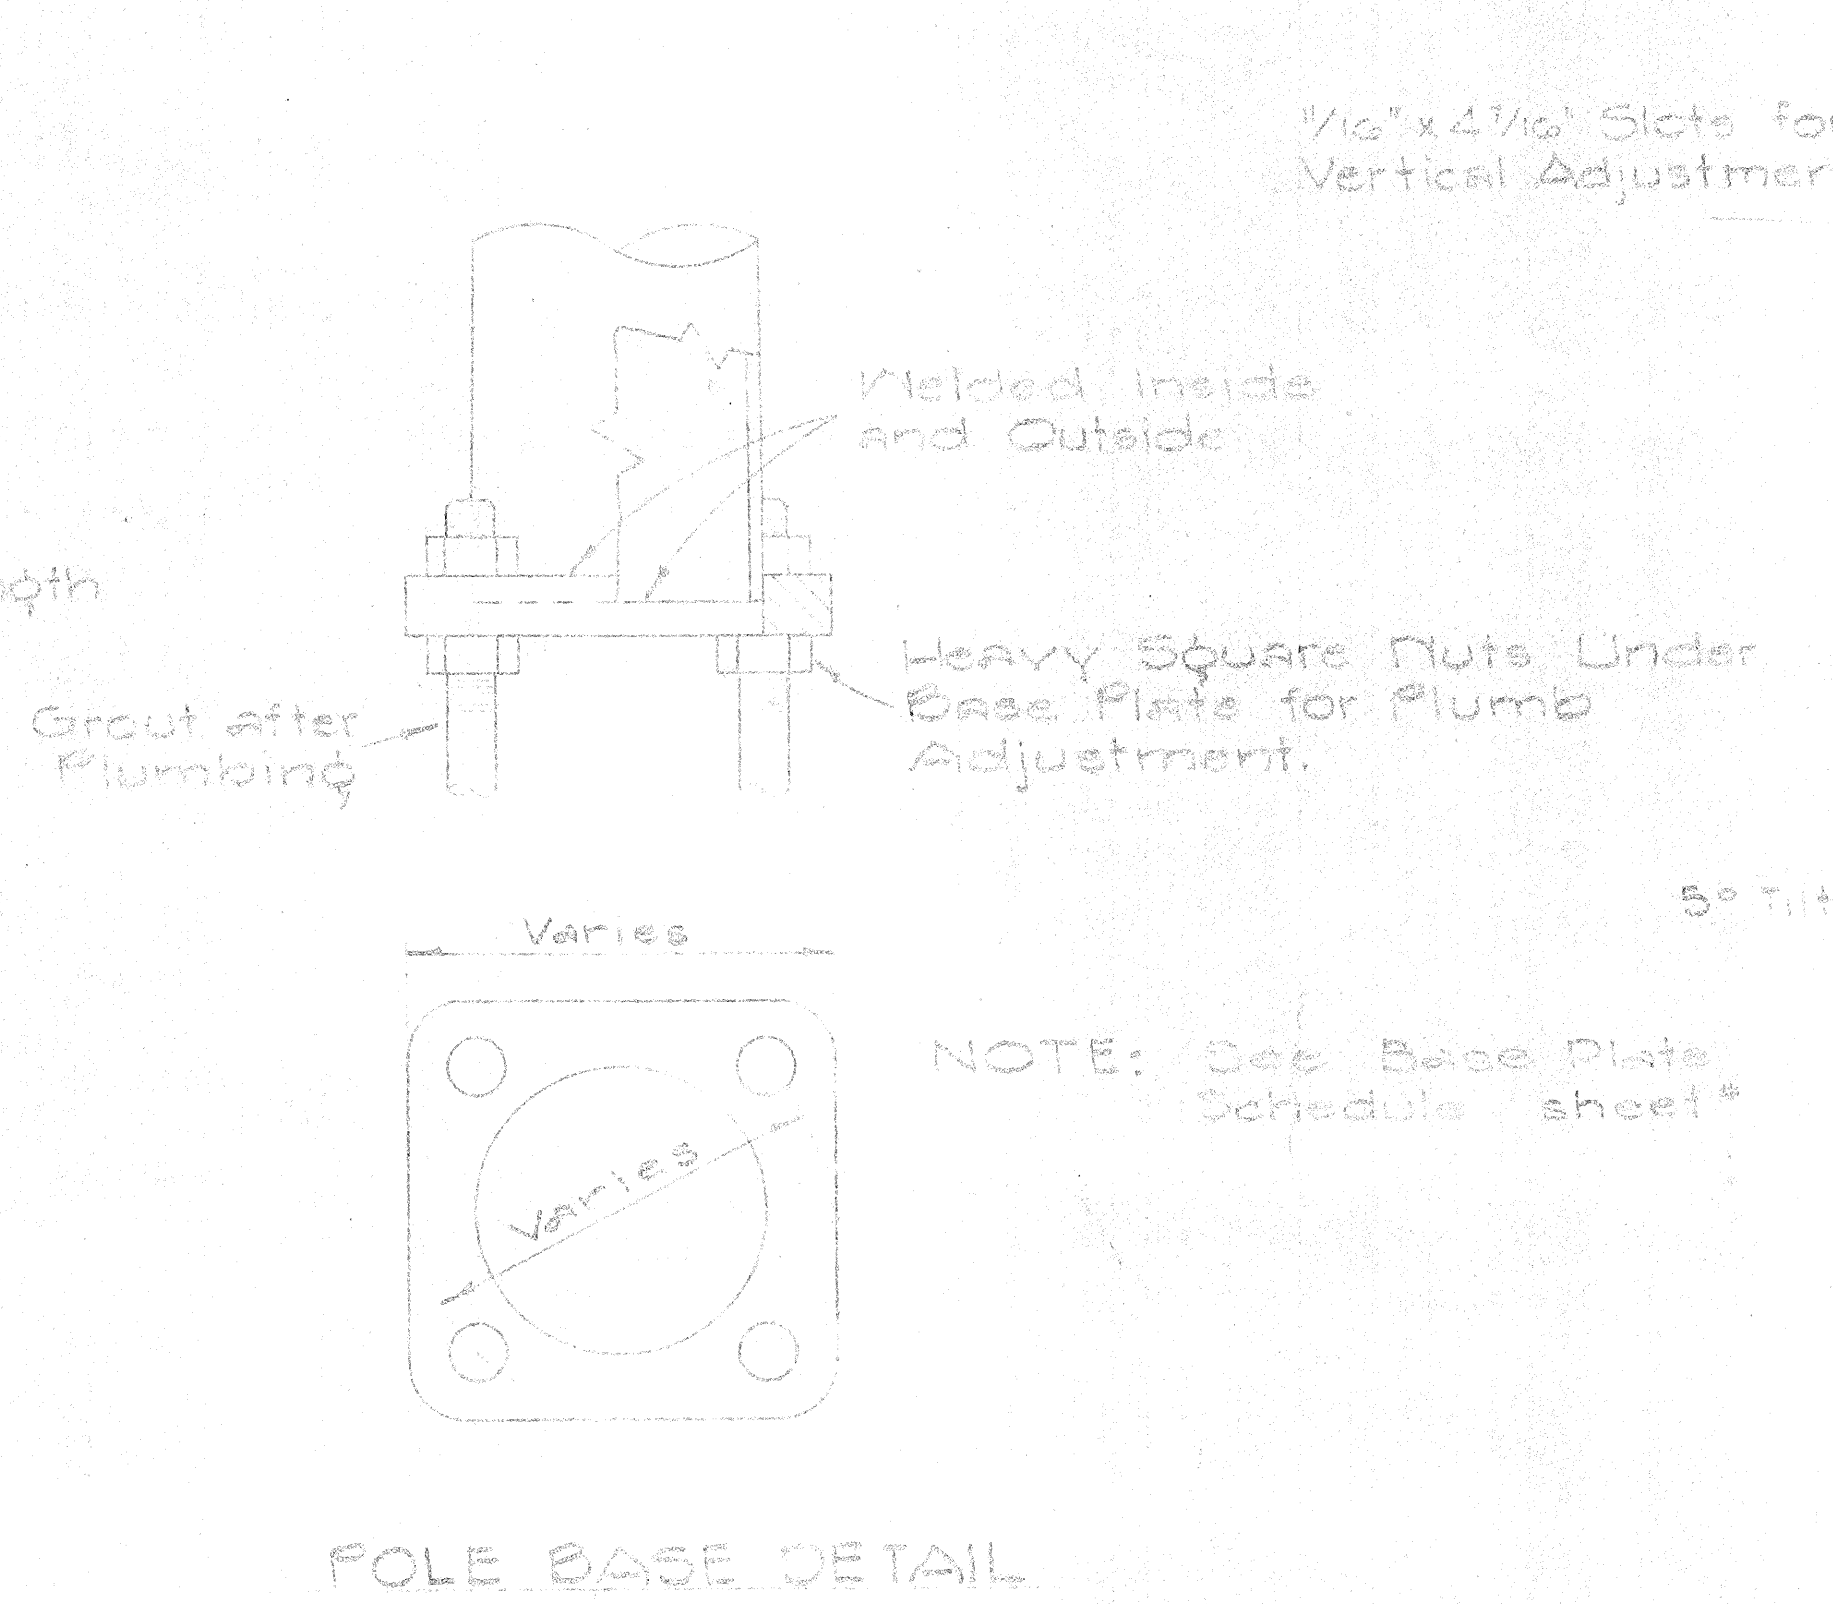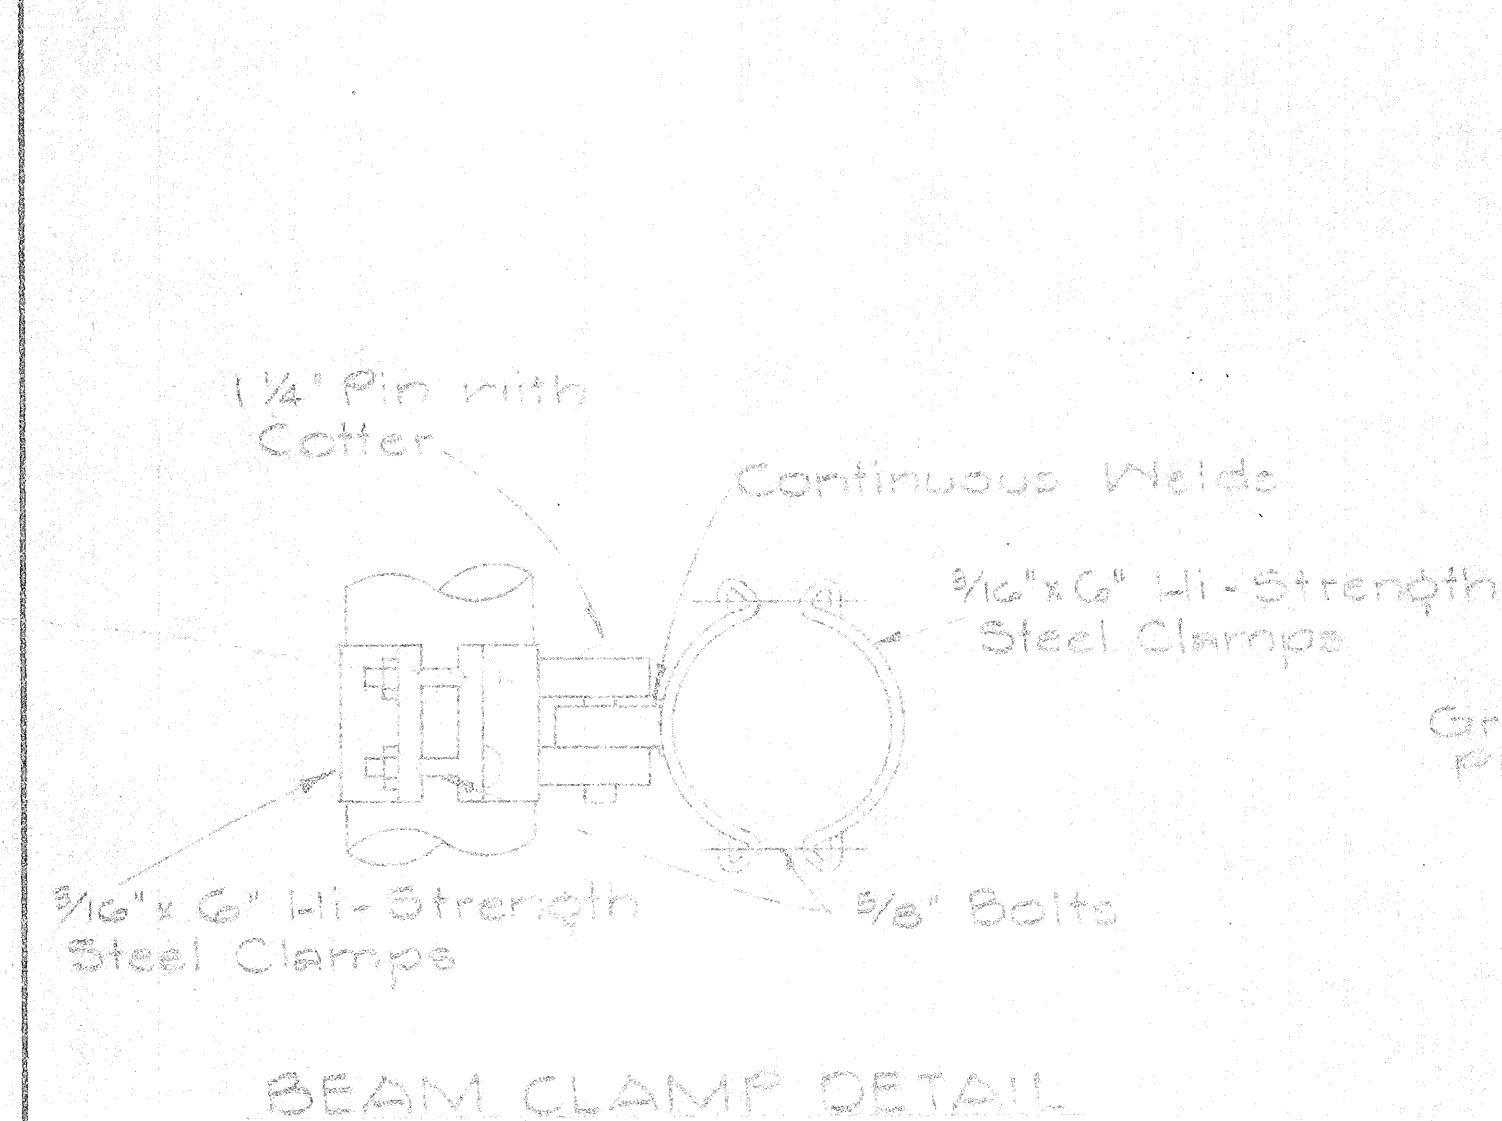
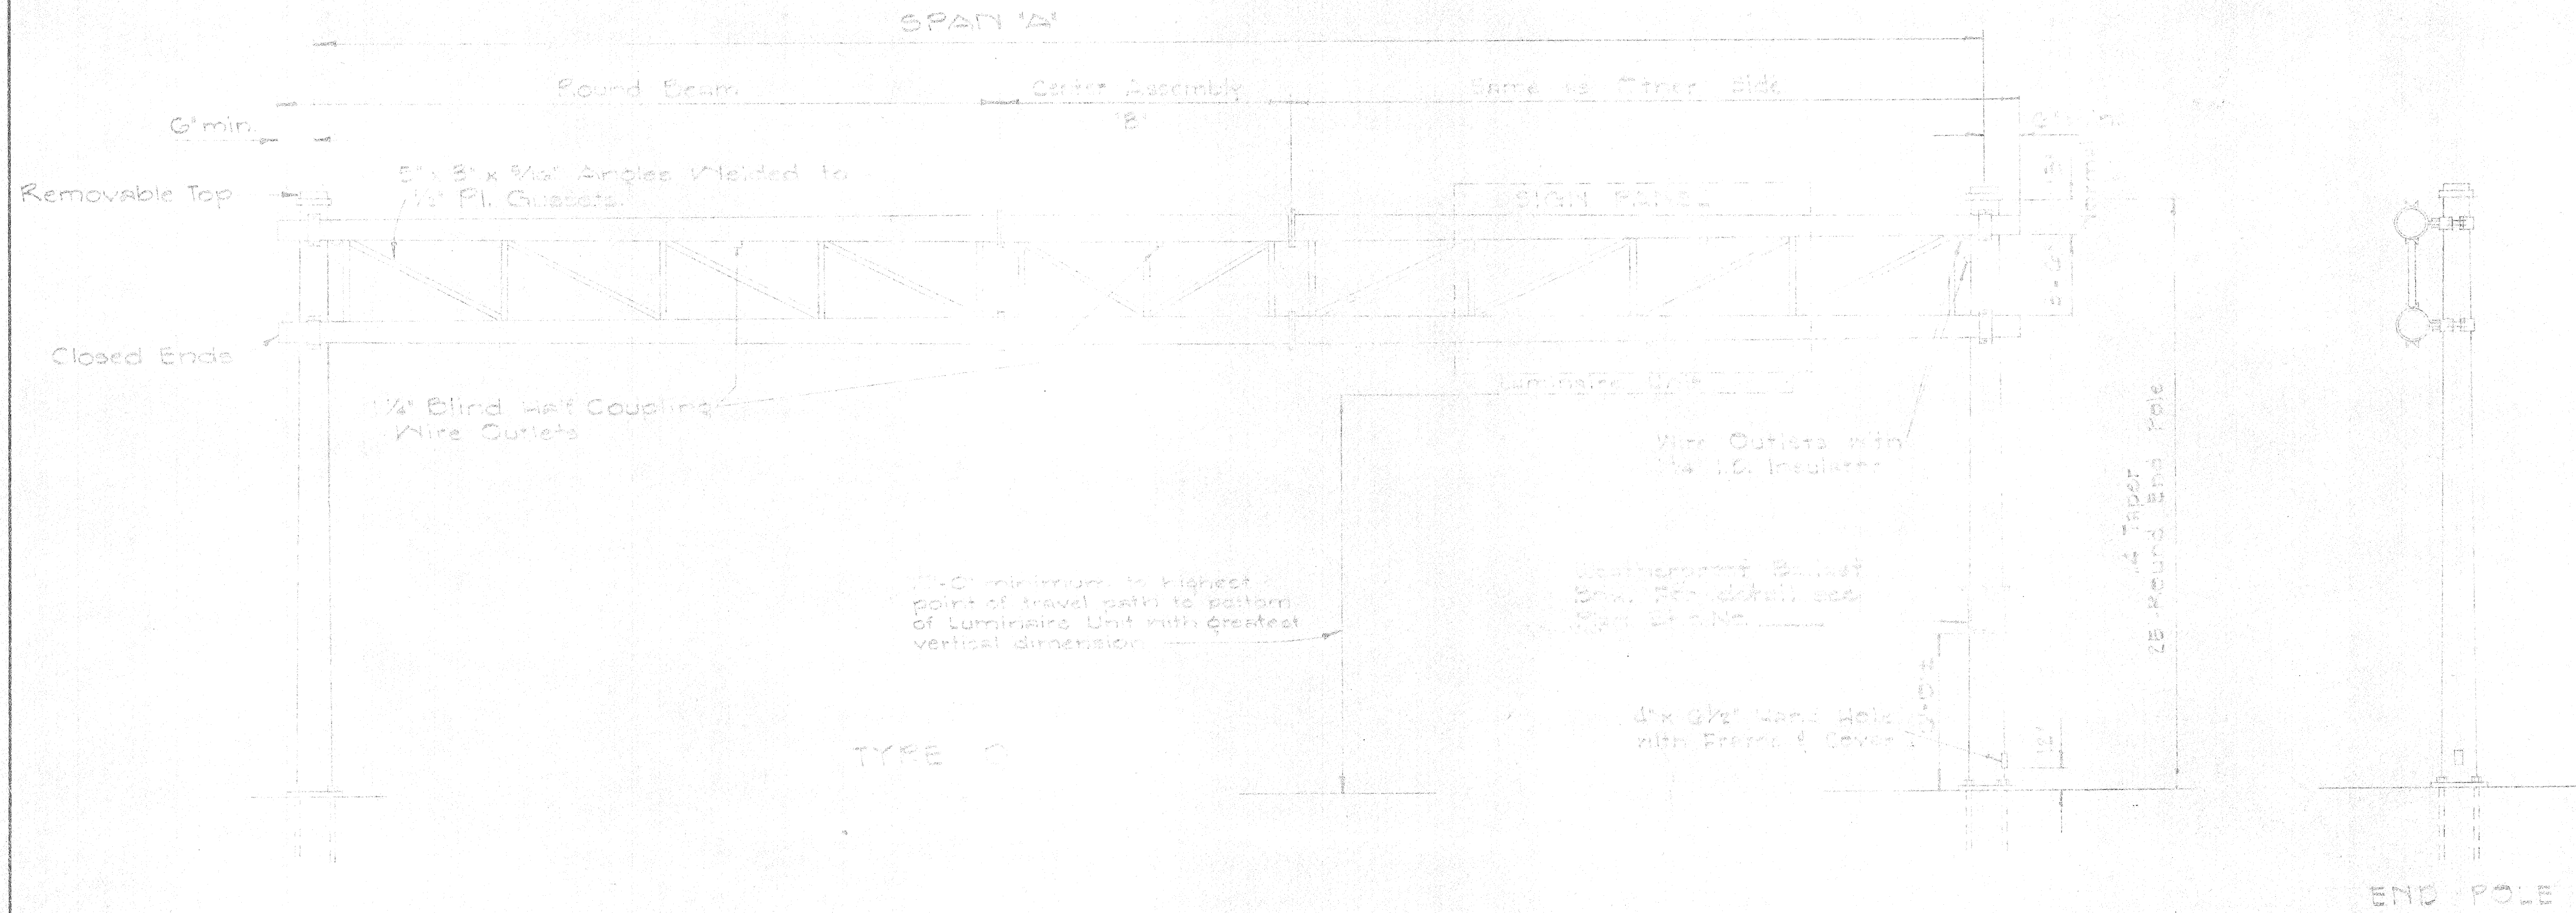


STATE OF HAWAII
DEPARTMENT OF TRANSPORTATION
HIGHWAYS DIVISION


TYPE 'D'
OVERHEAD SIGN SUPPORT
TWO-TUBE TRUSS TYPE
STEEL

FED. ROAD DIST. NO.	STATE	FED. AID PROJ. NO.	FISCAL YEAR	SHEET NO.	TOTAL SHEETS
HAWAII	HAW.	I-17-1 (47) 9	1968	202	238


	BASE CONNECTION DATA TABLE										FUSE PLATE DATA TABLE											FOUNDATION DATA				
Post Size	Bolt Size & Torque	A	B	C	D	E	t ₁	t ₂	W	R	F	G	H	J	K	L	N	d ₁	t ₃	Bolt Dia.	Wt. of each Fuse Pl.	Stub Length	Stub Projection	Footing Diameter	Bars V Size	
6 B 8.5	5/8" ϕ x 2 3/4" Torque = 450" #	5"	2"	1 1/4"	2 3/4"	1 1/8"	3/4"	1/2"	1/4"	1 1/32"	3 5/8"	2"	1 1/8"	4"	2 1/4"	7/8"	1/2"	9/16"	1/4"	1/2" ϕ	1.09 #	2'-0"	3"	2'-0"	#5	
6 B 12											3 3/4"	2"	1 1/8"	4"	2 1/4"	7/8"	5/8"	1 1/16"	3/8"	5/8" ϕ	1.60 #	2'-0"	3"	2'-0"	#5	
6 B 15.5											4 1/2"	2 1/2"	1 1/4"	6"	3 1/2"	1 1/4"	3/4"	1 3/16"	1/2"	3/4" ϕ	3.75 #	2'-6"	3"	2'-0"	#6	
8 WF 17											4 1/2"	2 1/2"	1 1/4"	5 1/4"	2 3/4"	1 1/4"	3/4"	1 3/16"	1/2"	3/4" ϕ	3.27 #	2'-6"	3"	2'-0"	#7	
8 WF 20	3/4" ϕ x 3 1/2" Torque = 750" #	6"	2 1/4"	1 3/8"	3 1/2"	1 1/4"	1"	3/4"	5/16"	1 3/32"	4 7/8"	2 1/2"	1 1/2"	5 1/4"	2 3/4"	1 1/4"	7/8"	1 5/16"	9/16"	7/8" ϕ	3.93 #	3'-0"	2 1/2"	2'-0"	#8	
10 WF 21											5 3/8"	3"	1 1/2"	5 3/4"	2 3/4"	1 1/2"	7/8"	1 5/16"	9/16"	7/8" ϕ	4.75 #	3'-0"	2 1/2"	2'-0"	#9	
10 WF 25											5 3/8"	3"	1 1/2"	5 3/4"	2 3/4"	1 1/2"	7/8"	1 5/16"	9/16"	7/8" ϕ	4.79 #	3'-0"	2 1/2"	2'-0"	#10	
12 WF 27											5 3/8"	3"	1 1/2"	6 1/2"	3 1/2"	1 1/2"	7/8"	1 5/16"	9/16"	7/8" ϕ	5.42 #	3'-0"	2 1/2"	2'-0"	#11	
3 I 5.7	1/2" ϕ x 2 1/2" Torque = 200" #	SEE DETAIL "A"									3 1/8"	1 1/2"	1 1/8"	2 5/8"	1 1/2"	9/16"	1/2"	9/16"	1/4"	1/2" ϕ	0.64 #	1'-6"	3 1/2"	1'-6"	#5	
4 I 7.7		3 1/8"	1 1/2"	1 1/8"	2 5/8"	1 1/2"	9/16"	1/2"	9/16"	1/4"	1/2" ϕ	0.64 #	1'-6"	3 1/2"	1'-6"	#5										

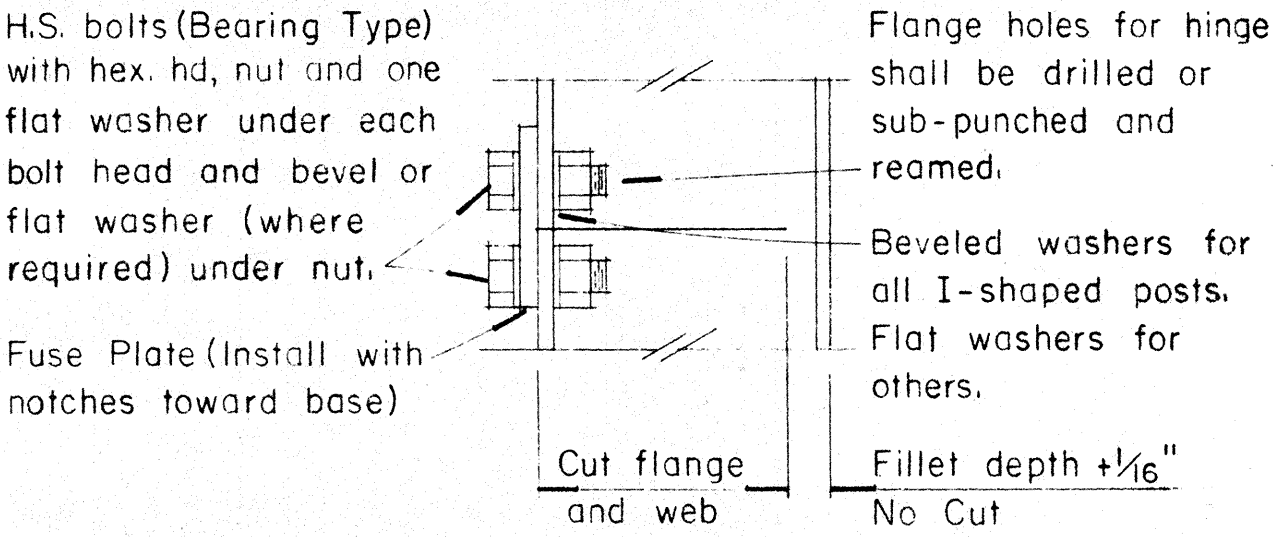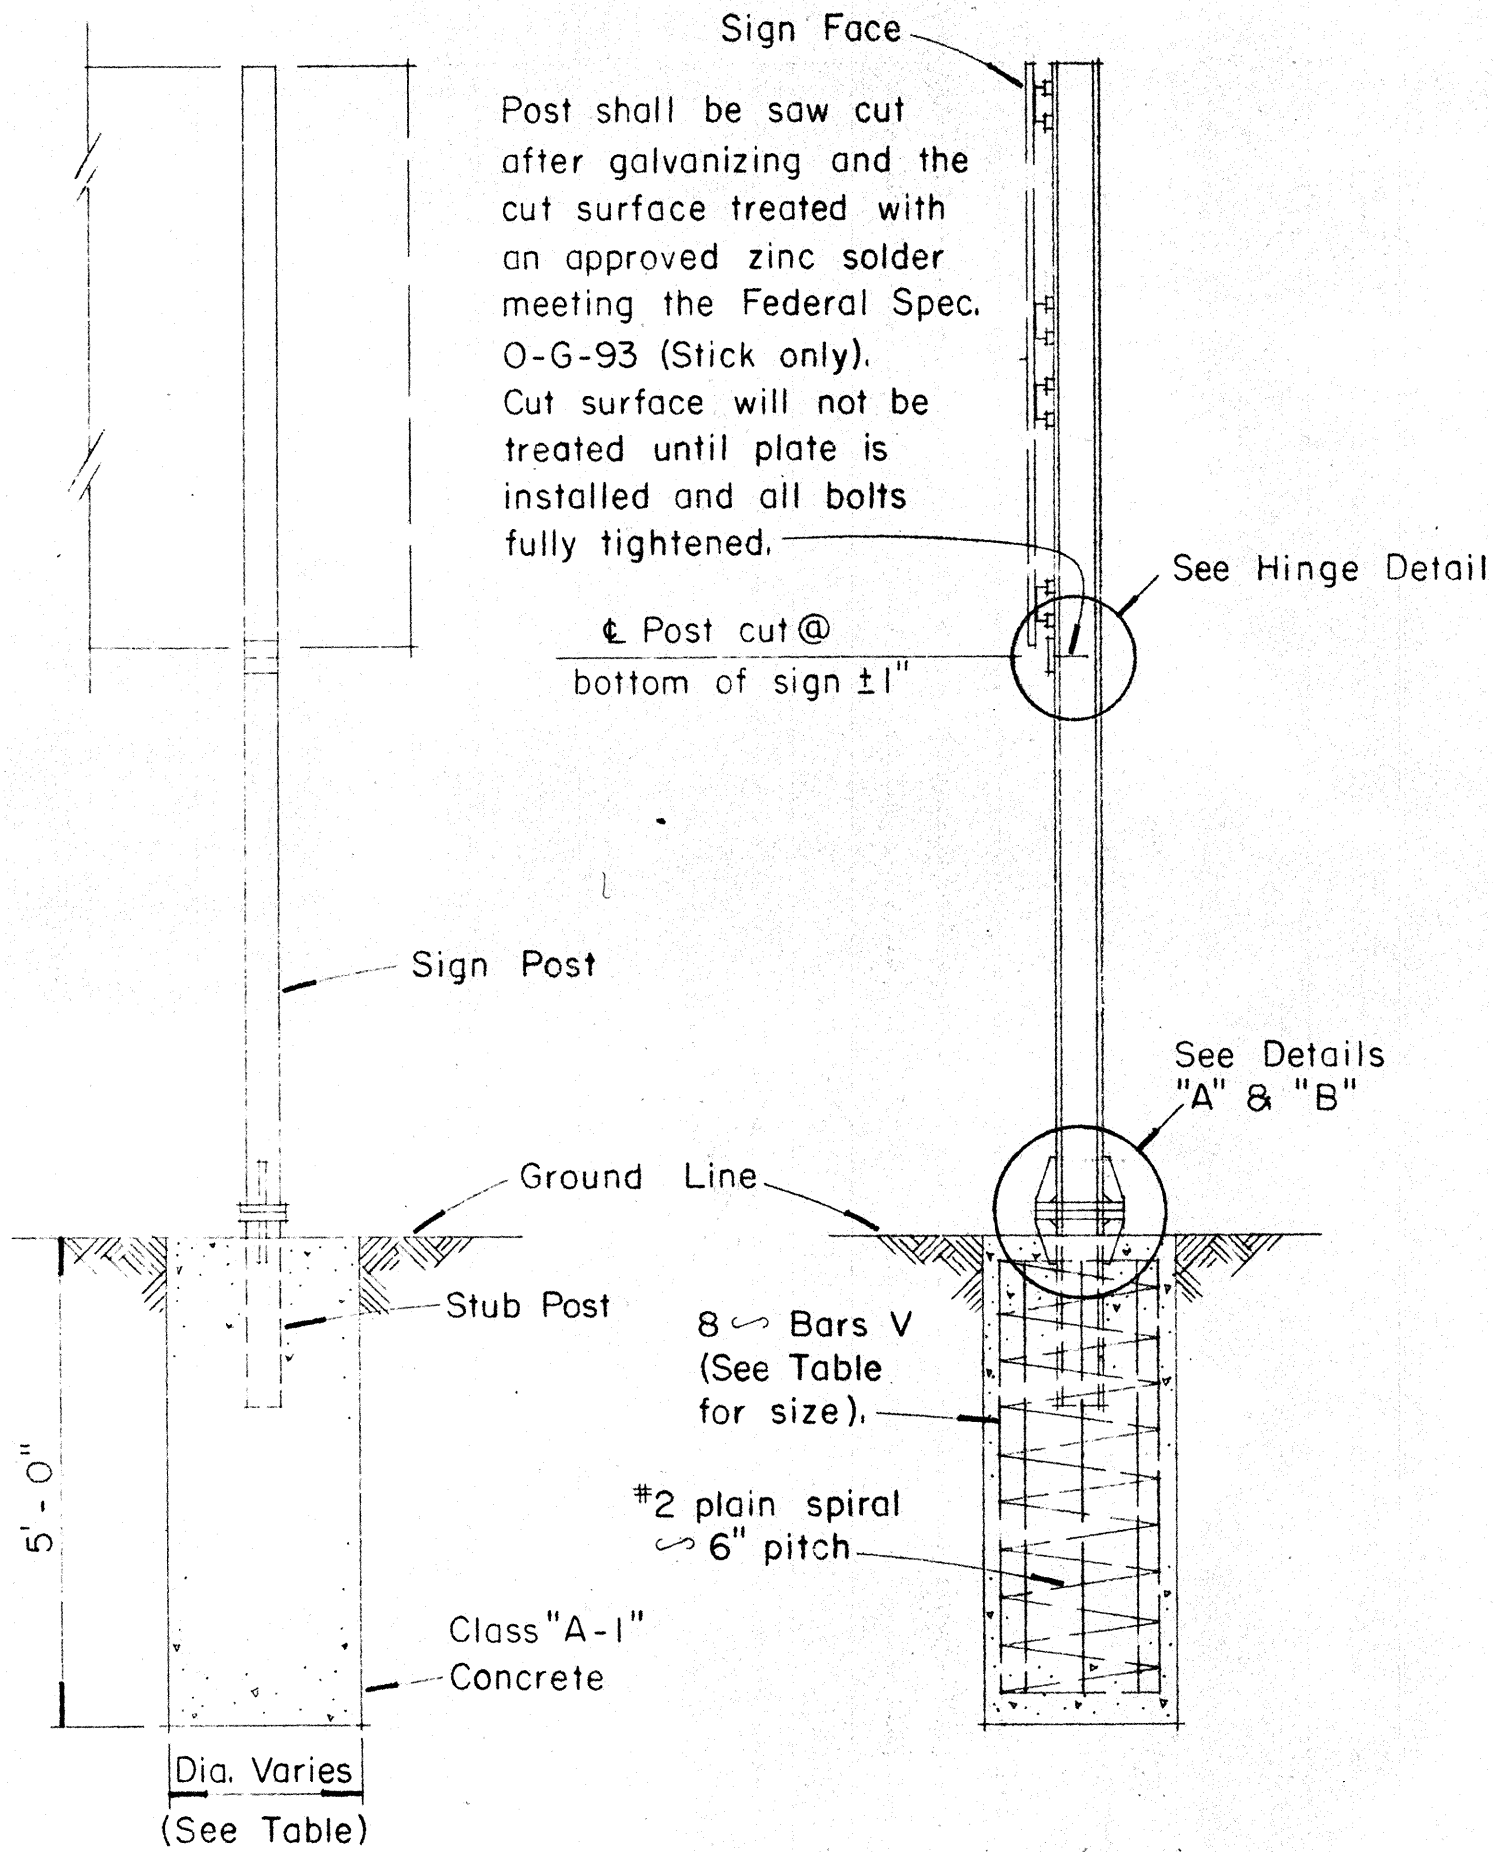


HINGE DETAIL

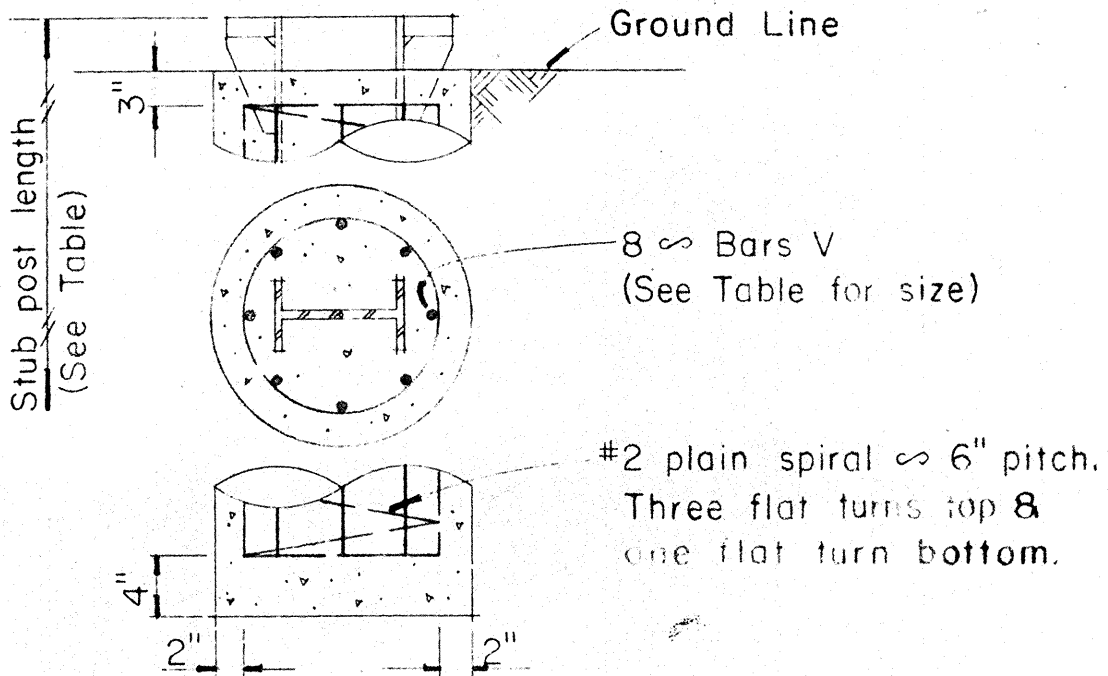


FOUNDATION DETAIL

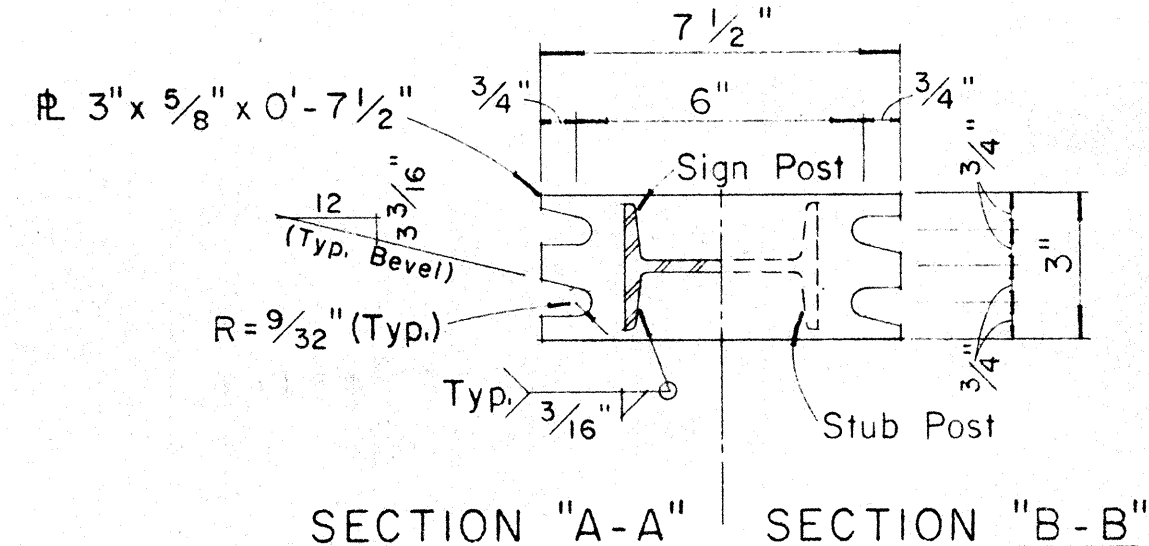


NOTE:
Sections shown are for installations on right shoulder and in gore. Reverse plate slot bevels for installations on left shoulder.

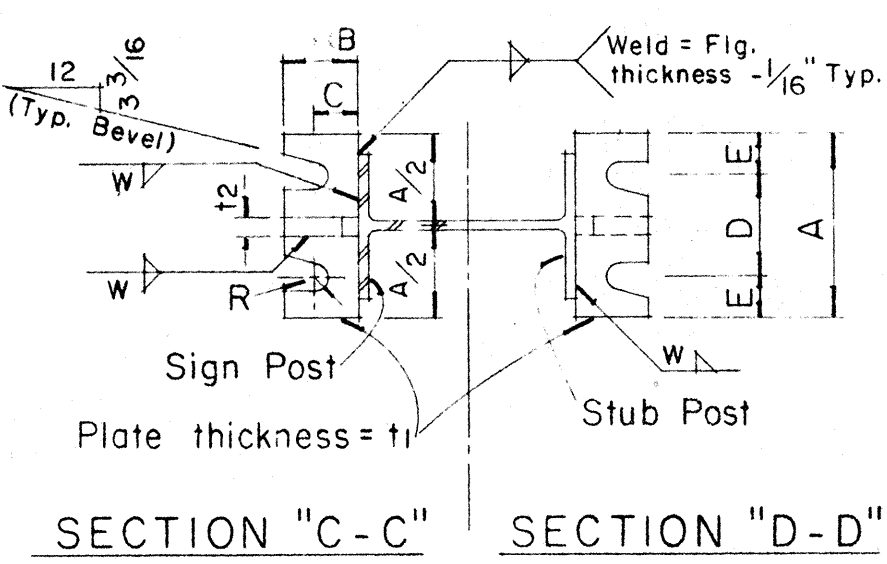


SECTION "C-C" SECTION "D-D"

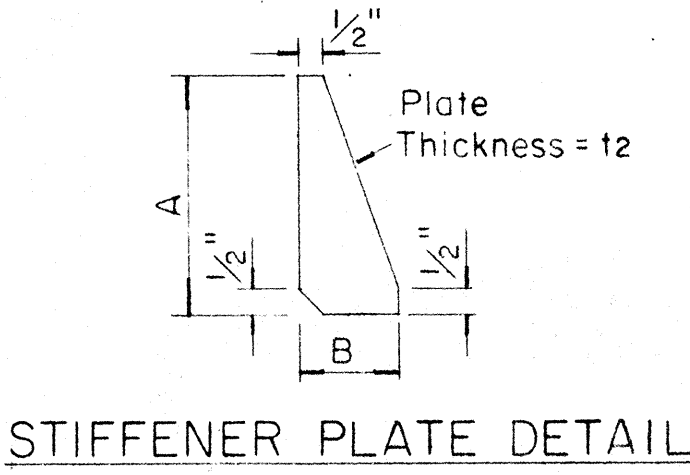

STIFFENER PLATE DETAIL

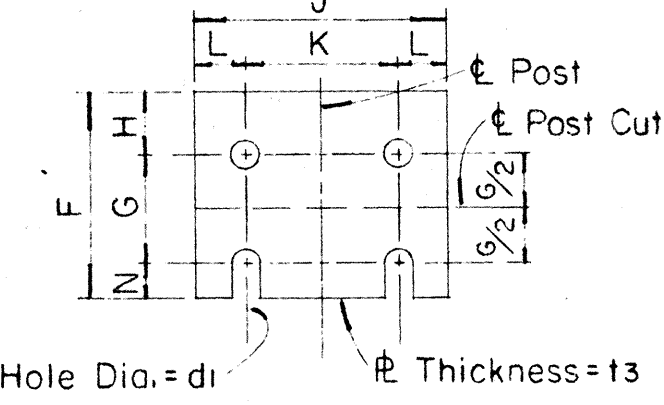

FUSE PLATE DETAIL

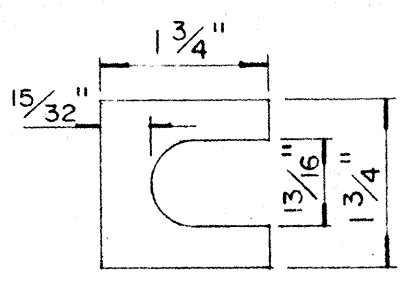


SHIM DETAIL

GENERAL NOTES


- Design conforms with AASHTO Specifications for the design and Construction of Structural Supports for Highway Signs.
- Materials and Fabrication shall conform to the requirements of the Standard Specifications and Special Provisions.
- All holes shall be drilled. All plate cuts shall preferably be saw cuts, however; flame cutting will be permitted provided all edges are ground. Metal projecting beyond the plane of the plate face will not be tolerated.
- Tighten the high strength bolts in the base connection only to the torque shown, do not overtighten. All bolts other than high strength bolts shall conform to ASTM-A307, Class A.
- All structural steel, bolts, nuts and washers shall be galvanized as per the Standard Specifications and Special Provisions. Structural steel to be galvanized after fabrication except as noted.
- Structural steel shall conform with with the requirements of ASTM Specification A441.
- Galvanizing of all posts shall be projection above concrete plus 6" minimum.
- All friction fuse bolts shall be tightened in the shop following a method approved by the Engineer. Tightening shall be to such a degree as to obtain the following minimum residual tension in each bolt:

Bolt Size	Min. Tension	Bolt Size	Min. Tension
1/2" ϕ	12050 Lbs.	3/4" ϕ	28400 Lbs.
5/8" ϕ	19200 Lbs.	7/8" ϕ	36050 Lbs.

Furnish 2 - .012" ± thick and 2 - .032" ± thick shims per post. Shims shall be fabricated from brass shim stock or strip conforming to A.S.T.M. - B 36.

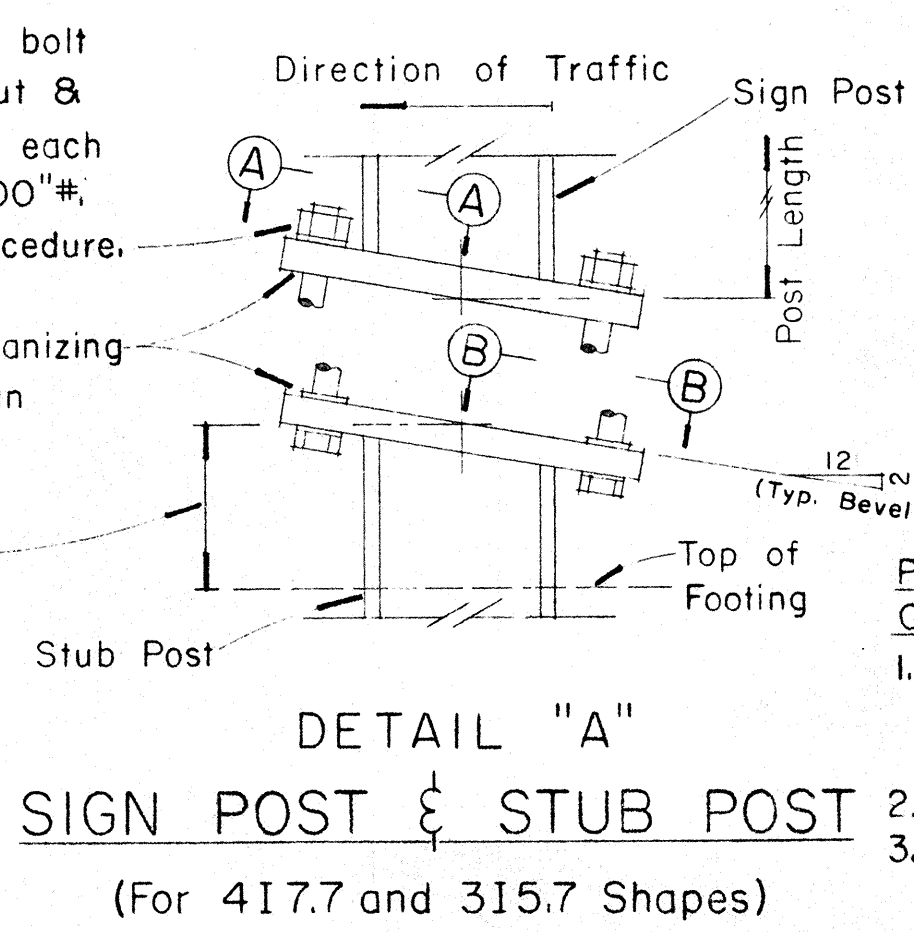

DETAIL "A"
SIGN POST & STUB POST
(For 4 I 7.7 and 3 I 5.7 Shapes)

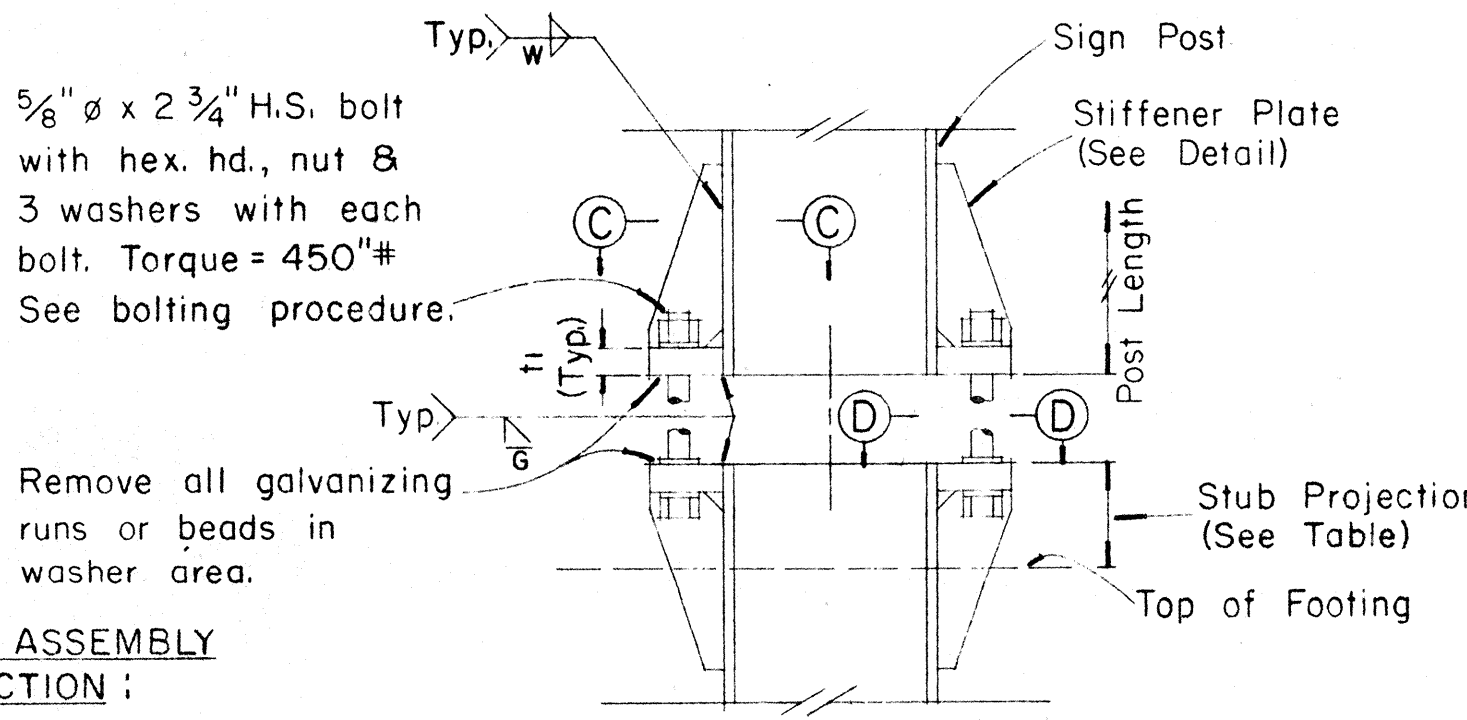

DETAIL "B"
SIGN POST & STUB POST
(For W and B Shapes)

- PROCEDURE FOR ASSEMBLY OF BASE CONNECTION:**
- Assemble post to stub with bolts and with one flat washer on each bolt between plates.
 - Shim as required to plumb post.
 - Tighten all bolts the max. possible with 12" to 15" wrench to bed washers & shims and to clean bolt threads then loosen each bolt in turn & retighten bolts in systematic order to prescribed torque. (See Table)
 - Burr threads at junction with nut using a center punch to prevent nut loosening.

DESIGNED BY	DATE
CHECKED BY	
APPROVED BY	
NOTED BY	
QUANTITIES BY	
NO.	

STATE OF HAWAII
DEPARTMENT OF TRANSPORTATION
HIGHWAYS DIVISION

STANDARD DETAILS

BREAK-AWAY SIGN SUPPORTS


FOR

GROUND MOUNTED GUIDE SIGNS


Not to Scale

SHEET No. 3 OF 28 SHEETS


FED. ROAD DIST. NO.	STATE	FED. AID PROJ. NO.	FISCAL YEAR	SHEET NO.	TOTAL SHEETS
HAWAII	HAW.	1-11-1(47)9	1968	203	228

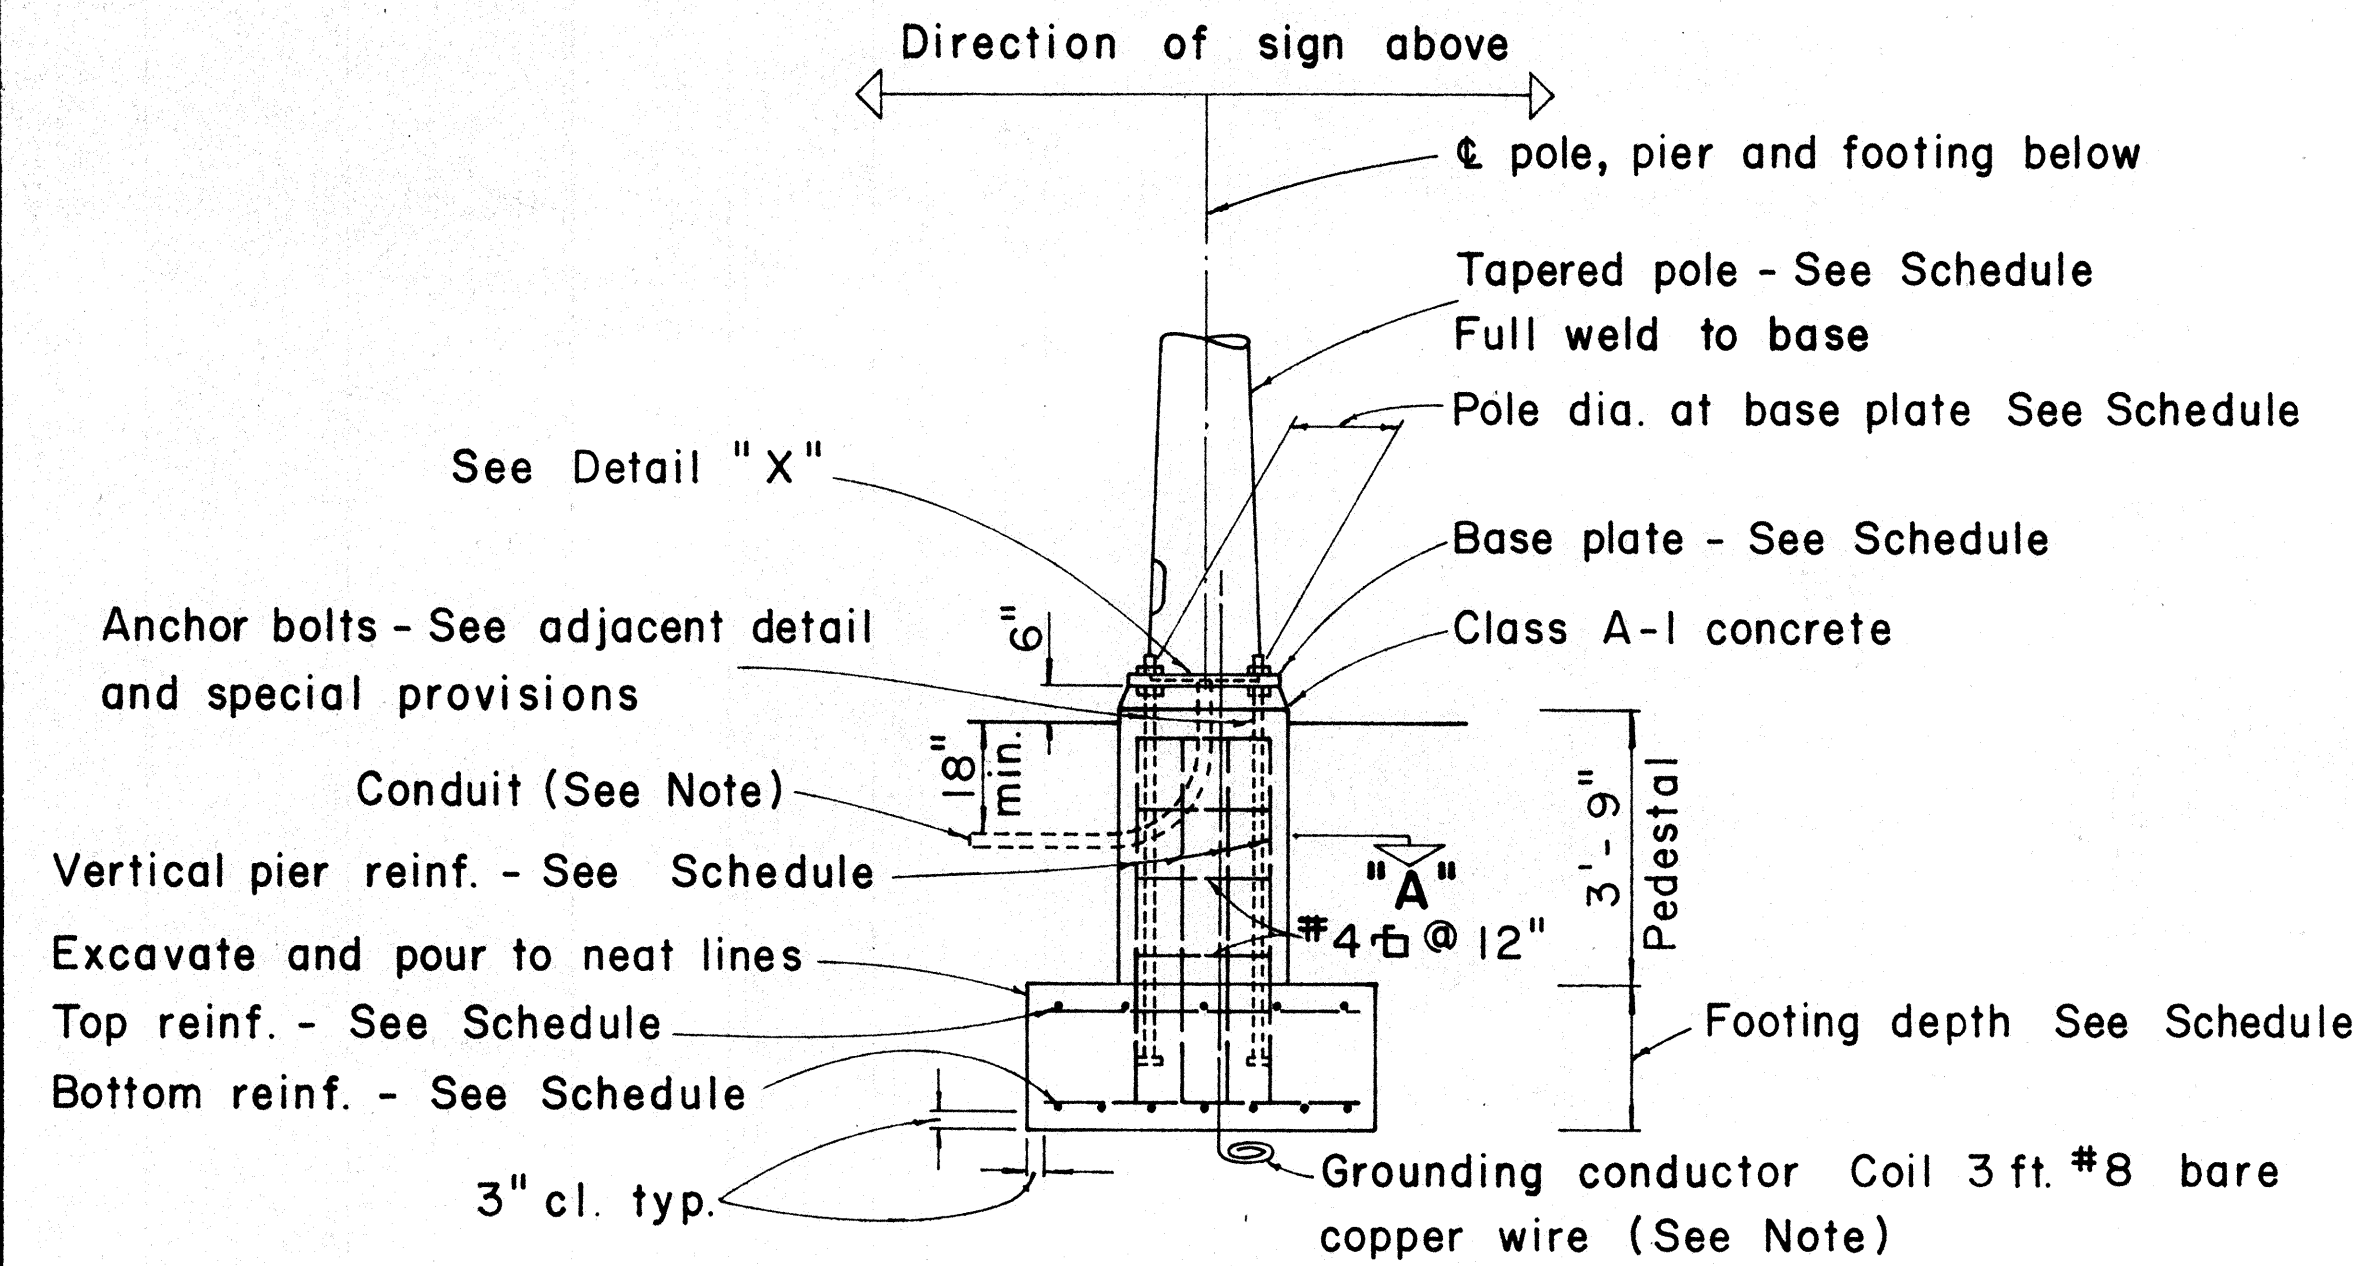


TYPICAL POLE FOUNDATION DETAIL

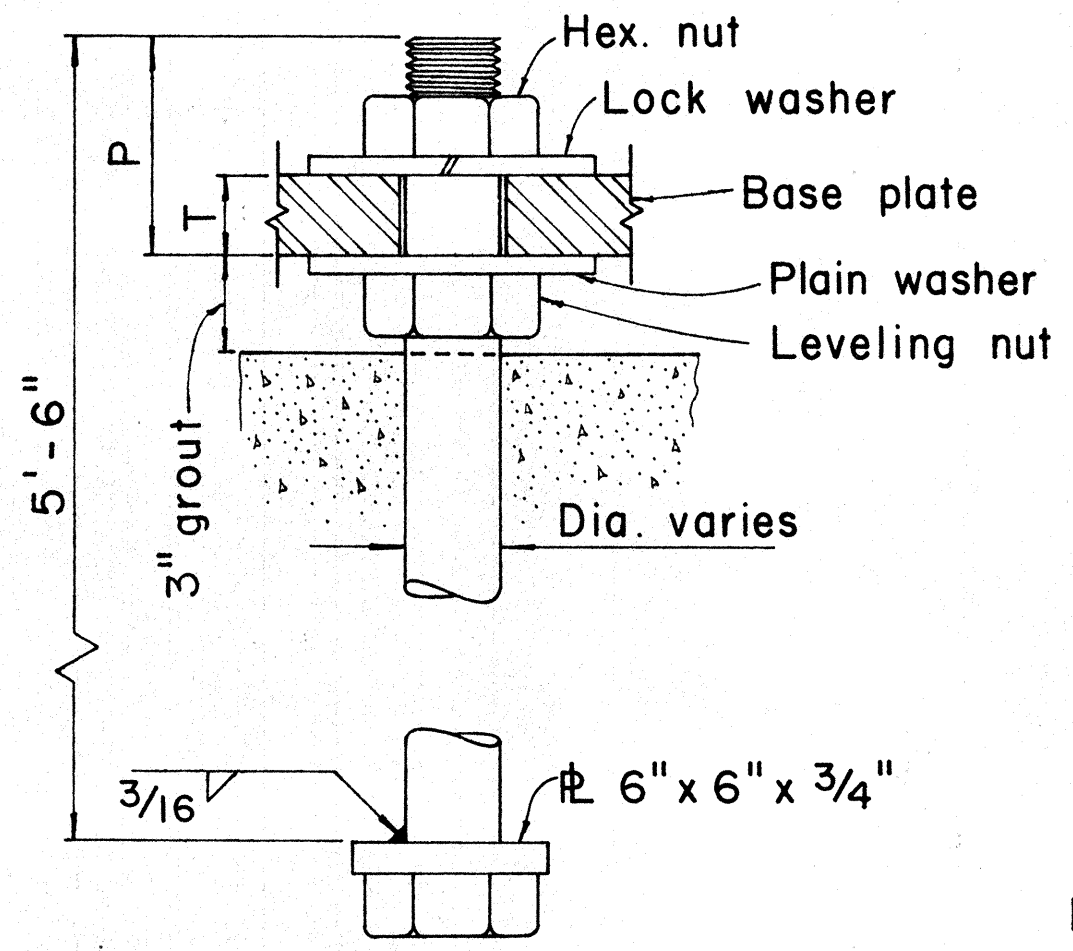

TYPICAL ANCHOR BOLT 4 REQ'D

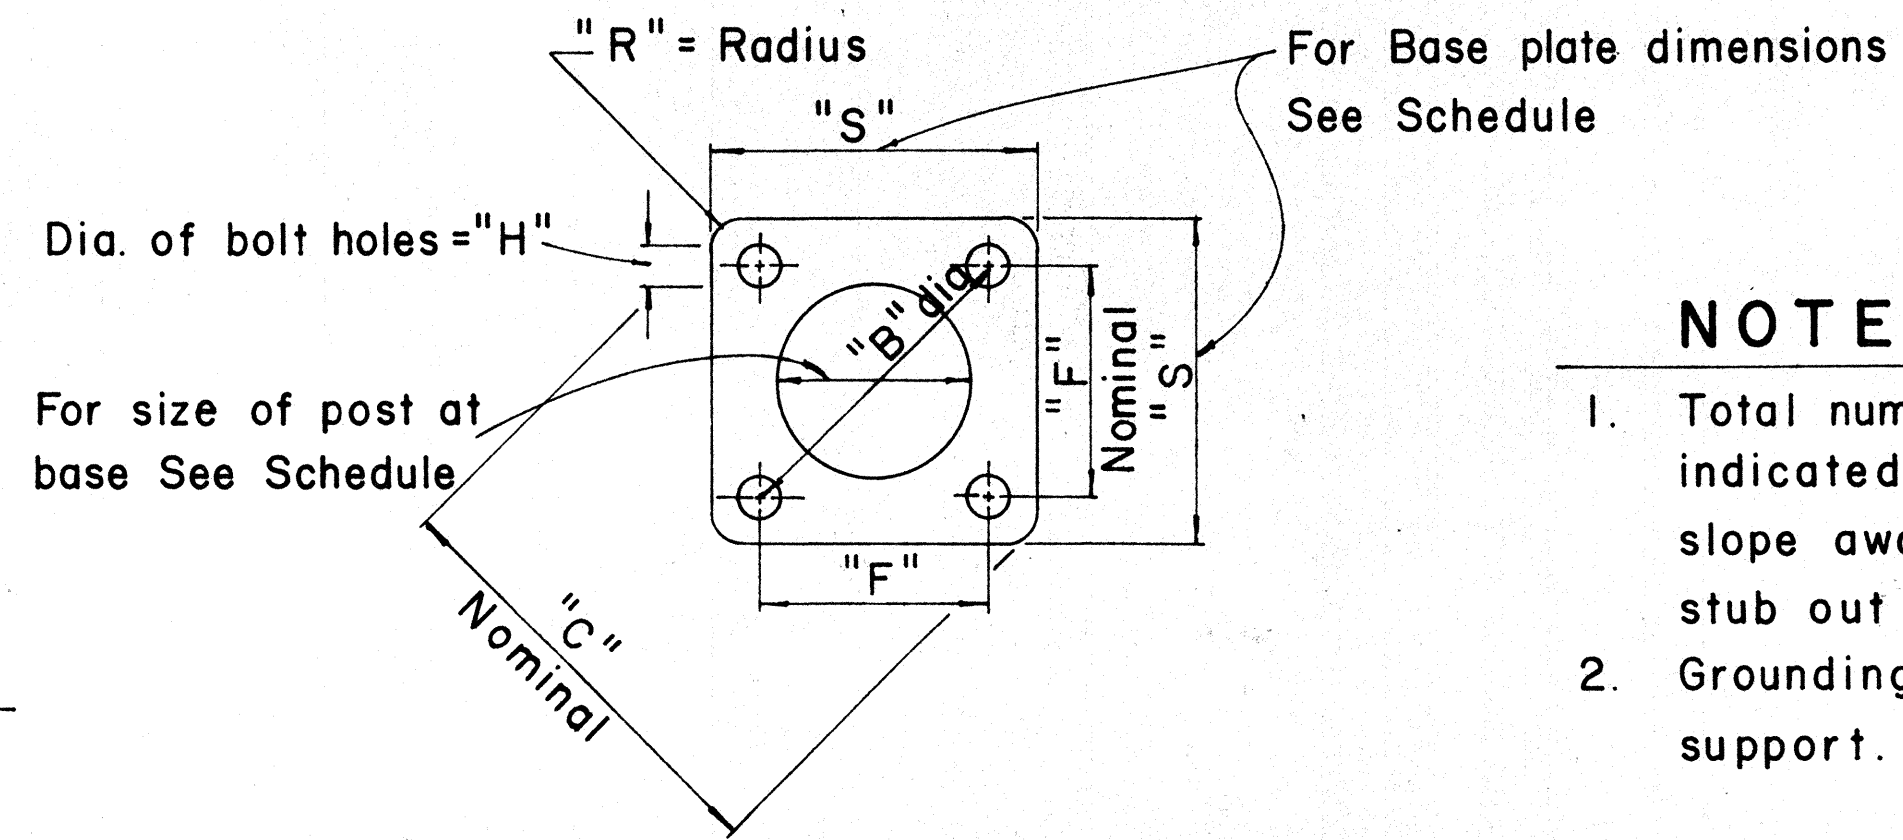


TYPICAL BASE PLATE

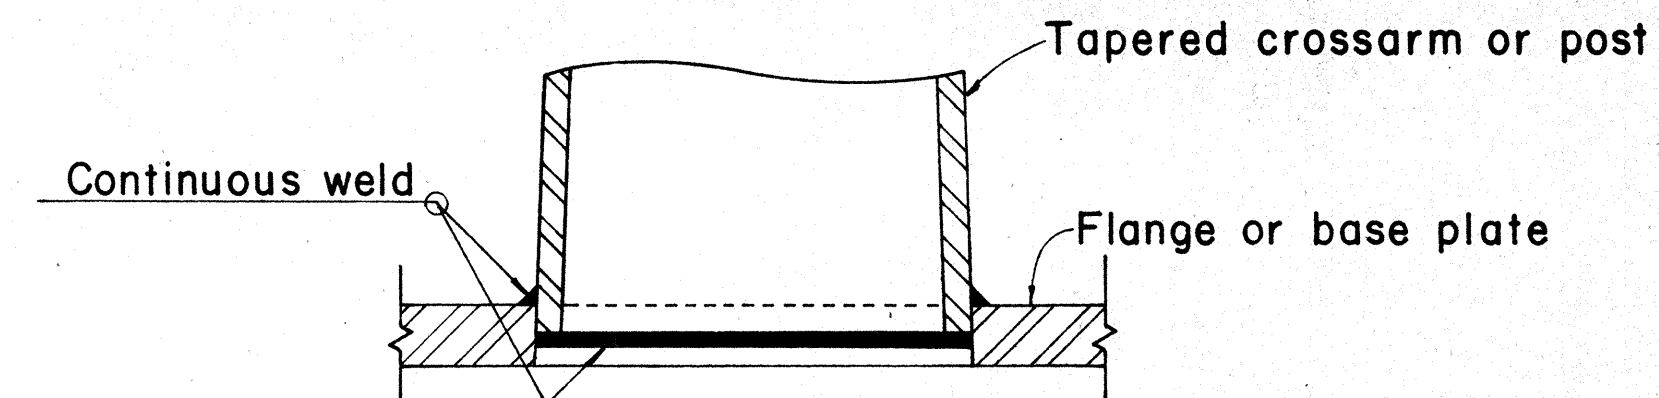

DETAIL "X"

- NOTE:
- Total number of conduits into pole foundation as indicated on Lighting plans. Conduits shall slope away from pole foundation. Conduit shall stub out 5'-0" min. for direct burial entry.
 - Grounding conductor shall be bonded to sign support.

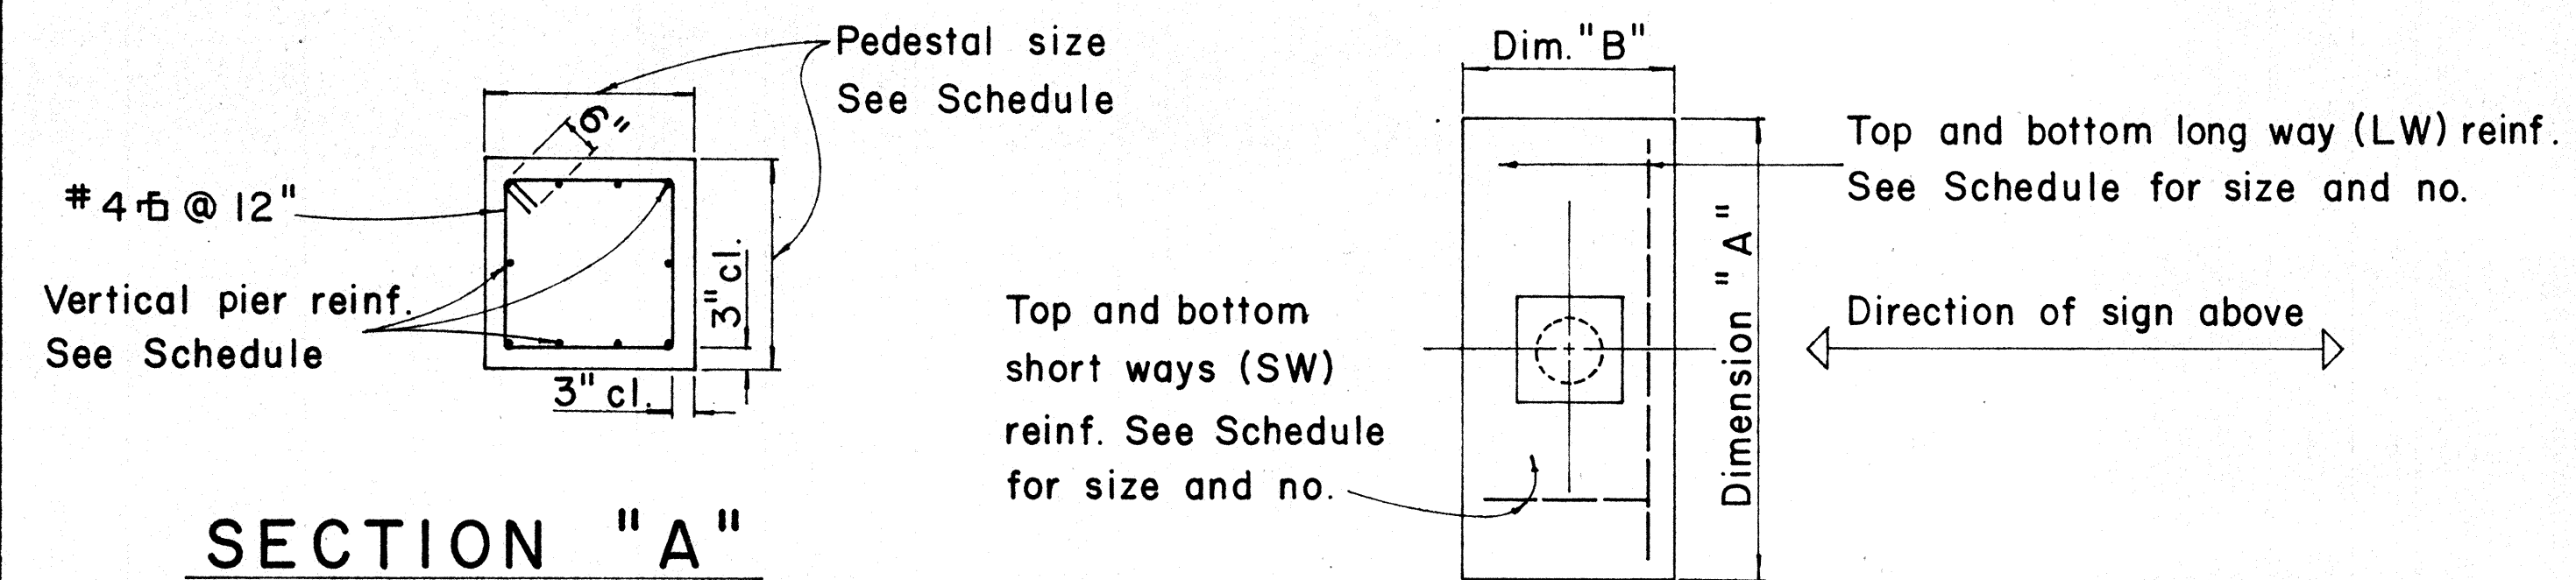

SECTION "A"

TYPICAL FOOTING DETAIL

FOUNDATION SCHEDULE									
Type	Dimension		Depth	Bot Reinf.		Top Reinf.		Pedestal	
	A	B		L. W.	S. W.	L. W.	S. W.	Size	Vert. Reinf.
I	7'-0"	3'-0"	2'-0"	3-#4	8-#4	#4 @ 12 each way		1'-11"	10-#5
II	9'-0"	4'-6"	2'-0"	6-#6	10-#4	Do.		2'-6"	10-#7
III	10'-0"	5'-0"	2'-0"	5-#8	11-#4	Do.		2'-6"	10-#8
IV	12'-0"	6'-0"	2'-0"	7-#9	13-#4	Do.		2'-9"	10-#10
V	14'-0"	7'-0"	2'-0"	8-#11	19-#4	Do.		2'-9"	10-#11

ORIGINAL	DATE
PLAN	
DESIGNED BY	
NOTED BY	
CHECKED BY	



STATE OF HAWAII
DEPARTMENT OF TRANSPORTATION
HIGHWAYS DIVISION

FOUNDATION DETAILS
FOR
EXPRESSWAY SIGN
SUPPORTS

SHEET No. 4 OF 28 SHEETS


(OVERHEAD SIGNS)
SUPPORT SPACING TABLE

PANEL THICK.	LENGTH OF SIGN A	NO. OF SUPPORTS	OVERHANG B	SUPPORT SPACING C or C ₁
1"	6'-0"	2	12"	48"
1"	6'-6"	2	15"	48"
1"	7'-0"	2	15"	54"
1"	7'-6"	2	18"	54"
1"	8'-0"	2	18"	60"
1"	8'-6"	2	20"	62"
1"	9'-0"	2	22"	64"
1"	9'-6"	2	23"	68"
1"	10'-0"	2	24"	72"
1"	10'-6"	2	24"	78"
1"	11'-0"	2	24"	84"
1"	11'-6"	2	27"	84"
1"	12'-0"	2	30"	84"
1"	12'-6"	2	30"	90"
1"	13'-0"	2	30"	96"
1"	13'-6"	2	30"	102"
1"	14'-0"	2	30"	108"
1"	14'-6"	2	36"	102"
1"	15'-0"	2	36"	108"
1"	15'-6"	3	24"	69"
1"	16'-0"	3	24"	72"
1"	16'-6"	3	24"	75"
1"	17'-0"	3	24"	78"
1"	17'-6"	3	24"	81"
1"	18'-0"	3	24"	84"
1"	18'-6"	3	27"	84"
1"	19'-0"	3	27"	87"
1"	19'-6"	3	27"	90"
1"	20'-0"	3	30"	90"
1"	20'-6"	3	30"	93"
1"	21'-0"	3	30"	96"
1"	21'-6"	3	33"	96"
1"	22'-0"	3	36"	96"
1"	22'-6"	3	36"	99"
1"	23'-0"	3	36"	102"
1"	23'-6"	3	36"	105"
1"	24'-0"	3	36"	108"

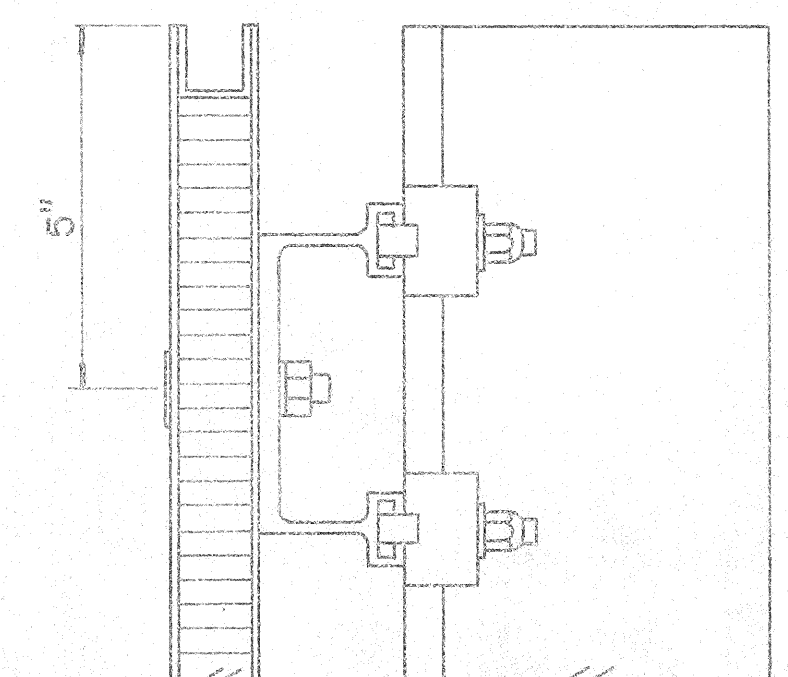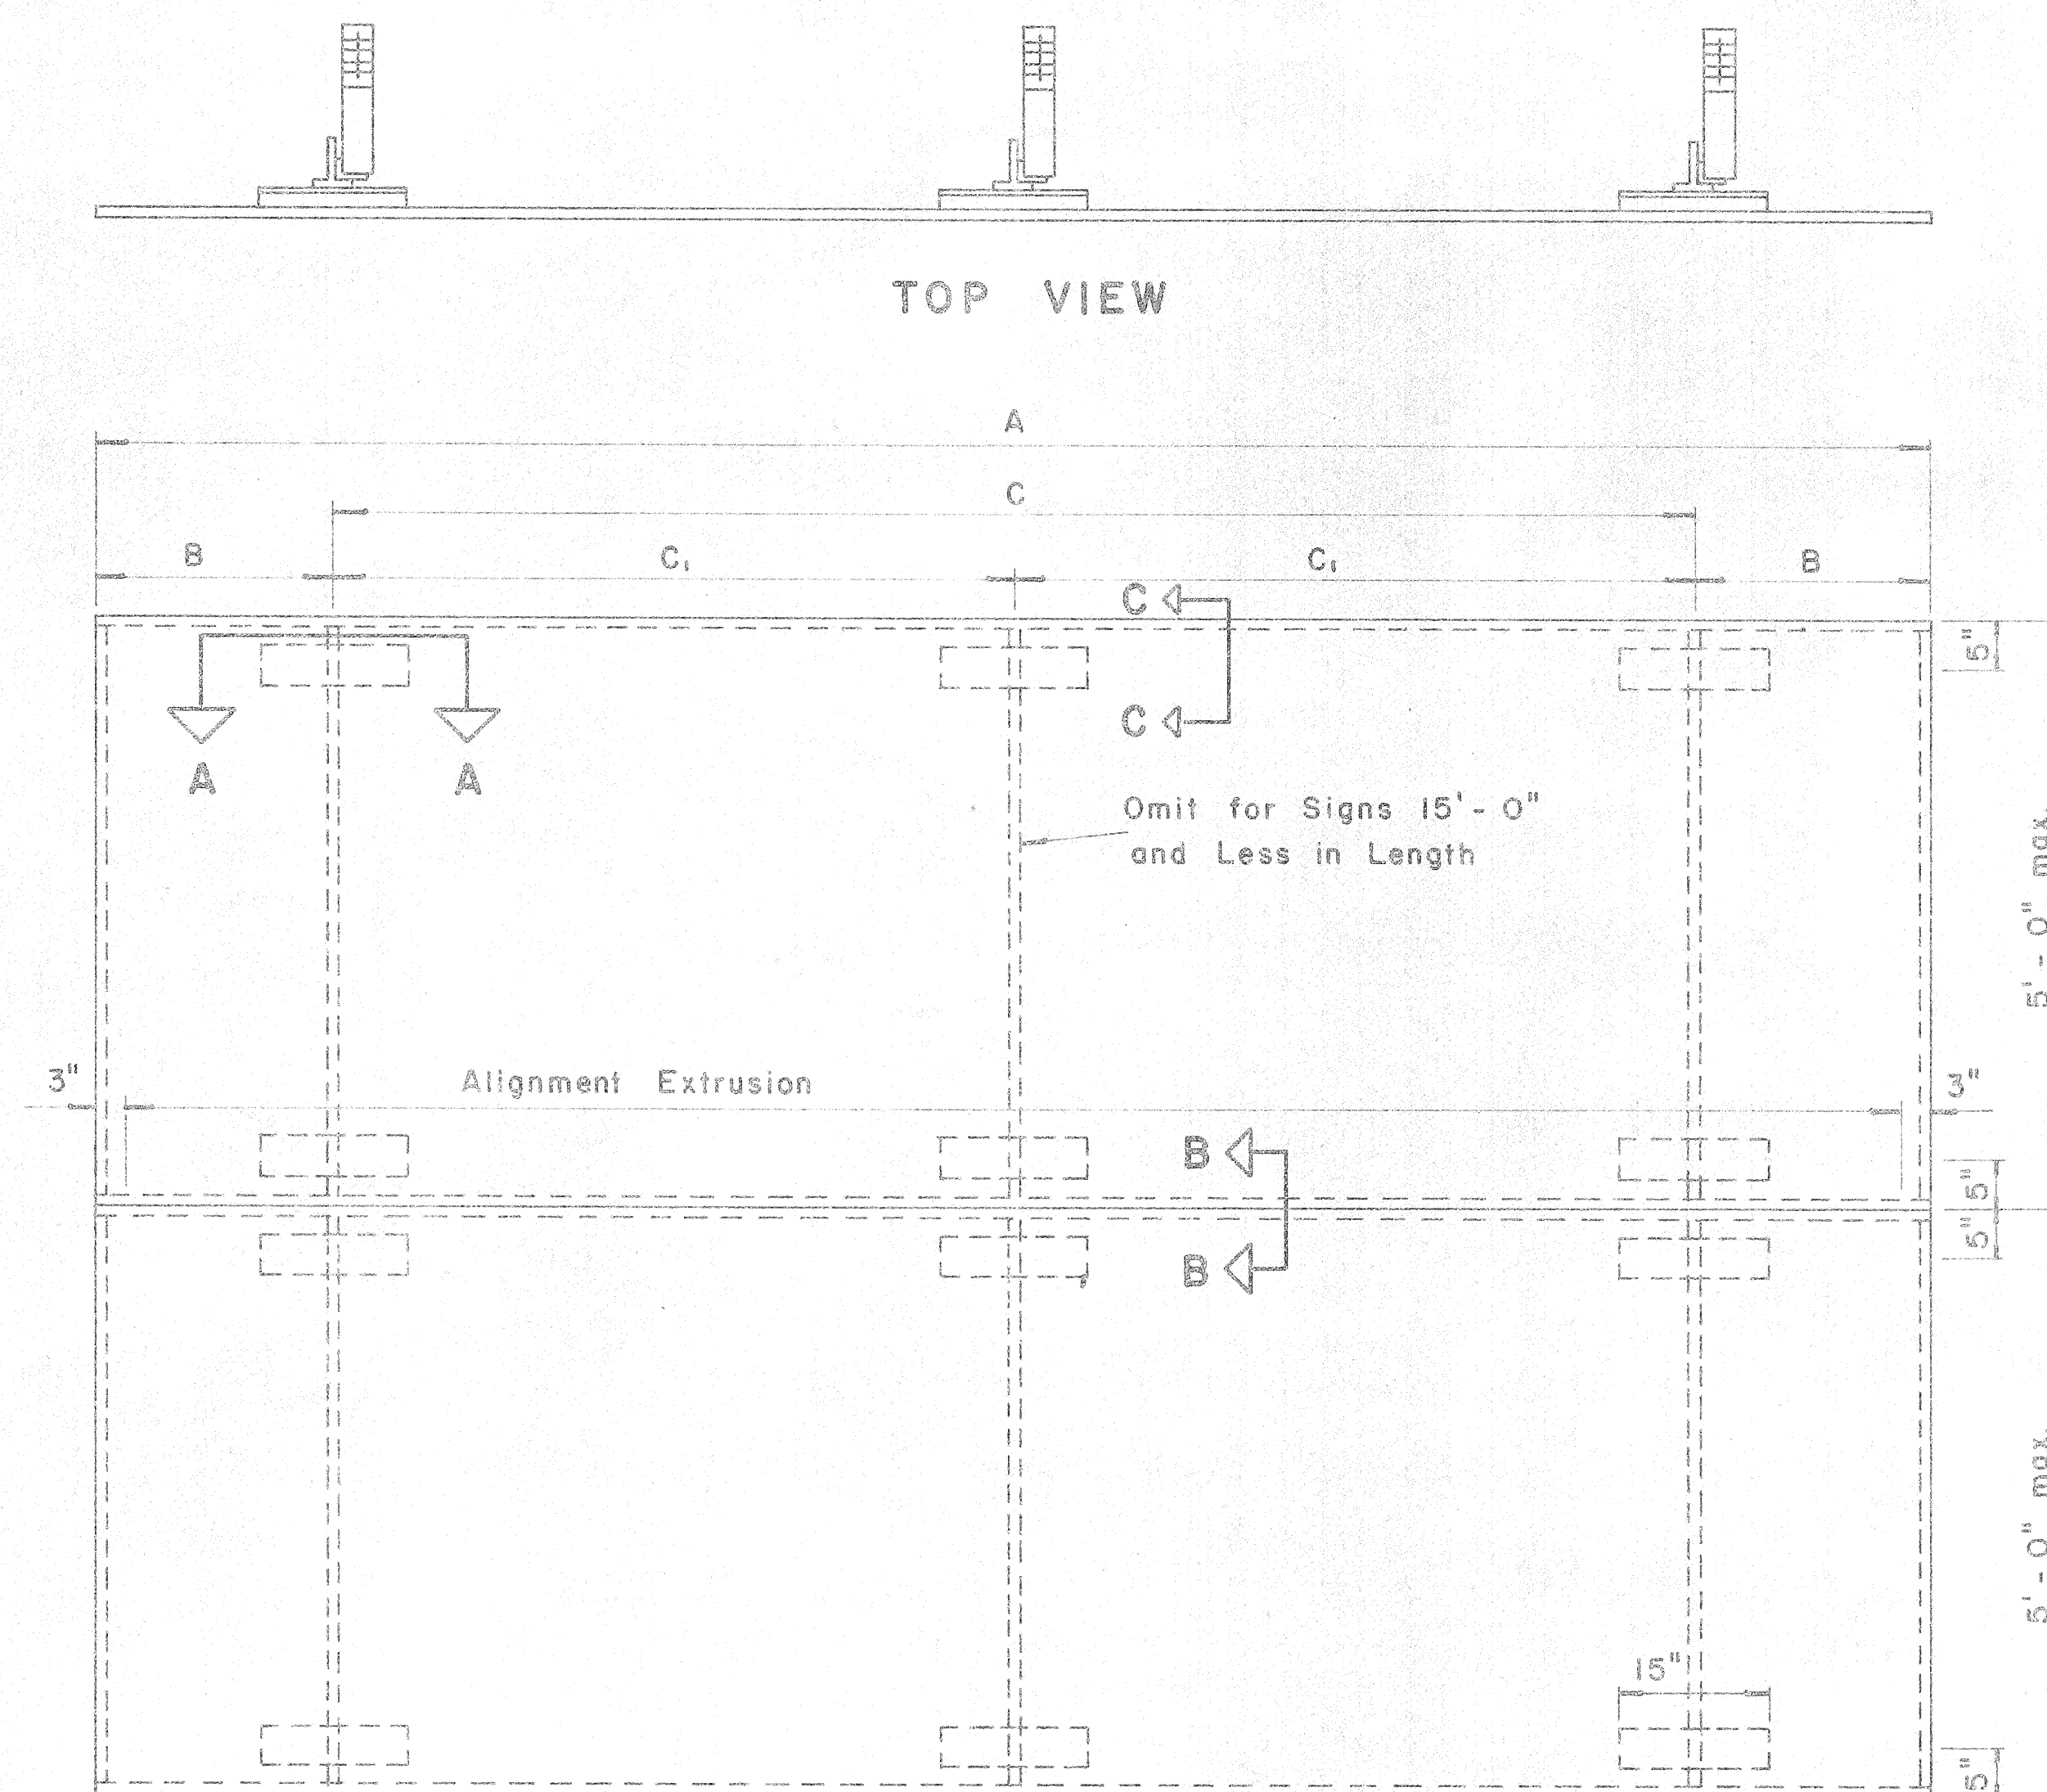


SECTION "C-C"

Scale: 3/8" = 1"

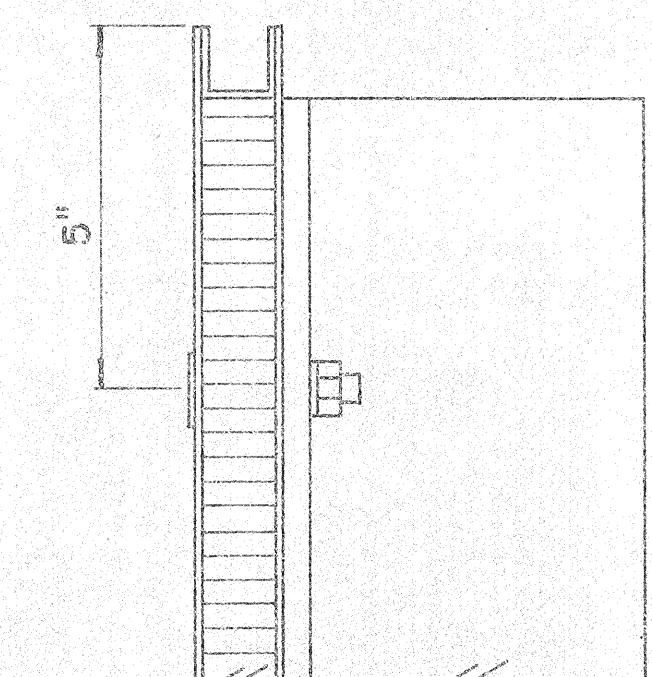


SECTION "C-C" (Alternate)

Scale: 3/8" = 1"

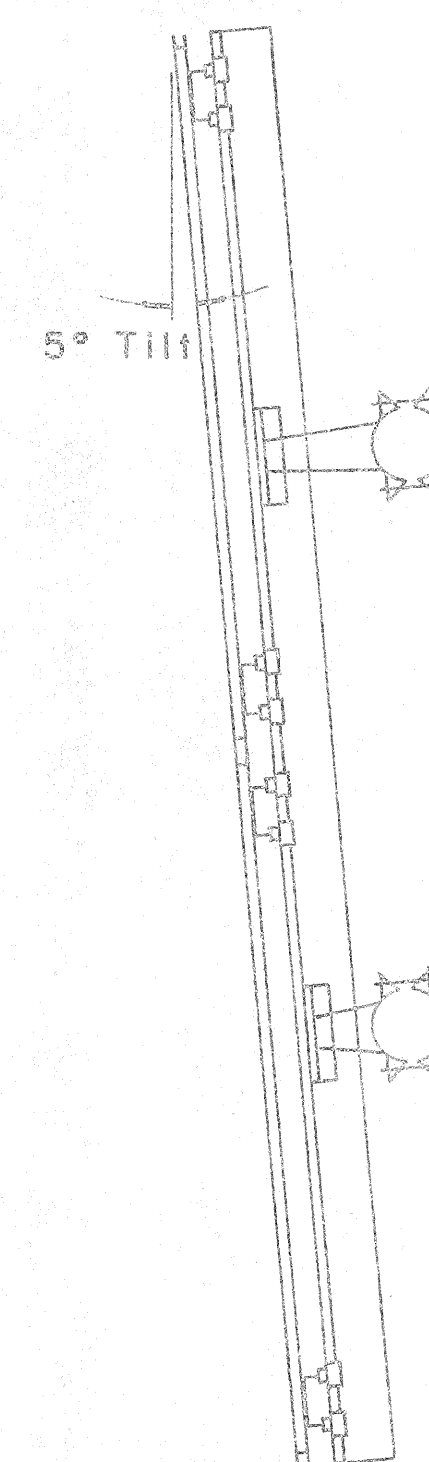


SIDE VIEW

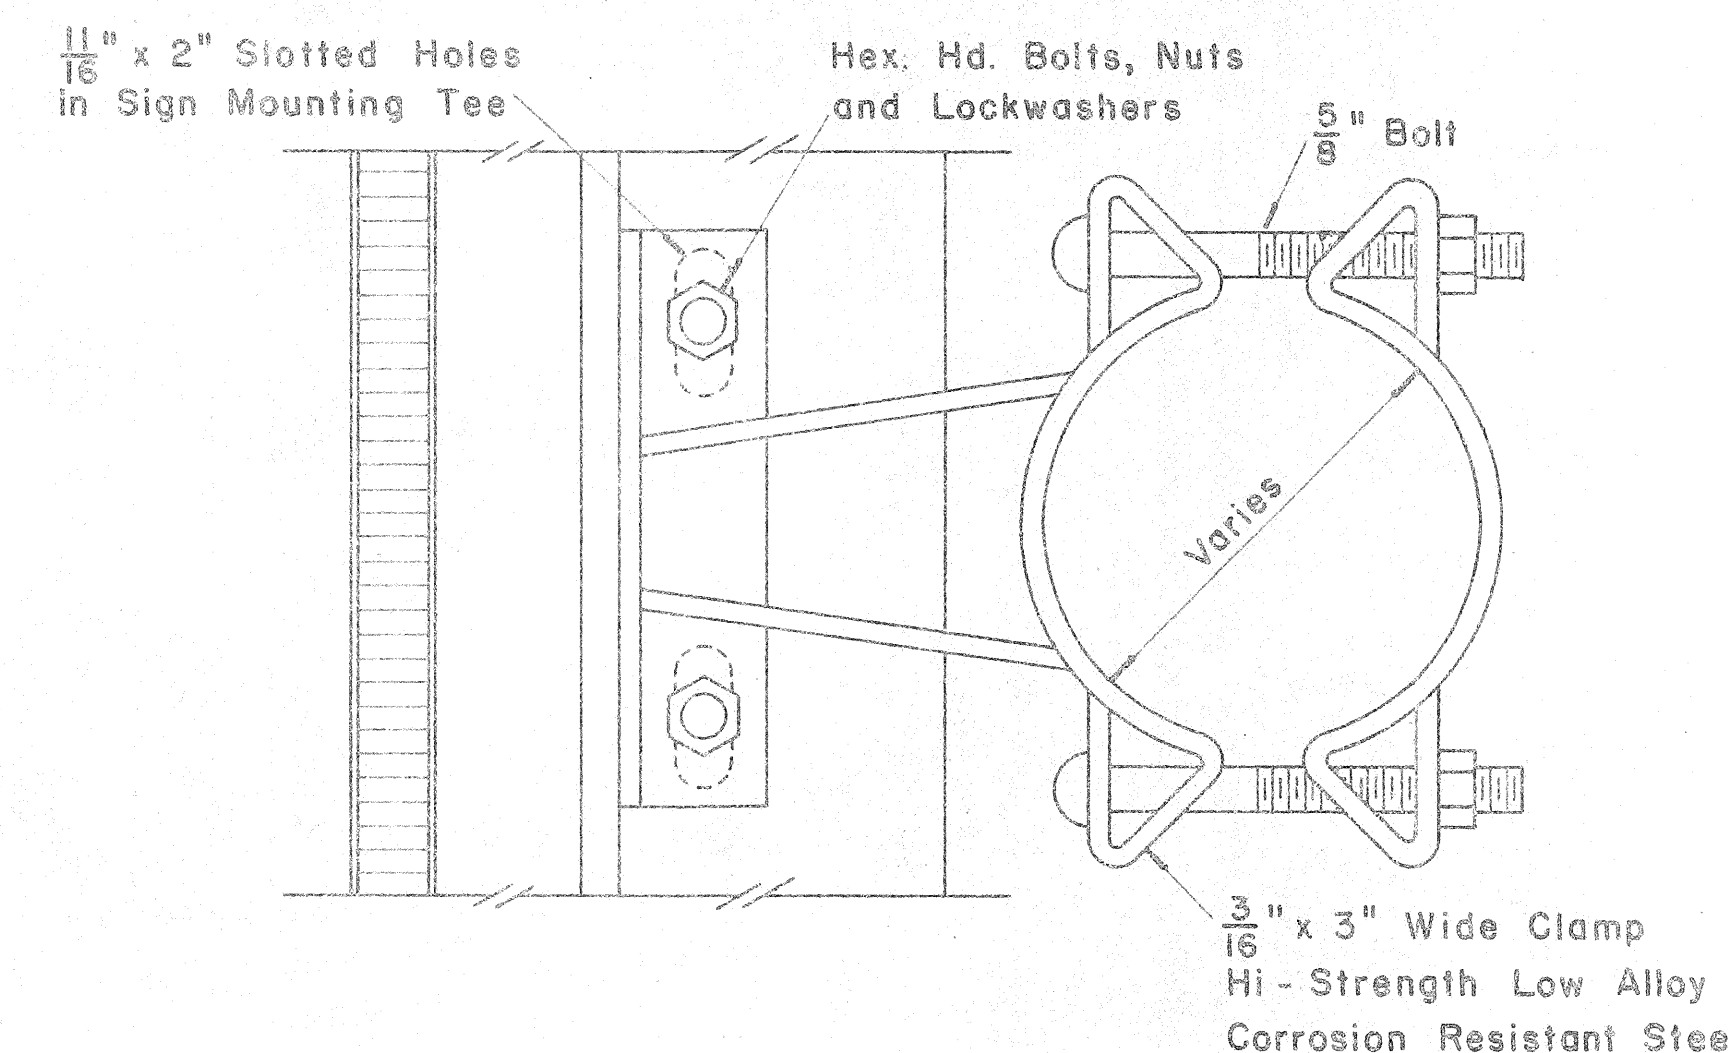


SIGN BRACKET ASSEMBLY

Scale: 3/8" = 1"

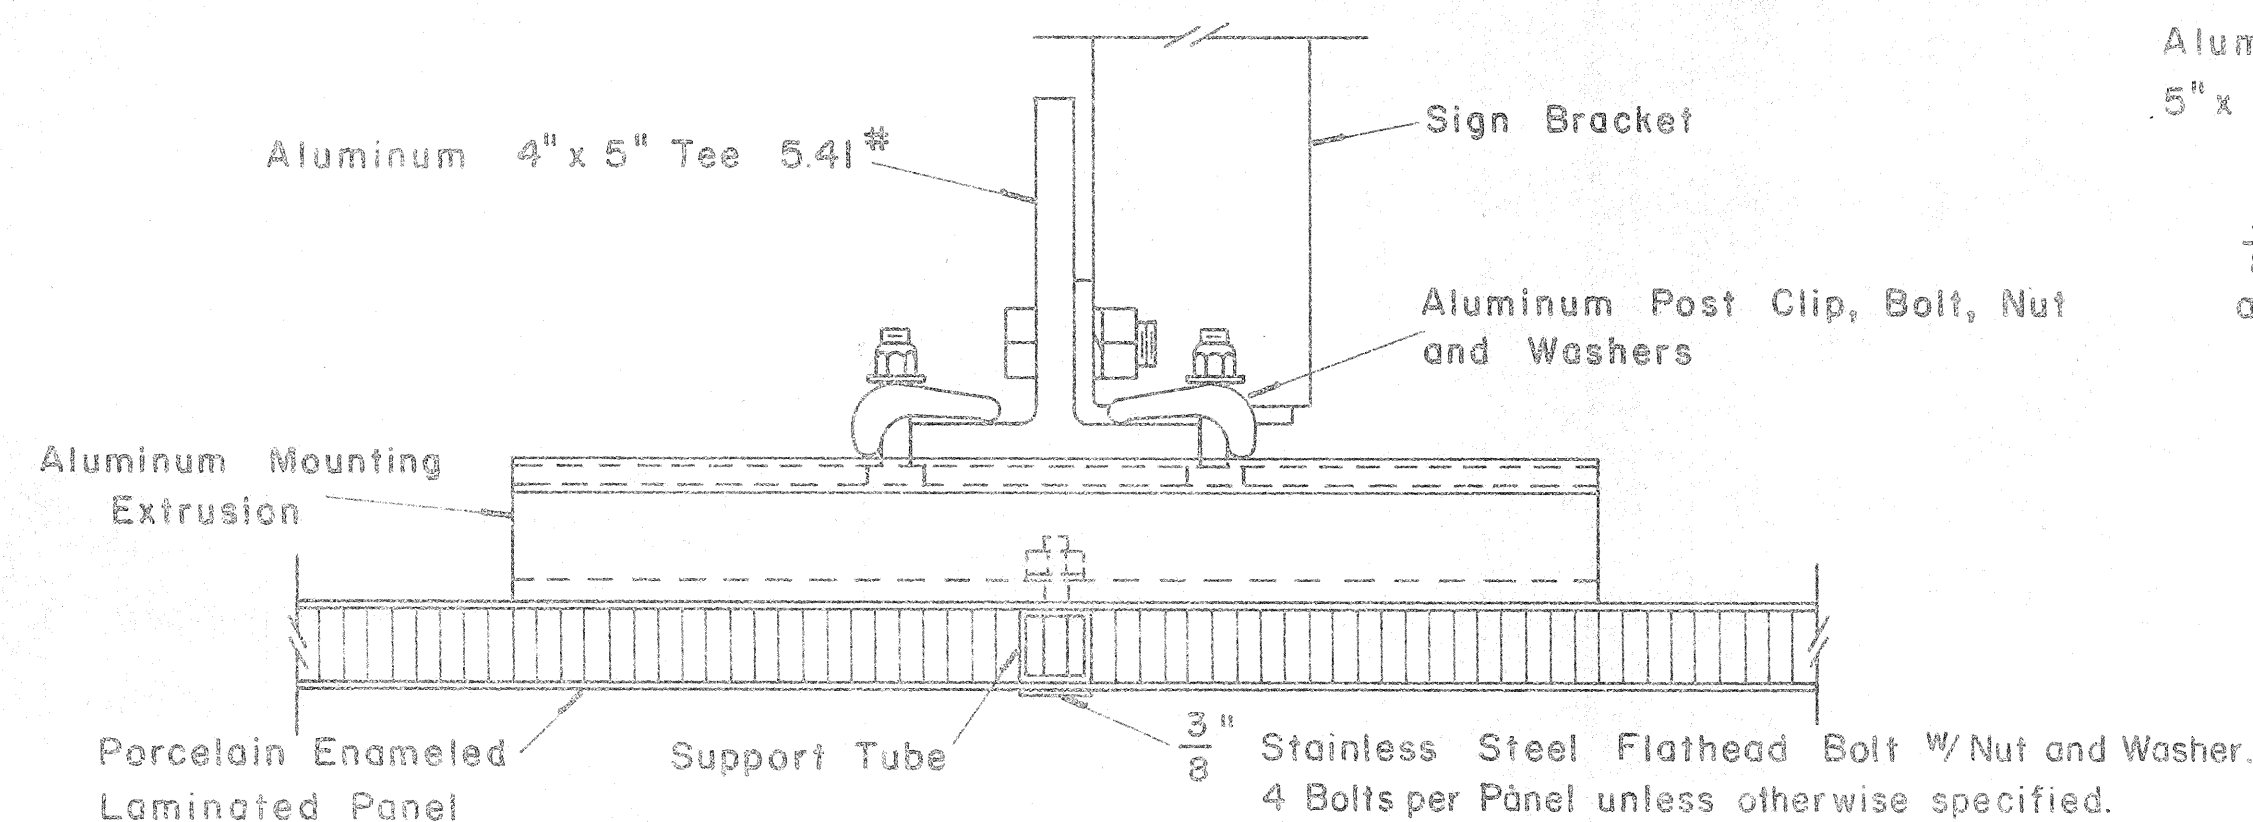


SECTION "A-A"

Scale: 3/8" = 1"

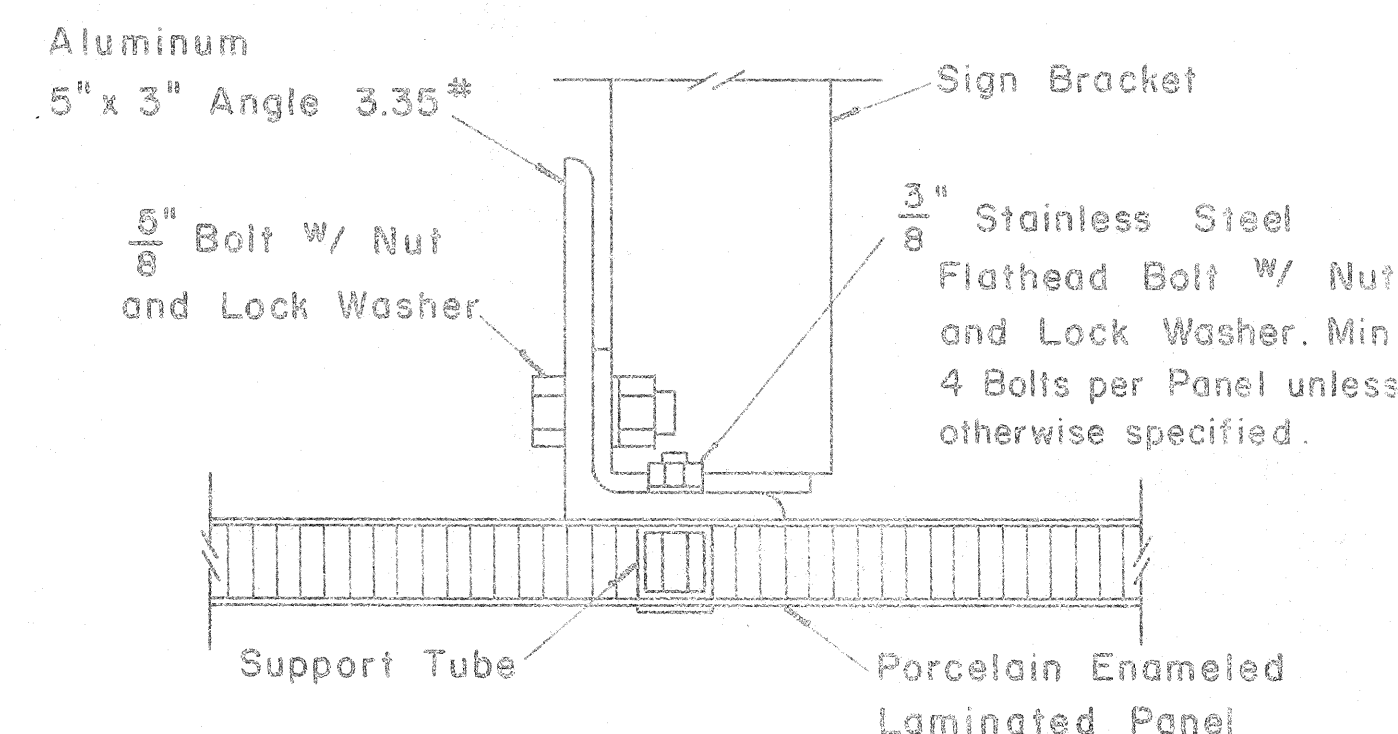

SECTION "A-A" (Alternate)

Scale: 3/8" = 1"

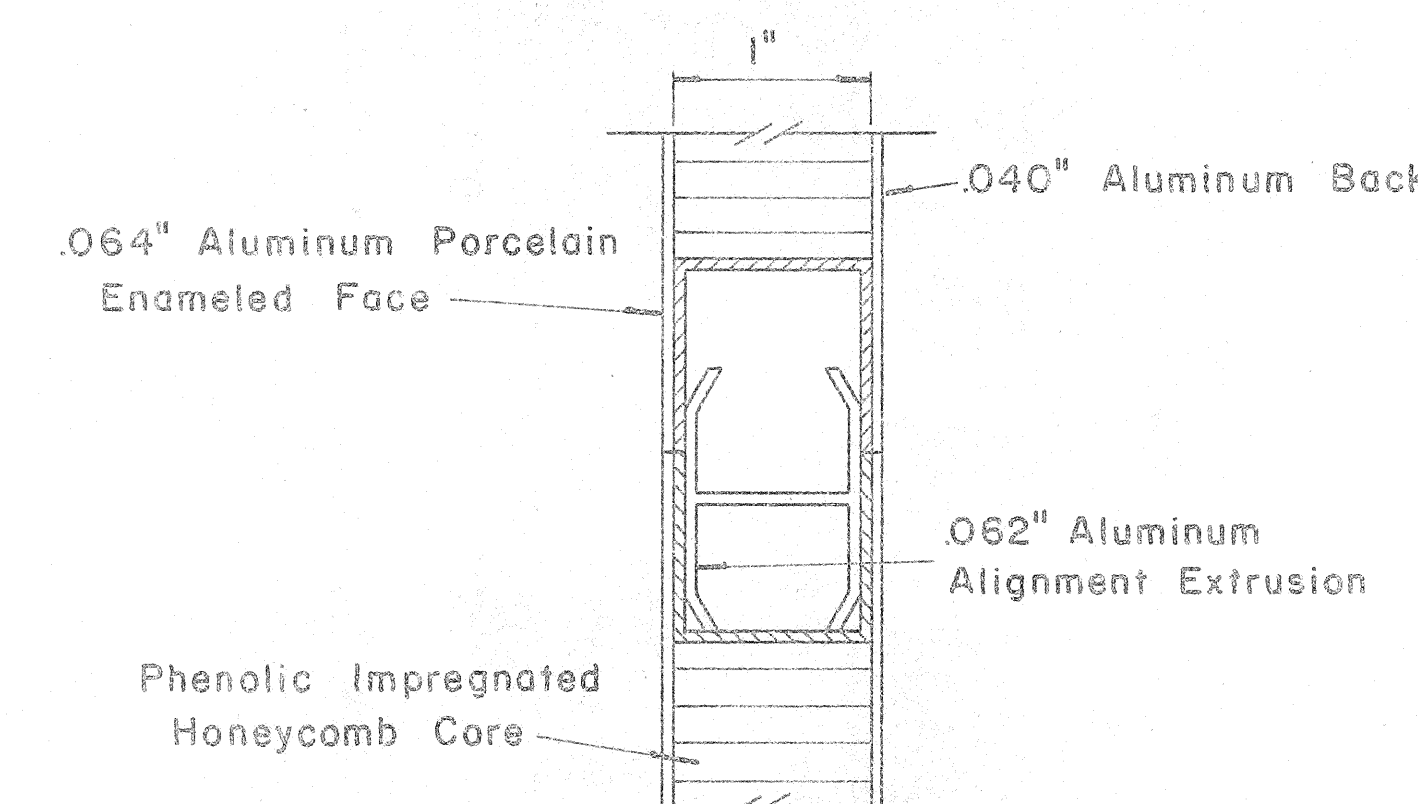

CLOSURE DETAIL SECTION "B-B"

FULL SCALE

STATE OF HAWAII
DEPARTMENT OF TRANSPORTATION
HIGHWAYS DIVISION

STANDARD DETAILS
LAMINATED ALUMINUM
SIGN PANELS
(OVERHEAD)
Scale: As Shown


SHEET No. 5 OF 28 SHEETS

204

DATE: _____
SURVEY PLOTTED BY: _____
DRAWN BY: _____
CHECKED BY: _____
NOTE BOOK: _____
No. _____

(GROUND MOUNTED SIGNS)
SUPPORT SPACING TABLE


PANEL THICK.	LENGTH OF SIGN	NO. OF SUPPORTS	OVERHANG	SUPPORT SPACING
	A		B	C
1"	6'-0"	2	12"	48"
1"	6'-6"	2	15"	48"
1"	7'-0"	2	15"	54"
1"	7'-6"	2	18"	54"
1"	8'-0"	2	18"	60"
1"	8'-6"	2	20"	62"
1"	9'-0"	2	22"	64"
1"	9'-6"	2	23"	68"
1"	10'-0"	2	24"	72"
1"	10'-6"	2	24"	78"
1"	11'-0"	2	24"	84"
1"	11'-6"	2	27"	84"
1"	12'-0"	2	30"	84"
1"	12'-6"	2	30"	90"
1"	13'-0"	2	30"	96"
1"	13'-6"	2	30"	102"
1"	14'-0"	2	30"	108"
1"	14'-6"	2	36"	102"
1"	15'-0"	2	36"	108"
2.5"	15'-6"	2	36"	114"
2.5"	16'-0"	2	39"	114"
2.5"	16'-6"	2	39"	120"
2.5"	17'-0"	2	39"	126"
2.5"	17'-6"	2	42"	126"
2.5"	18'-0"	2	42"	132"
2.5"	18'-6"	2	45"	132"
2.5"	19'-0"	2	45"	138"
2.5"	19'-6"	2	45"	144"
2.5"	20'-0"	2	48"	144"
2.5"	20'-6"	2	48"	150"
2.5"	21'-0"	2	51"	150"
2.5"	21'-6"	2	51"	156"
2.5"	22'-0"	2	51"	162"
2.5"	22'-6"	2	54"	162"
2.5"	23'-0"	2	54"	168"
2.5"	23'-6"	2	54"	174"
2.5"	24'-0"	2	57"	174"

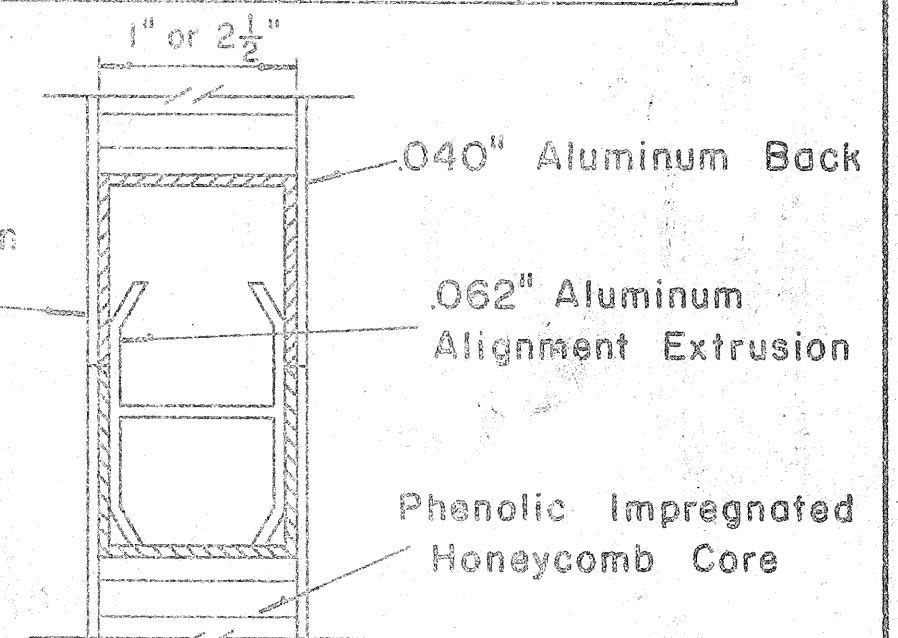


CLOSURE DETAIL
SECTION "C-C"
FULL SCALE

STATE OF HAWAII
DEPARTMENT OF TRANSPORTATION
HIGHWAYS DIVISION


STANDARD DETAILS
LAMINATED ALUMINUM
SIGN PANELS
(GROUND MOUNTED)
Scale: As Shown

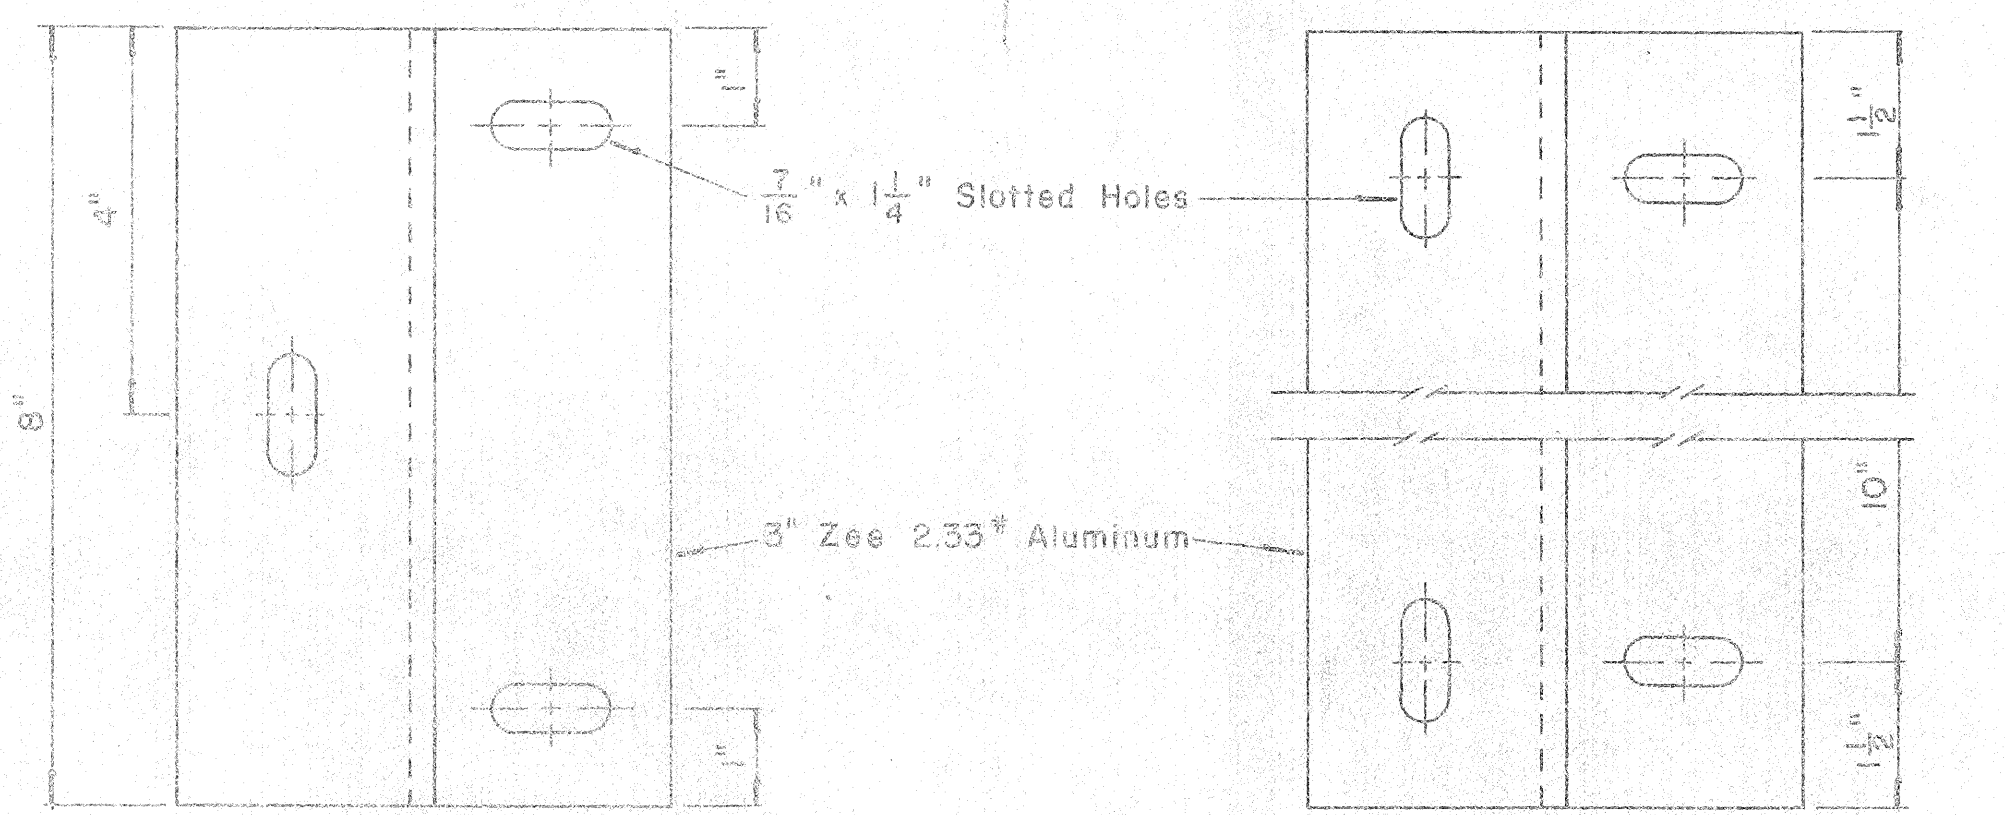


END MOUNTING INTERMEDIATE MOUNTING
ZEE MOUNTING DETAILS
Scale: 1/2" = 1"

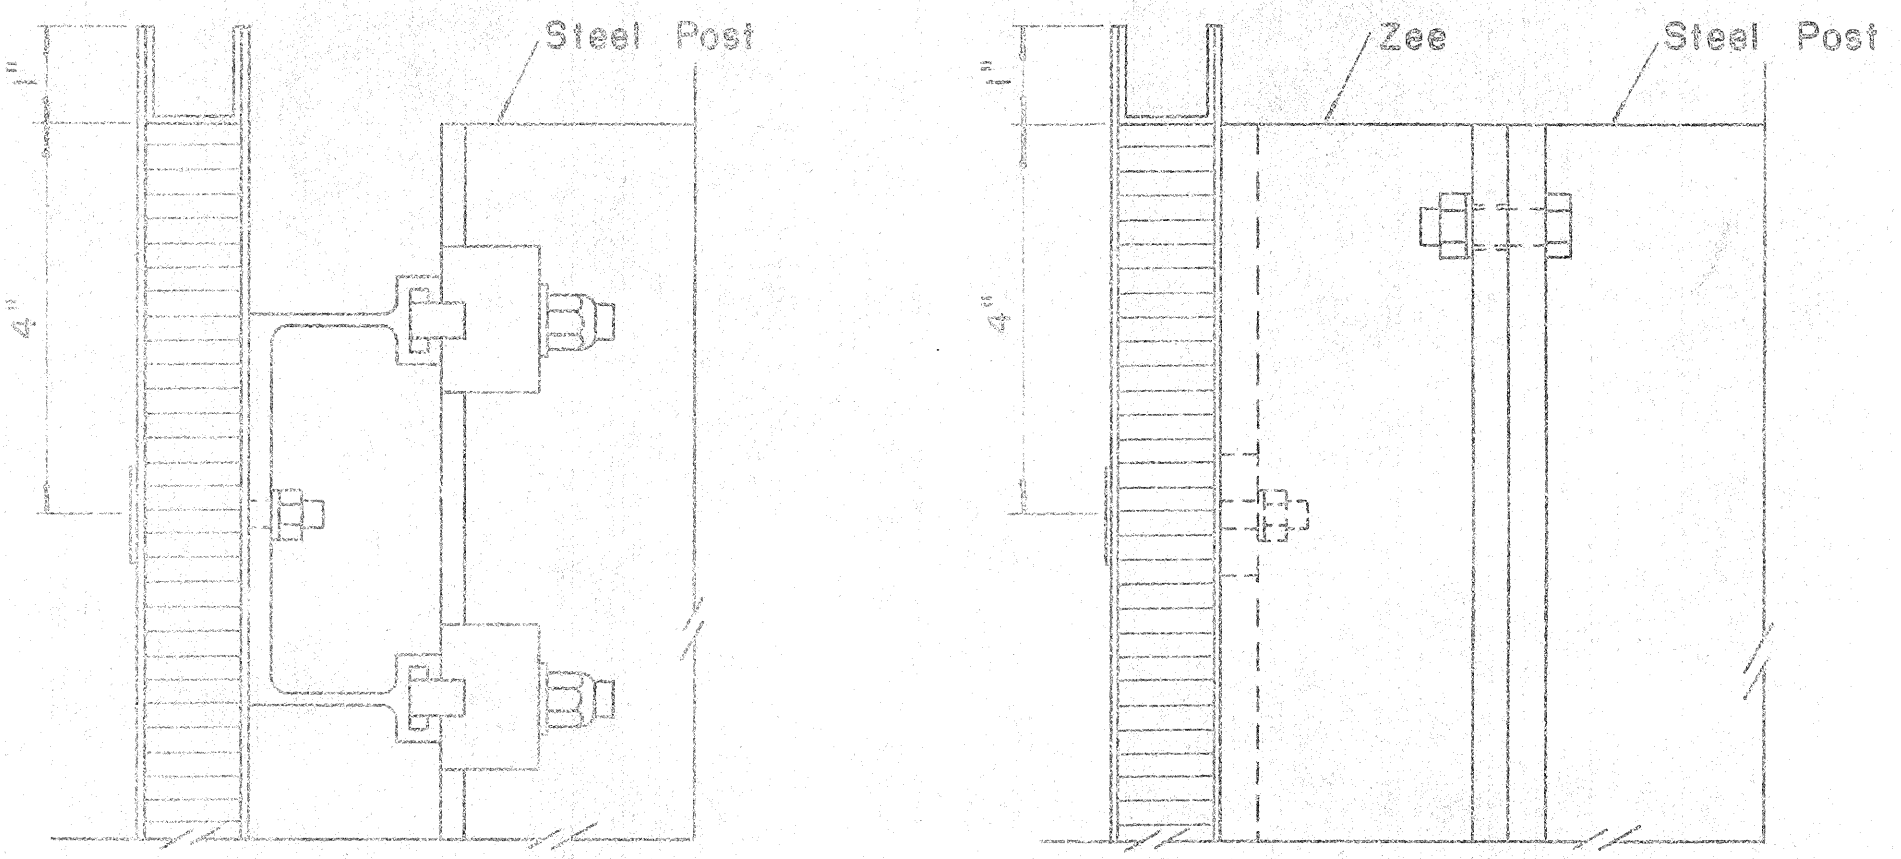


SECTION "B-B" SECTION "B-B" (Alternate)
Scale: 1/2" = 1" Scale: 1/2" = 1"

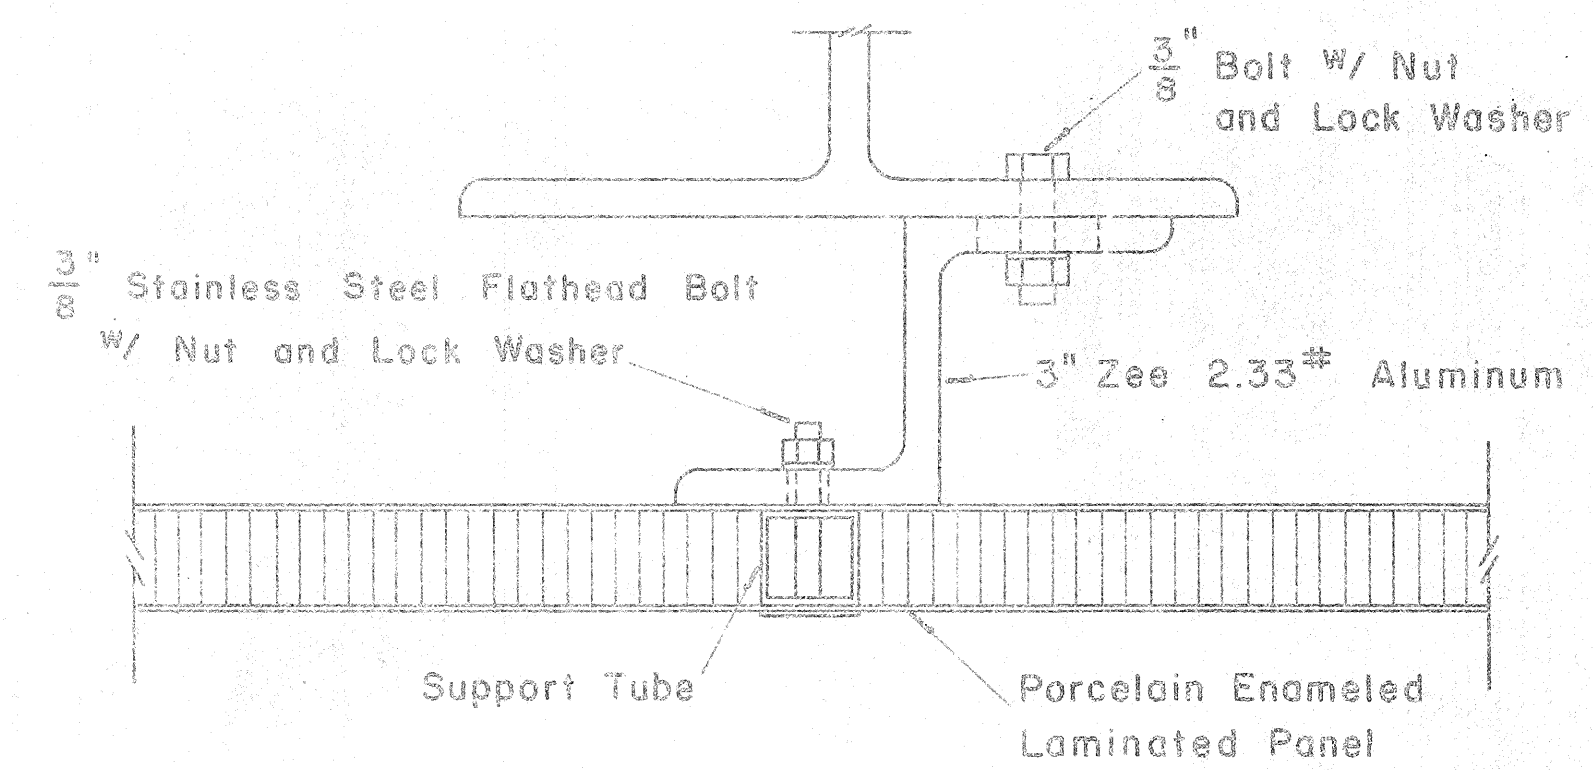

SECTION "A-A" (Alternate)
Scale: 1/2" = 1"

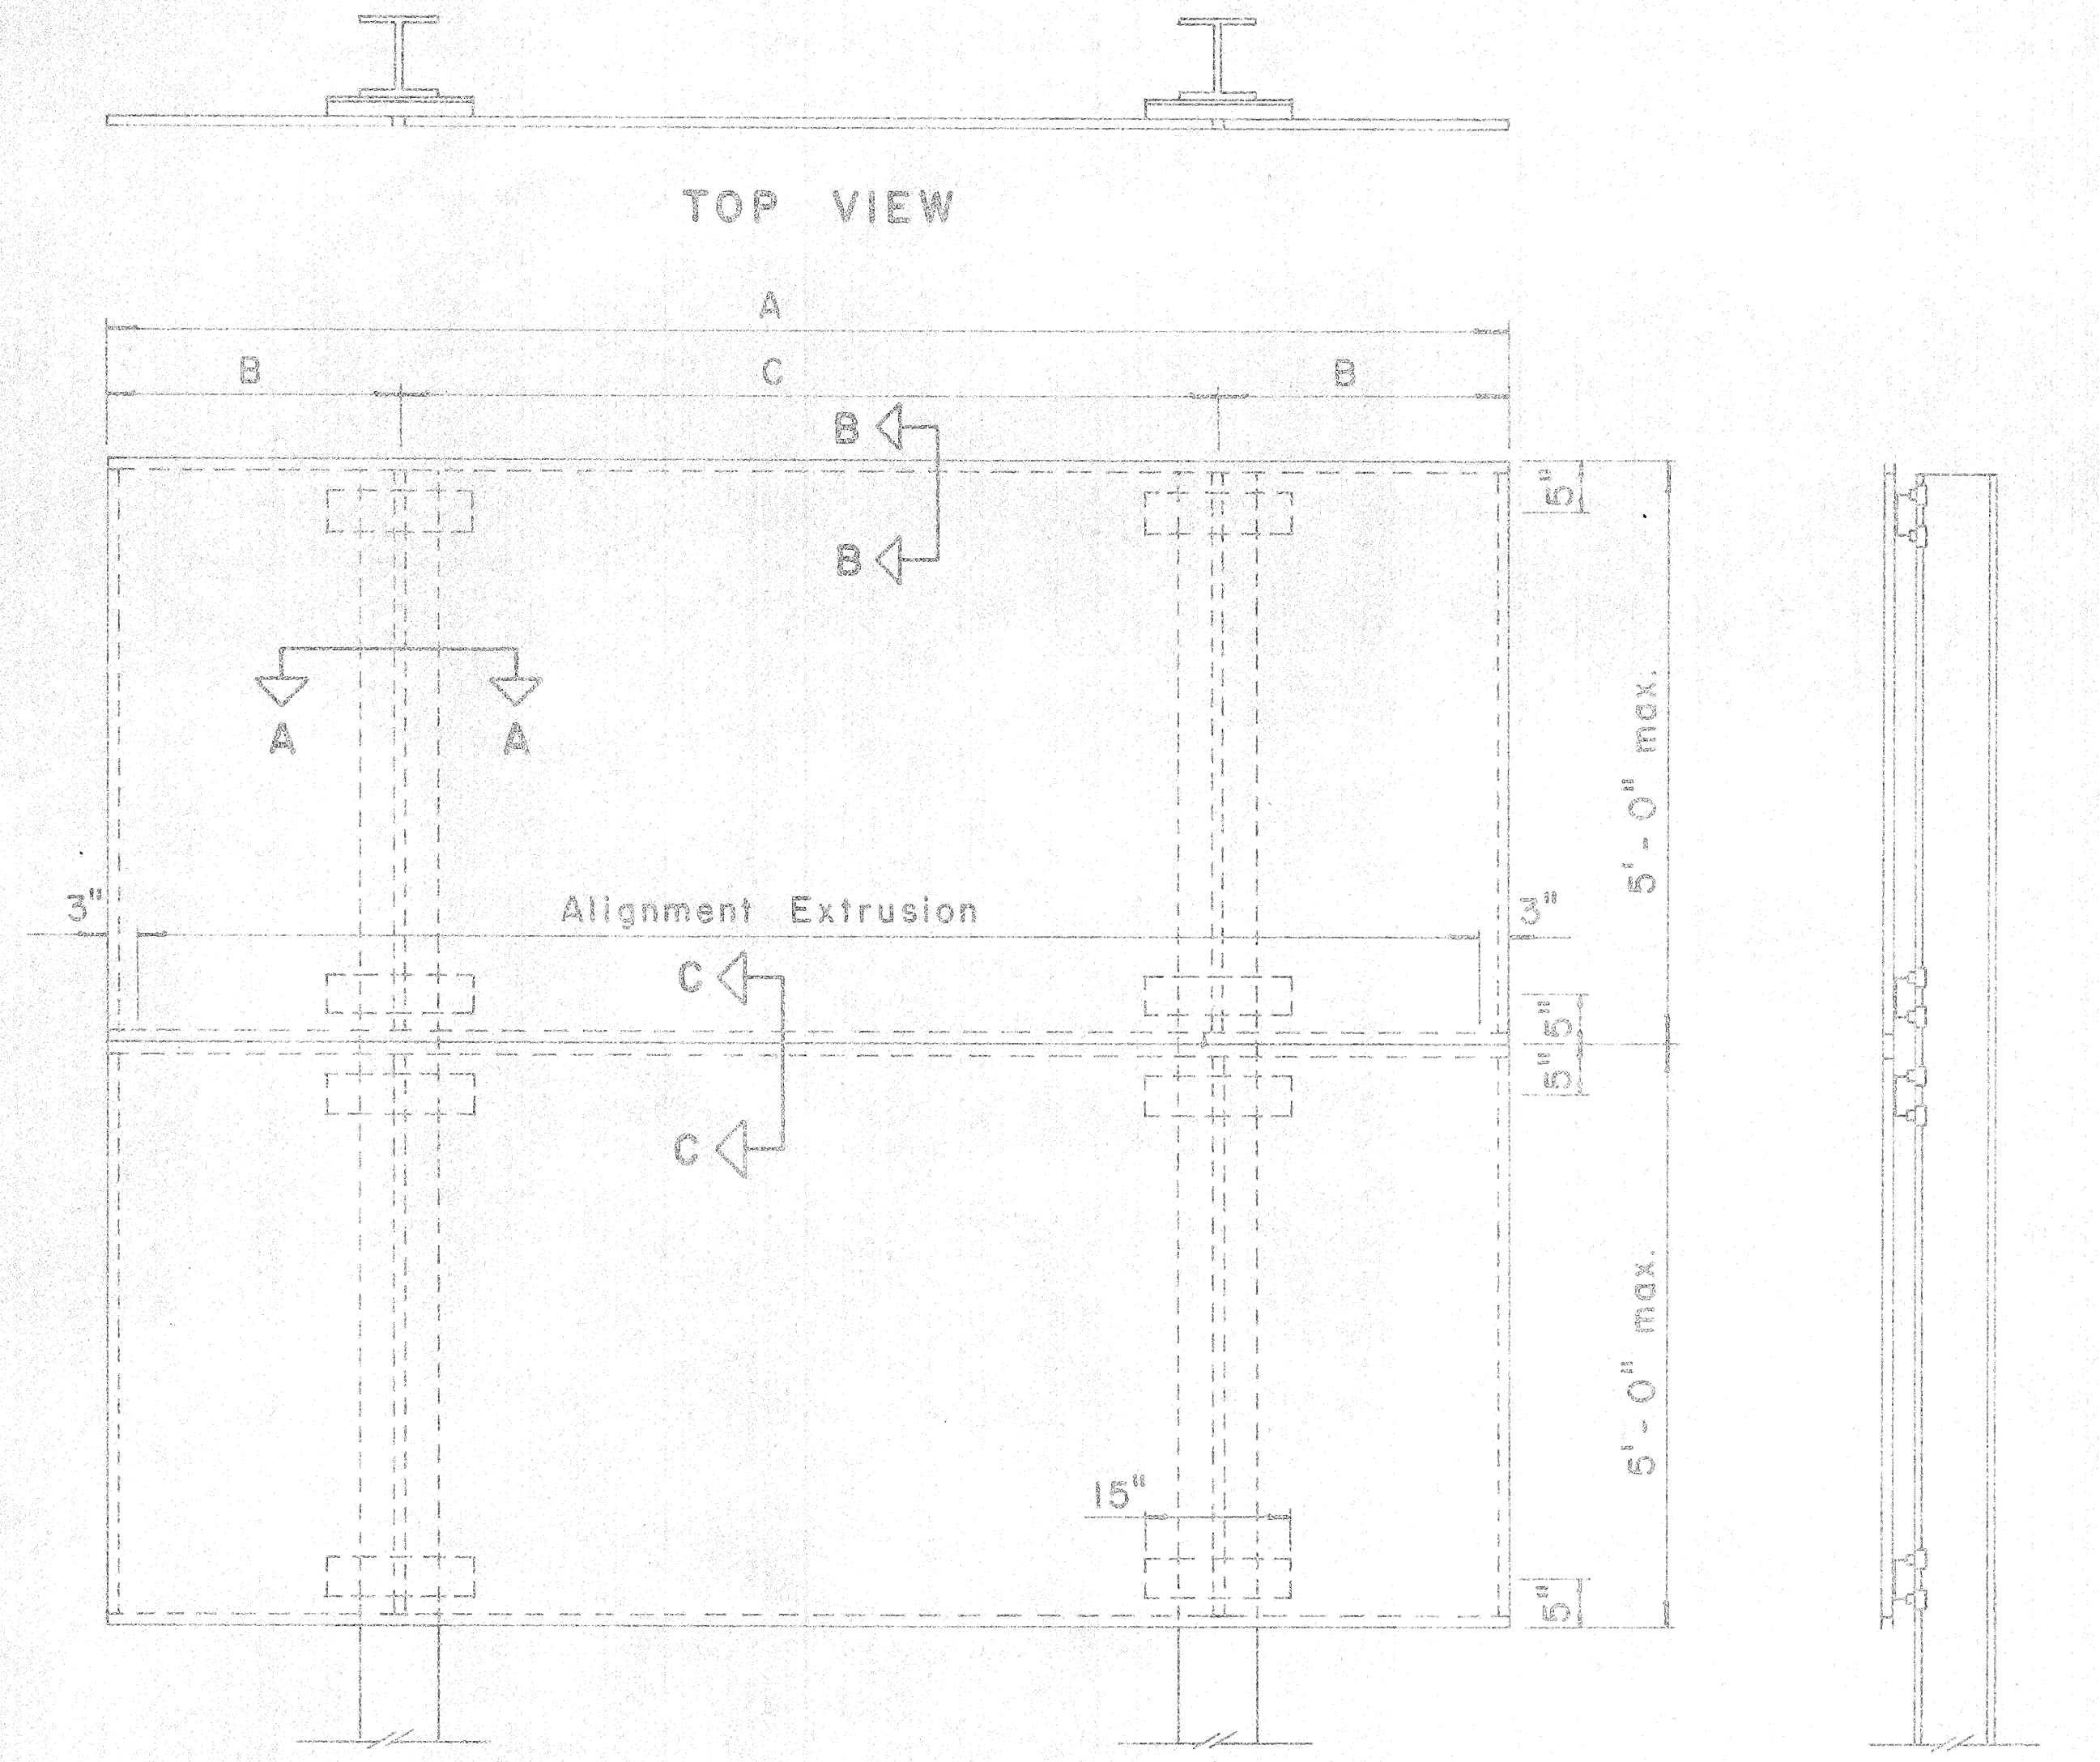


TYPICAL SIGN ASSEMBLY
Scale: 3/4" = 1'-0"

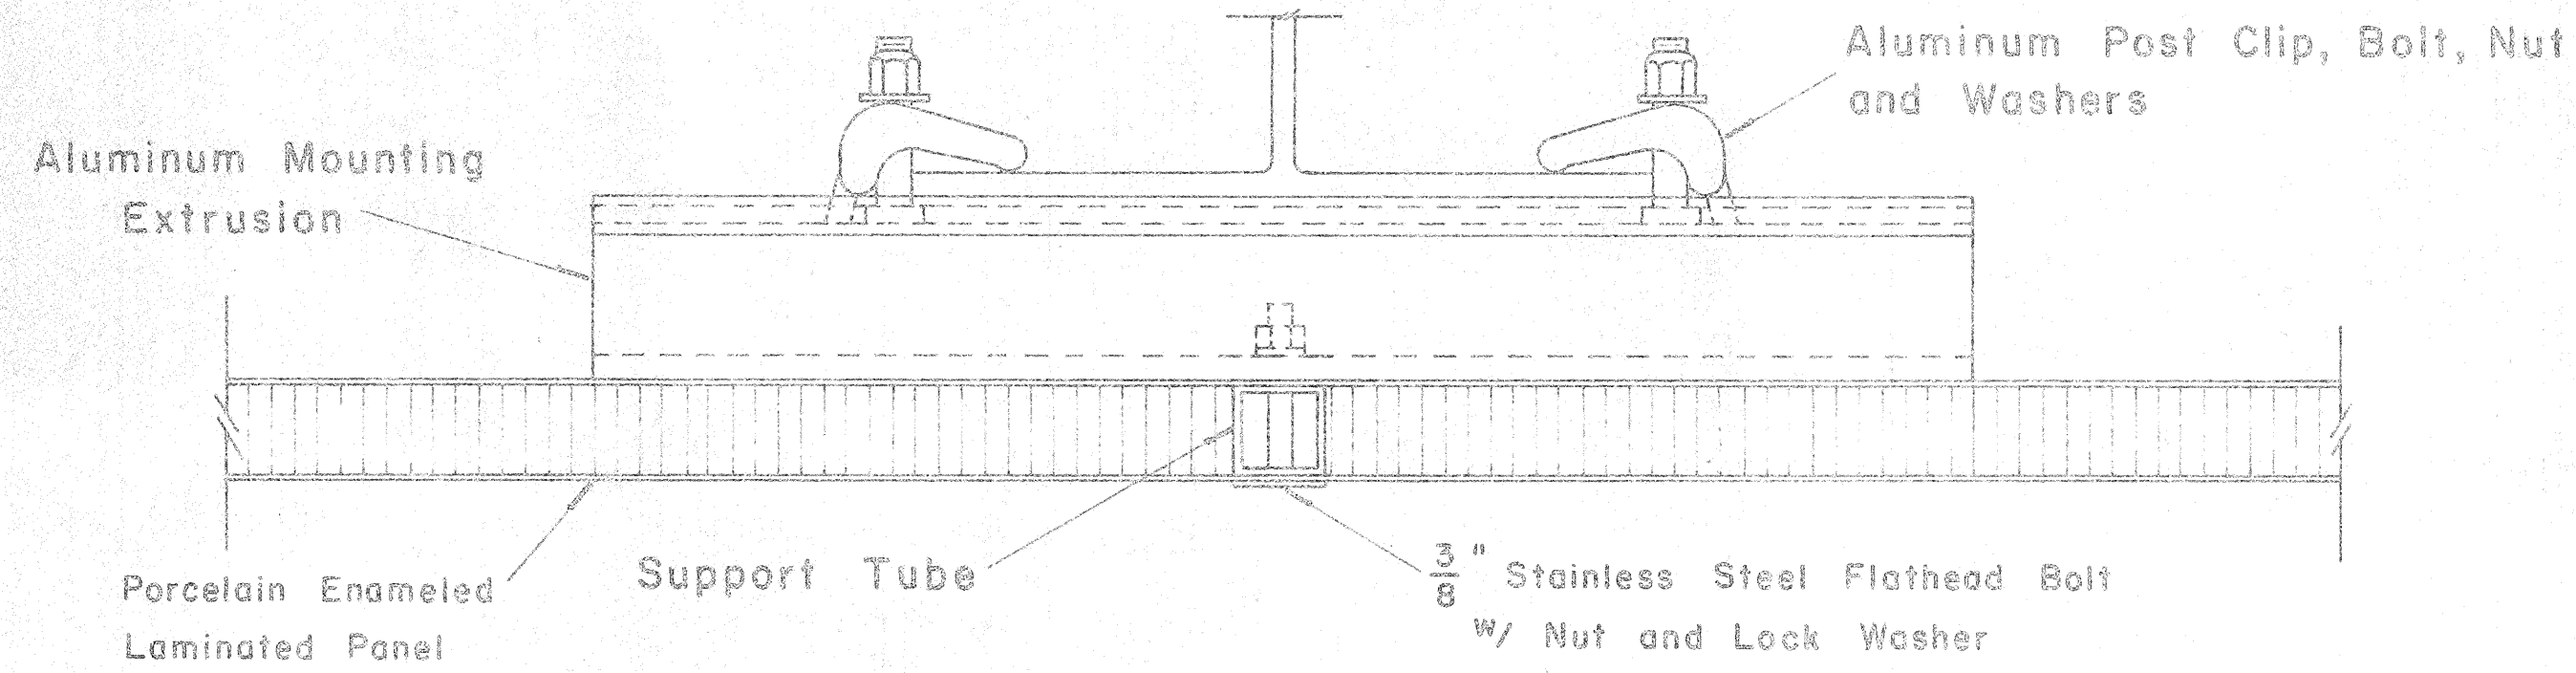

SECTION "A-A"
Scale: 1/2" = 1"

DATE
DESIGNED BY
DRAWN BY
CHECKED BY
QUANTITIES BY
No.

Shield Size	Multiply Dimensions by	Numeral Size
16"	1	6" Series D
21"	1.3	8" Series D
32"	2.0	12" Series D
42"	2.63	15" Series D
48"	3	18" Series D

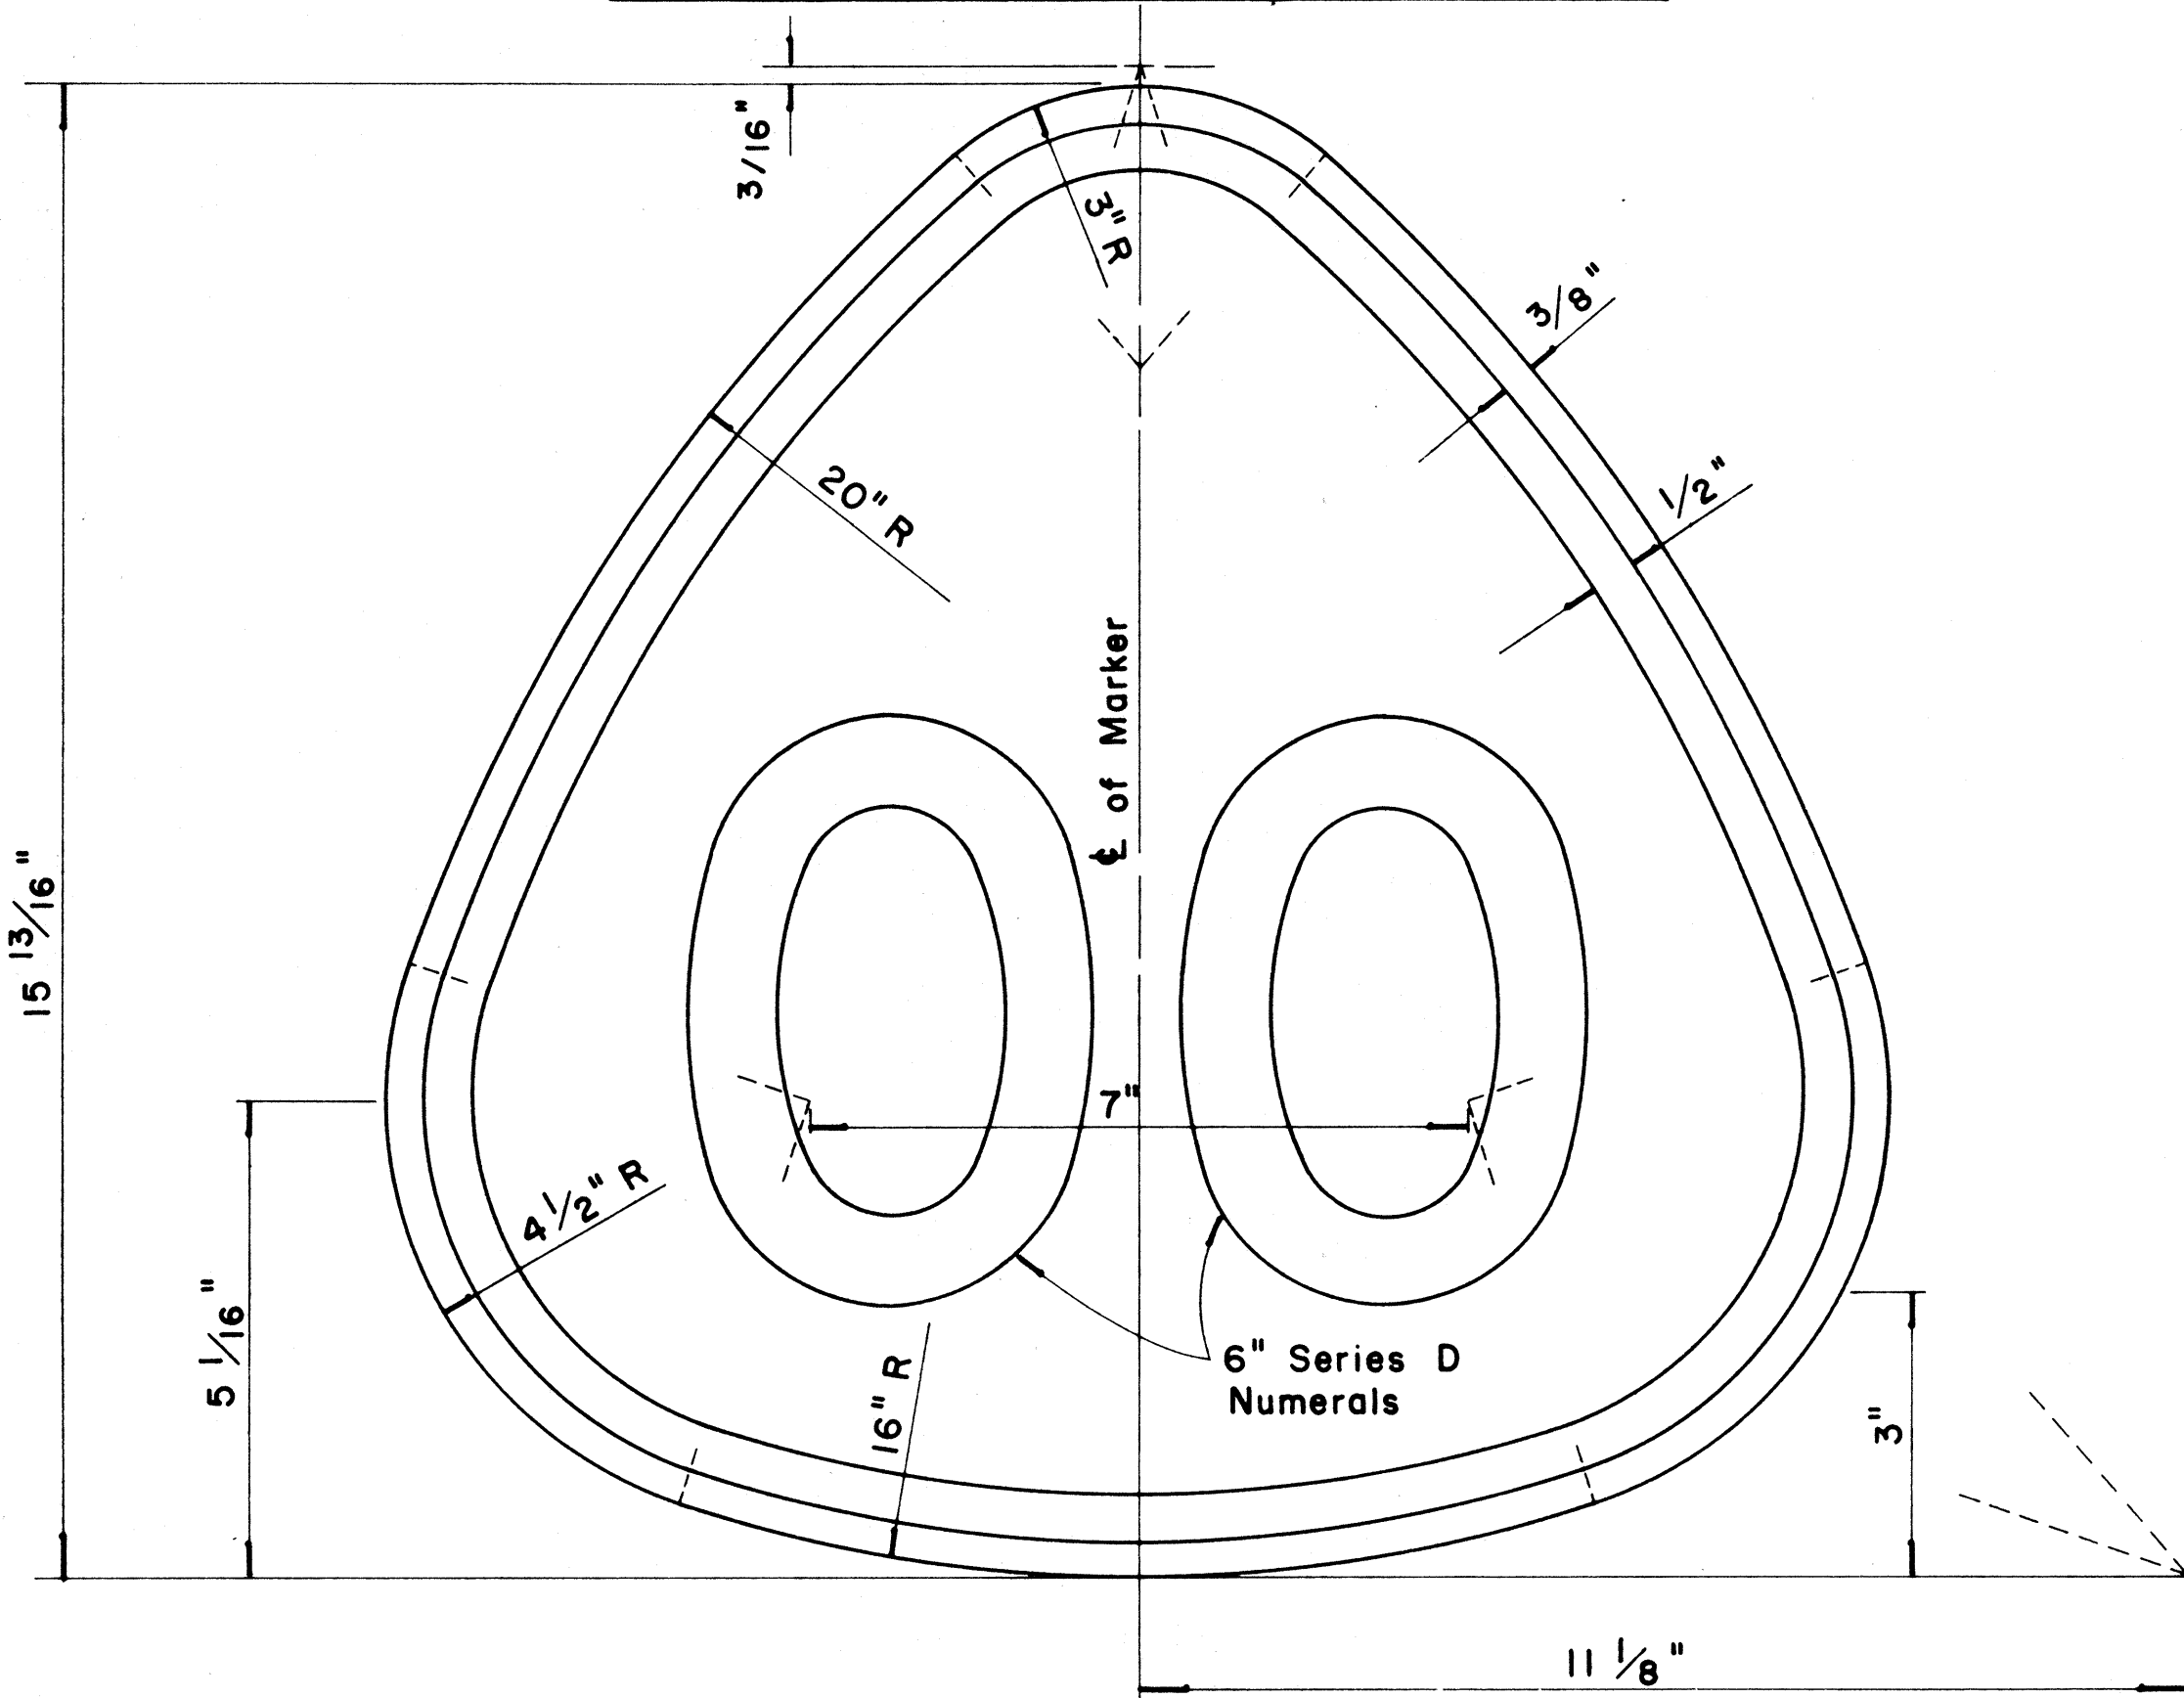


**STATE ROUTE MARKER
FOR
DESTINATION & EXPRESSWAY SIGNS**

Scale: Half Size

NOTE:

1. State Route Markers on Destination and Expressway signs shall have black numerals and borders on a white reflectorized background mounted on a flat aluminum cut-out.
2. All numerals shall be Series "D" from the "Standard Alphabets for Highway Signs," Bureau of Public Roads, 1957.
3. All Cut-outs shall be fastened on sign panel with Aluminum blind rivets. See Special Provisions.

RADII FOR SIGNS		
Least Dimension of Sign	W	R
2' - 0" to 4' - 6"	2"	3"
4' - 9" to 5' - 6"	2"	6"
5' - 9" to 7' - 6"	2"	9"
7' - 9" and greater	2"	12"

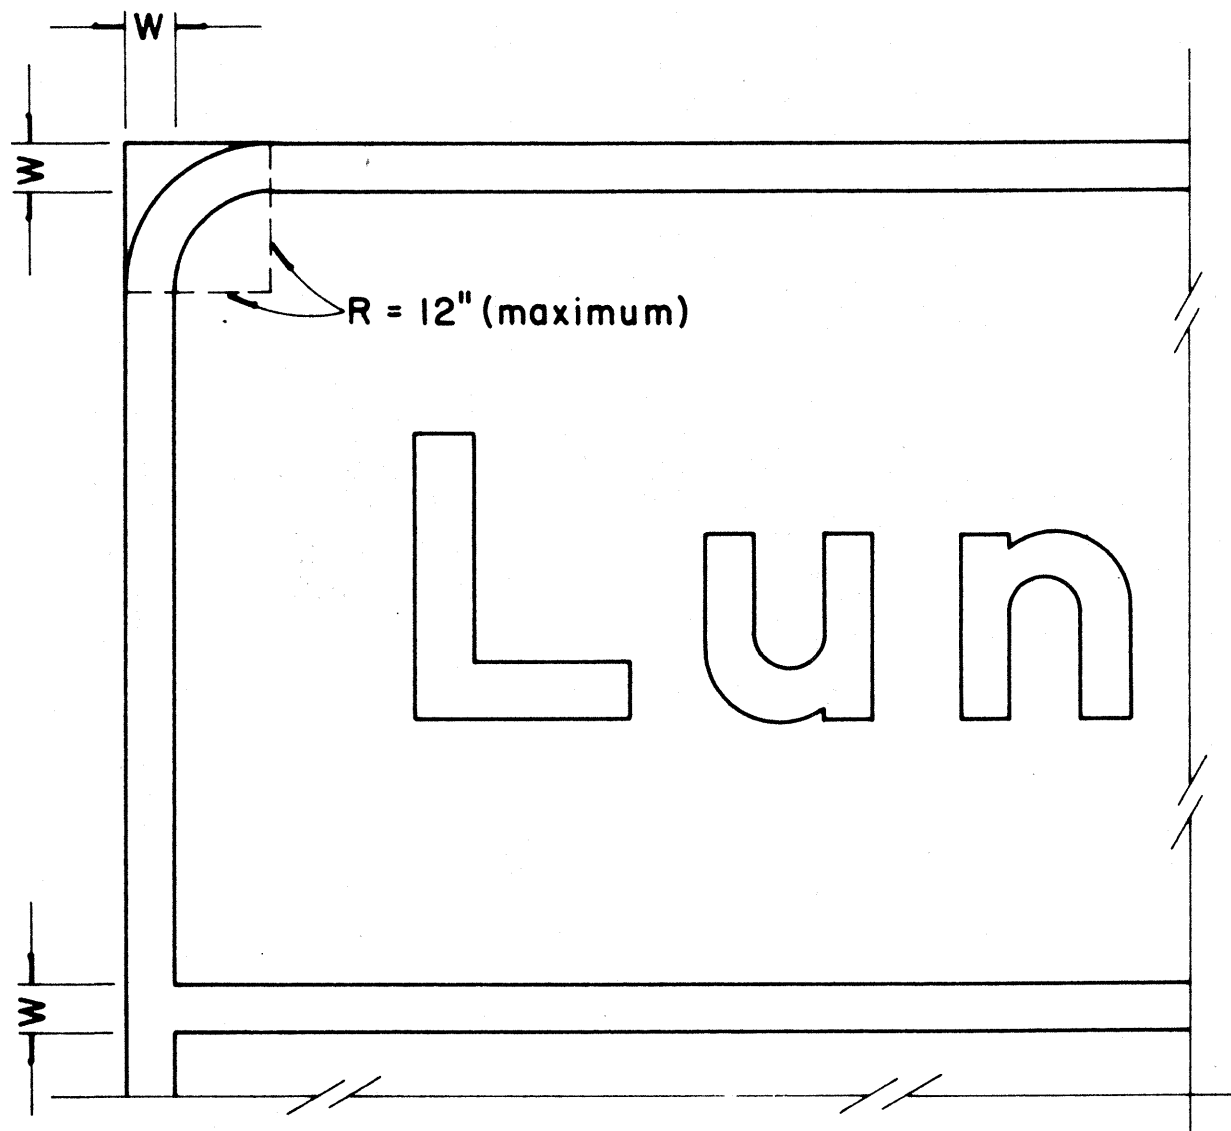

**BORDER DETAIL
FOR
DESTINATION & EXPRESSWAY SIGNS**

No Scale

NOTE:

1. Area outside corner radius need not be trimmed.
2. All borders shall be embossed cut-outs, white and reflectorized.
3. All signs shall have borders.


REVISED: Nov. 29, 1967

STATE OF HAWAII
DEPARTMENT OF TRANSPORTATION
HIGHWAYS DIVISION
DESTINATION & EXPRESSWAY SIGNS
STATE ROUTE MARKER
AND
BORDER DETAIL

Scale: As Shown

SHEET No. 7 OF 28 SHEETS


DATE	_____
DESIGNED BY	_____
TRACED BY	_____
NOTED BY	_____
CHECKED BY	_____

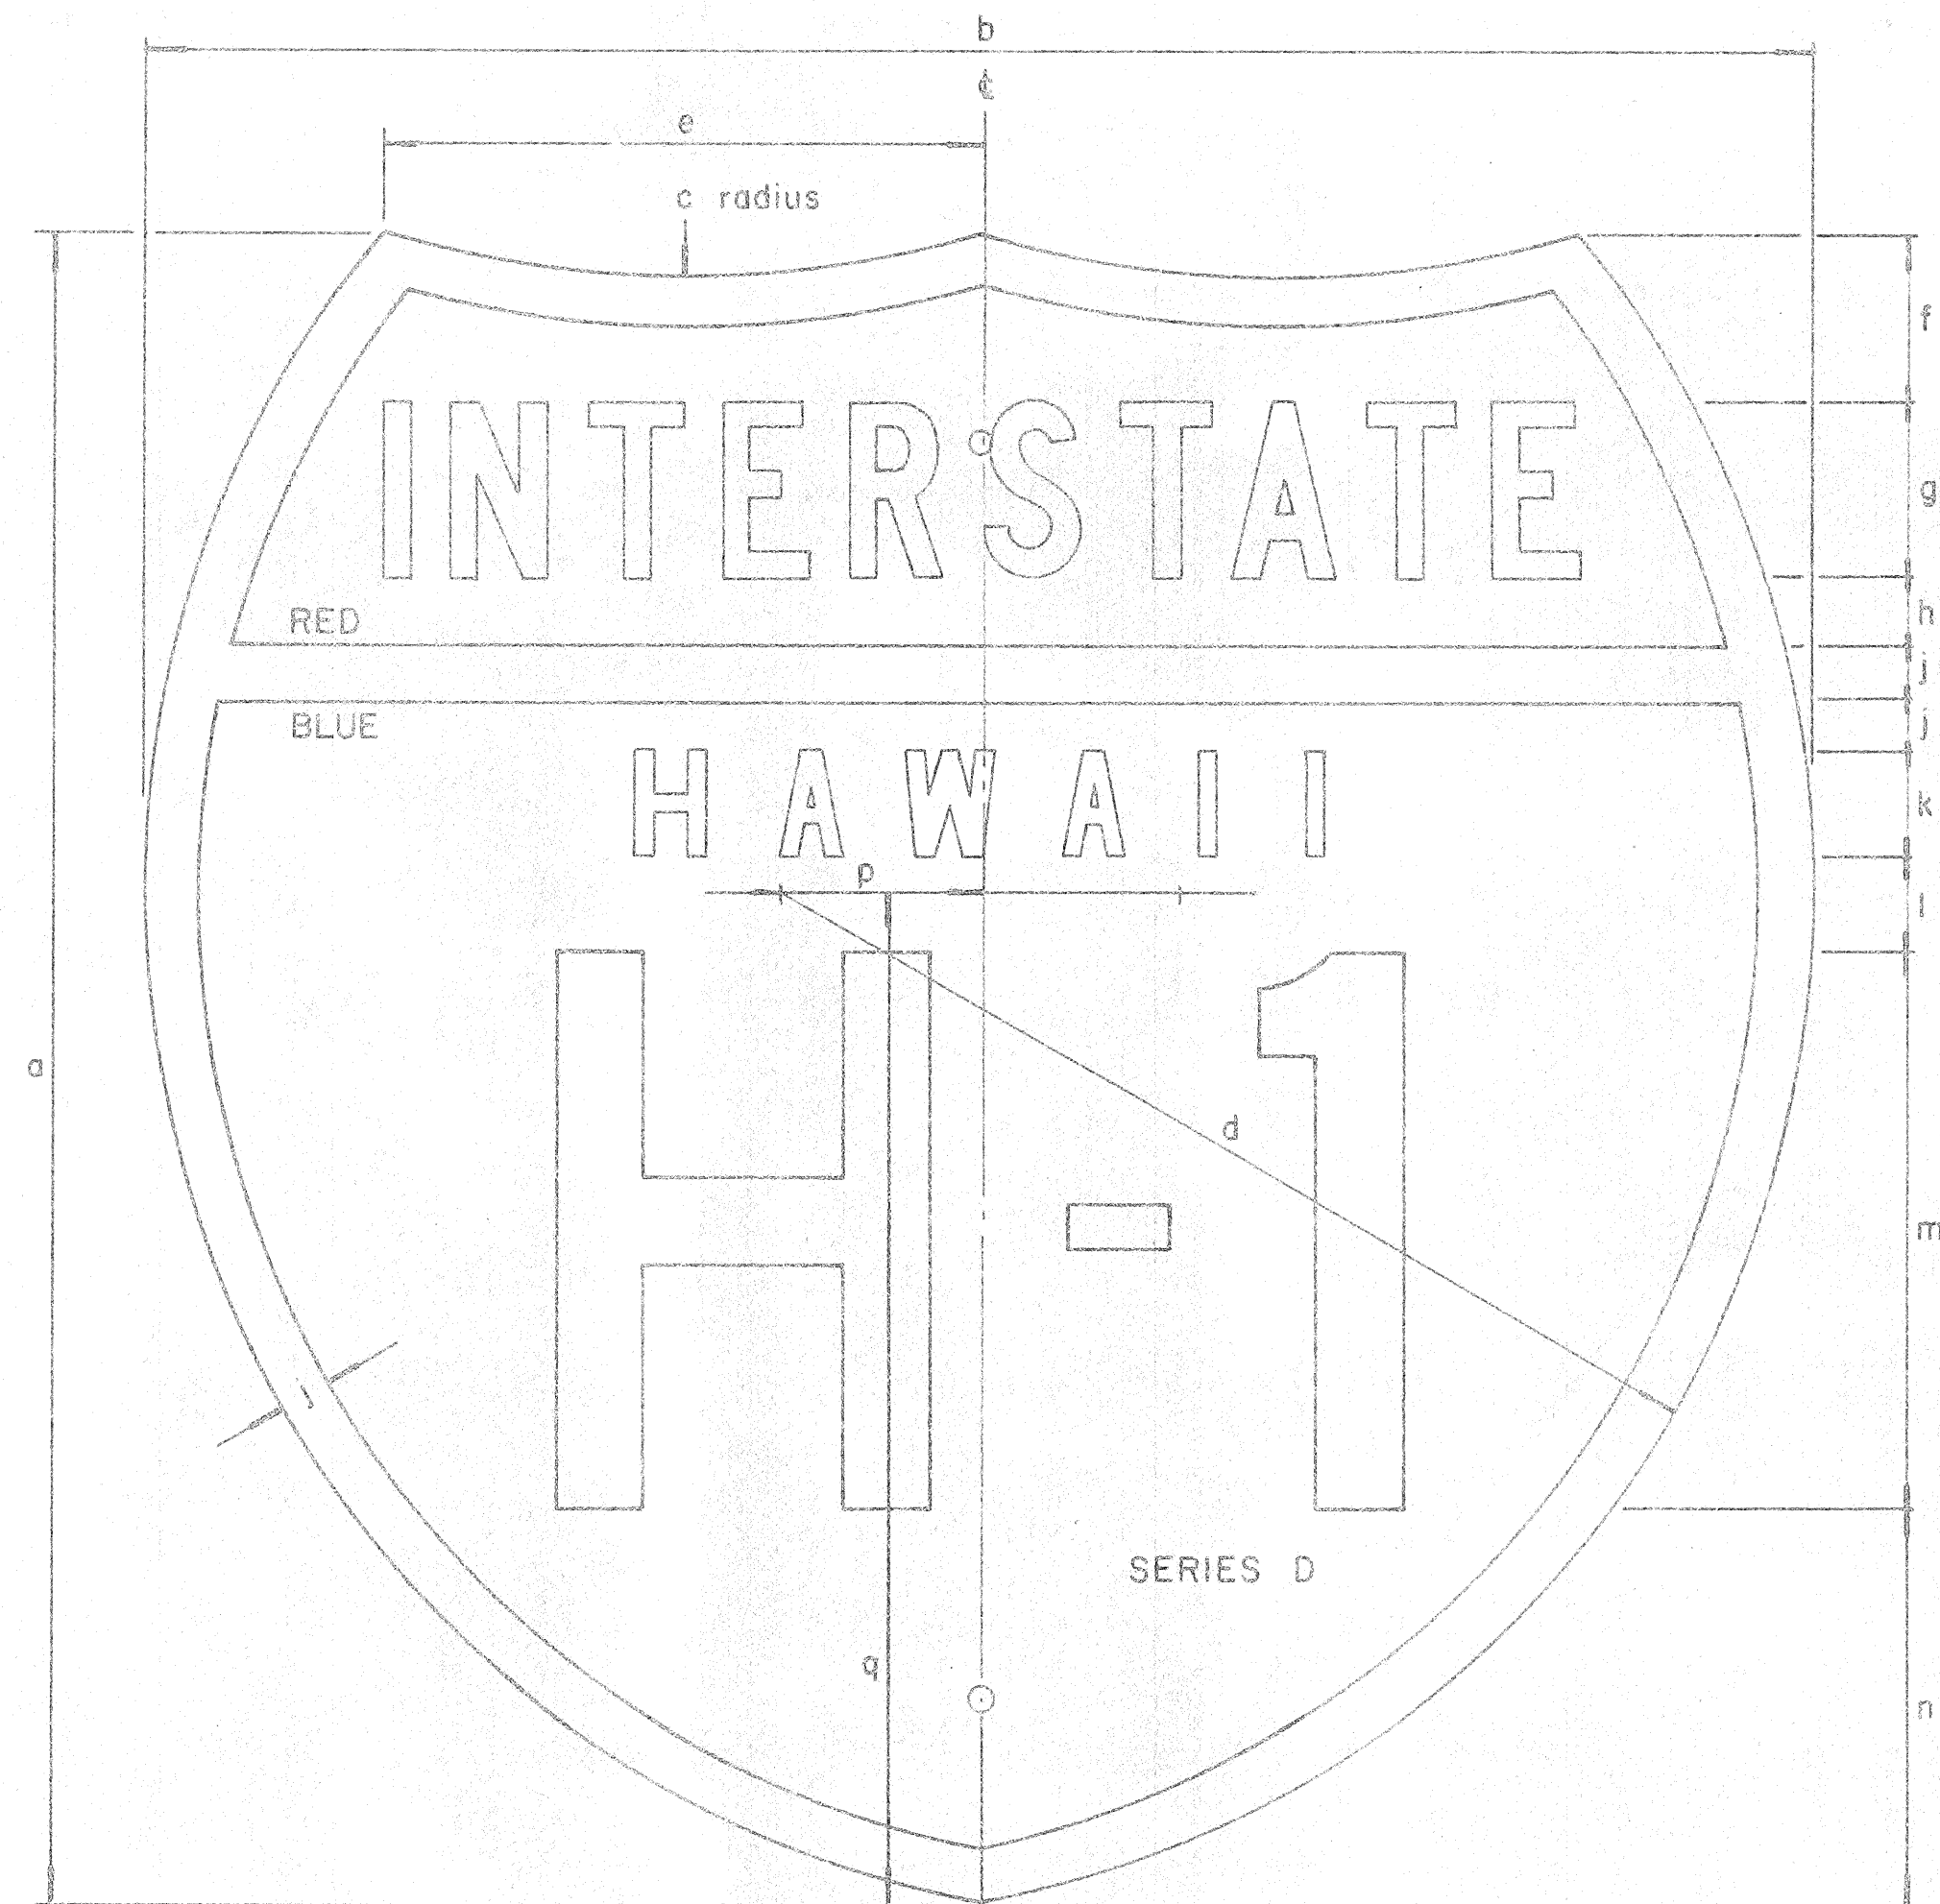

INTERSTATE ROUTE MARKER
IM-1()

INTERSTATE SHIELDS - INDEPENDENT USE

()	a	b	c	d	e	f	g	h	j	k	l	m	n	p	q
1	18	21	13 1/8	12 9/16	9 3/16	12 5/32	1 7/8 C	3/4	9/16	1 1/8 D	1 1/32	6	4 5/16	2 1/16	12 7/16
2	24	24	15	14 7/8	8 5/8	2 3/8	2 1/2 C	1	3/4	1 1/2 D	1 3/8	8	5 3/4	2 7/8	14 5/8
3	36	36	22 1/2	22 5/16	12 15/16	3 9/16	3 3/4 C	1 1/2	1 1/8	2 1/4 D	2 1/16	12	8 5/8	4 5/16	21 15/16

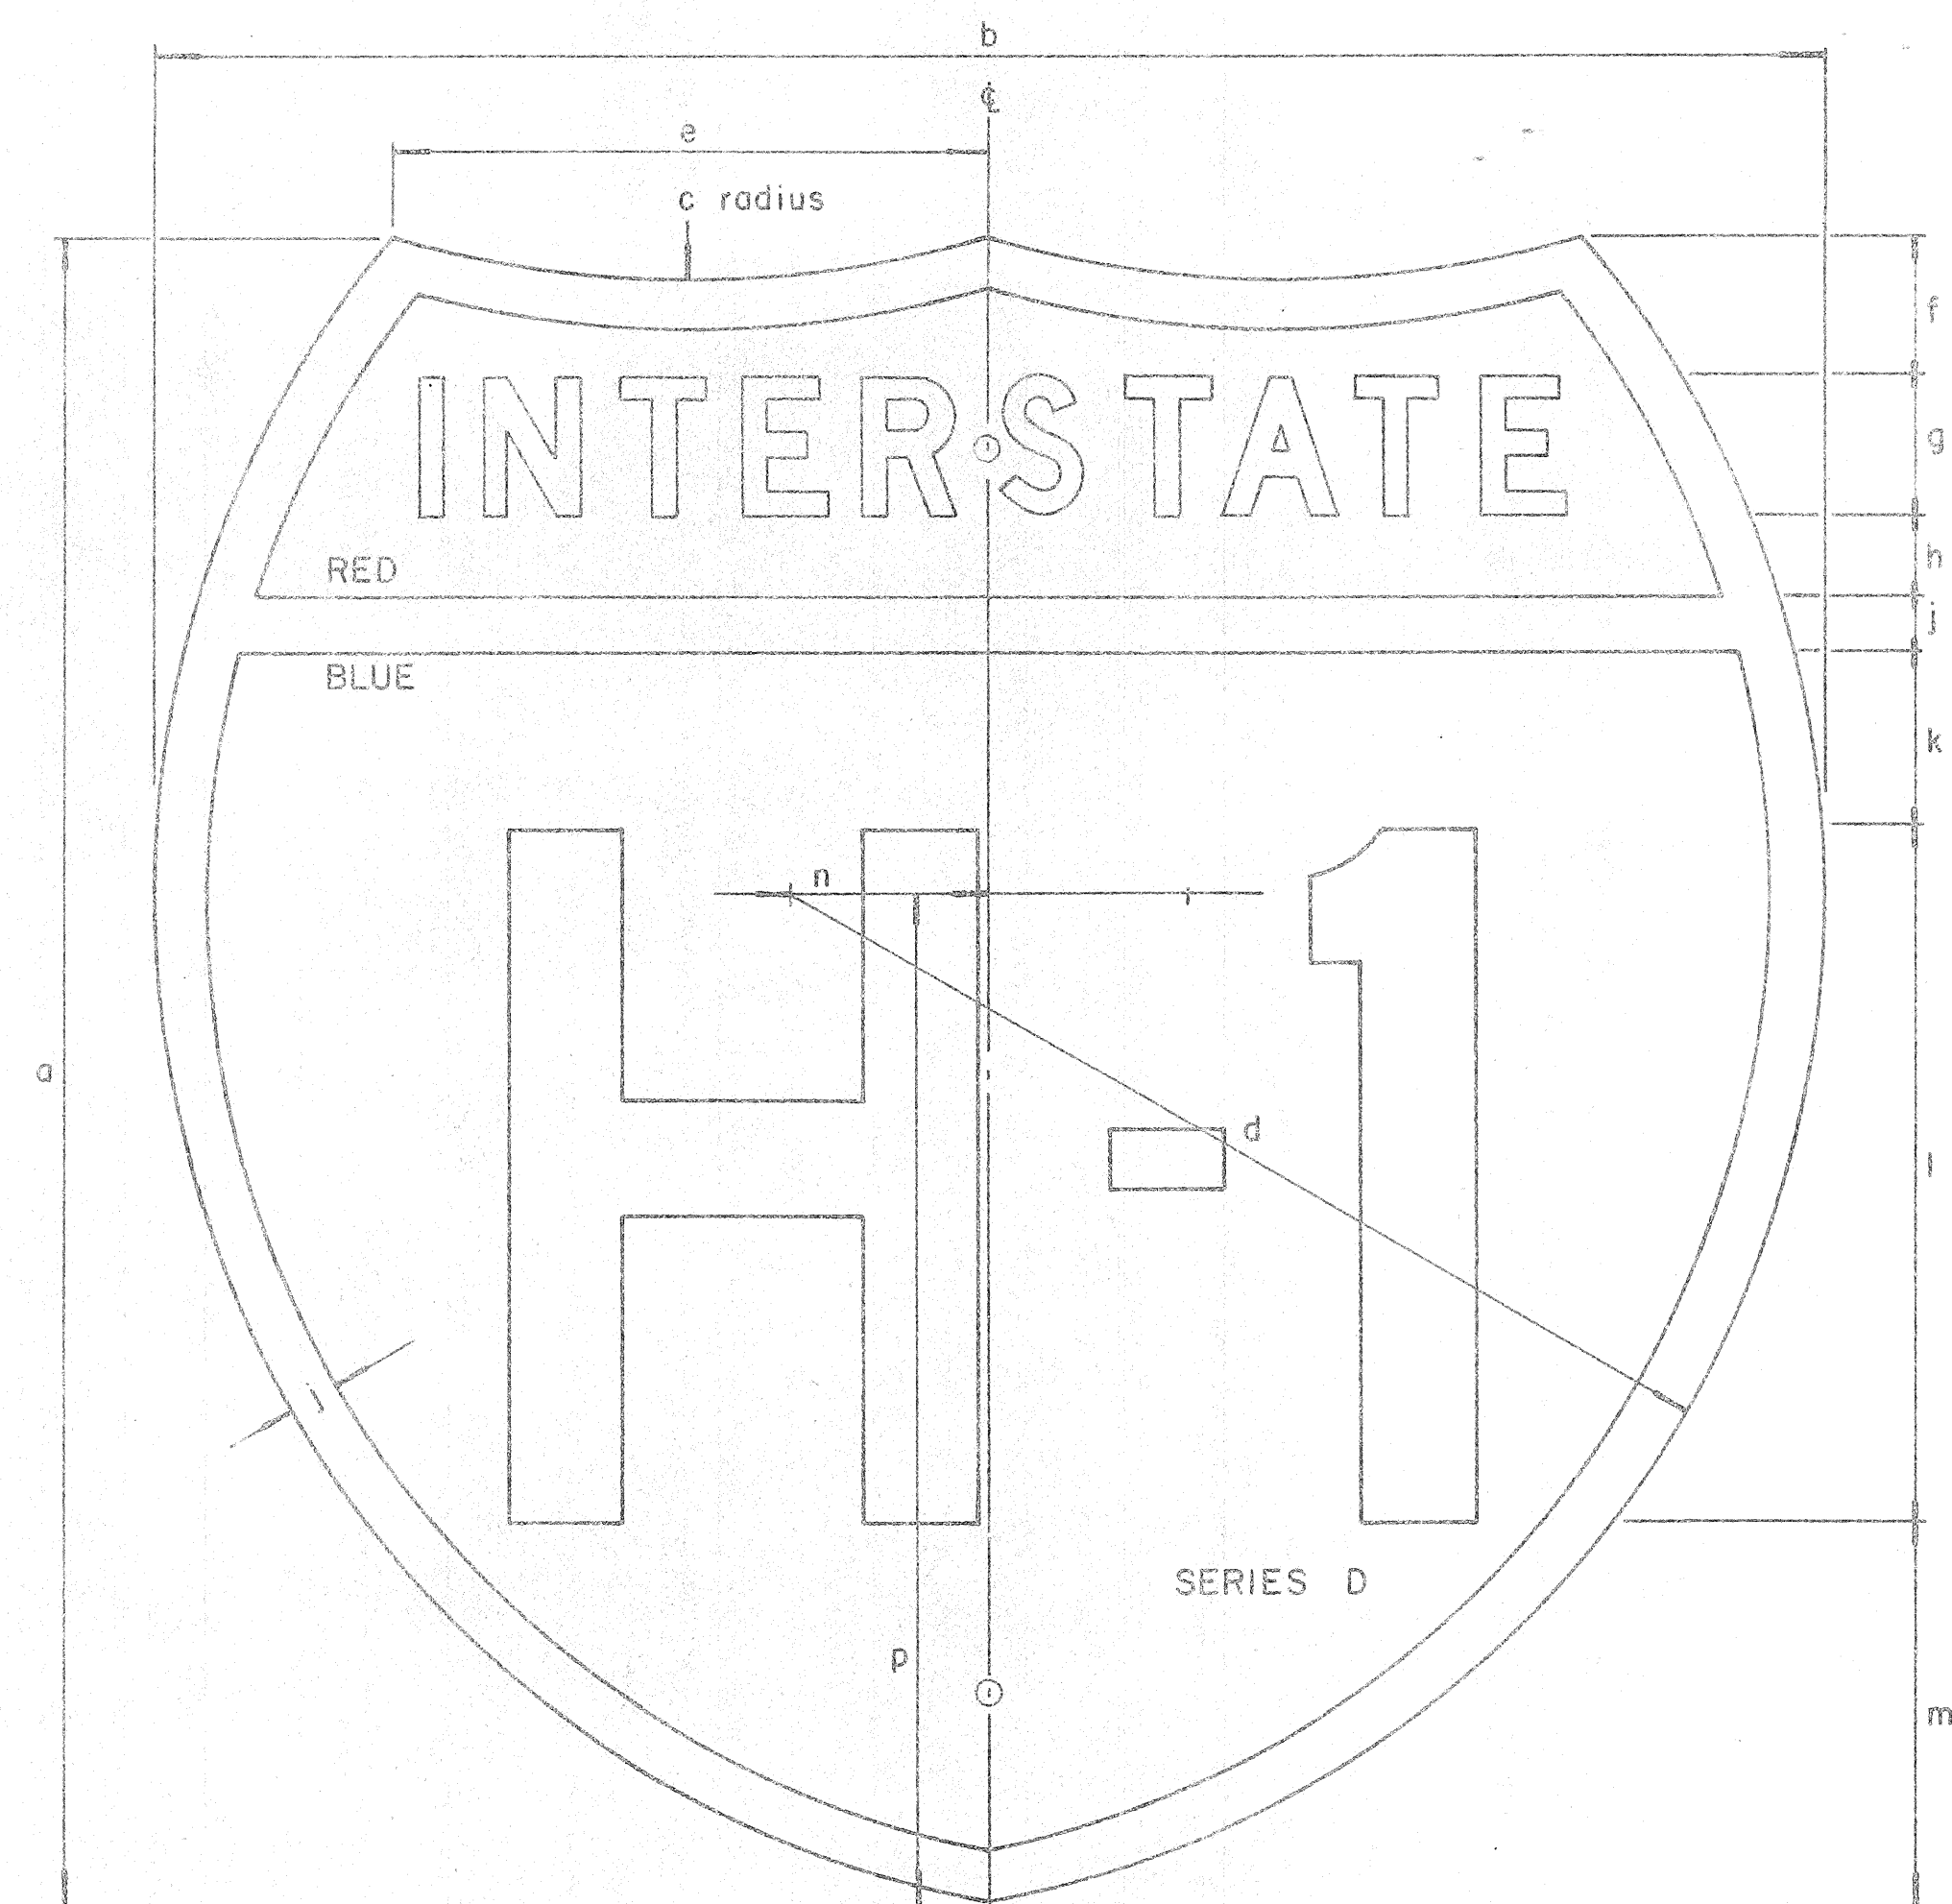

INTERSTATE ROUTE MARKER
IM-2()

INTERSTATE SHIELDS ON GUIDE SIGNS

()	a	b	c	d	e	f	g	h	j	k	l	m	n	p
2	24	24	15	14 7/8	8 5/8	2	2 D	1 3/16	3/4	2 9/16	10	5 1/2	2 7/8	14 5/8
3	36	36	22 1/2	22 5/16	12 15/16	3 7/16	3 C	1 5/16	1 1/8	3 1/8	15	9	4 5/16	21 15/16
4	48	48	30	29 3/4	17 1/4	4 3/4	5 C	2	1 1/2	4	18	12 3/4	5 3/4	29 1/4

GENERAL NOTES

1. The shape, dimensions, symbols, wording, lettering, color and reflectorizing of all signs shall be in accordance with the "Manual on Uniform Traffic Control Devices for Streets and Highways," dated June, 1961 and the BPR manual "Standard Highway Signs," dated September, 1961, unless otherwise specified.
2. All letters and figures shall conform to the manual "Standard Alphabets for Highway Signs," Dept. of Commerce, Bureau of Public Roads, 1952.
3. All markers shall be reflectorized unless otherwise specified.
4. All markers shall have 3/8" bolt holes drilled at appropriate locations unless otherwise specified.
5. The Interstate Route Marker shall be a cut-out shield, in a red, white and blue design as shown on the plans.





STATE OF HAWAII
DEPARTMENT OF TRANSPORTATION
HIGHWAYS DIVISION

STANDARD DETAILS
INTERSTATE ROUTE MARKERS

DATE	
SURVEY PLOTTED BY	
DRAWN BY	
DESIGNED BY	
QUANTITIES BY	
CHECKED BY	
ORIGINAL PLAN	
NOTE BOOK	
No.	

FED. ROAD DIST. NO.	STATE	FED. AID PROJ. NO.	FISCAL YEAR	SHEET NO.	TOTAL SHEETS
HAWAII	HAW.	I-H1-1 (47):2	1968	208	228

1 CENTER LINES ON TWO - LANE RURAL ROADS AND CITY STREETS

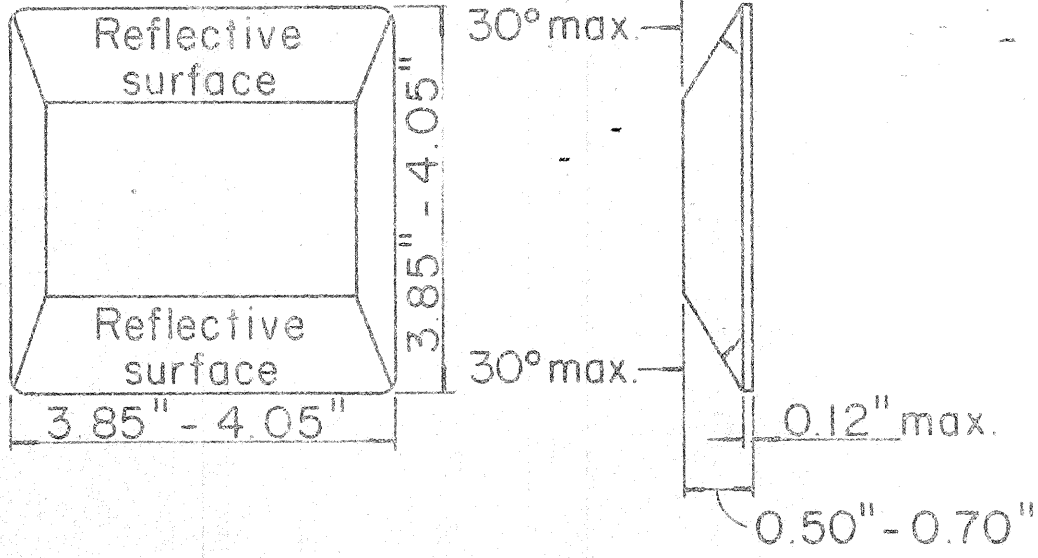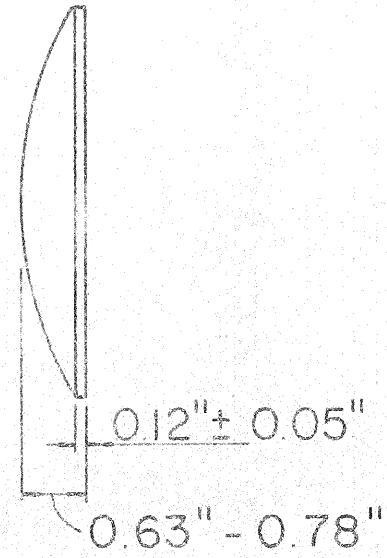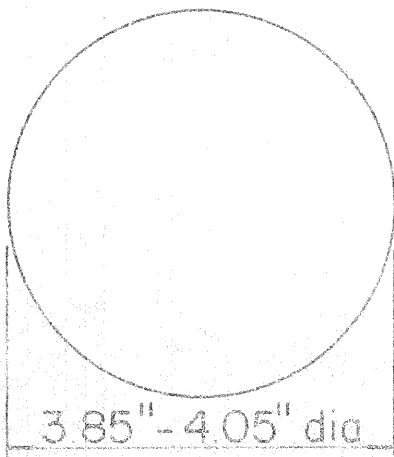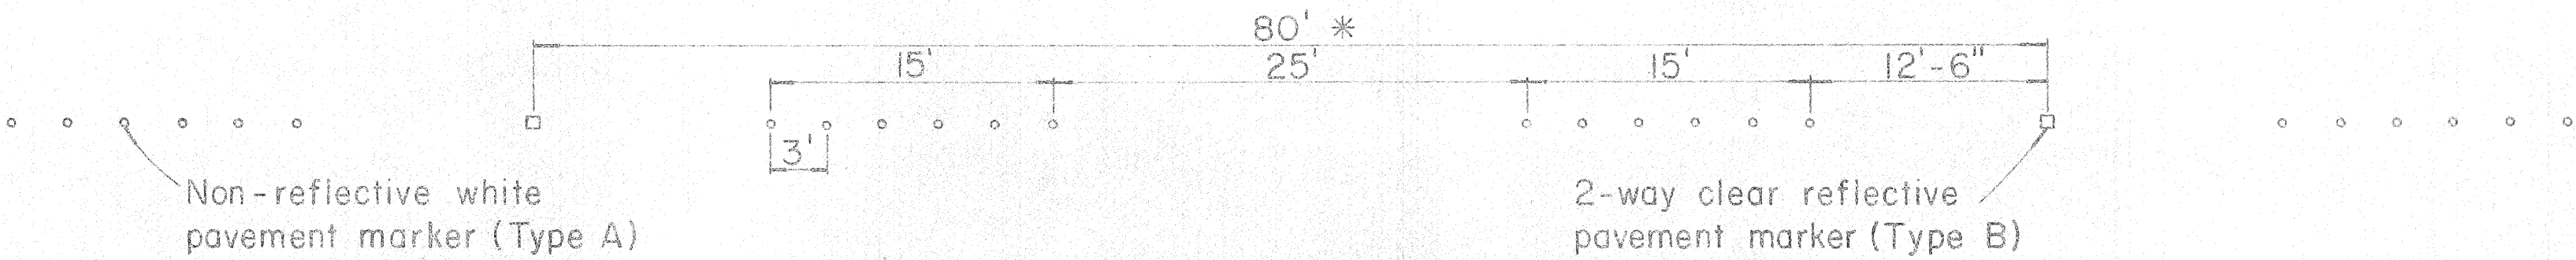

TYPE A

Non-reflective white marker


TYPE B

2-way clear reflective surface




TYPE D

2-way yellow reflective surface

2 LANE LINES


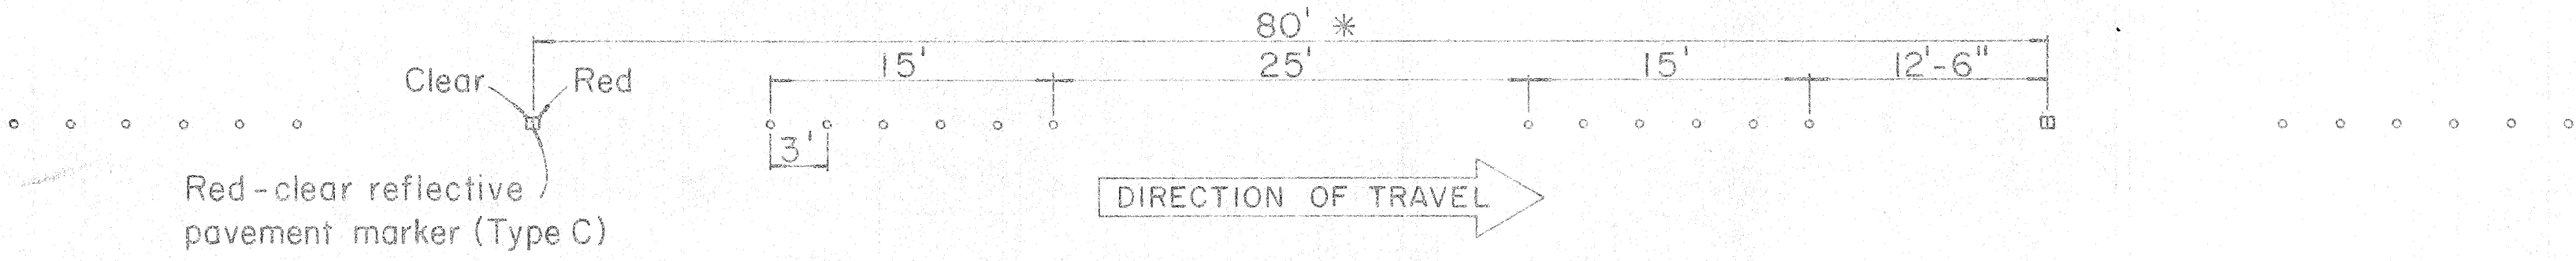


3 CHANNELIZING LINES

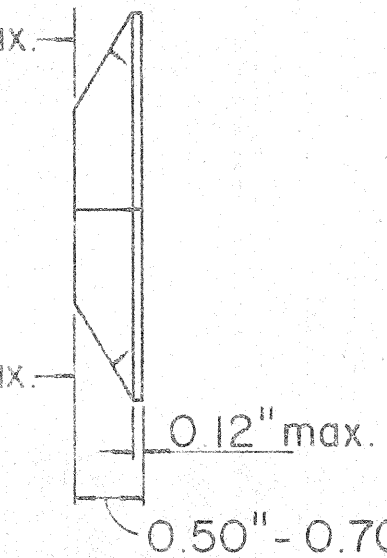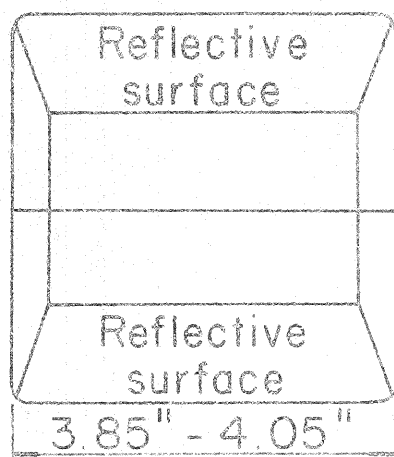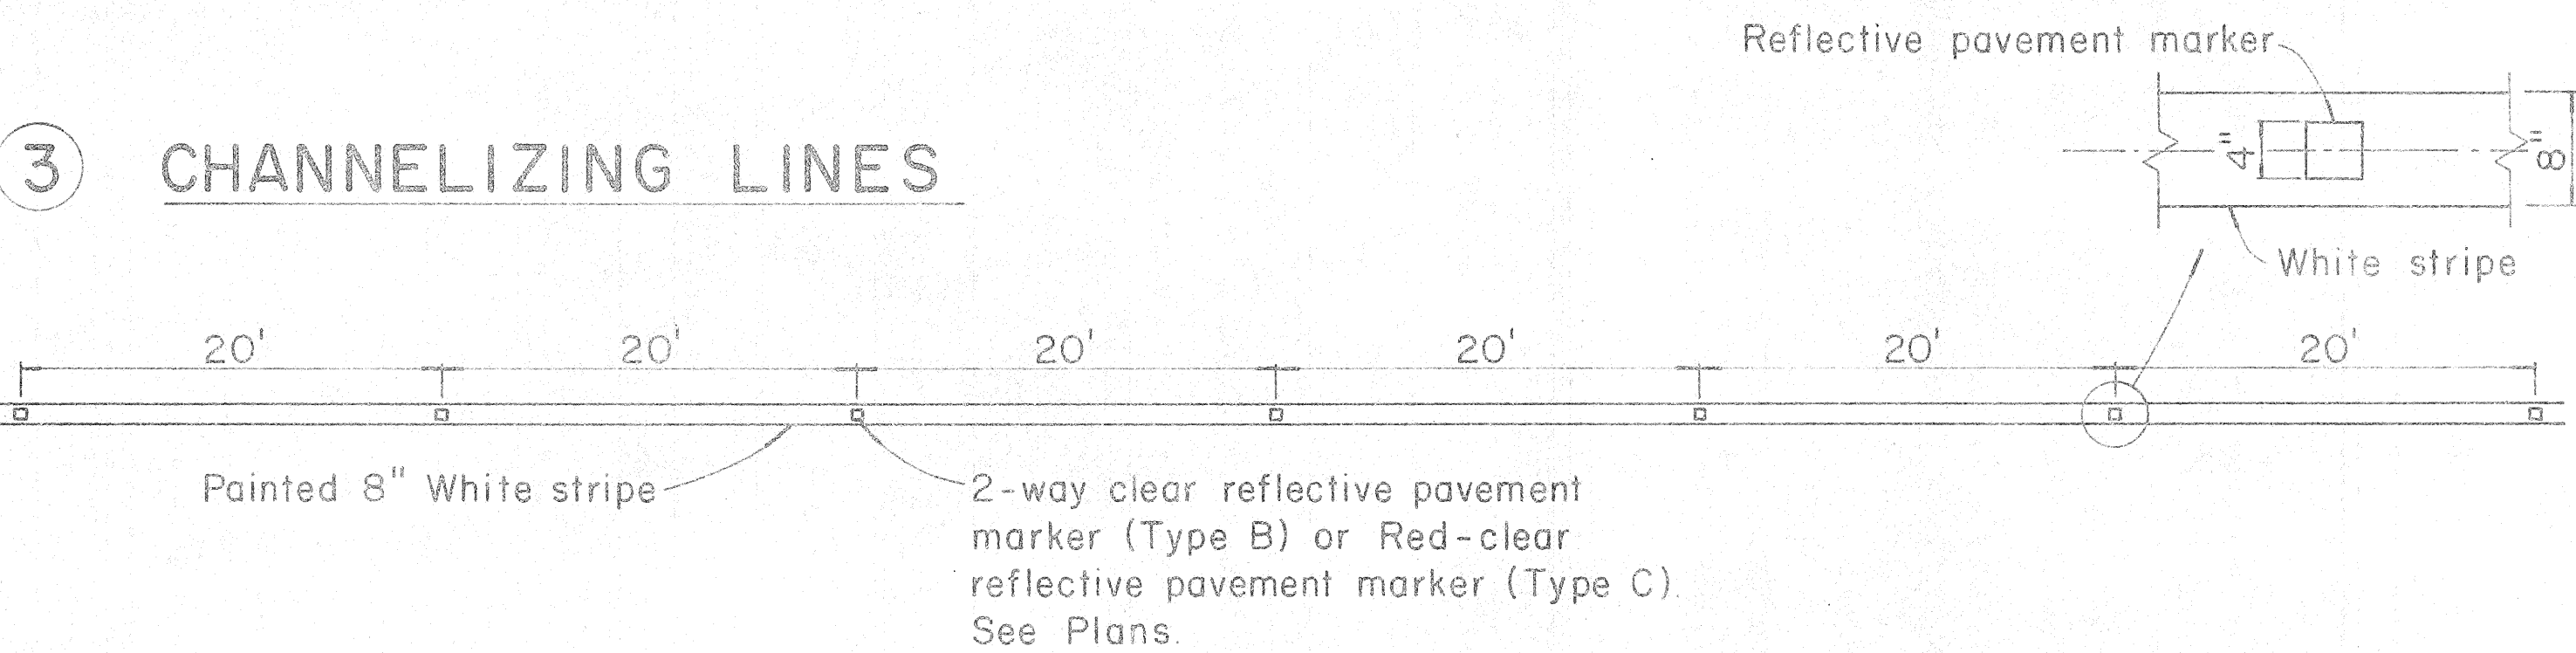

TYPE C


Red-clear reflective surface

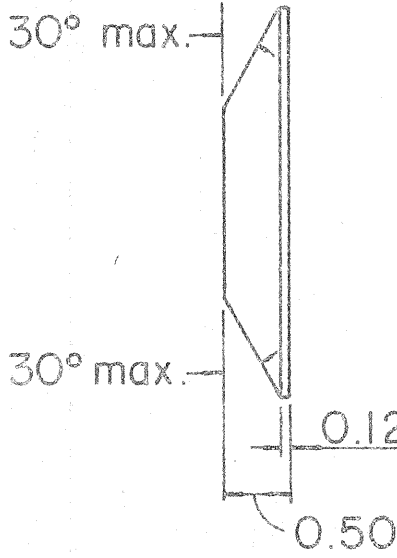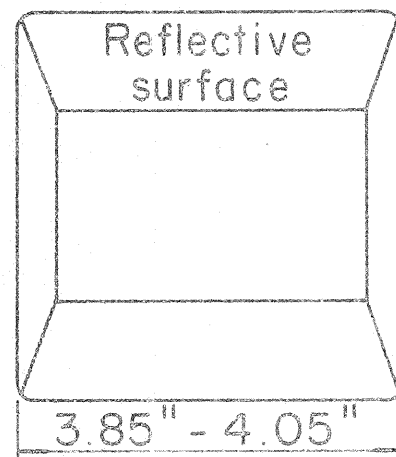

TYPE H

One-way yellow reflective surface

4 YELLOW DOUBLE CENTER LINES

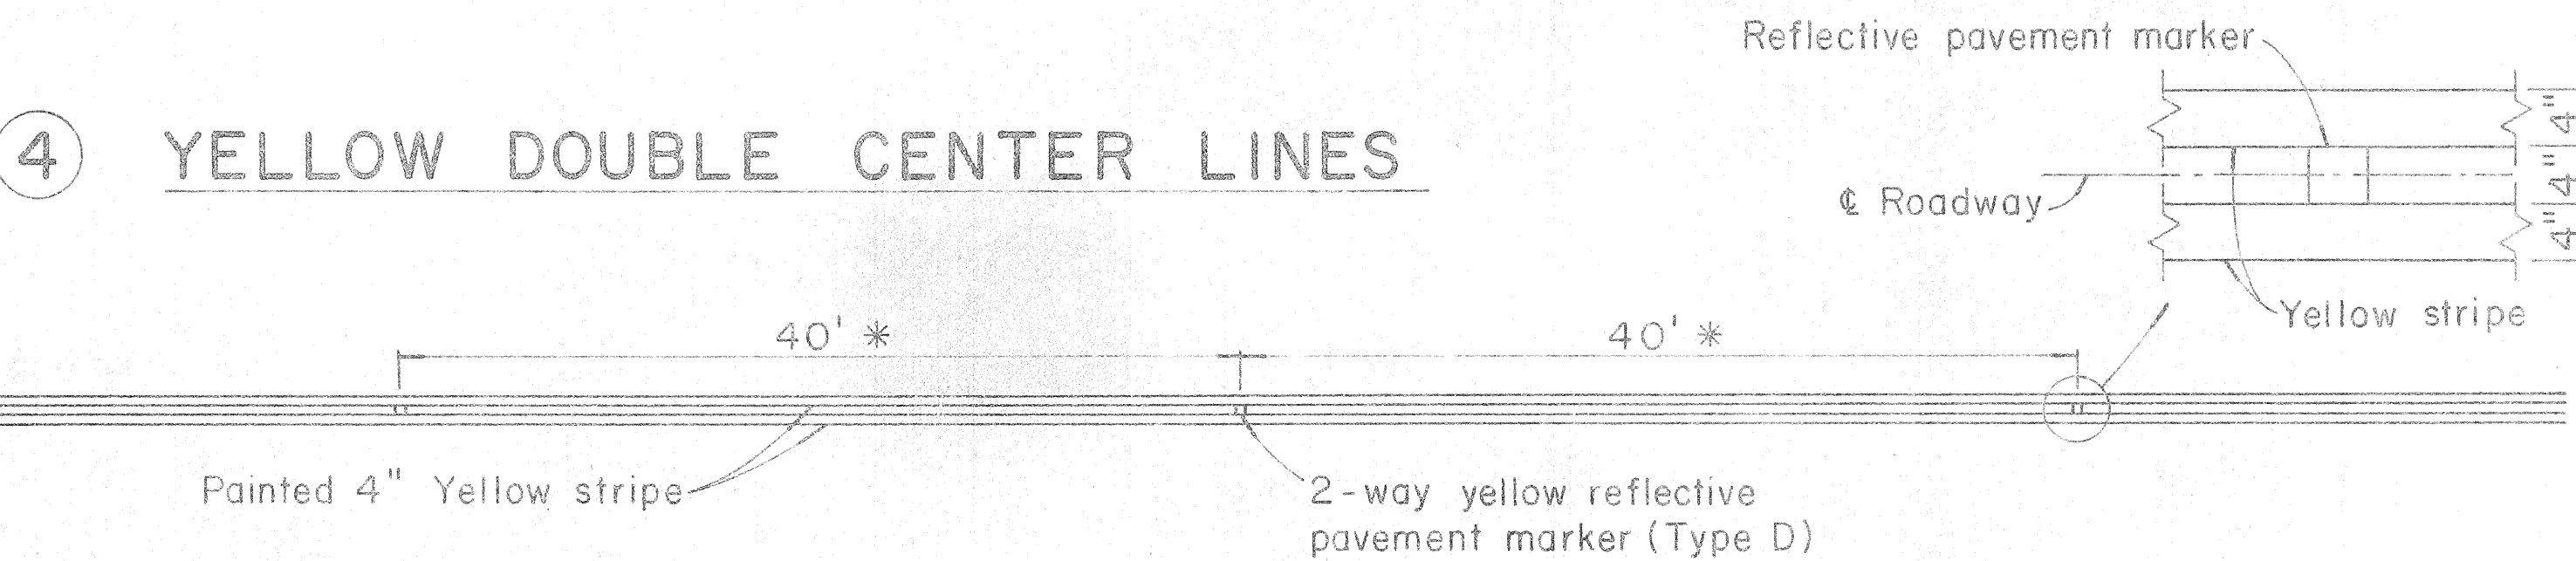


TYPE E

Yellow-clear reflective surface

TYPE G

One-way clear reflective surface

5 NO PASSING - PASSING ZONES ON TWO-LANE ROADS

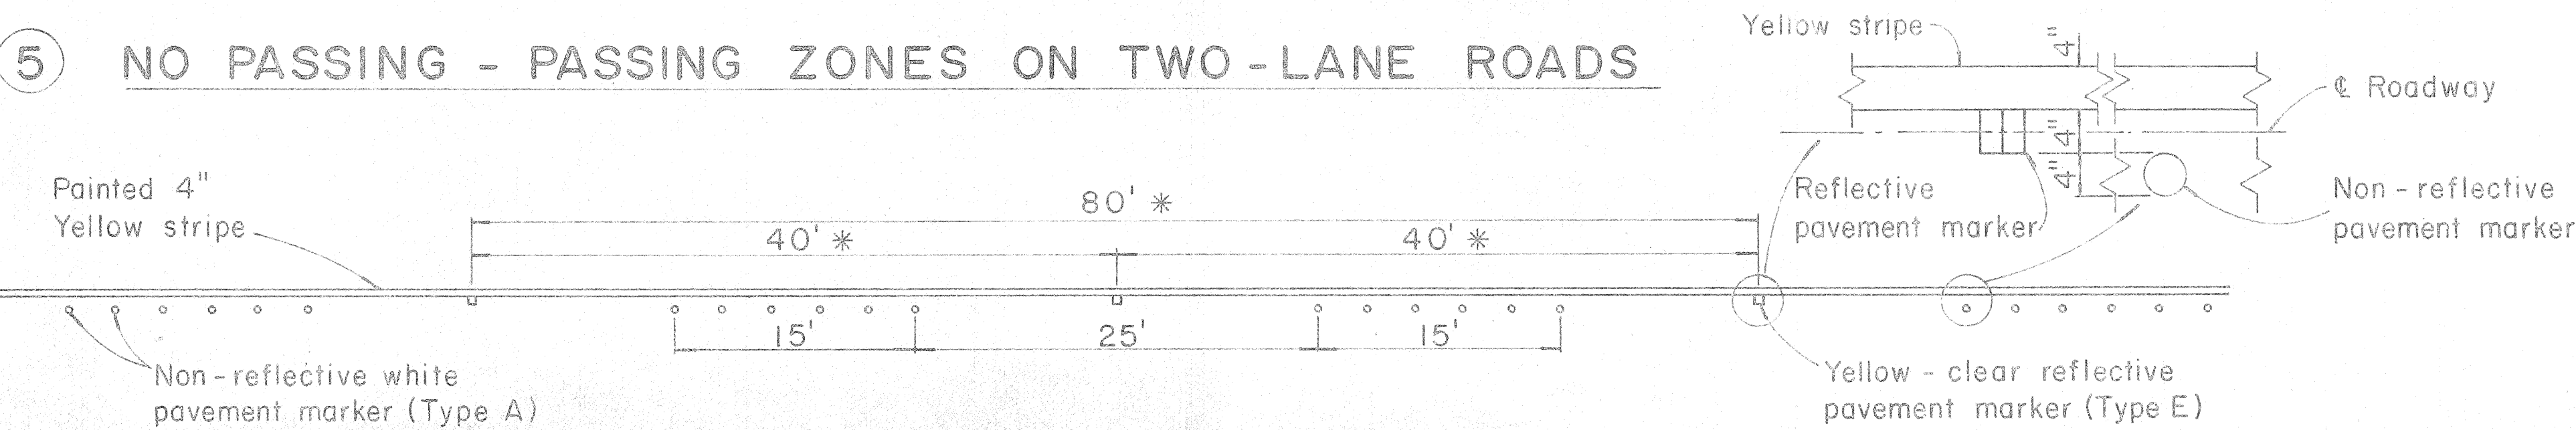

NOTE:
Painted stripes to be done by State forces


STATE OF HAWAII
DEPARTMENT OF TRANSPORTATION
HIGHWAYS DIVISION

STANDARD DETAILS
RAISED PAVEMENT MARKERS


Not to Scale

SHEET No. 9 OF 28 SHEETS


* For curves less than 1000' radius use one-half spacing

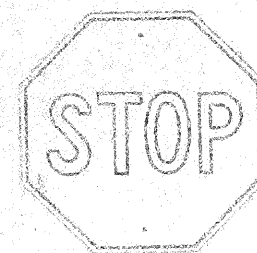


R1-1 30"x30"

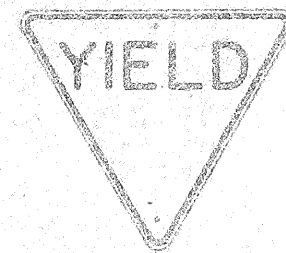


R1-2 36"x36"x36"
R1-2-E 48"x48"x48"
R1-2-I 60"x60"x60"

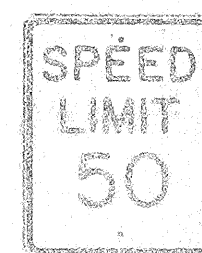


R2-1(50) 24"x30"
R2-1(50)-E 36"x48"
R2-1(50)-I 48"x60"

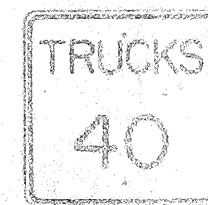


R2-2(40) 24"x24"
R2-2(40)-E 36"x36"
R2-2(40)-I 48"x48"

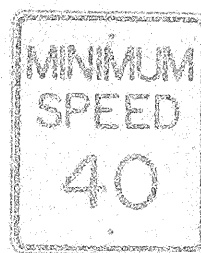


R2-4(40) 24"x30"
R2-4(40)-E 36"x48"
R2-4(40)-I 48"x60"

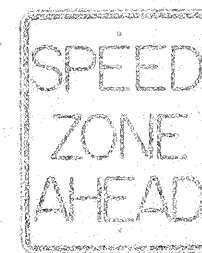


R2-5 24"x30"
R2-5-E 36"x48"
R2-5-I 48"x60"

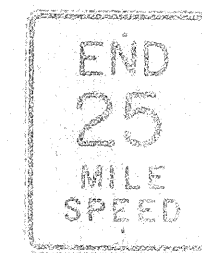

R2-6(25) 24"x30"
R2-6(25)-E 36"x48"
R2-6(25)-I 48"x60"

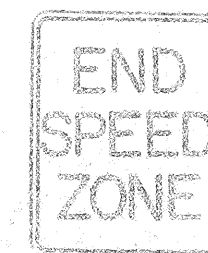

R2-7 24"x30"
R2-7-E 36"x48"
R2-7-I 48"x60"

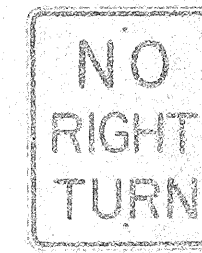

R3-1 24"x30"
R3-1-E 36"x48"




R3-2 24"x30"
R3-2-E 36"x48"




R3-3 24"x24"




R3-4 24"x30"
R3-4-E 36"x48"
R3-4-I 48"x60"

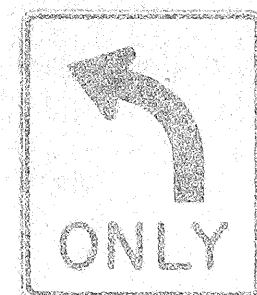


R3-5(L) 30"x36"

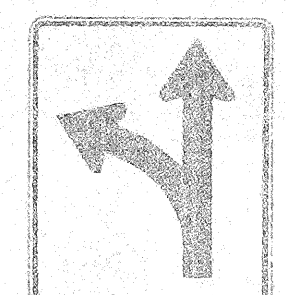


R3-6(L) 30"x36"

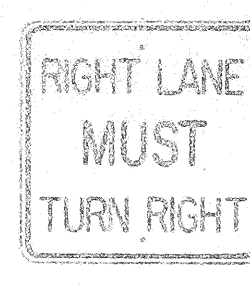


R3-7(R) 30"x30"

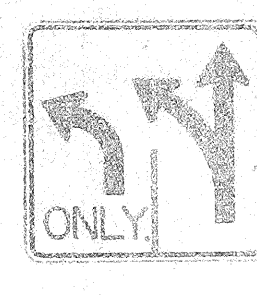

R3-8(L) 30"x30"

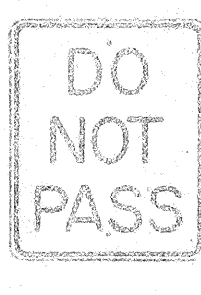

R4-1 24"x30"

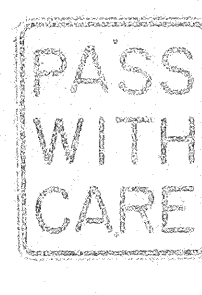


R4-2 24"x30"




R4-3 24"x30"
R4-3-E 36"x48"
R4-3-I 48"x60"



R4-4 24"x30"
R4-4-E 36"x48"
R4-4-I 48"x60"

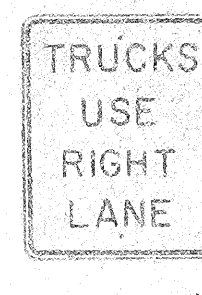

R4-5 24"x30"
R4-5-E 36"x48"

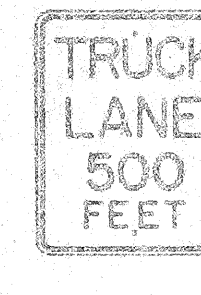

R4-6 24"x30"
R4-6-E 36"x48"



R4-7(R) 24"x30"
R4-7(R)-E 36"x48"




R5-1 24"x24"




R6-1(R) 36"x12"




R6-2(R) 18"x24"

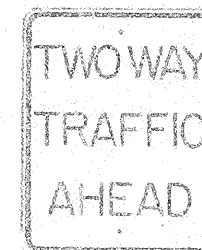

R6-3 24"x30"

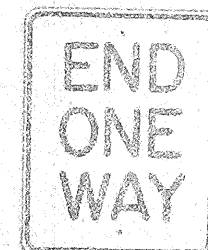


R6-4 24"x30"

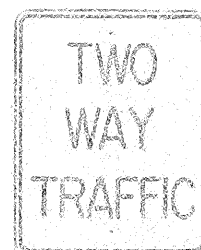

R6-5 24"x30"



R7-1 12"x18"

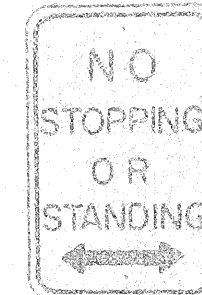


R7-4 12"x18"
R7-4-E 24"x30"



R7-107(R) 12"x18"



R7-201 12"x6"

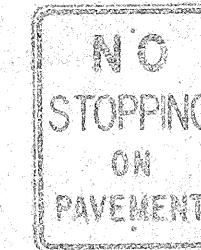

R8-1 24"x30"
R8-1-E 36"x48"
R8-1-I 48"x60"




R8-2 24"x30"
R8-2-E 36"x48"




R8-3 24"x30"
R8-3-E 36"x48"




R8-4 24"x30"
R8-4-E 36"x48"
R8-4-I 48"x36"

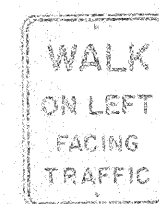


R9-1 18"x24"

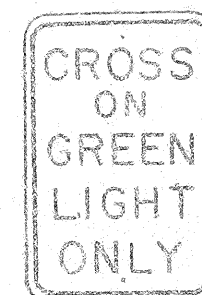

R9-2 12"x18"

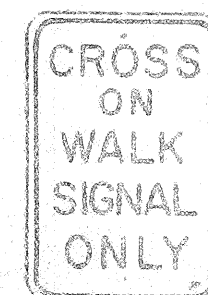


R9-3 12"x18"

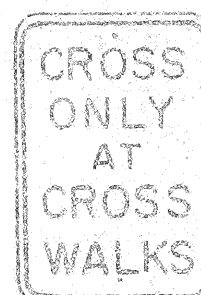


R9-4 12"x18"



R9-5 12"x18"

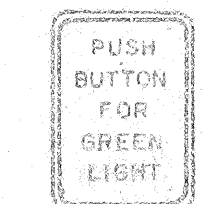

R9-6 9"x12"

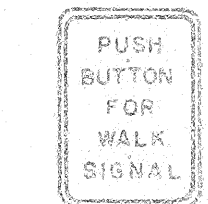


R9-7 9"x12"



R10-1 24"x30"
R10-1-E 36"x48"
R10-1-I 48"x60"



R10-2 48"x30"

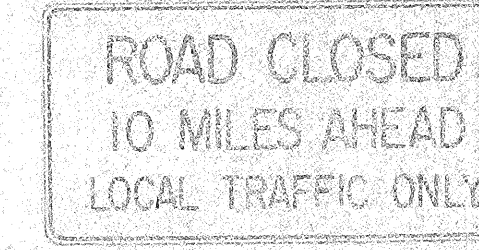

R10-3(10) 60"x30"



R10-4(10) 18"x24"



R3-7(L) 30"x30"



R3-17 30"x30"

NOTE:

1. The shape, color, dimensions, symbols, wording, lettering and reflectorization of all signs shall be in accordance with the "Manual on Uniform Traffic Control Devices for Streets and Highways," dated June 1961 and the BPR manual "Standard Highway Signs," dated September 1961 unless otherwise specified.
2. All regulatory signs shall be reflectorized unless otherwise specified.
3. All regulatory signs shall have 3/8" bolt holes drilled at appropriate locations unless otherwise noted.
4. The suffix "E" denotes Expressway signs and "I" denotes Interstate signs.
5. For R2 signs, number in () indicates speed and shall be as shown on the plans.
6. (R) or (L) indicates right or left and shall be as shown on the plans.
7. For R10-4 sign, number in () indicates weight and shall be as shown on the plan.

STATE OF HAWAII
DEPARTMENT OF TRANSPORTATION
HIGHWAYS DIVISION

STANDARD DETAILS
REGULATORY SIGNS


NOT TO SCALE

SHEET No. 10 OF 28 SHEETS


209

DATE	____
SURVEY PLOTTED BY	____
DRAWN BY	____
DESIGNED BY	____
QUANTITIES BY	____
CHECKED BY	____
ORIGINAL PLAN	____
NOTE BOOK	____
No.	____


FED. ROAD DIST. NO.	STATE	FED. AID PROJ. NO.	FISCAL YEAR	SHEET NO.	TOTAL SHEETS
HAWAII	HAW.	I-H-1 (47): 2	1968	210	238 227

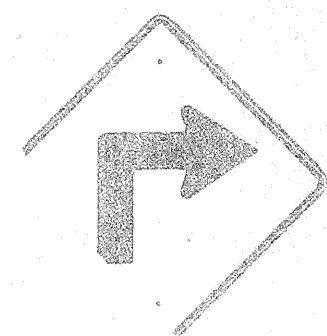


W1-1(R) 30" x 30"

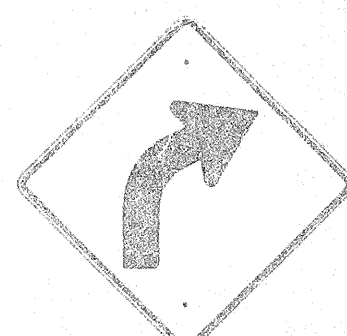


W1-2(R) 30" x 30"

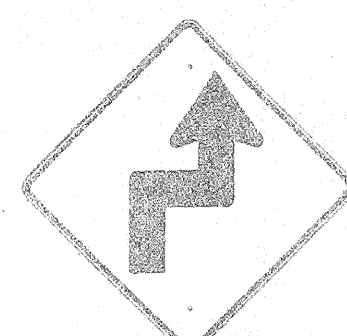


W1-3(R) 30" x 30"

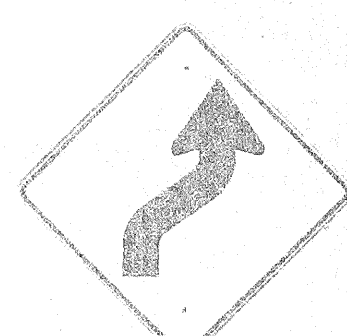


W1-4(R) 30" x 30"

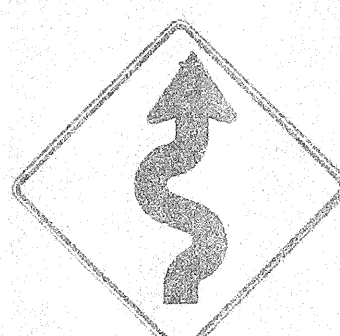


W1-5(R) 30" x 30"

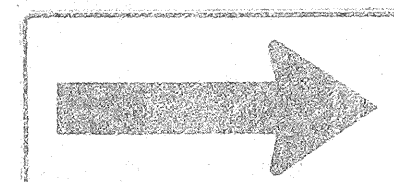


W1-6 48" x 24"

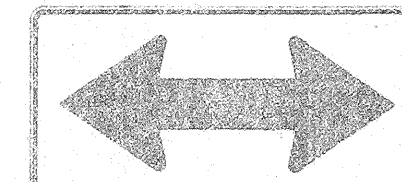


W1-7 48" x 24"

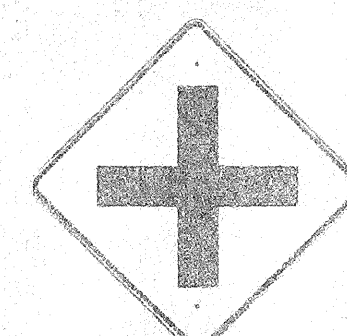


W2-1 30" x 30"

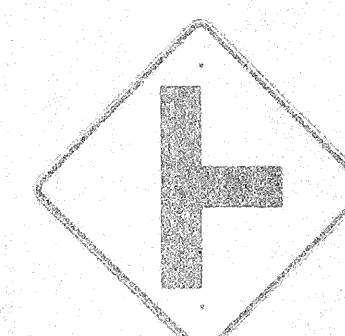


W2-2 30" x 30"

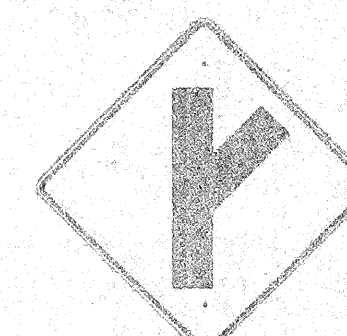

W2-3(R) 30" x 30"

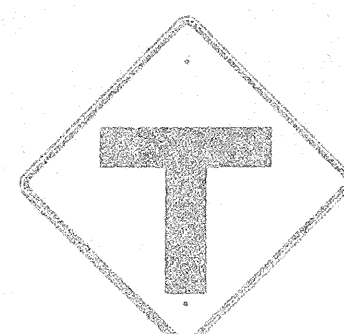

W2-4 30" x 30"

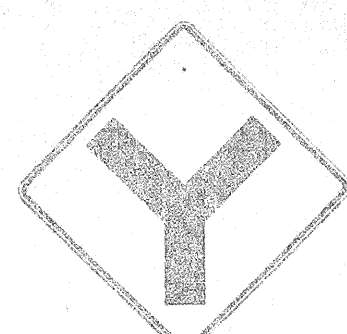


W2-5 30" x 30"



W3-1 30" x 30"




W3-2 30" x 30"

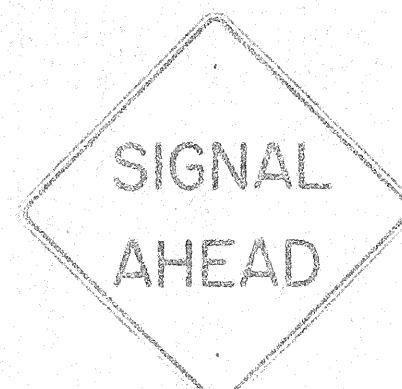

W3-3 36" x 36"



W4-1 30" x 30"
W4-1-E 36" x 36"
W4-1-I 48" x 48"

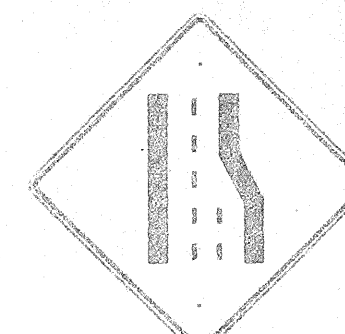

W4-2 30" x 30"
W4-2-E 36" x 36"



W5-1 30" x 30"
W5-1-E 36" x 36"



W5-2 30" x 30"



W5-3 30" x 30"




W6-1 36" x 36"




W6-2 36" x 36"




W7-1 30" x 30"

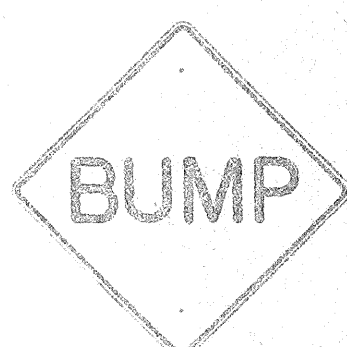


W8-1 30" x 30"

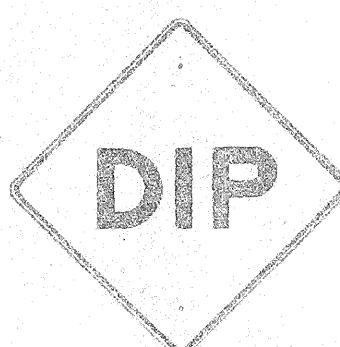

W8-2 30" x 30"

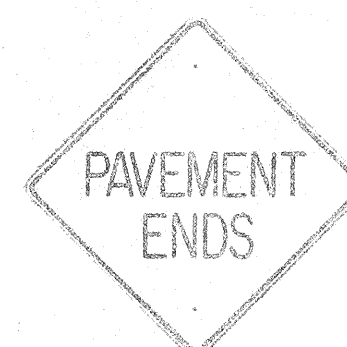

W8-3 30" x 30"

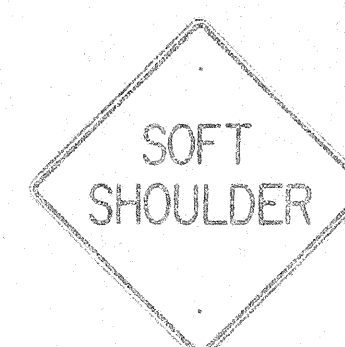

W8-4 30" x 30"




W8-5 30" x 30"




W9-1 30" x 30"



W9-2 30" x 30"

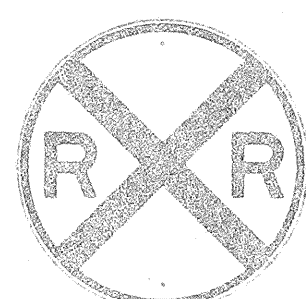

W10-1 36" DIAMETER

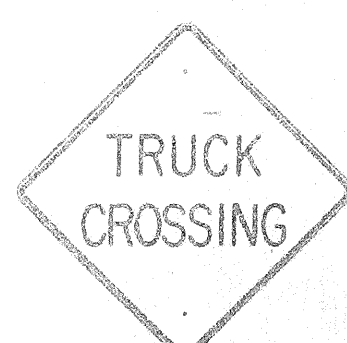

W11-1 30" x 30"



W11-5 30" x 30"




W12-2 36" x 36"



W13-1(35) 18" x 18"
W13-1(35)-E 24" x 24"



W13-2(25) 12" x 18"

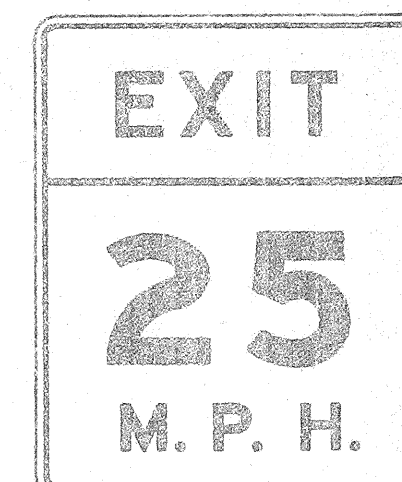

W13-3(25) 48" x 60"

NOTE:

1. The shape, color, dimensions, symbols, wording, lettering and reflectorization of all signs shall be in accordance with the "Manual on Uniform Traffic Control Devices for Streets and Highways," dated June 1961 and the BPR manual "Standard Highway Signs," dated September 1961 unless otherwise specified.
2. All warning signs shall be reflectorized unless otherwise specified.
3. All warning signs shall have 3/8" bolt holes drilled at appropriate locations unless otherwise noted.
4. (R) or (L) indicates right or left and shall be as shown on the plan.
5. The suffix "E" denotes Expressway signs and "I" denotes Interstate signs.
6. For W13 sign, number in () indicates speed and shall be as shown on the plans.

REVISED: September 26, 1967

STATE OF HAWAII
DEPARTMENT OF TRANSPORTATION
HIGHWAYS DIVISION

STANDARD DETAILS
WARNING SIGNS

NOT TO SCALE

SHEET No. 11 OF 28 SHEETS

210

ORIGINAL PLAN	SURVEY PLOTTED BY	DATE
NOTE BOOK	DESIGNED BY	
	CHECKED BY	

FED. ROAD DIST. NO.	STATE	FED. AID PROJ. NO.	FISCAL YEAR	SHEET NO.	TOTAL SHEETS
HAWAII	HAW.	I-41-1 (47) 5	1968	211	238




W7-2 48"x48"




W8-7 30"x30"



W14-1 30"x30"

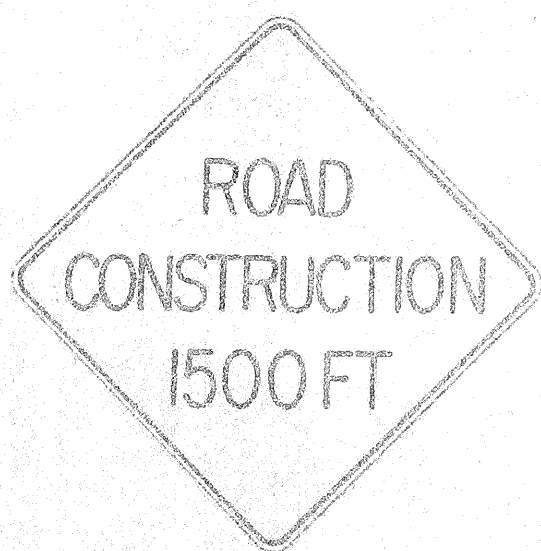

W20-1a 48"x48"

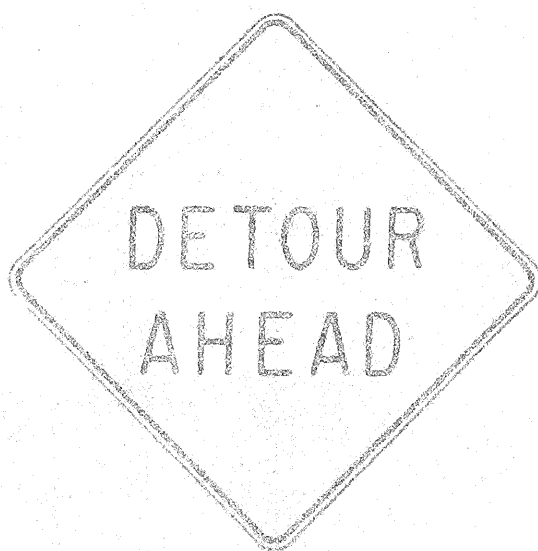

W20-2d 48"x48"




W20-3b 48"x48"



W20-4d 48"x48"



W20-5d(L) 48"x48"

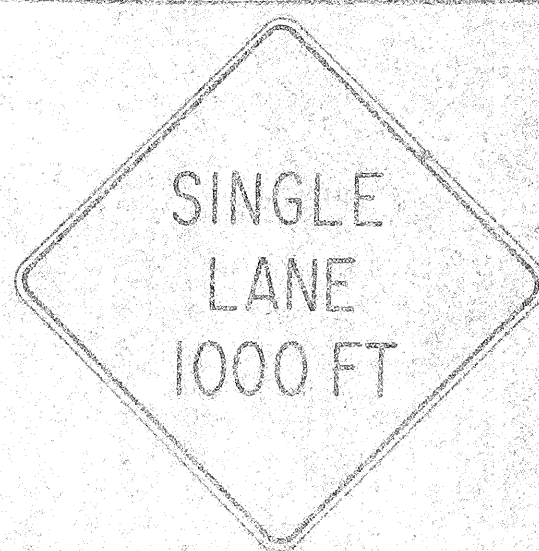

W20-6b 48"x48"




W20-7c 48"x48"



W21-1 30"x30"




W21-2 24"x24"

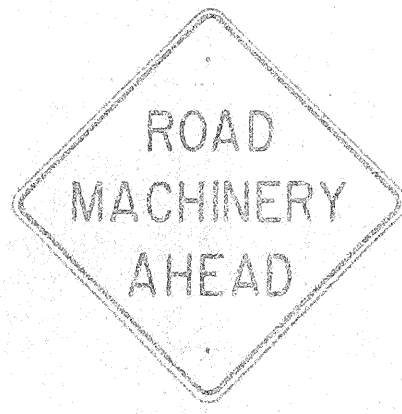

W21-3 36"x36"




W21-4 30"x30"

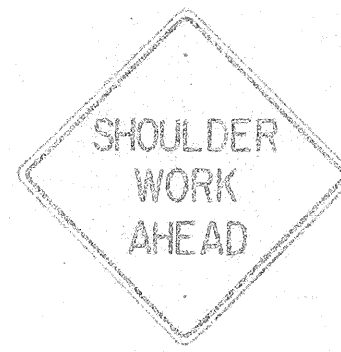


W21-5 30"x30"




W21-6 30"x30"

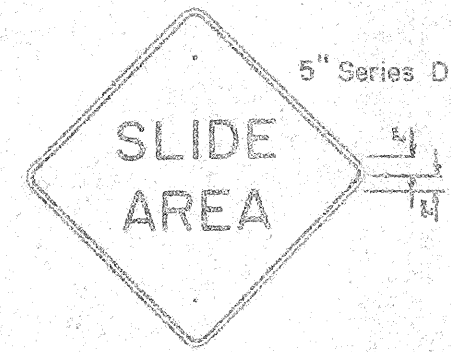


W22-1 30"x30"

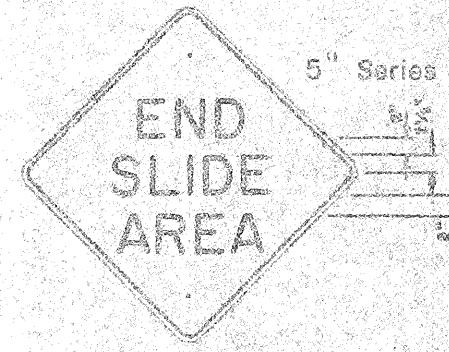


W22-2 30"x30"

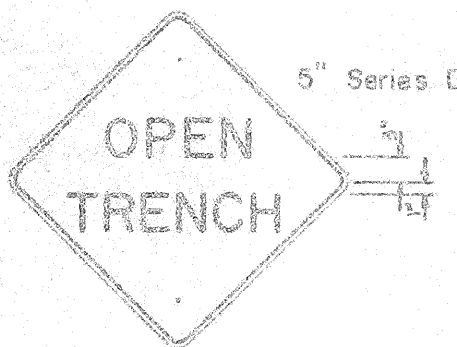


W22-3 30"x30"

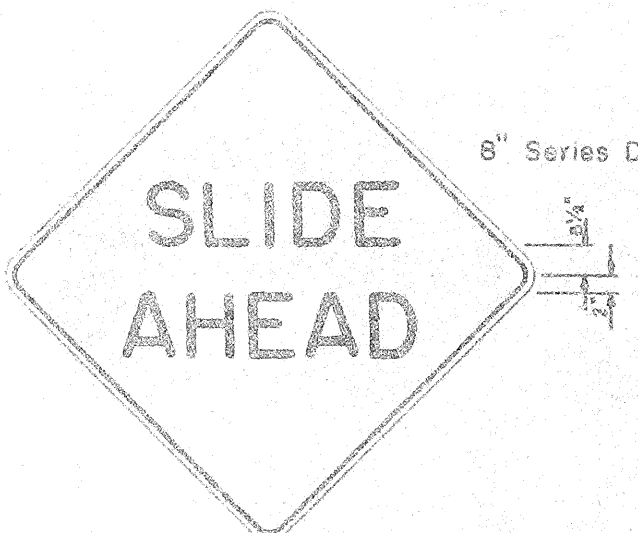


W22-4 48"x48"

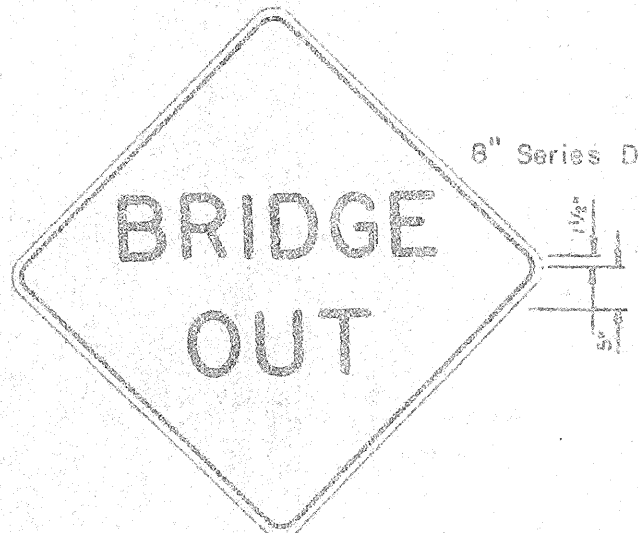


W22-5 48"x48"

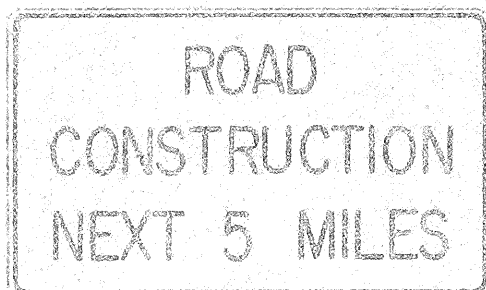

G20-1(5) 60"x36"

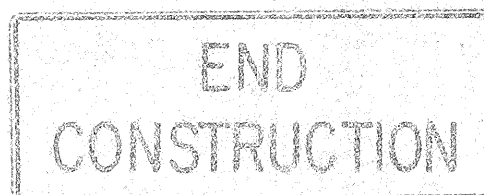


G20-2 60"x24"

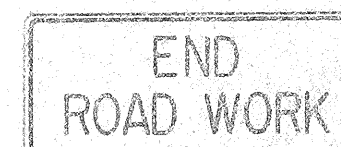

G20-3 42"x18"



M5-7(L) 48"x18"

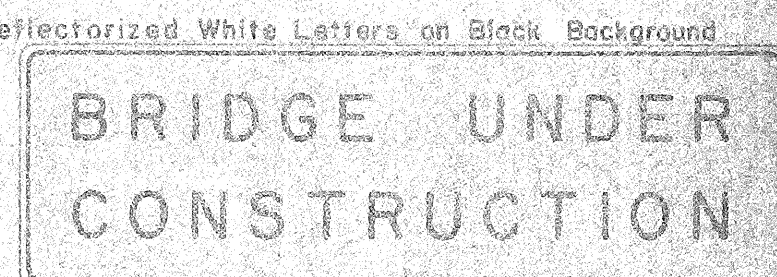

CW-1 96"x30"

- NOTE:
- The shape, color, dimensions, symbols, wording, lettering and reflectorization of all signs shall be in accordance with the "Manual on Uniform Traffic Control Devices for Streets and Highways," dated June 1961 and the BPR manual "Standard Highway Signs," dated September 1961 unless otherwise specified.
 - All signs shall be reflectorized unless otherwise specified.
 - All signs shall have 3/8" bolt holes drilled at appropriate locations unless otherwise noted.
 - For W20 series signs, suffixes a,b,c and d are as follows: a 1500 FT, b 1000 FT, c 500 FT and d AHEAD.
 - (R) or (L) indicates right or left and shall be as shown on the plans.
 - Number in () indicates miles and shall be as shown on the plans.

STATE OF HAWAII
DEPARTMENT OF TRANSPORTATION
HIGHWAYS DIVISION




STANDARD DETAILS
CONSTRUCTION SIGNS

NOT TO SCALE


SHEET No. 12 OF 28 SHEETS

ORIGINAL PLAN	DATE
SURVEY PLOTTED BY	
DRAWN BY	
TRACED BY	
DESIGNED BY	
CHECKED BY	
No.	

FED. ROAD DIST. NO.	STATE	FED. AID PROJ. NO.	FISCAL YEAR	SHEET NO.	TOTAL SHEETS
HAWAII	HAW.	I-HI-1 (47):9	1968	212	238

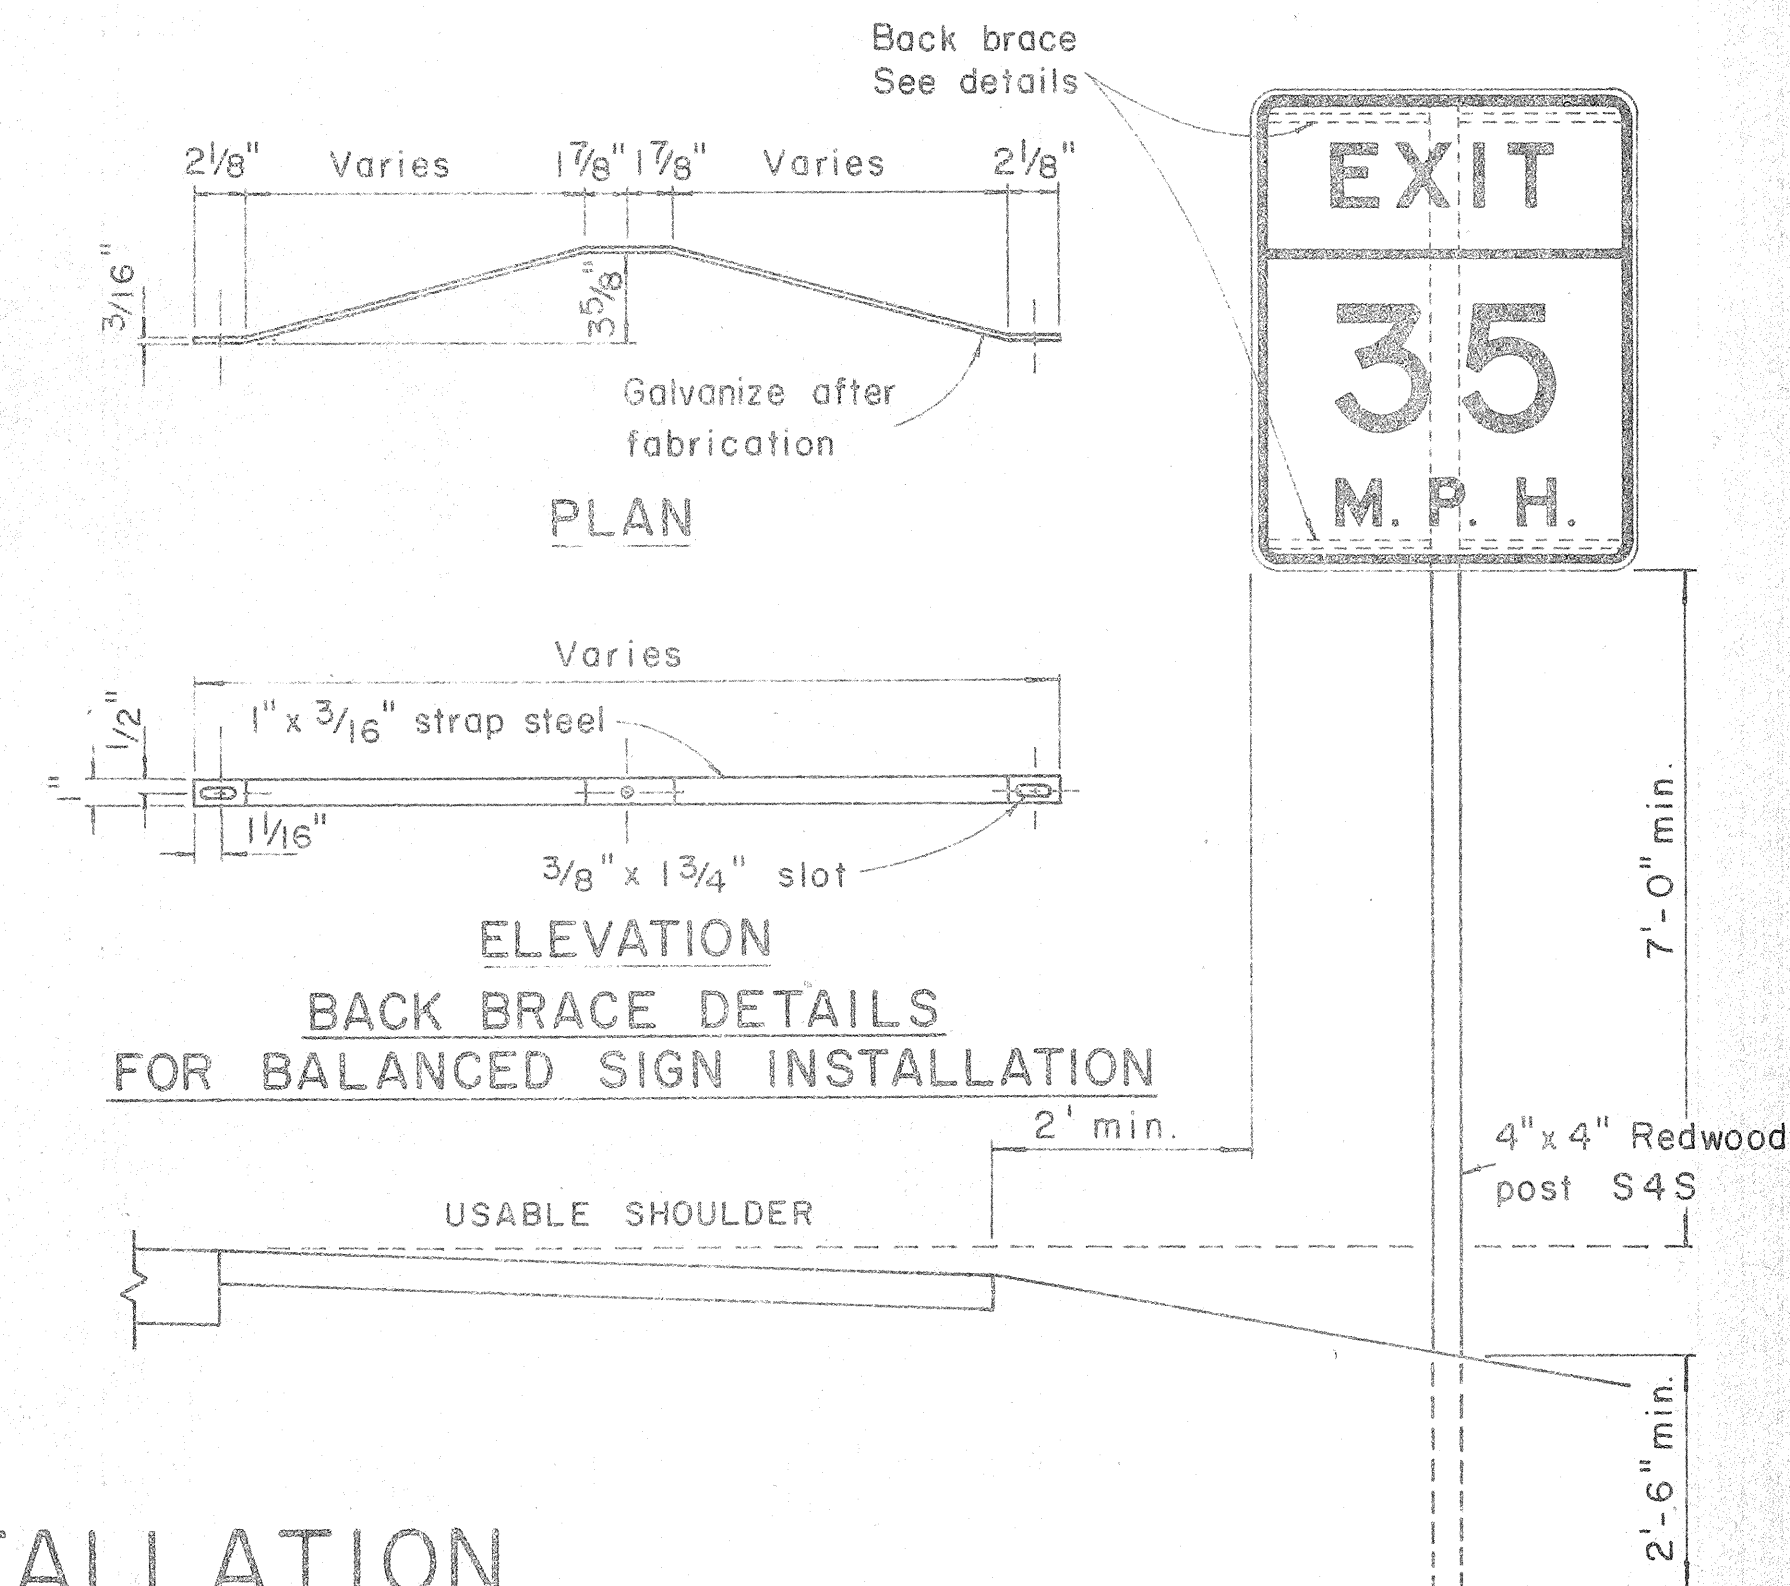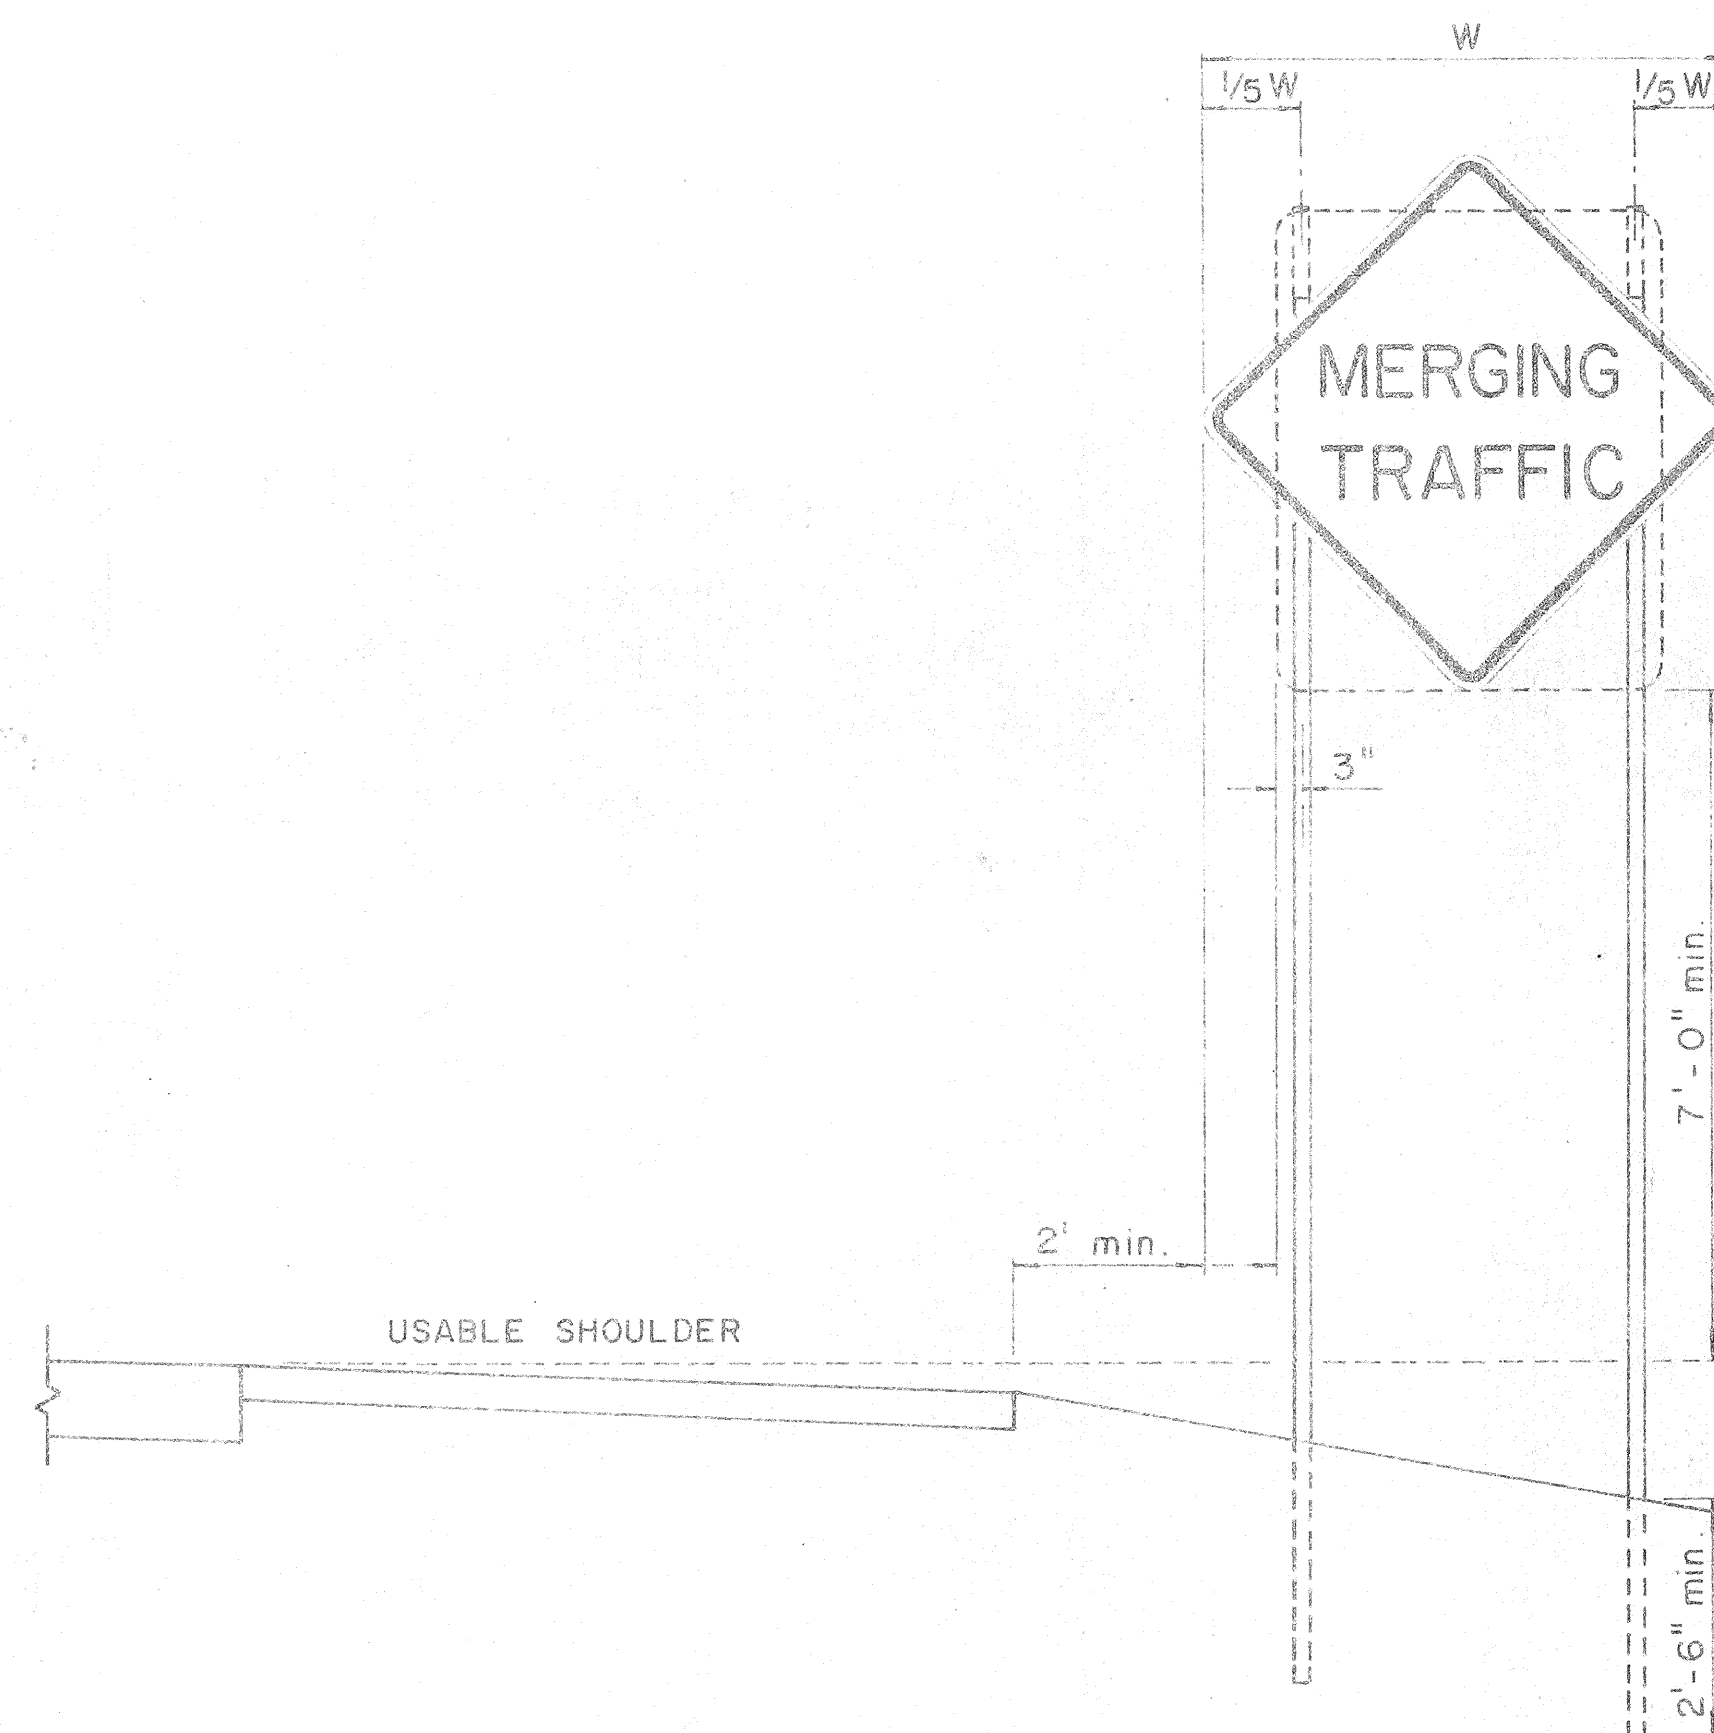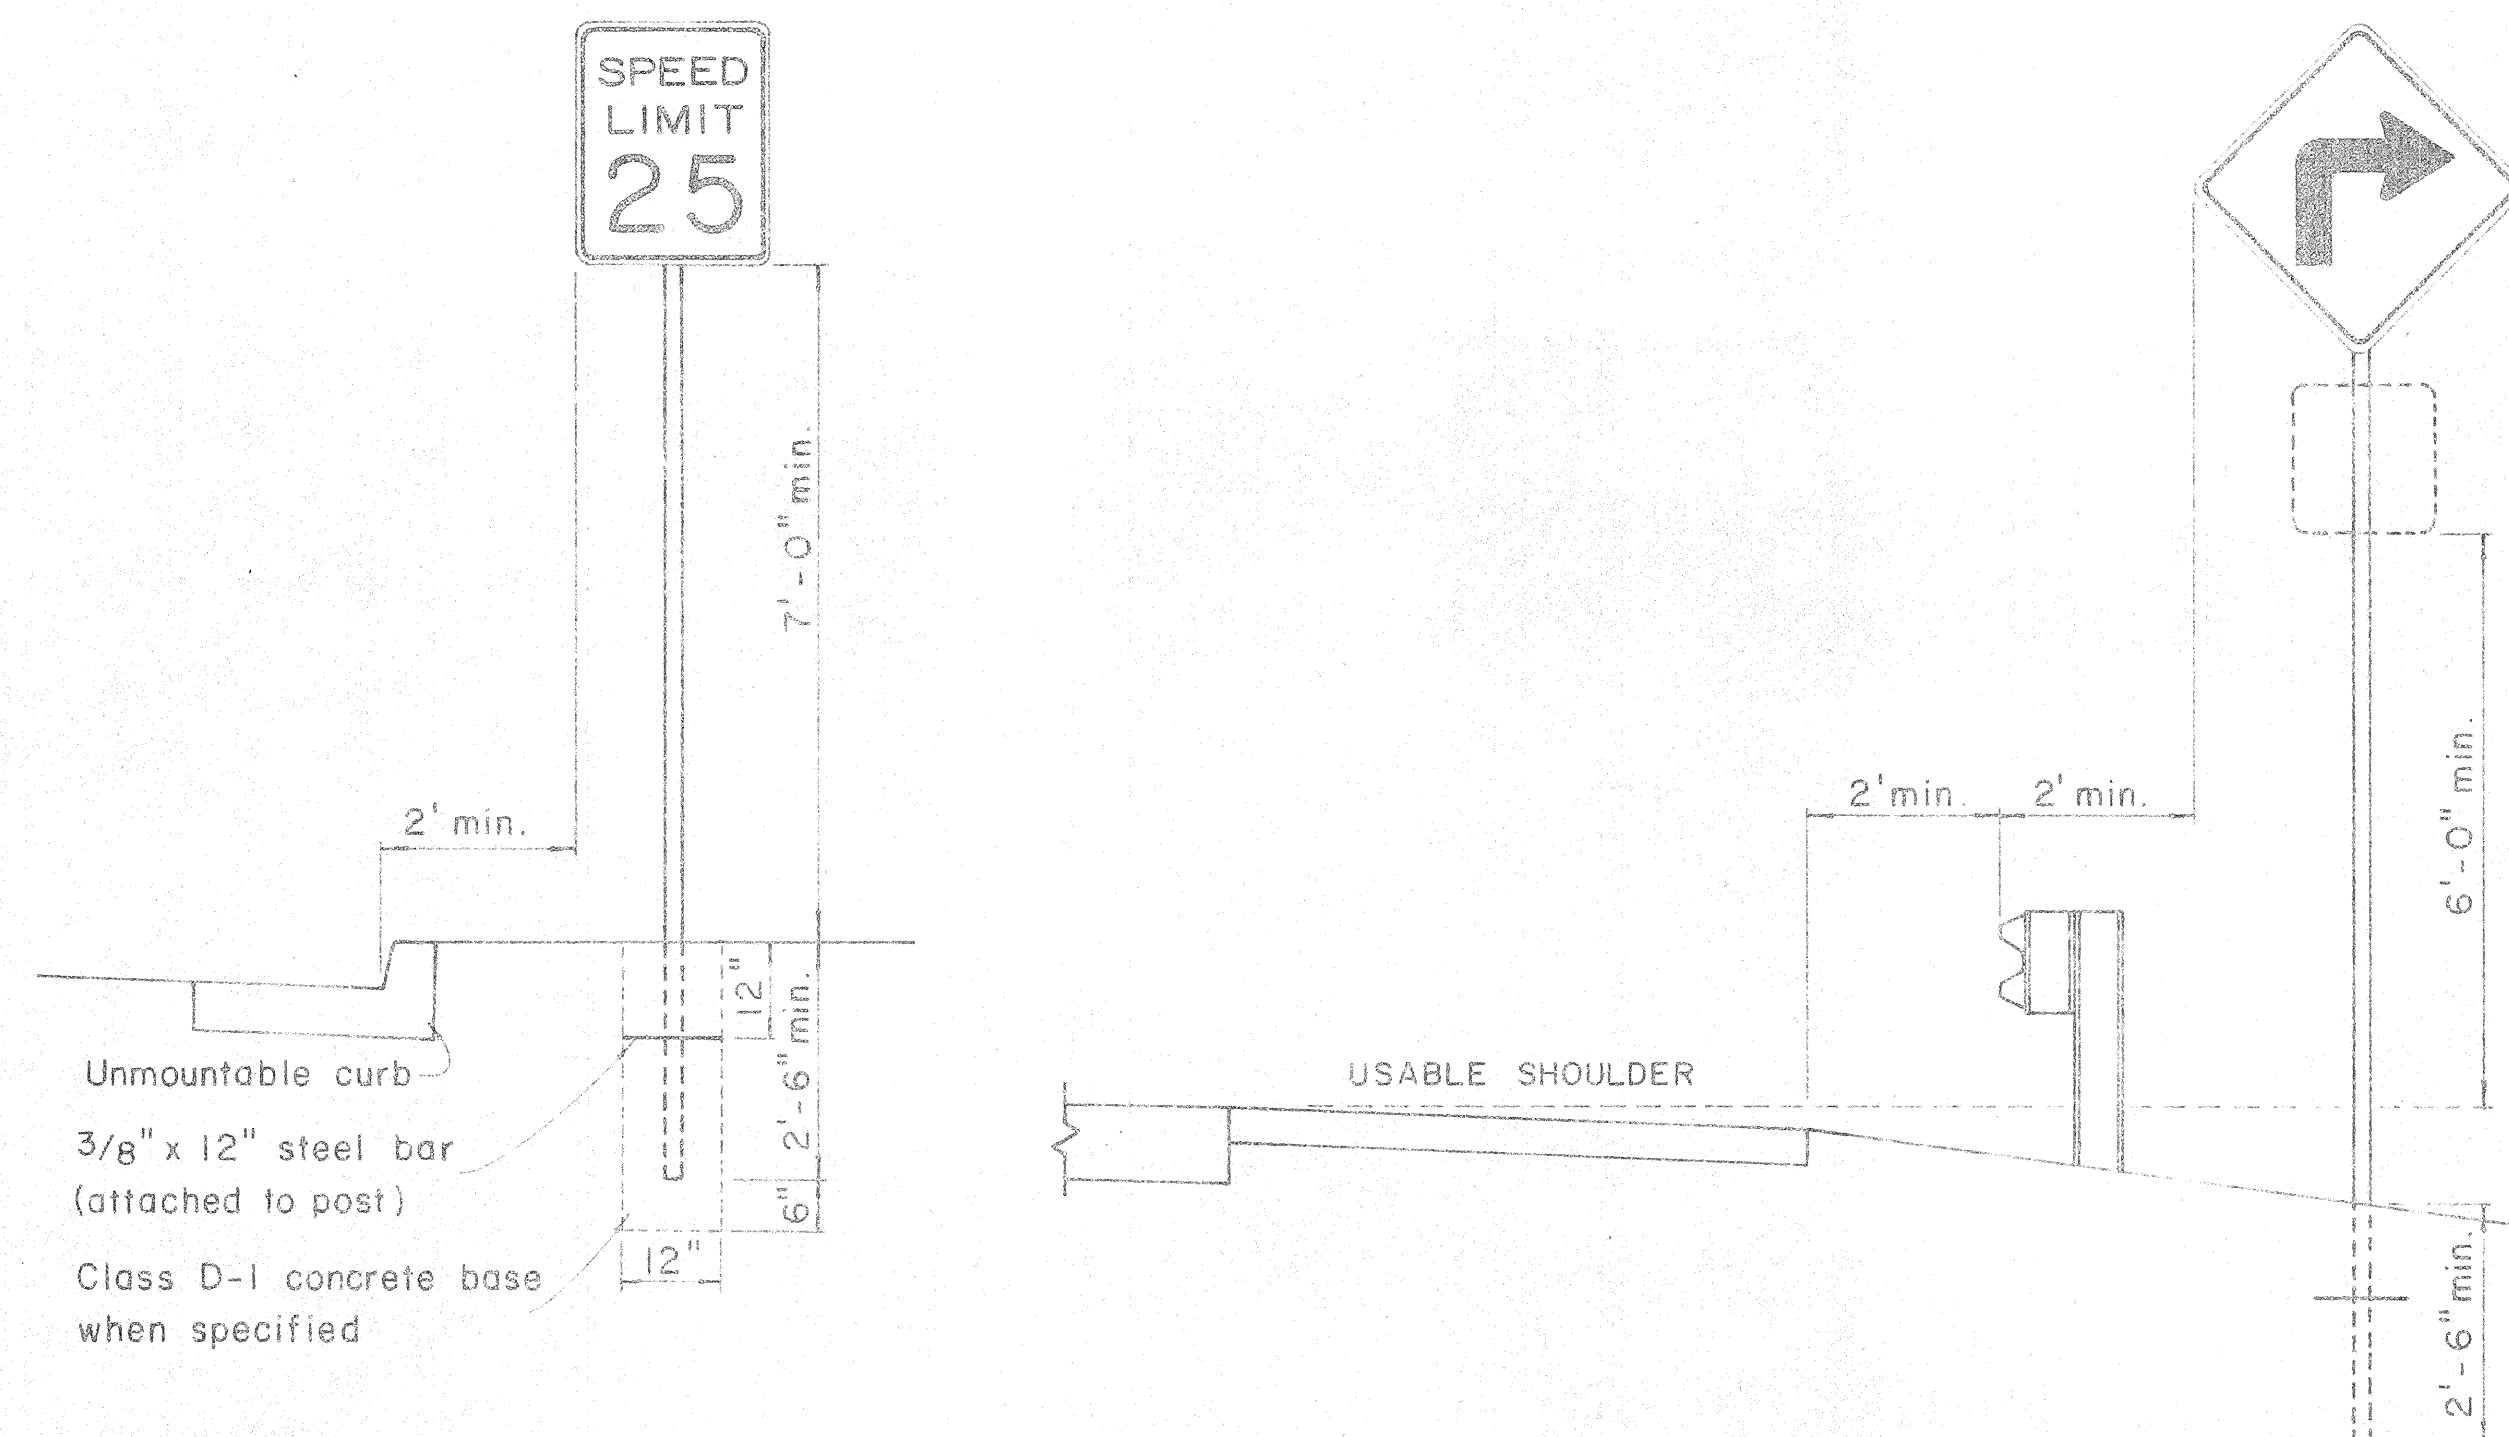


HEIGHT AND LATERAL LOCATION OF SIGNS - TYPICAL INSTALLATION

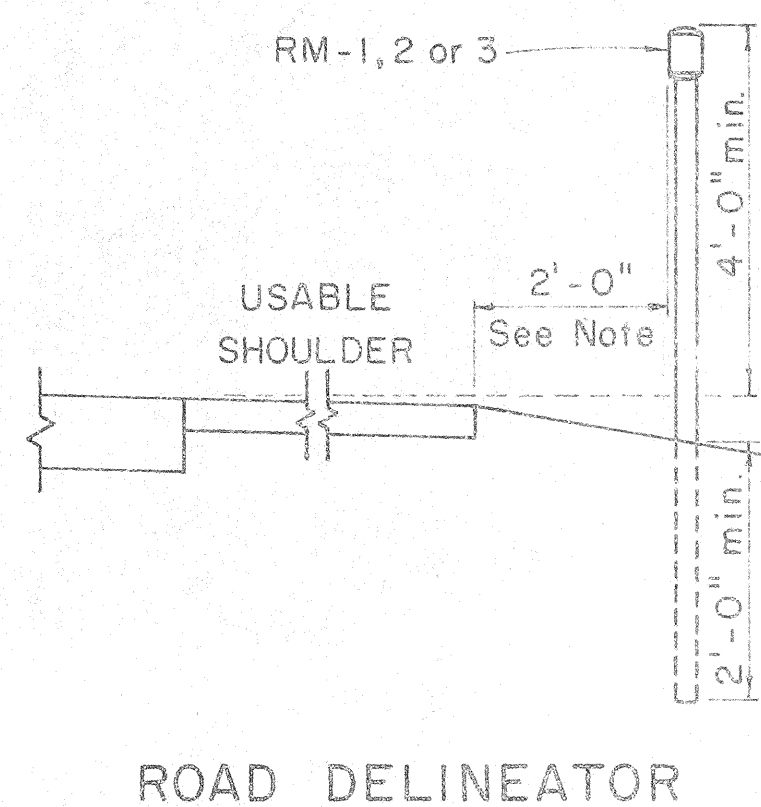


Galv. flanged channel 1/8" x 3/16" rolled section post with a minimum weight of 2 lbs. per ft. Upper 2 ft. shall have a single row of 3/8" holes centered in the web at 1" o.c.

TYPICAL SECTION OF ROAD DELINEATOR

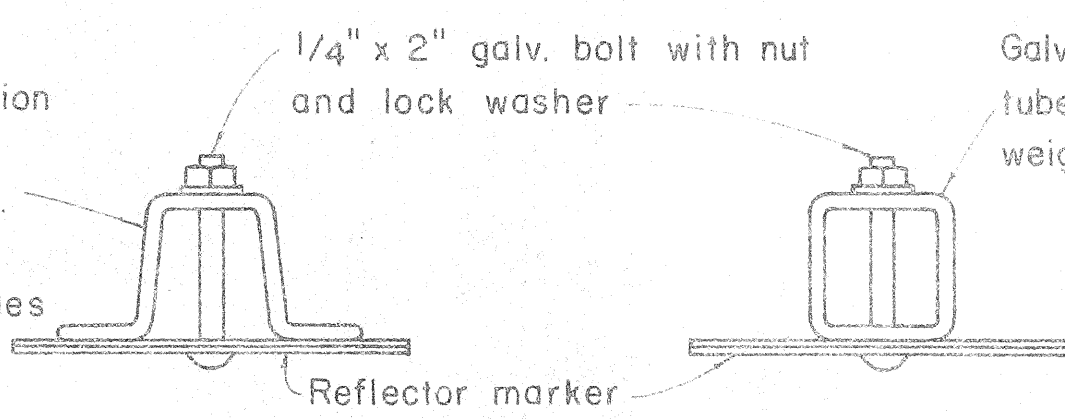


TYPICAL DETAIL HORIZONTAL REFLECTOR MARKER RM-3H

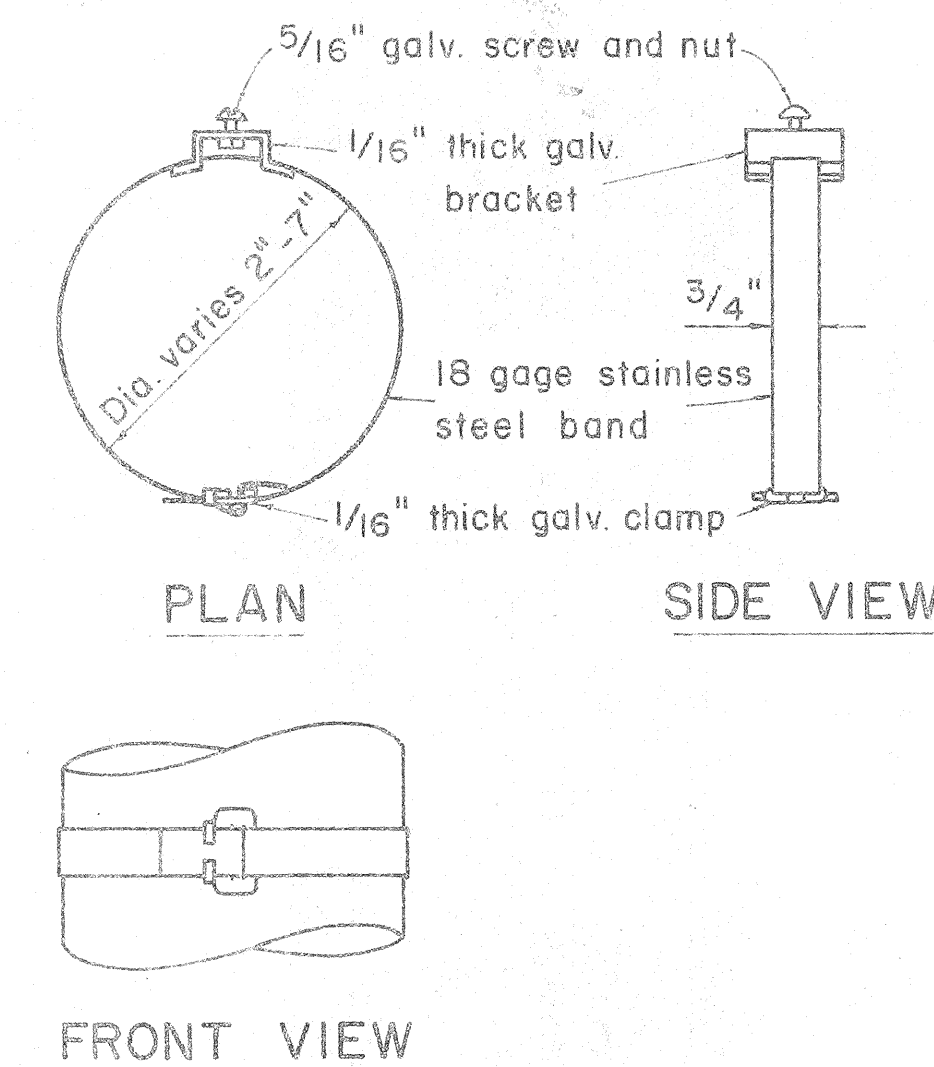

TYPICAL BAND BRACKET FOR MOUNTING TRAFFIC SIGNS

GENERAL NOTES:

- Sign posts shall be 2" galv. standard pipe, or 2" x 2" galv. sq. tube post.
- Signs 48" and wider or larger than 10 sq. ft. in area shall be mounted on two 2" galv. standard pipe or two 2" x 2" galv. sq. tube post or 4" x 4" redwood post S4S.
- Signs shall be attached to post with 5/16" galv. bolts with nuts and 7/8" x 0.06 stainless steel washers with neoprene rubber gasket.
- Sign posts shall extend 3 1/2" above sign where required for City and County street name signs.
- Reflector markers RM-1, 2, 3 shall be glass sphere reflector markers with 4" x 5" reflector units (as shown) or plastic prismatic reflector markers with 3" diameter reflector units.
- Clearance markers (RM-3, RM-4) shall be installed with the edge of the marker in line with the inner edge of the obstruction.
- (R) or (L) indicates right or left and shall be as shown on the plans.

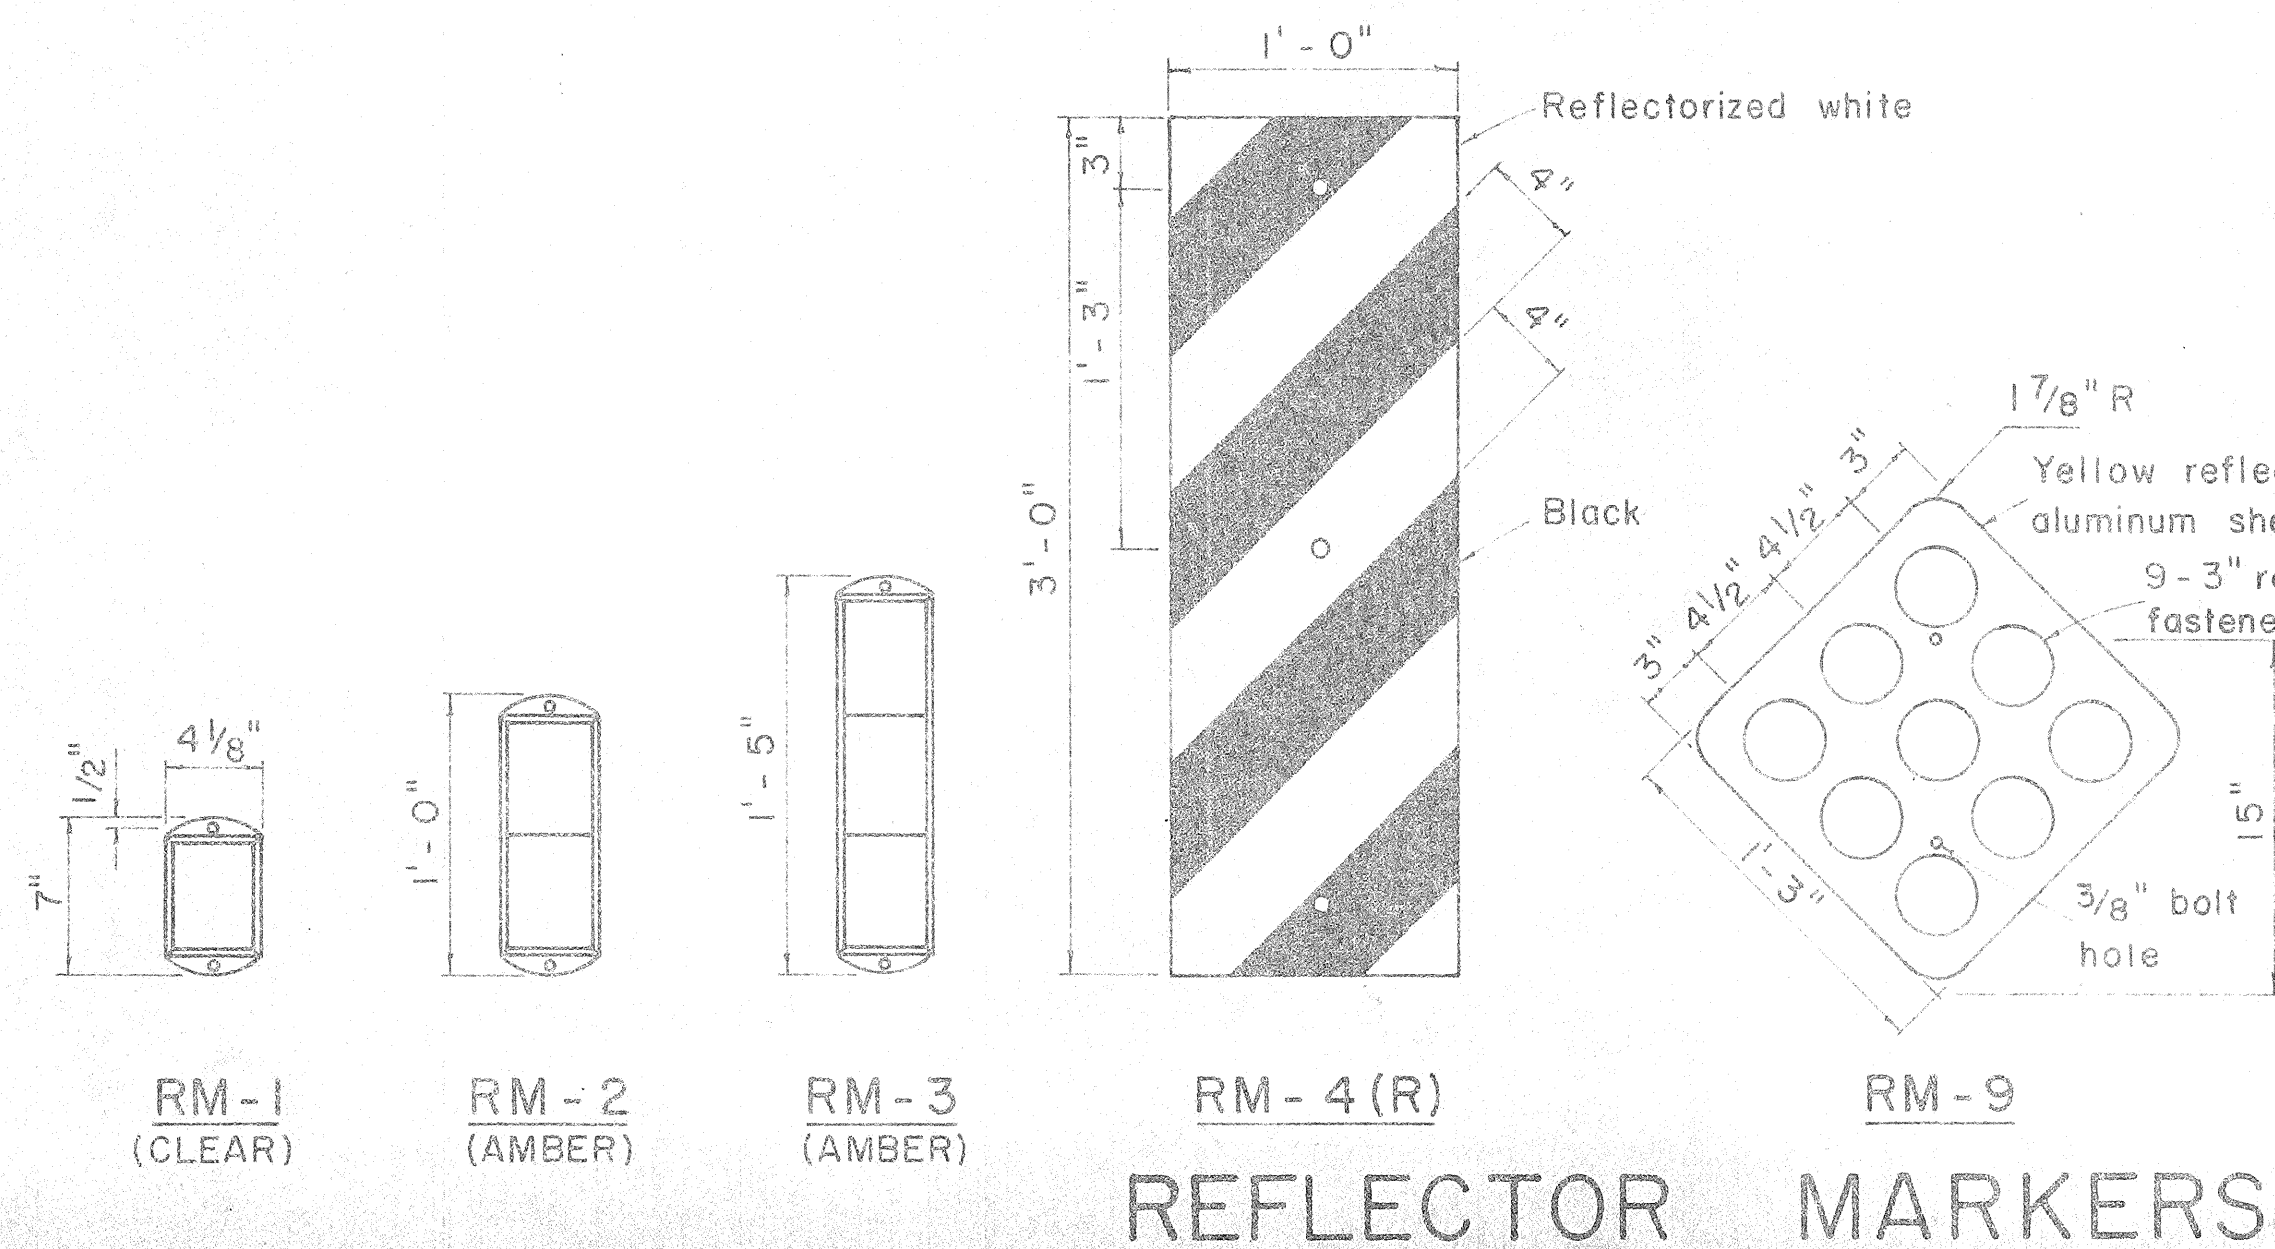


STATE OF HAWAII
DEPARTMENT OF TRANSPORTATION
HIGHWAYS DIVISION

STANDARD DETAILS MISCELLANEOUS SIGN DETAILS

Not to scale Aug, 1968

SHEET No. 12 OF 28 SHEETS

212

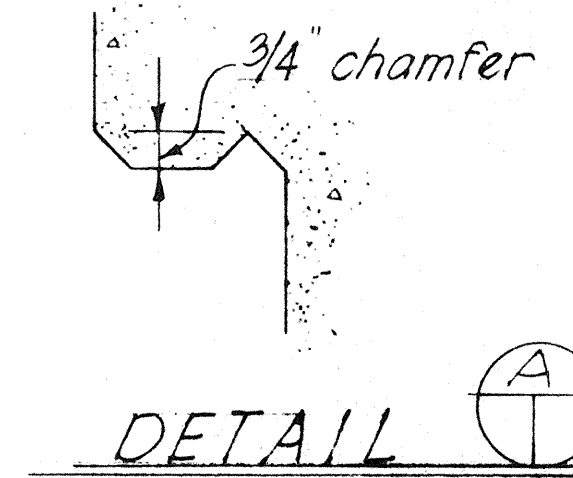


CHAIN LINK FENCE
POST DETAIL

DETAIL

Maximum "IK"	4E	5E	6E	7E	8E	9E	10E	11E	12E	13E	14E	15E	16E	17E	18E	19E	20E	21E	22E	23E	24E	26E	28E	30E
a	6"	6"	6"	12"	12"	12"	12"	12"	12"	15"	18"	21"	24"	24"	24"	27"	30"	33"	36"	39"	54"	60"	72"	
t	14"	14"	14"	14"	14"	14"	14"	18"	18"	18"	18"	18"	21"	21"	24"	24"	24"	27"	30"	31"	33"	36"	39"	42"
L	2.5'	3.0'	3.5'	4.0'	4.5'	5.0'	5.5'	6.0'	6.5'	7.0'	7.75'	8.25'	9.0'	9.75'	10.5'	11.5'	12.5'	13.5'	14.5'	15.25'	16.0'	18.0'	20.0'	21.0'
"a" bars	#3@12"	#3@12"	#4@12"	#4@9"	#4@5 1/2"	#5@7"	#6@7"	#6@6"	#6@5"	#7@9"	#6@5 1/2"	#7@6"	#8@6"	#8@5 3/4"	#9@6"	#9@6"	#10@6"	#10@6"	#10@5 1/2"	#10@6"	#10@5 3/4"	#11@6"	#11@5"	#11@4 1/2"
"b" bars	#3@12"	#3@12"	#3@12"	#3@9"	#4@11"	#4@7"	#5@7"	#5@6"	#5@5"	#7@9"	#6@5 1/2"	#7@6"	#8@6"	#7@5 3/4"	#8@6"	#9@6"	#10@6"	#10@6"	#10@5 1/2"	#10@6"	#10@5 3/4"	#11@6"	#11@5"	#11@4 1/2"
"c" bars								#4	#4	#4	#4	#4	#5	#5	#5	#6	#6	#6	#7	#7	#7	#7	#7	#7
"d" bars	#3@12"	#3@12"	#3@12"	#3@12"	#4@18"	#4@15"	#4@15"	#4@12"	#4@11"	#4@9"	#5@12"	#5@12"	#5@10"	#5@9"	#5@9"	#5@8"	#6@10"	#6@9"	#7@12"	#7@11"	#7@10"	#7@	#7@	#7@6"

Maximum "MK"	4R	5R	6R	7R	8R	9R	10R	11R	12R	13R	14R	15R	16R	17R	18R	19R	20R	21R	22R	23R	24R	26R	28R	30R
a	6"	6"	6"	12"	12"	12"	12"	12"	12"	12"	15"	18"	21"	21"	21"	21"	24"	24"	27"	30"	33"	39"	39"	51"
t	14"	14"	14"	14"	14"	14"	14"	18"	18"	18"	18"	18"	18"	18"	18"	21"	21"	21"	21"	24"	24"	27"	30"	36"
L	2.5'	3.0'	3.5'	4.0'	4.5'	5.0'	5.5'	6.0'	6.5'	6.75'	7.25'	7.75'	8.25'	8.75'	9.25'	9.75'	10.25'	10.5'	11.0'	11.5'	12.0'	13.0'	14.0'	15.0'
"a" bars	*3@12"	*3@12"	*4@12"	*4@9"	*4@5½"	*5@6"	*6@7"	*6@6"	*6@5"	*7@9"	*6@5½"	*7@6"	*8@6"	*8@6"	*9@6"	*9@6"	*10@6"	*10@6"	*10@5½"	*10@6"	*10@5¾"	*11@6"	*11@5"	*11@4½"
"b" bars	*3@12"	*3@12"	*3@12"	*3@9"	*4@11"	*4@6"	*5@7"	*5@6"	*5@5"	*7@9"	*6@5½"	*7@6"	*7@6"	*8@6"	*9@6"	*9@6"	*10@6"	*10@6"	*10@5½"	*10@6"	*10@5¾"	*10@6"	*10@5"	*9@4½"
"c" bars								#4	#4	#4	#4	#4	#5	#5	#5	#6	#6	#6	#7	#7	#7	#7	#7	#7
"d" bars	*3@12"	*3@12"	*3@12"	*3@12"	*4@18"	*4@15"	*4@15"	*4@12"	*4@11"	*4@9"	*5@12"	*5@12"	*5@10"	*5@9"	*5@9"	*5@8"	*6@10"	*6@9"	*7@12"	*7@11"	*7@10"	*7@	*7@	*7@6"

WALL SECTION

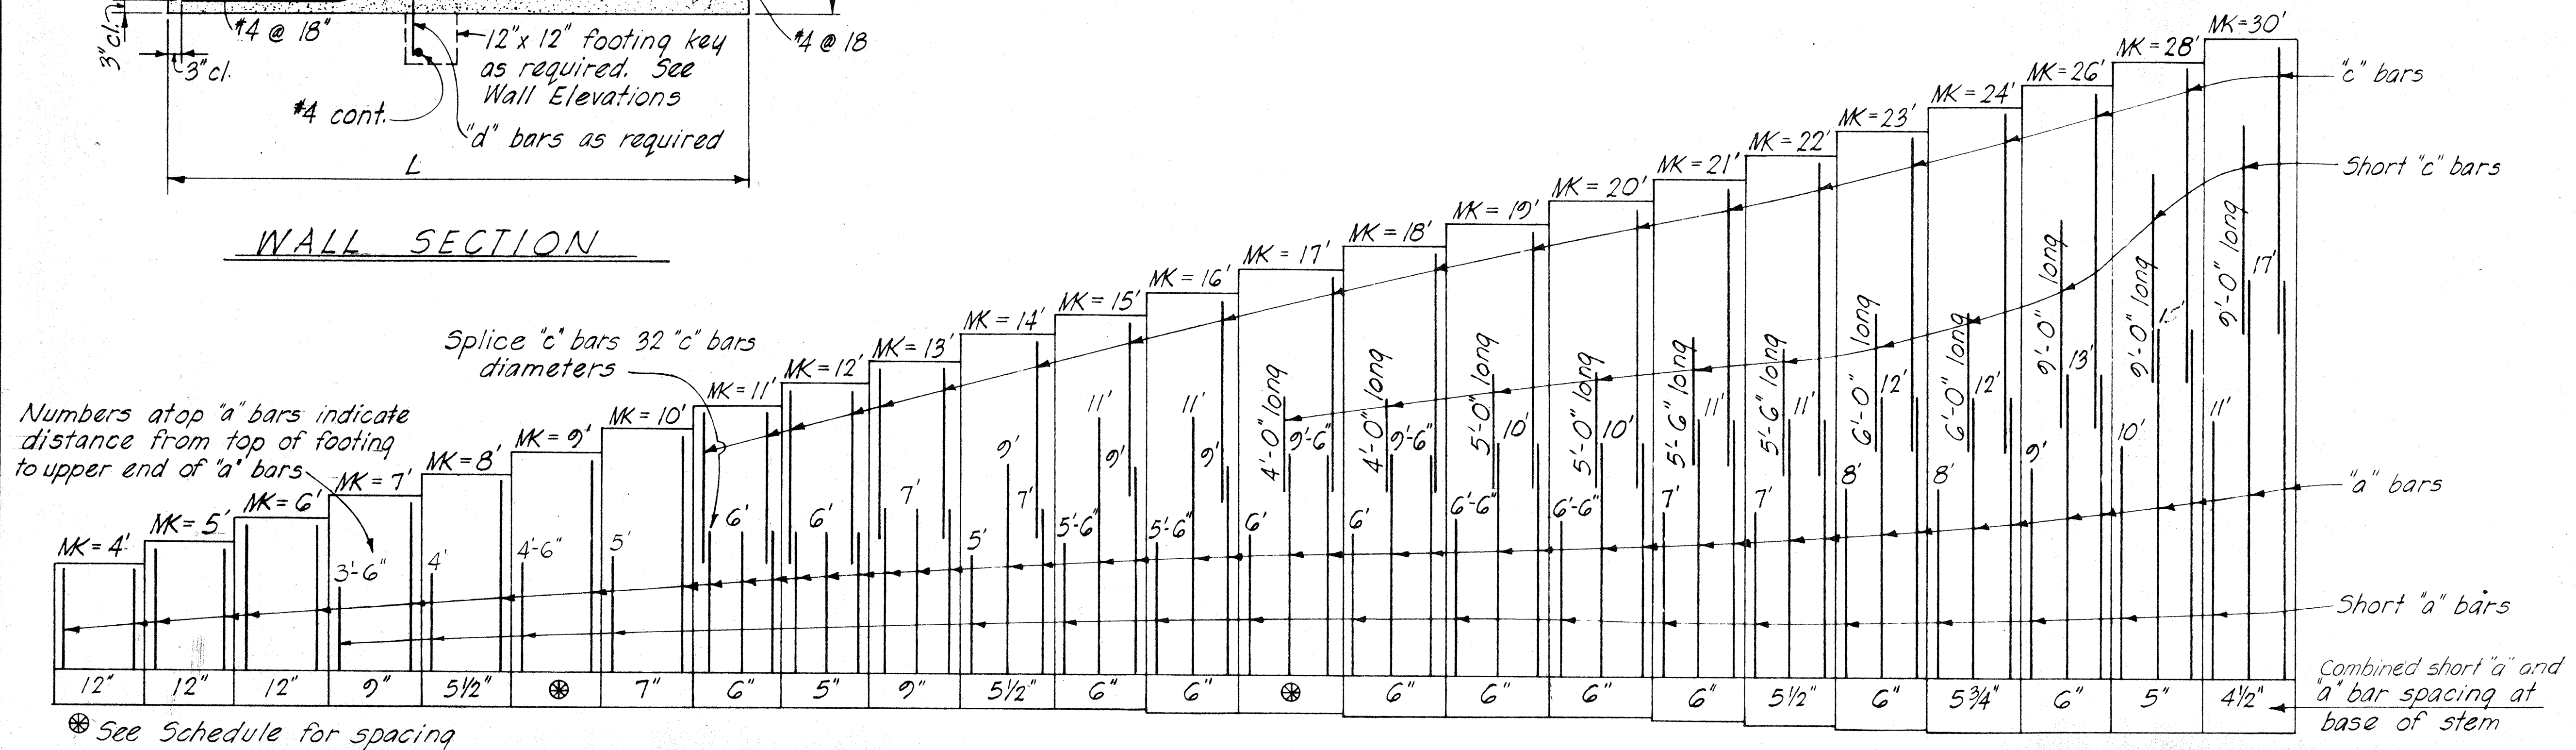


VERTICAL REINFORCING STEEL ARRANGEMENT

STANDARD DETAILS
RETAINING WALL TYPE T-1

SCALE AS NOTED DATE: AUG., 1968
SHEET No. 14 OF 28 SHEETS


June, 1968

228

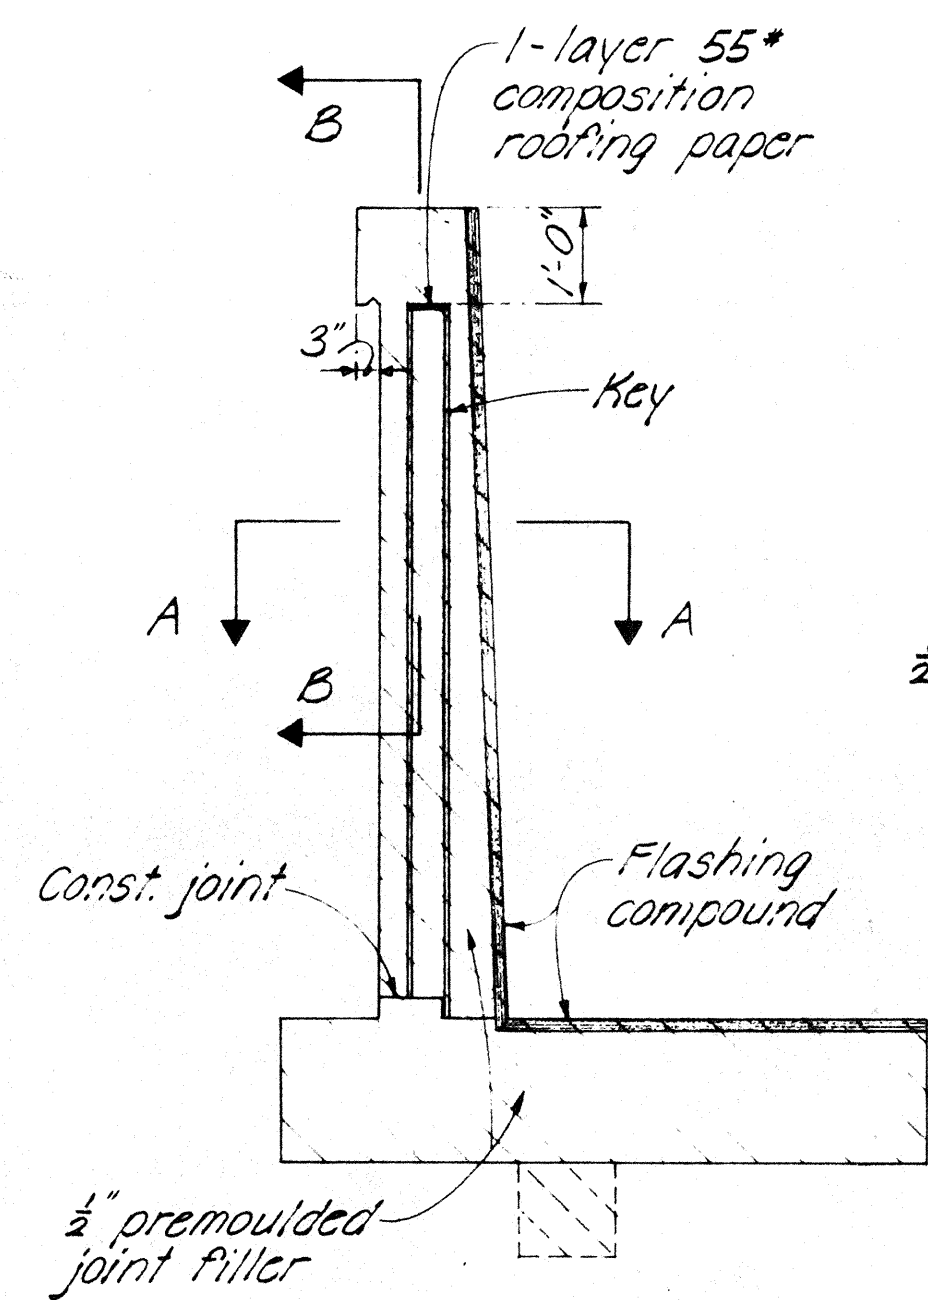


JOINT ELEVATION


NOTE
 Spacing of joints
 Expansion = 90'-0" max.
 Contraction = 30'-0" max. except where conc. railing or curb occurs 26'-8" max. (match with railing joint above.)
 For alternate contraction joint and control joint details - See Standard Bridge Details.

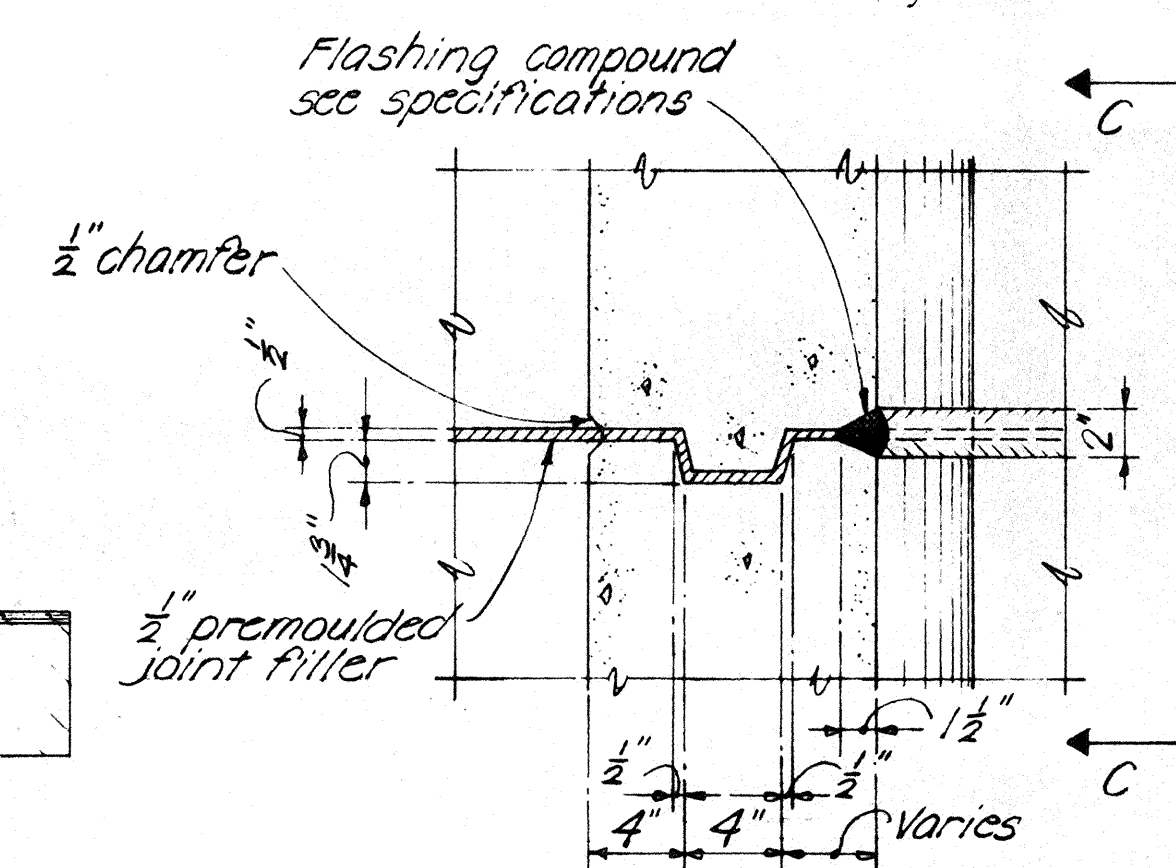

SECTION A-A

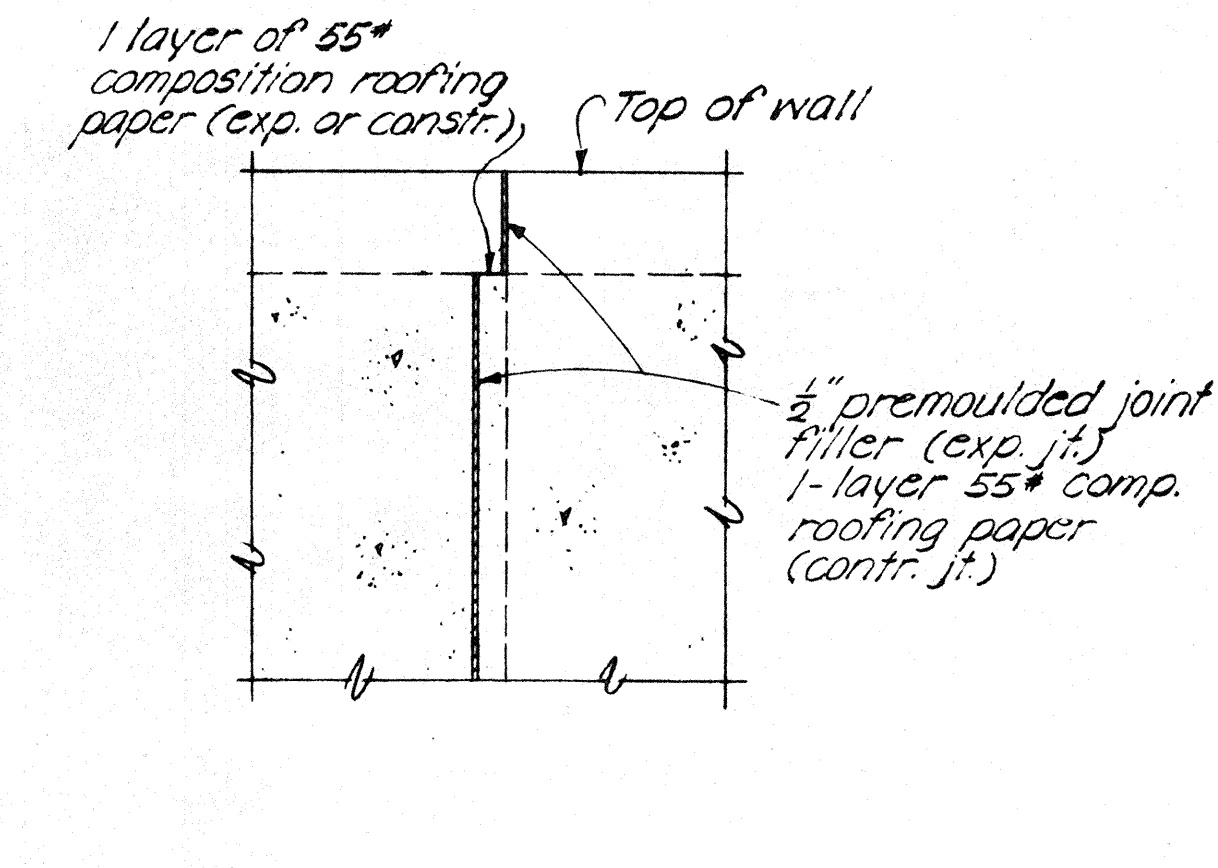


SECTION B-B

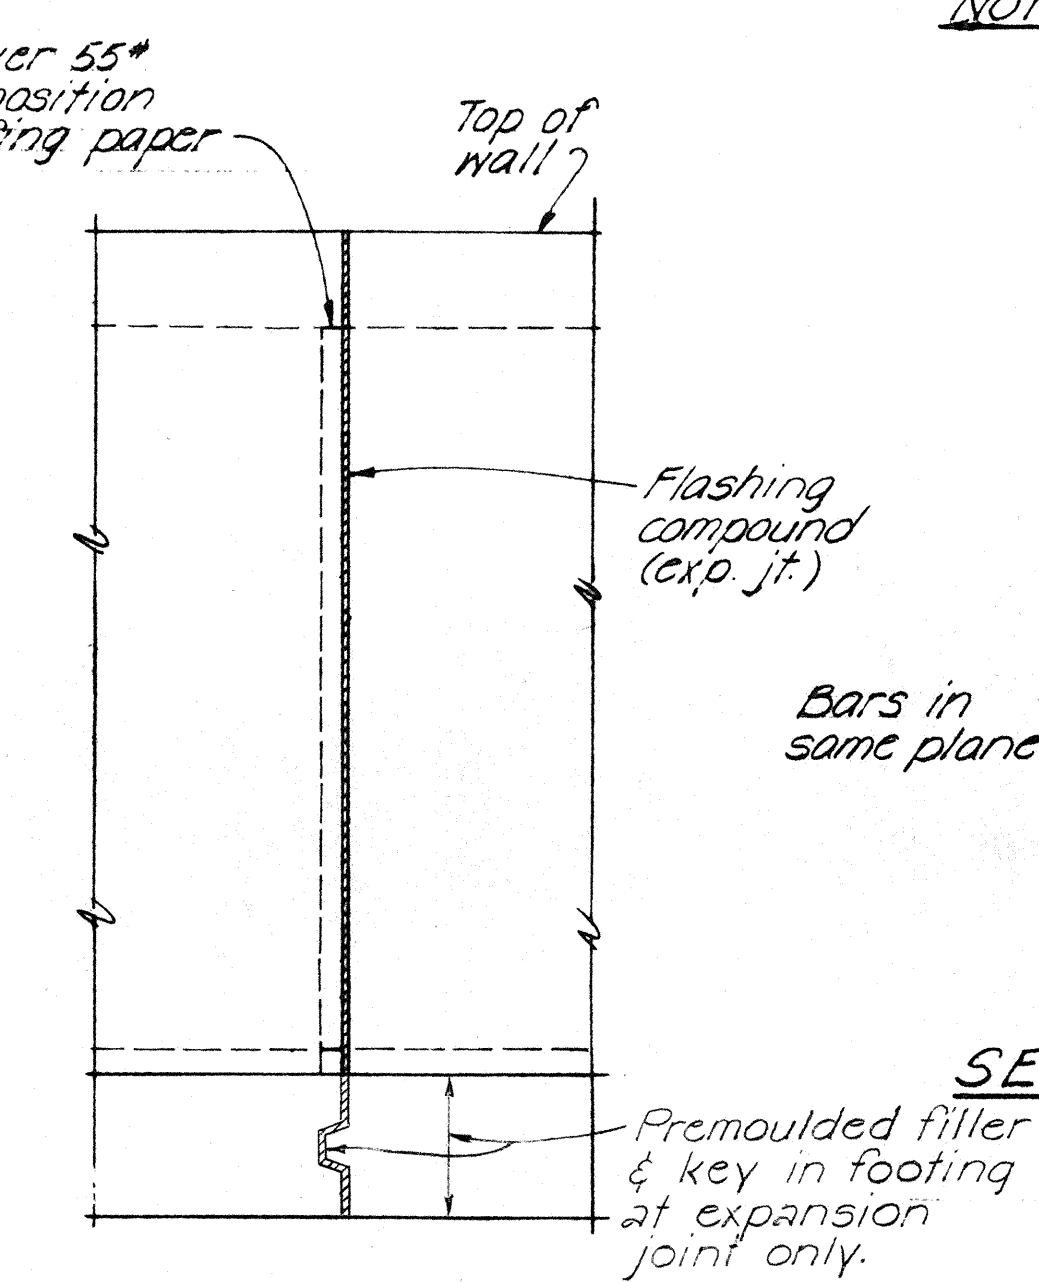


SECTION C-C

NOTE:

Limits of added reinf.
 Height 0'-18' L = $\frac{h}{2}$
 Height 19'-30' L = 6'-0"

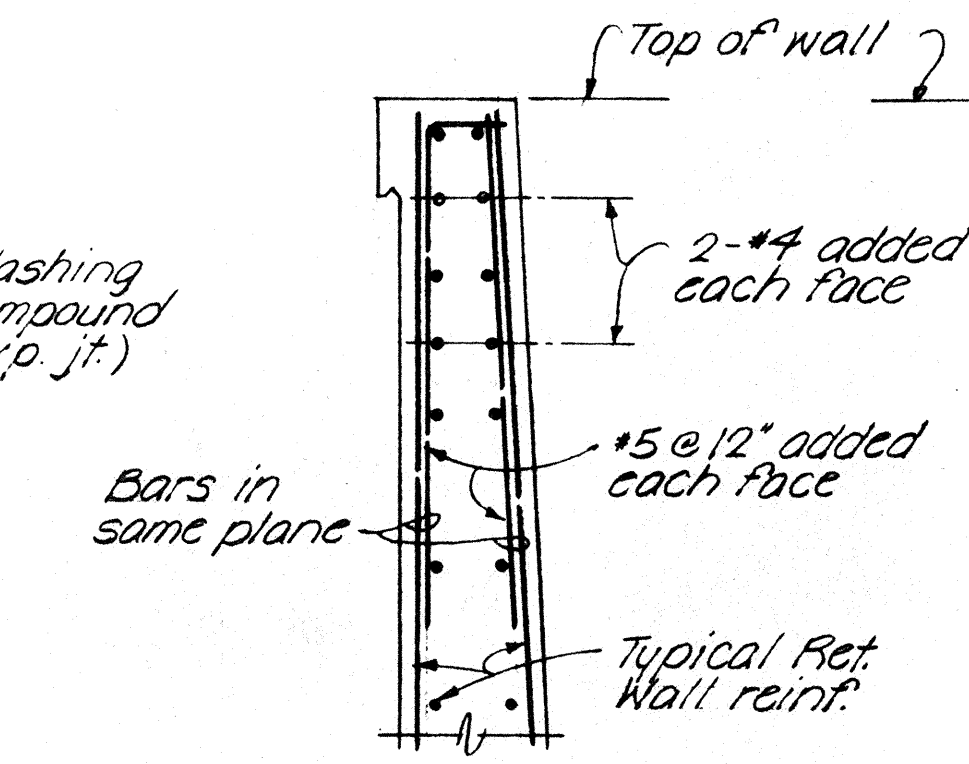


SECTION D-D

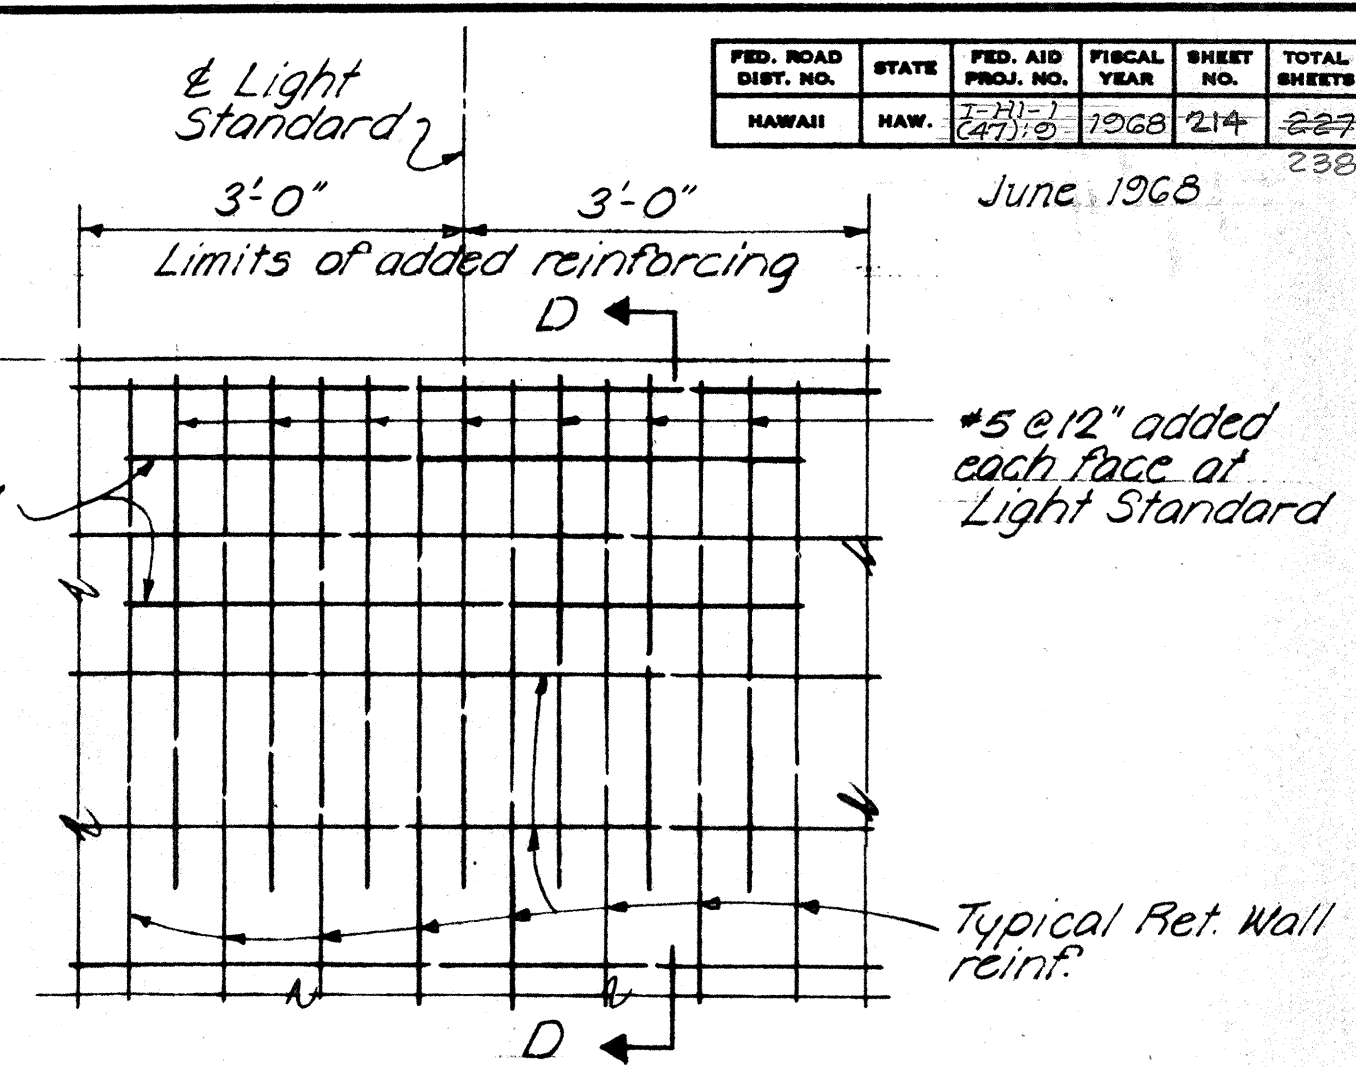


ELEVATION


TYPICAL ADDED REINFORCEMENT
 AT LIGHT STANDARD BASE No scale

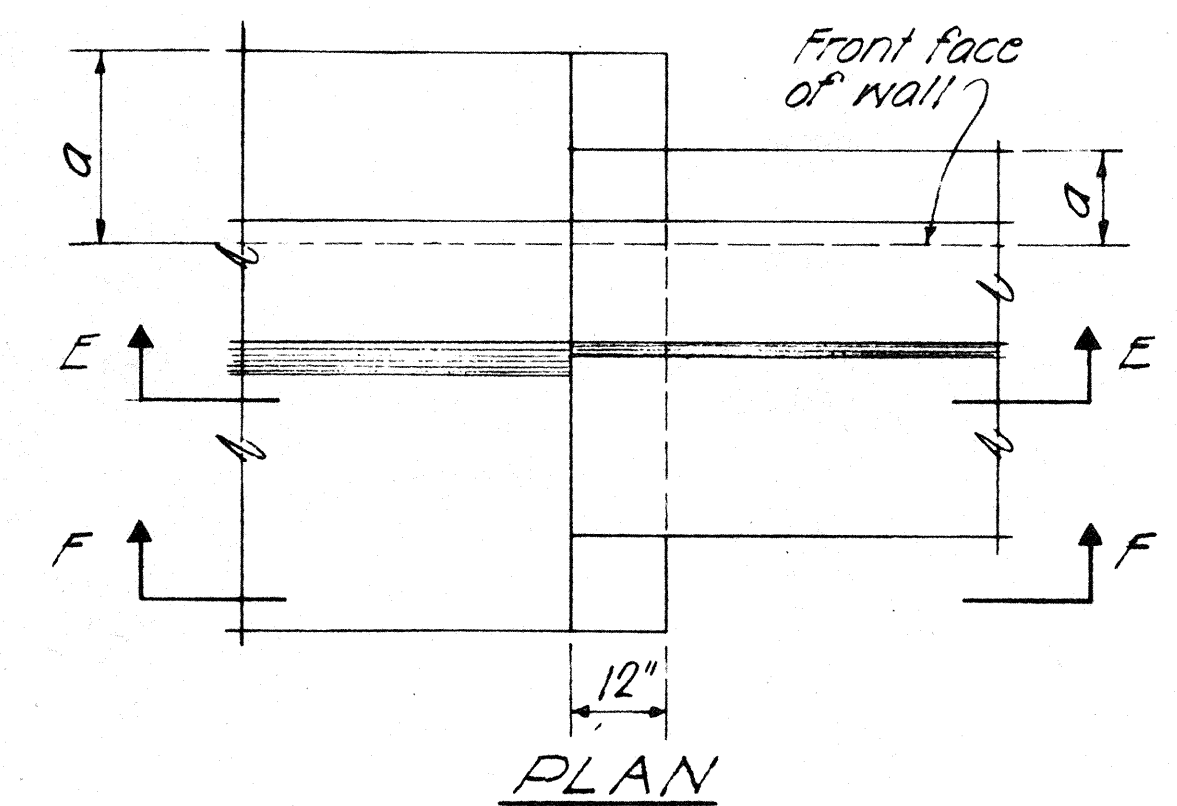

PLAN

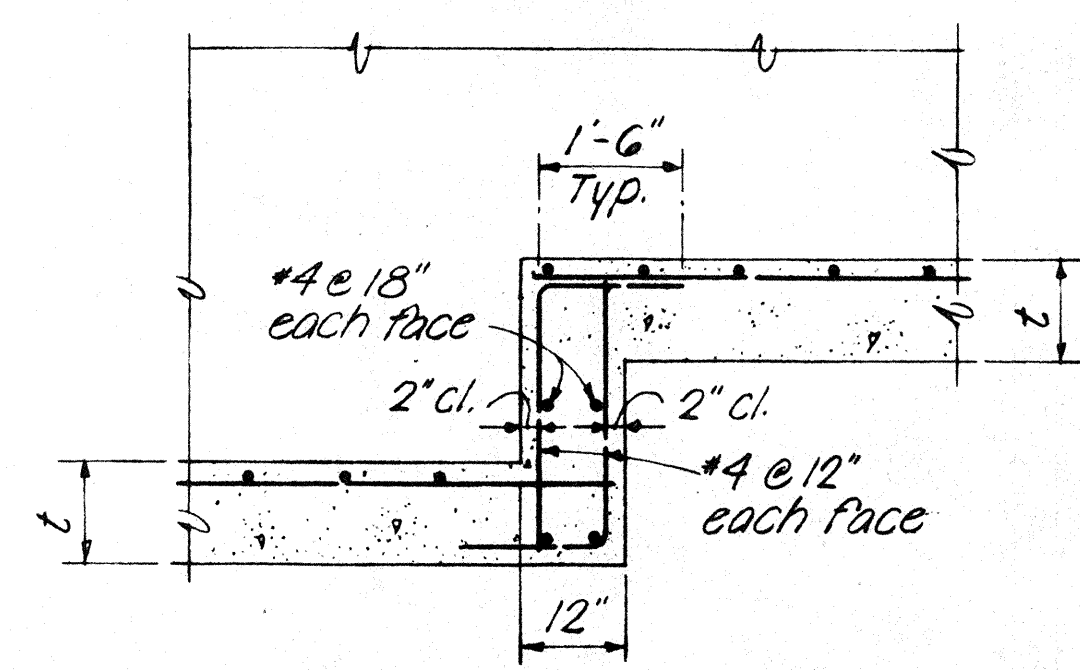

SECTION E-E

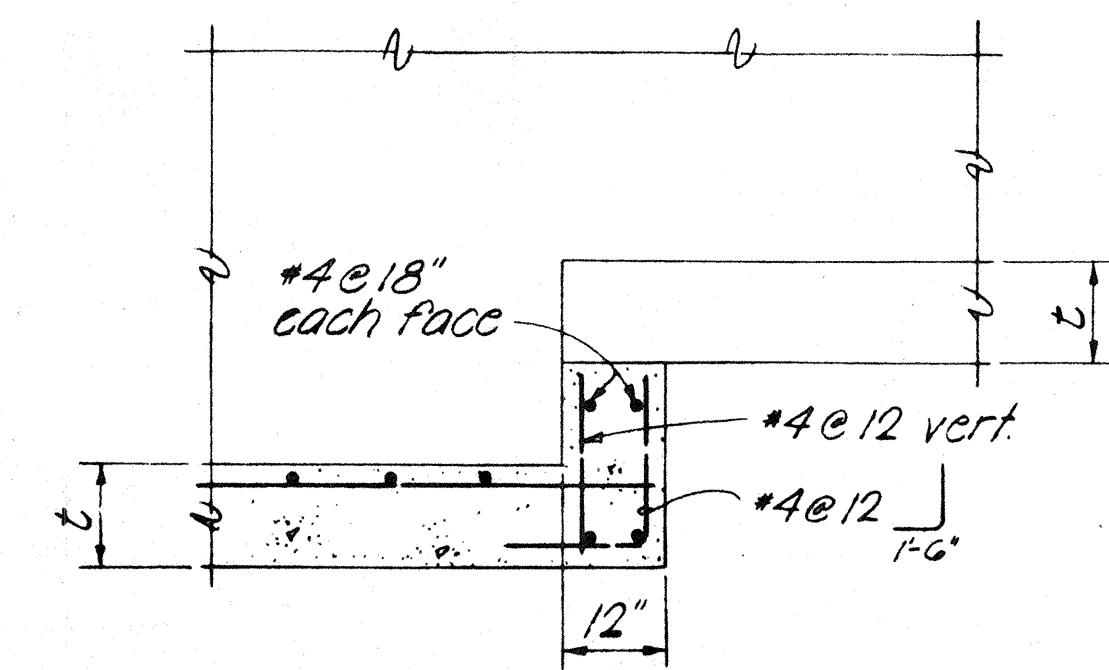


SECTION F-F


FOOTING STEP-UP DETAILS No scale

NOTE

Hatched areas denote limits of structural excavation pay line. All other excavation shall be roadway excavation except as otherwise noted.

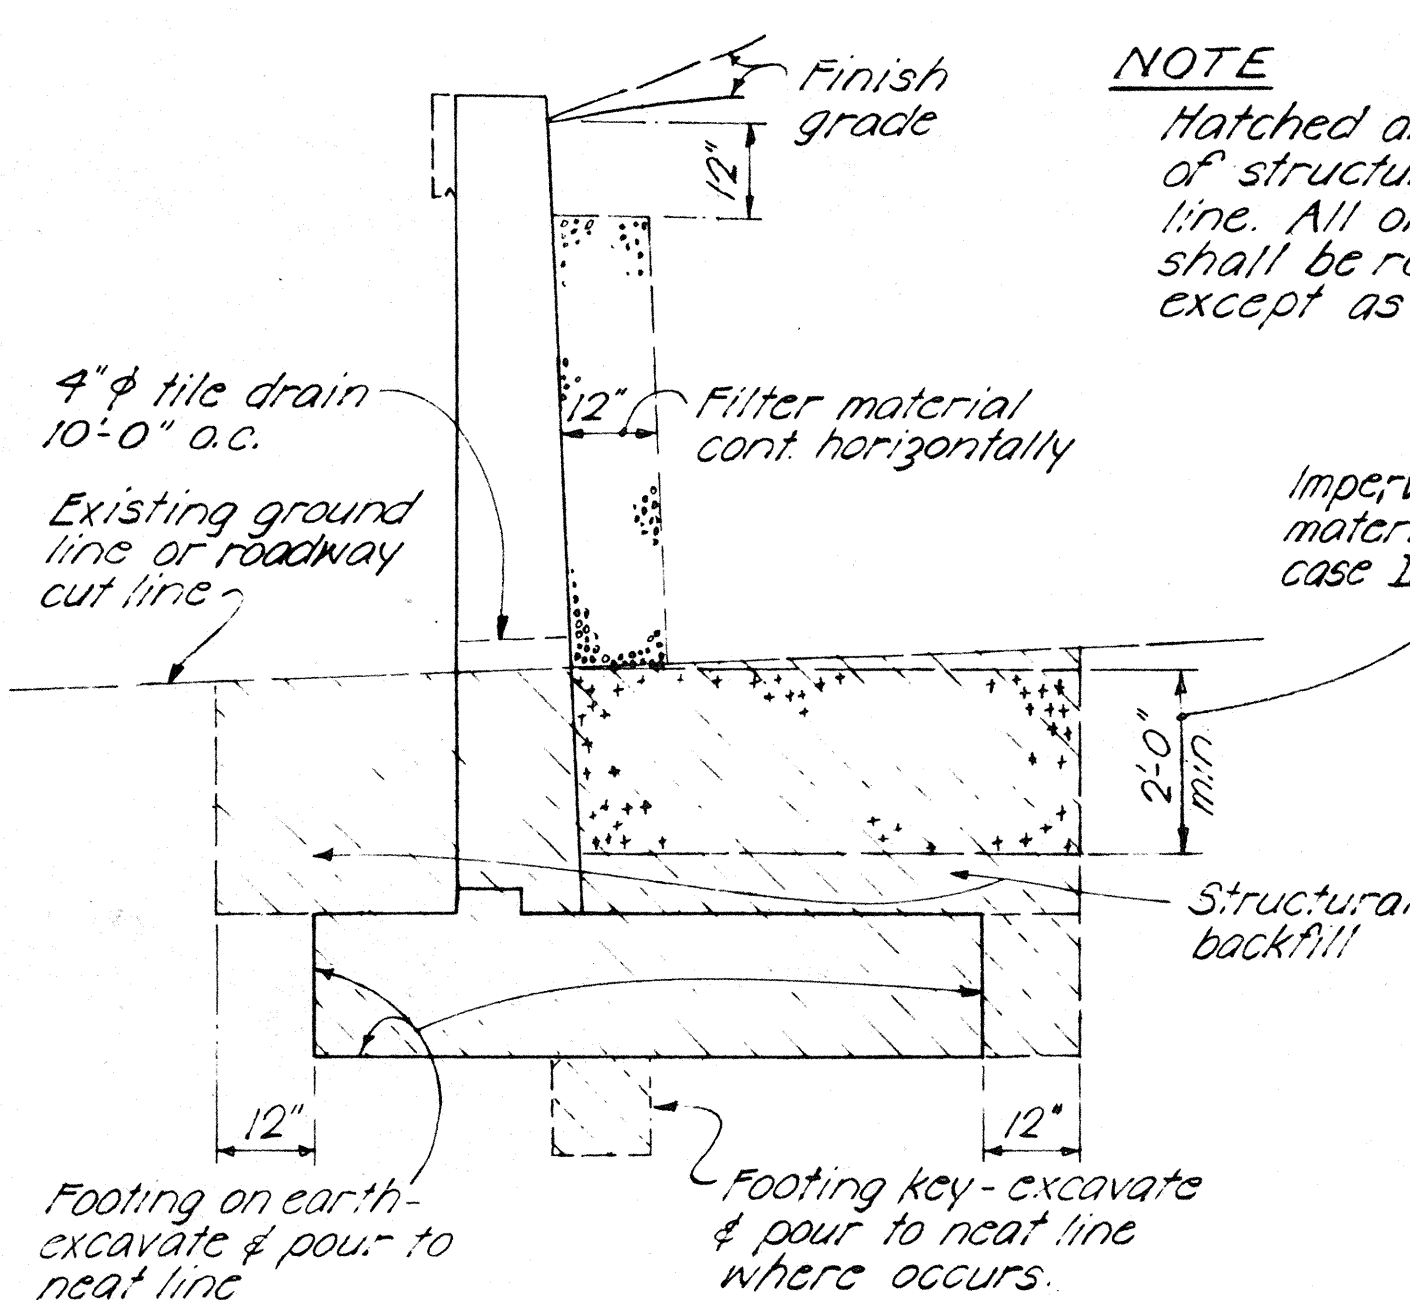

CASE I

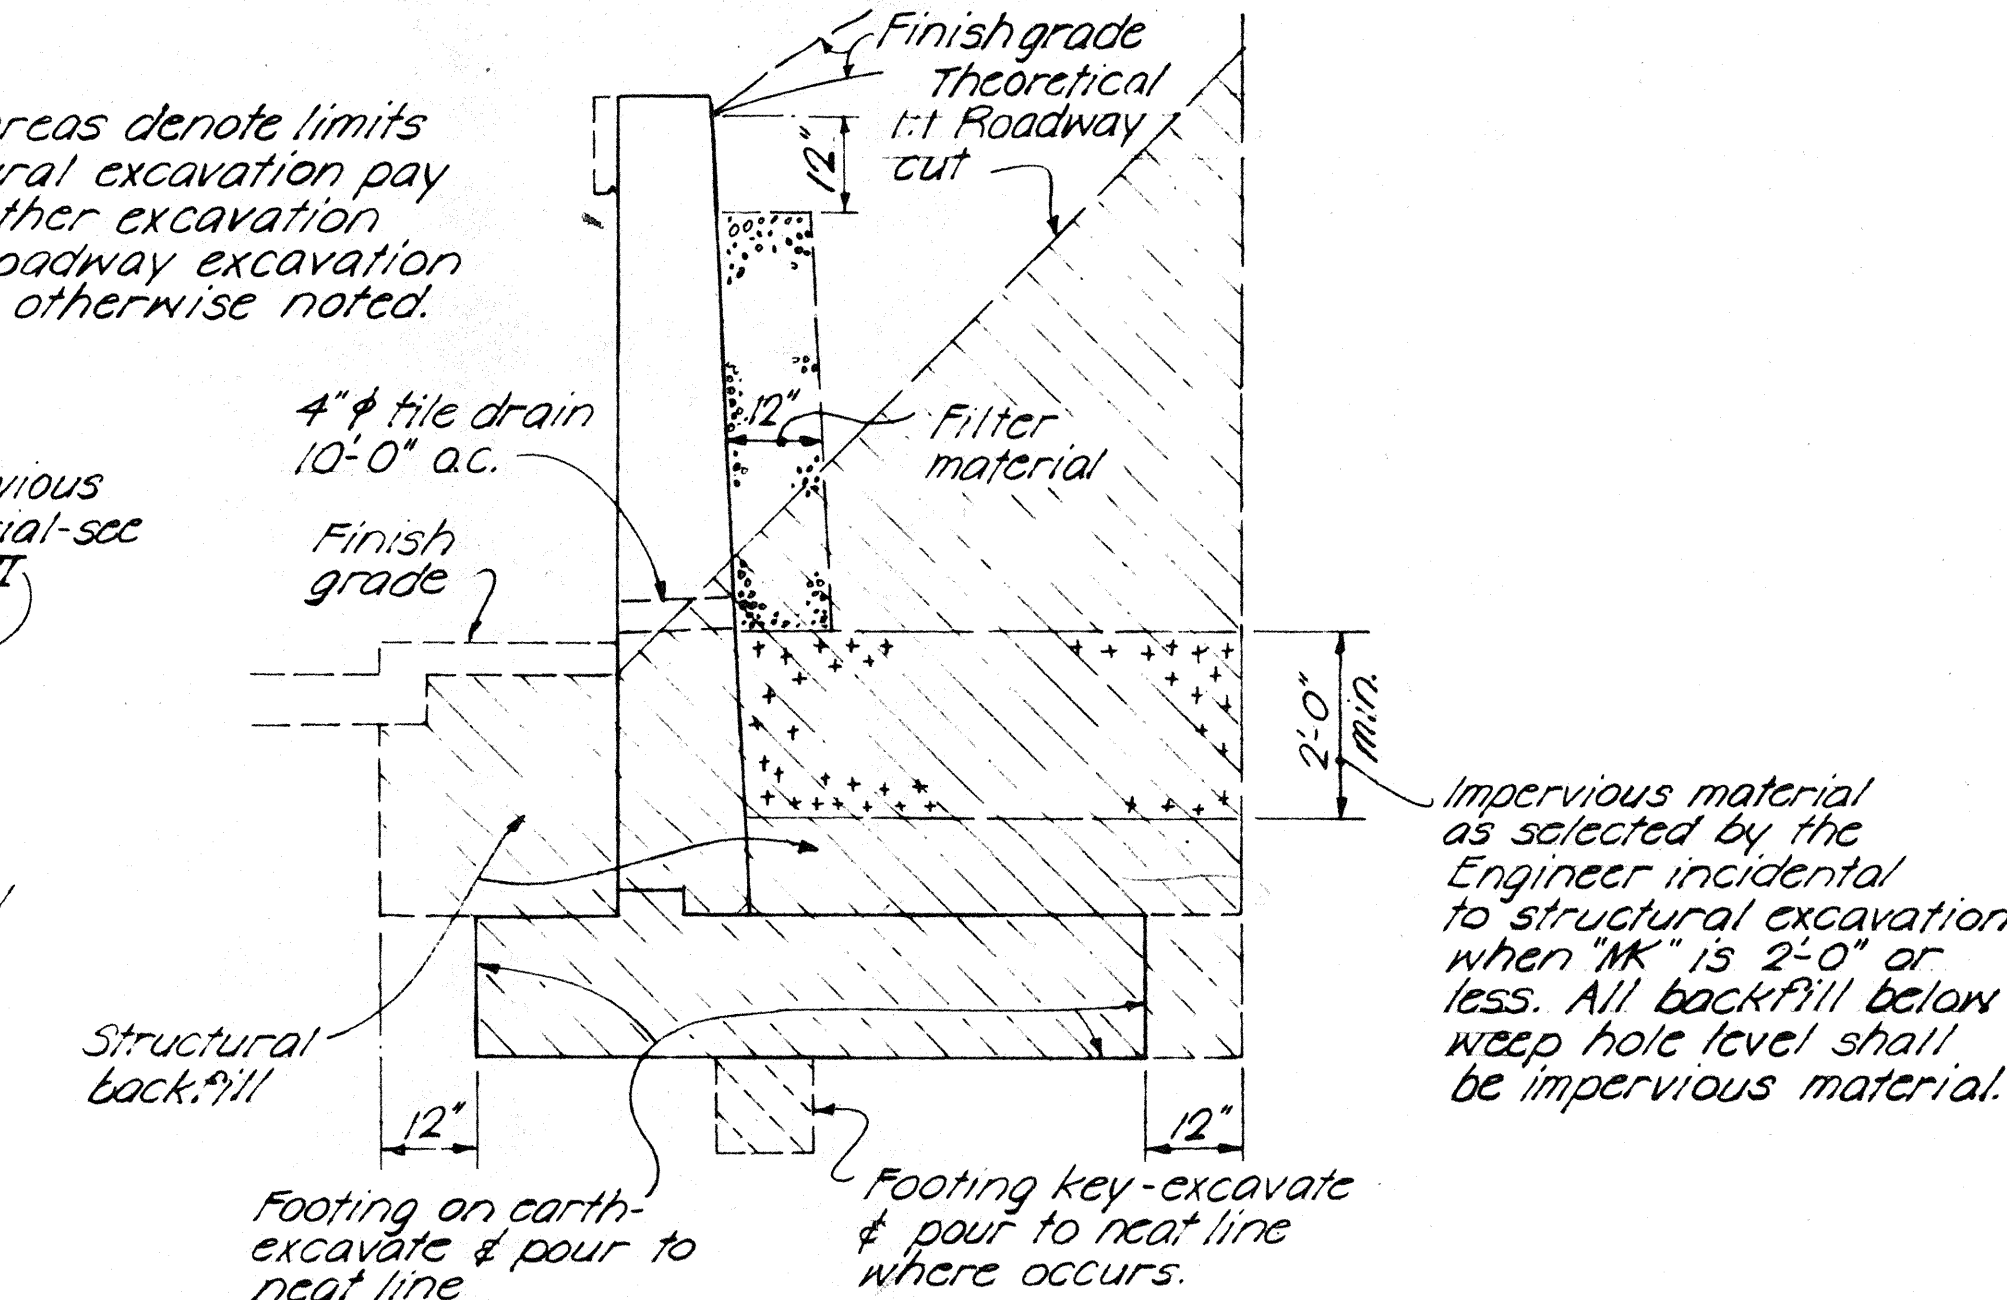

CASE II

STRUCTURAL EXCAVATION & DRAINAGE DETAILS No scale

STATE OF HAWAII
 DEPARTMENT OF TRANSPORTATION
 HIGHWAYS DIVISION








STANDARD DETAILS
 RETAINING WALL TYPE T-1

SCALE AS NOTED DATE: AUG., 1968
 SHEET No. 15 OF 28 SHEETS

SURVEY PLOTTED BY	DATE
DRAWN BY	
CHECKED BY	
NOTE BOOK	
QUANTITIES BY	
CHECKED BY	

FED. ROAD DIST. NO.	STATE	FED. AID PROJ. NO.	FISCAL YEAR	SHEET NO.	TOTAL SHEETS
HAWAII	HAWAII	I-HI-1 (47) 2	1968	215	227

Revised: Oct. 1968

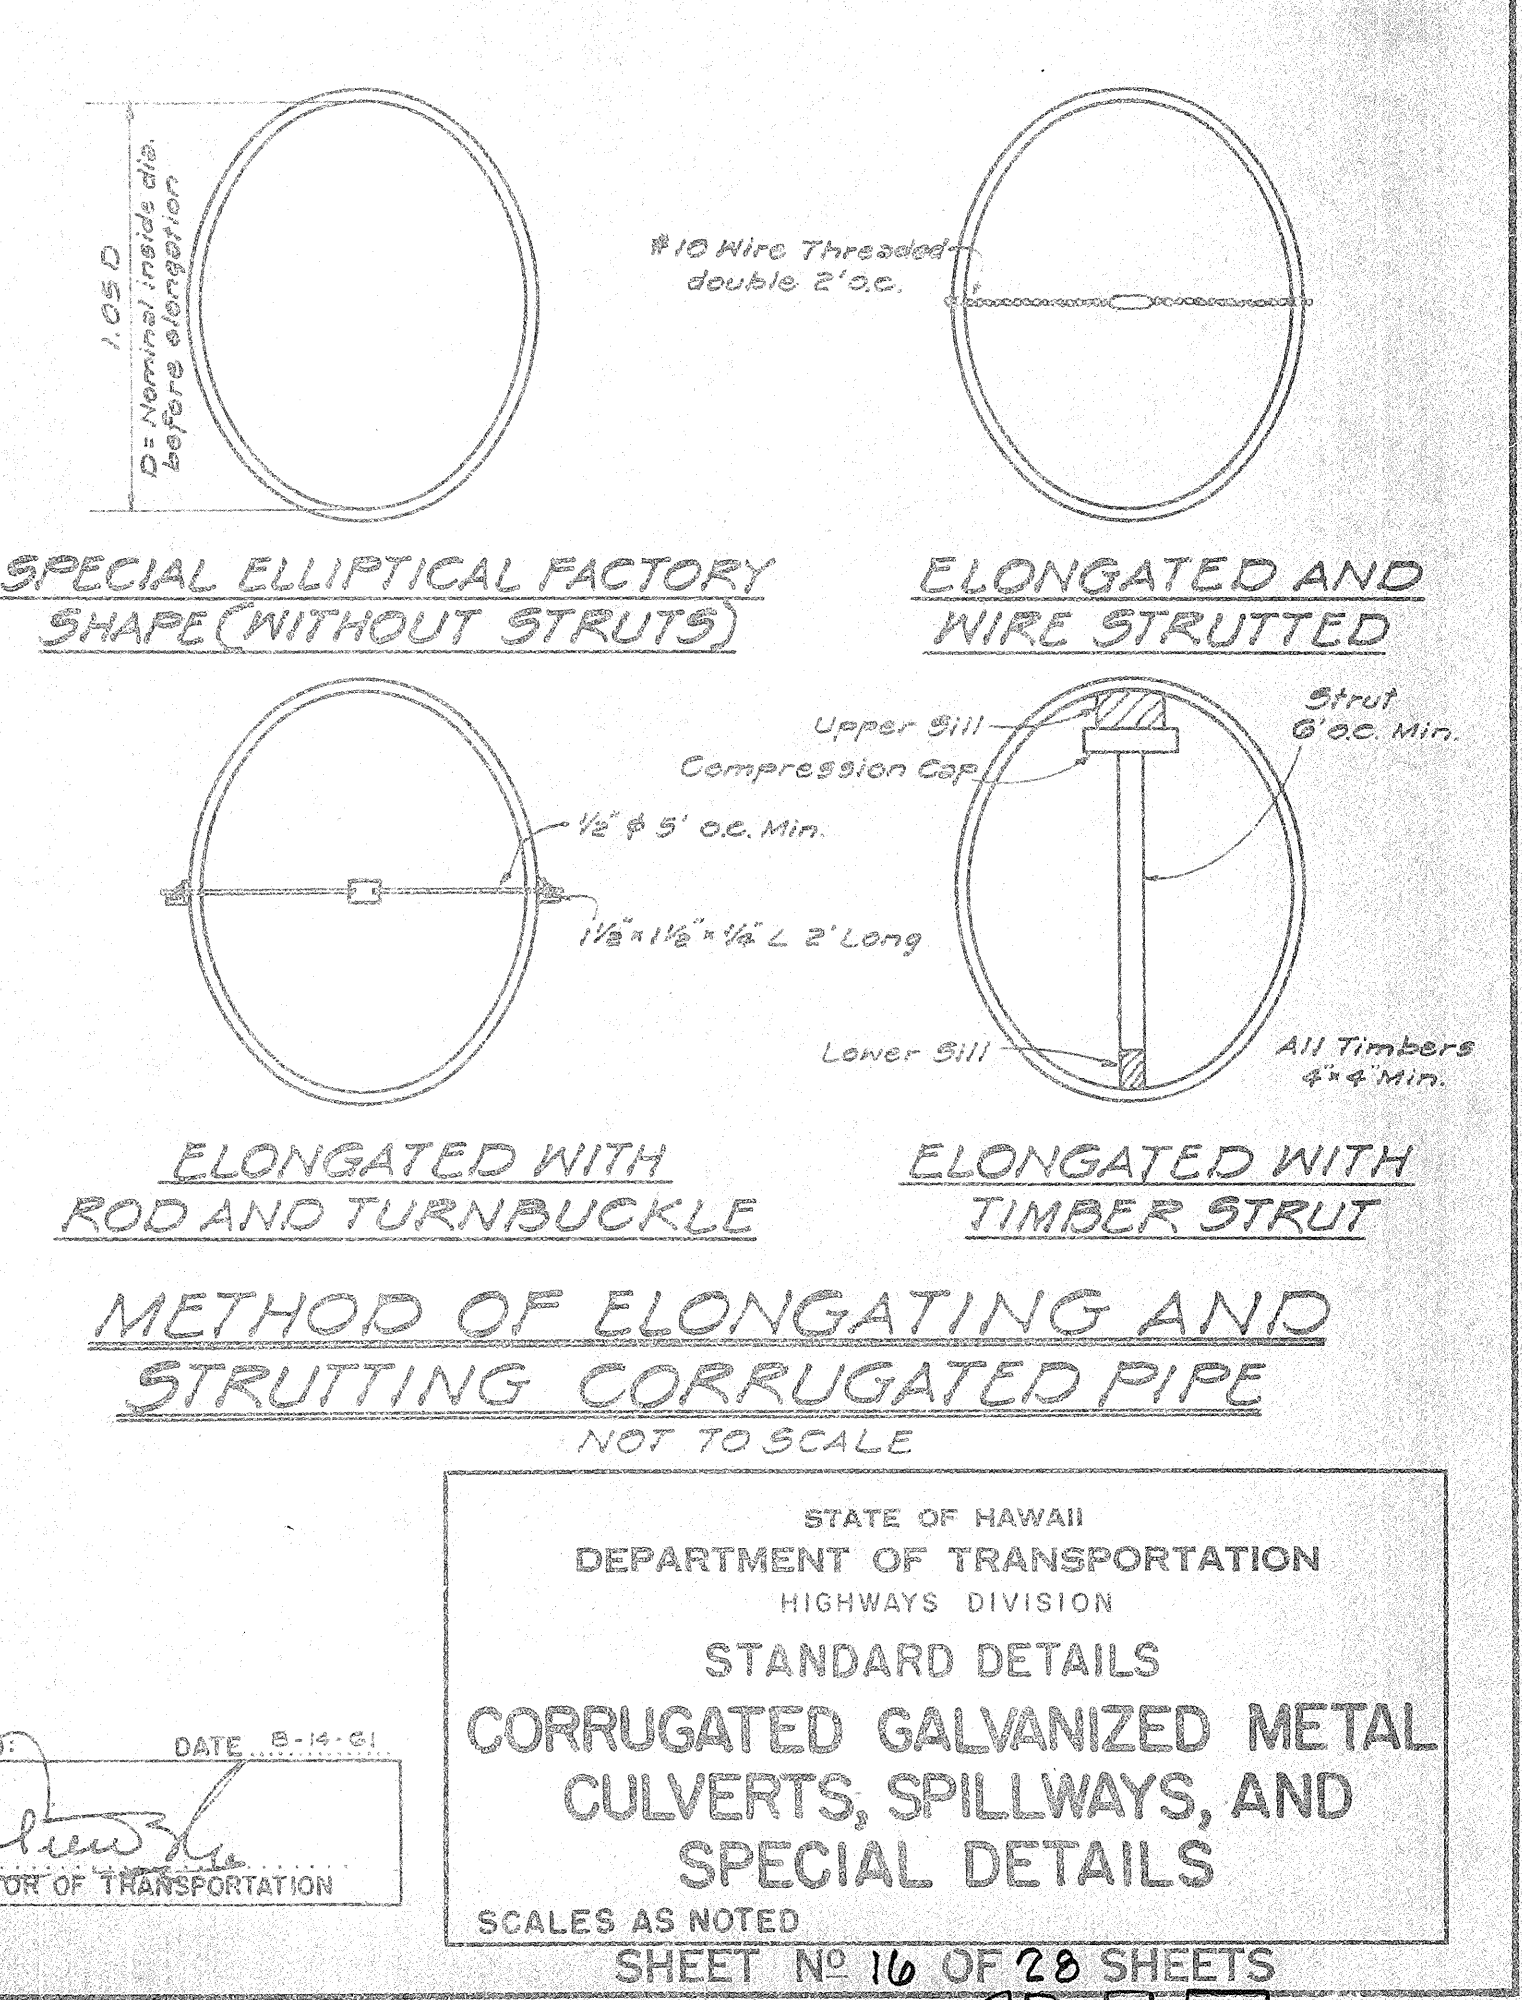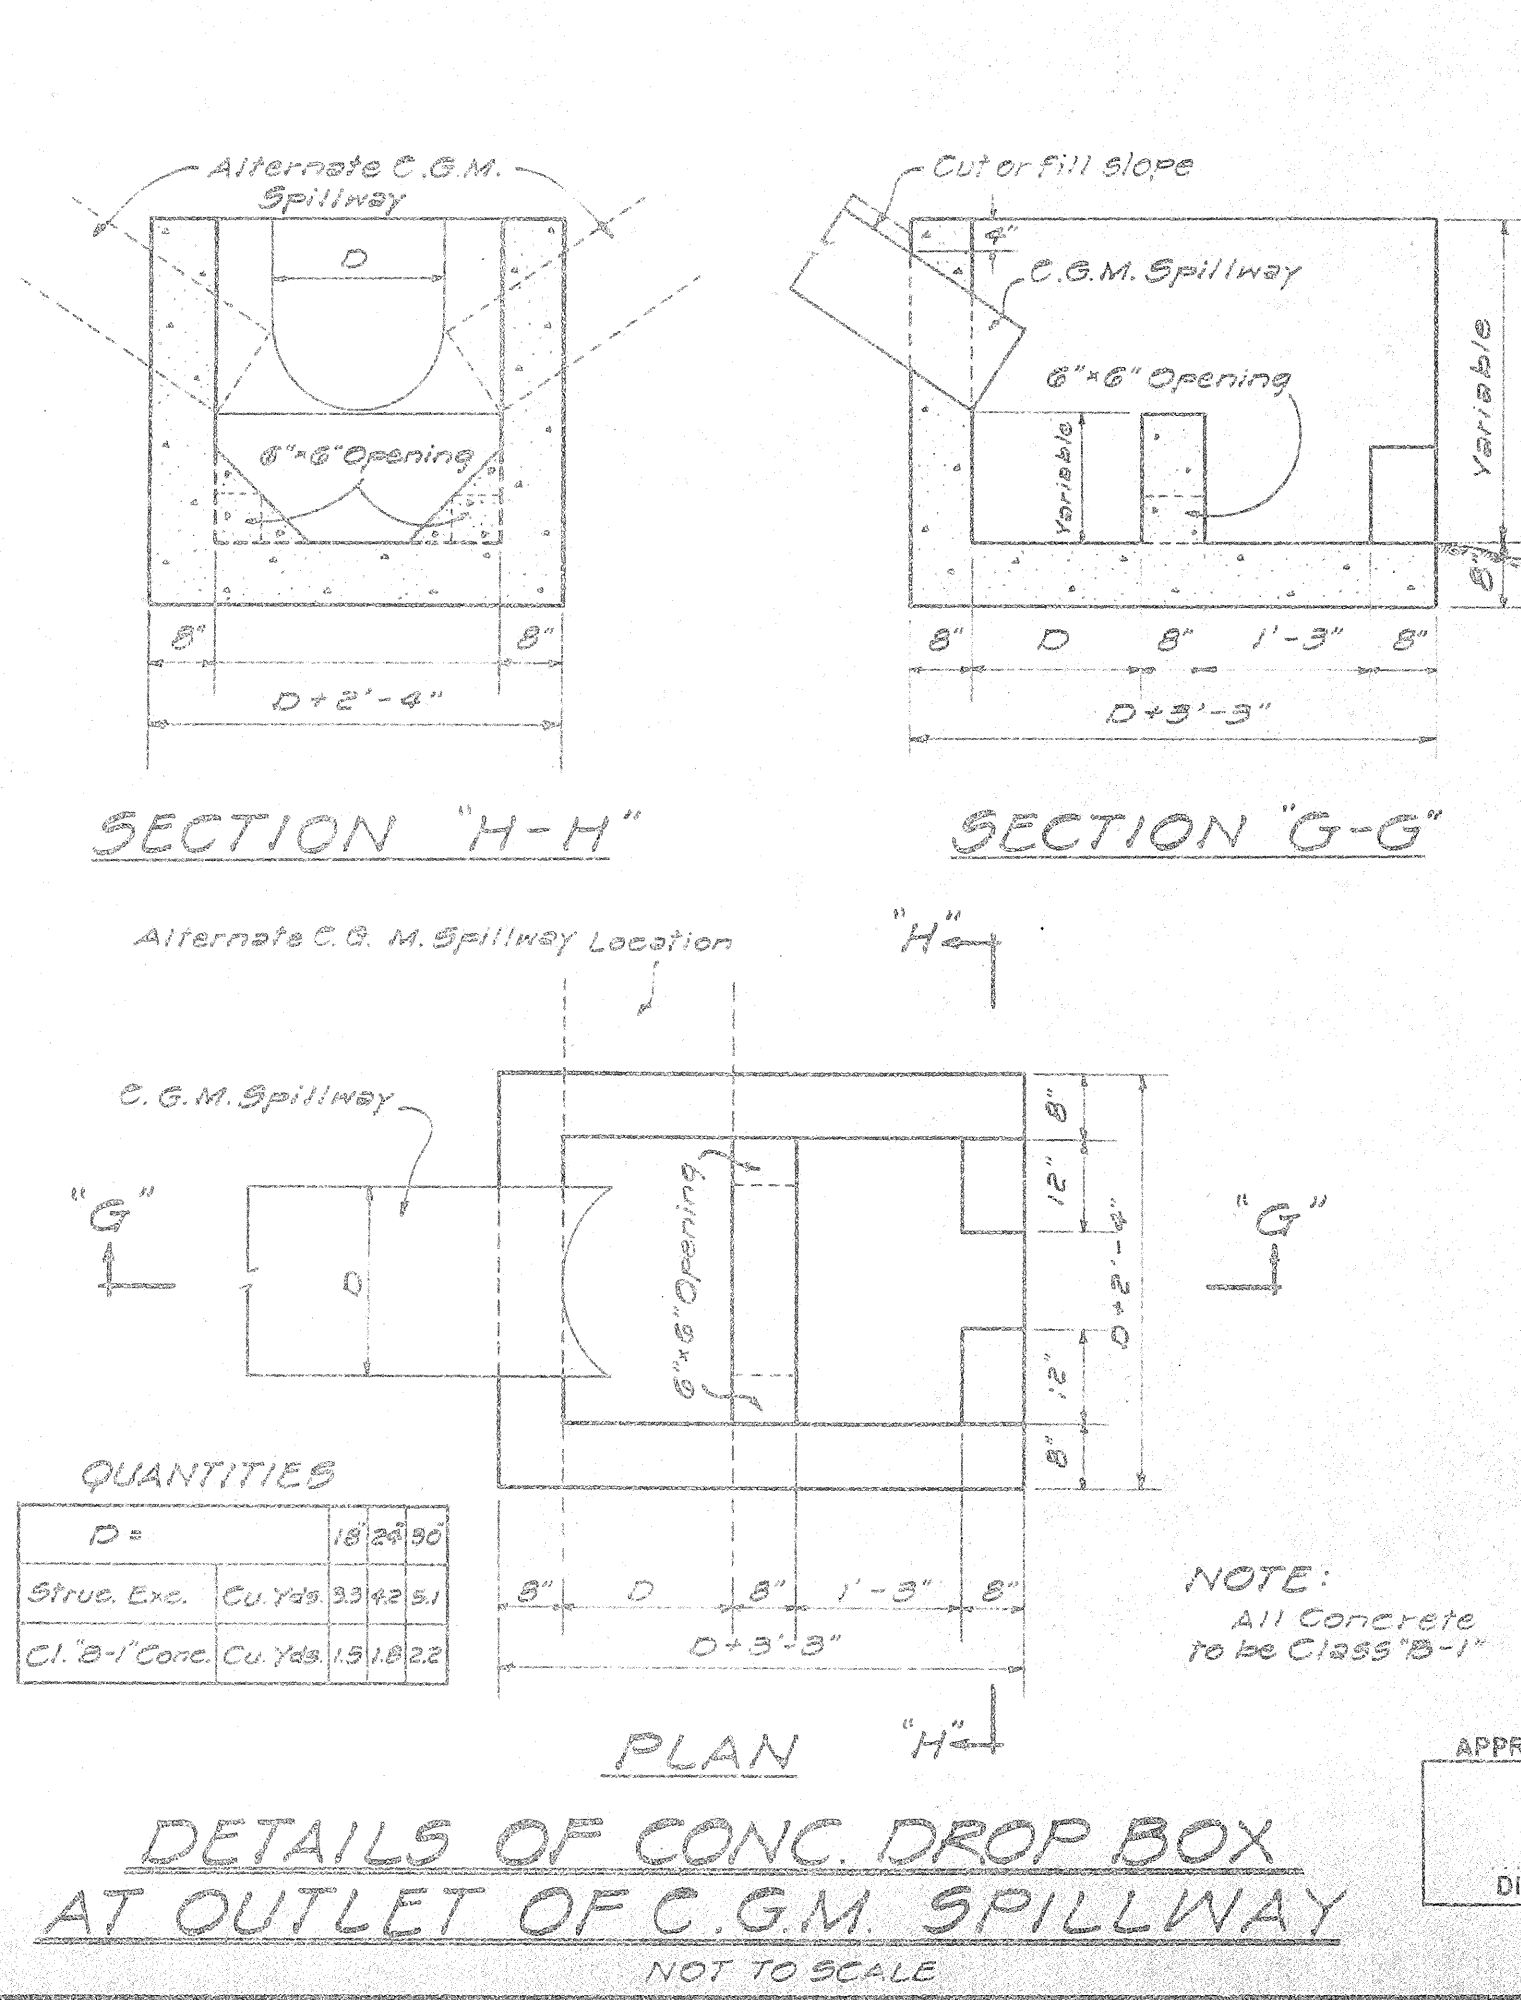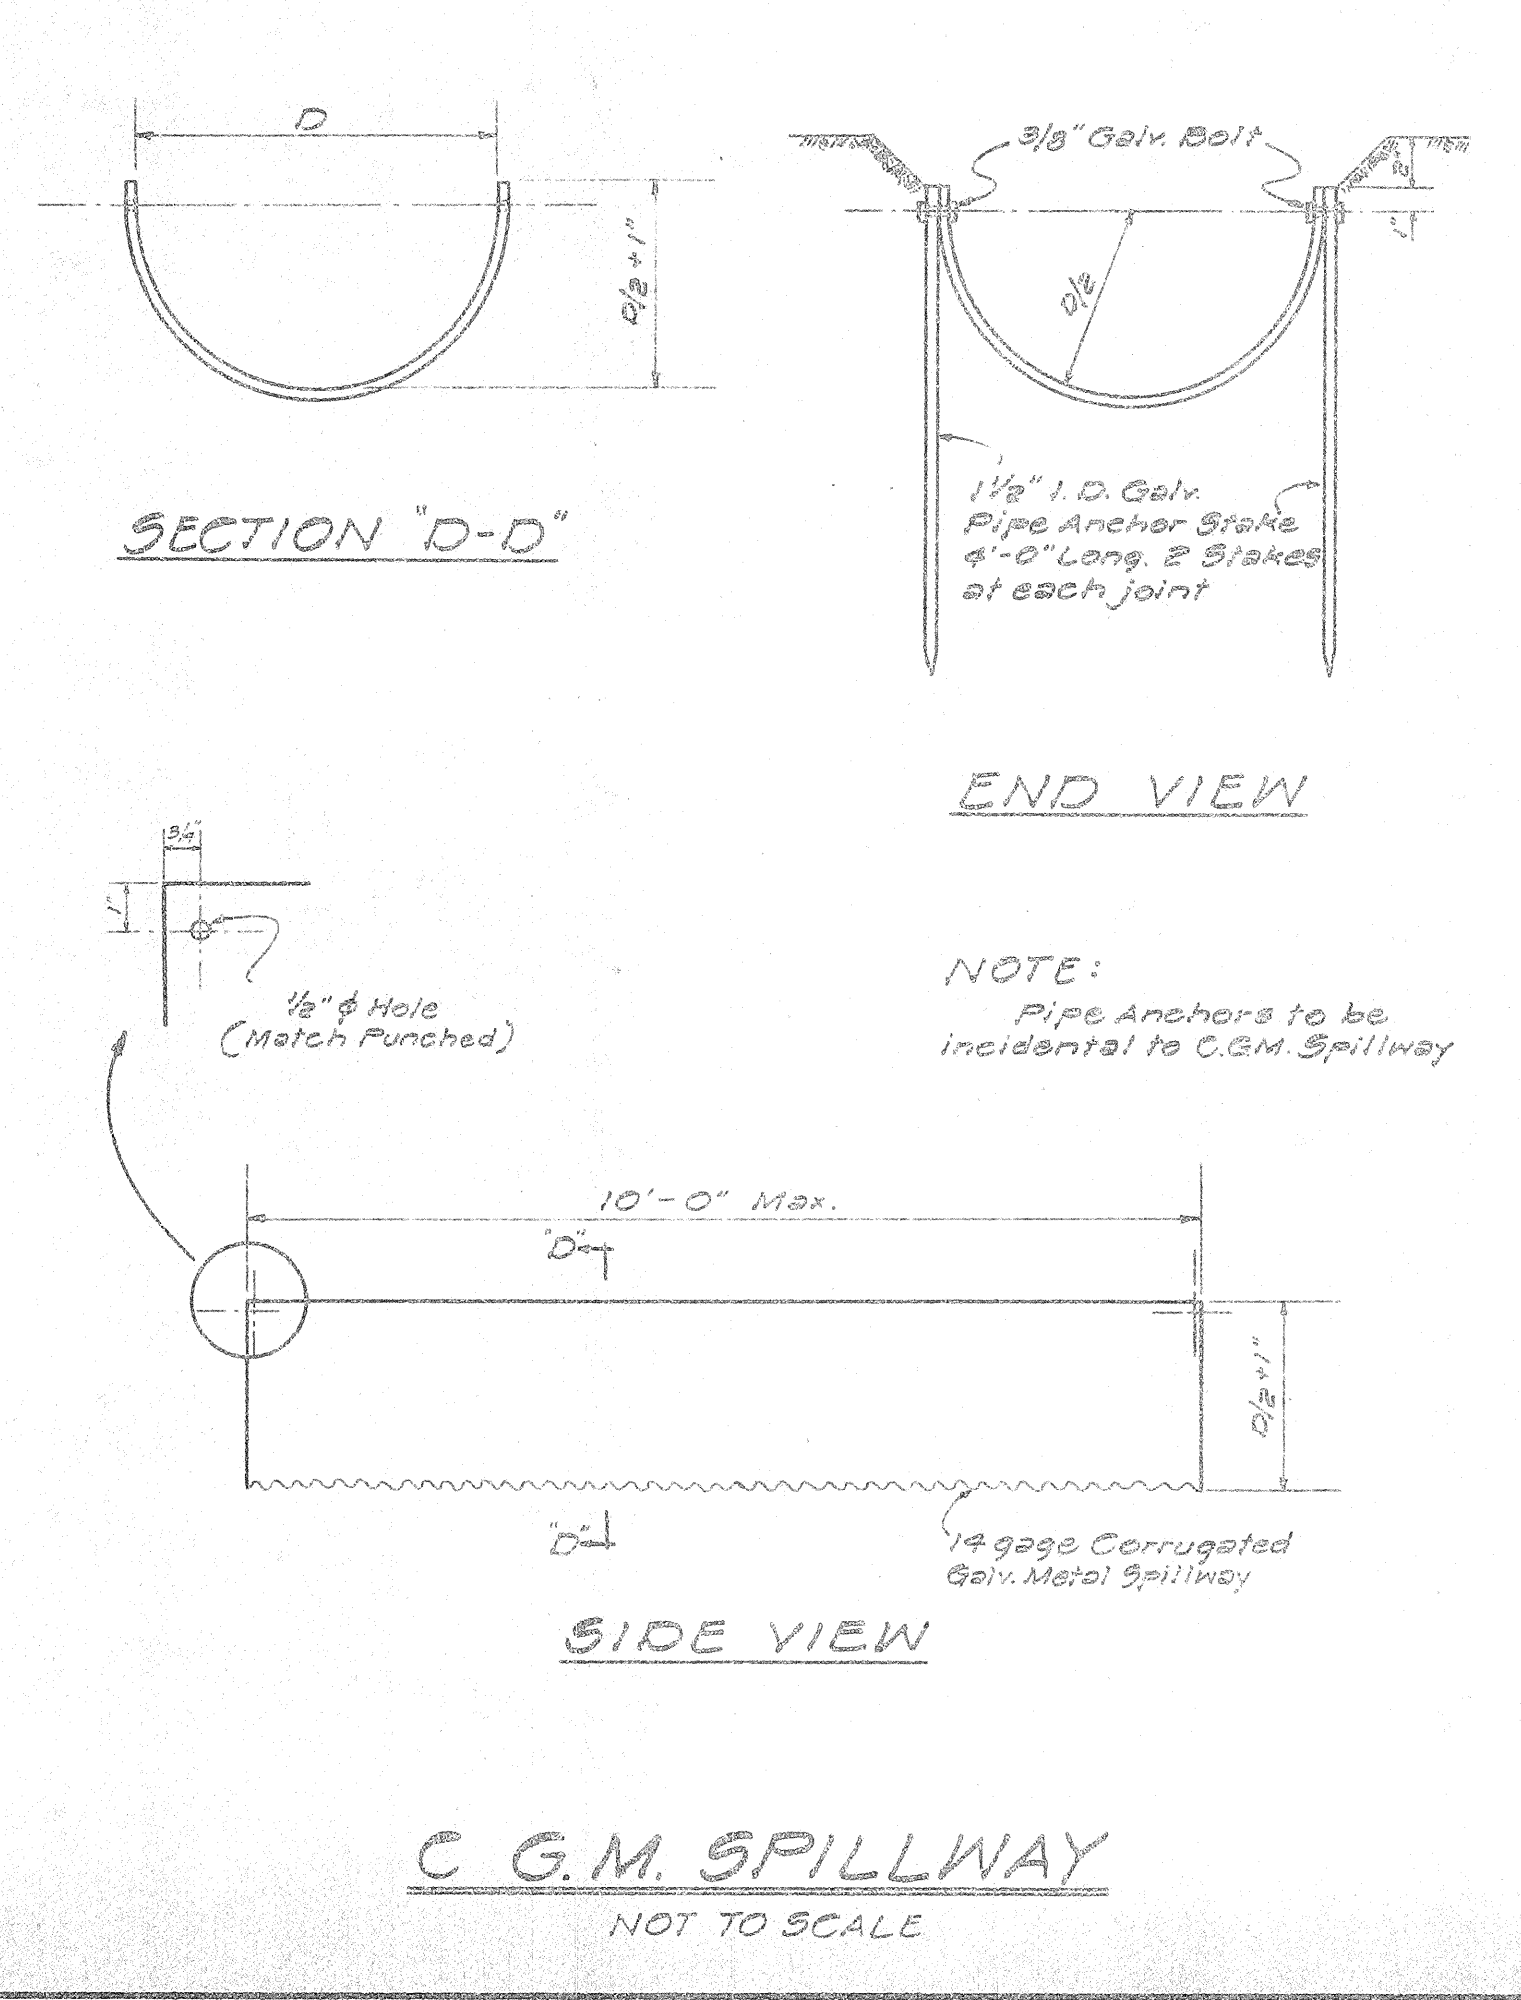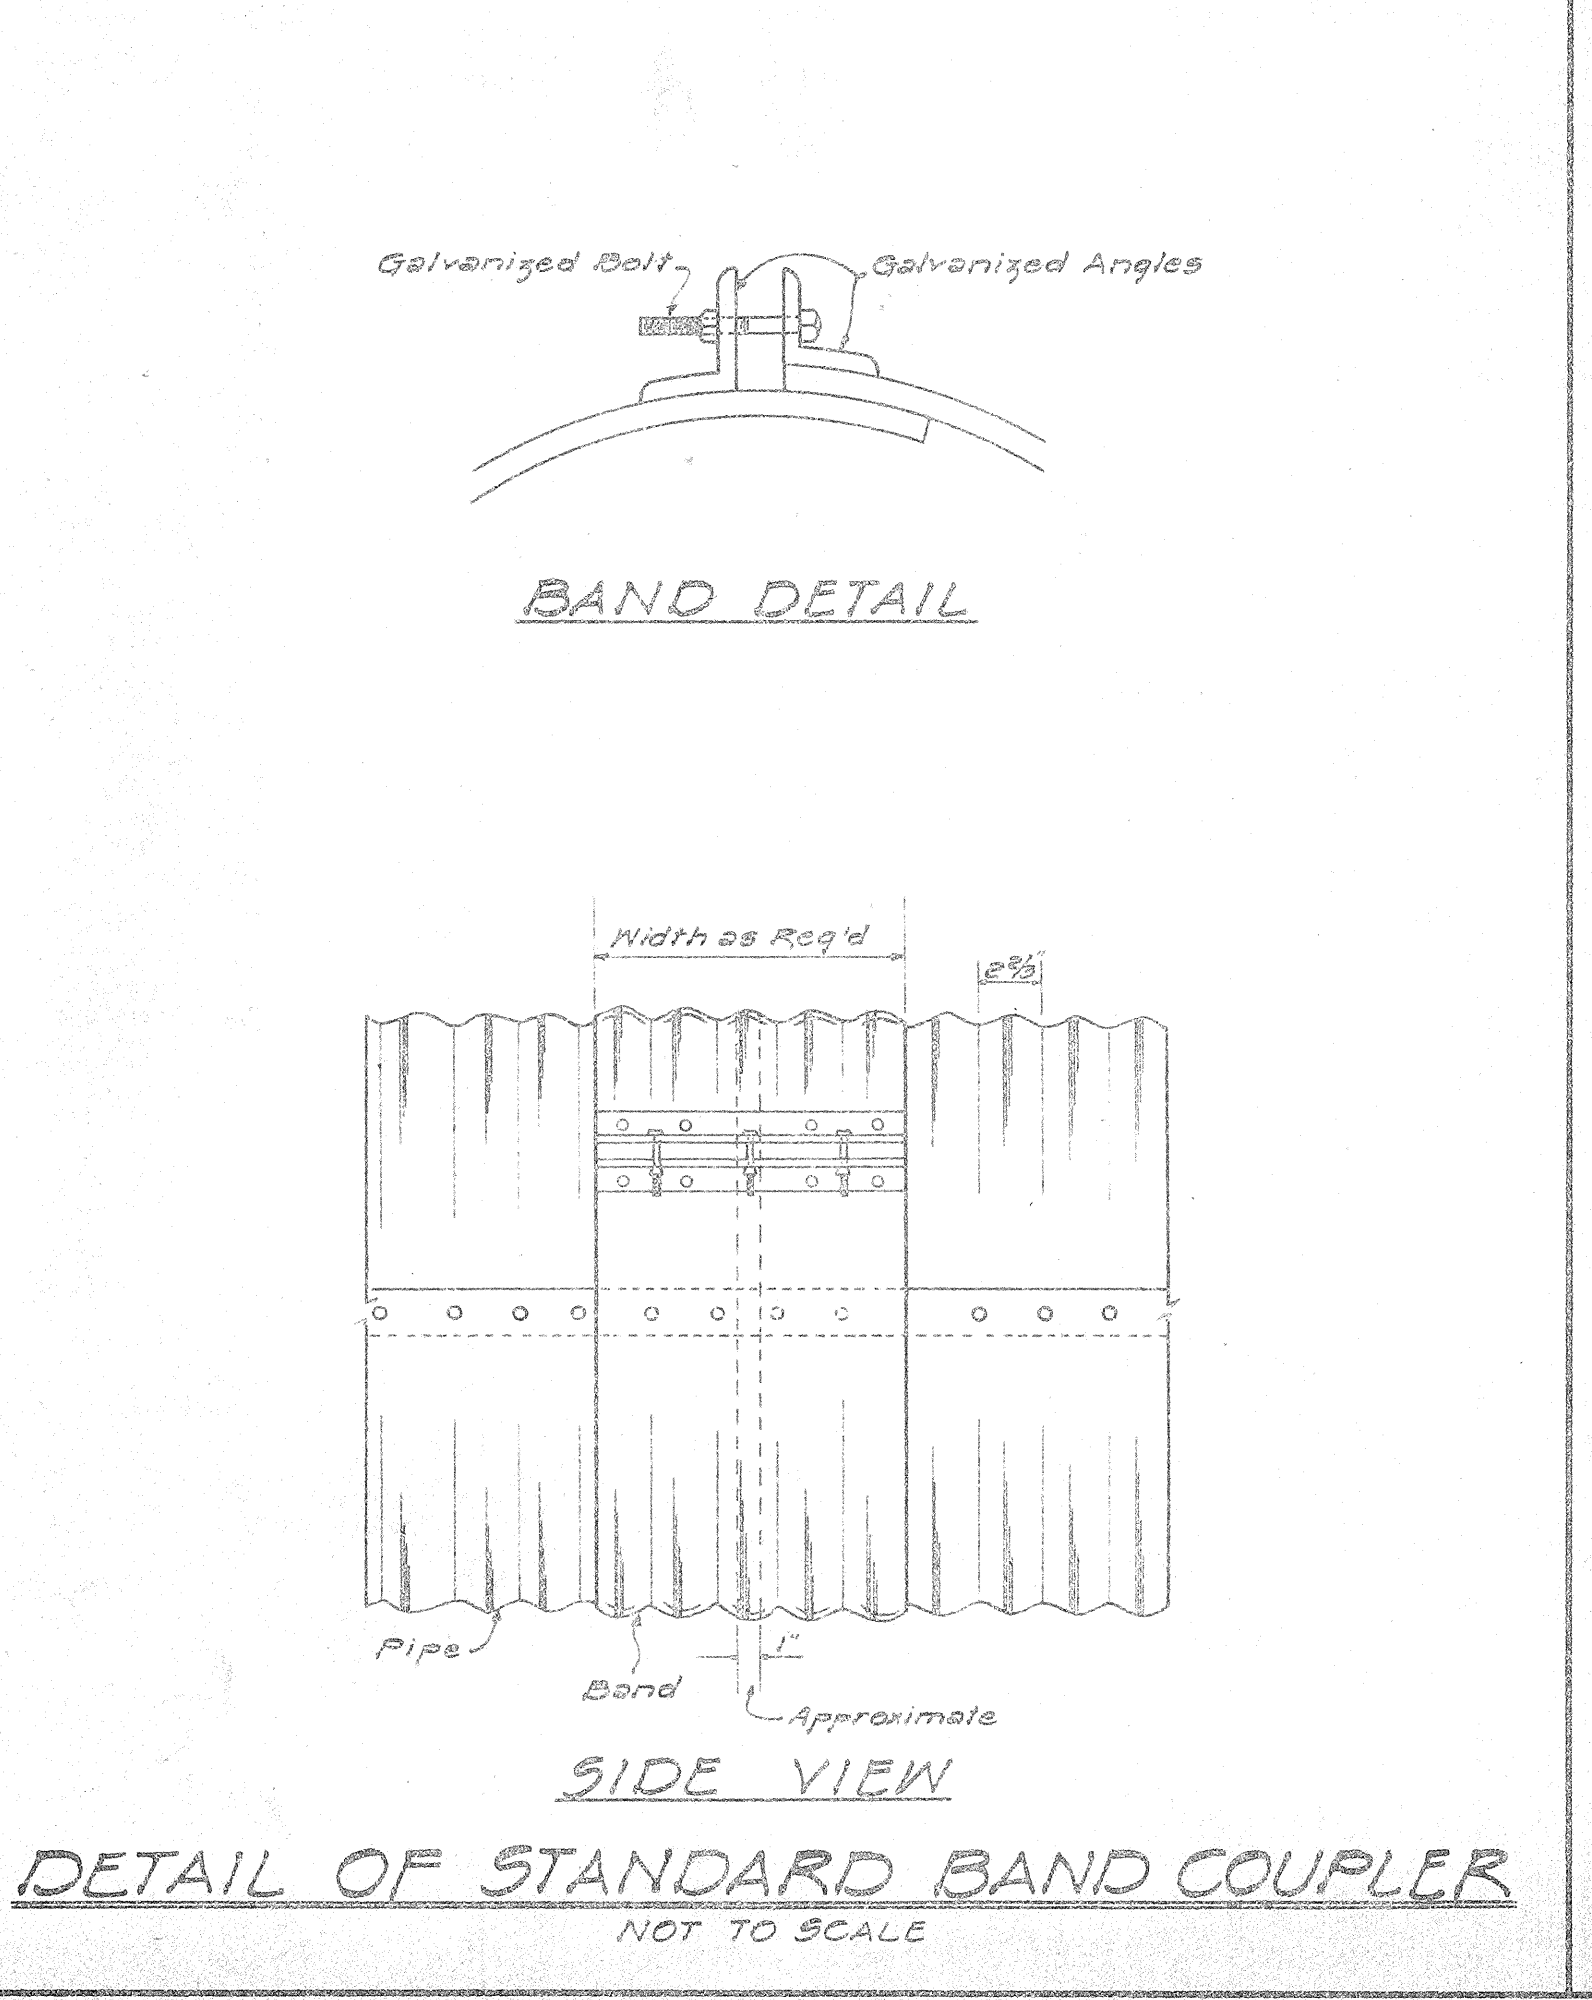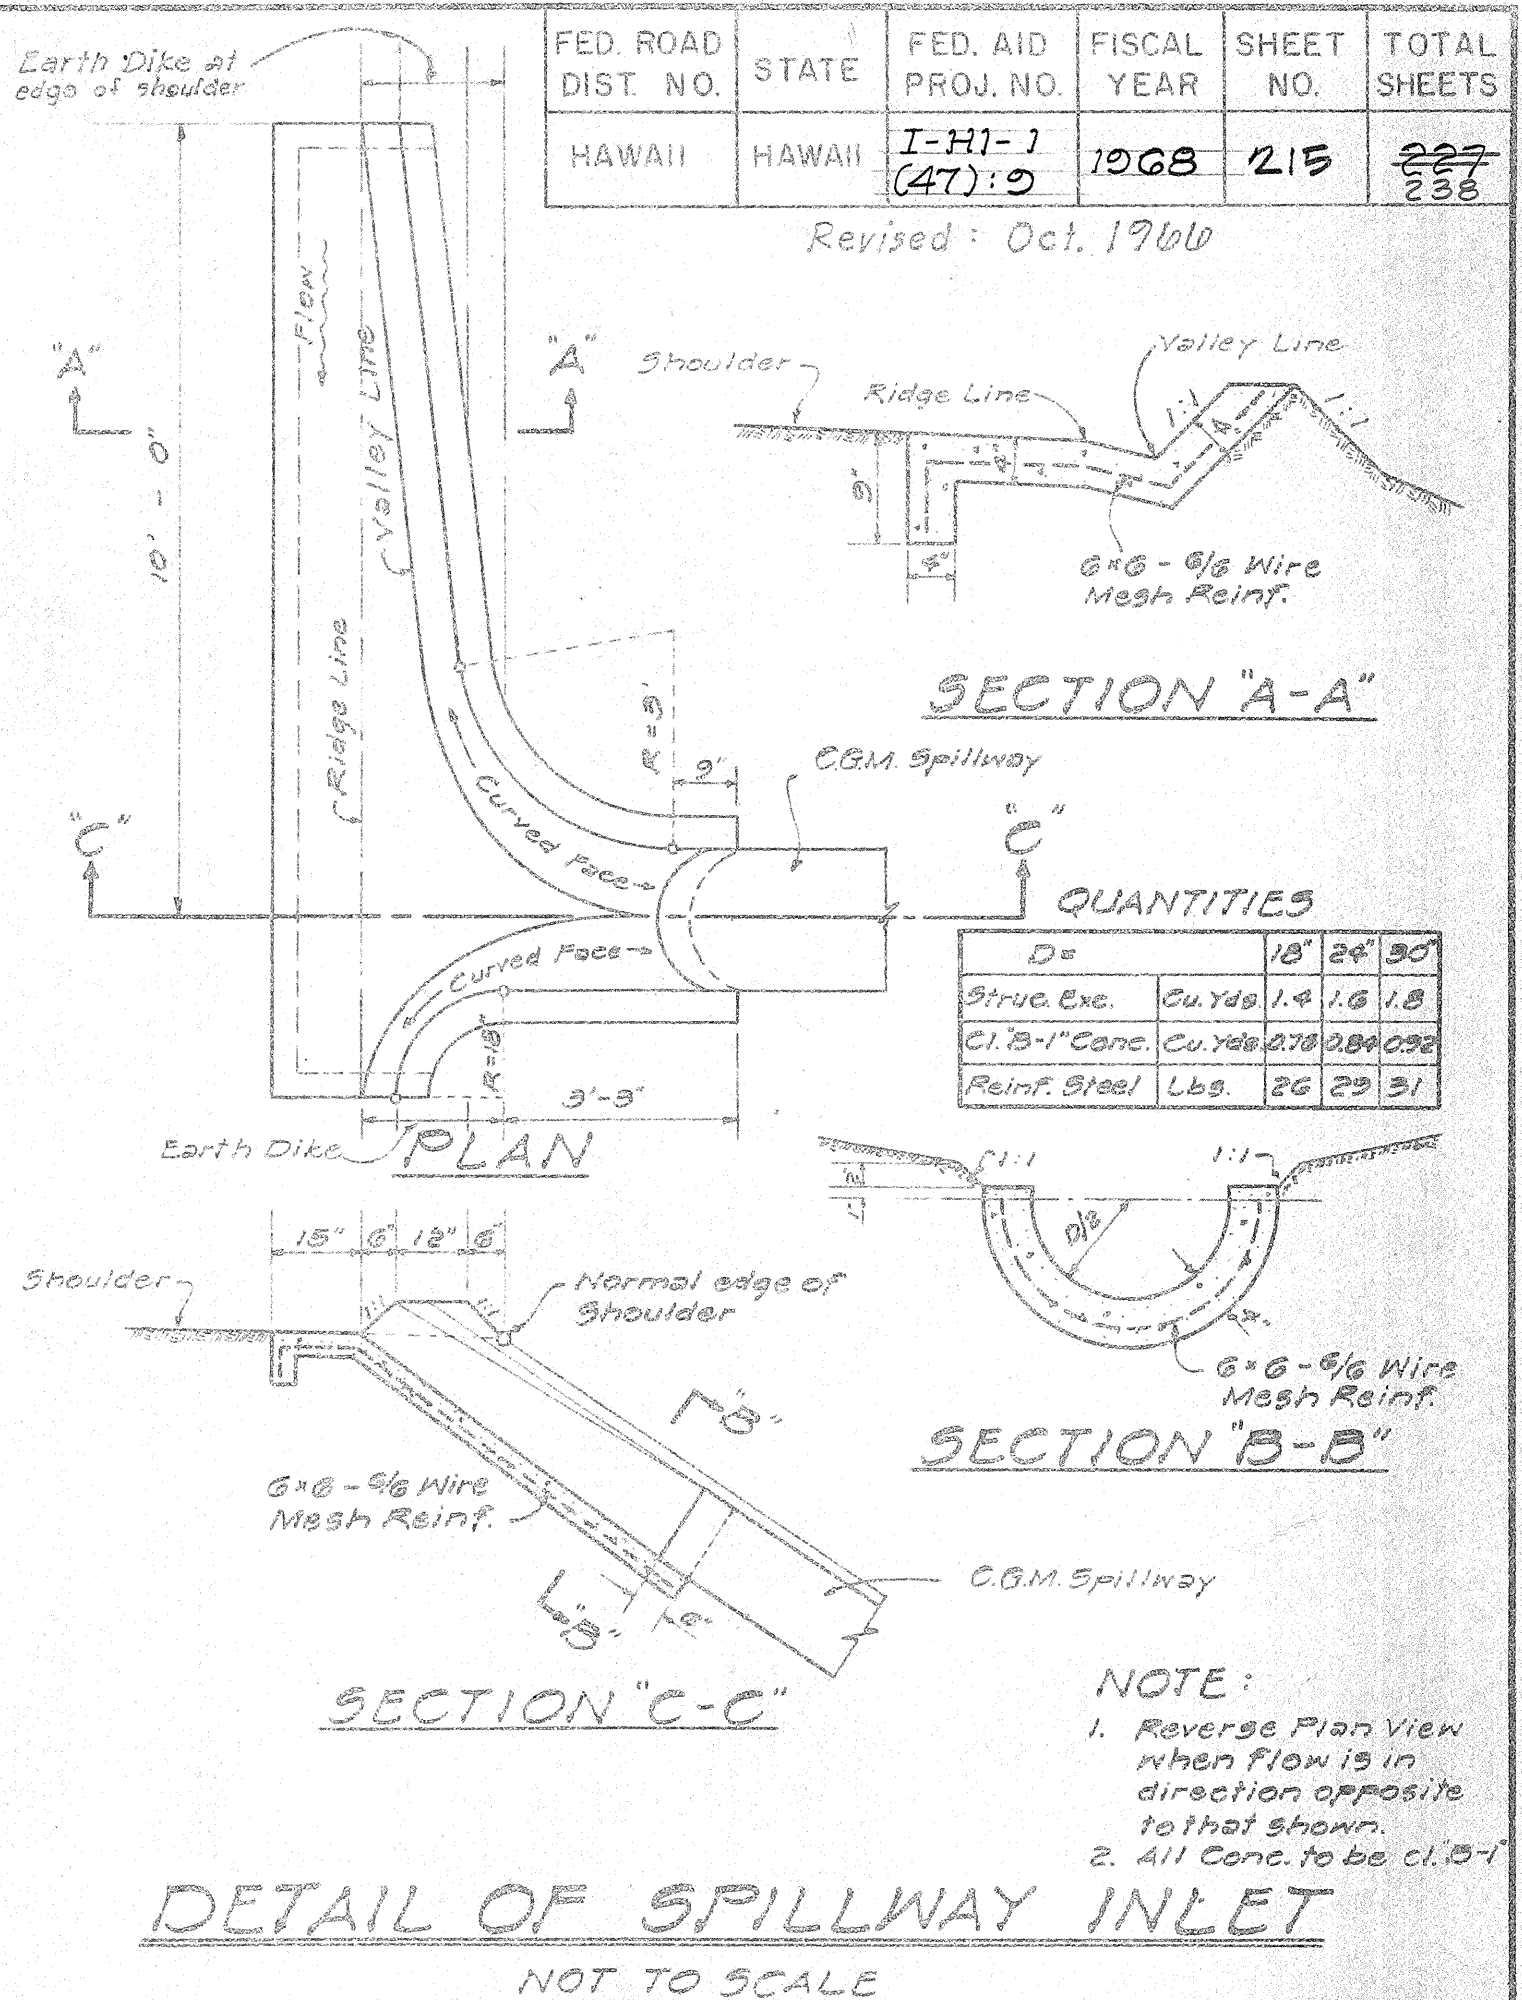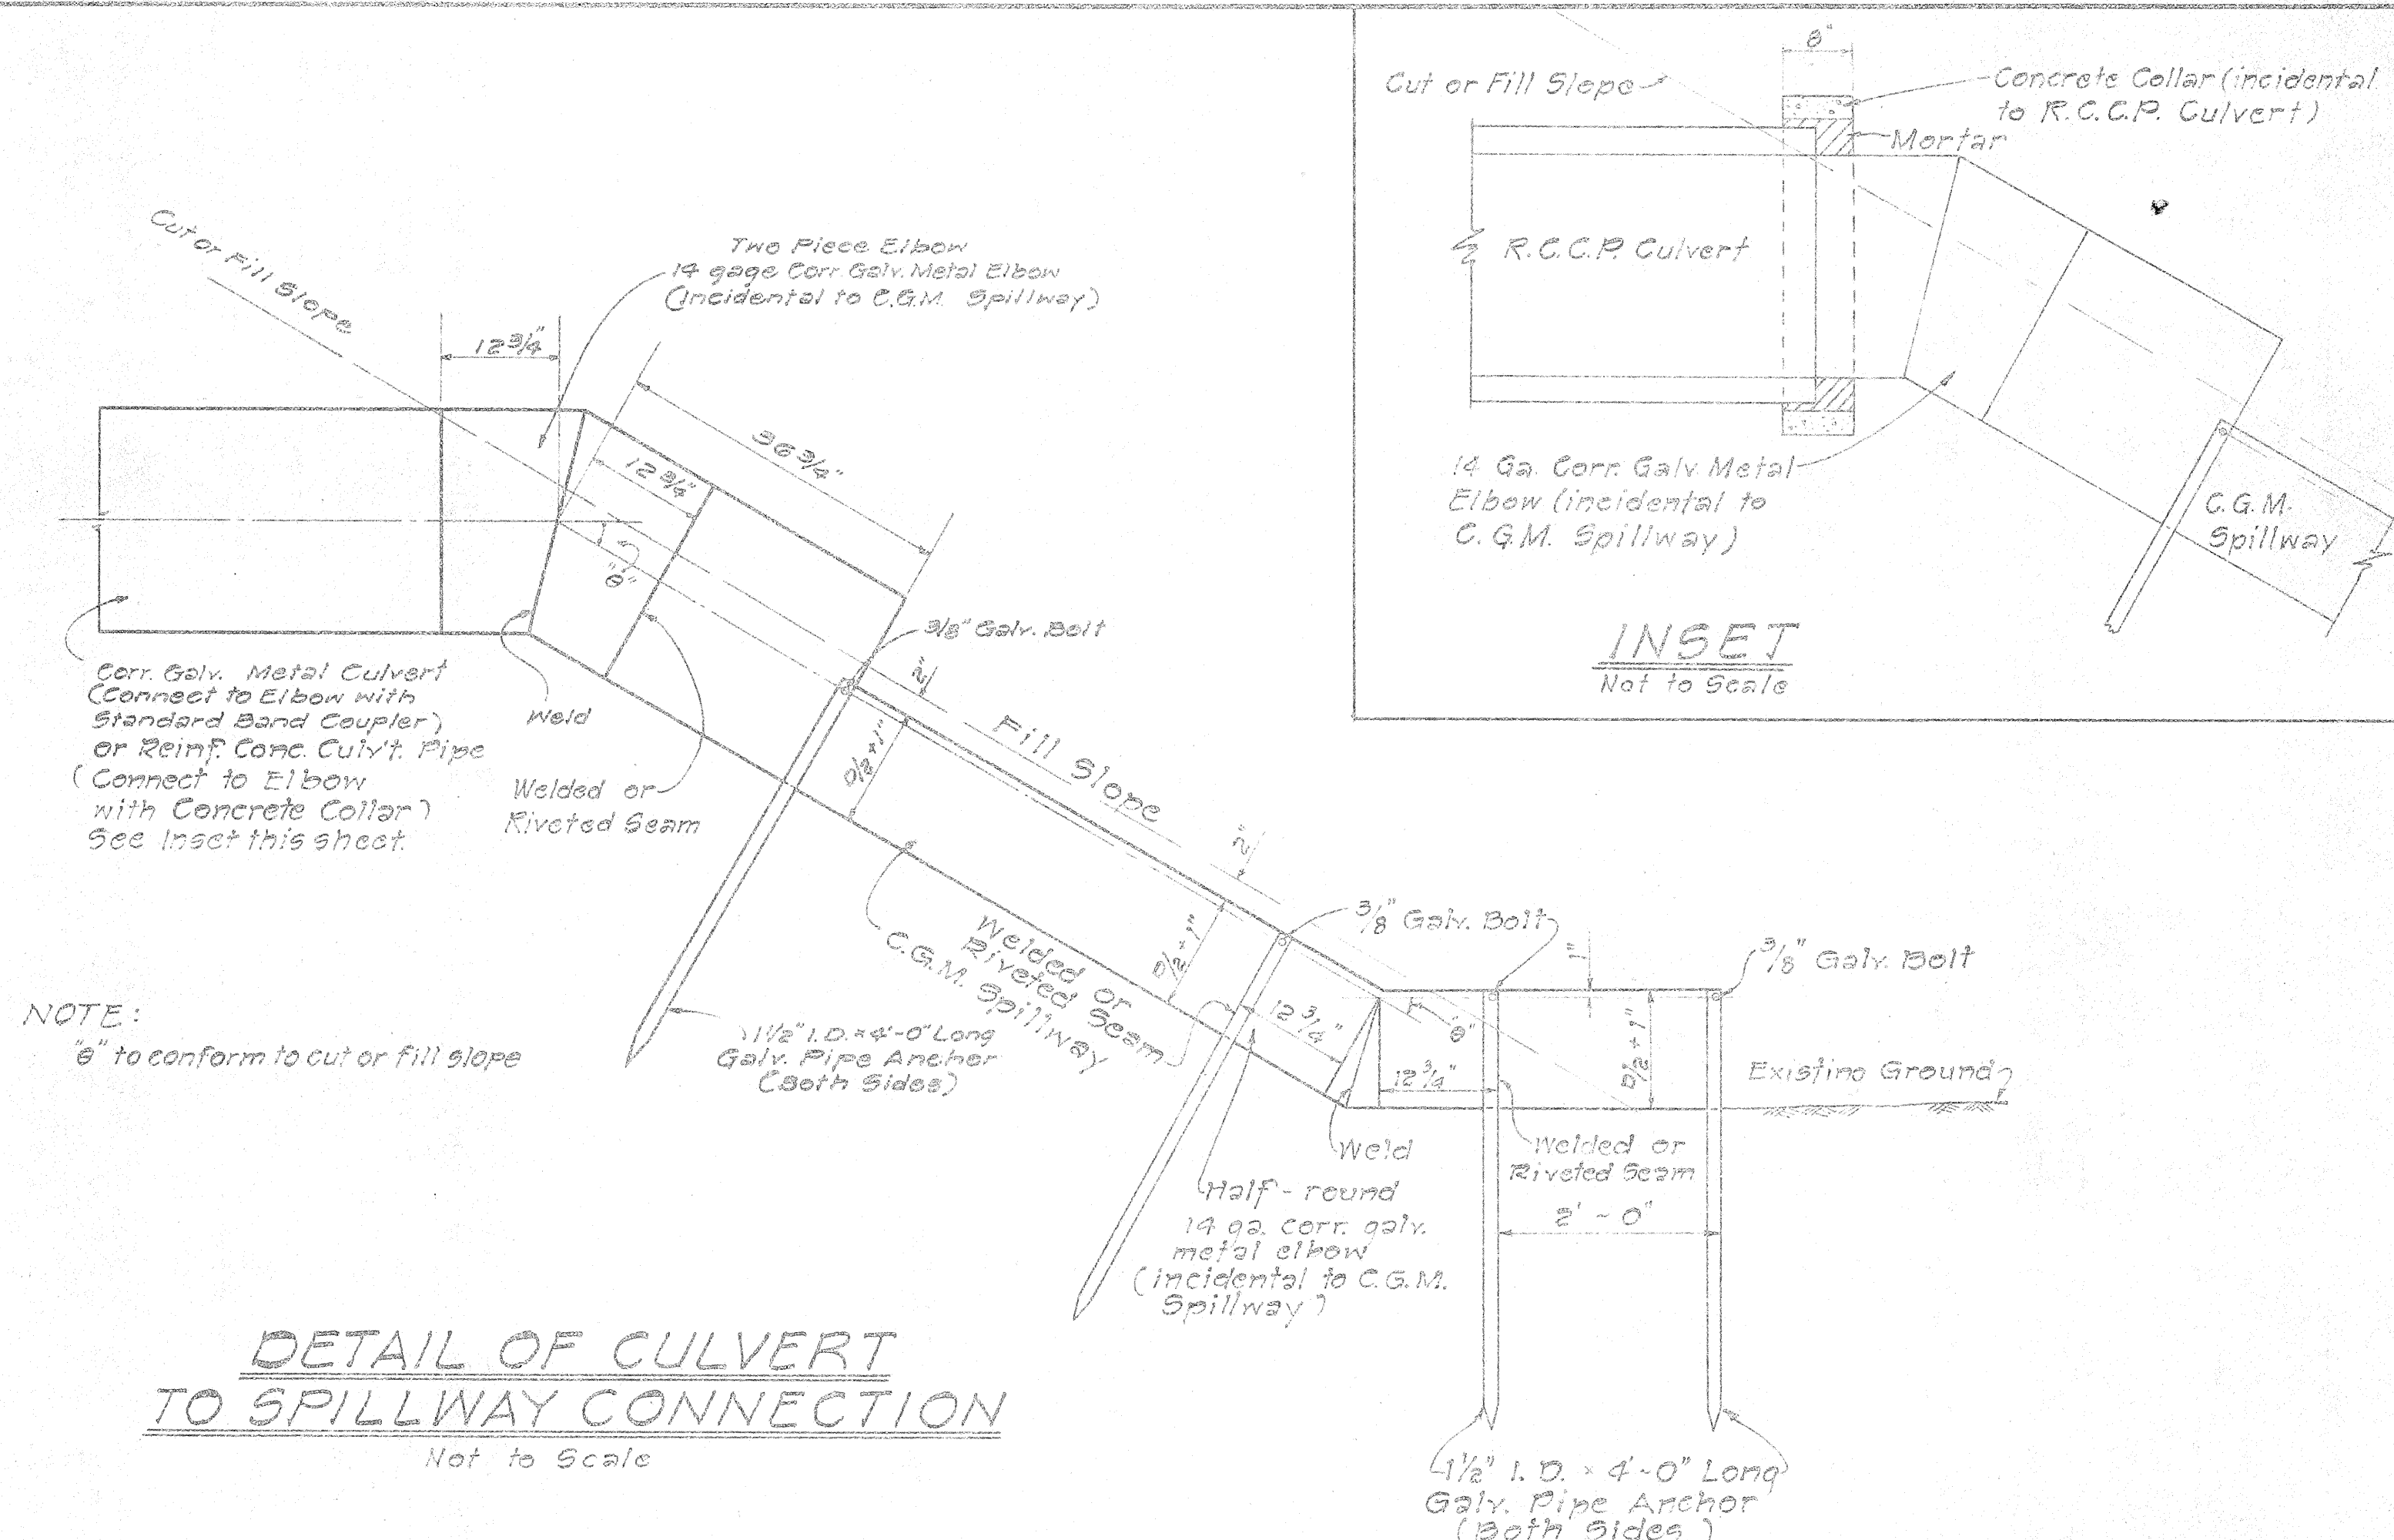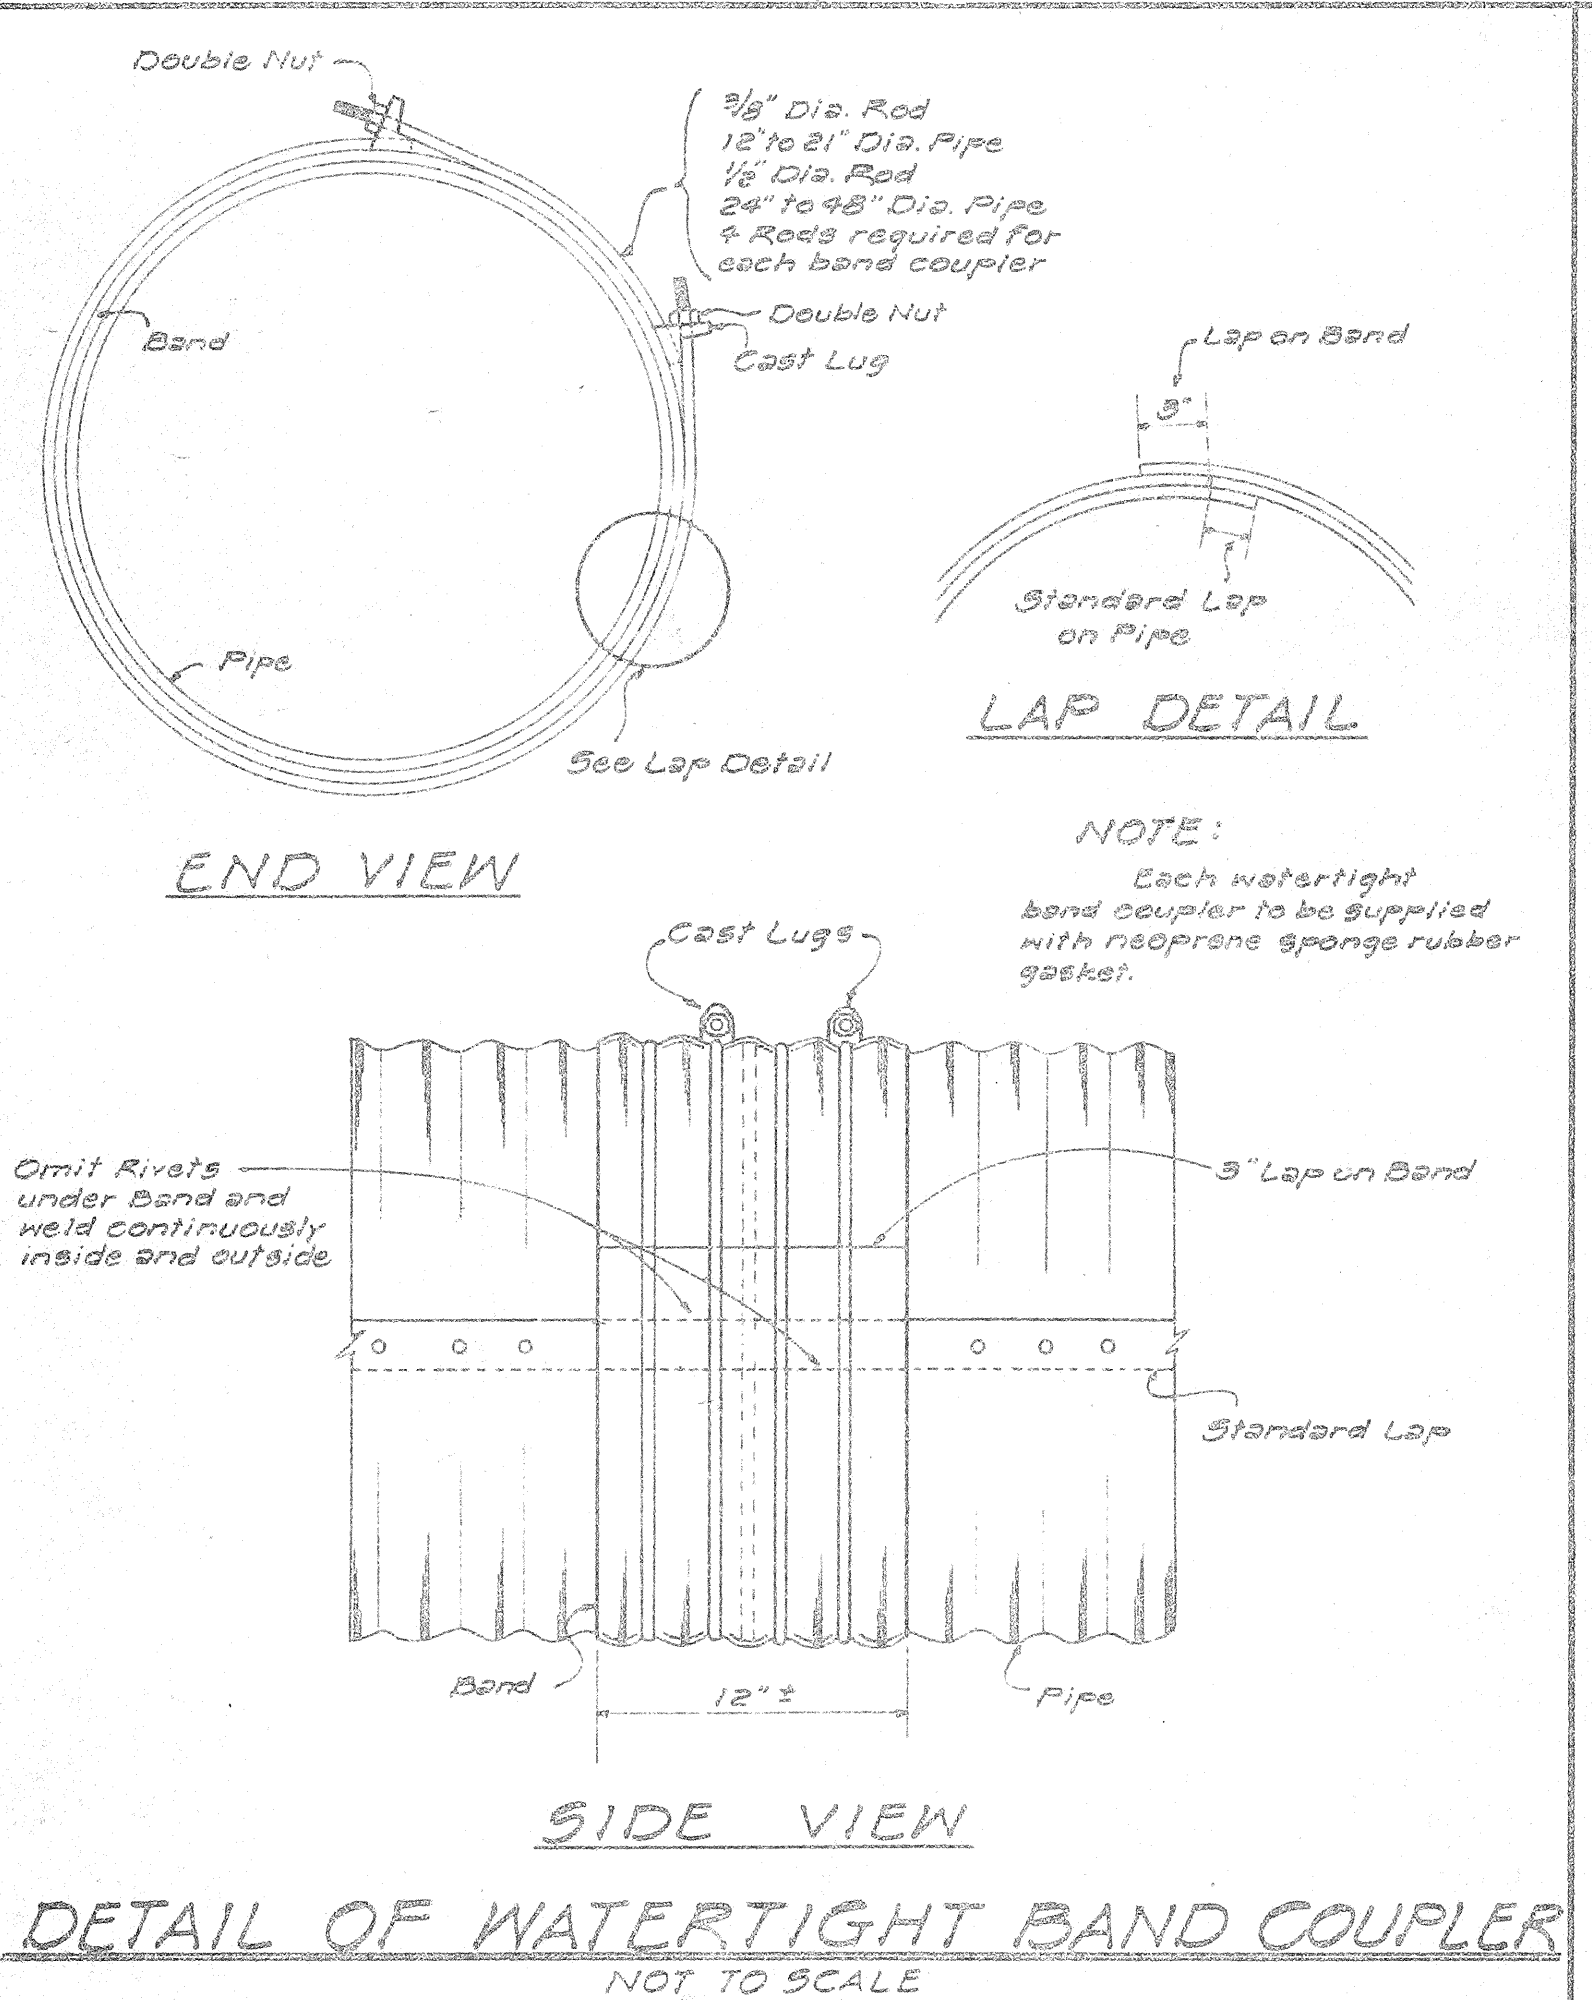

SURVEY PLOTTED BY	DATE
PLAN	5-24-6
DESIGNED BY	Y.
NOTED BY	O.M.
CHECKED BY	5-26-6
ORIGINAL	
PLAN	
NOTE BOOK	
QUANTITIES BY	
CHECKED BY	


STATE OF HAWAII
DEPARTMENT OF TRANSPORTATION
HIGHWAYS DIVISION
STANDARD DETAILS
CORRUGATED GALVANIZED METAL
CULVERTS, SPILLWAYS, AND
SPECIAL DETAILS
SCALES AS NOTED
SHEET NO 16 OF 28 SHEETS

DATE: _____
SURVEY PLOTTED BY: _____
DRAWN BY: L. Calisto
CHECKED BY: _____
ORIGINAL PLAN: _____
NOTE BOOK: _____
SHEET NO.: _____

FED. ROAD DIST. NO.	STATE	FED. AID PROJ. NO.	FISCAL YEAR	SHEET NO.	TOTAL SHEETS
HAWAII	HAW.	I-11-1 (47):9	1968	216	227

Revised: June 1965
Revised: August 1967


DATA FOR OUTLET DITCH				
D	W	H	T+H+H	
18"	24"	2'-0"	4'-0"	
24"	30"	2'-0"	4'-6"	
30"	30"	2'-6"	5'-0"	
36"	36"	3'-0"	6'-0"	

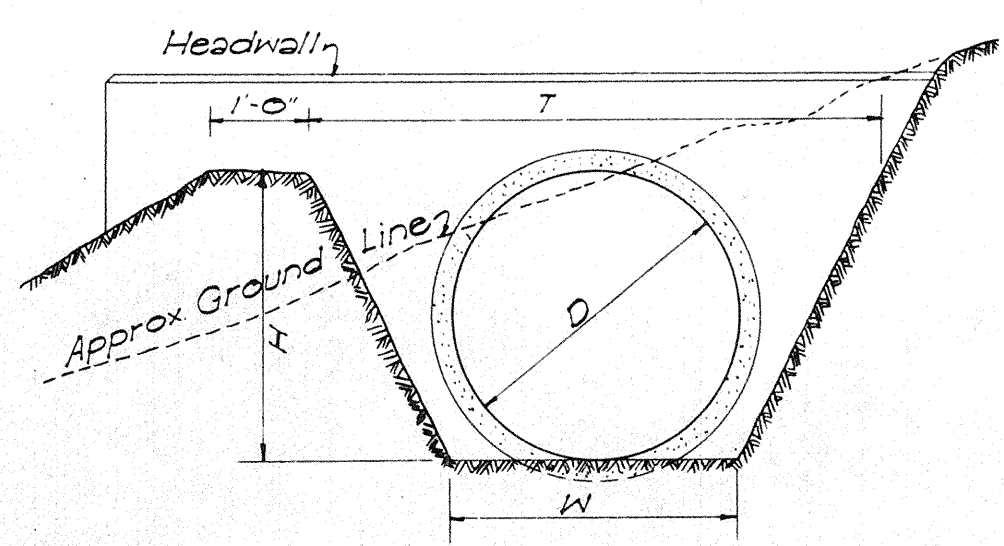

DETAIL OF OUTLET DITCH
Scale: 1/2" = 1'-0"


DATA FOR MASONRY DROP INTAKE					Where Variables Equal
D	D	L+D+G	Cu Yds		
23"	18"	2'-5"	3.02	4'-6"	
30"	24"	3'-0"	3.61	5'-0"	
37"	30"	3'-7"	4.21	5'-6"	
44"	36"	4'-2"	4.85	6'-0"	

NOTE:
Dimension "X" is assumed as 2'-4"
in figuring the above quantities.

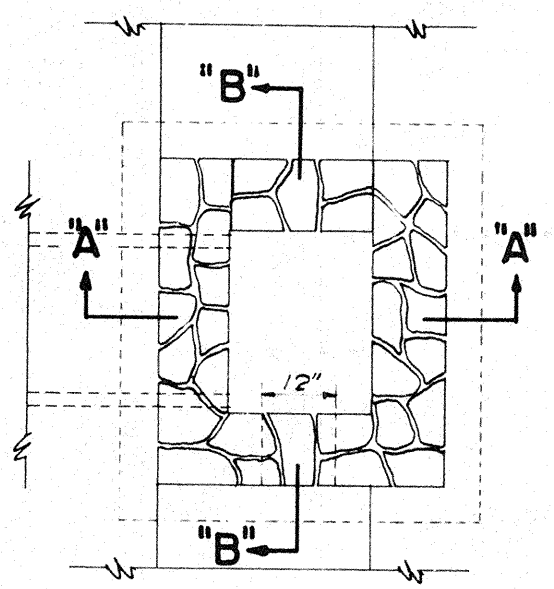


DETAIL OF MASONRY DROP INTAKE
Scale: 3/8" = 1'-0"

DATA - MASONRY HEADWALL					CRM For RCCP	CRM For CGMP
D	H	B	L	Cu Yds		
18"	4'-6"	1'-0"	6'-0"	1.24	1.29	
24"	5'-0"	2'-0"	7'-6"	1.83	1.98	
30"	5'-6"	2'-3"	9'-0"	2.56	2.70	
36"	6'-0"	2'-6"	10'-6"	3.45	3.66	

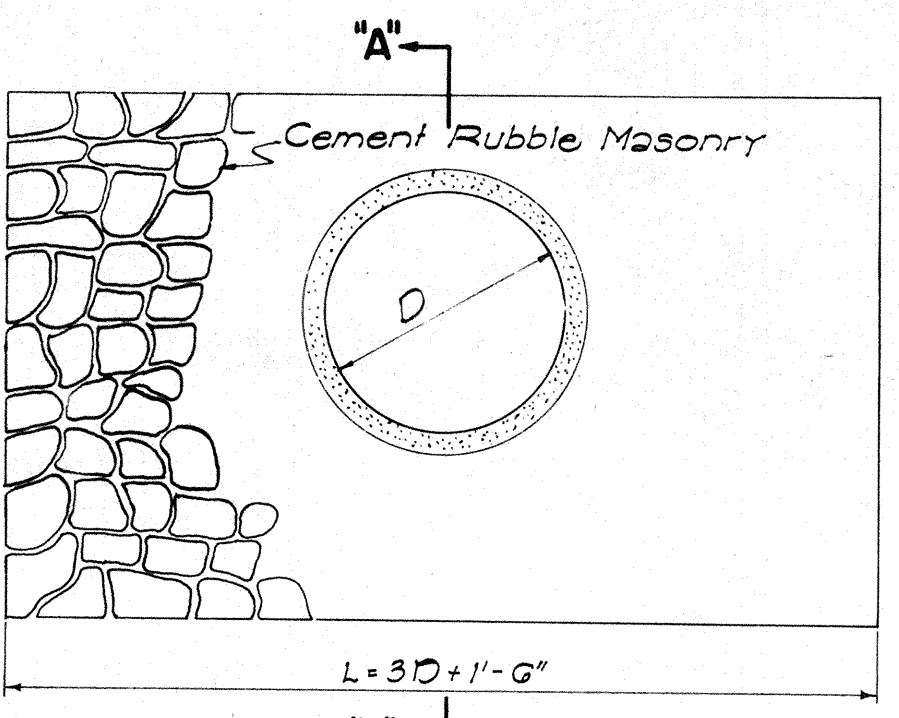


ELEVATION

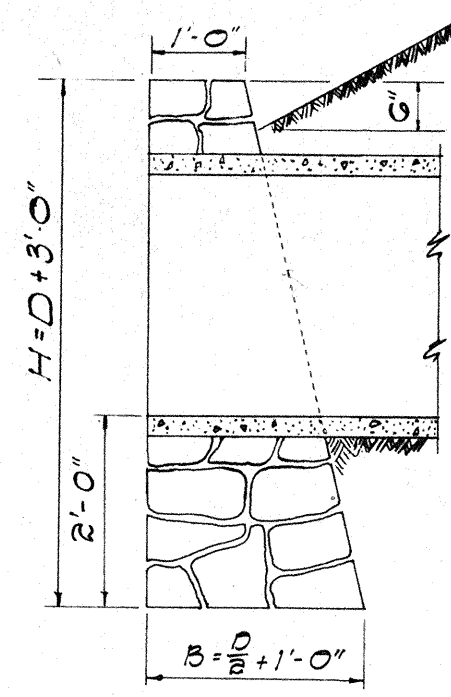


SECT. "A-A"

DETAIL OF MASONRY HEADWALL
Scale: 1/2" = 1'-0"

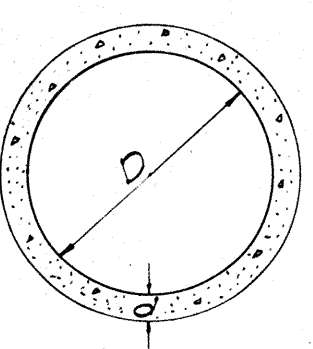


SECTION
CONC. PIPE CULVERT


NOTE:
Thickness "d", reinforcing, and
Concrete used, are to conform
with the approved design as
provided by the Specifications.

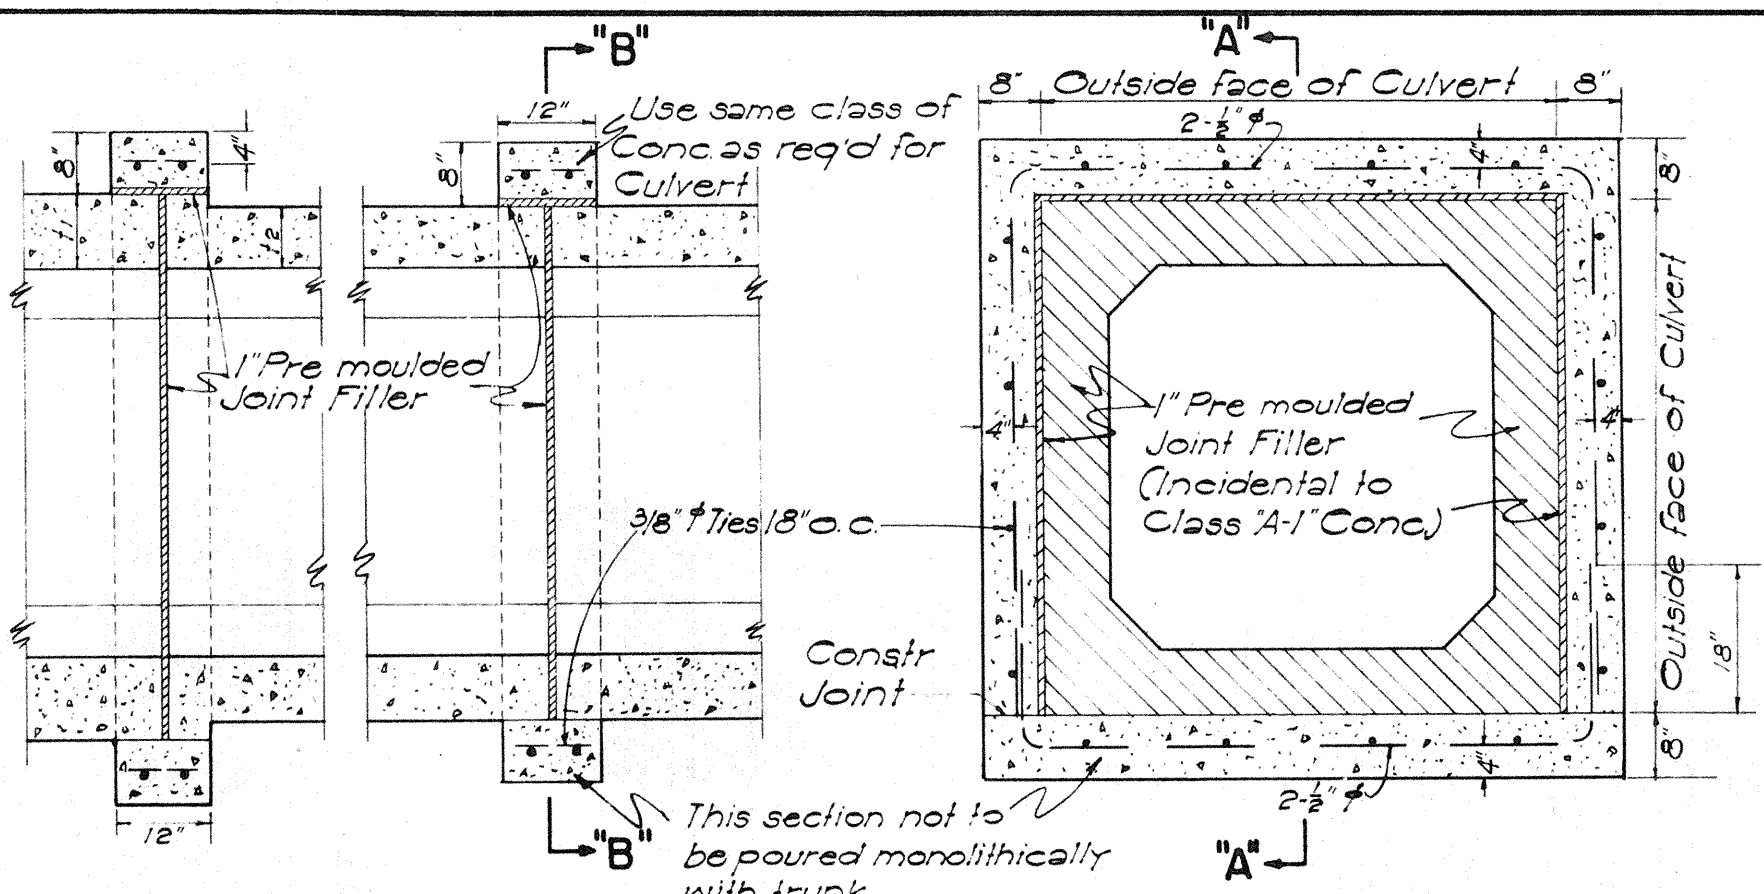

SECTION "A-A" SECTION "B-B"
CONC. COLLAR FOR CONC. BOX CULVERT
Scale: 1/2" = 1'-0"

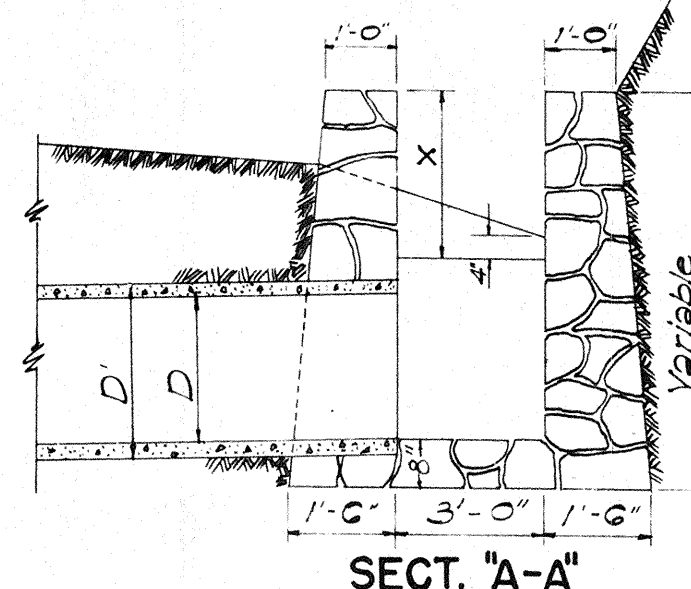


SECT. "A-A"

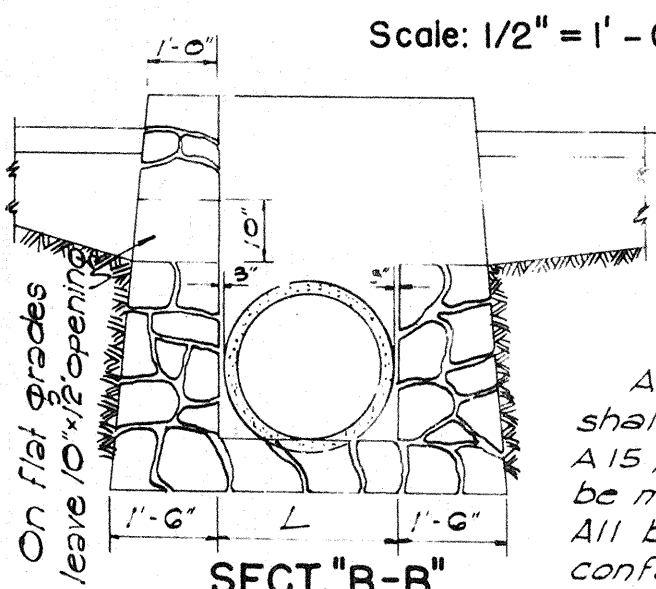


SECT. "B-B"


REINFORCING BARS
All reinforcing bars for concrete
shall be Billet Steel bars, ASTM
A15, intermediate grade. Steel shall
be made by the open-hearth process.
All bars shall be deformed type
conforming to ASTM A-305.

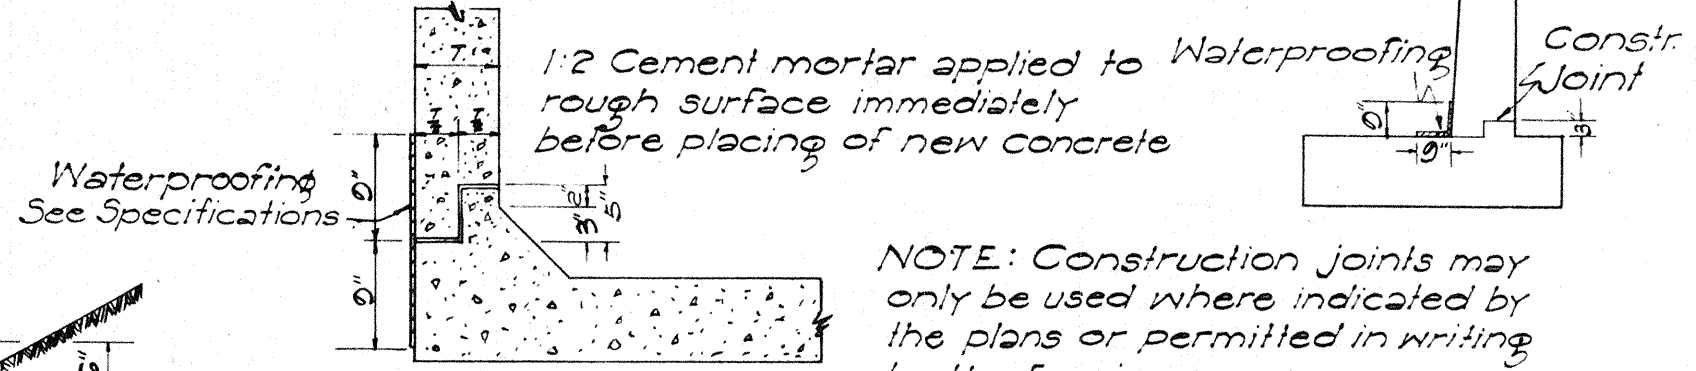

CONSTR. JOINT DETAILS

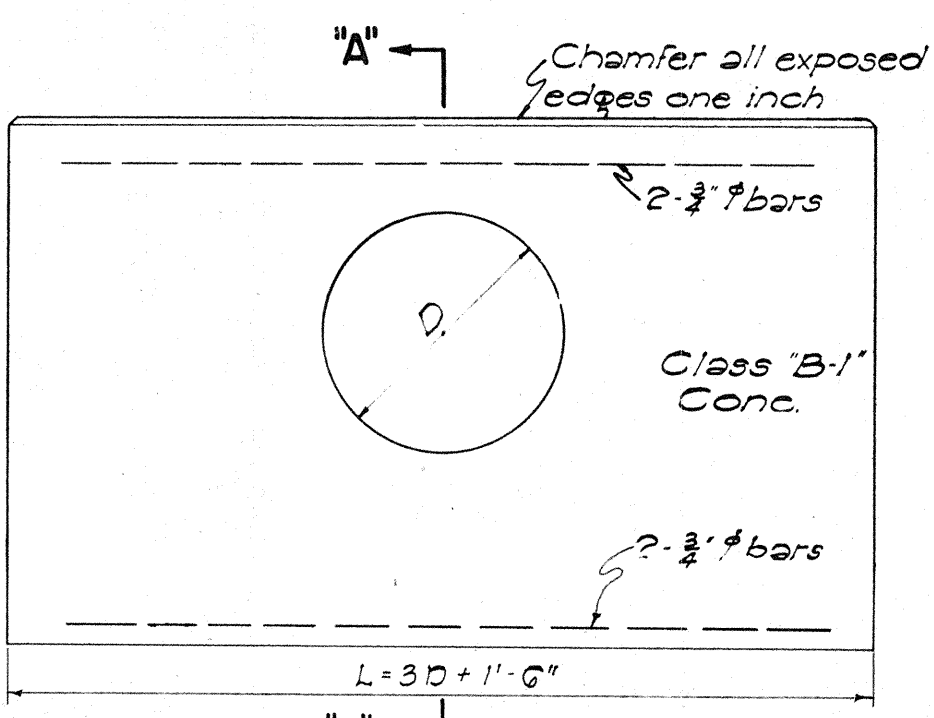

ELEVATION

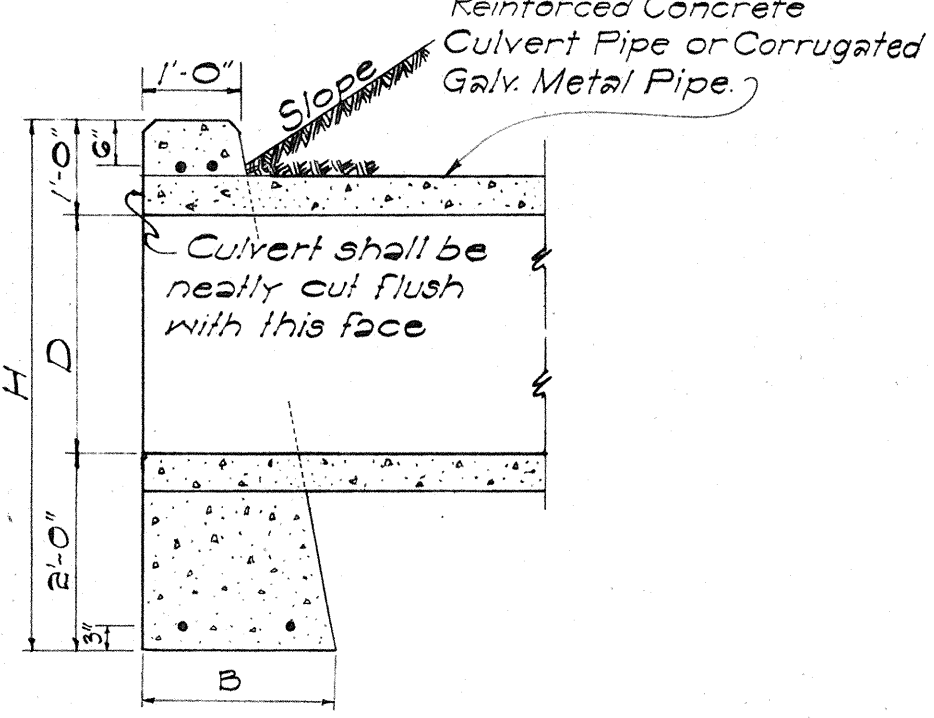


SECTION "A-A"


DATA FOR CONC. HEADWALL					Class "B-1" Conc.	Class "B-1" Conc.	Steel For One Headwall
D	B	L	H	Cu Yds			
18"	1'-6"	6'-0"	4'-6"	1.12	1.17	4	3/4" x 5'-6"
24"	1'-6"	7'-6"	5'-0"	1.52	1.60	4	3/4" x 7'-0"
30"	2'-0"	9'-0"	5'-6"	2.36	2.49	4	3/4" x 8'-6"
36"	2'-0"	10'-6"	6'-0"	3.13	3.13	4	3/4" x 10'-0"
42"	2'-6"	12'-0"	6'-6"	4.10	4.47	4	3/4" x 11'-6"
48"	2'-6"	13'-6"	7'-0"	5.01	5.36	4	3/4" x 13'-0"

DETAIL OF CONCRETE HEADWALL

Scale: 1/2" = 1'-0"

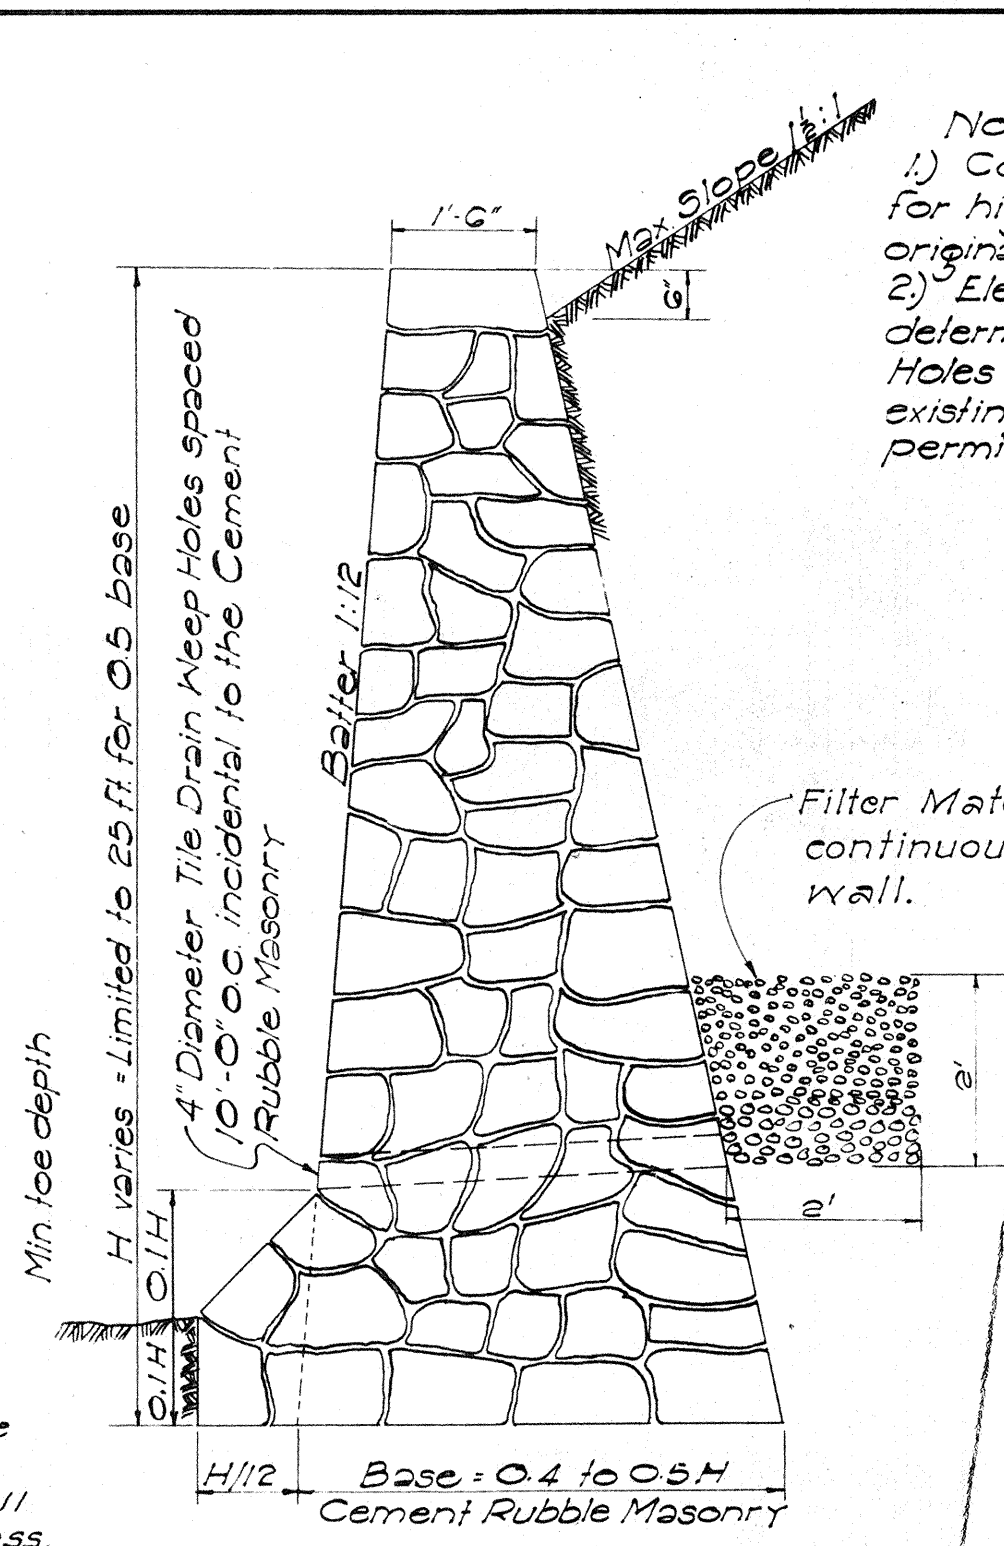

SECTION OF HIGH CEMENT
RUBBLE MASONRY RETAINING
WALL OR SEAWALL

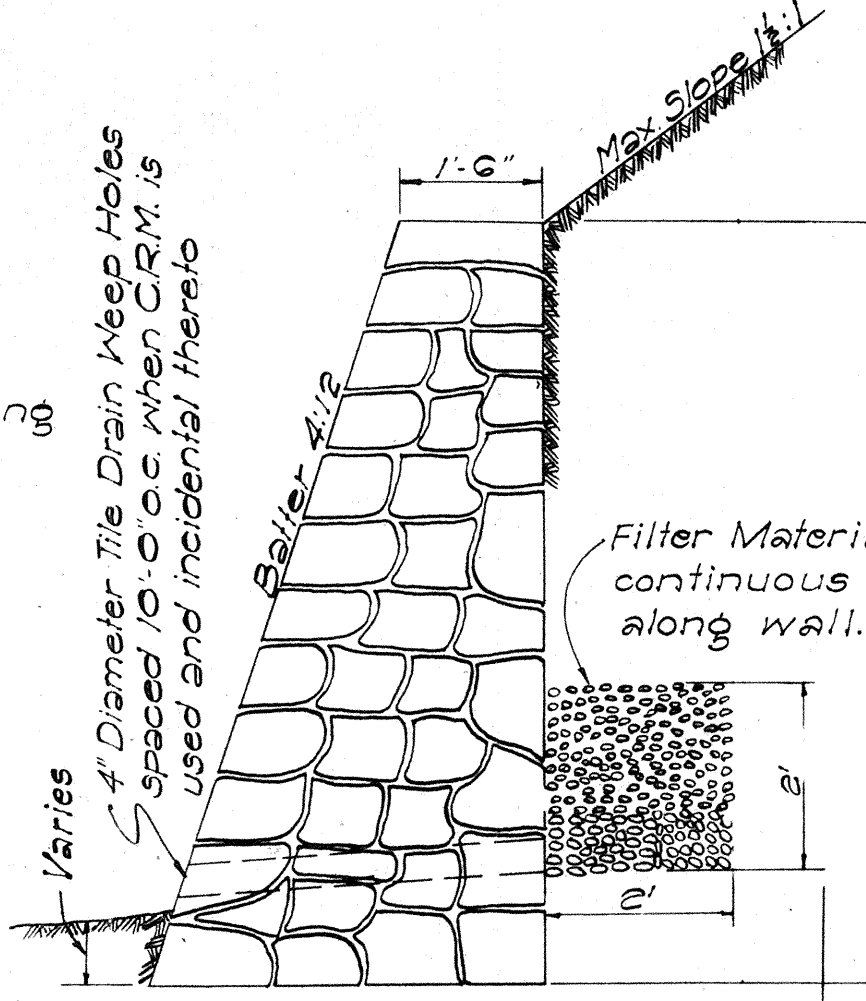


SECTION OF LOW
MASONRY RETAINING
WALL OR SEAWALL


DATA - CONC. DROP INTAKE					Where Variables Equal
D	D	L+D+G	Cu Yds		
23"	18"	2'-5"	3.02	4'-6"	
30"	24"	3'-0"	3.61	5'-0"	
37"	30"	3'-7"	4.21	5'-6"	
44"	36"	4'-2"	4.85	6'-0"	

Note: Dimension "X" is assumed as
2'-4" in figuring the above quantities

Note: This type of structure
shall also be used for the
Drop Intakes of Syphons
connected with Irrigation
Ditches or Flumes with appro-
priate changes to dimensions.
In this case all joints must be
made water tight.

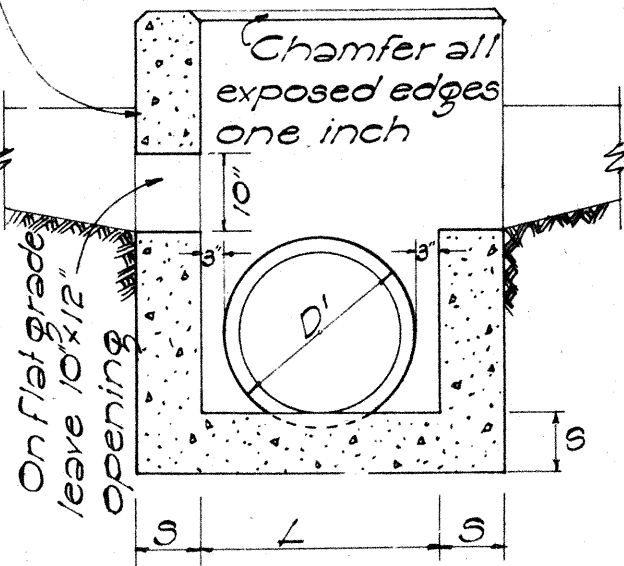


SECTION "B-B"

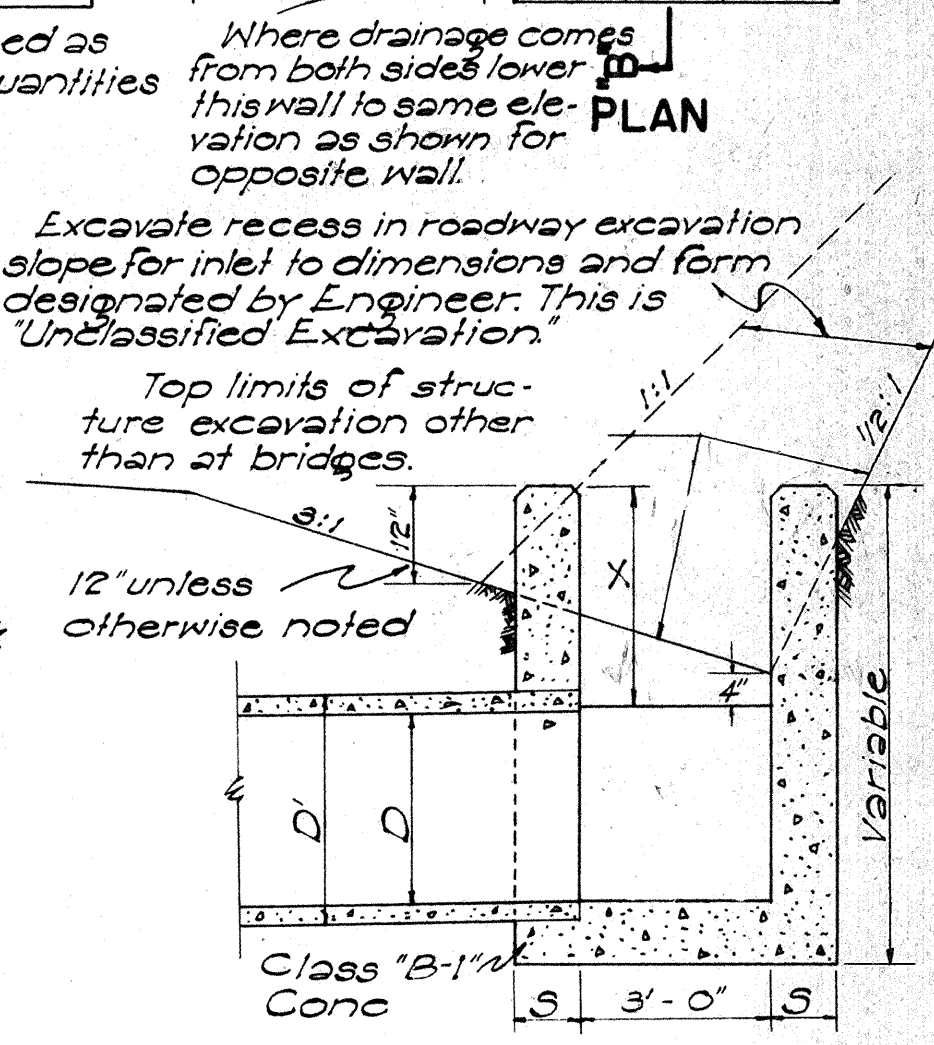

SECTION "A-A"

DETAIL OF CONCRETE DROP INTAKE
Scale: 1/2" = 1'-0"

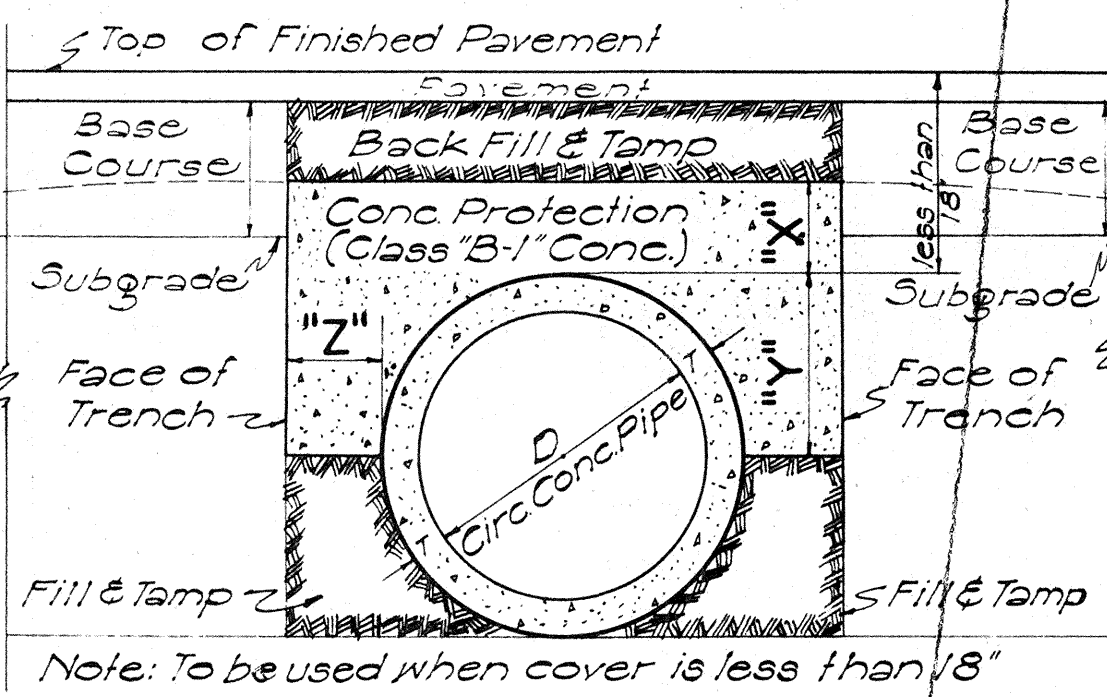

DATA FOR CONCRETE PROTECTION OVER CULVERTS		
X	Y	Z
6" for 18" D		Z must be from pipe to face of trench
7" " 24" D		
8" " 30" D		
9" " 36" D		
10" " 42" D		
11" " 48" D		
12" " 54" D		

SECT. OF CULVERT WITH CONC. PROTECTION


Scale: 1" = 1'-0"

STATE OF HAWAII
DEPARTMENT OF TRANSPORTATION
HIGHWAYS DIVISION
STANDARD DETAILS
DROP INTAKES, RETAINING WALLS,
HEADWALLS, CONSTRUCTION JOINTS
SCALES AS NOTED


2/17/57
3/12/50

FED. ROAD DIST. NO.	STATE	FED. AID PROJ. NO.	FISCAL YEAR	SHEET NO.	TOTAL SHEETS
HAWAII	HAW.	I-HI-1 (47)-9	1968	217	227


NOTE: Stock Pattern From Novelty Foundry & Machine Works

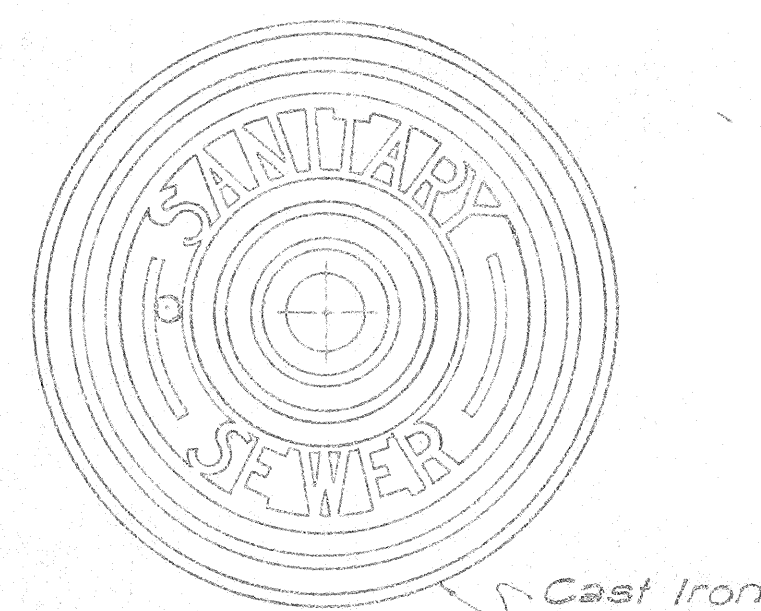


TOP VIEW OF COVER

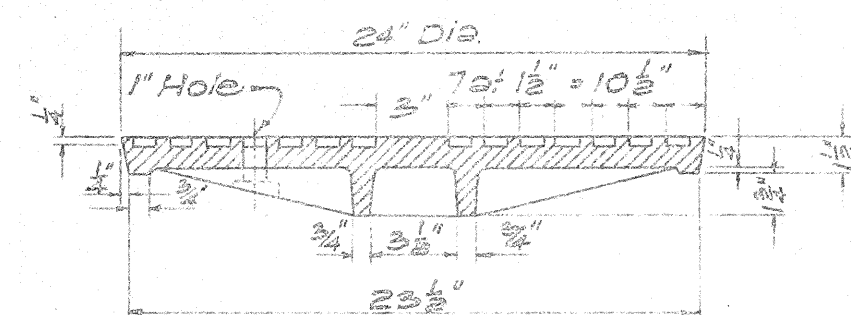


SECTION

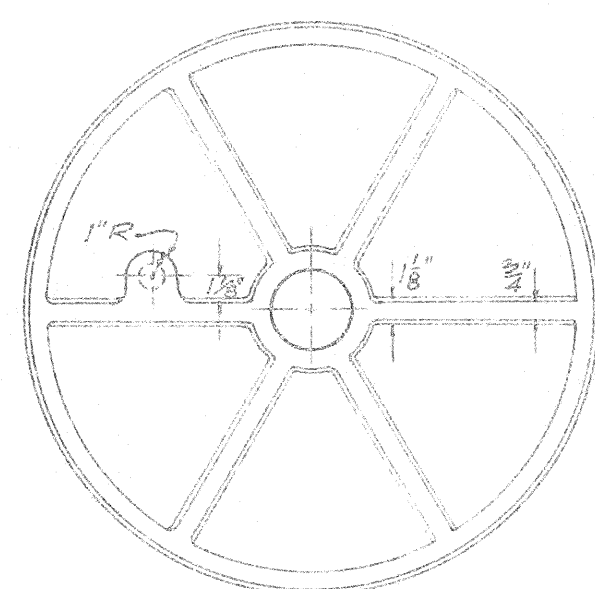


BOTTOM VIEW OF COVER

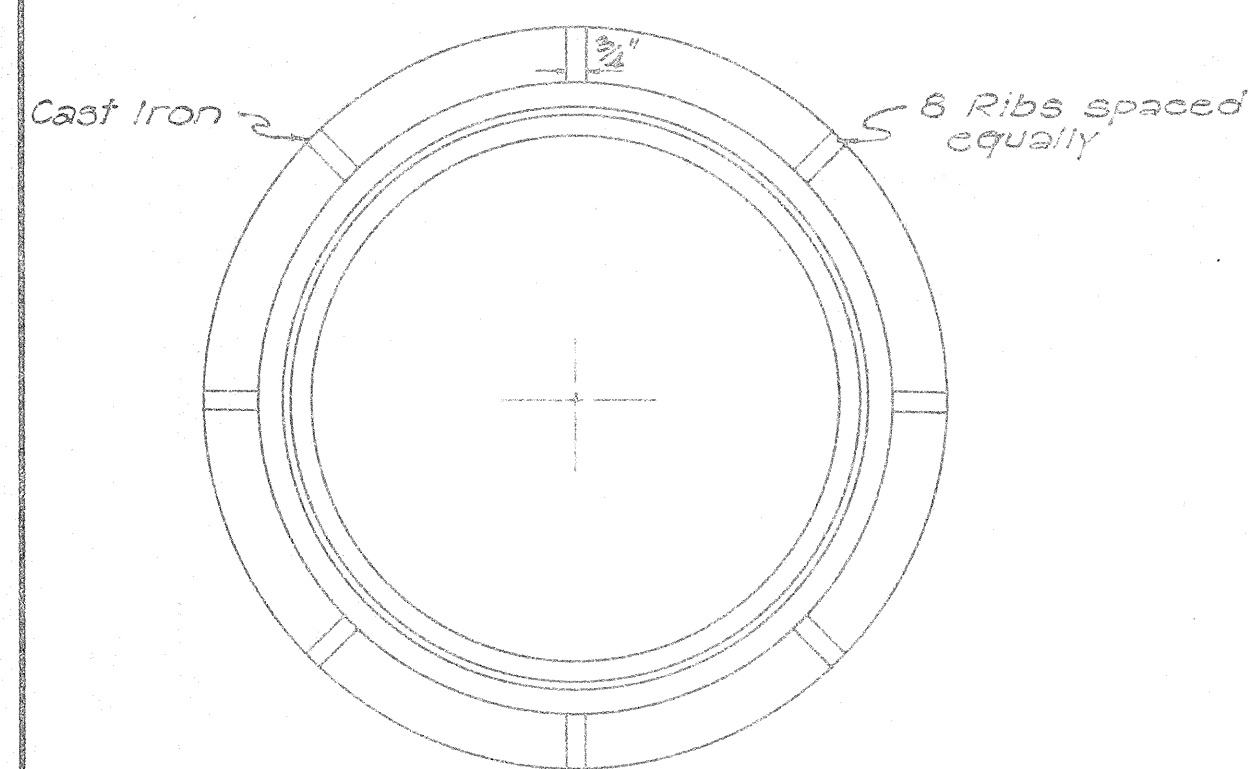


PLAN OF RIM

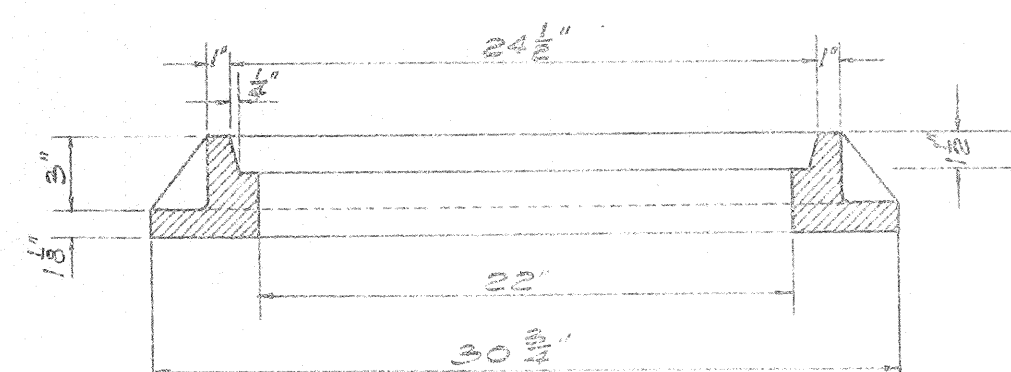


SECTION OF RIM
DETAILS OF TYPE "S"
CAST IRON FRAME AND COVER
SCALE: 1-1/2" = 1'-0"

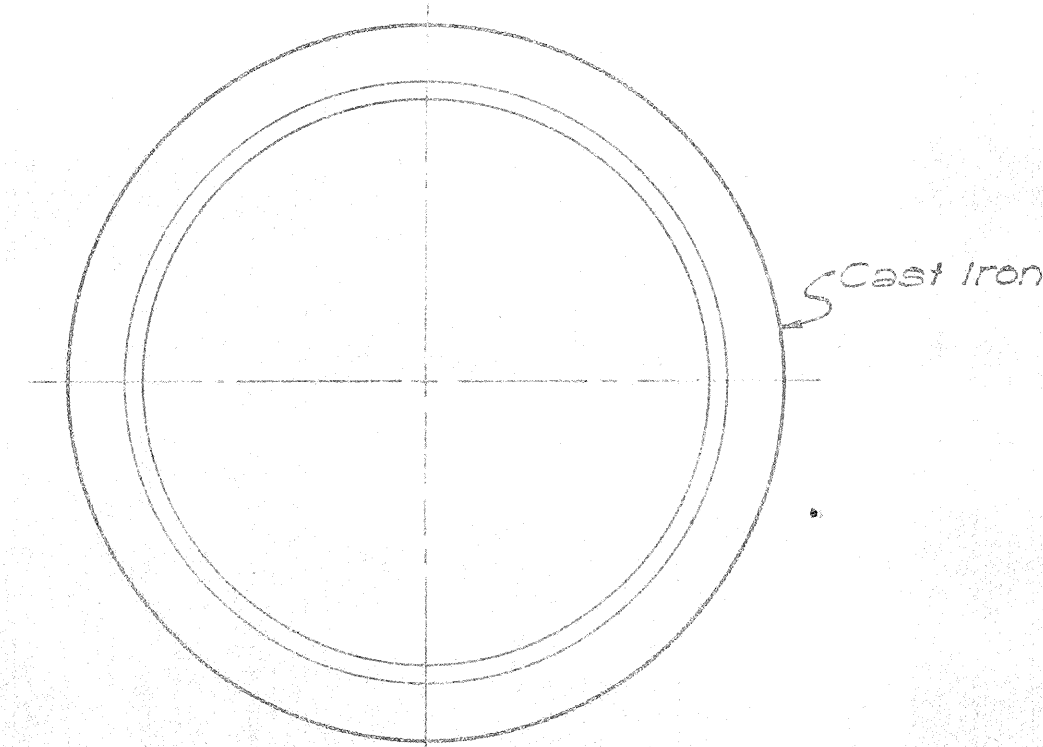


PLAN OF RIM

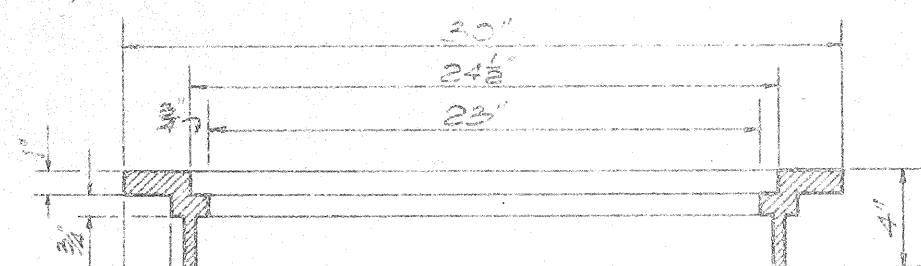


SECTION OF RIM

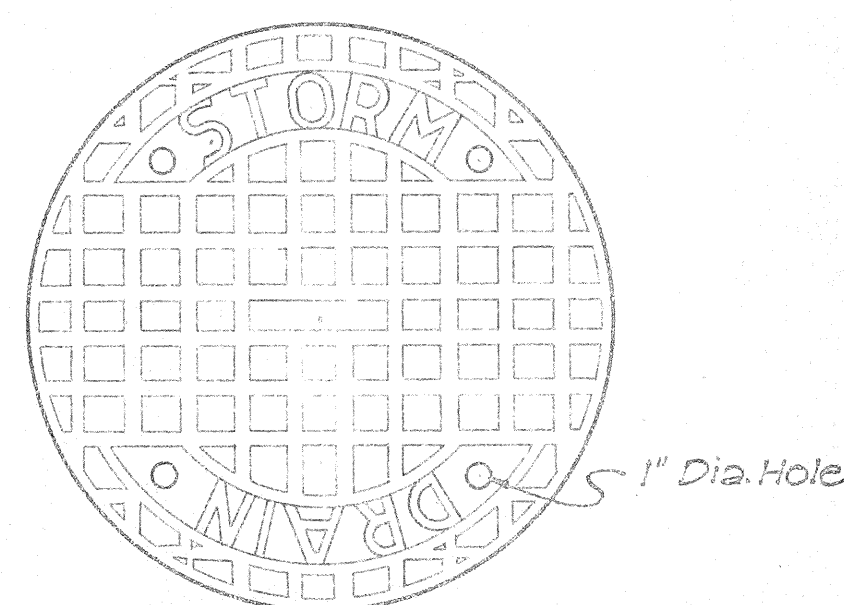

TOP VIEW OF COVER

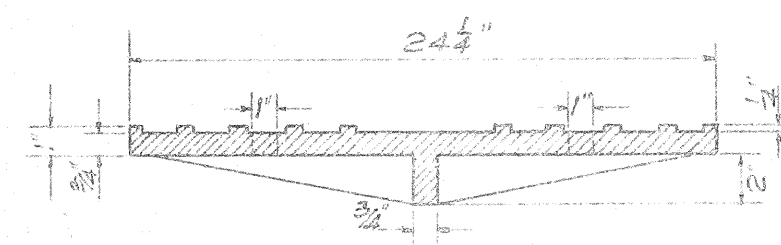


SECTION

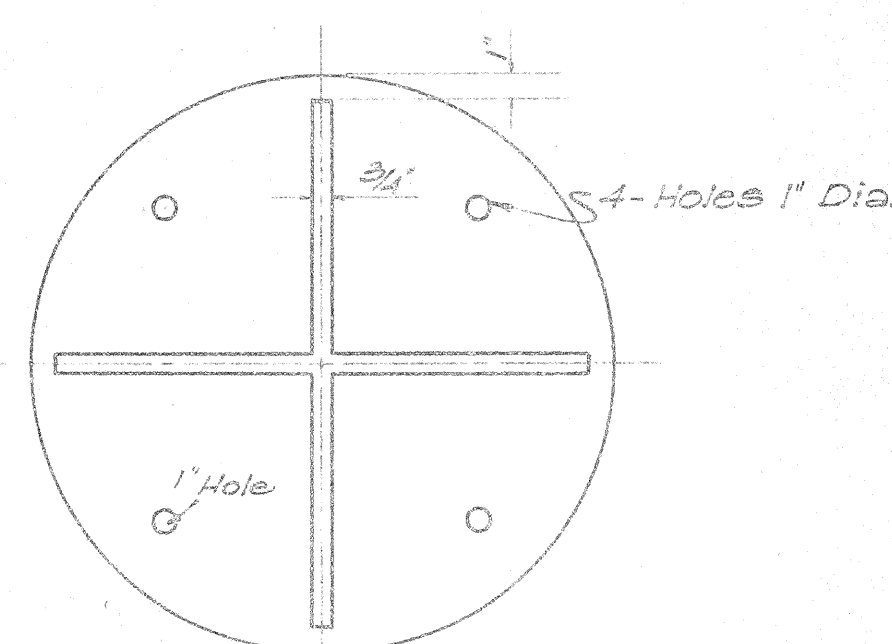


BOTTOM VIEW OF COVER


DETAILS OF TYPE "B"
CAST IRON FRAME AND COVER
SCALE: 1-1/2" = 1'-0"

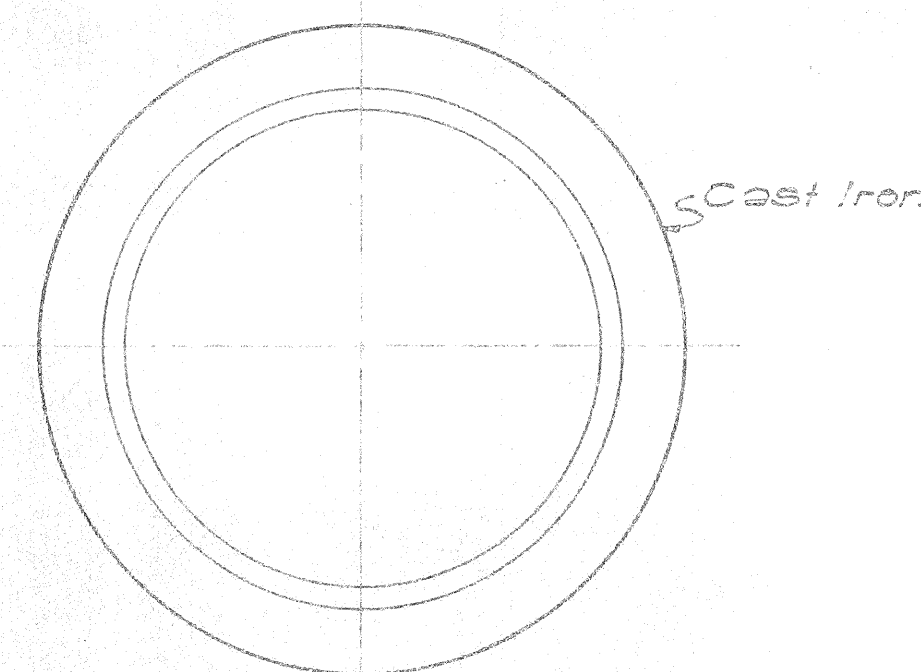


PLAN OF RIM

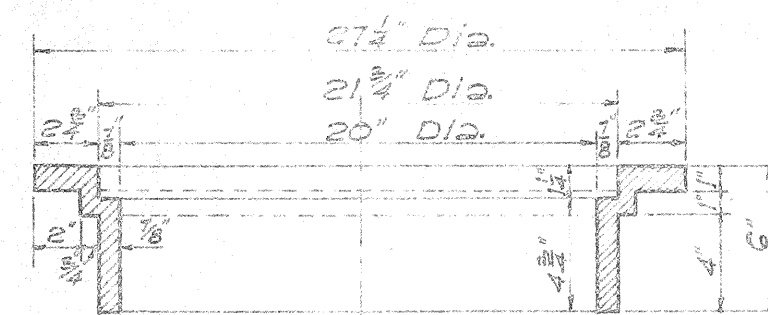


SECTION OF RIM

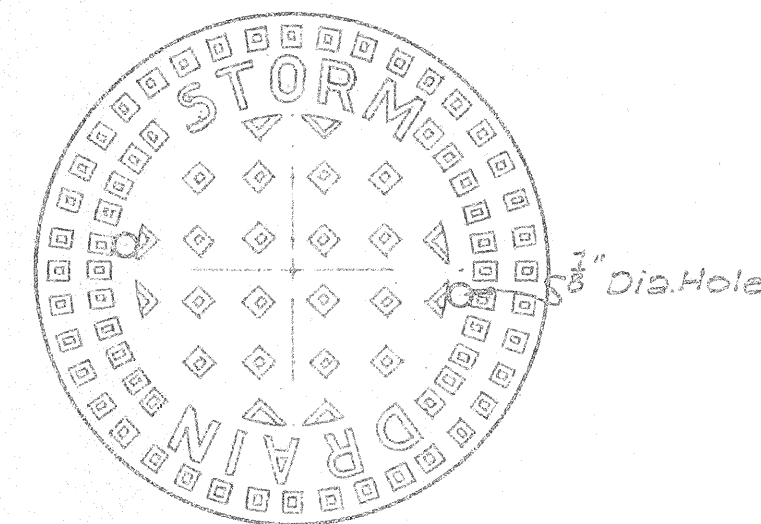

TOP VIEW OF COVER

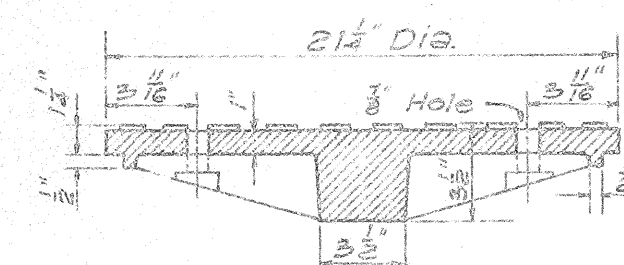


SECTION

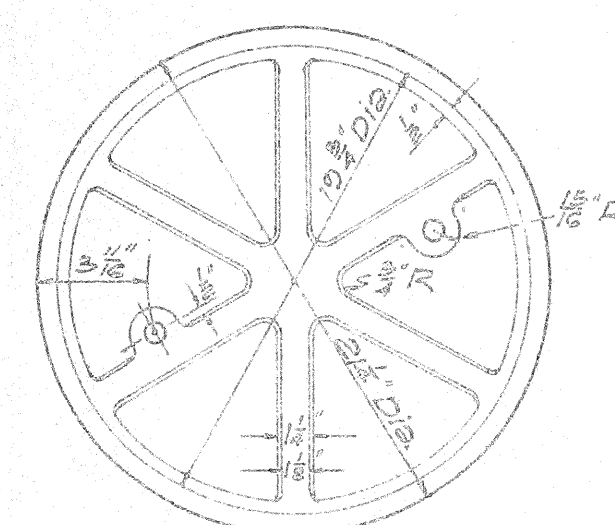


BOTTOM VIEW OF COVER


DETAILS OF TYPE "A"
CAST IRON FRAME AND COVER
SCALE: 1-1/2" = 1'-0"

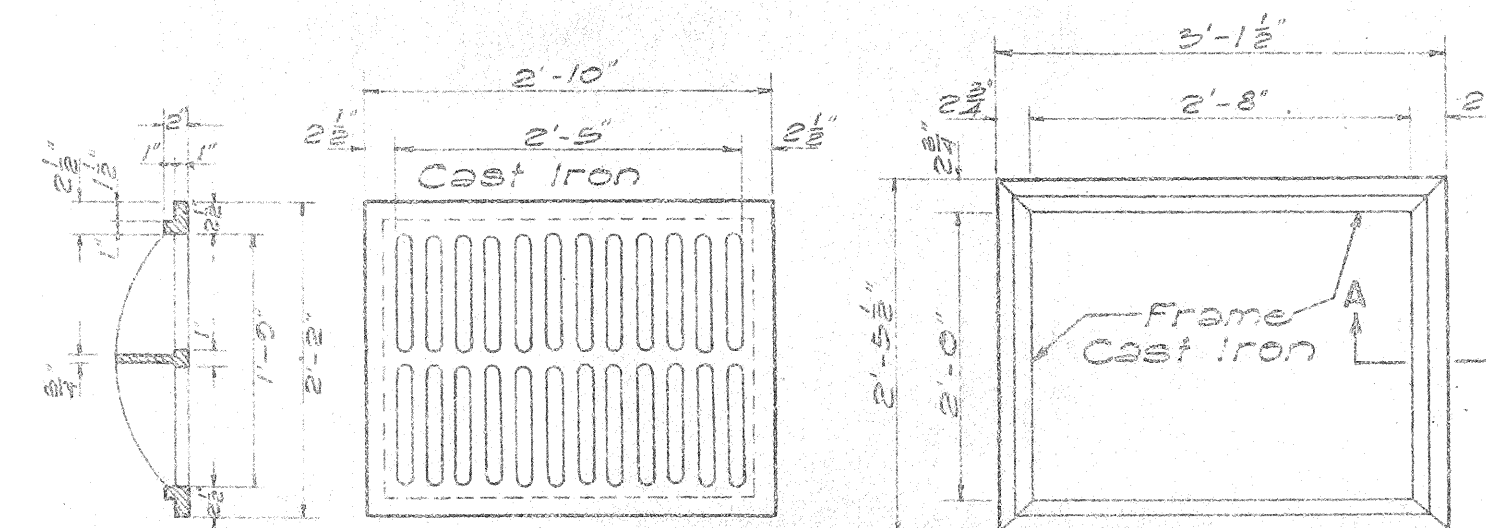


SECTION TOP VIEW TOP VIEW
TYPE C C.I. FRAME AND GRATING
SCALE: 3/4" = 1'-0"

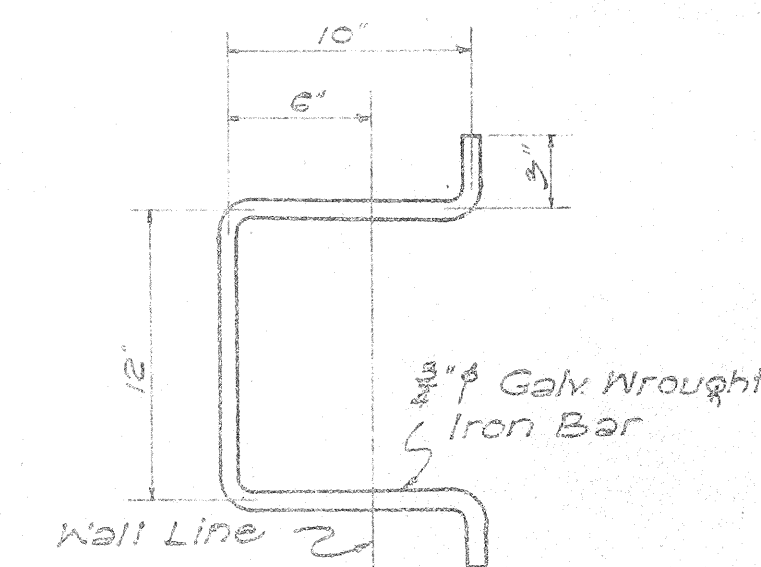


MANHOLE RUNG
SCALE: 1-1/2" = 1'-0"

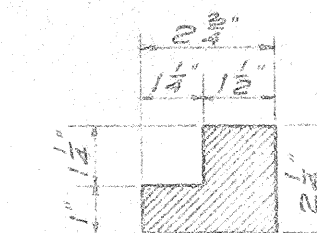


SECTION "A-A"
SCALE 3" = 1'-0"

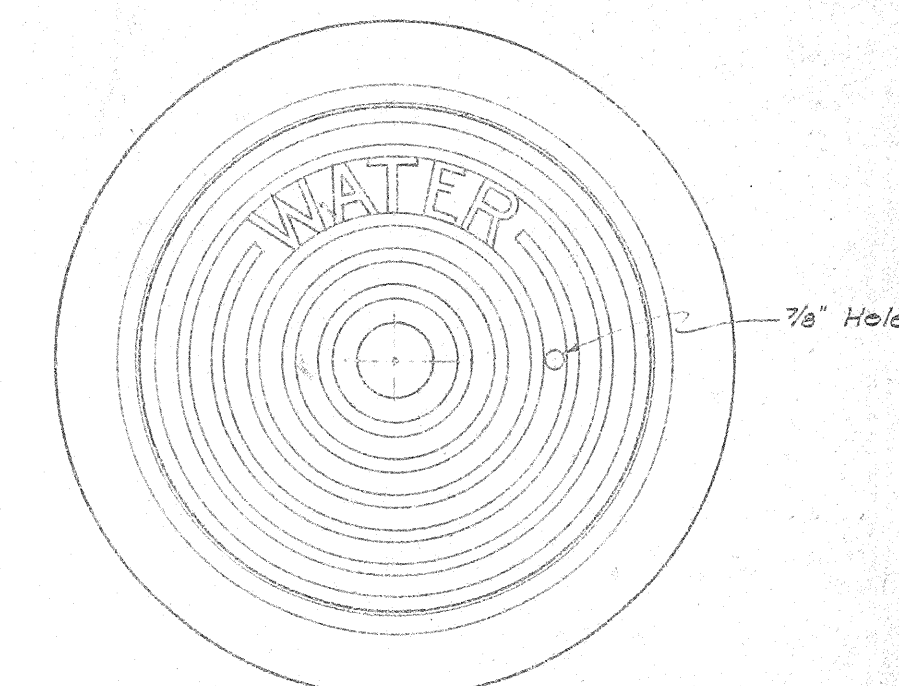

PLAN OF FRAME AND COVER

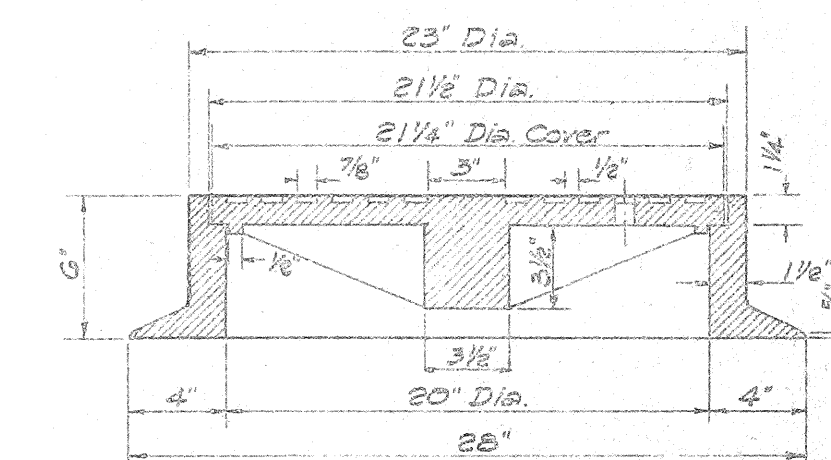

SECTION OF FRAME AND COVER

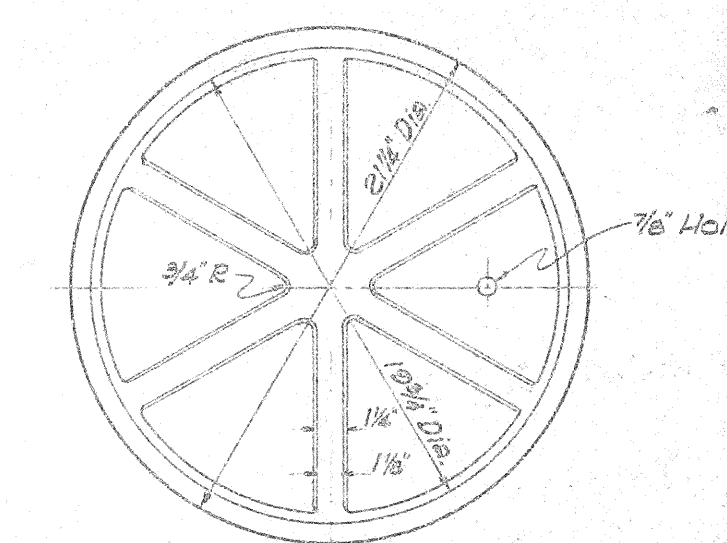

BOTTOM VIEW OF COVER

DETAILS OF TYPE "W"
CAST IRON FRAME AND COVER
SCALE: 1-1/2" = 1'-0"

STATE OF HAWAII
DEPARTMENT OF TRANSPORTATION
HIGHWAYS DIVISION




STANDARD DETAILS
CATCH BASIN AND
MANHOLE CASTINGS

SCALES AS NOTED

SHEET NO. 18 OF 28 SHEETS



217

FED. ROAD DIST. NO.	STATE	FED. AID PROJ. NO.	FISCAL YEAR	SHEET NO.	TOTAL SHEETS
HAWAII	HAW.	HI-1 (47)-2	1968	218	227

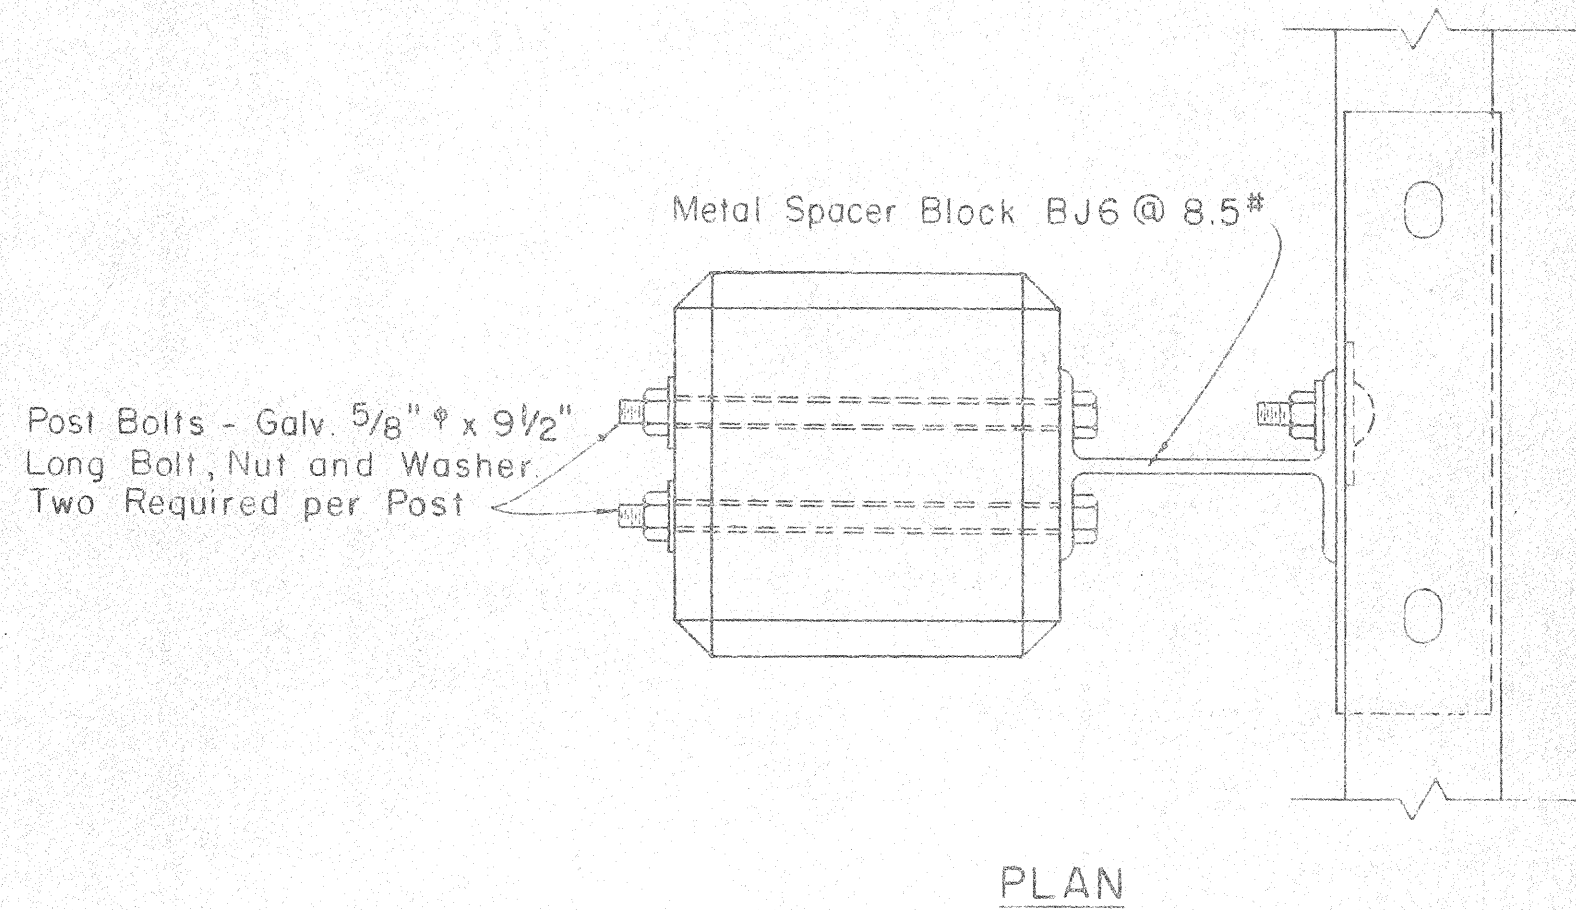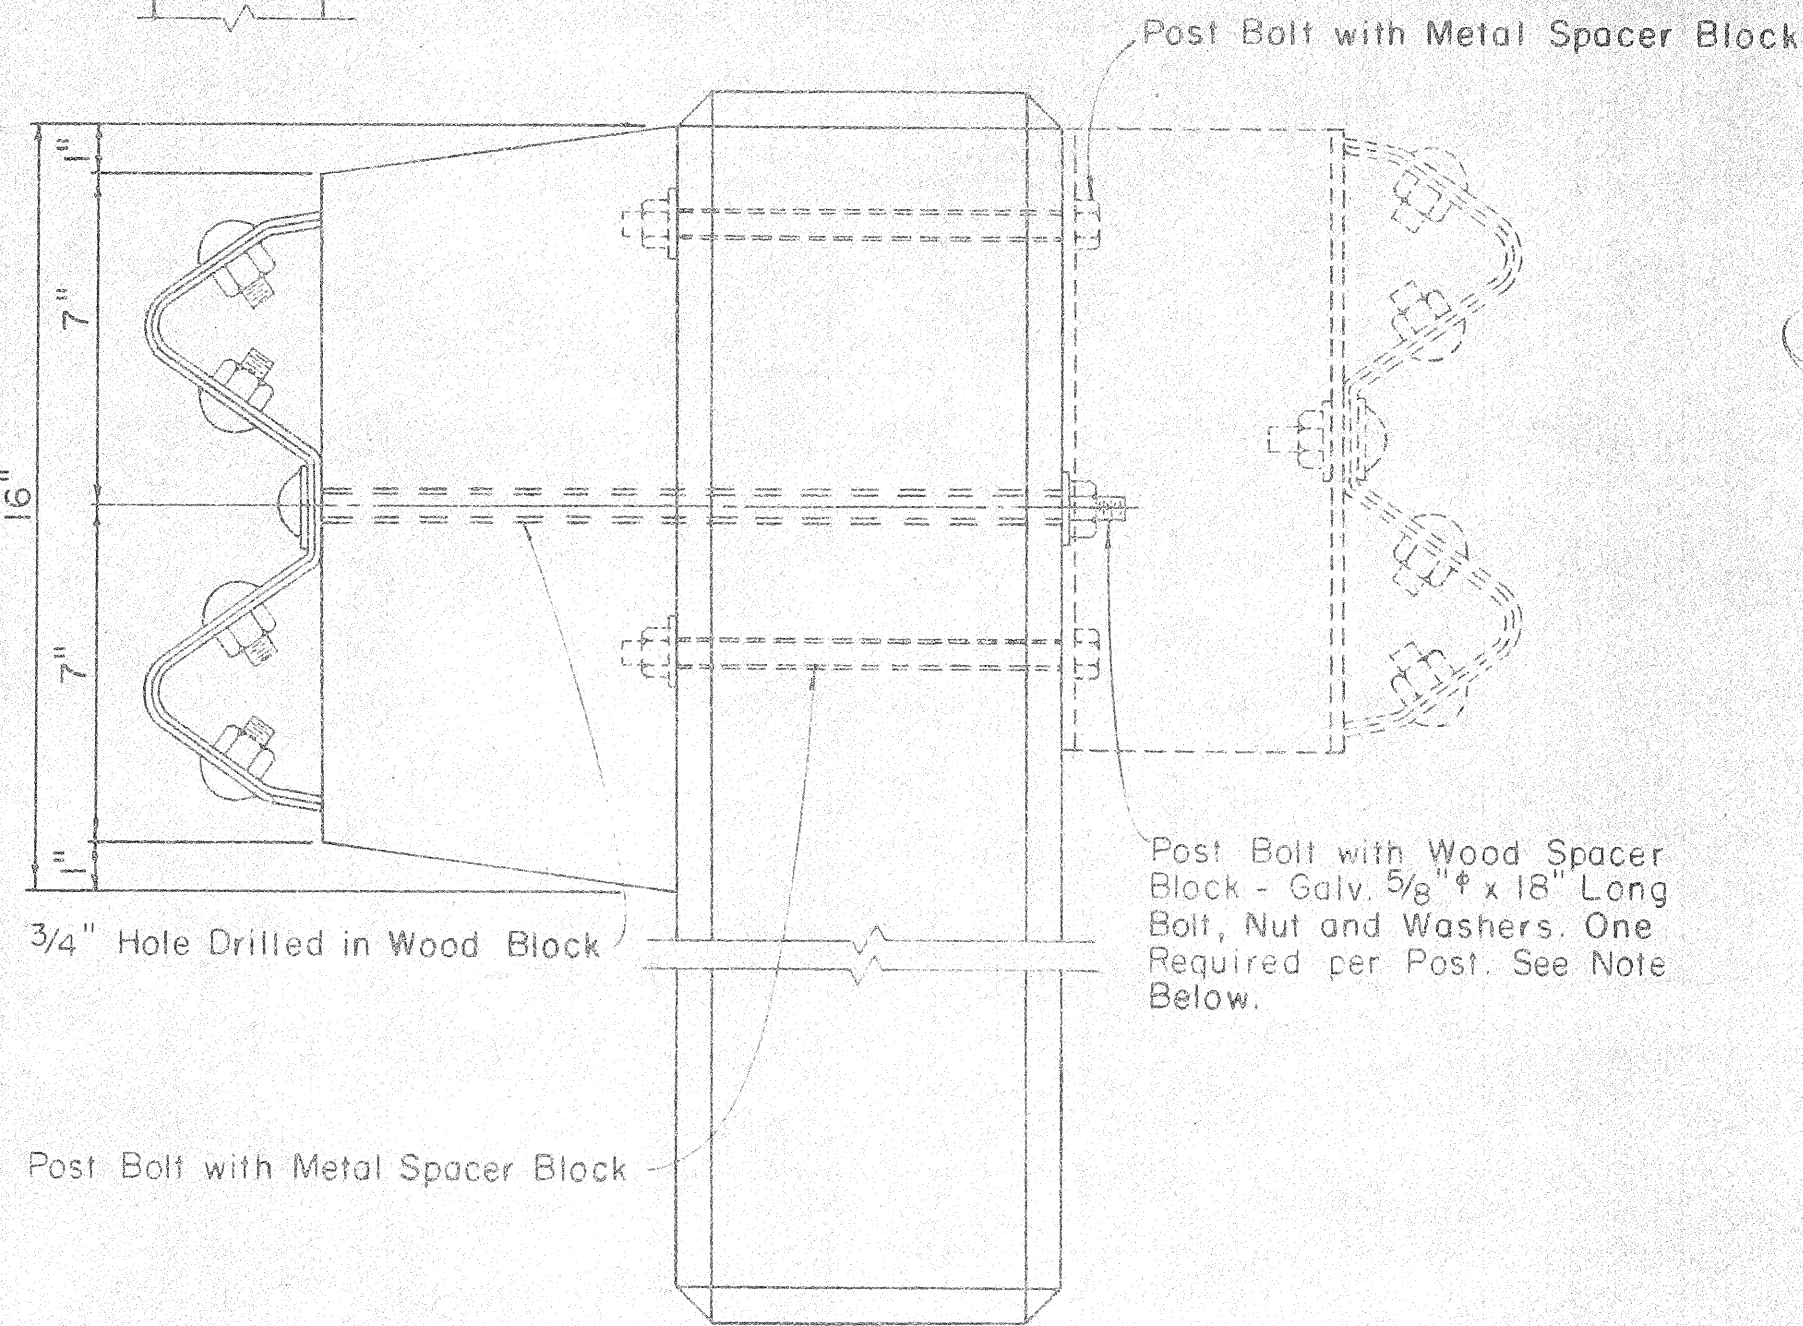
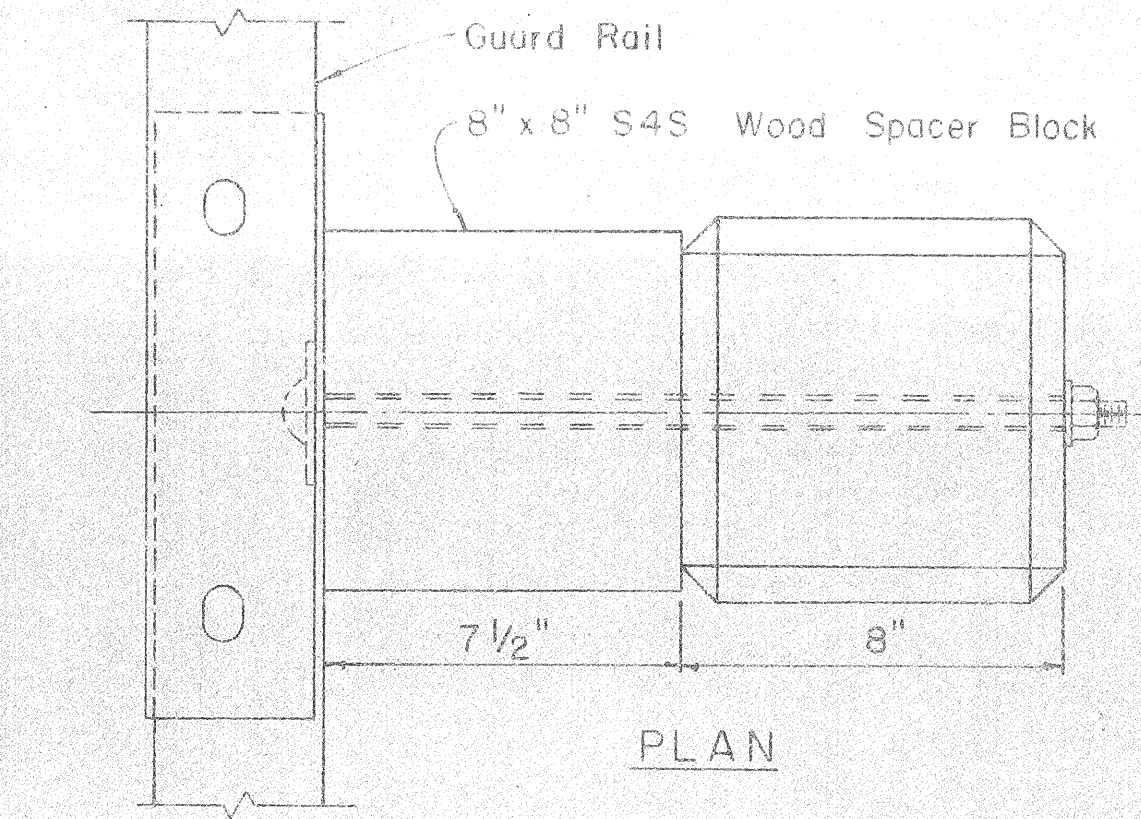


SINGLE METAL GUARD RAIL ON PRECAST
CONCRETE POST WITH WOOD OR METAL SPACER BLOCK
Scale: 3" = 1' - 0"


NOTE:
Single Guard Rails Shown. For Double Guard Rails Additional Spacer Blocks and Rail Elements Required on Opposite Side of Posts. See Bolt Schedule for Required Bolt Lengths.

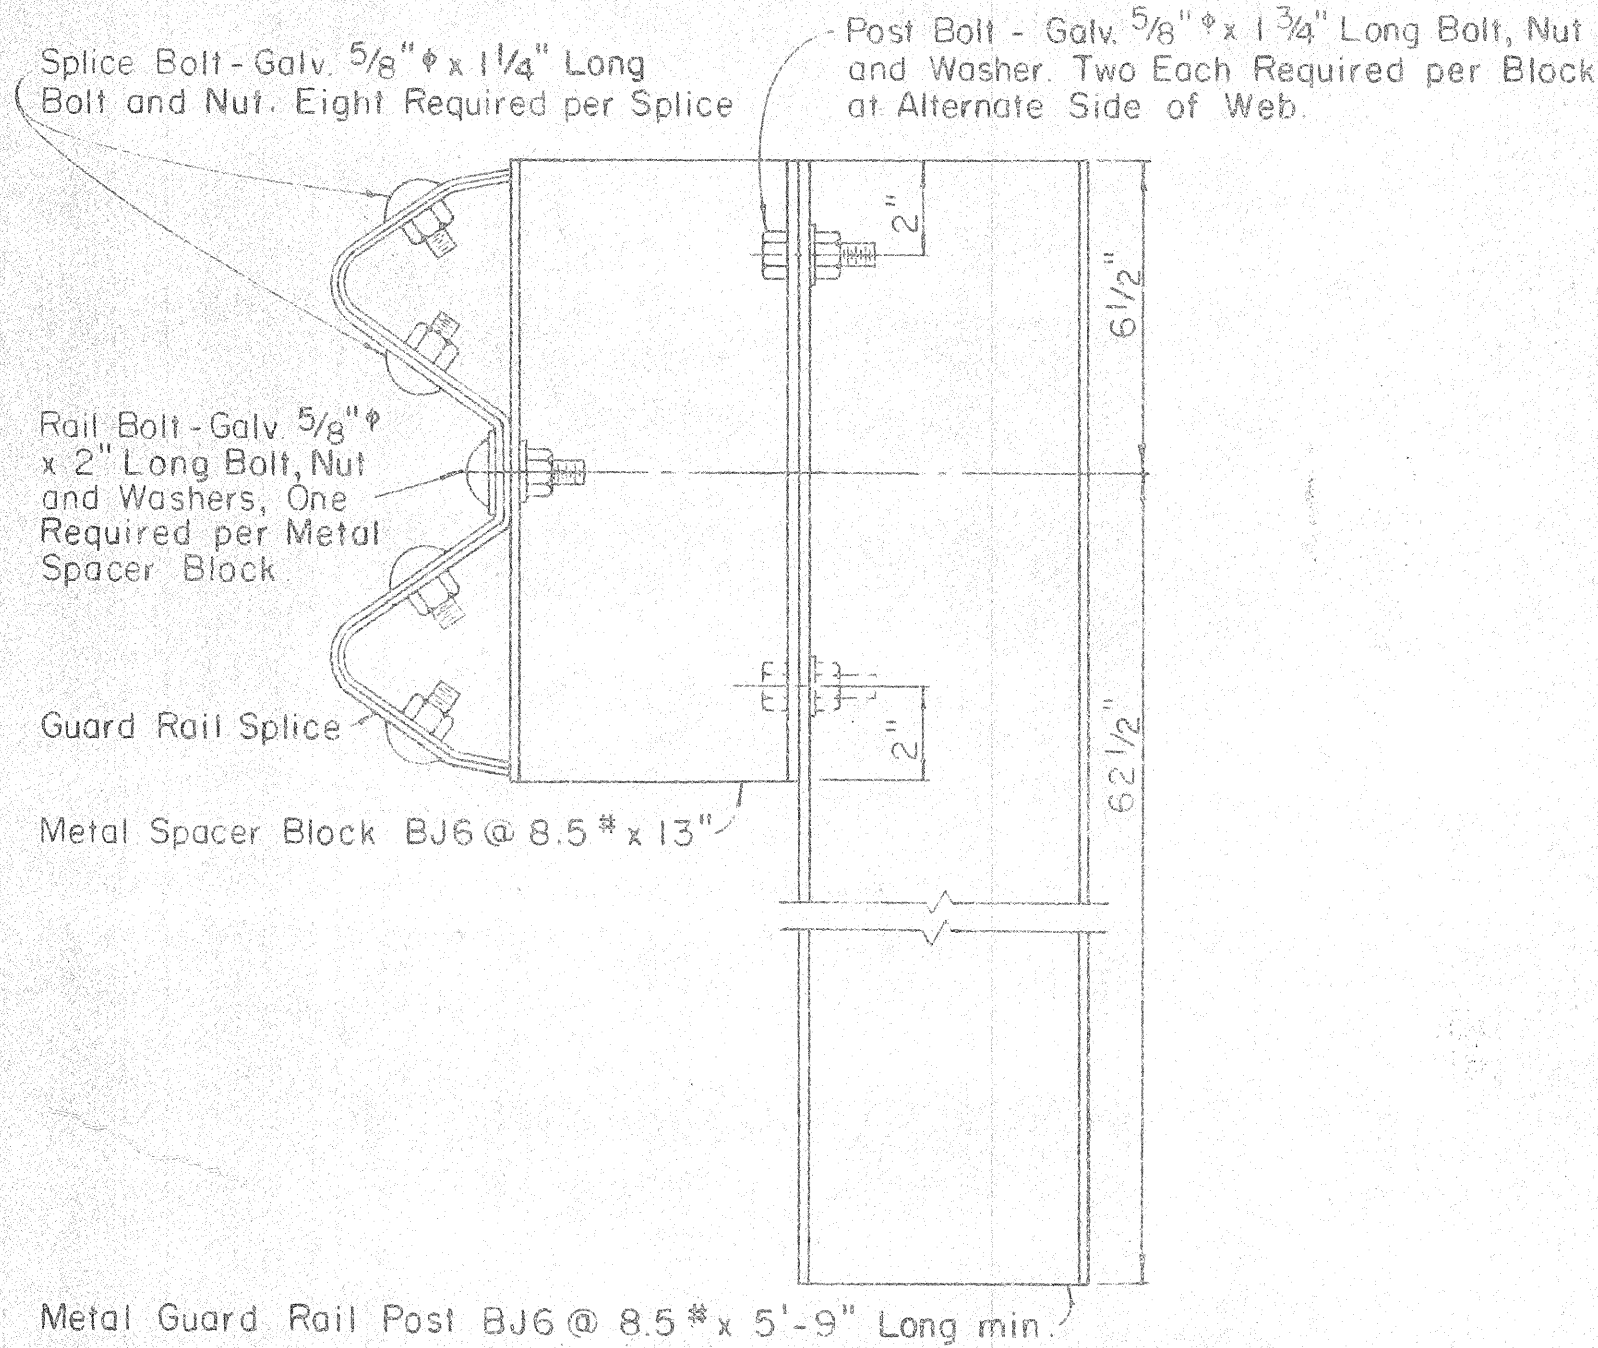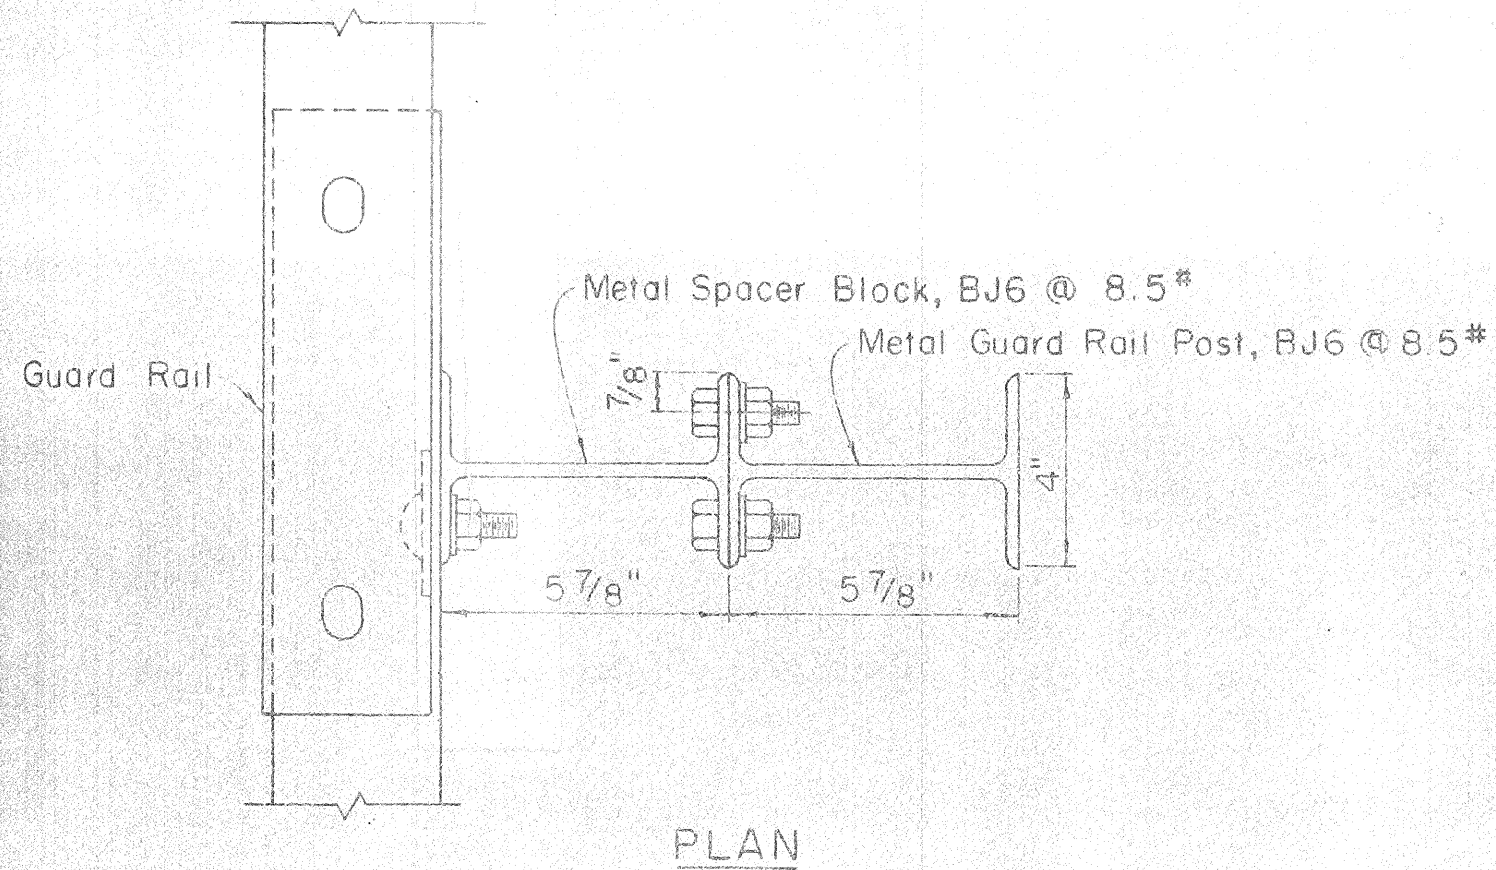

SINGLE METAL GUARD RAIL ON METAL POST
WITH METAL SPACER BLOCK
Scale: 3" = 1' - 0"

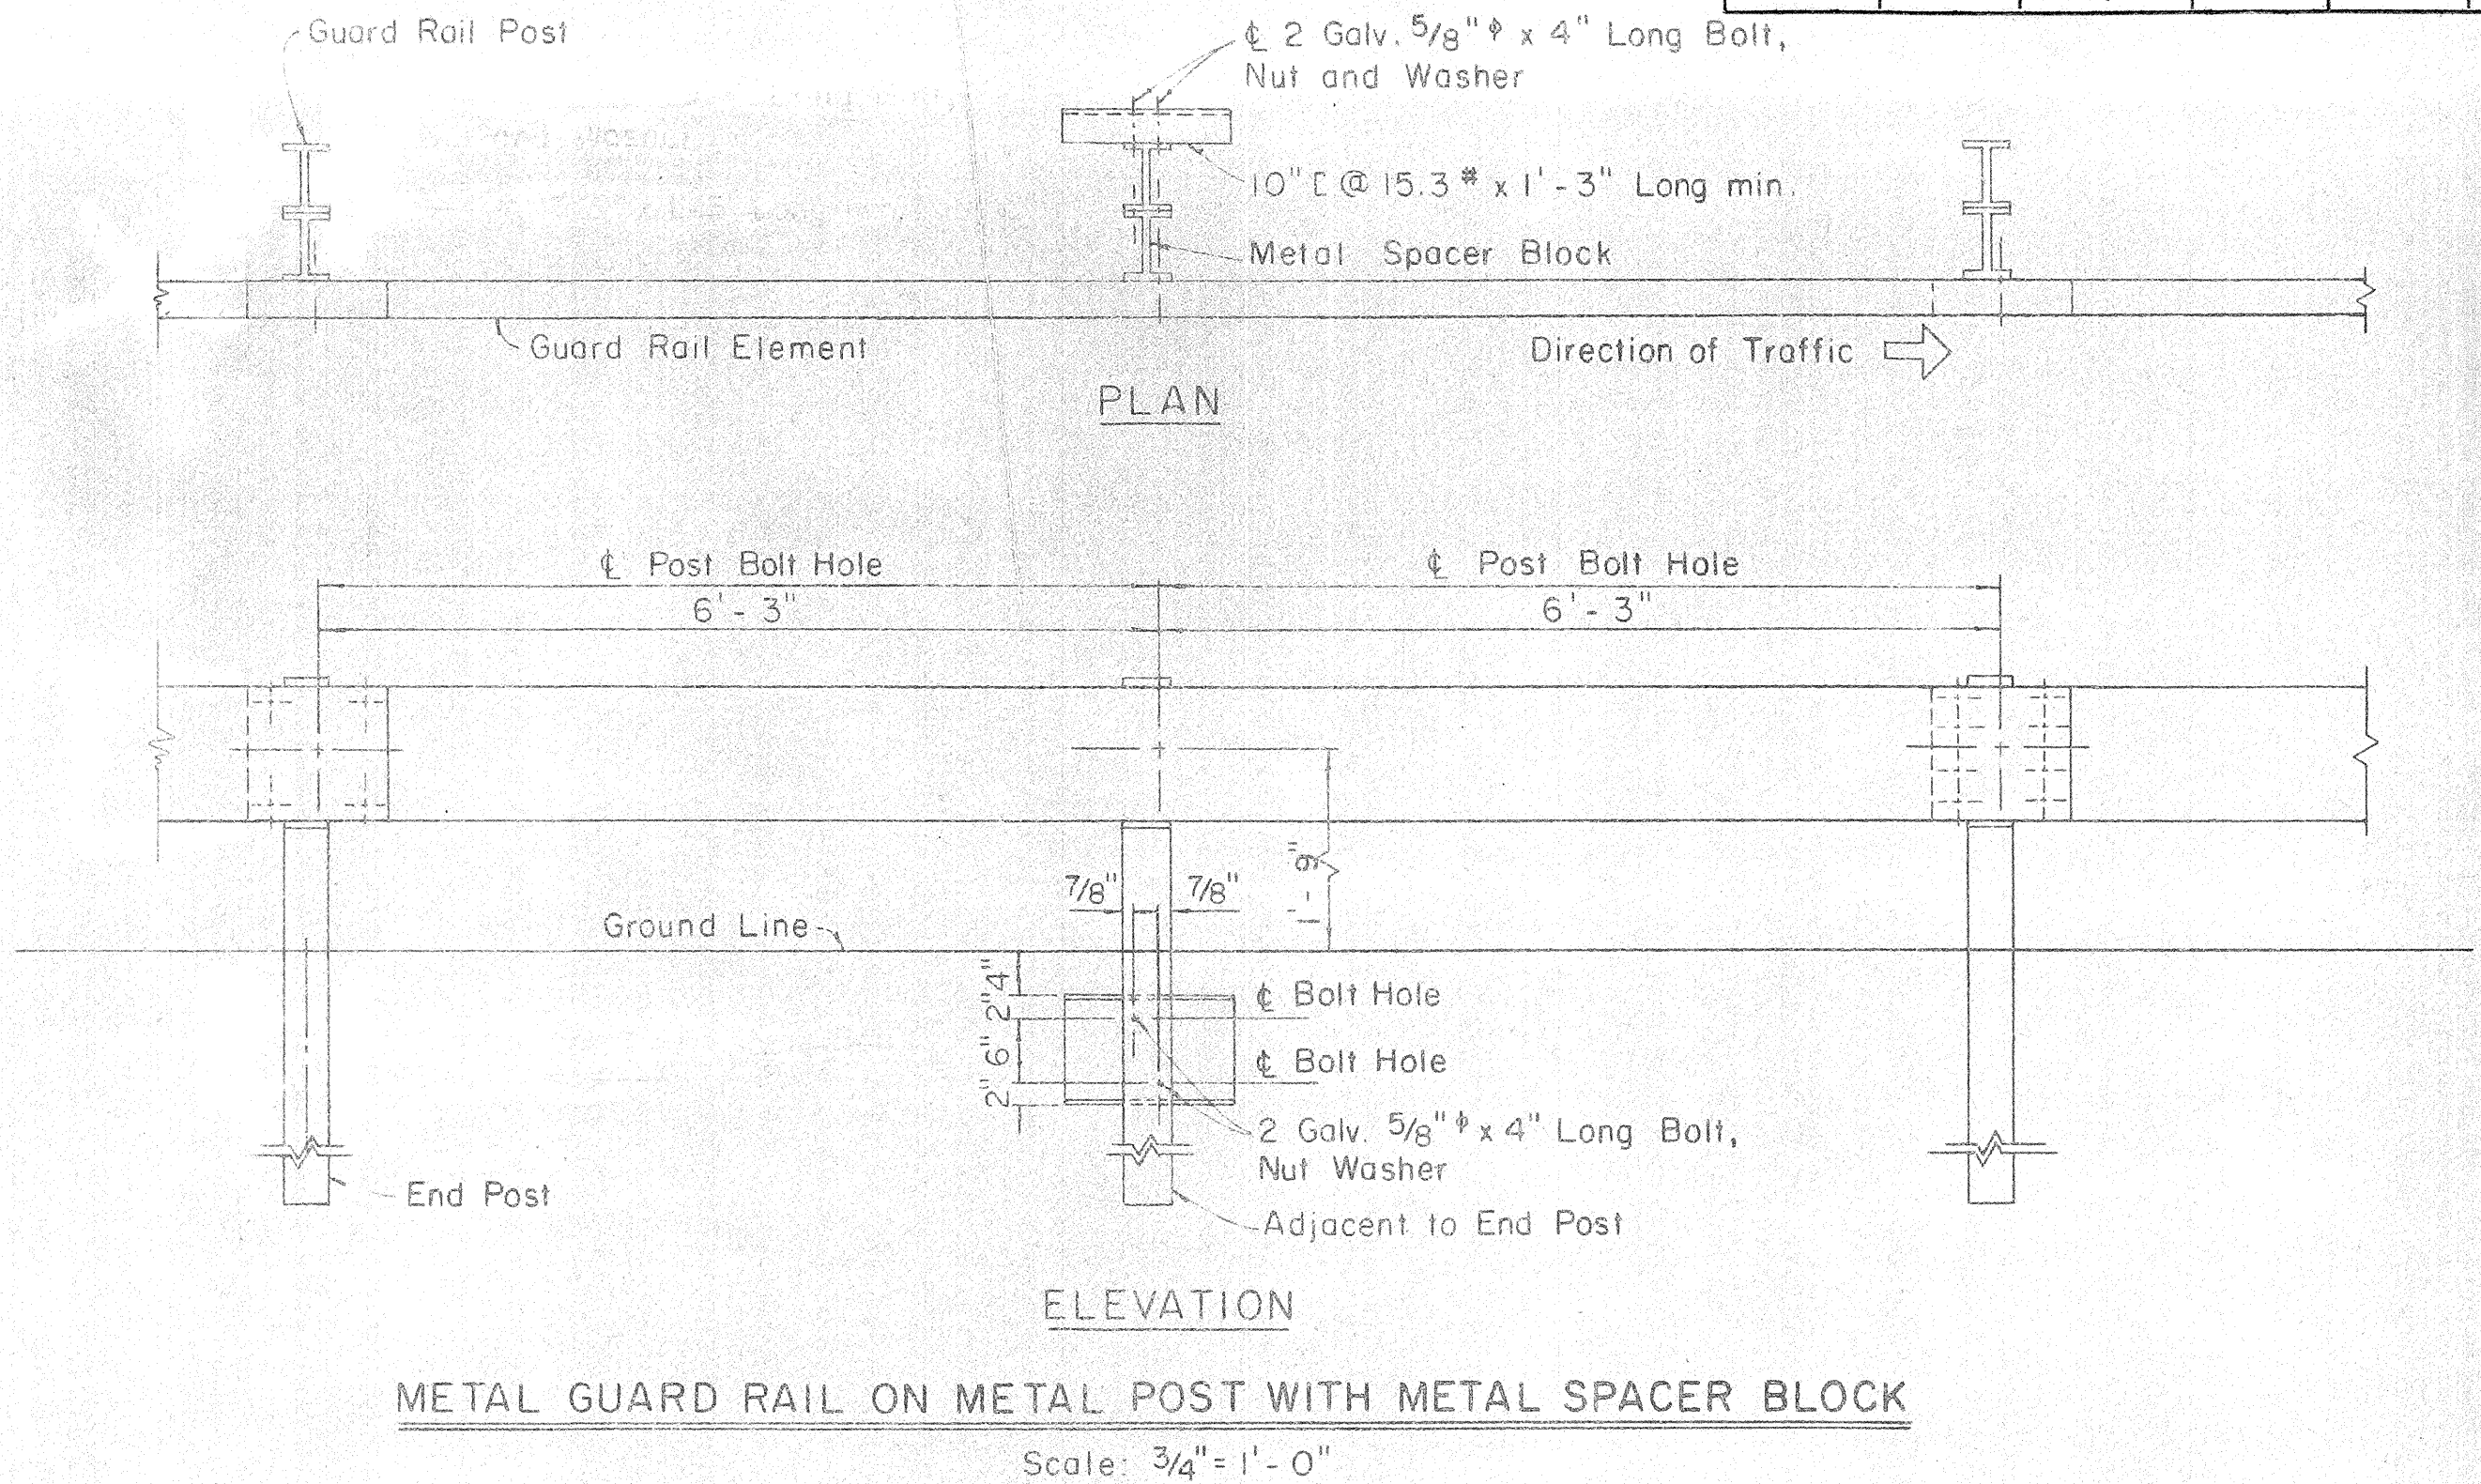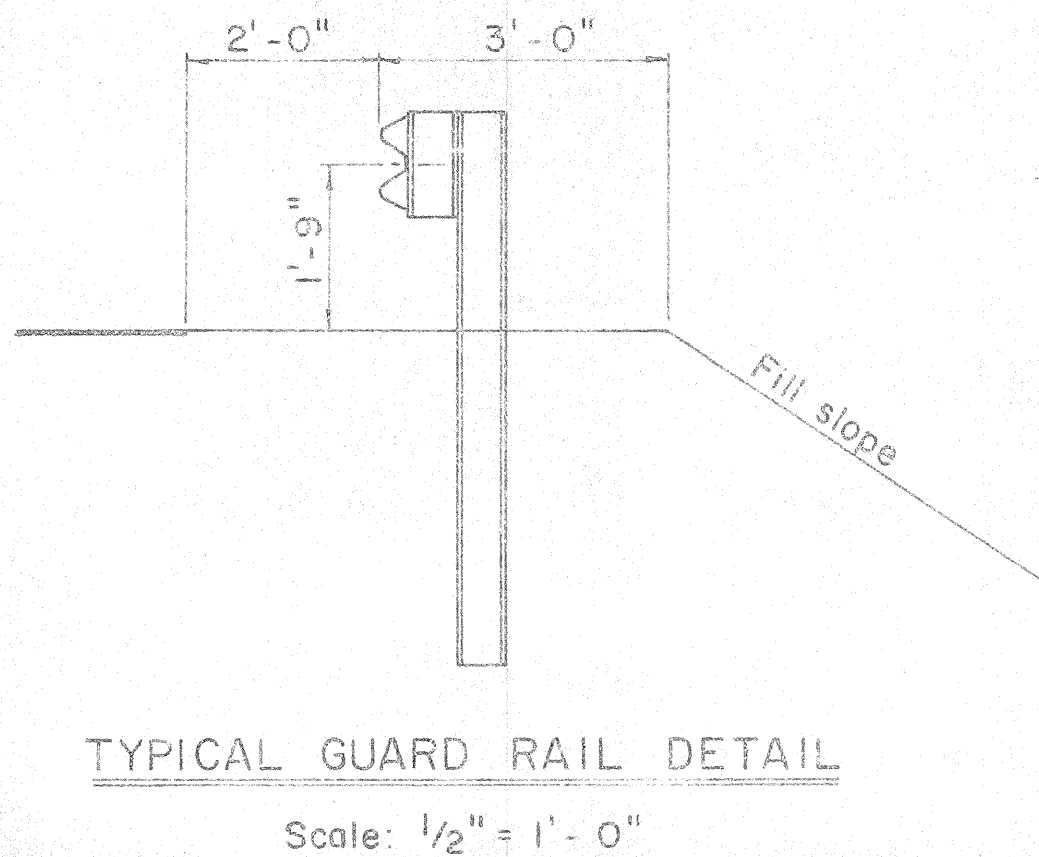

METAL GUARD RAIL ON METAL POST WITH METAL SPACER BLOCK
Scale: 3/4" = 1' - 0"

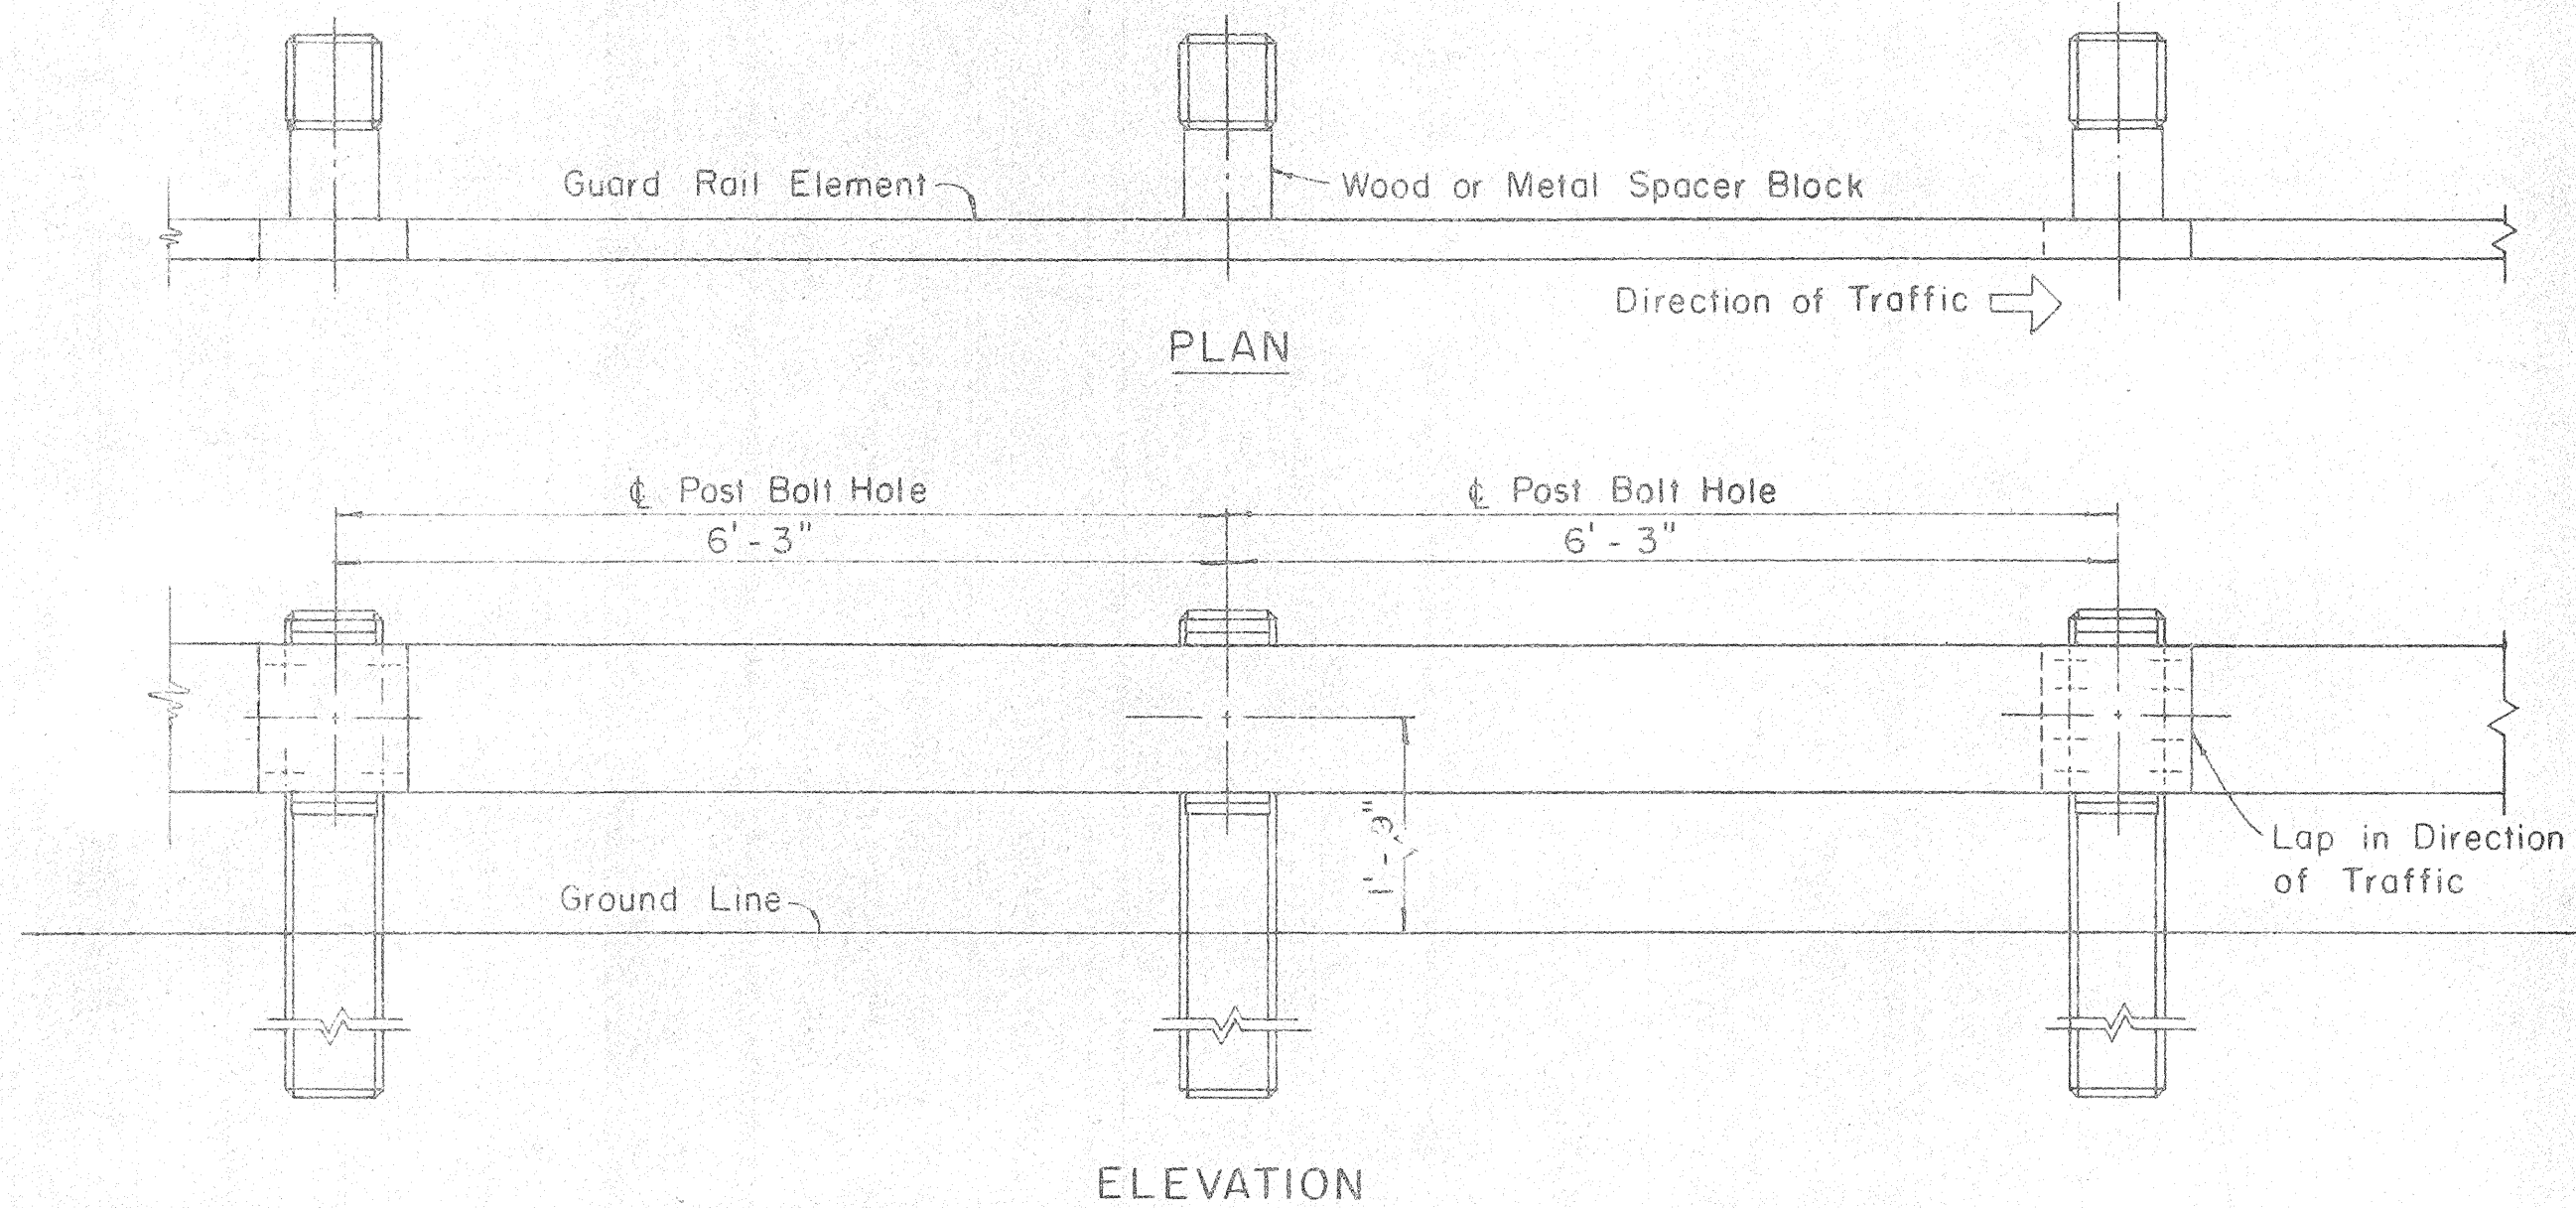

METAL GUARD RAIL ON CONCRETE POST WITH WOOD OR METAL SPACER BLOCK
Scale: 3/4" = 1' - 0"

REVISED: October 27, 1967
REVISED: August 10, 1967

STATE OF HAWAII
DEPARTMENT OF TRANSPORTATION
HIGHWAYS DIVISION


STANDARD DETAILS

METAL GUARD RAIL

Scale: as noted


SHEET No. 17 OF 28 SHEETS

218

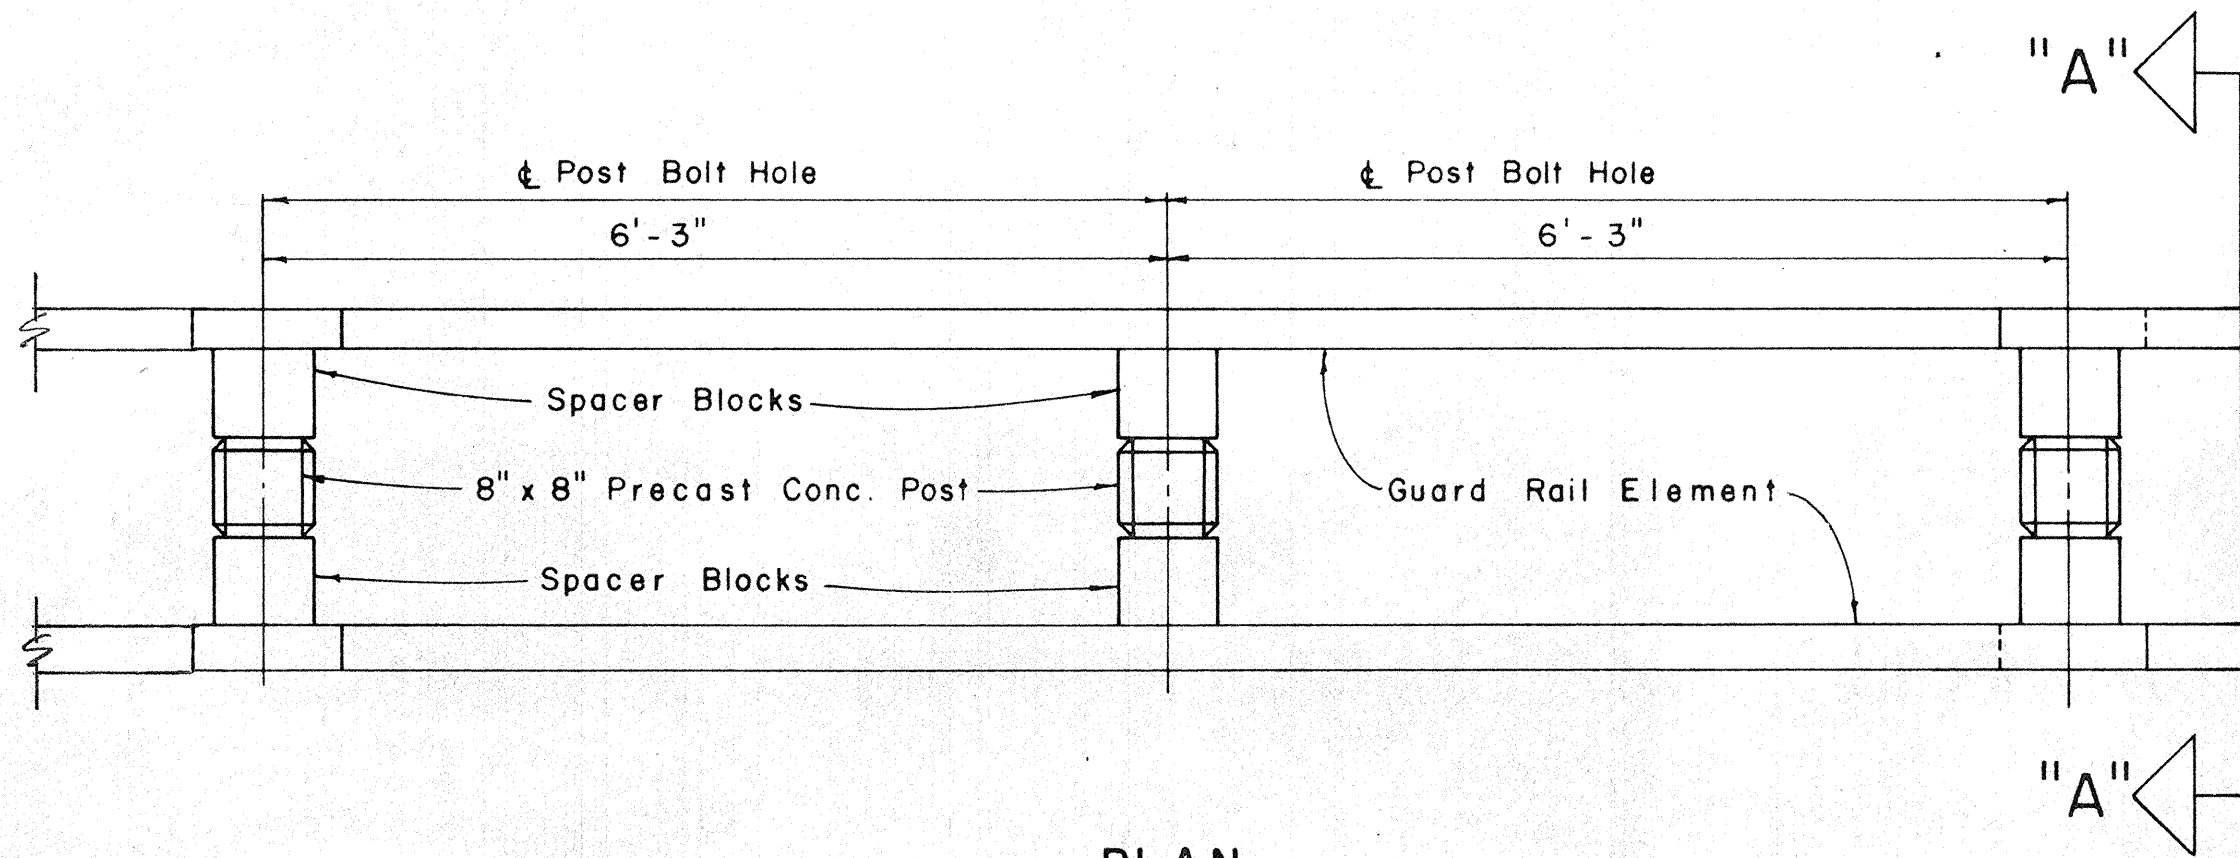

PLAN


Scale: $\frac{3}{4}$ " = 1' - 0"

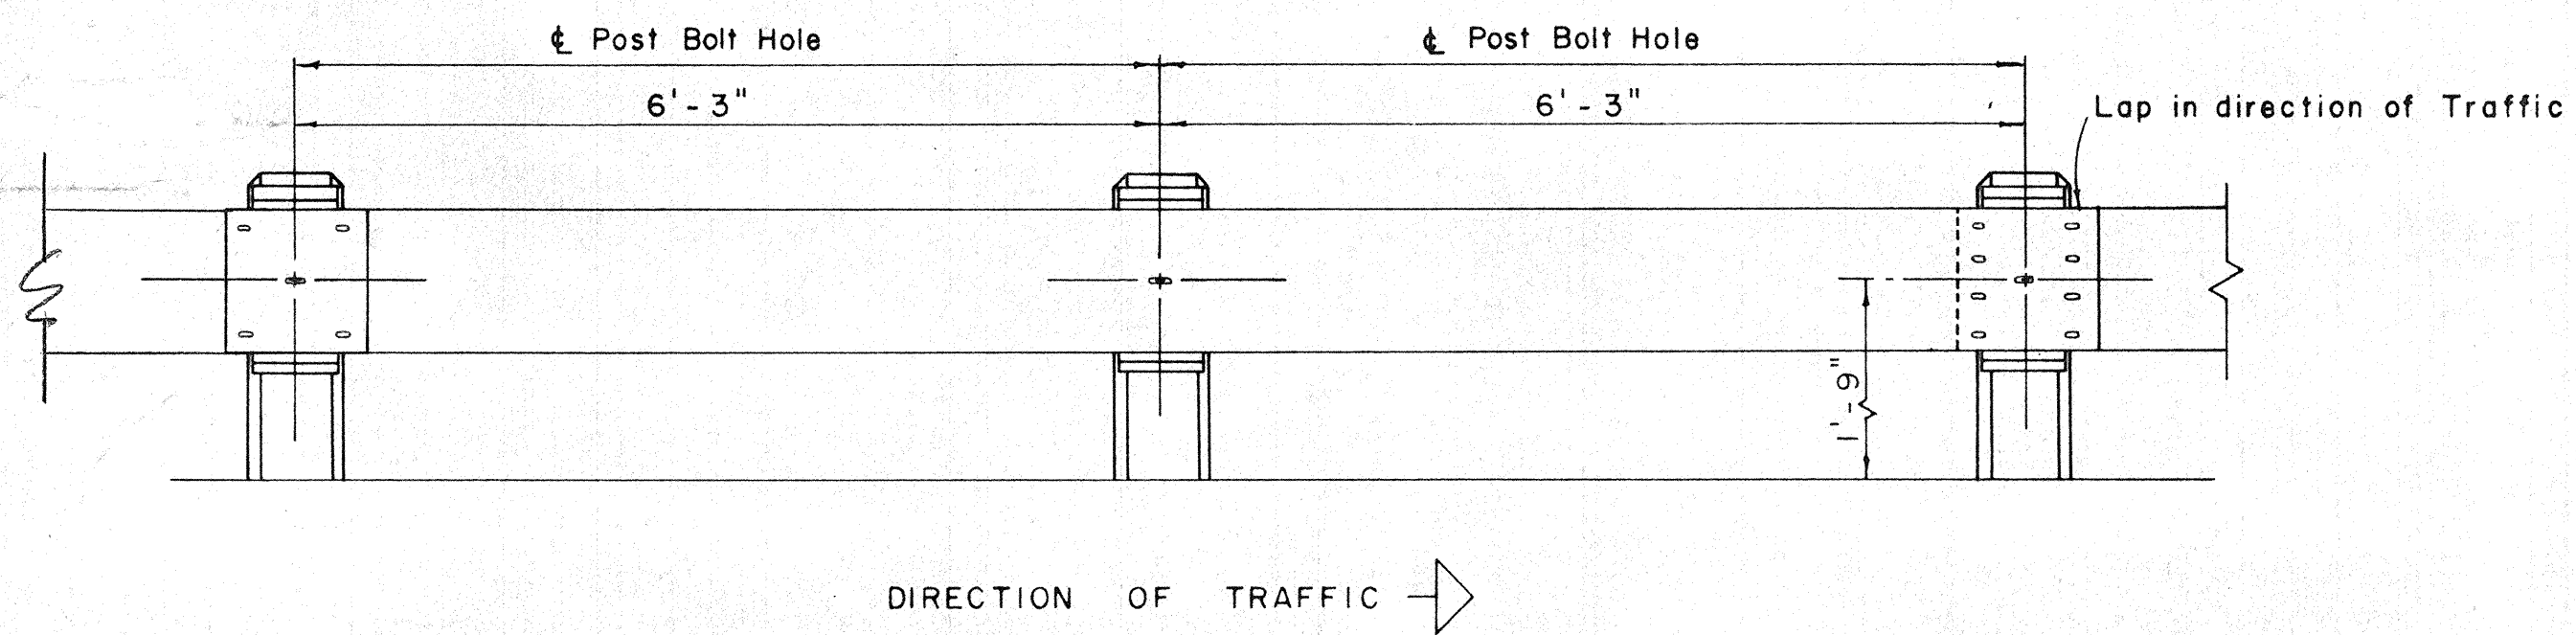

ELEVATION


METAL GUARD RAIL ON CONCRETE POSTS AND WOOD SPACER BLOCKS

Scale: $\frac{3}{4}$ " = 1' - 0"

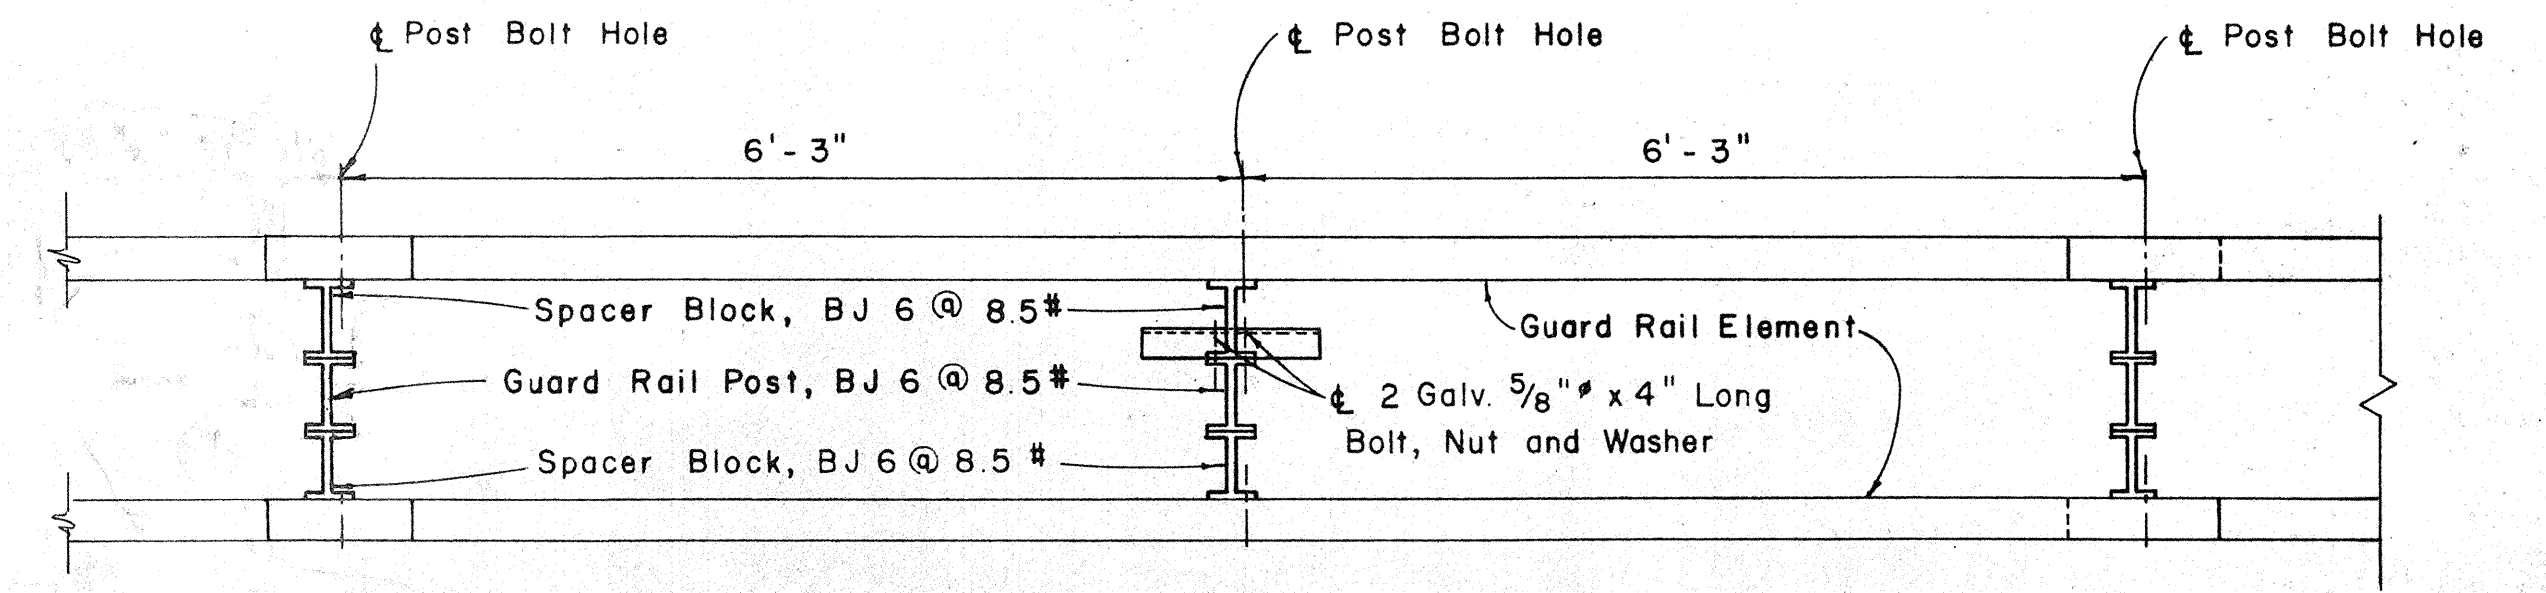

PLAN


Scale: $\frac{3}{4}$ " = 1' - 0"

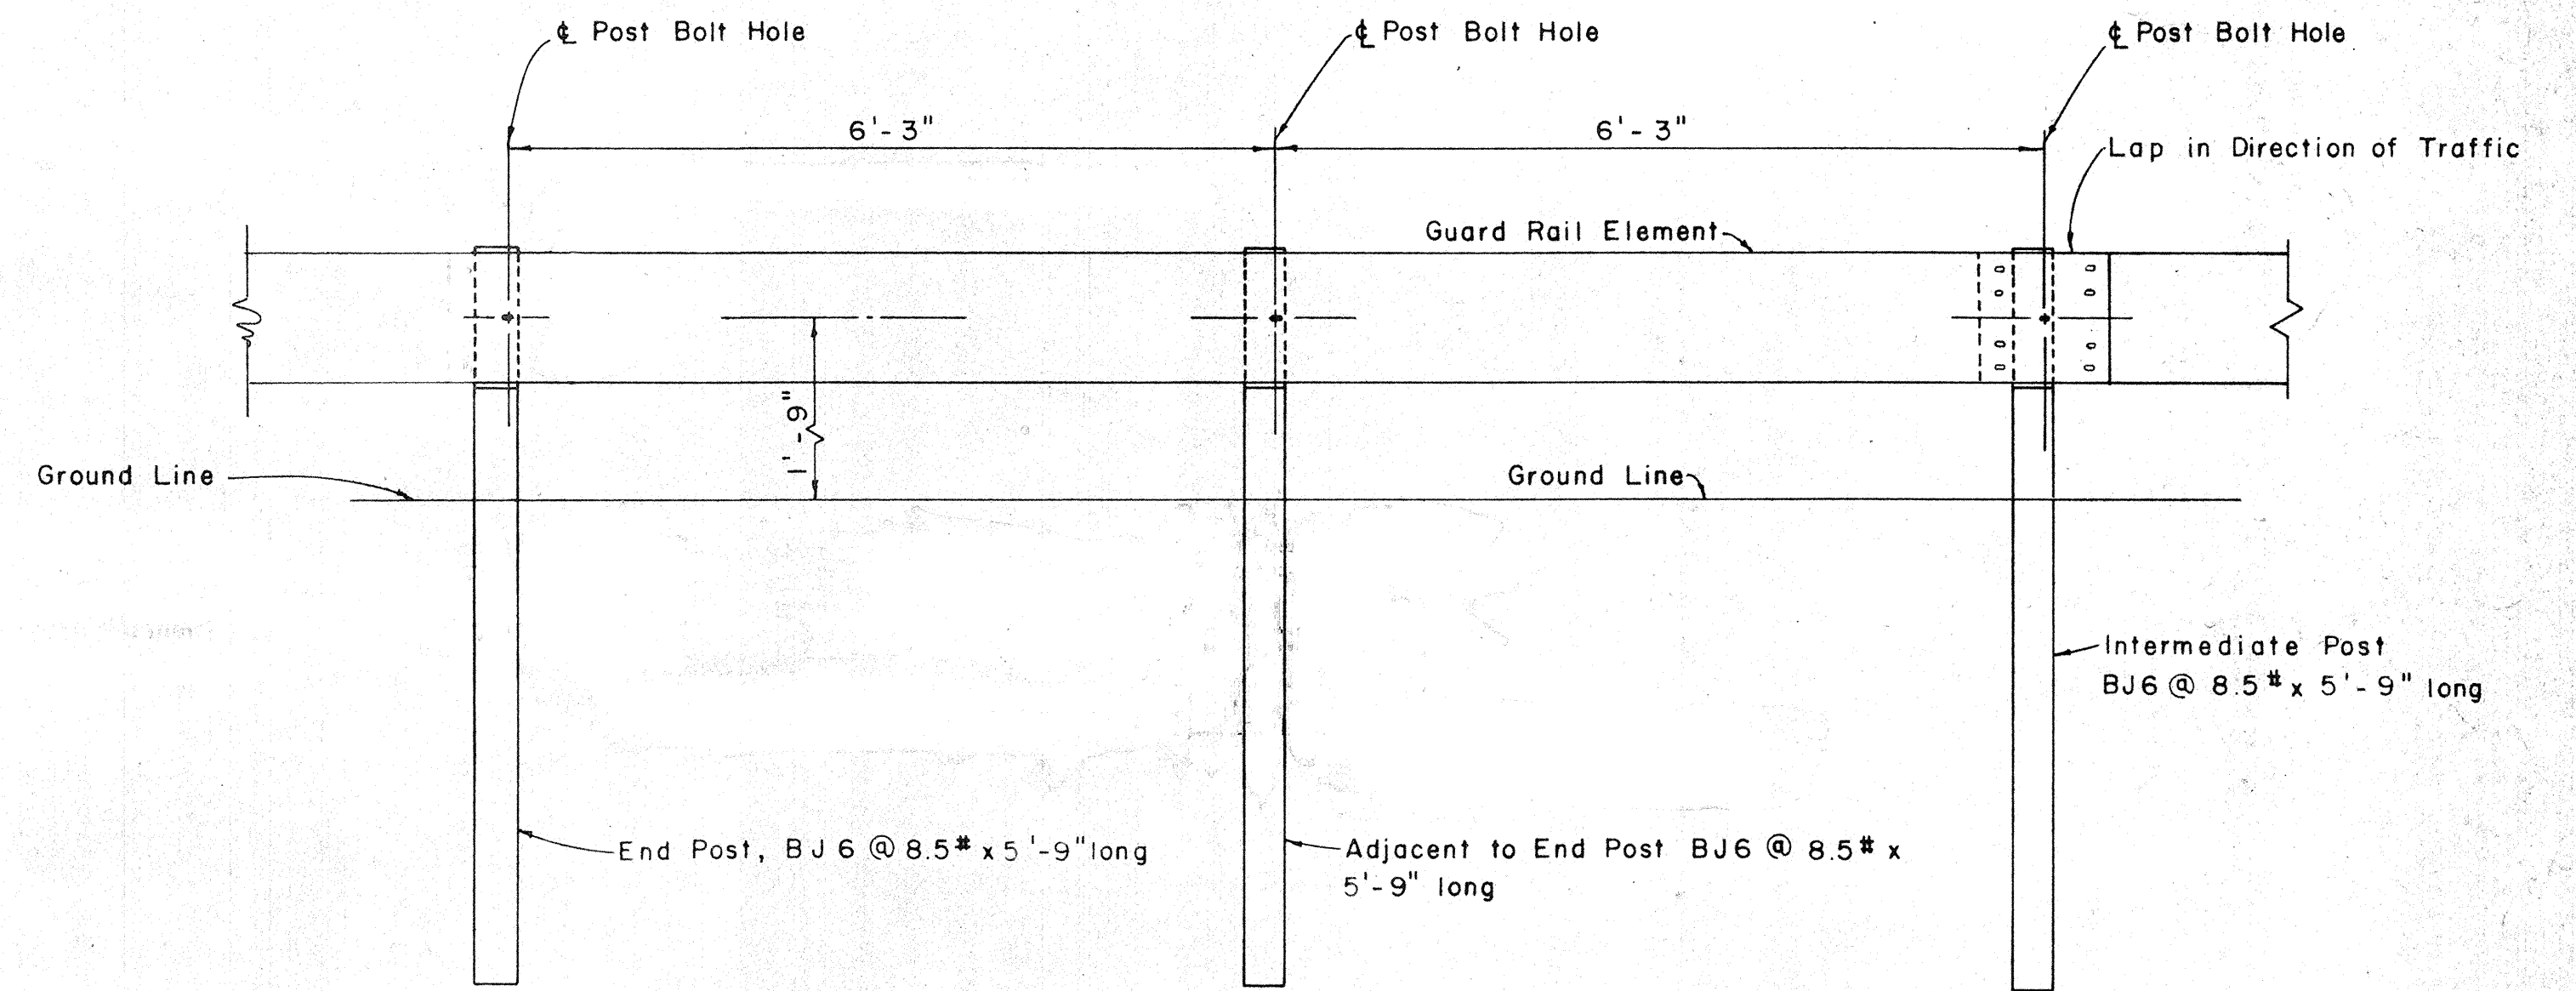

ELEVATION

METAL GUARD RAIL ON METAL POSTS AND METAL SPACER BLOCKS

Scale: $\frac{3}{4}$ " = 1' - 0"

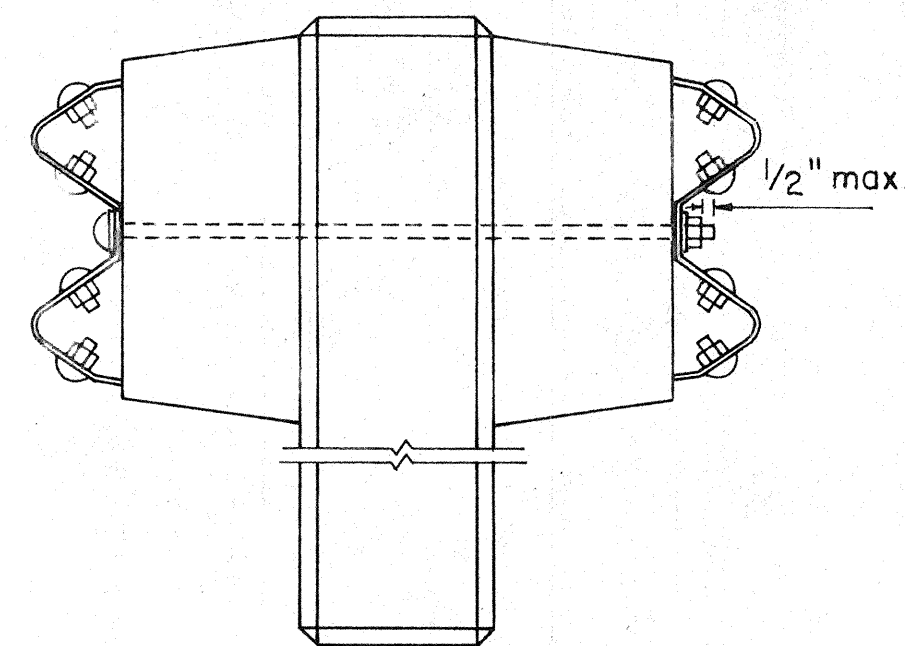

SECTION "A-A"

Scale: $1\frac{1}{2}$ " = 1' - 0"

REVISED: October 25, 1967
REVISED: August 10, 1967

STATE OF HAWAII
DEPARTMENT OF TRANSPORTATION
HIGHWAYS DIVISION


STANDARD DETAILS
METAL GUARD RAIL

SHEET No. 20 OF 28 SHEETS



FED. ROAD DIST. NO.	STATE	FED. AID PROJ. NO.	FISCAL YEAR	SHEET NO.	TOTAL SHEETS
HAWAII	HAW.	1-11-1 (41)-9	1988	220	238

BOLT DIMENSIONS		
TYPE A BOLT		
	D	L
Splice Bolt	5/16"	1 1/4"
Post Bolt for Conc. Post w/ Double Wood Blocks	3/32"	24"
Post Bolt for Conc. Post w/ Single Wood Block	3/32"	18"
Rail Bolt for Metal Block	3/32"	2"



BOLT DIMENSIONS	
TYPE B BOLT	
	L
Post Bolt for Conc. Post w/ Metal Blocks	9 1/2"
Post Bolt for Metal Post w/ Metal Block	1 3/4"

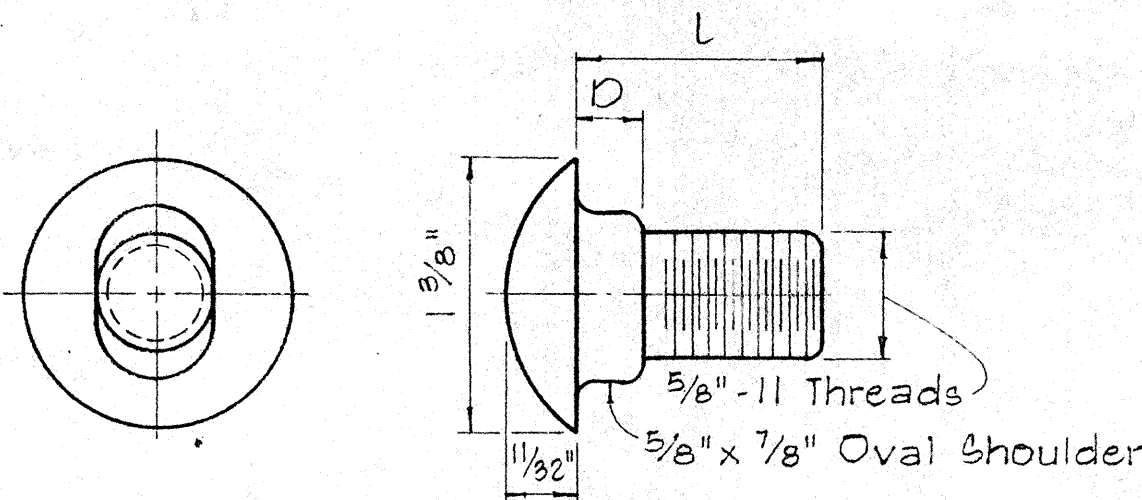

TYPE A BOLT

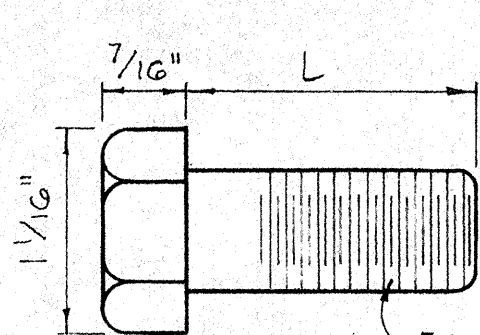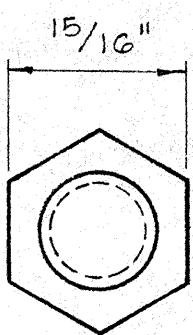

TYPE B BOLT

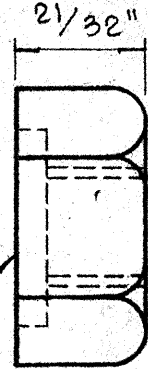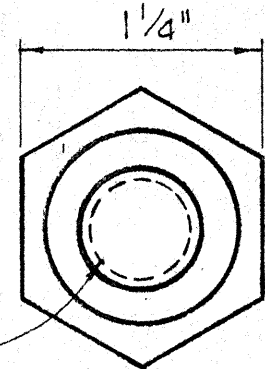



5/32" Deep x 15/16" Dia. C' Bore for Type A Bolt only. Plain nut for Type B Bolt.

HEXAGON NUT

Scale: Full Size

SPLICE RAIL AND POST BOLTS



Scale: Full Size

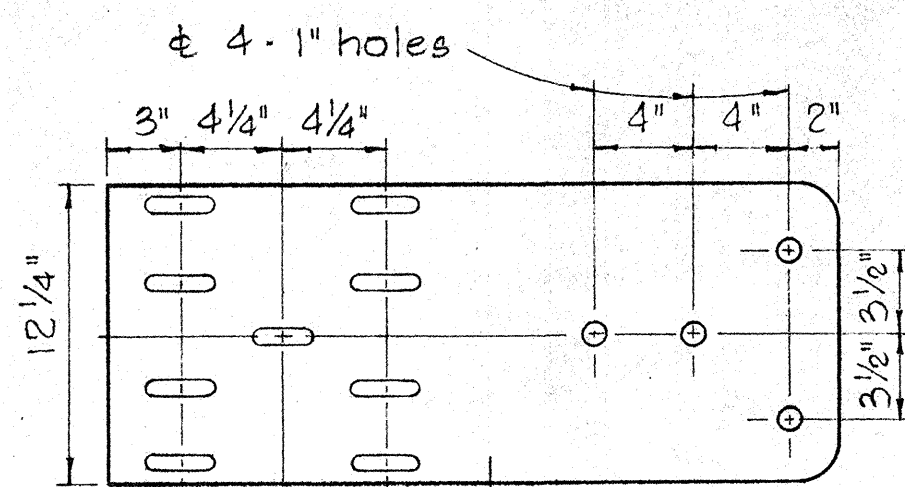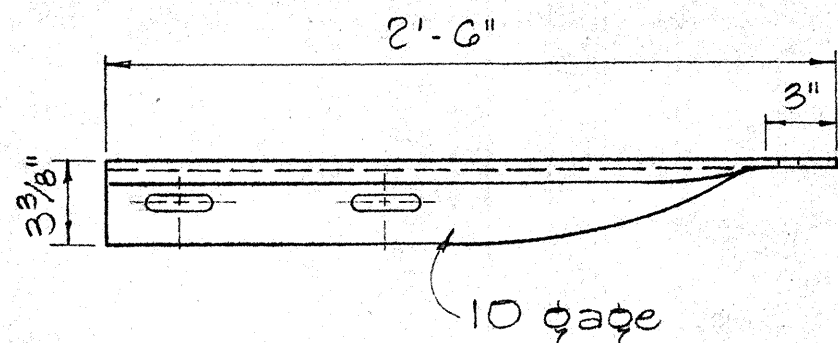

Same as rail element section

SPECIAL END SHOE



Scale: 1 1/2" = 1' - 0"

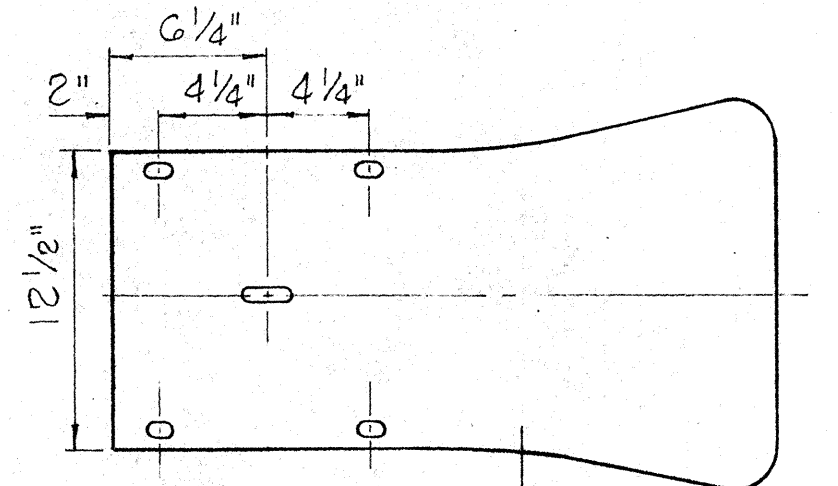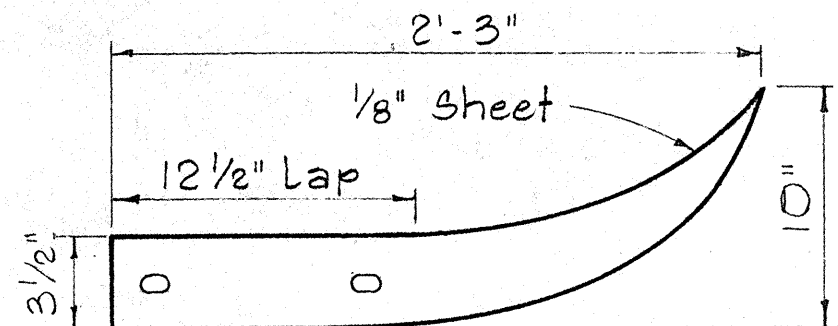

Same as rail element section



FLARED END

Scale: 1 1/2" = 1' - 0"

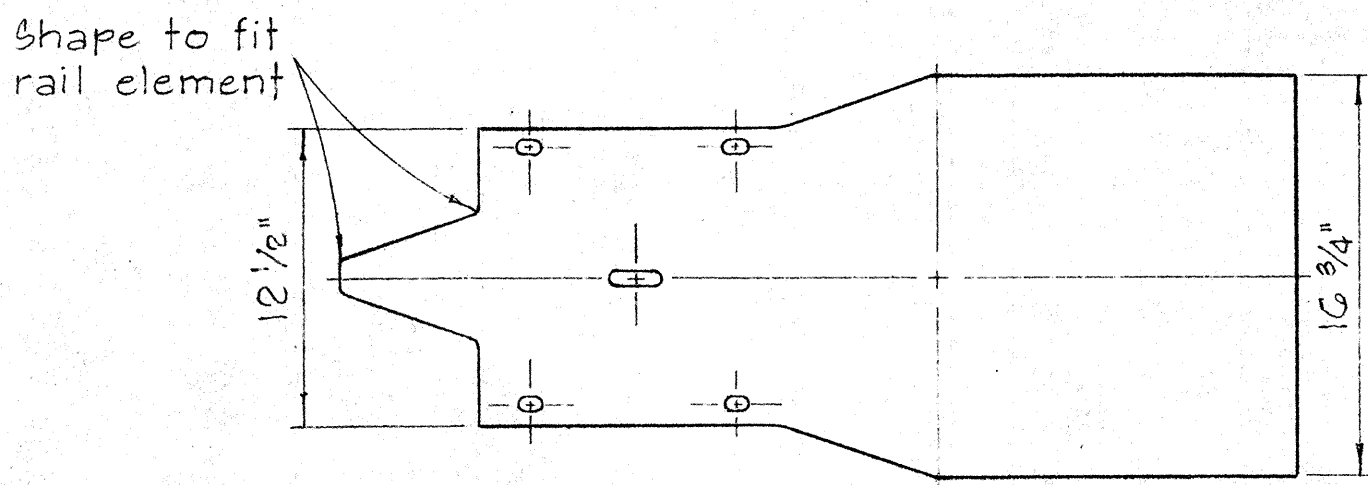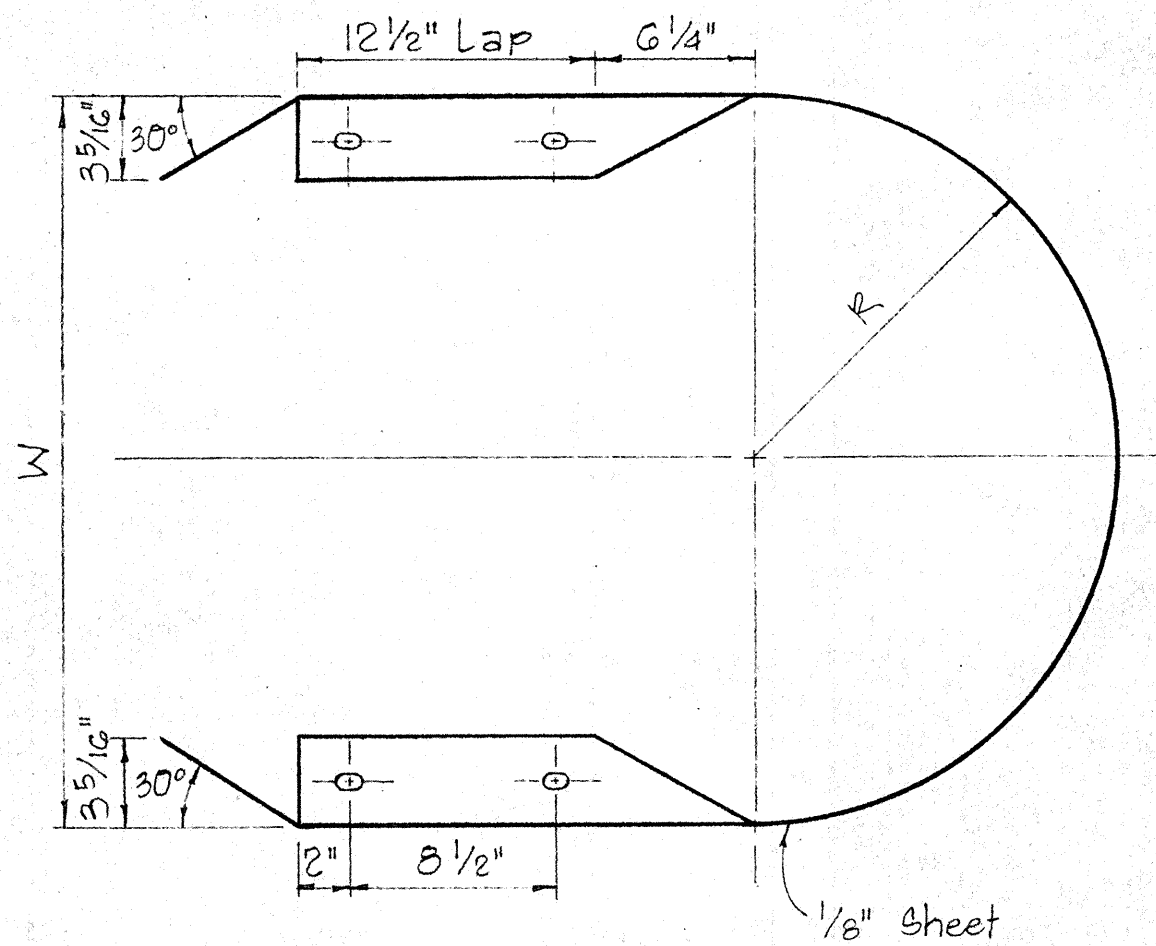


MEDIAN END

Scale: 1 1/2" = 1' - 0"

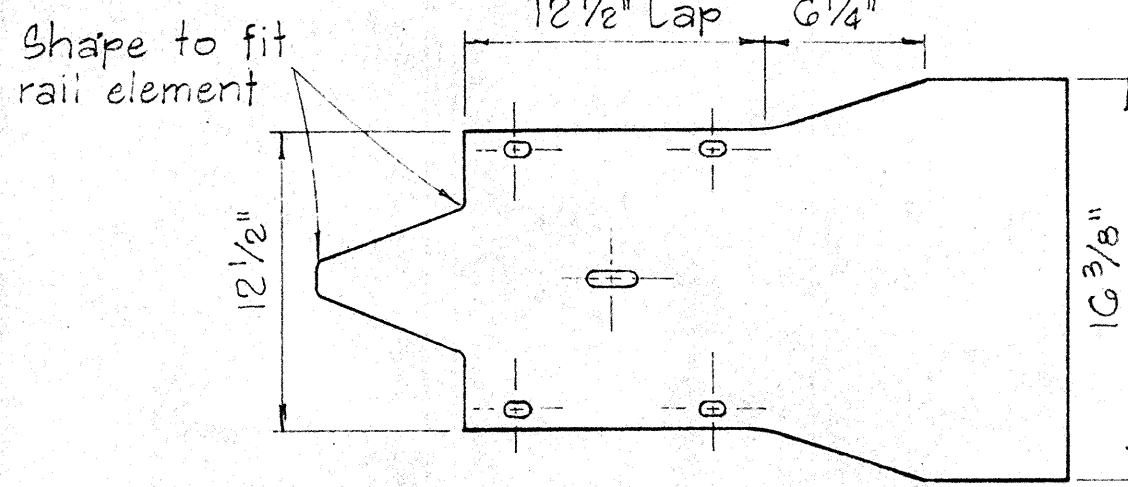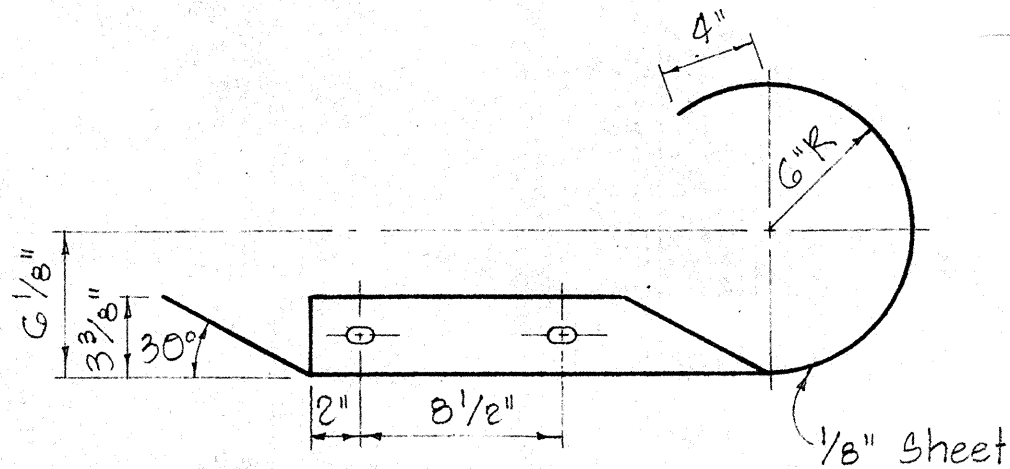


CURVED END

Scale: 1 1/2" = 1' - 0"

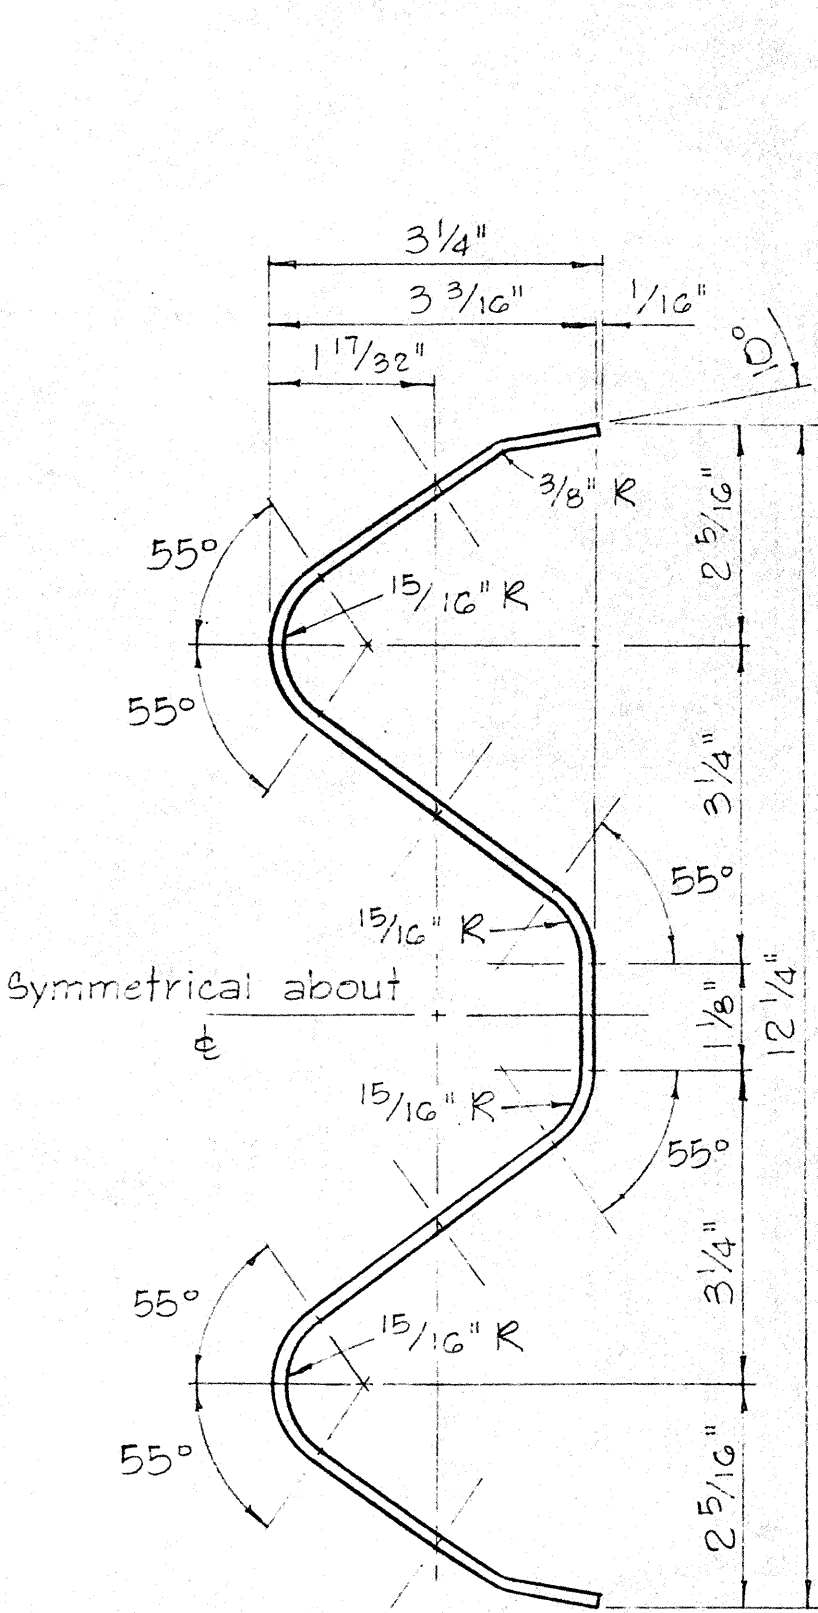


RAIL ELEMENT SECTION

Scale: 6" = 1' - 0"

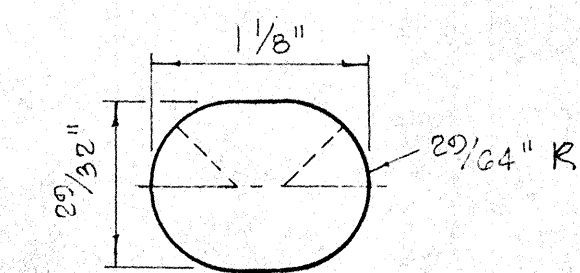


SPLICE BOLT SLOT


Scale: Full Size

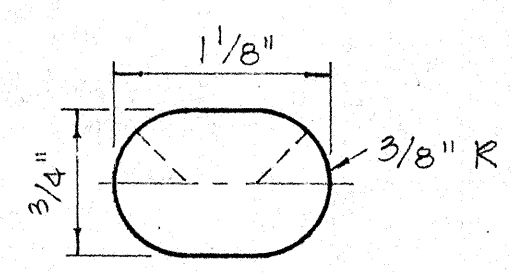


SPLICE BOLT SLOT FOR ALL ENDS

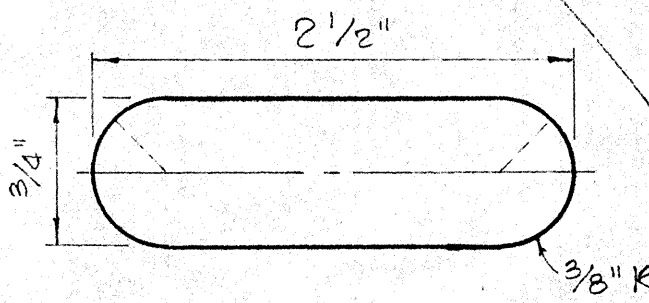

POST BOLT SLOT

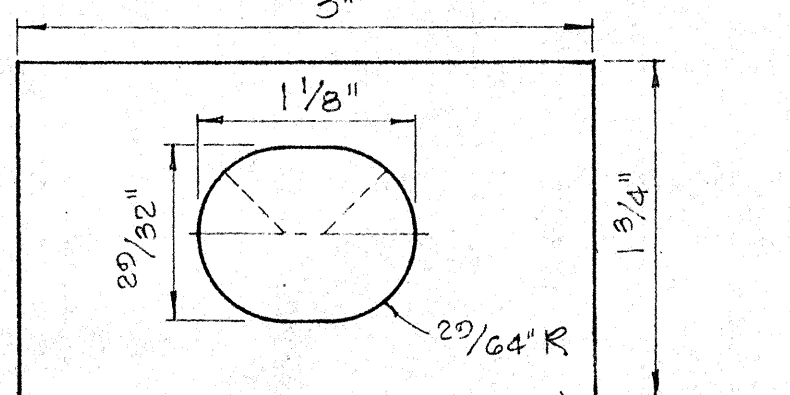

RAIL WASHER

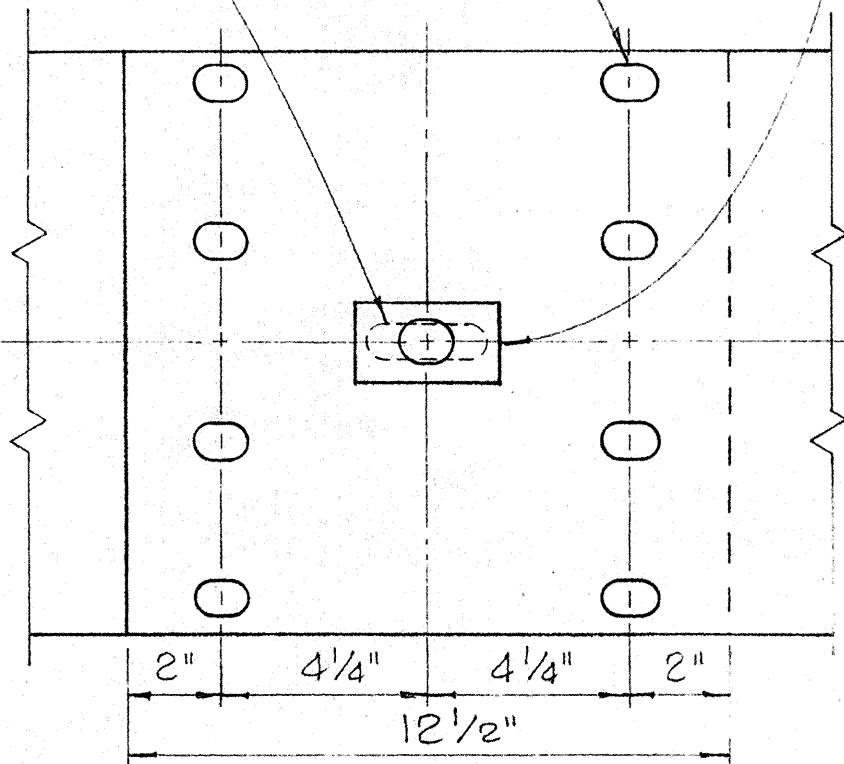

RAIL SPLICE

Scale: 3" = 1' - 0"

MEDIAN END DIMENSIONS		
TYPE OF POST AND BLOCK	W	R
Double Metal Guard Rail on Concrete Post with Wood Blocks	29 3/8"	14 7/8"
Double Metal Guard Rail on Concrete Post with Metal Blocks (BJG)	26 1/2"	13 1/4"
Double Metal Guard Rail on Metal Post with Metal Blocks (BJG)	24 3/8"	12 3/16"

STATE OF HAWAII
DEPARTMENT OF TRANSPORTATION
HIGHWAYS DIVISION

STANDARD DETAILS
METAL GUARD RAIL


Scale: As Noted

August, 1968


SHEET No. 21 OF 28 SHEETS

DATE	
DESIGNED BY	
TRACED BY	
NOTED BY	
CHECKED BY	
APPROVED BY	


FED. ROAD DIST. NO.	STATE	FED. AID PROJ. NO.	FISCAL YEAR	SHEET NO.	TOTAL SHEETS
HAWAII	HAW.	HI-1 (47)-2	1968	221	227

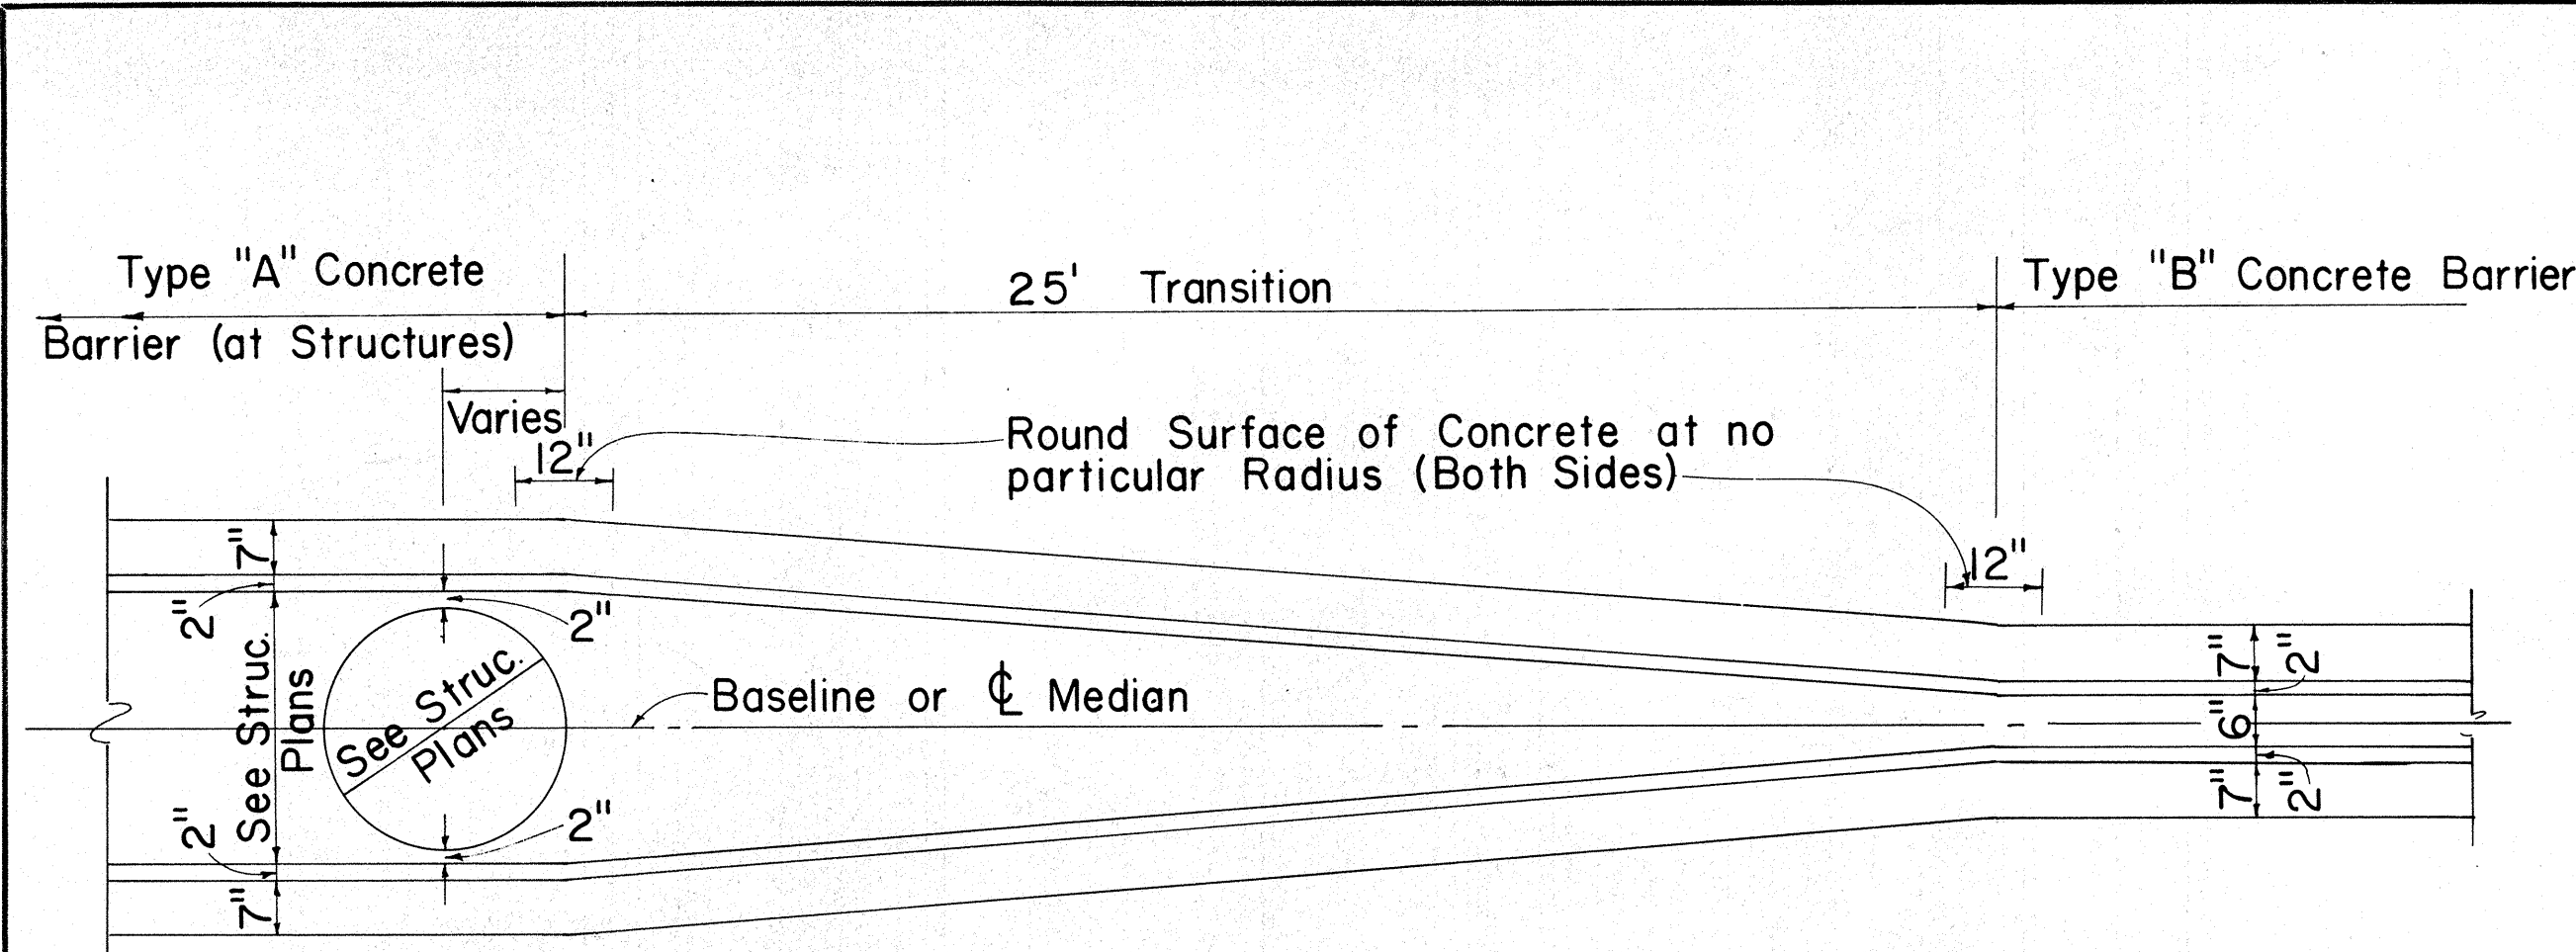


TYPICAL TRANSITION PLAN
 FROM TYPE "A" TO TYPE "B" CONC. BARRIER

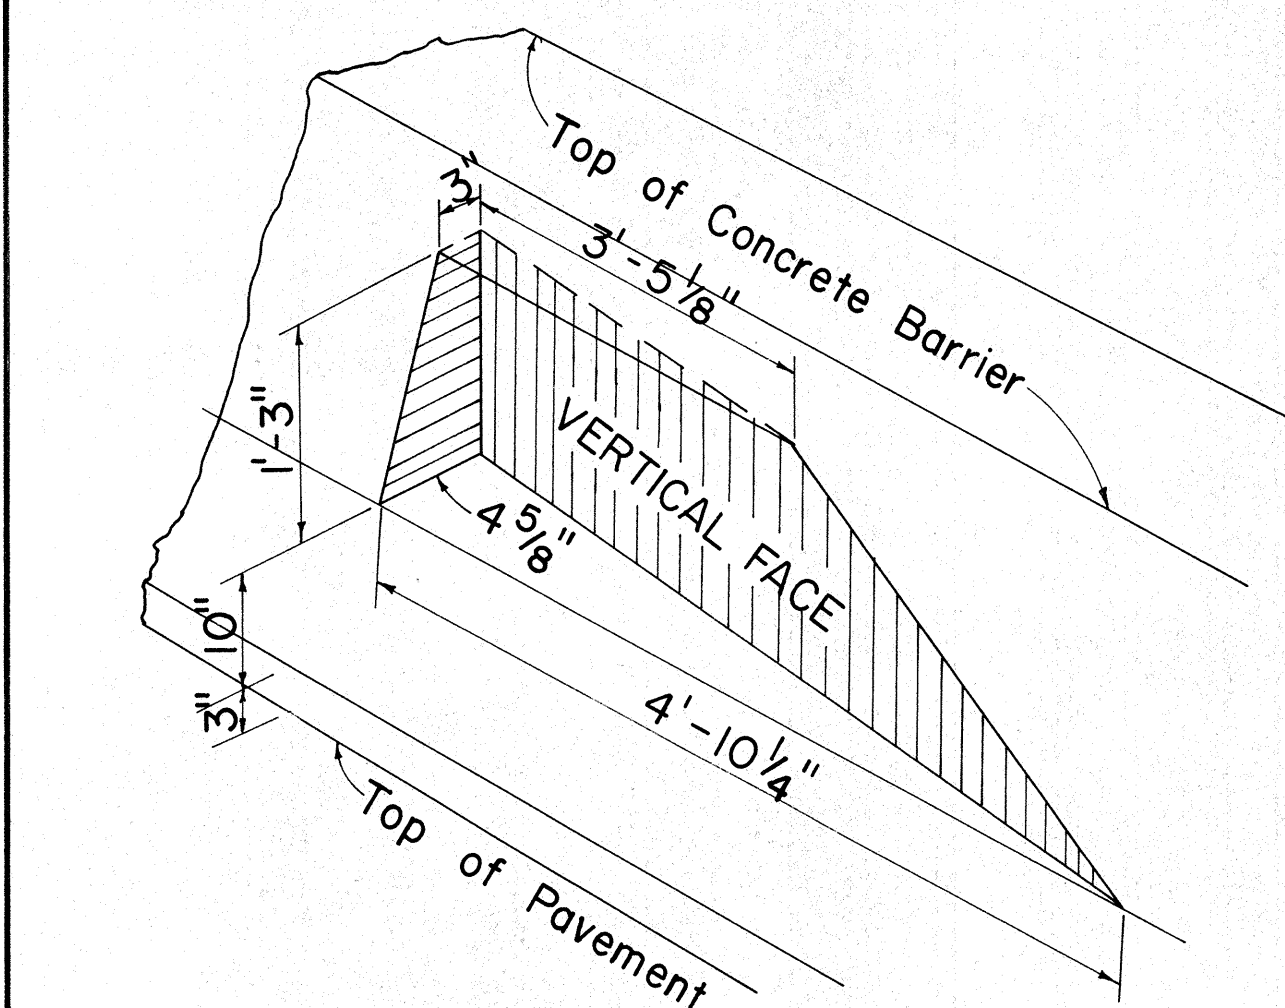


DETAIL OF NOTCH IN
 CONCRETE BARRIER

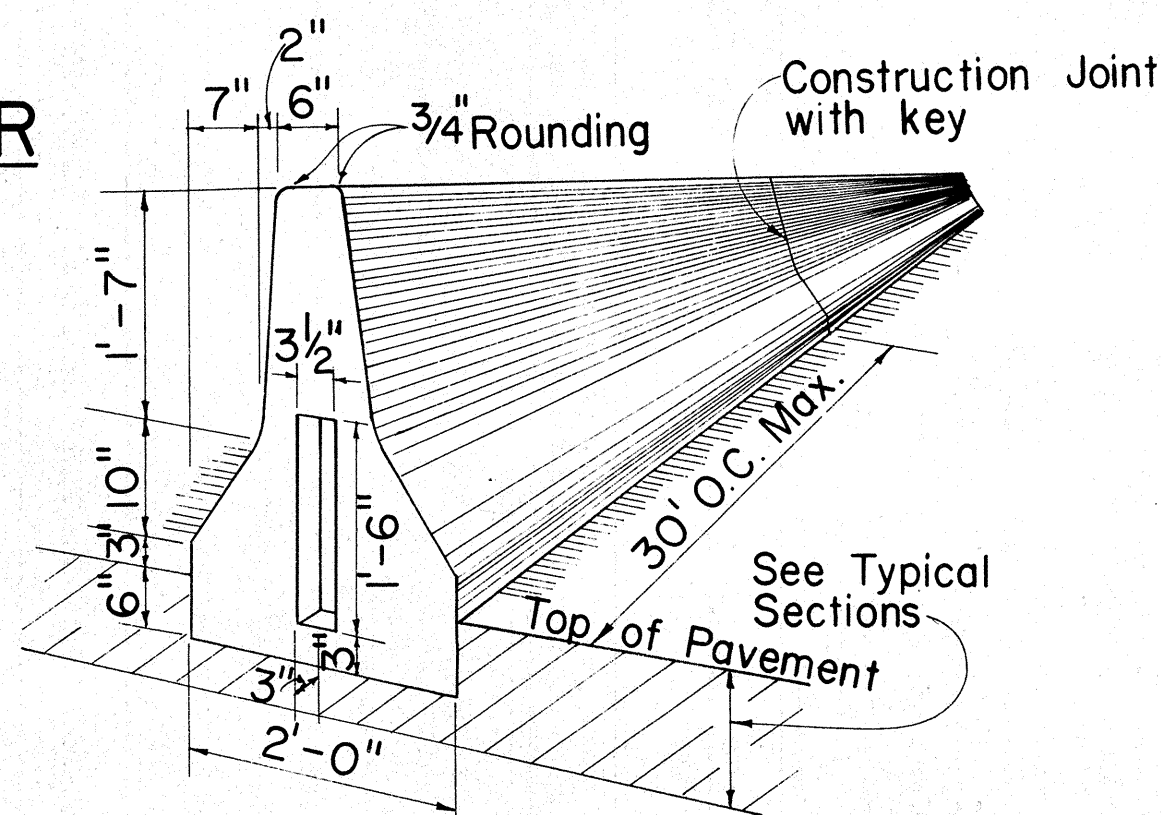


TYPE "B" CONC. BARRIER
 (AT TANGENT SECTIONS)

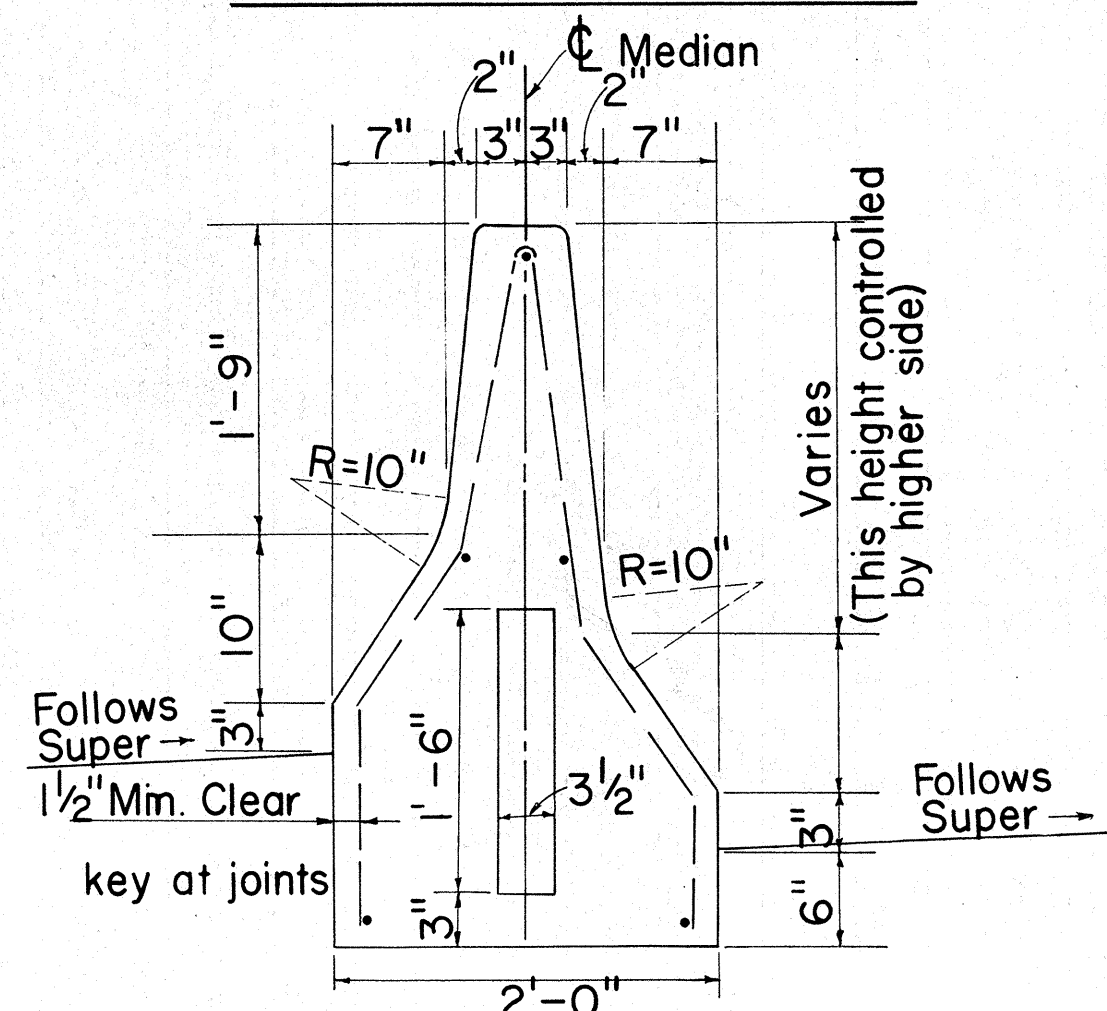


TYPICAL SECTION
 TYPE "B" CONC. BARRIER
 (AT SUPERELEVATED SECTIONS)

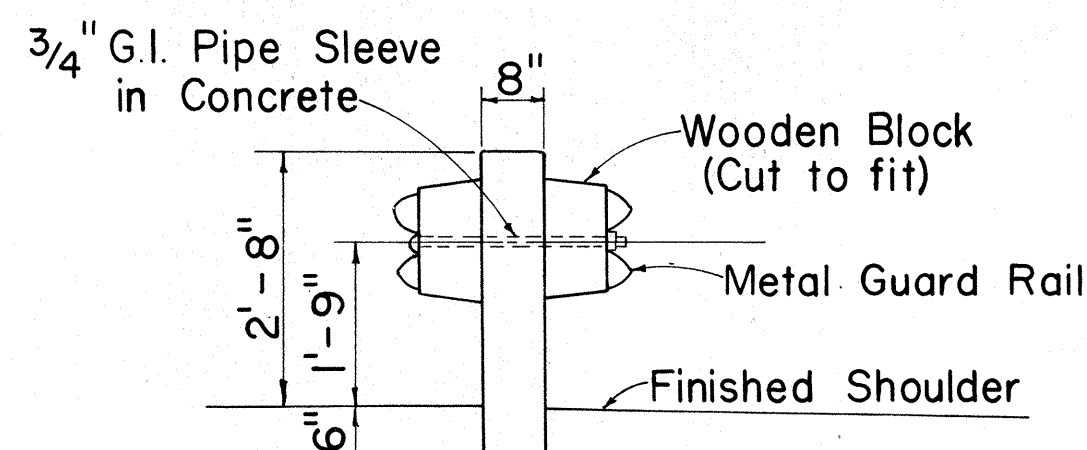


SECTION "D-D"

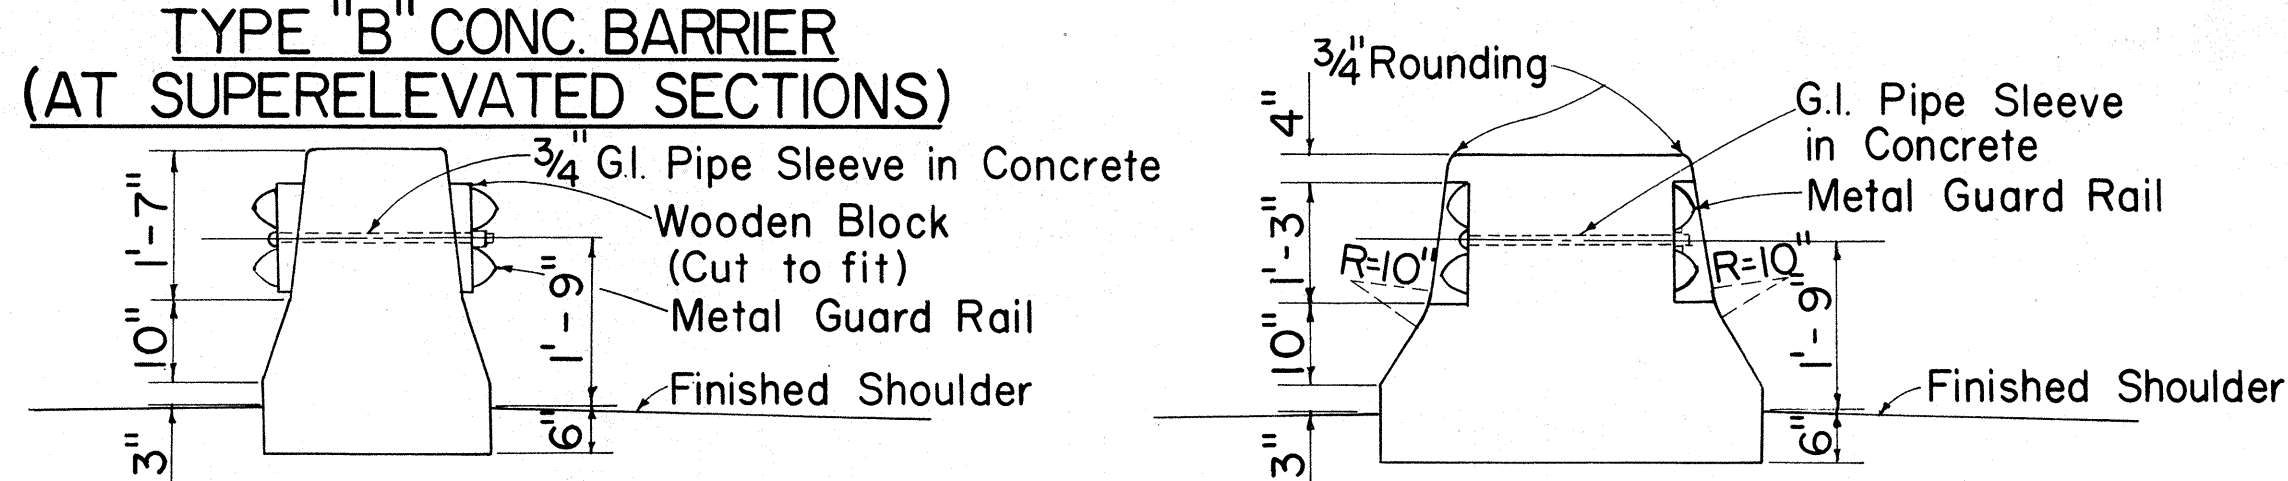


SECTION "C-C"

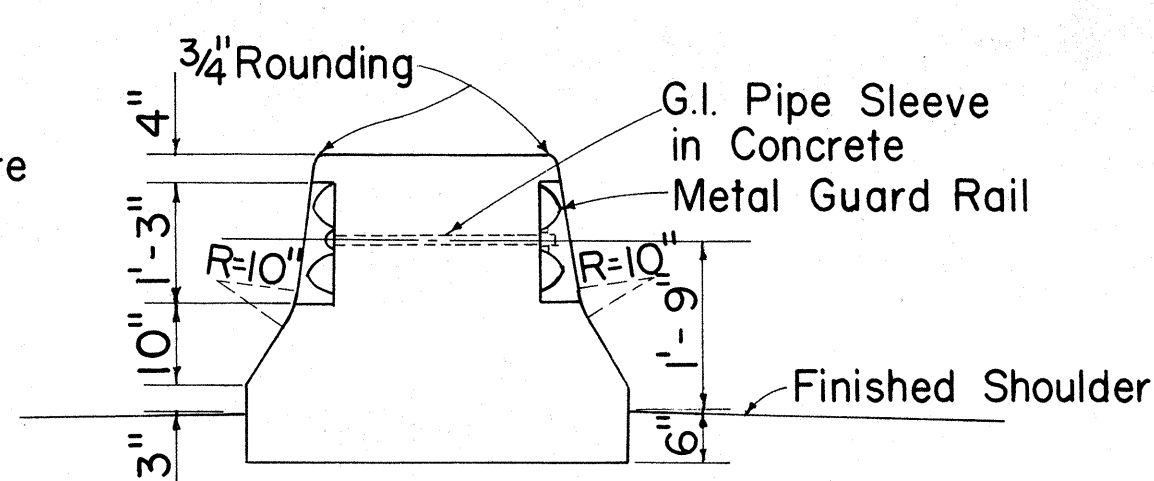

SECTION "B-B"

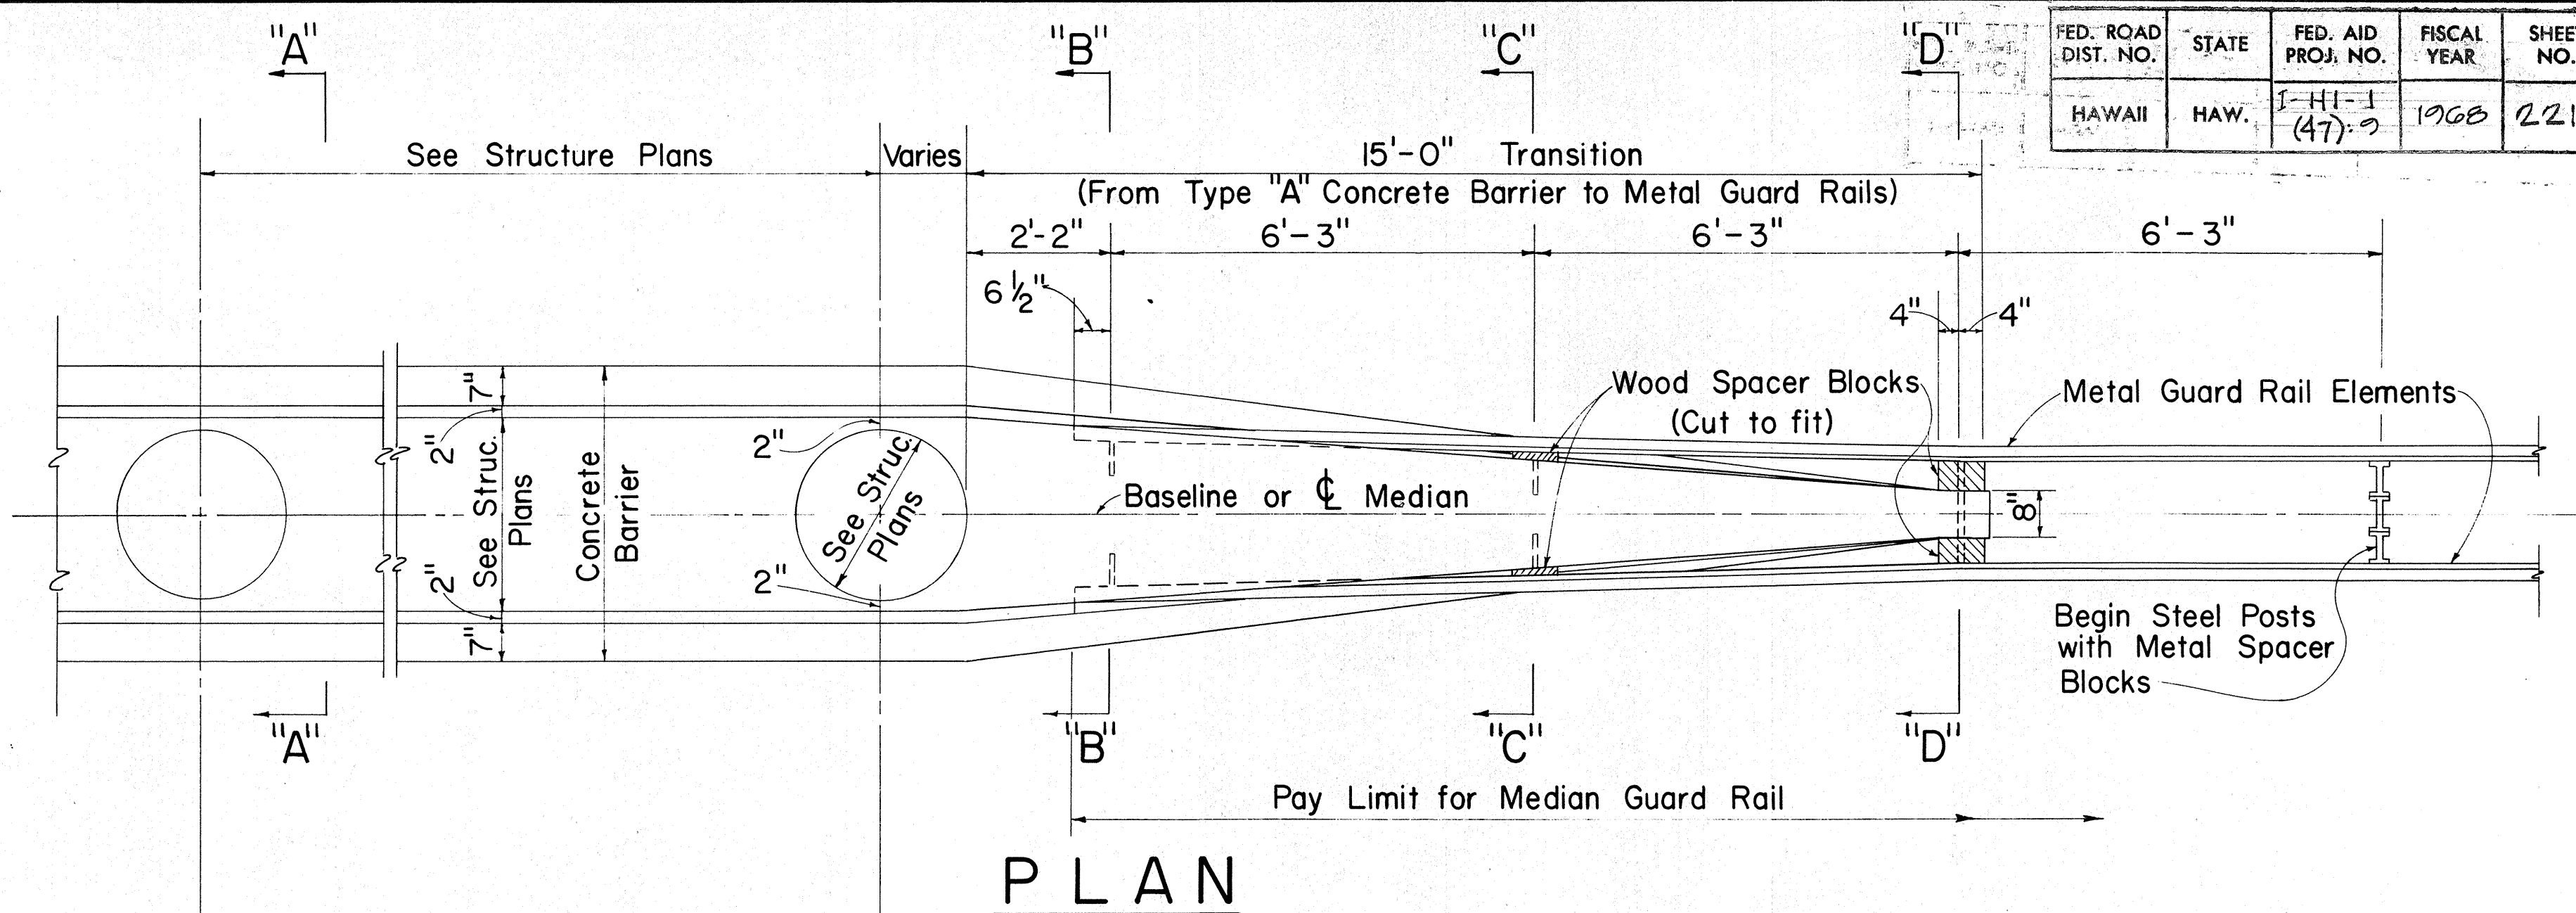


PLAN

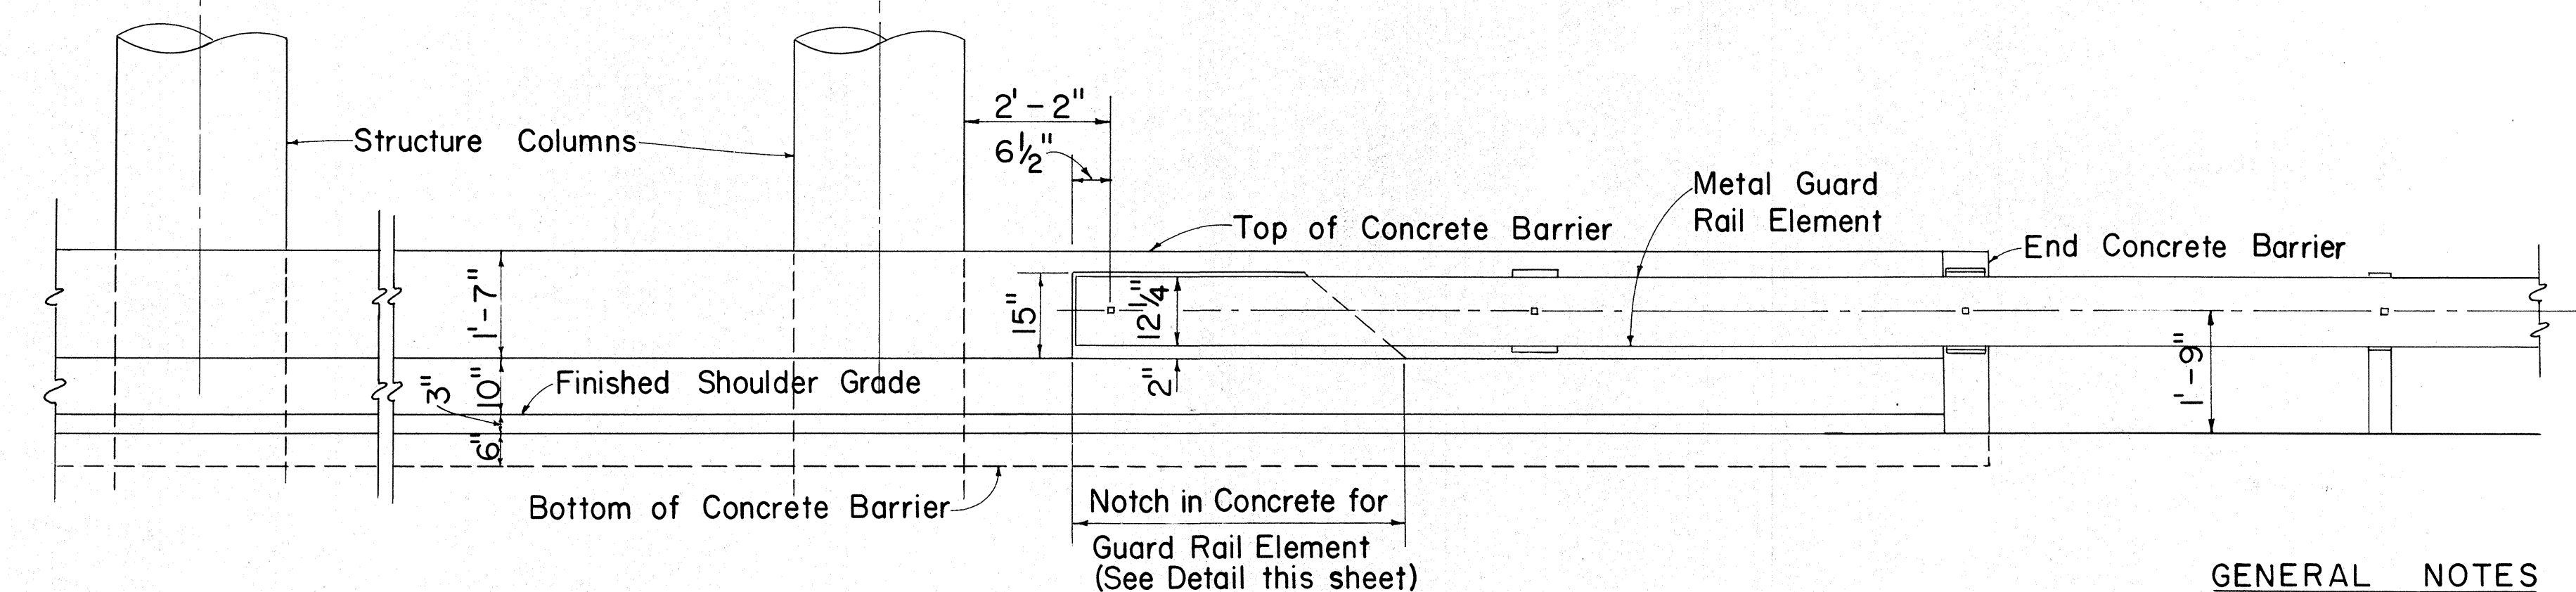

ELEVATION

TYPE "A" CONCRETE BARRIER FOR MEDIANS

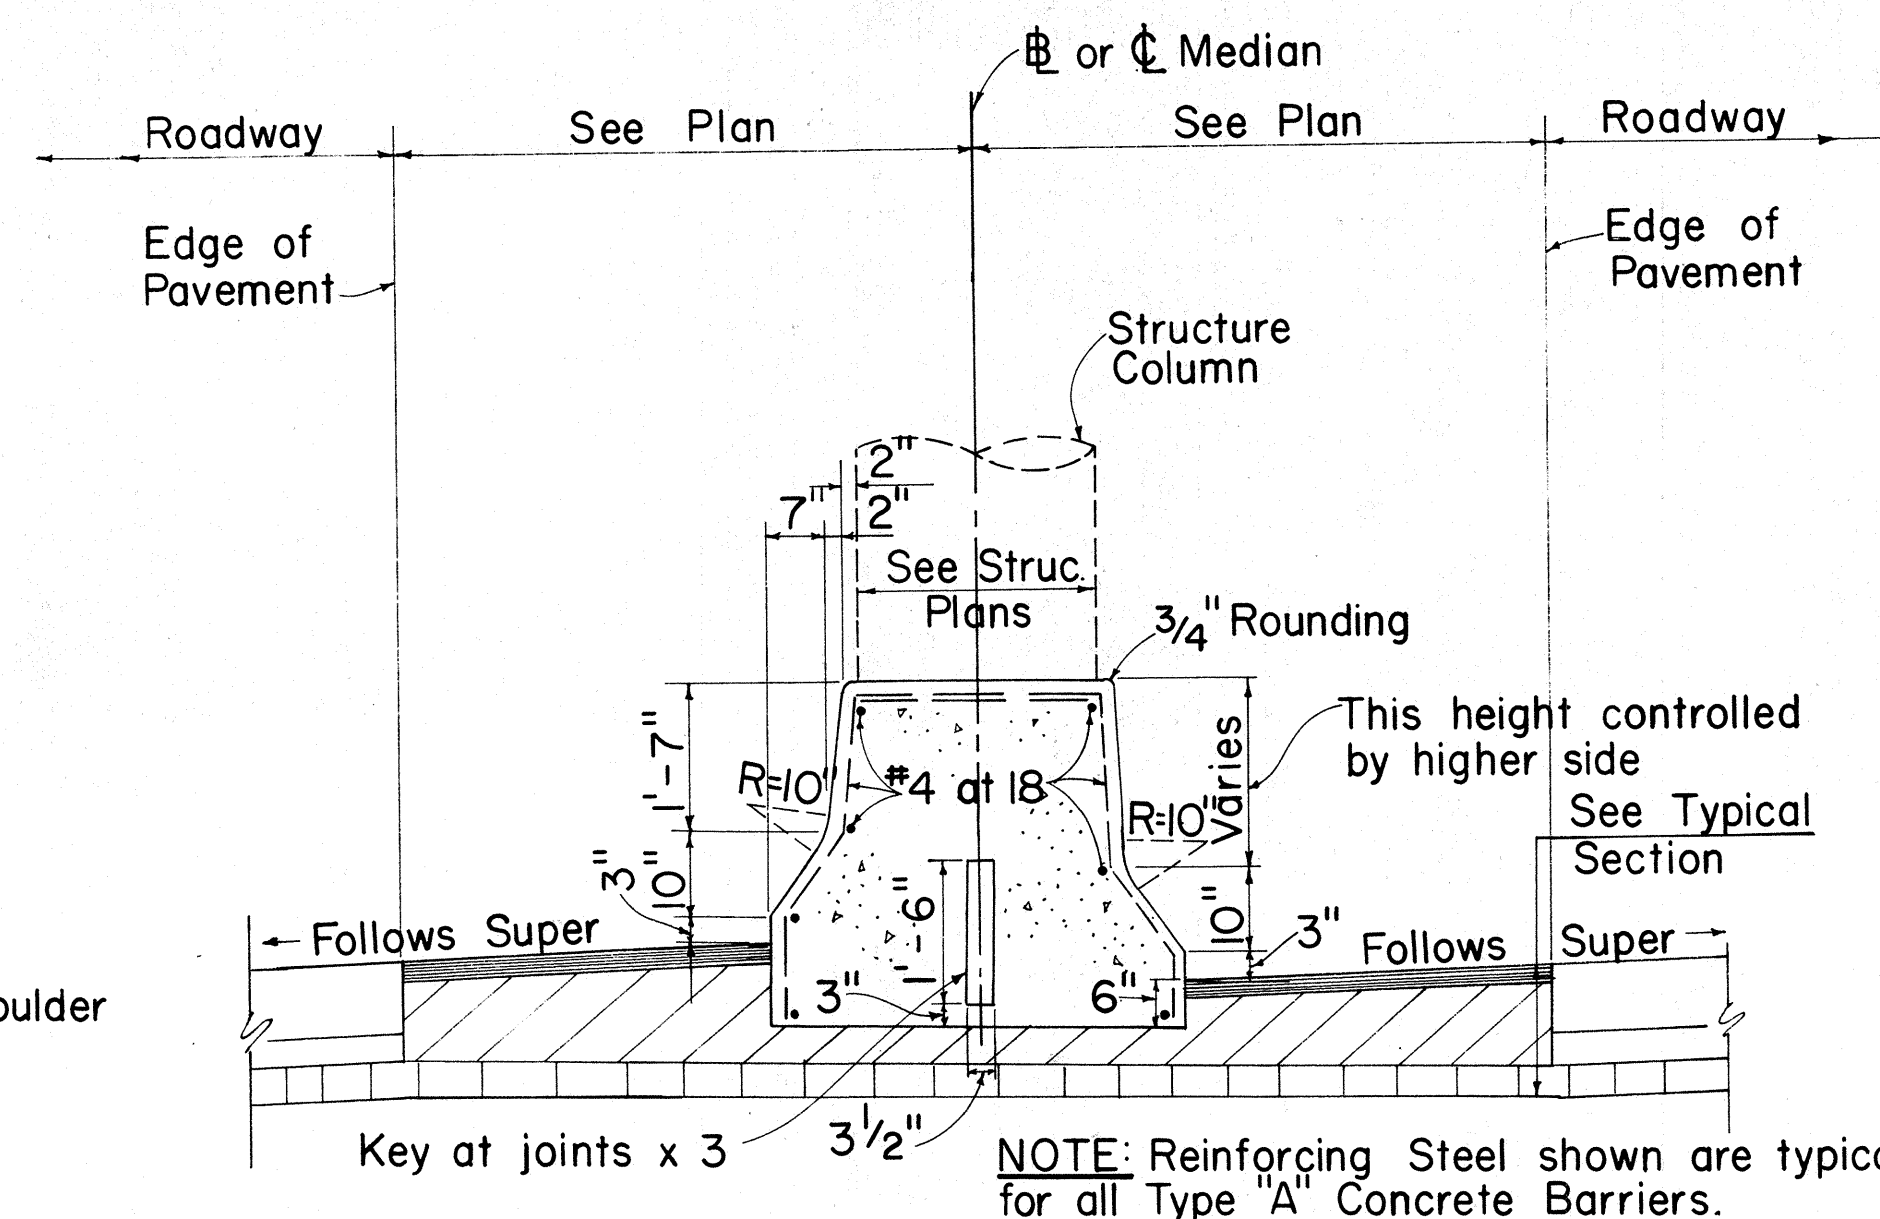



TYPE "A" CONCRETE BARRIER
SECTION "A-A"

GENERAL NOTES



- Concrete for Concrete Barriers shall be Class "A-1".
- The Contractor shall furnish and install 5/8" ϕ bolts of appropriate lengths, and appurtenant washers, nuts and wooden blocks for anchoring metal guard rail elements to Concrete Barrier. (Incidental to Metal Guard Rail)

STATE OF HAWAII
DEPARTMENT OF TRANSPORTATION
HIGHWAYS DIVISION

CONCRETE BARRIER

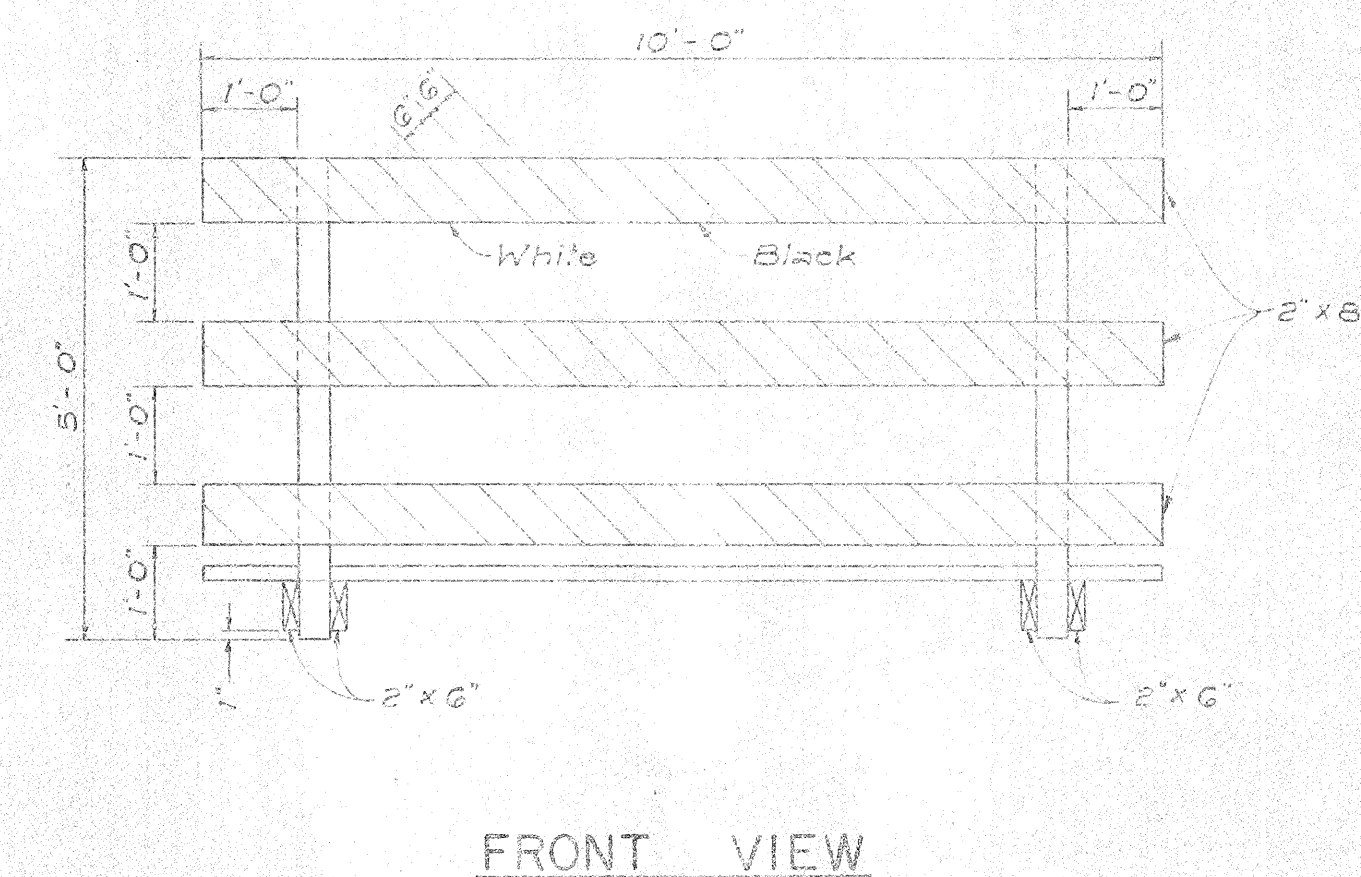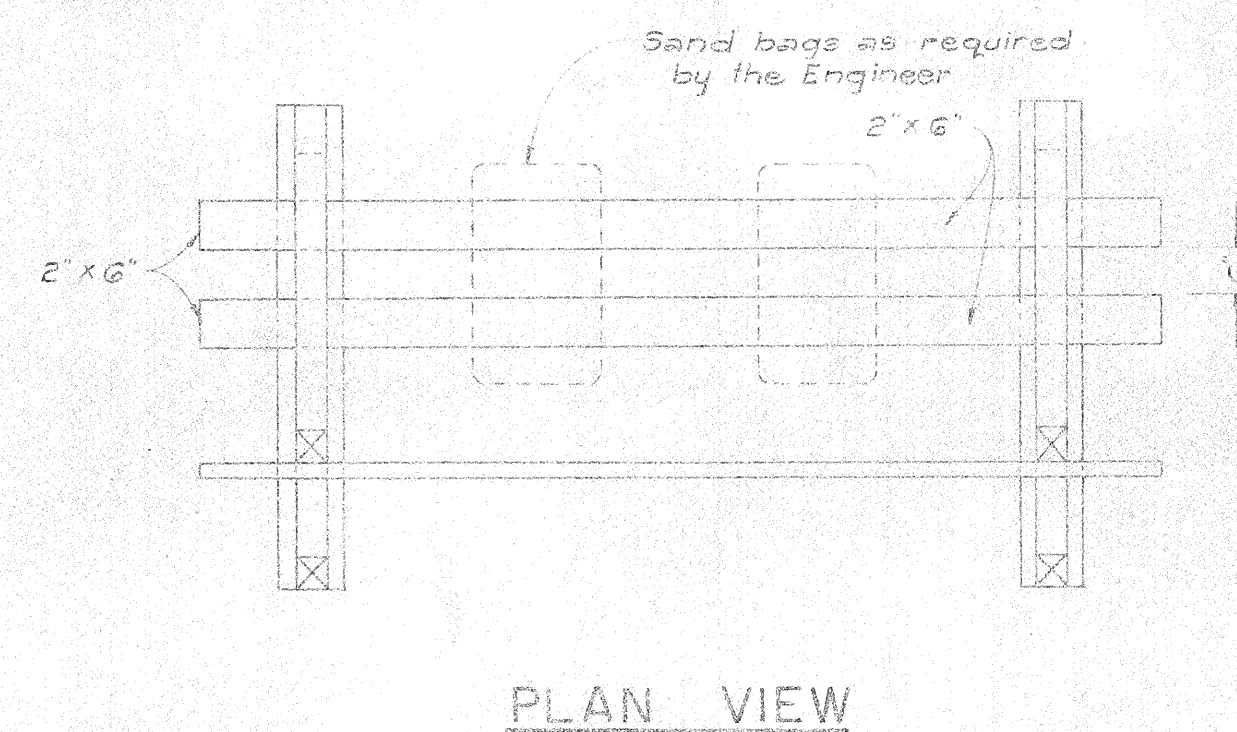


CLASS I BARRICADE

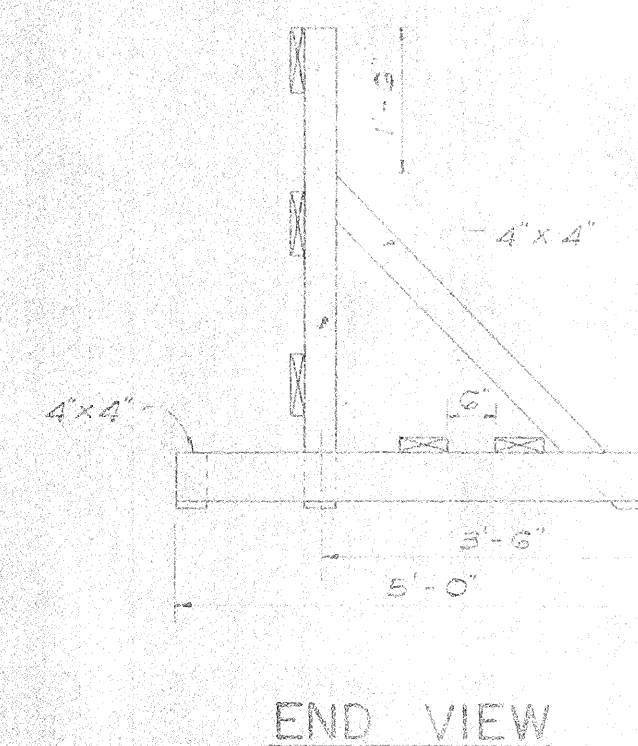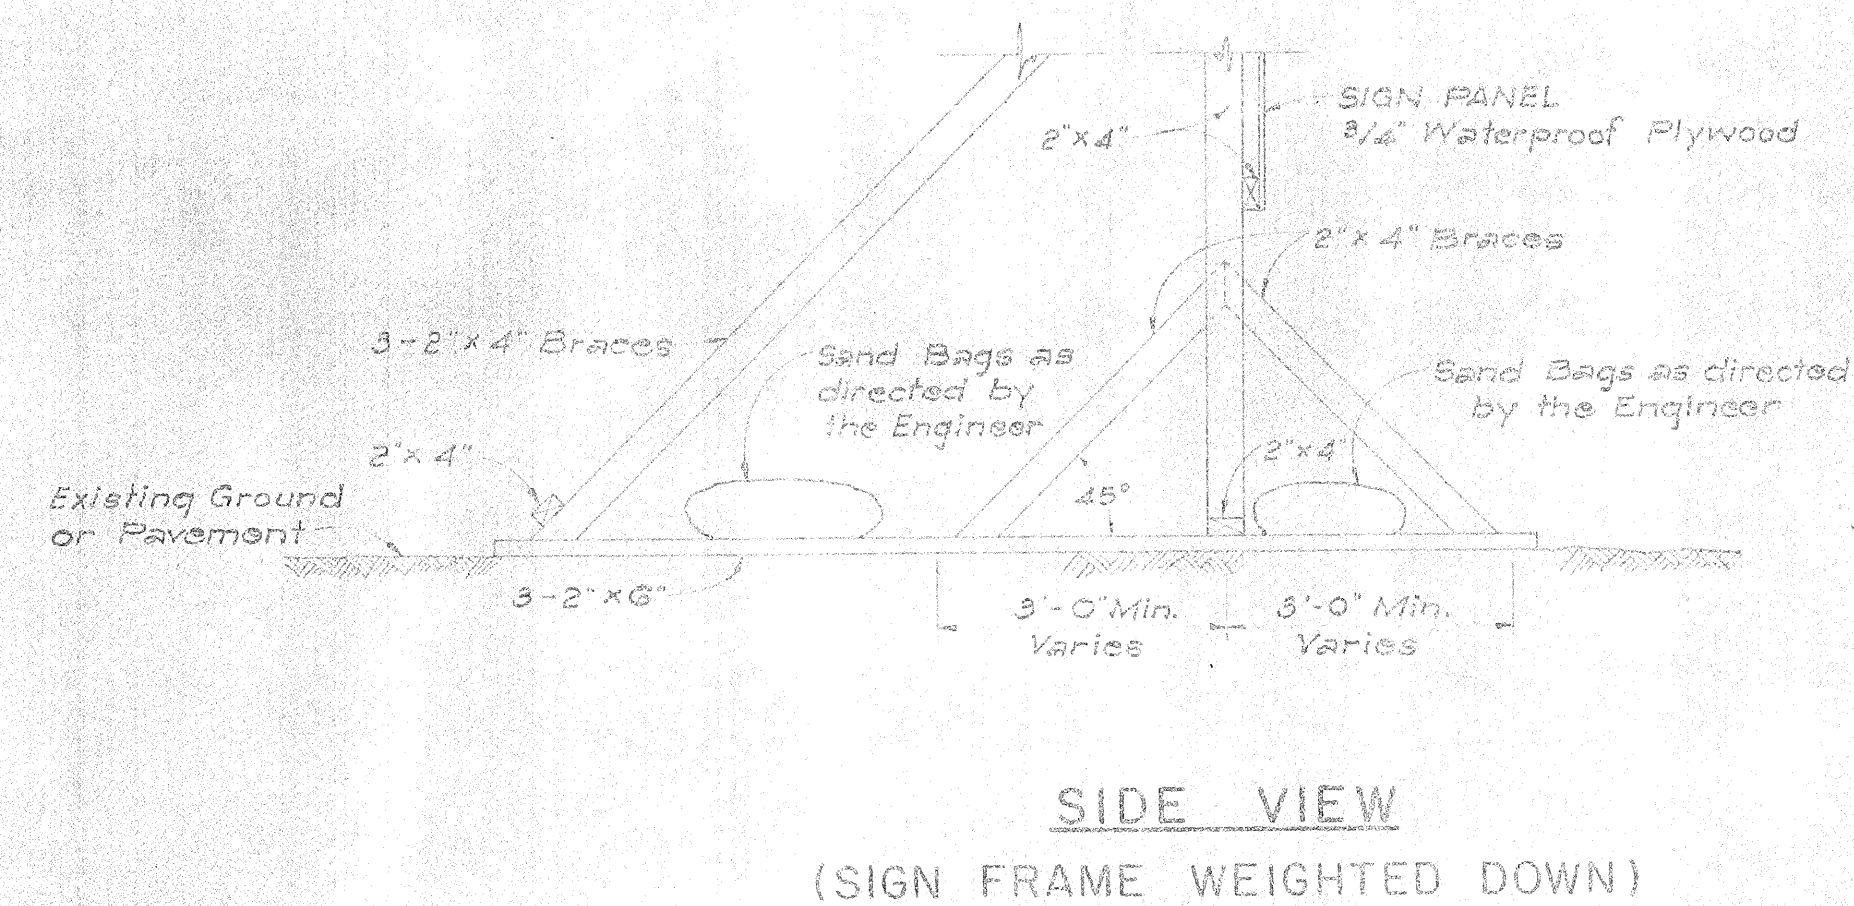

SIDE VIEW
FRAME ANCHORED IN GROUND)




Scale: $1/2" = 1'-0"$

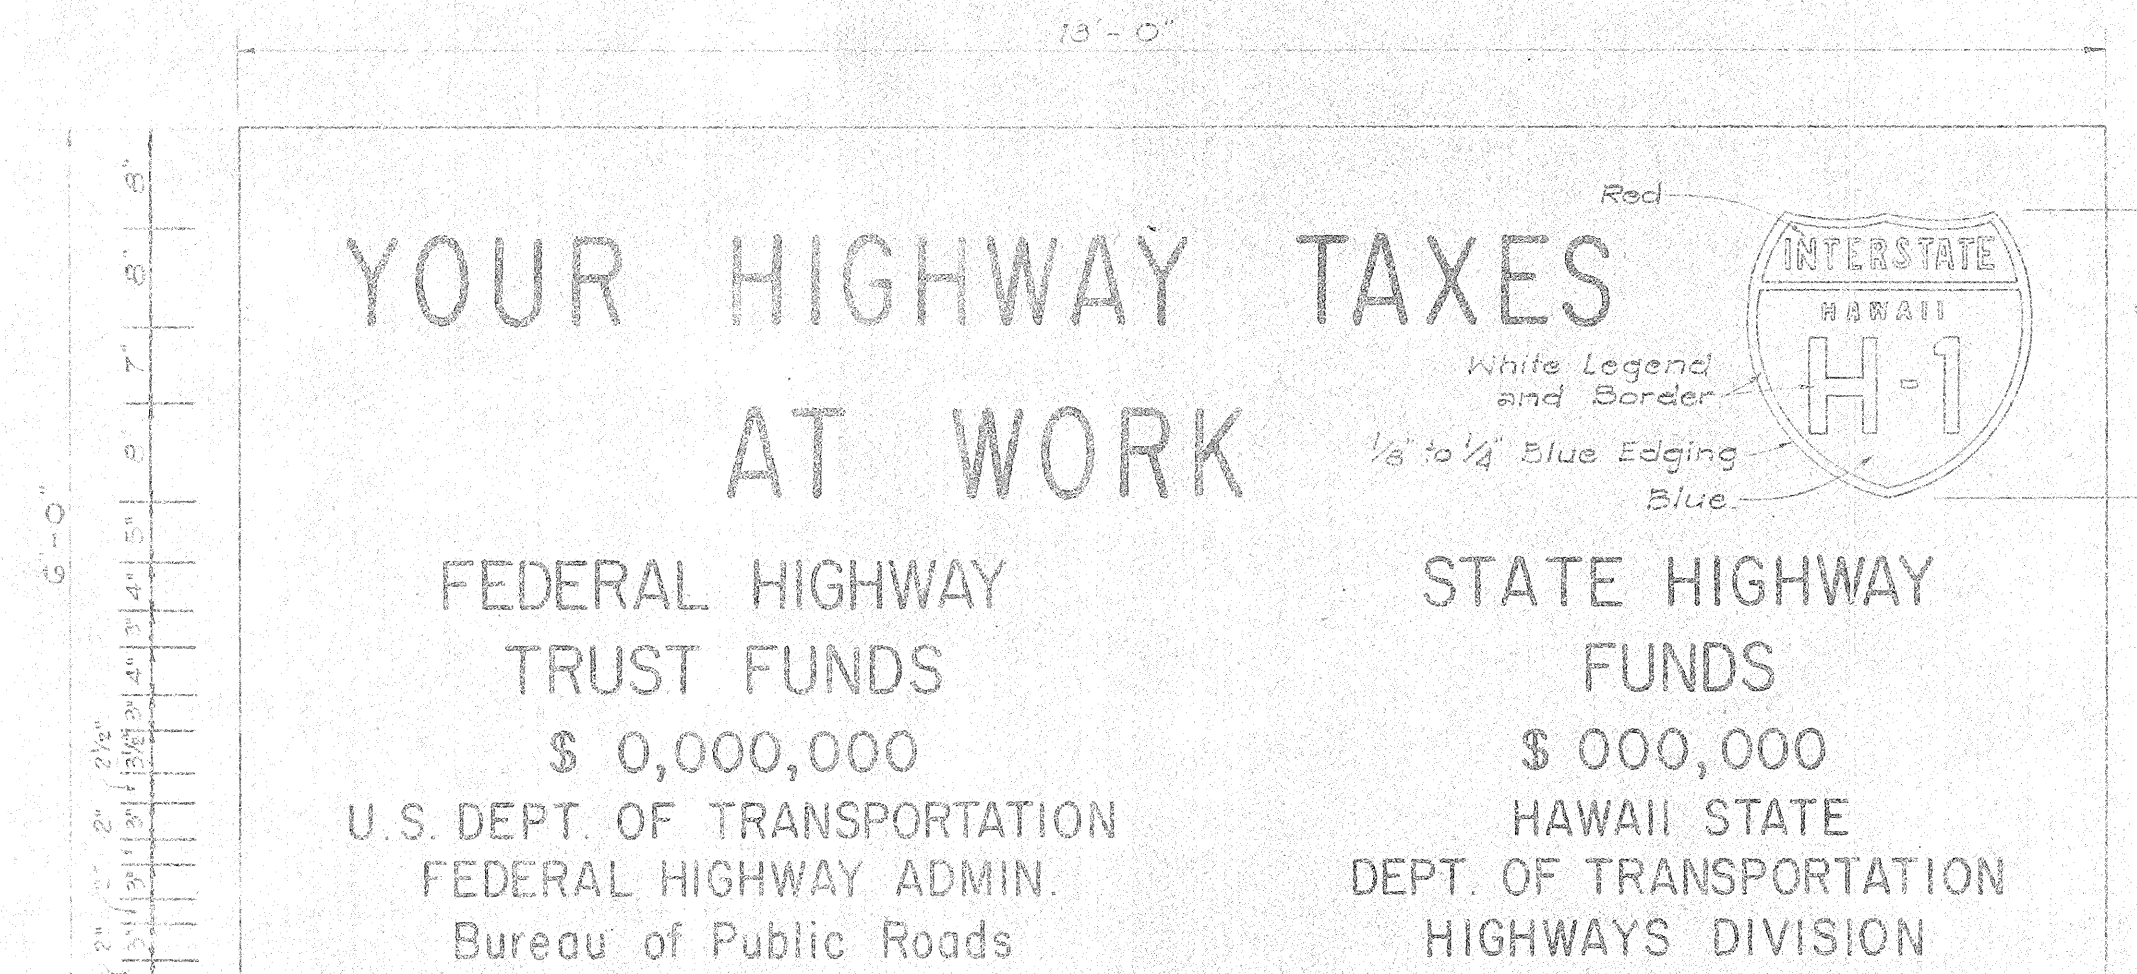

SIGN PANEL
Scale : 3/4" = 1'-0"

INTERSTATE SYSTEM
CONSTRUCTION IDENTIFICATION SIGN
Scale : As Shown

- ## NOTES:
- A. CONSTRUCTION IDENTIFICATION SIGNS
1. The sign legend shall be black on white background except for the Interstate Route marker which shall be as shown on the plan.
 2. The Contractor shall construct, install and maintain the project signs at the locations shown on the Plans and as ordered by the Engineer.
 3. The signs shall be removed and stockpiled upon completion of the project as ordered by the Engineer and are to become State property.
 4. Letters shall be Series "C" of the sizes shown on the Plan and shall conform with the Standard Alphabet for Highway Signs, Bureau of Public Roads, 1952.
 5. The Contractor shall fill in the proper numerals in place of ciphers as ordered by the Engineer.

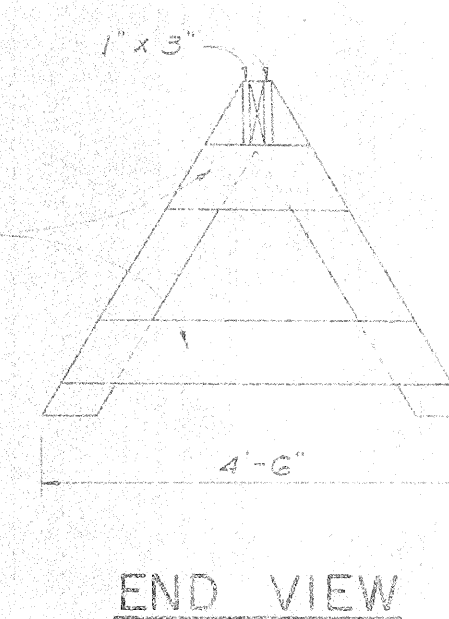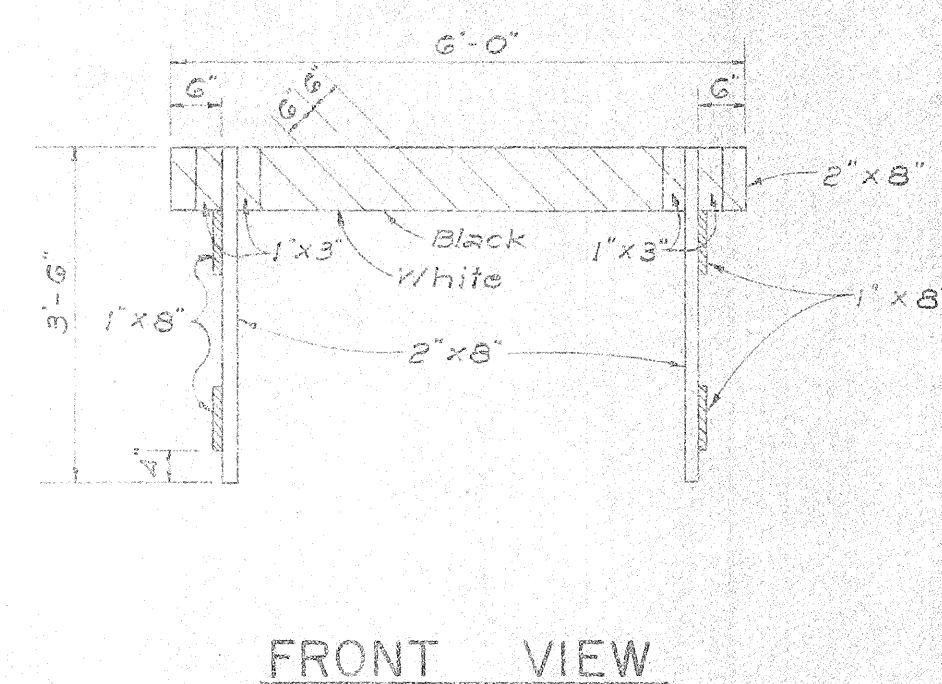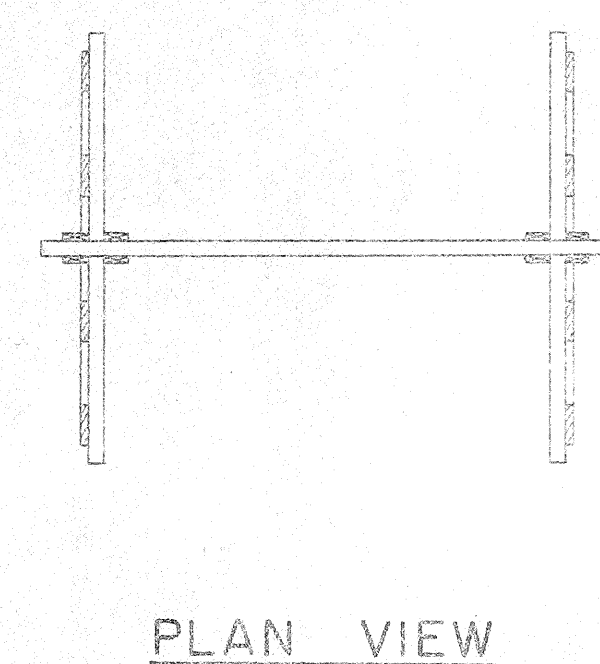

CLASS II BARRICADE

Scale: $1/2" = 1' - 0"$

REVISED: October 2, 1967

STATE OF HAWAII
DEPARTMENT OF TRANSPORTATION
HIGHWAYS DIVISION


TYPICAL DETAILS
CONSTRUCTION IDENTIFICATION SIGN
AND
WOOD BARRICADES

SCALE: As Shown DATE: Aug. 1968

SHEET No. 23 OF 28 SHEETS

222

FED. ROAD DIST. NO.	STATE	FED. AID PROJ. NO.	FISCAL YEAR	SHEET NO.	TOTAL SHEETS
HAWAII	HAW.	1-RI-1 477-5	1968	223	227 236


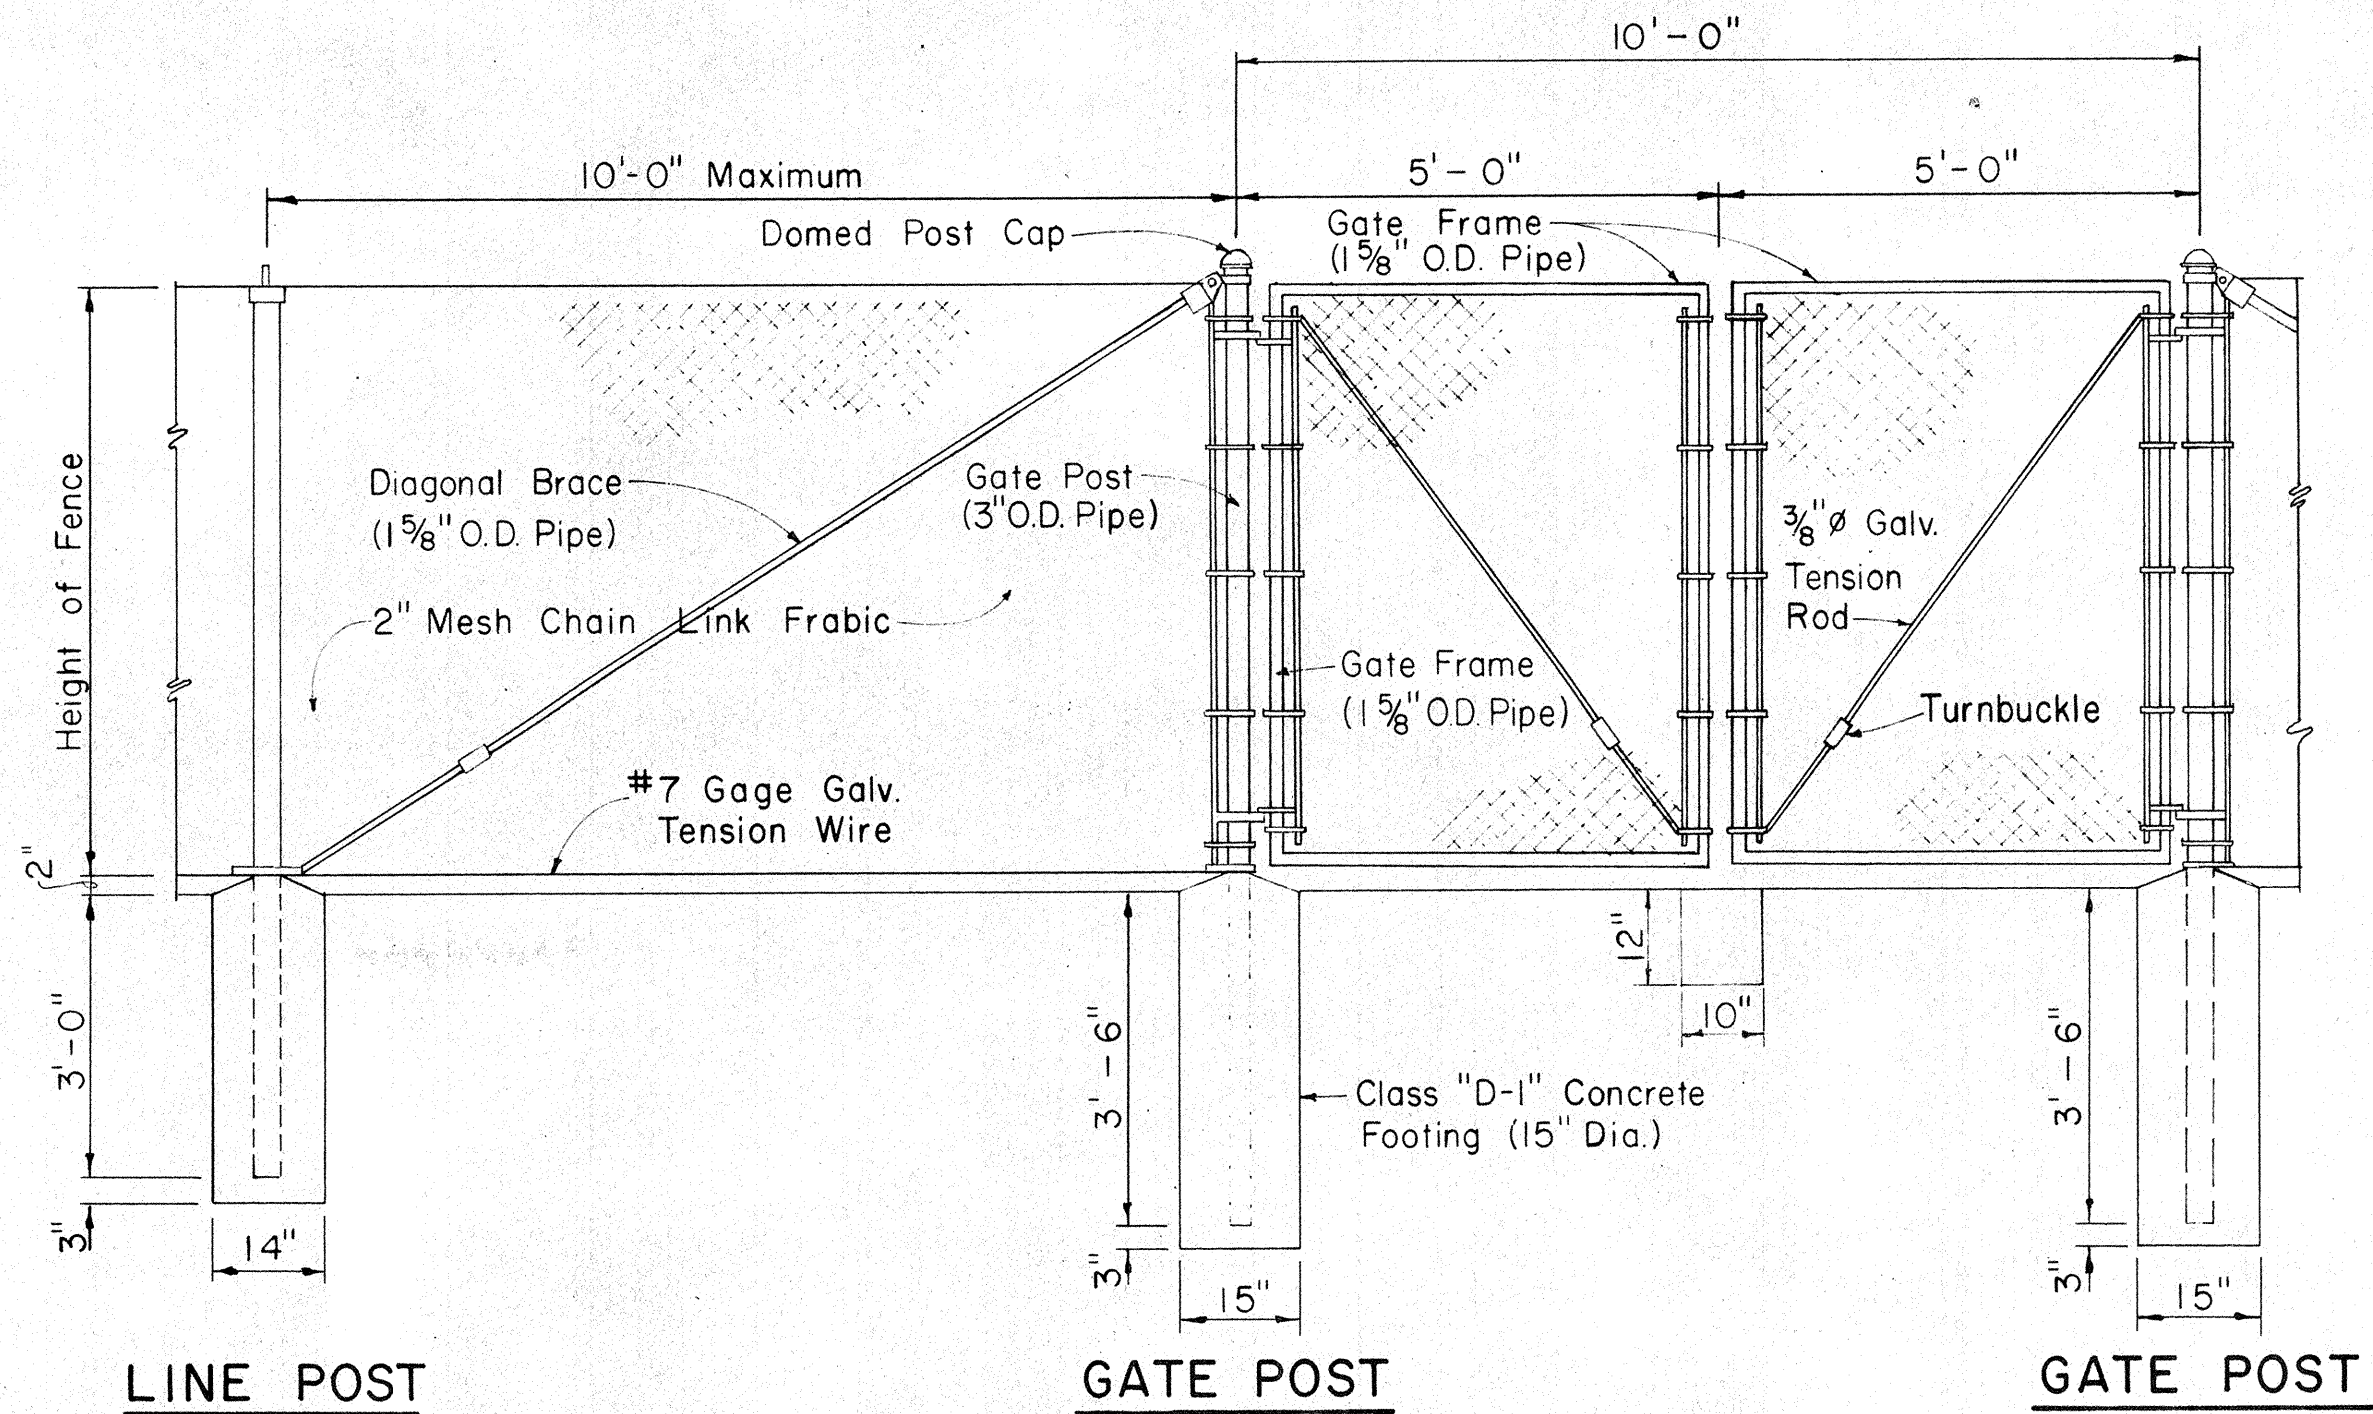


- NOTE: 1. Gate fork latch and lock, flush plate and anchor, and plunger shall be installed with Gates, and shall be considered as incidental to 10 feet Chain Link Fence.
2. Gate frames shall be mitered and welded at corners.
3. Fence detail not shown shall be in accordance* with the Standard Specifications.

DETAIL OF 10 FT. CHAIN LINK GATE

Scale: 1/2" = 1'-0"


NOTE: DETAILS FOR 16-FT. CHAIN LINK FENCE SIMILAR TO ABOVE.

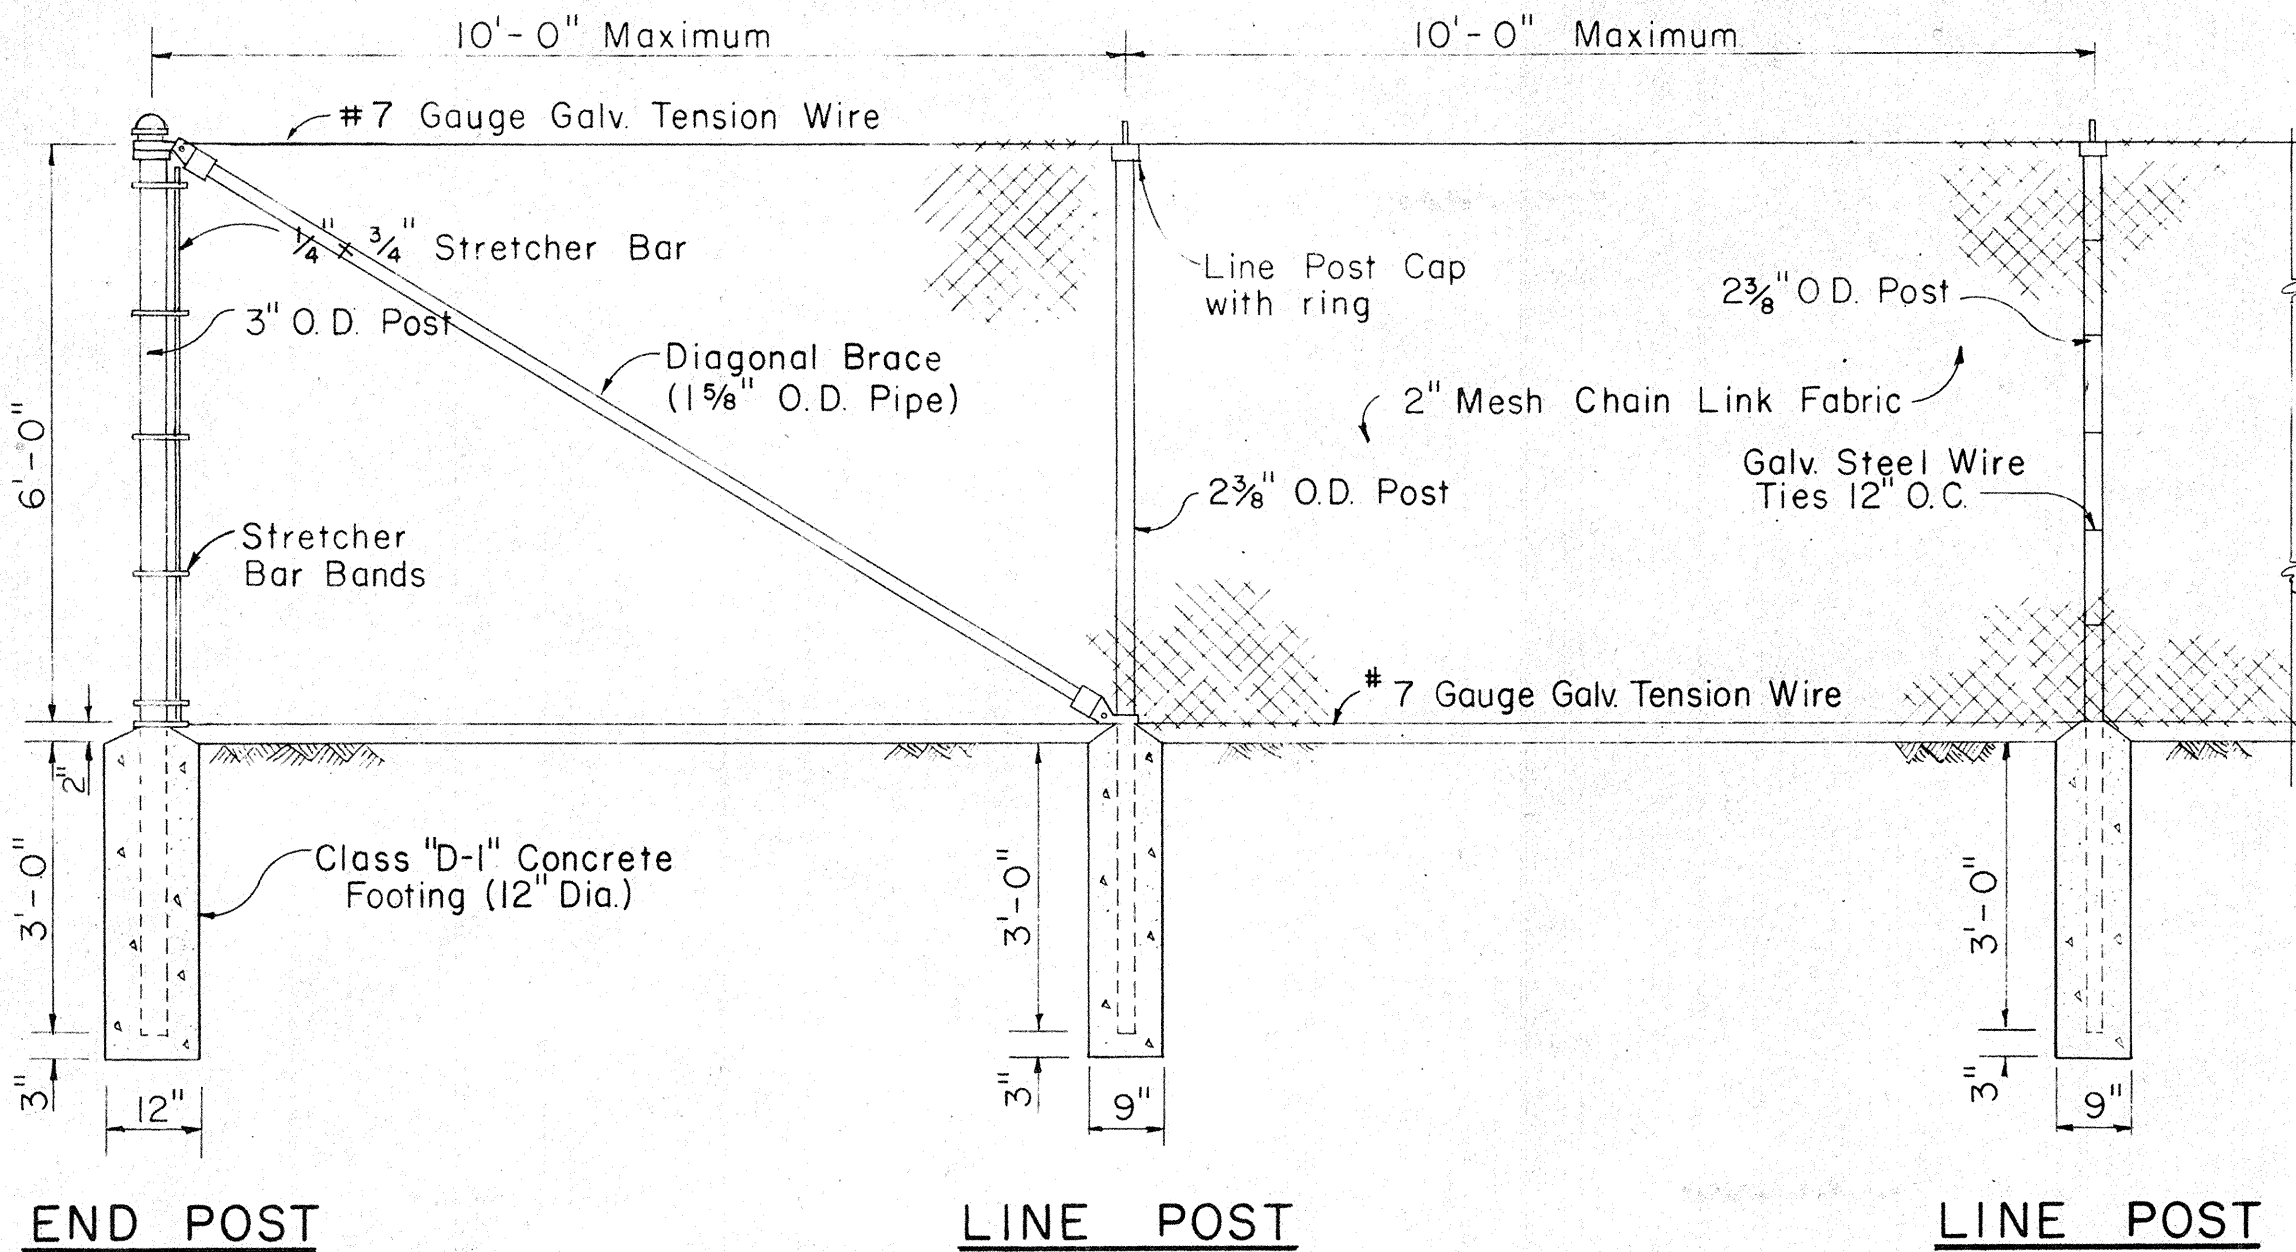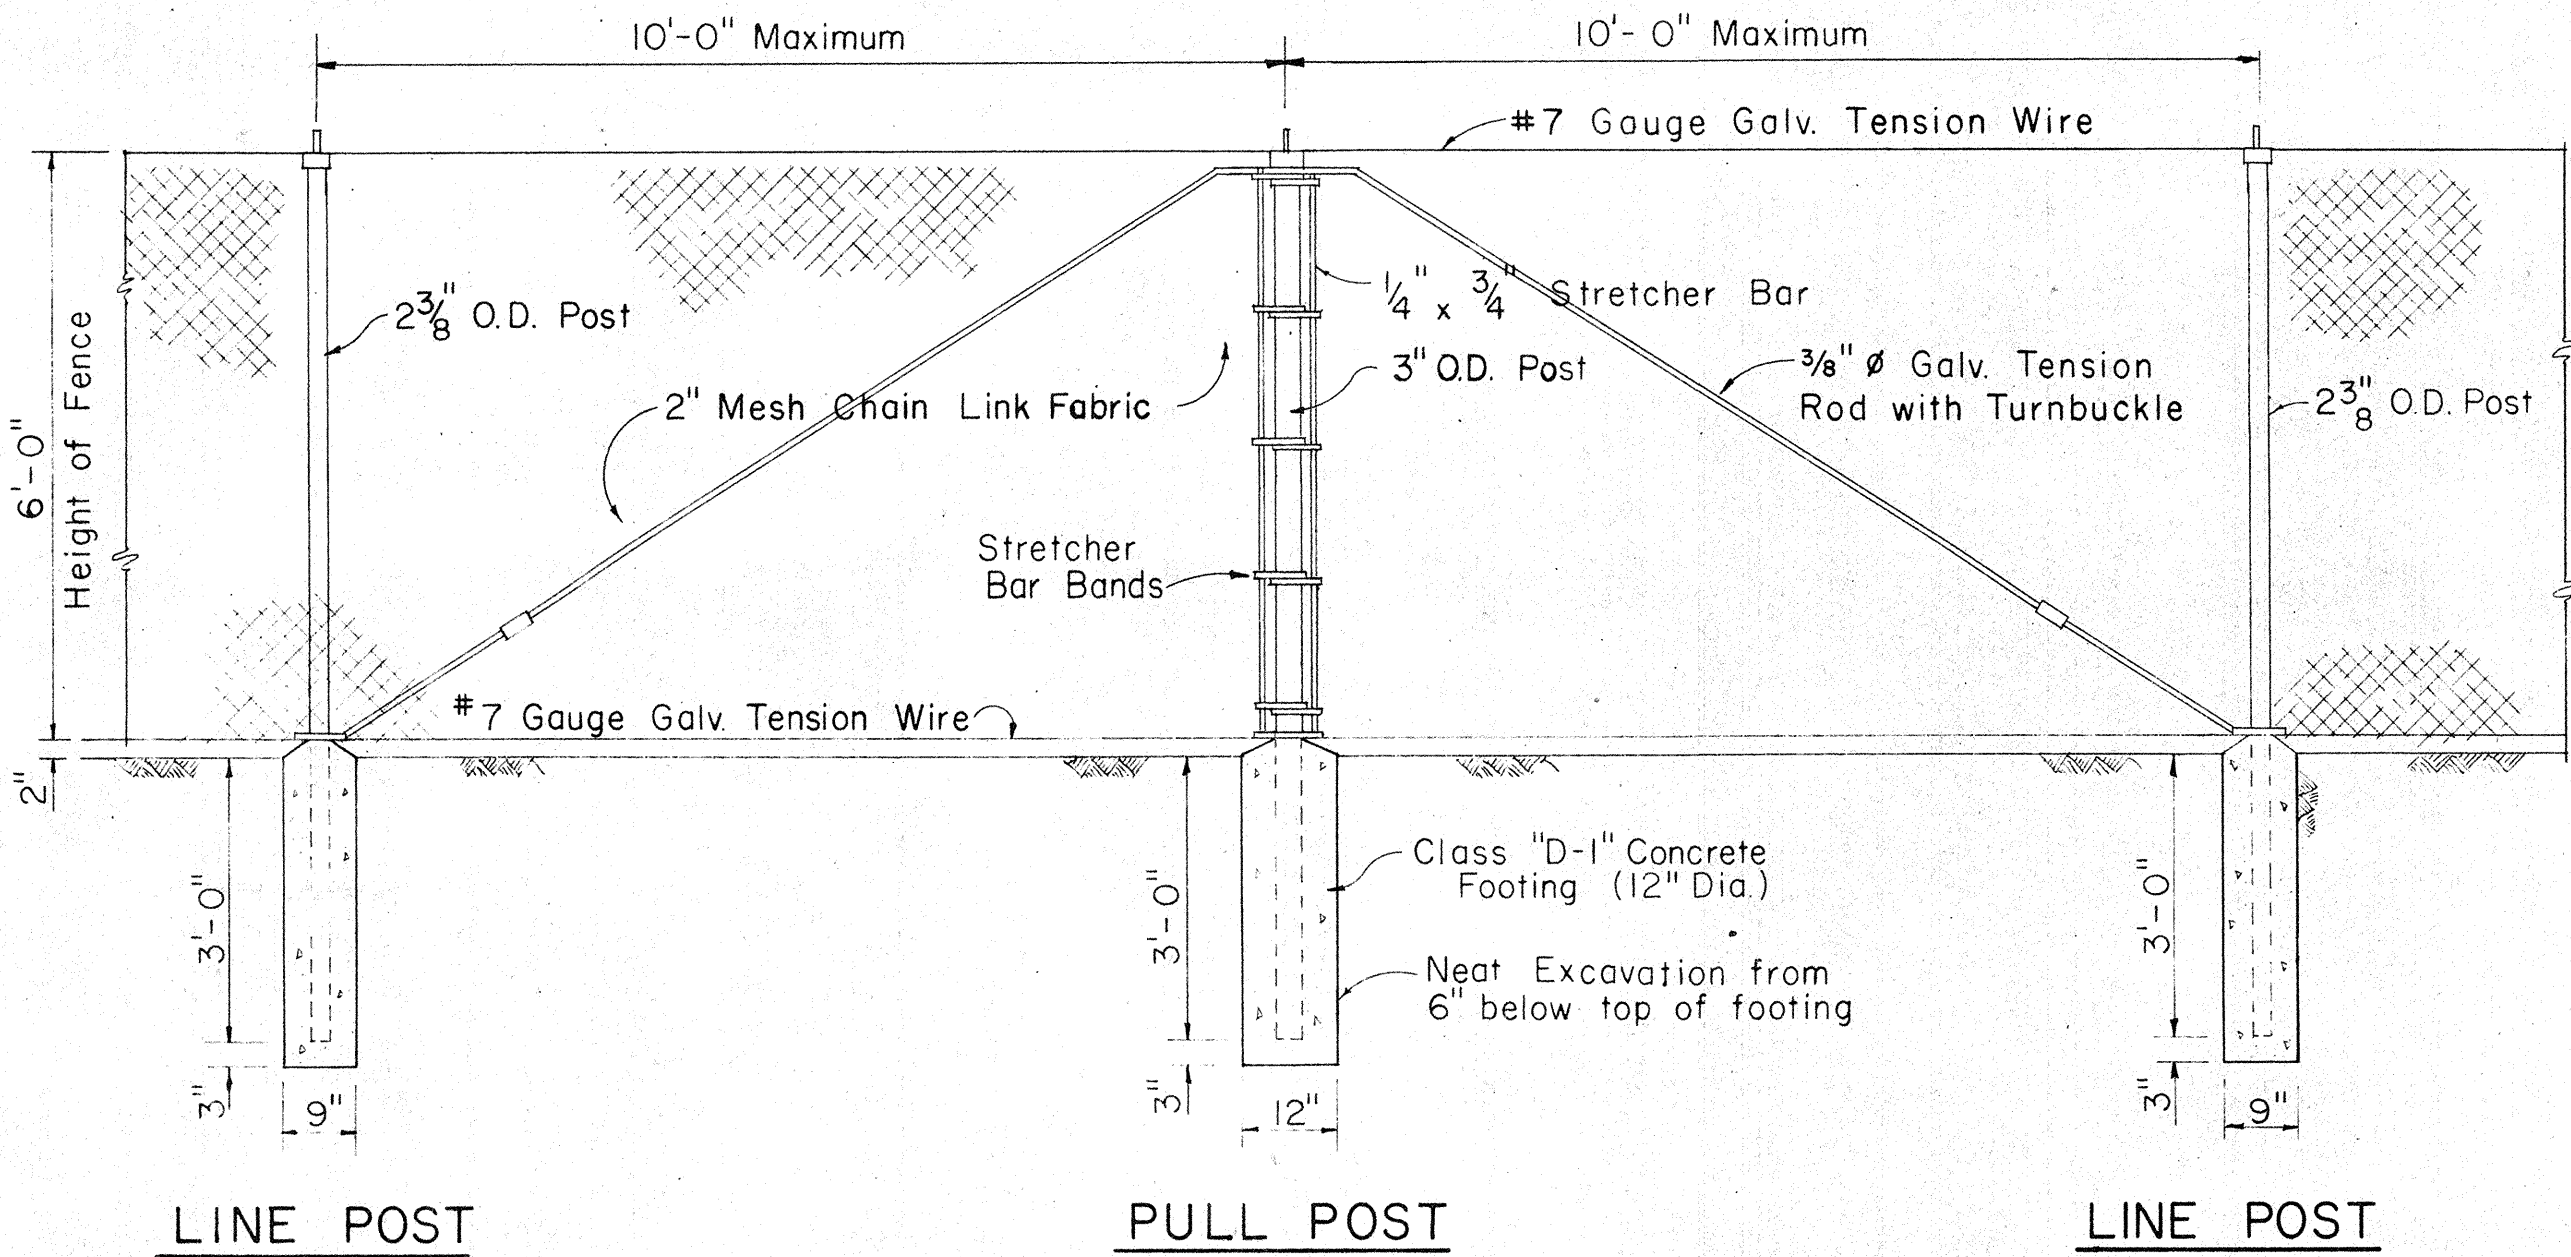


NOTE: O. D. refers to outside diameter.

CHAIN LINK FENCE DETAILS

Scale: 1/2" = 1'-0"

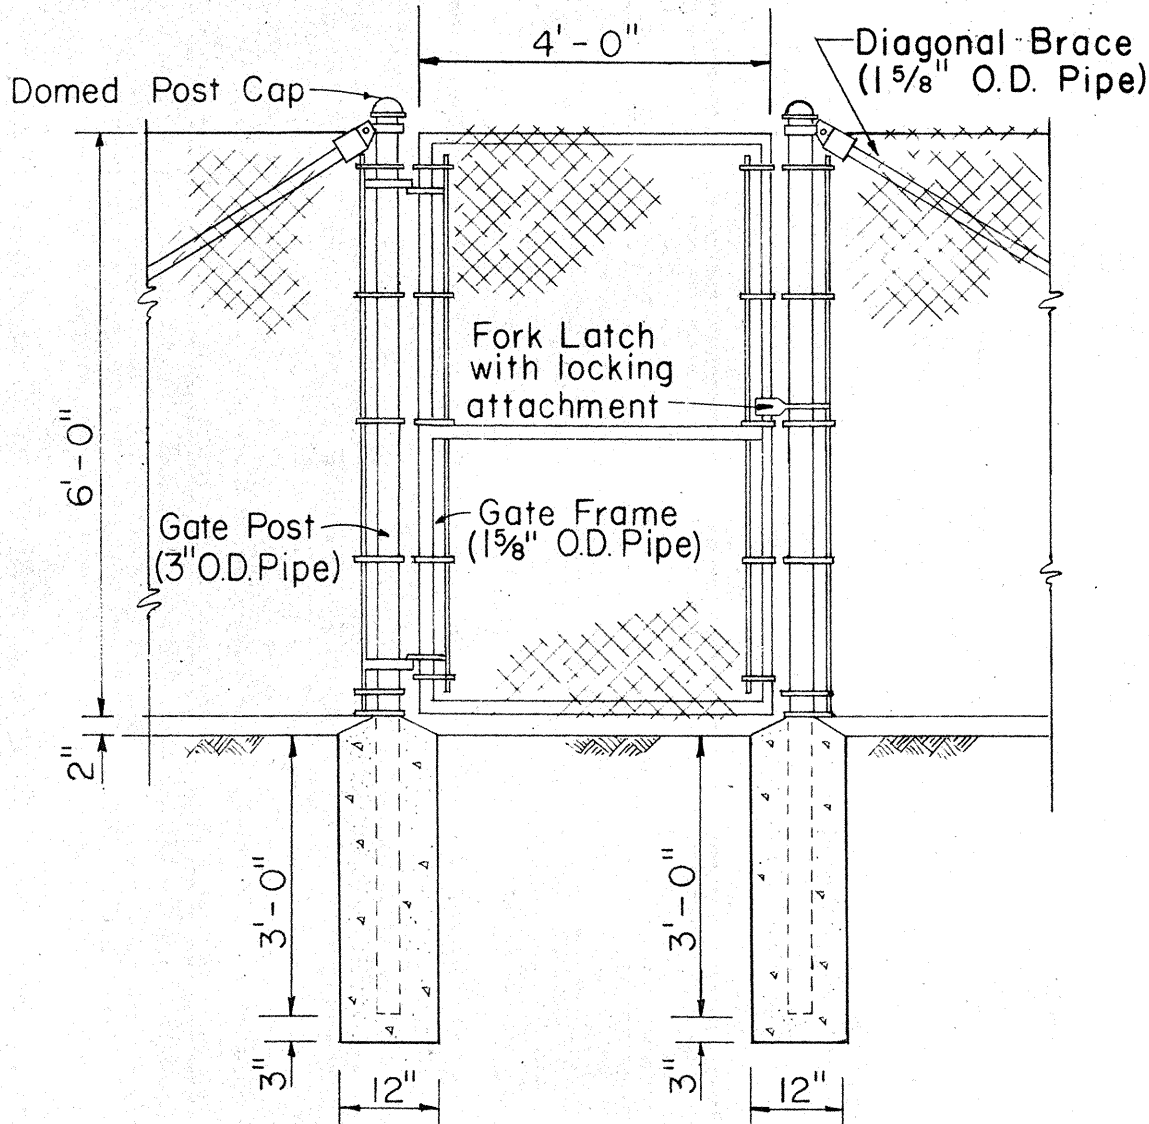

DETAIL OF 4 FT. CH. LK. GATE

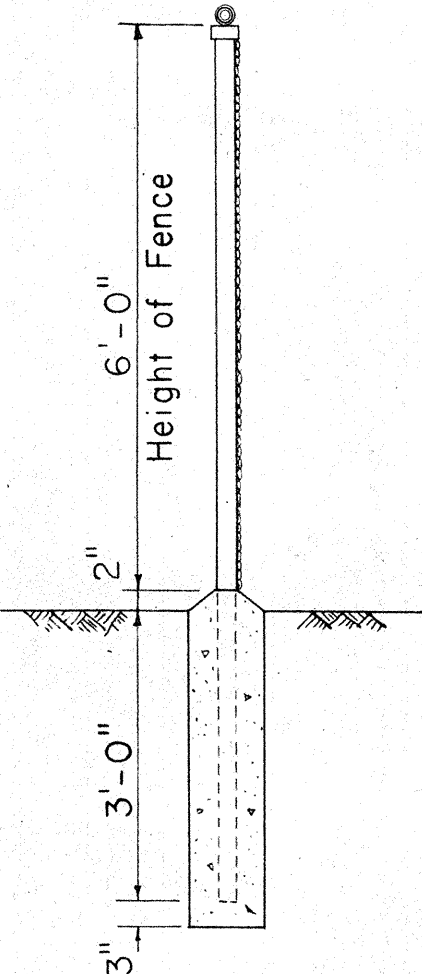

TYPICAL SECTION

ORIGINAL PLAN	DATE
DESIGNED BY	
NOTED BY	
CHECKED BY	
NO.	


STATE OF HAWAII
DEPARTMENT OF TRANSPORTATION
HIGHWAYS DIVISION
STANDARD DETAILS

Scales: As Noted
Date: Aug., 1968
SHEET No. 24 OF 28 SHEETS


2/17/59
9/22/61

FED. ROAD DIST. NO.	STATE	FED. AID PROJ. NO.	FISCAL YEAR	SHEET NO.	TOTAL SHEETS
HAWAII	HAW.	1-11-1 (47):9	1968	224	238


Aug. 1957

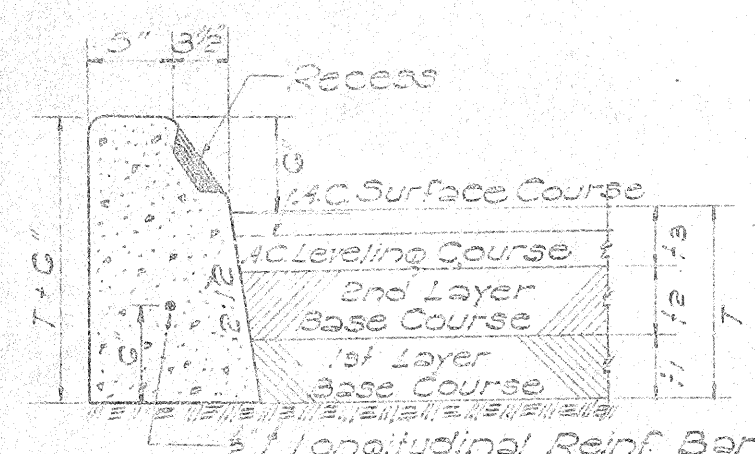


TYPE "A" & "B" CURB
SCALE: 1" = 1'-0"

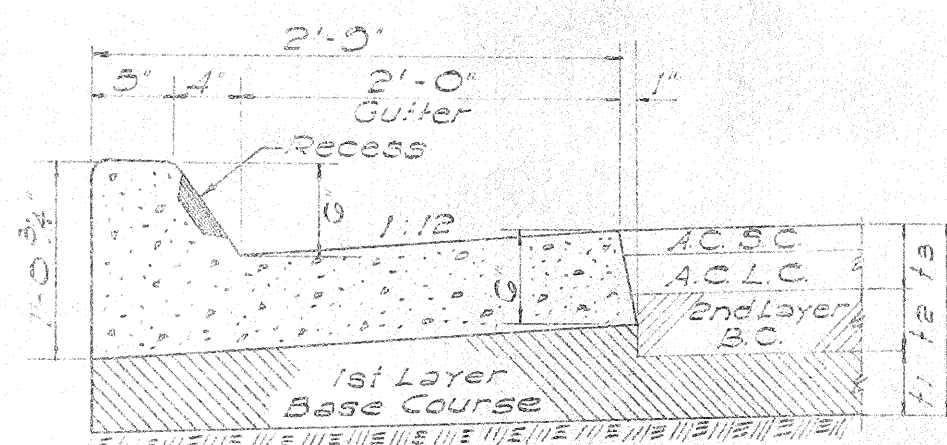


TYPE "AG" & "BG" CURB & GUTTER
SCALE: 1" = 1'-0"

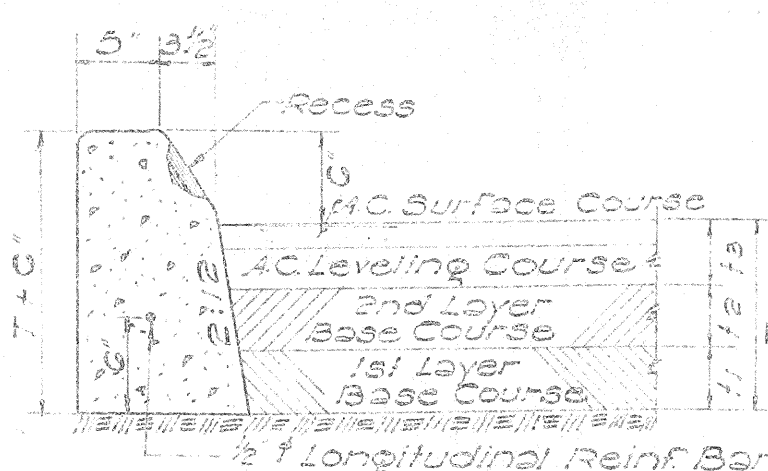


TYPE "C" CURB
SCALE: 1" = 1'-0"

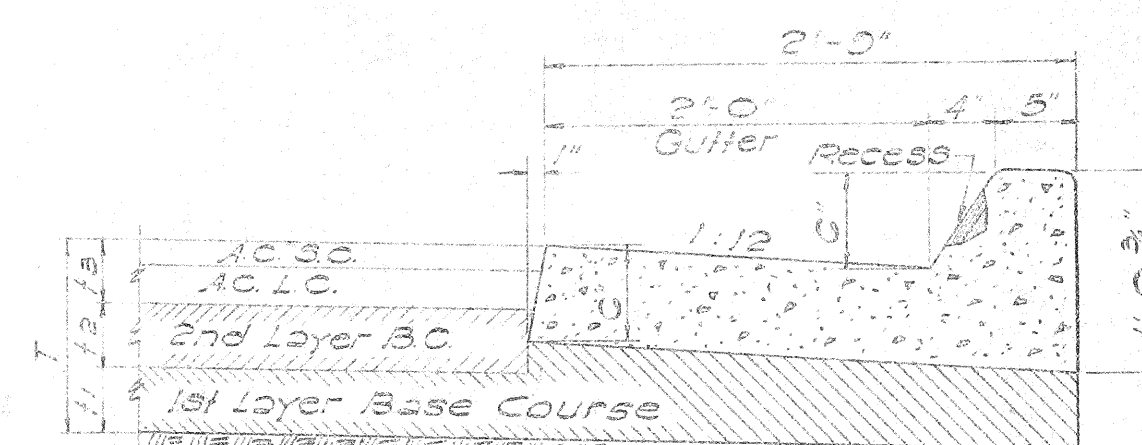

TYPE "CG" CURB & GUTTER
SCALE: 1" = 1'-0"

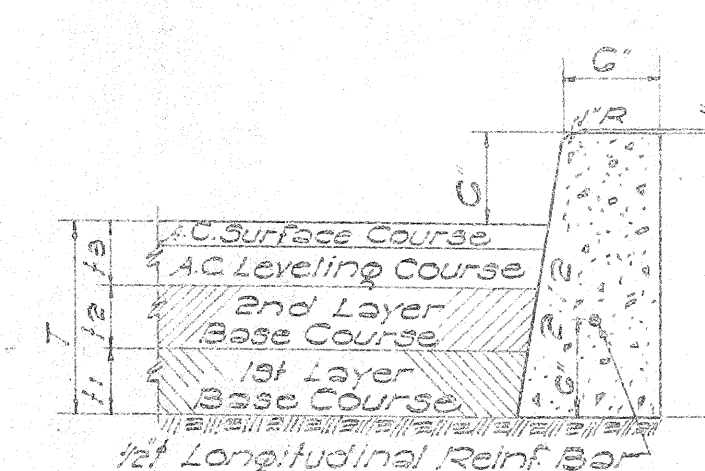


TYPE "D" CURB
SCALE: 1" = 1'-0"

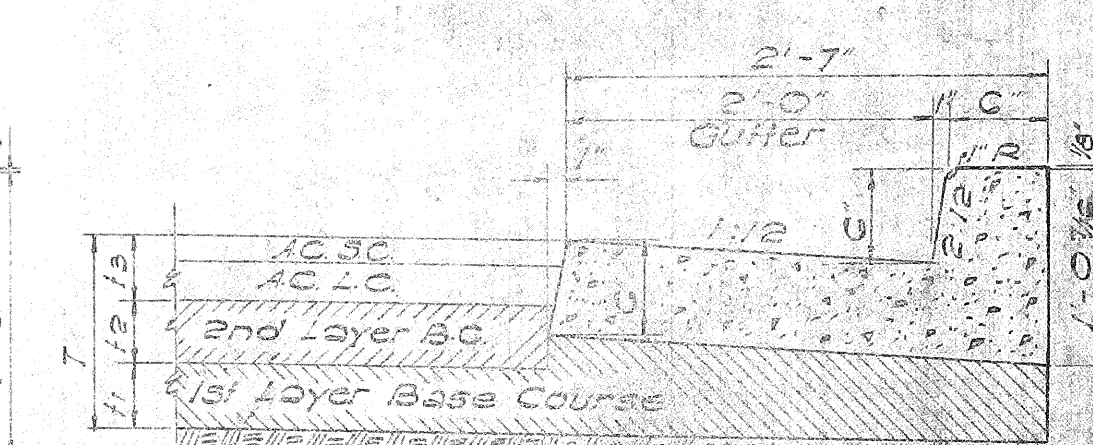


TYPE "DG" CURB & GUTTER
SCALE: 1" = 1'-0"


General Note Covering All Types of Curbs:
Occasionally curb rests on first layer
of base course. See typical sections.

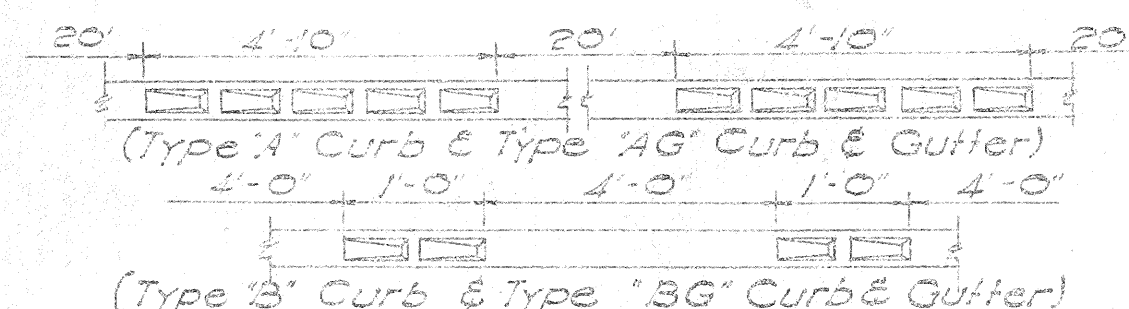


TYPE AND SPACING OF RECESSES

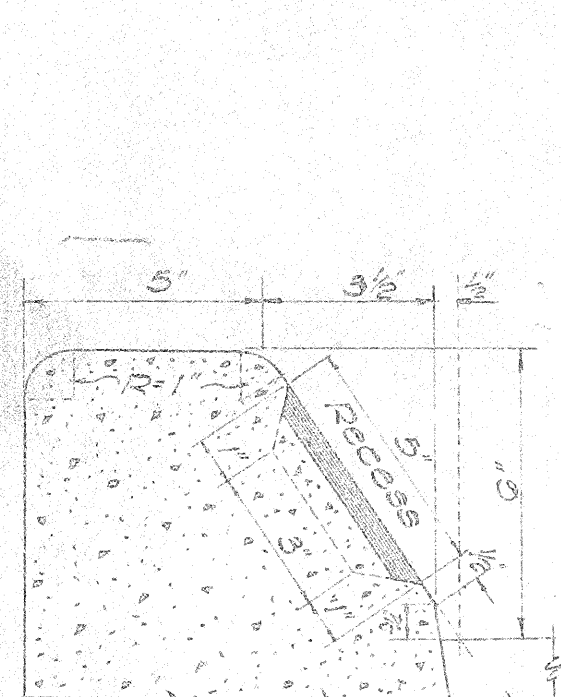


SECTION "B-B"
TYPE "A" & "B" CURB

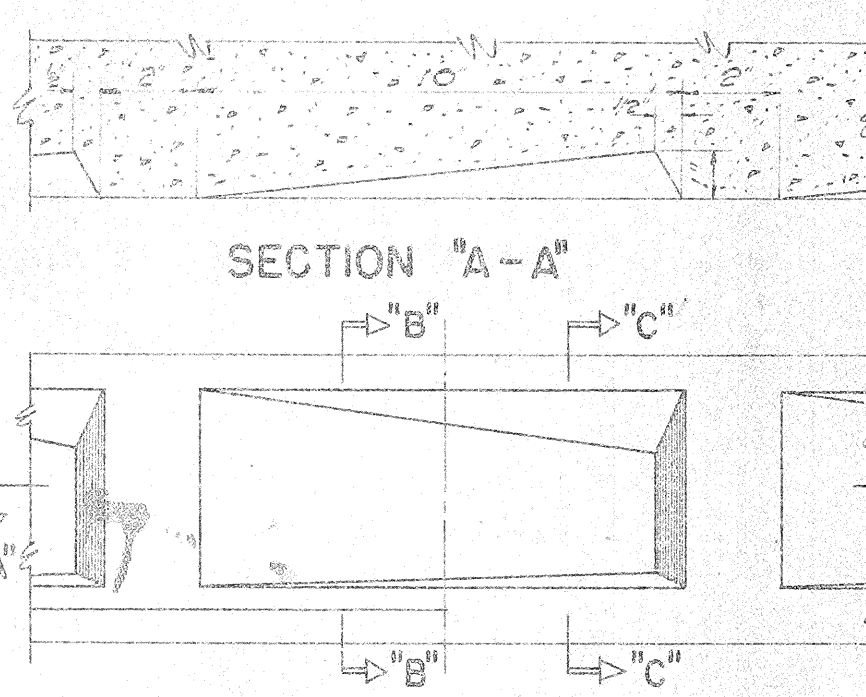


ELEVATION
SCALE: 3" = 1'-0"

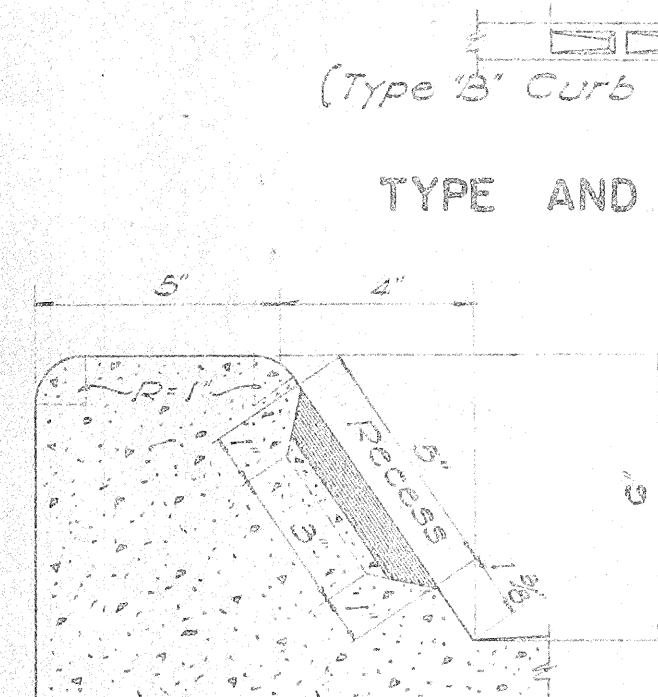


SECTION "C-C"
TYPE "AG" & "BG" CURB

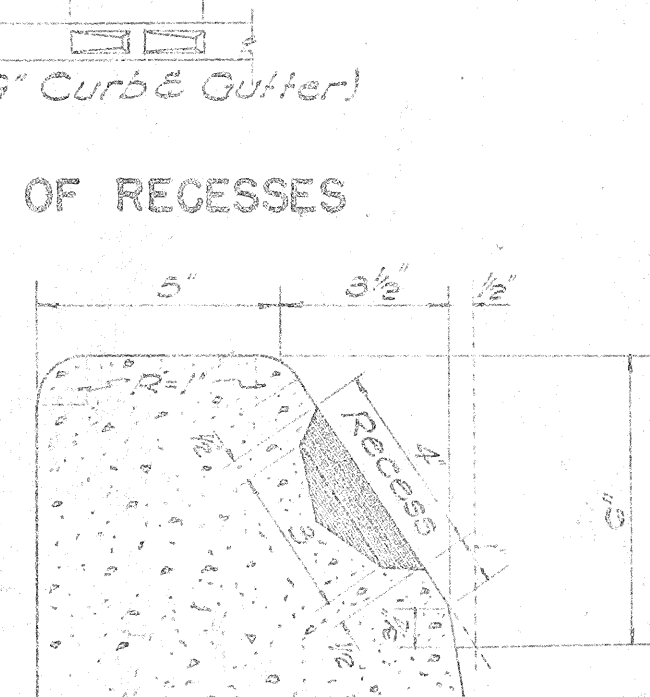

SECTION "Y-Y"
TYPE "C" CURB

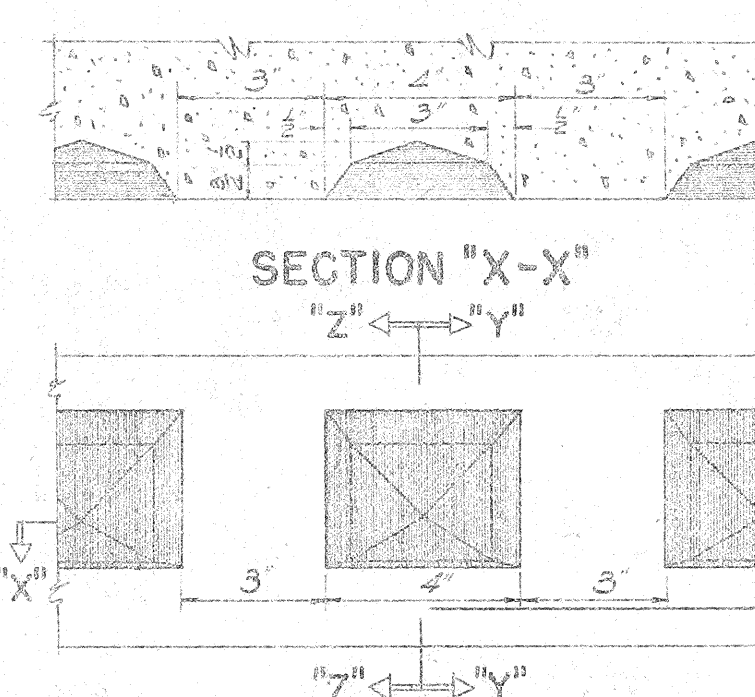


ELEVATION
SCALE: 3" = 1'-0"

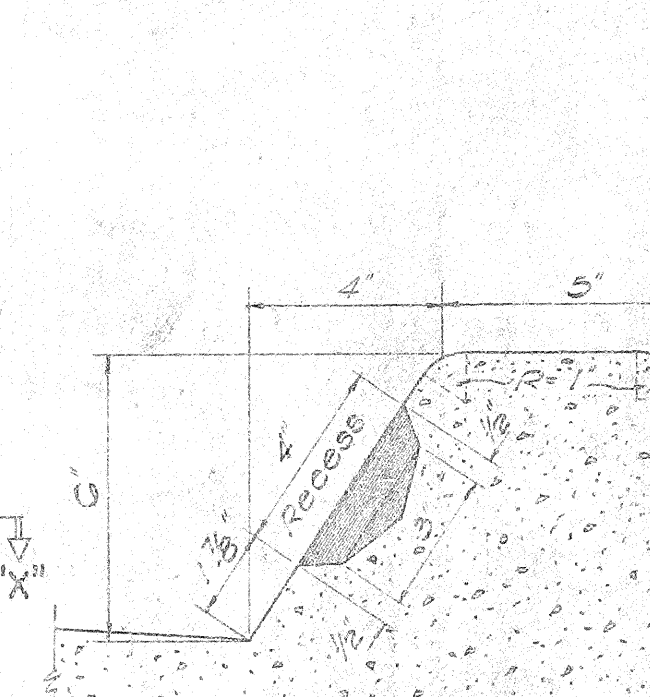


SECTION "Z-Z"
TYPE "CG" CURB

- NOTES:
- 1) Types 'AG', 'BG', 'CG', 'DG' and 'E' Concrete Curbs and Gutters are to be poured monolithically.
 - 2) Types 'A', 'B', and 'C' Curbs and Types 'AG', 'BG' and 'CG' Curbs and Gutters occur at Median Strips and Traffic Islands.
 - 3) Shaded area in Curbs are to be painted with an approved white lacquer. (One Coat)
 - 4) All Conc. Curbs and Gutters shown herein are to be of Class 'A-1' Conc. and Cast in Place.

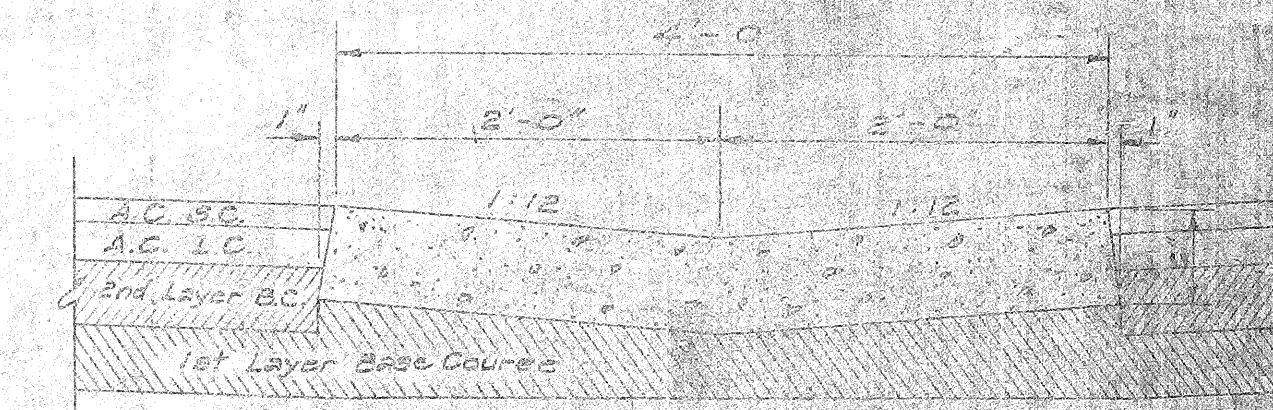


TYPE "G" GUTTER
SCALE: 1" = 1'-0"


DETAILS OF CAST-IN-PLACE CONC. CURBS AND GUTTERS

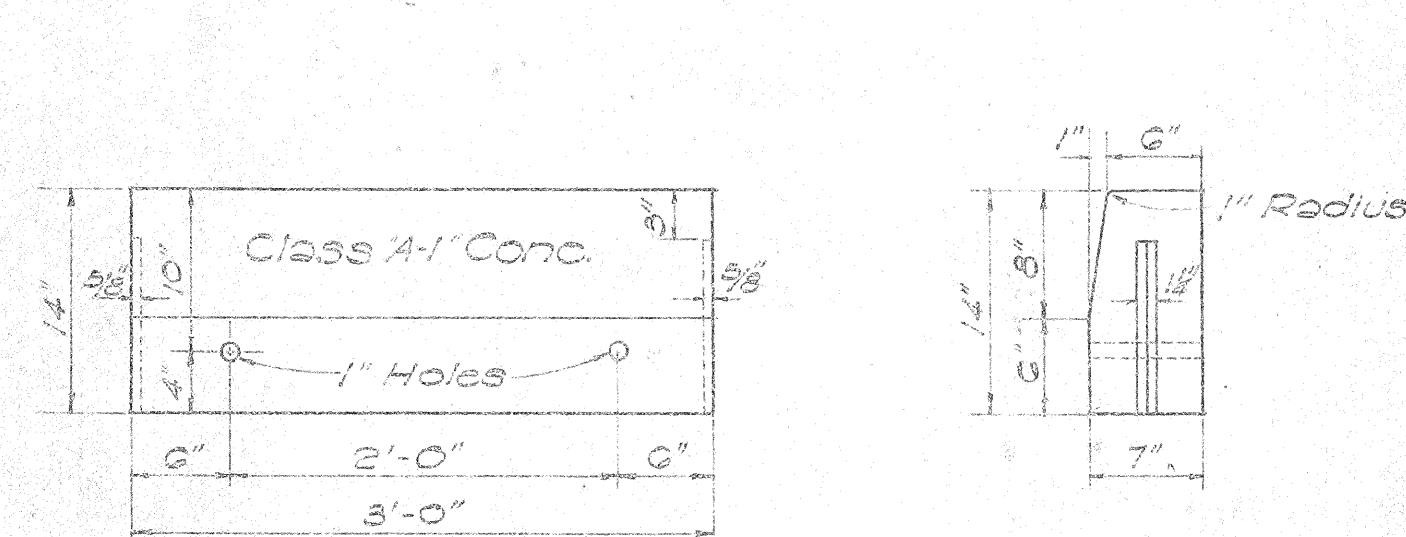


FRONT ELEV. END ELEV.
PRECAST CONC. CURB
SCALE: 1" = 1'-0"

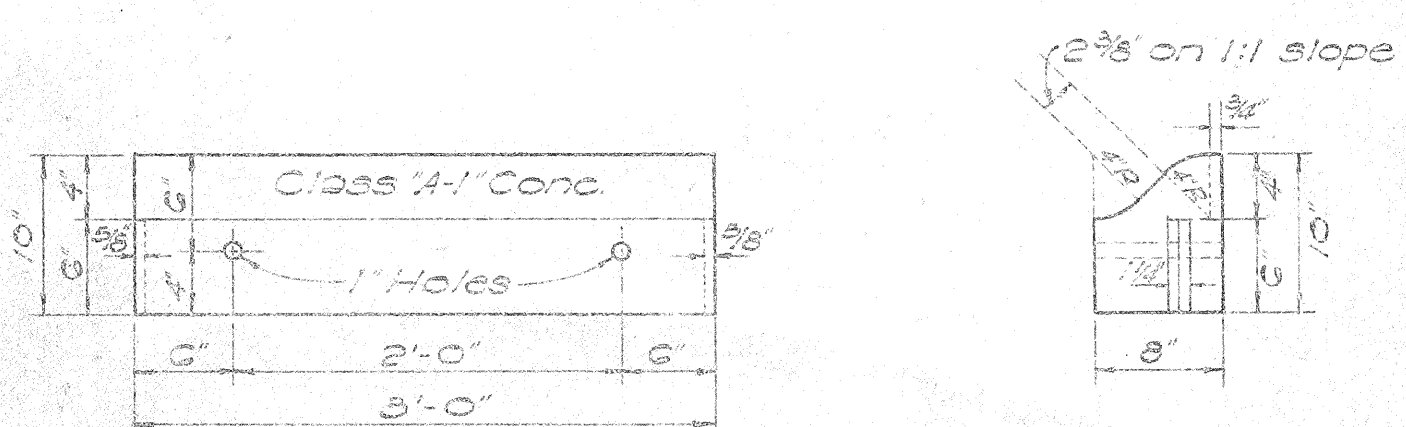


FRONT ELEV. END ELEV.
PRECAST CONC. ROLL CURB
SCALE: 1" = 1'-0"

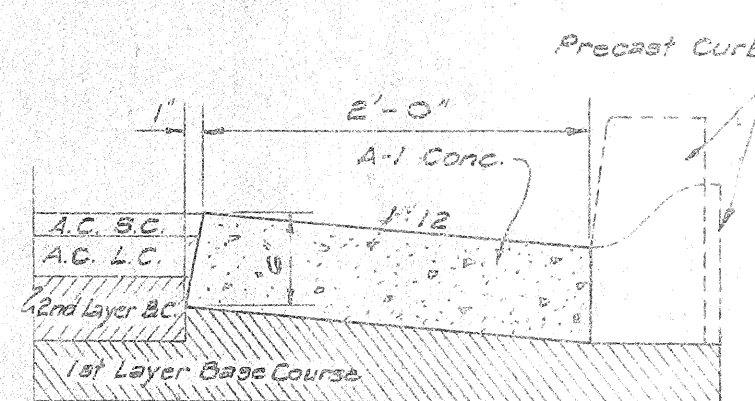

TYPE "F" GUTTER
FOR PRECAST CURB


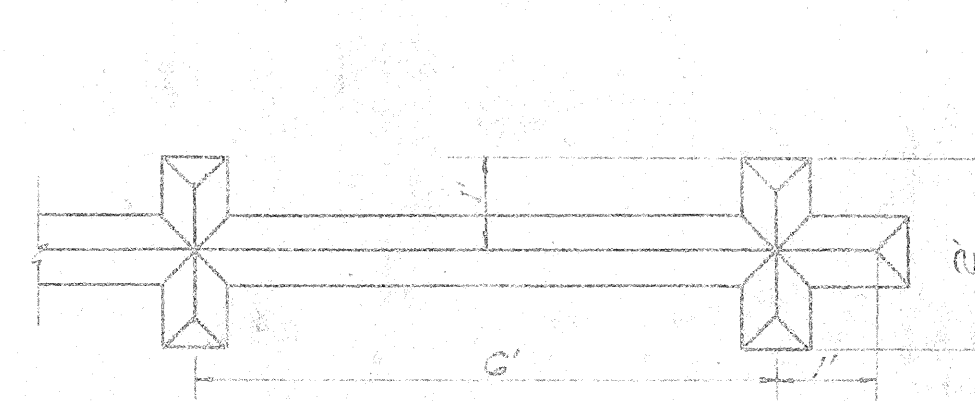


SECTION ELEVATION
RAISED TRAFFIC BARS
SCALE: 2" = 1'-0"

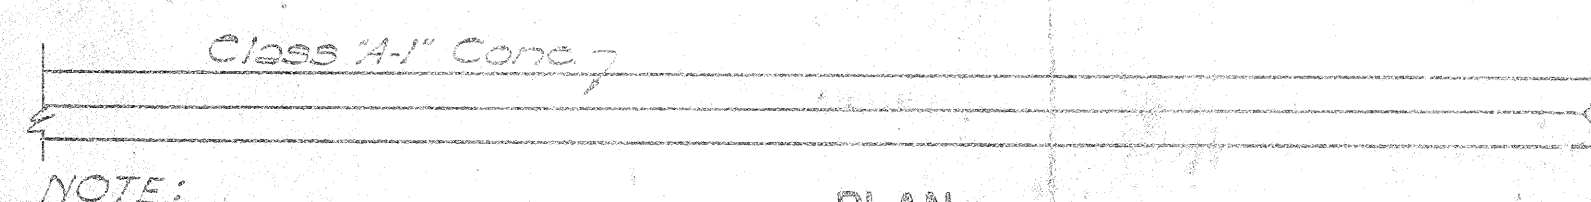


NOTE:
Section and Elevation
for Jiggle Bars are same
as the Traffic Bars.

RAISED JIGGLE BARS
SCALE: 1/2" = 1'-0"

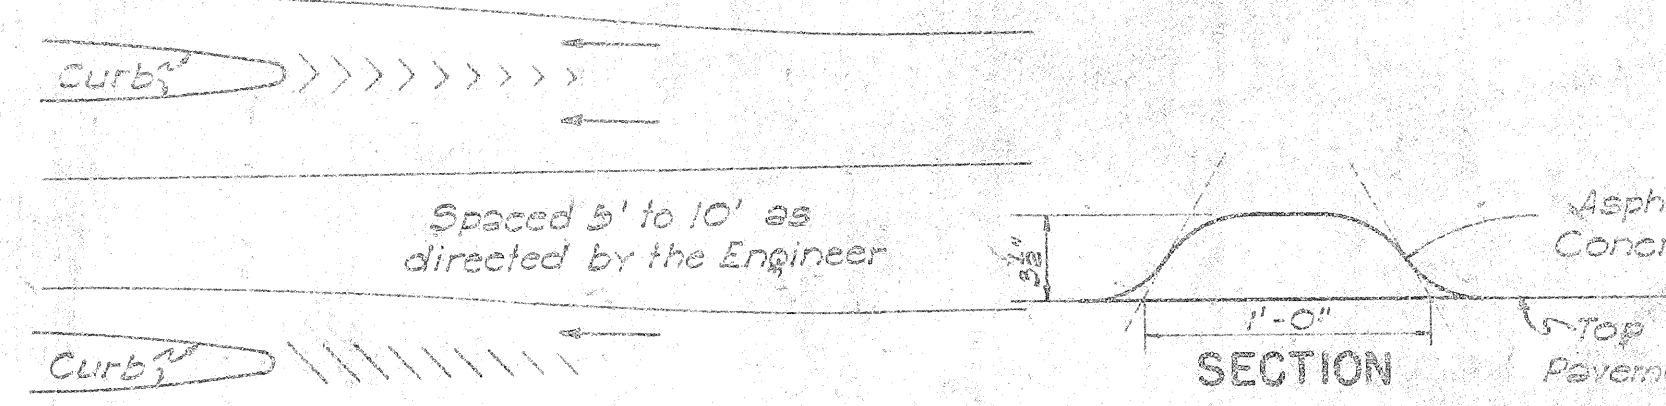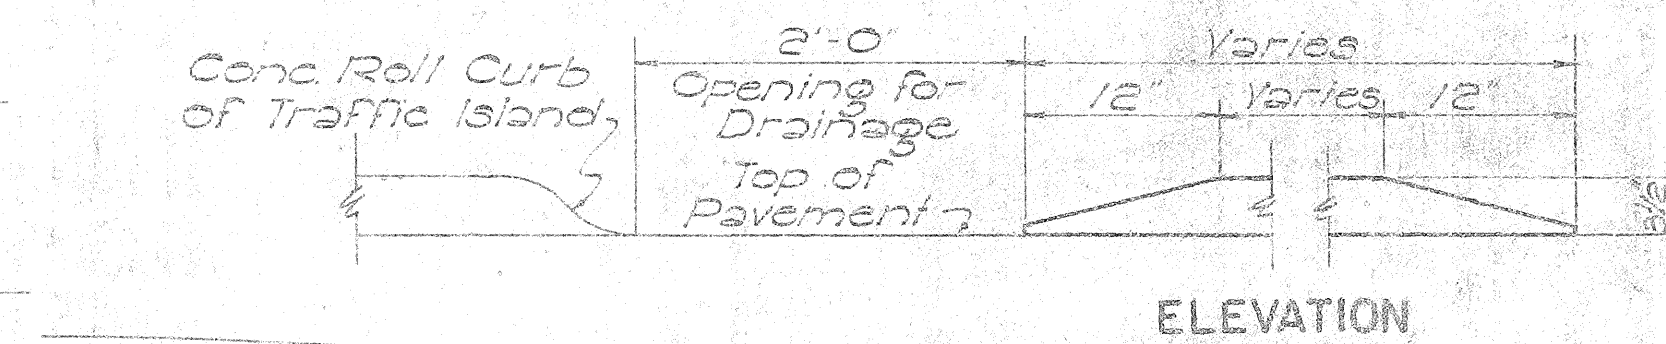


AT CURBED ISLAND
A.C. TRAFFIC ROLL
NOT TO SCALE

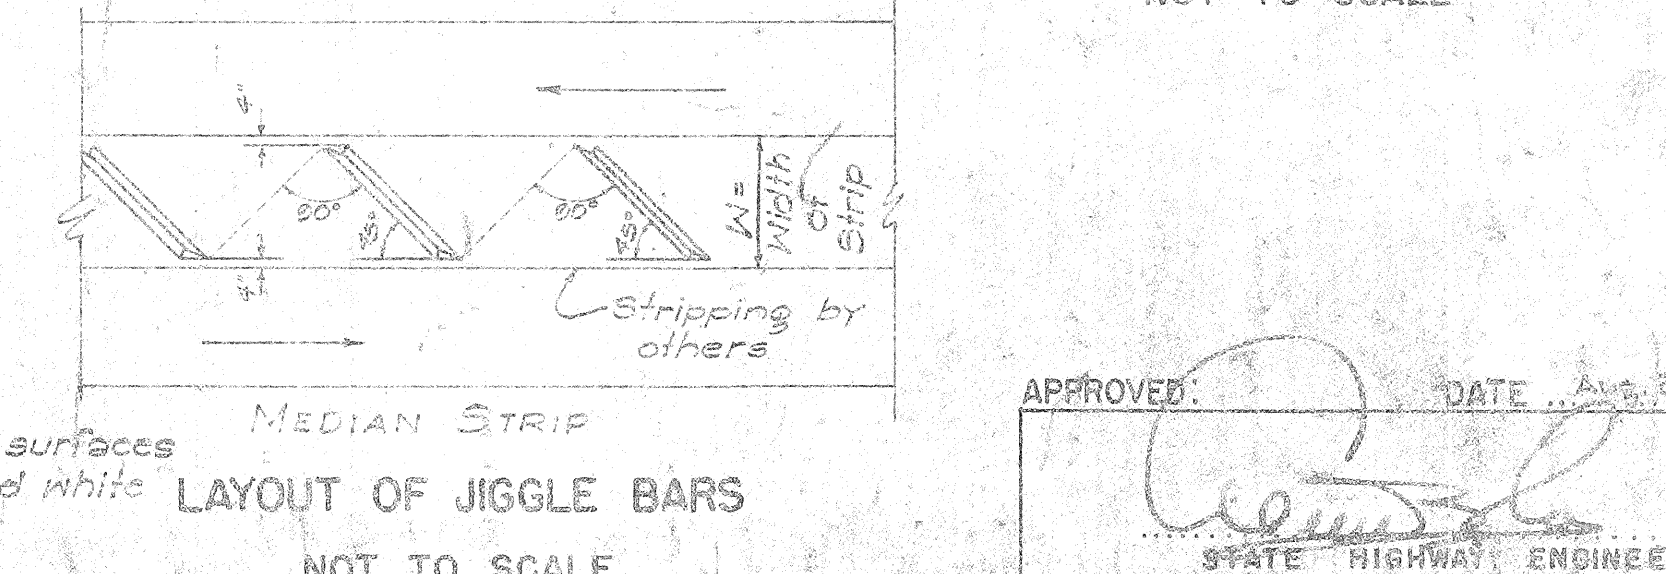

NOTE:
Paint all exposed surfaces
of bars with beaded white
traffic lacquer.

PLAN
MEDIAN STRIP
LAYOUT OF JIGGLE BARS
NOT TO SCALE

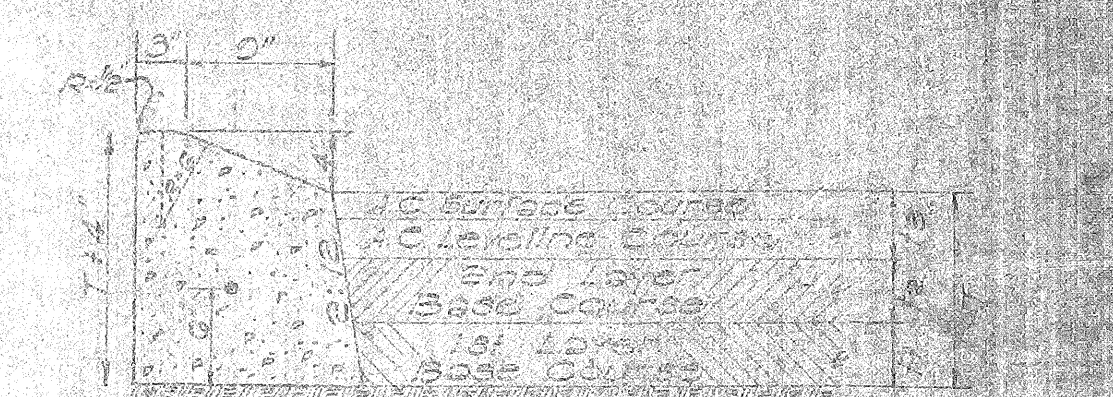

TYPE "E" CAST-IN-PLACE
CONCRETE CURB
SCALE: 1" = 1'-0"



TYPE "EG" CAST-IN-PLACE
CONC. CURB & GUTTER
SCALE: 1" = 1'-0"

STATE OF HAWAII
DEPARTMENT OF TRANSPORTATION
HIGHWAYS DIVISION
STANDARD DETAILS
CONCRETE CURBS,
CONCRETE CURBS & GUTTERS
SCALES AS NOTED

SHEET NO. 25 OF 28 SHEETS

2224


"E" and "EG" Curbs have been revised 7-26-57
"G" and "F" Gutters have been added 9-22-61

DATE	2/17/59
DESIGNED BY	CG/ISO
DRAWN BY	CG/ISO
CHECKED BY	CG/ISO
ORIGINAL	PLAN
NOTE BOOK	NO.


FED. ROAD DIST. NO.	STATE	FED. AID PROJ. NO.	FISCAL YEAR	SHEET NO.	TOTAL SHEETS
HAWAII	HAW.	1-H1-1 (47):2	1968	225	227

NOTE:


Two Way Roadway:
 Approach End - 15:1 Flare and End Anchor
 Trailing End - 10:1 Flare and End Anchor
 One Way Roadway (Divided Highway)
 Approach End - 15:1 Flare and End Anchor
 Trailing End - Flare not required.
 Extend Guard Rail 50 ft. beyond the point of theoretical need.
 Where such extension is not feasible, extend guard rail at least 25 ft. beyond the limits of the theoretical need and anchor the end.

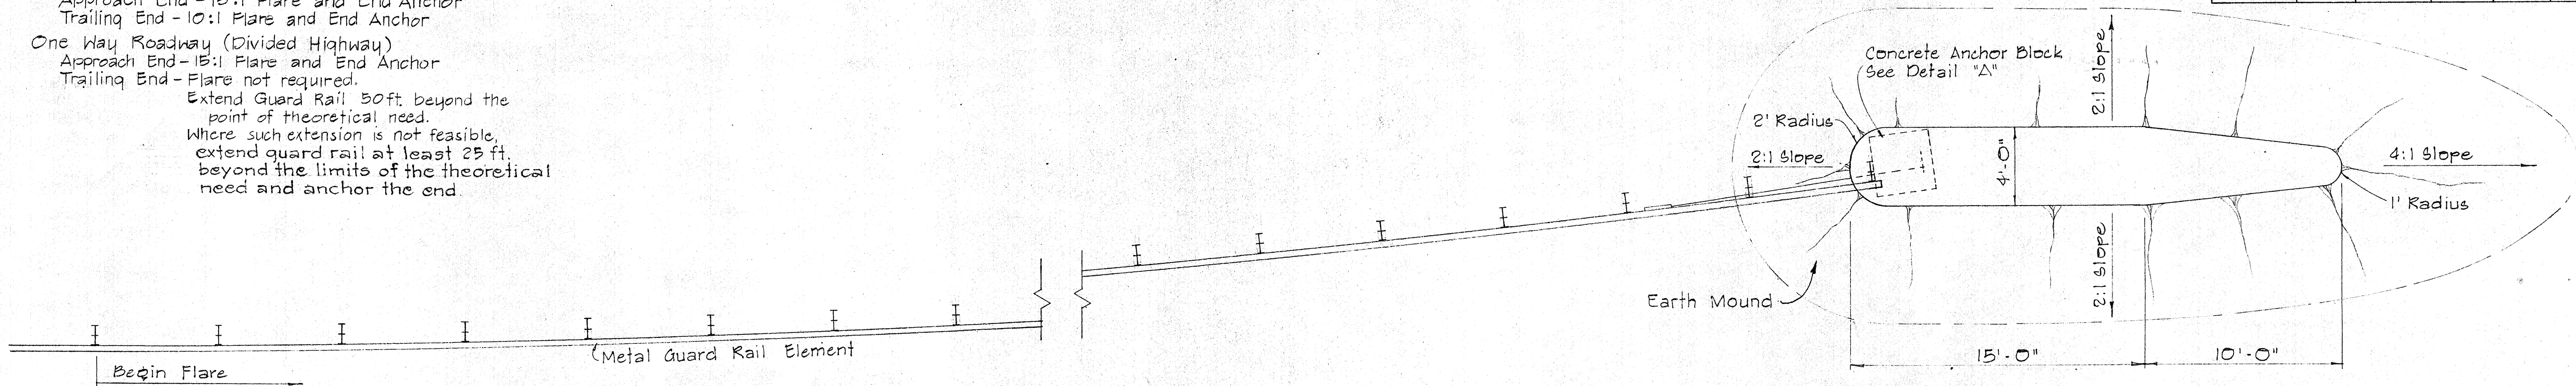


FLARE FOR FLAT, FILL OR CUT SECTIONS

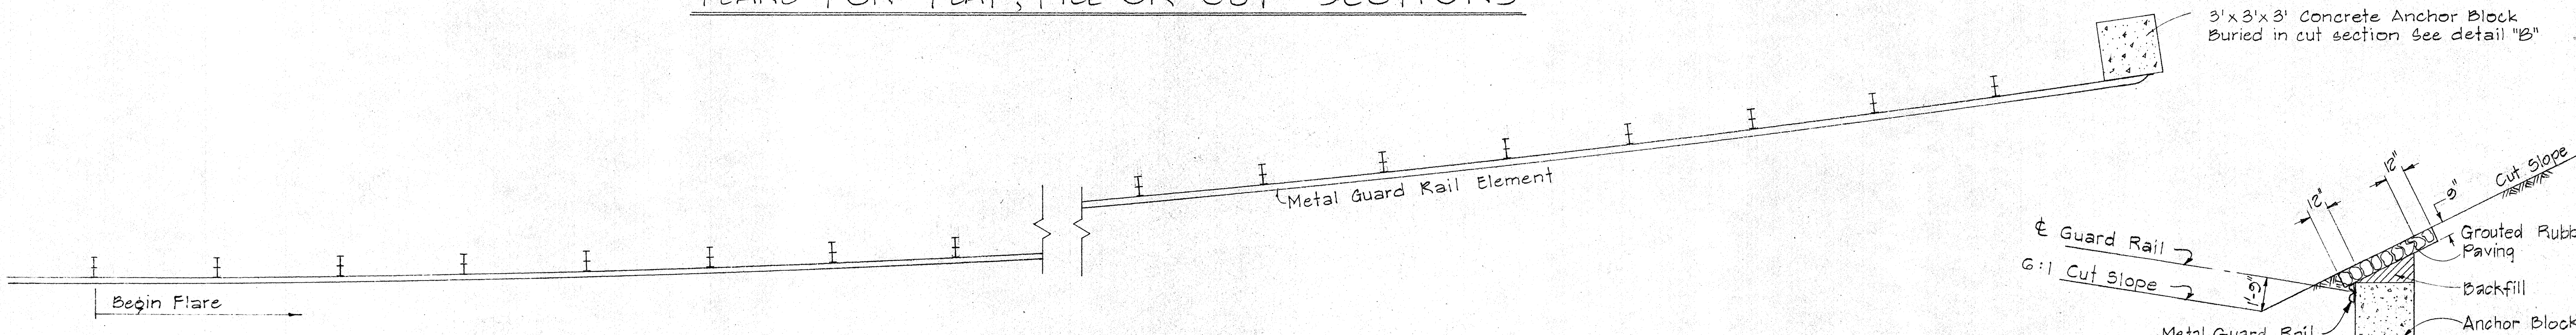

FLARE FOR CUT SECTION

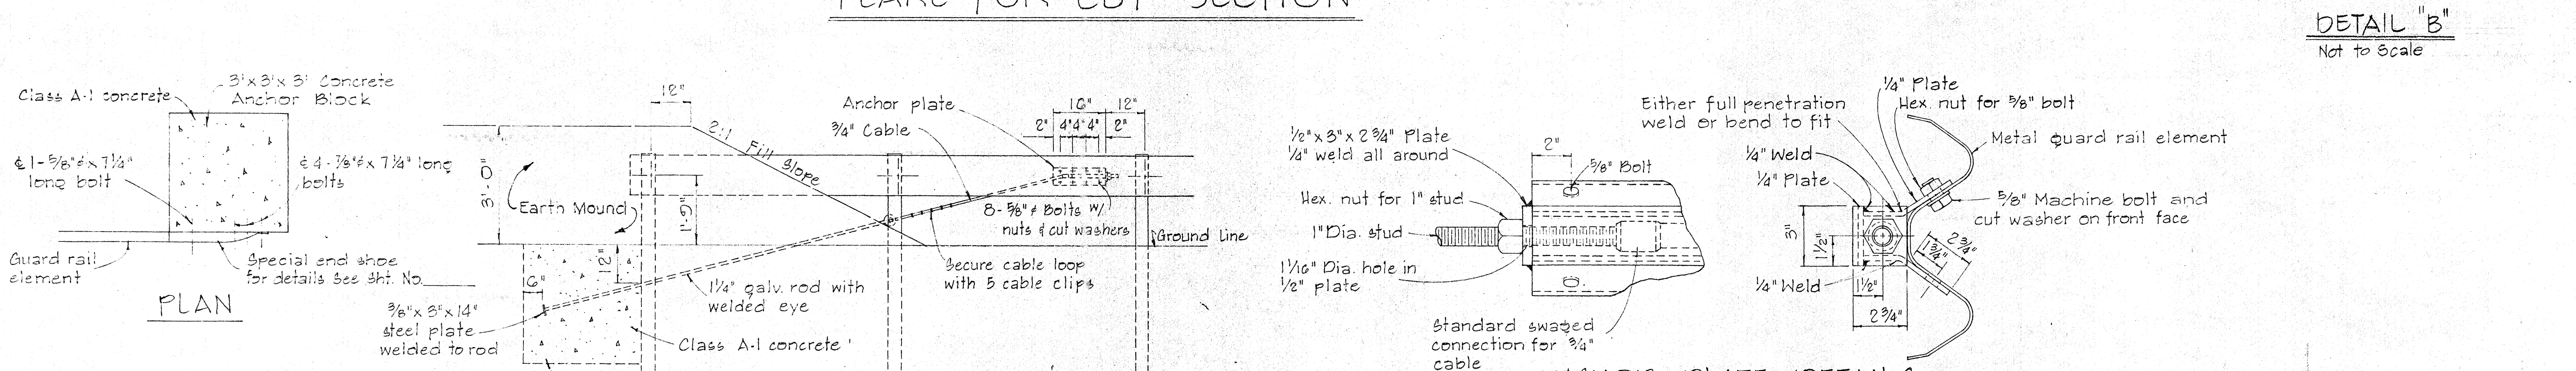

DETAIL "B"
Not to Scale

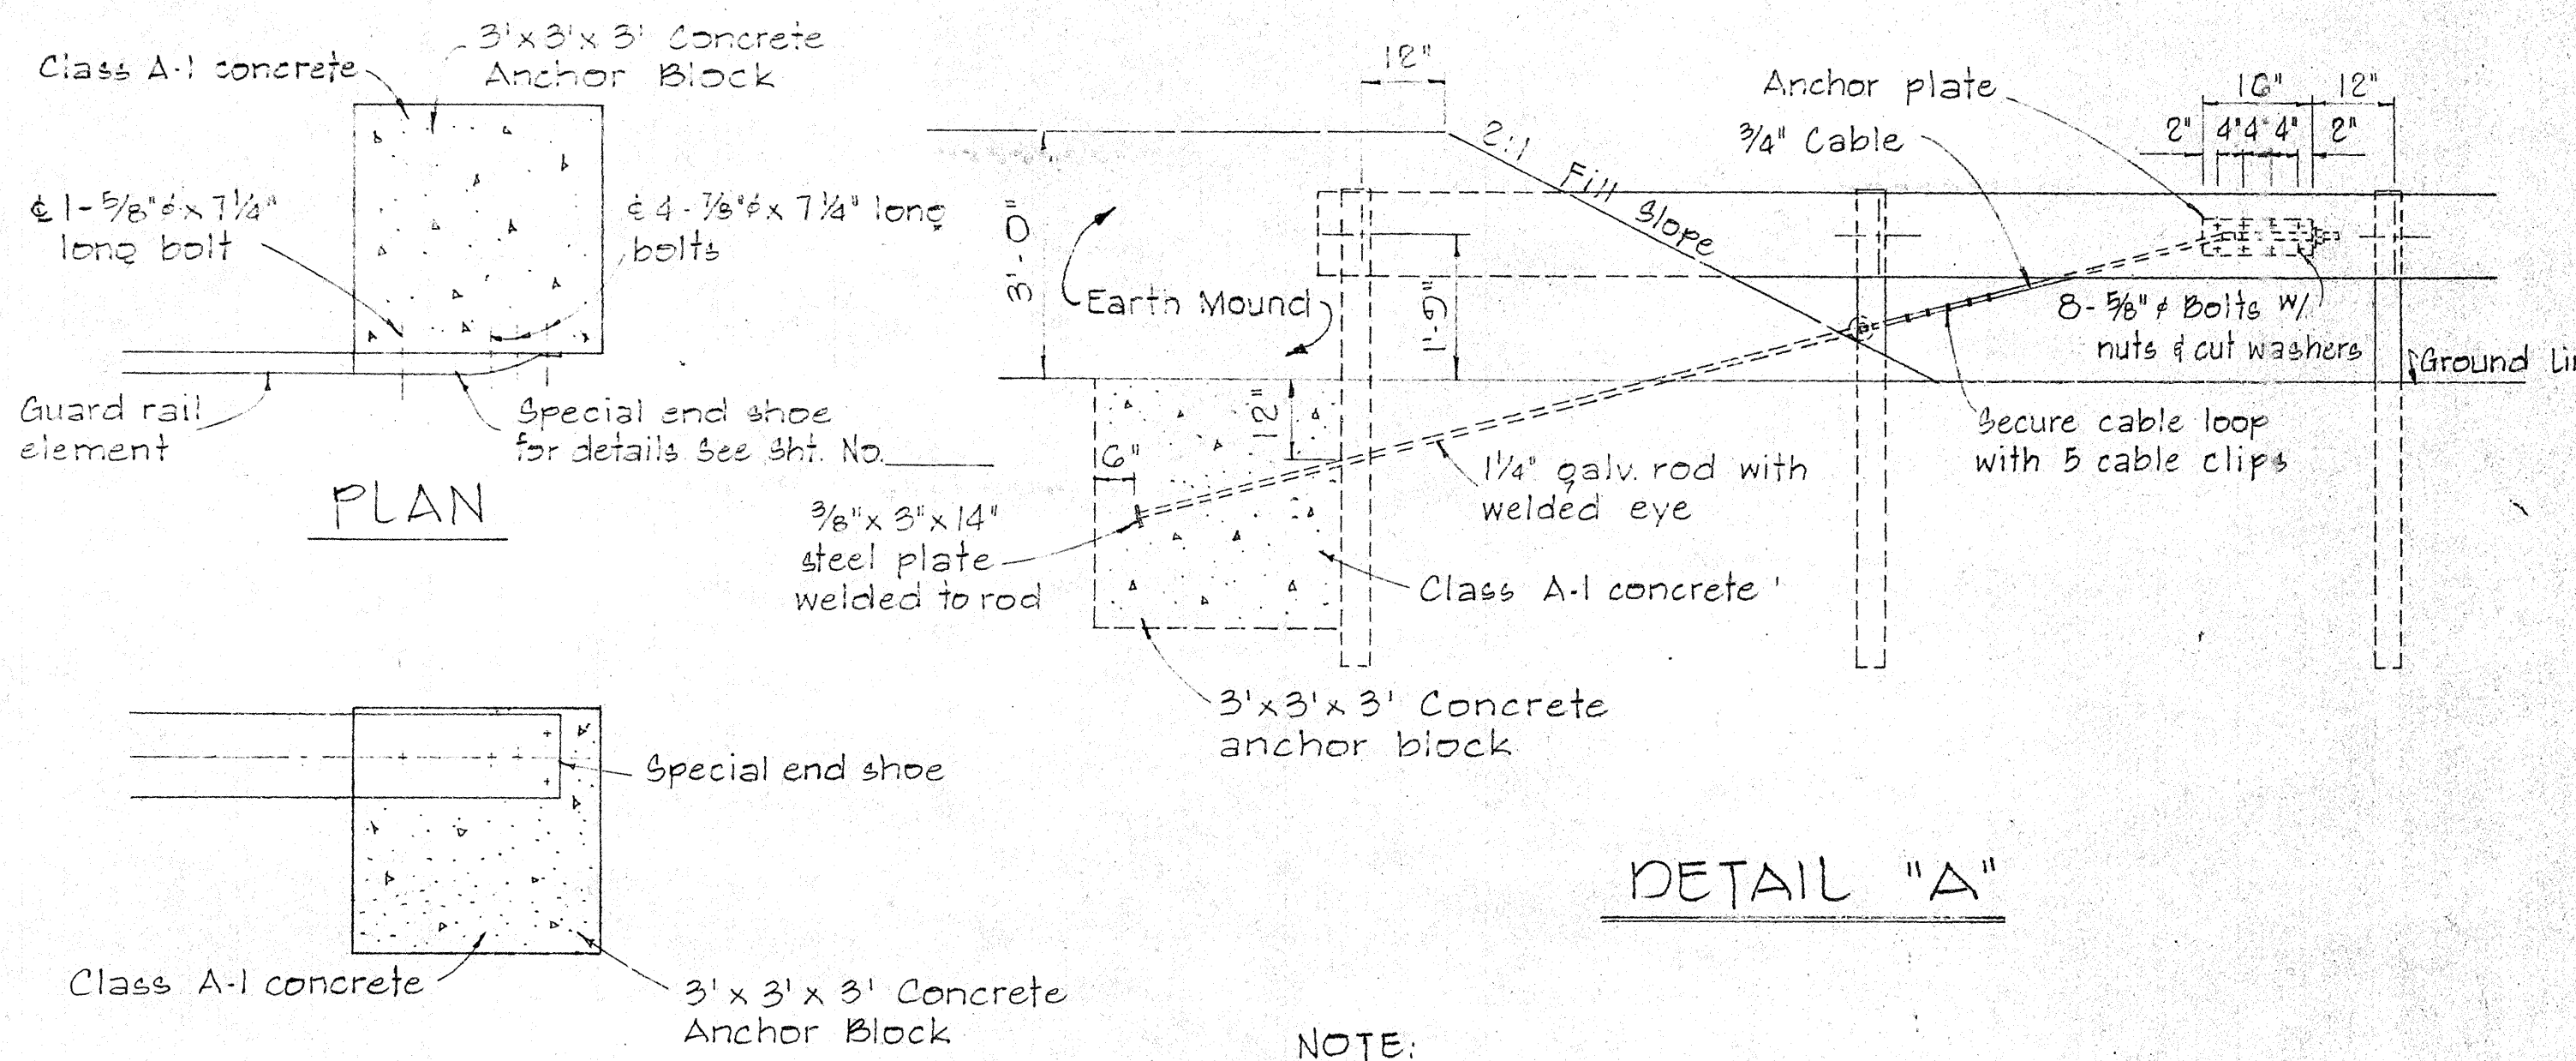

PLAN

ELEVATION


ANCHOR BLOCK DETAIL

Scale: 1/2"=1'-0"


DETAIL "A"

NOTE:

- Galvanized Anchor Rod, Metal Guard Rail and Post buried in ground shall be covered with coat of coal tar enamel
- Concrete, GRP, Excavation, Earth Mound, Anchor Rods, and Miscellaneous Appurtenances necessary to anchor the Guard Rail Ends, shall be incidental to the Metal Guard Rail.

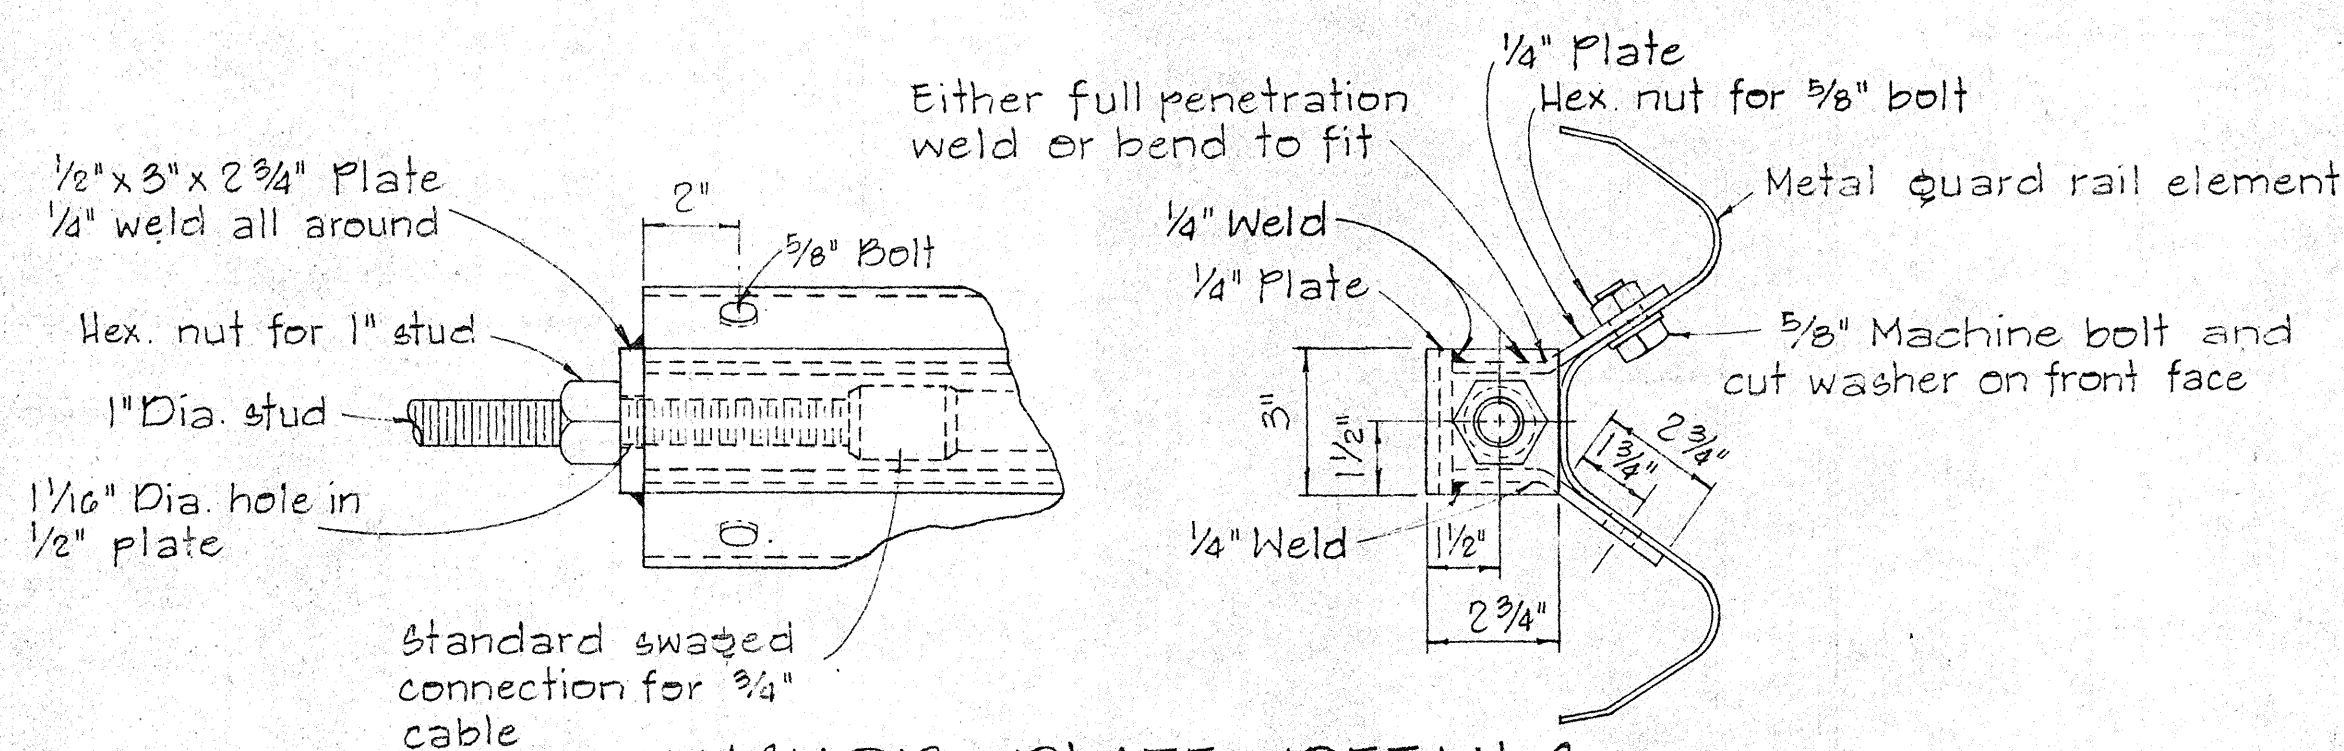

ANCHOR PLATE DETAILS

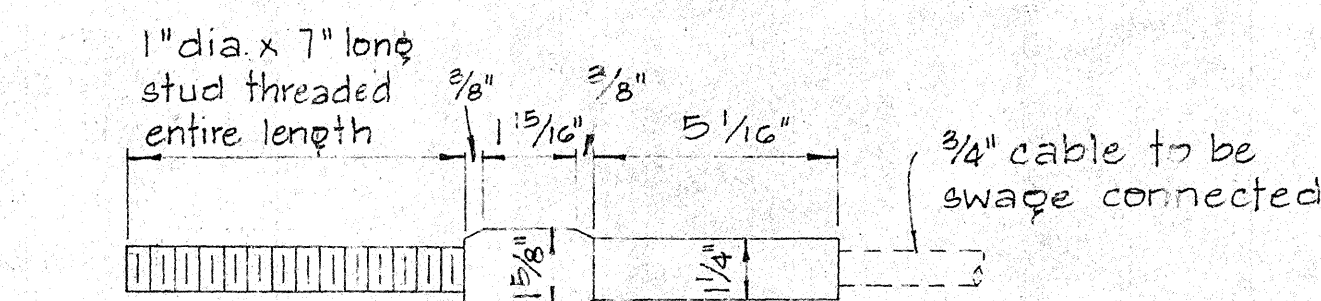

STANDARD SWAGED FITTING AND STUD


STATE OF HAWAII
 DEPARTMENT OF TRANSPORTATION
 HIGHWAYS DIVISION

METAL GUARD RAIL FLARE DETAIL


SHEET No. 225 OF 227 SHEETS

225

FED. ROAD DIST. NO.	STATE	FED. AID PROJ. NO.	FISCAL YEAR	SHEET NO.	TOTAL SHEETS
HAWAII	HAW.	I-HI-1 (47)-9	1968	226	227

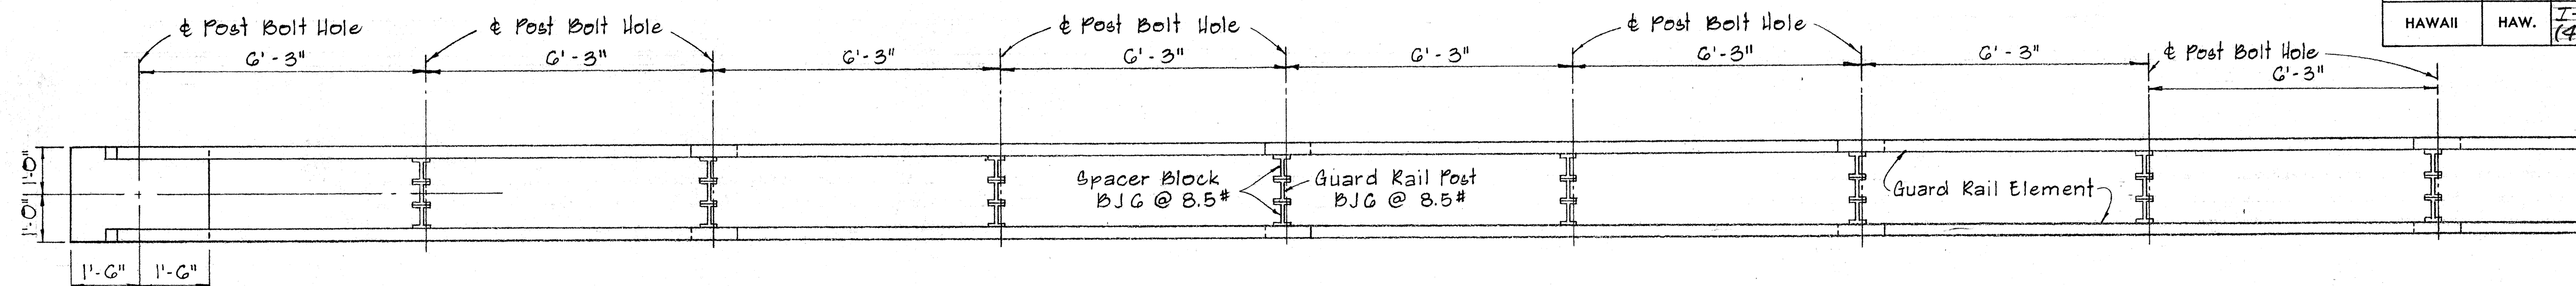

PLAN

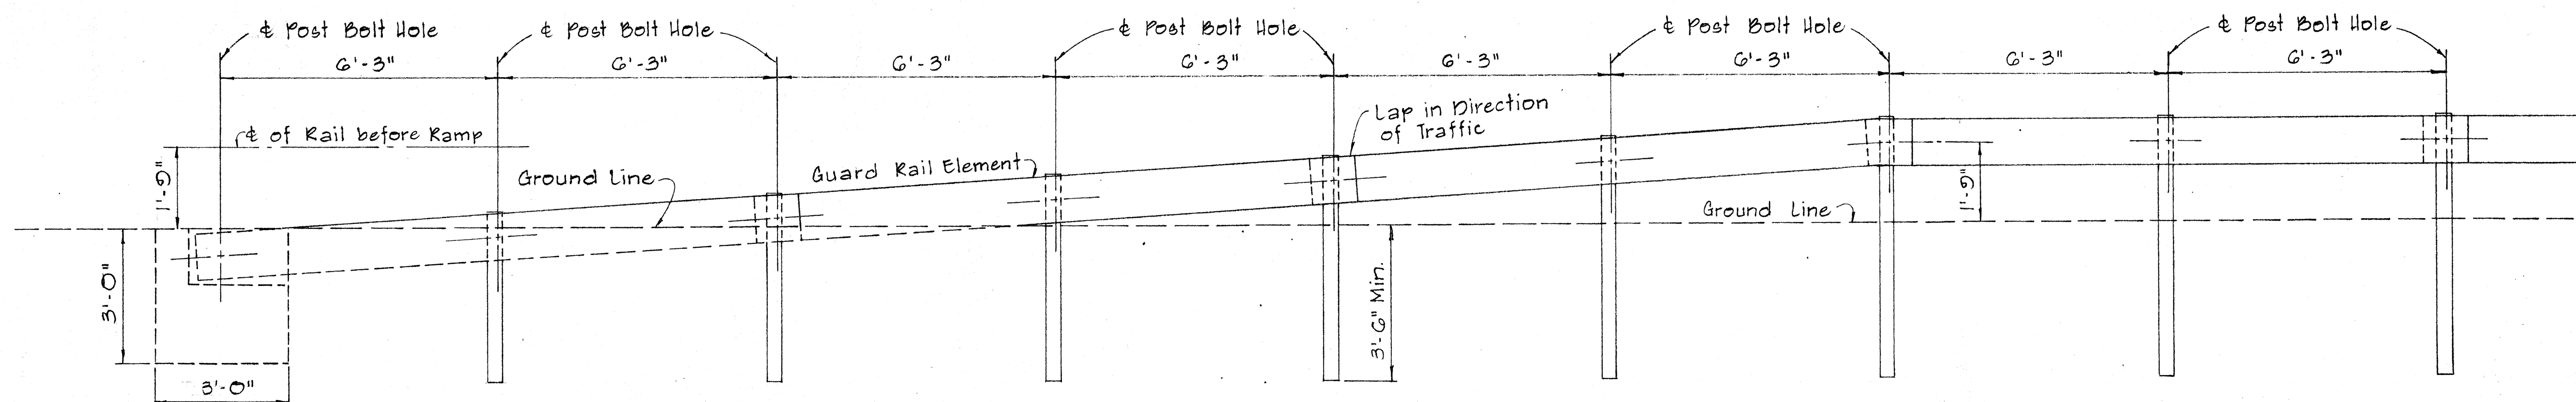


ELEVATION


STRAIGHT APPROACH - RAMP END ANCHORAGE (MEDIAN)

Scale: 1/2" = 1'-0"


5/8" Bolts with 3/4" G.I. Pipe Sleeve in each hole. Incidental to Metal Guard Rail. All Metal Pieces shall be Galvanized.

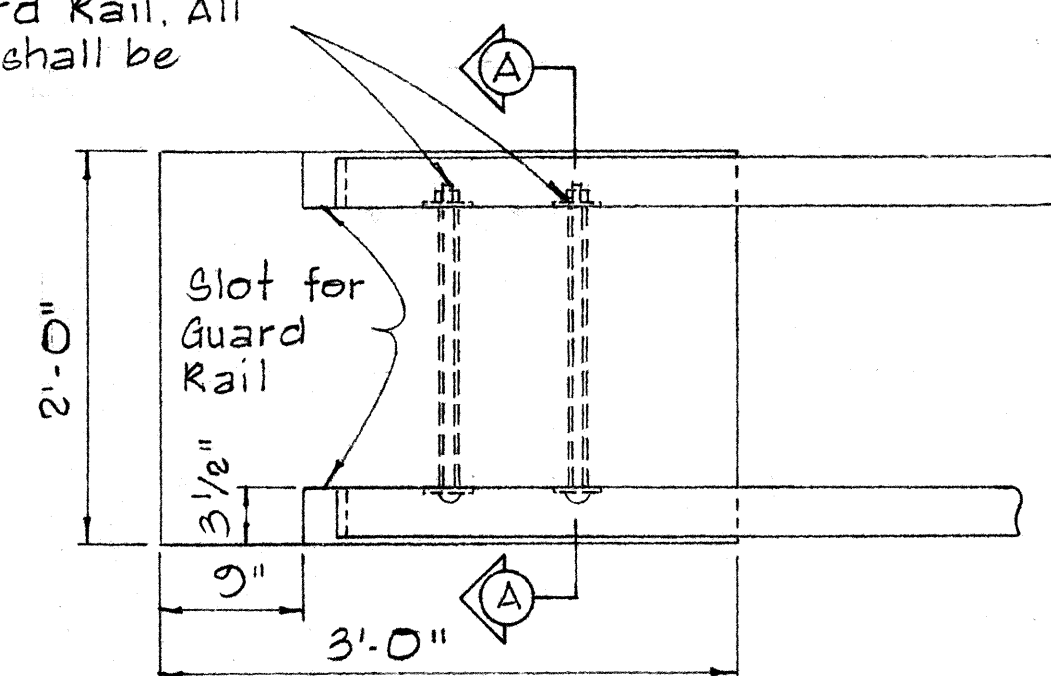

PLAN

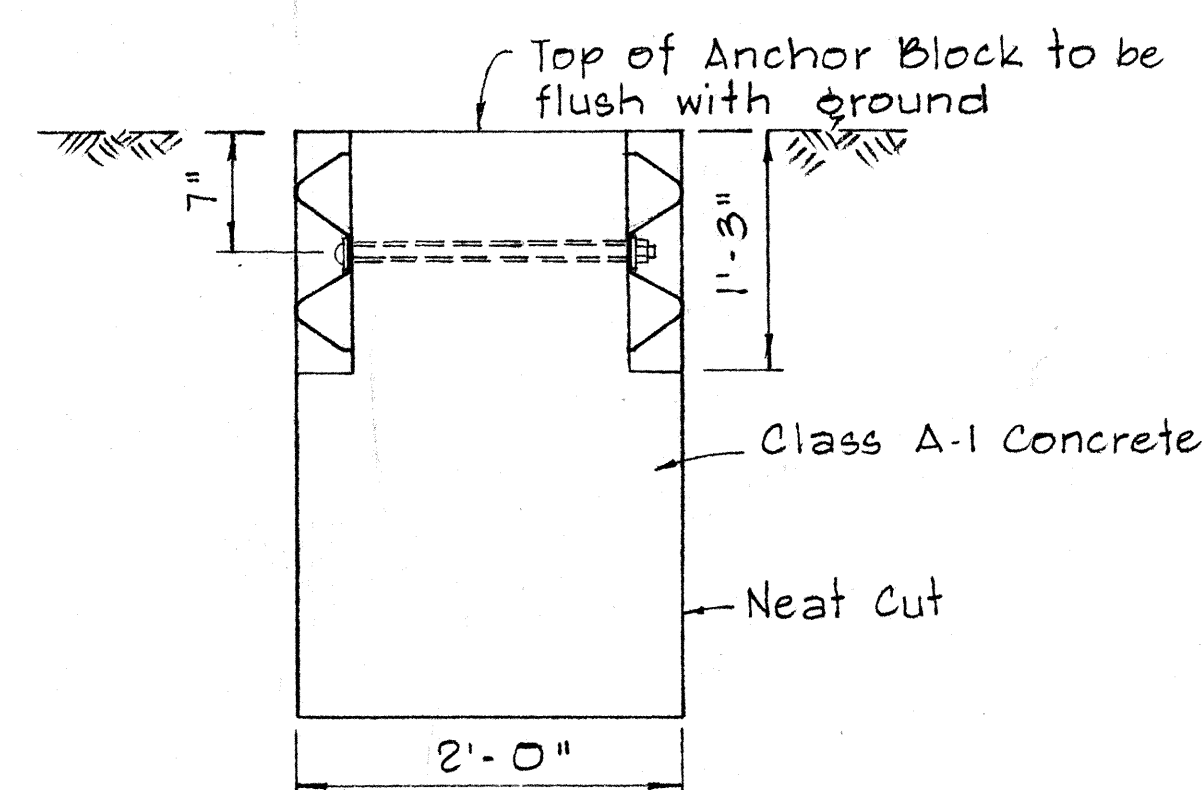

SECTION A-A

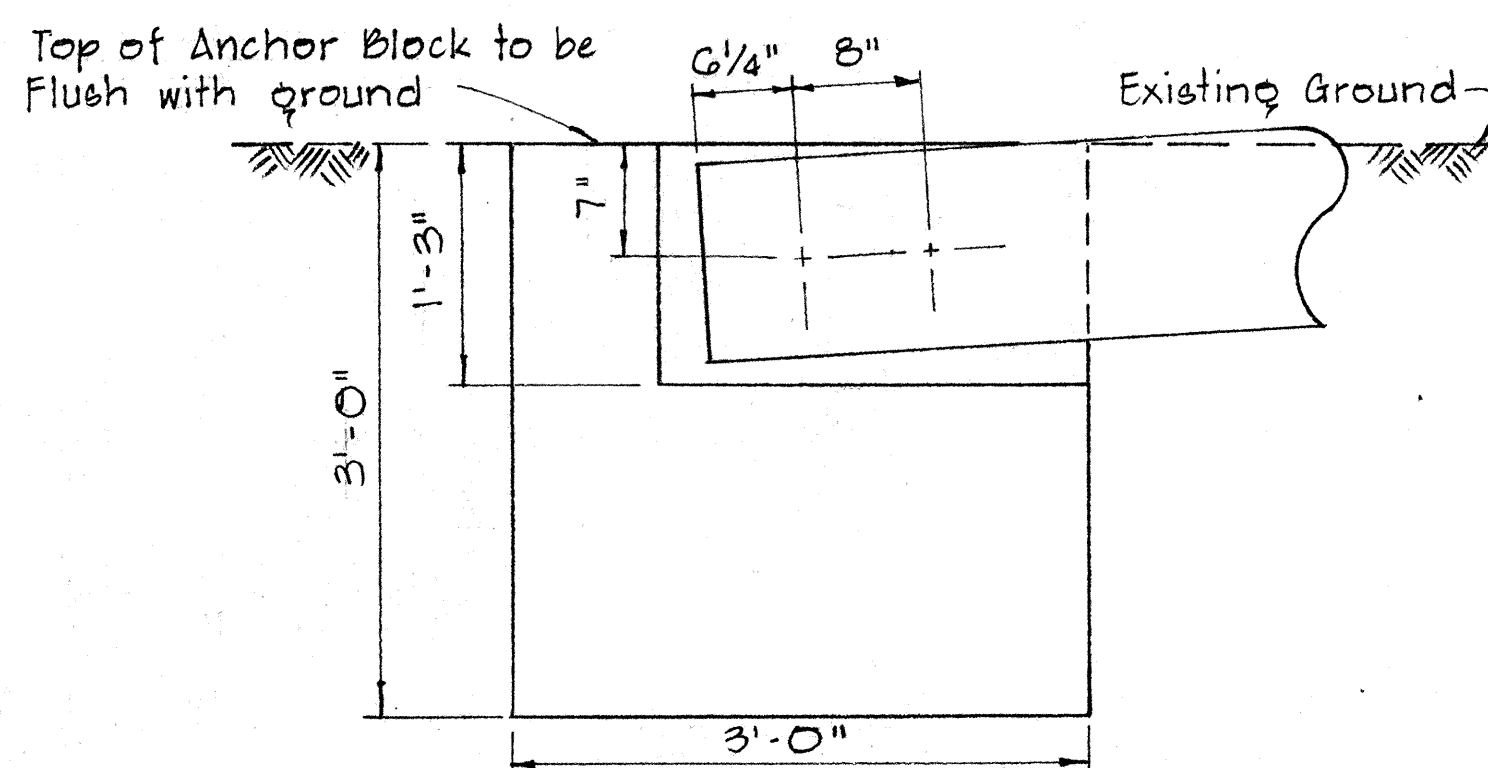

ELEVATION

CONCRETE ANCHOR BLOCK FOR RAMP END

Scale: 1" = 1'-0"

NOTE:

Concrete, GRP, Excavation, Earth Mound, Anchor Rods, and Miscellaneous Appurtenances necessary to anchor the Guard Rail Ends, shall be incidental to the Metal Guard Rail.

STATE OF HAWAII
DEPARTMENT OF TRANSPORTATION
HIGHWAYS DIVISION

STANDARD DETAIL GUARD RAIL RAMP END ANCHORAGE

Scale: as Noted


August, 1968

SHEET No. 27 OF 28 SHEETS


226

DATE	
SURVEYED BY	
DRAWN BY	
DESIGNED BY	
NOTED BY	
CHECKED BY	
ORIGINAL PLAN	
NOTE BOOK	
NO.	


FED. ROAD DIST. NO.	STATE	FED. AID PROJ. NO.	FISCAL YEAR	SHEET NO.	TOTAL SHEETS
HAWAII	HAW.	I-HI-1 (47) 9	1968	227	238

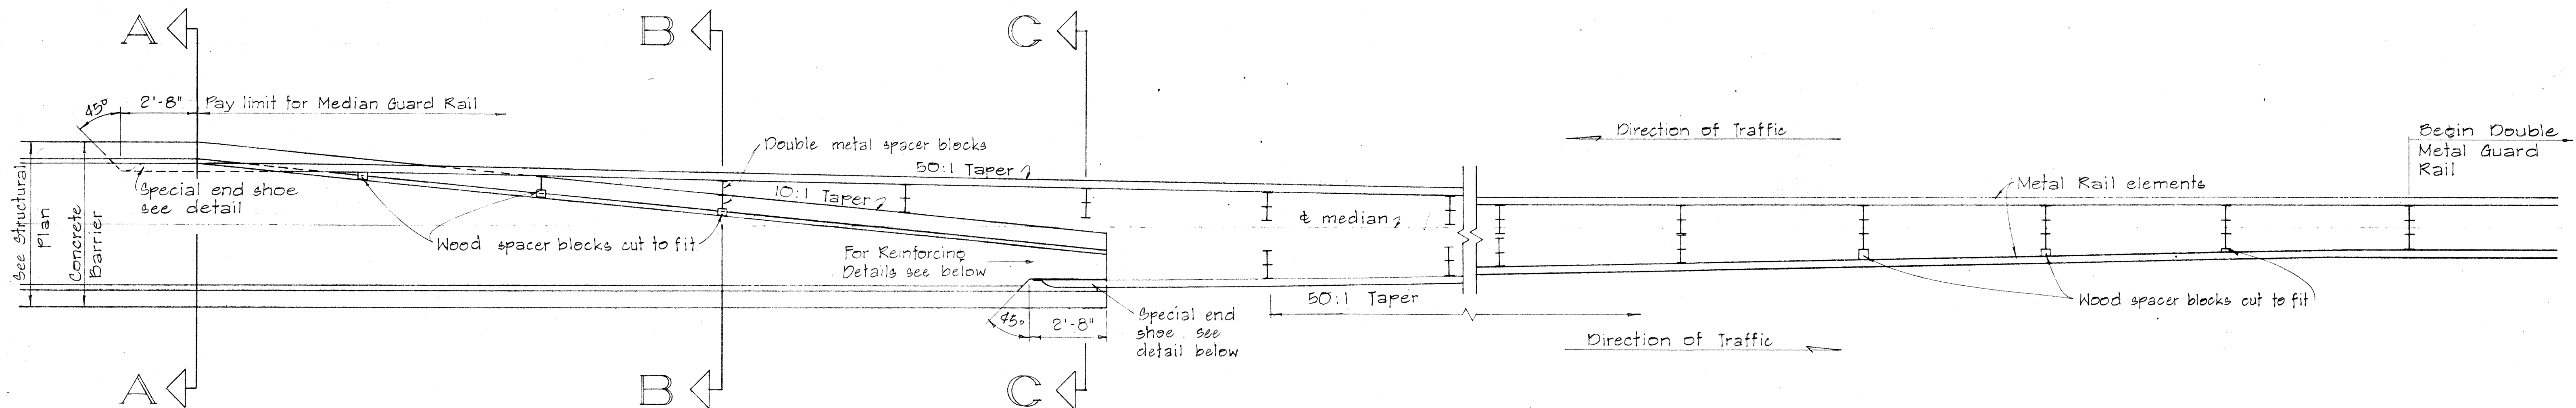


TYPICAL TRANSITION PLAN FROM CONCRETE BARRIER TO METAL GUARD RAILS

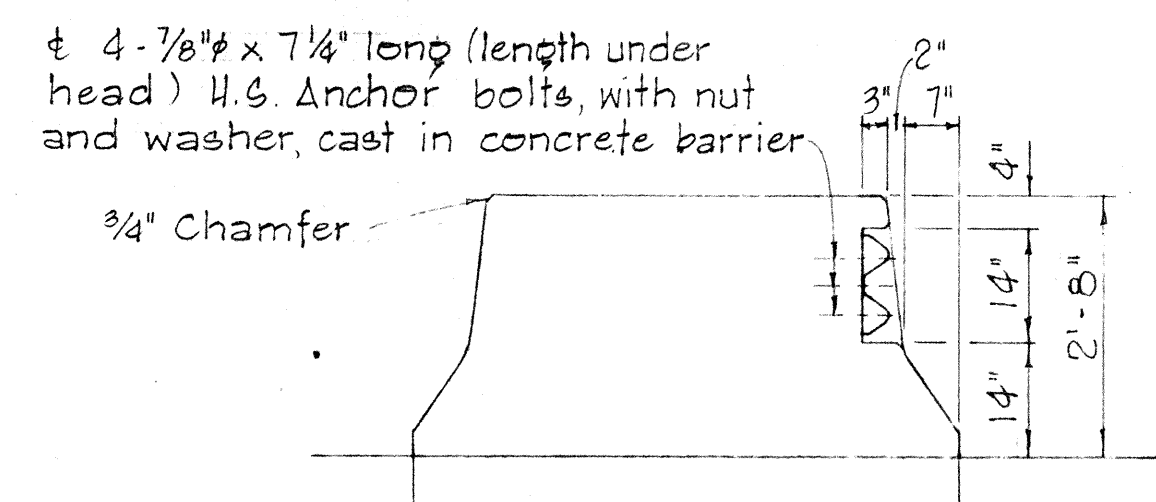


SECTION "A-A"

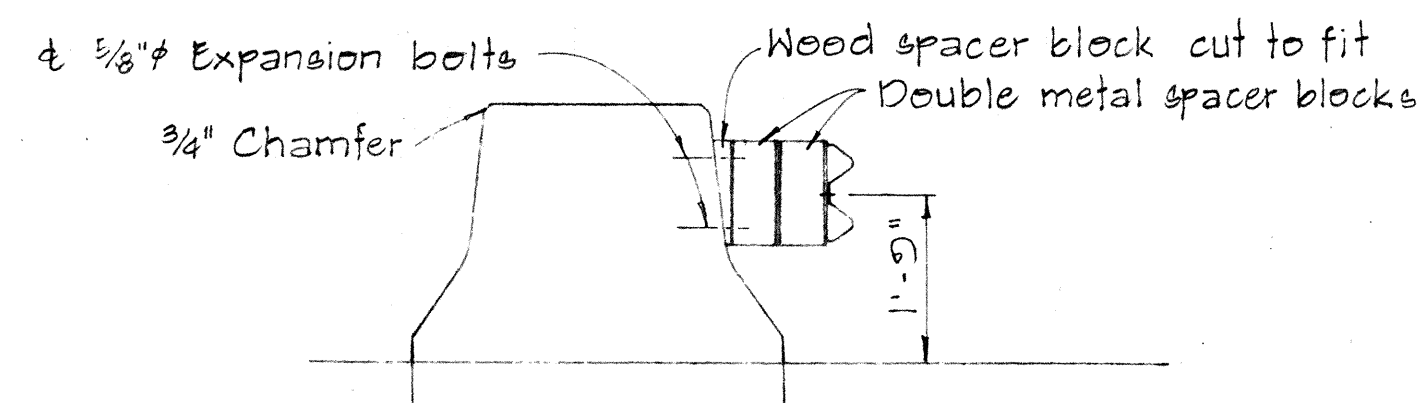


SECTION "B-B"

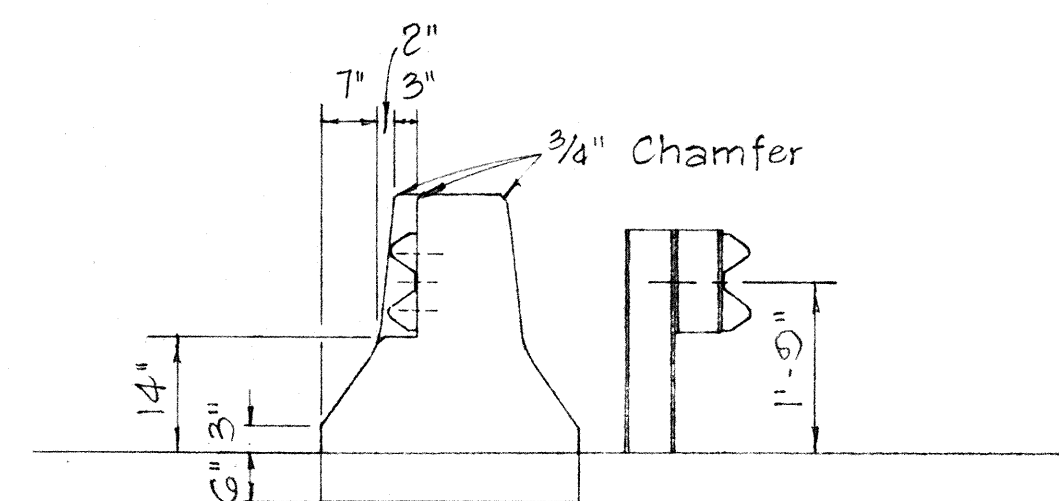



SECTION "C-C"

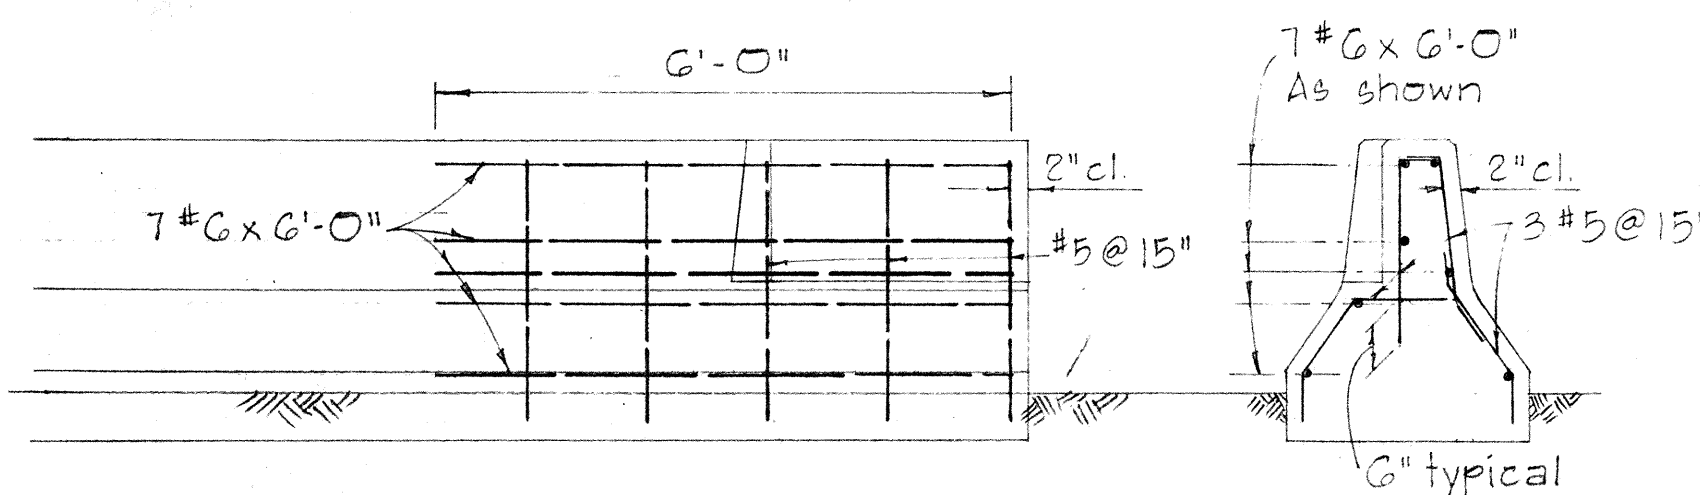



REINFORCING DETAILS

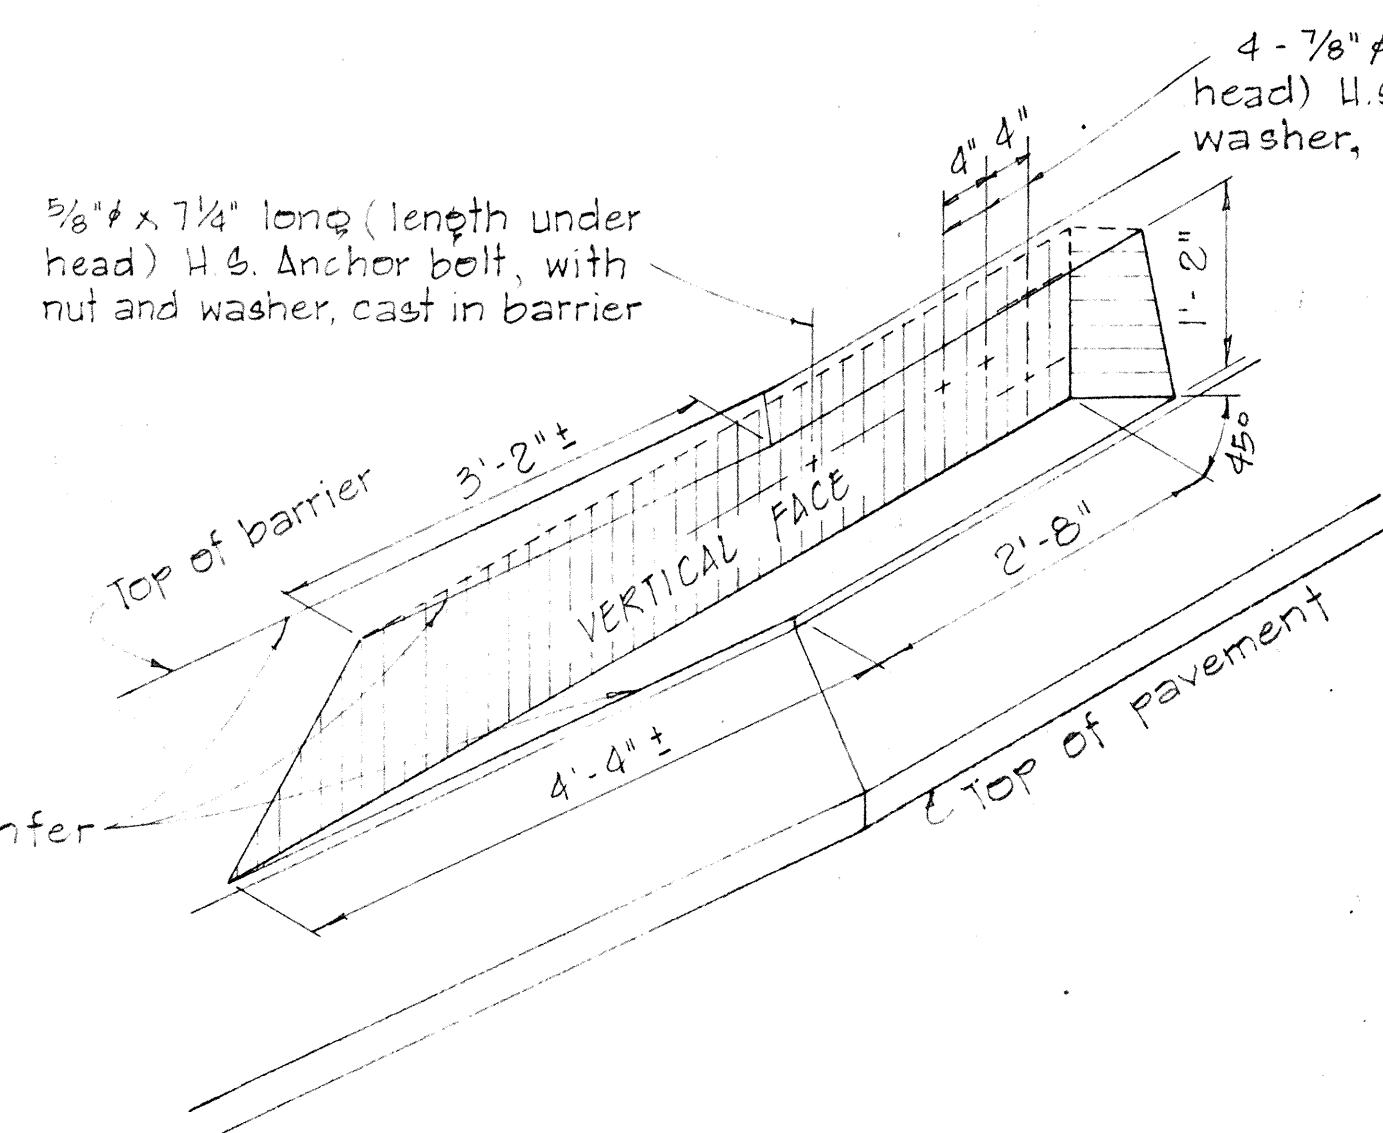


DETAILS OF NOTCH IN CONCRETE BARRIER

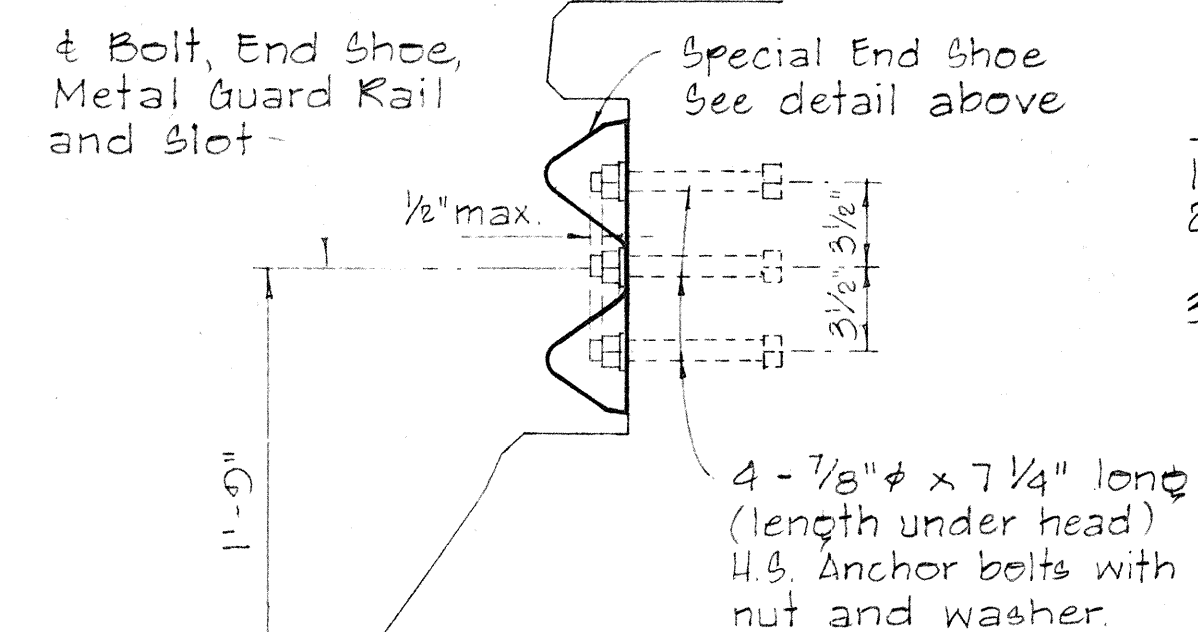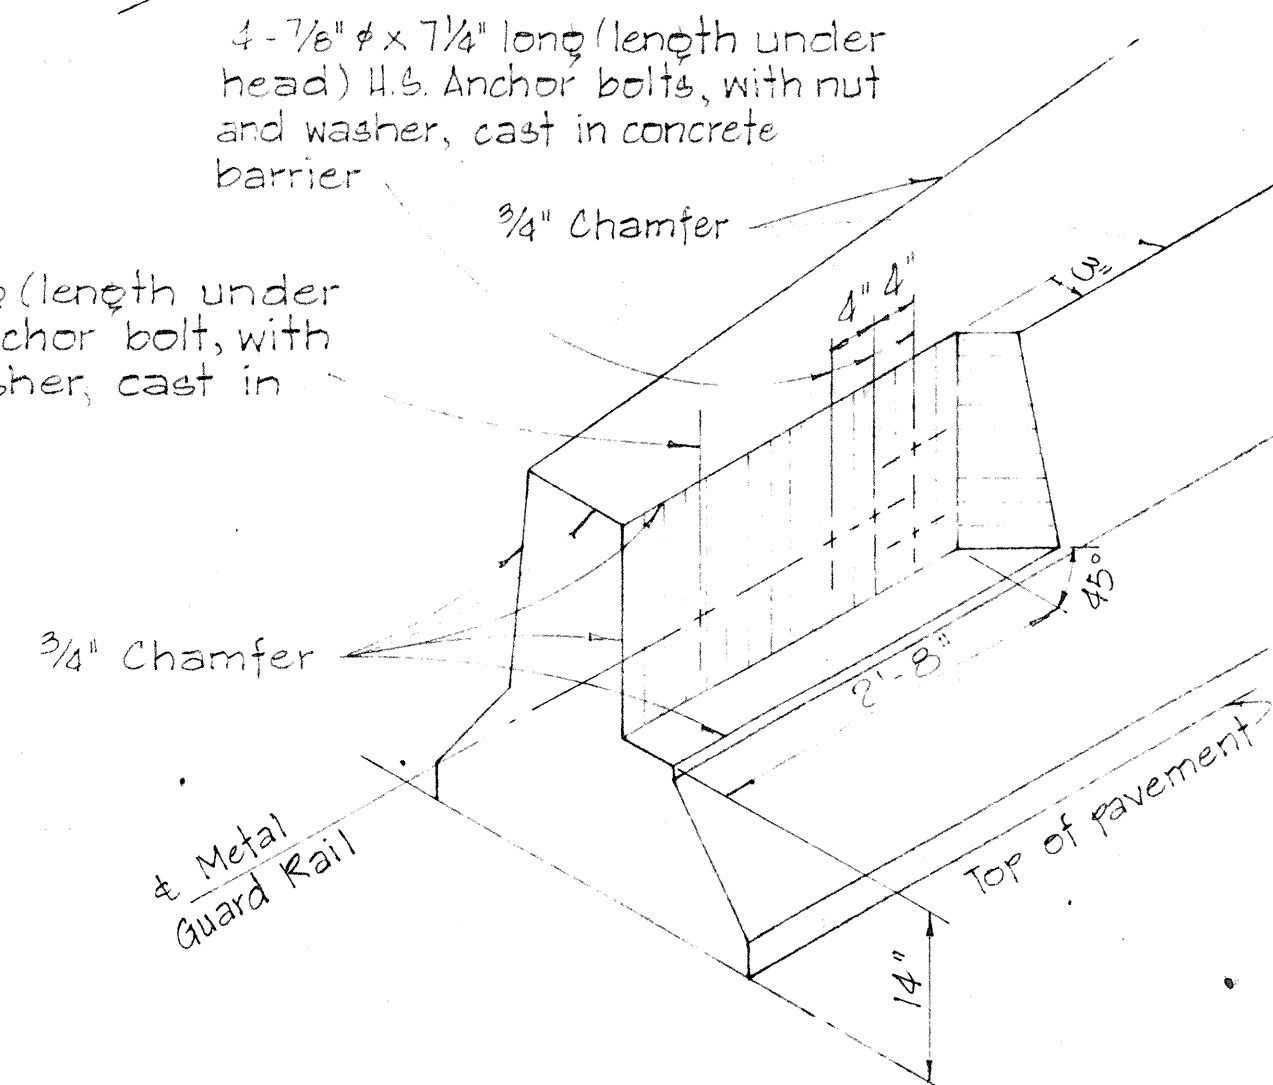

TYPICAL END SHOE CONNECTION

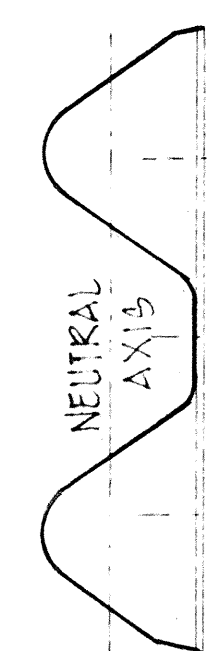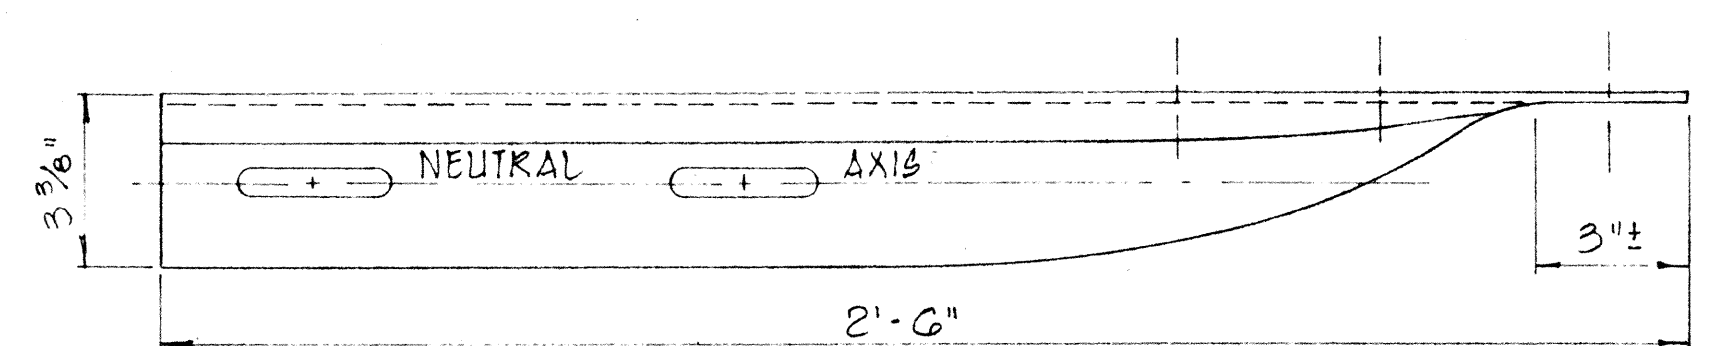

END VIEW

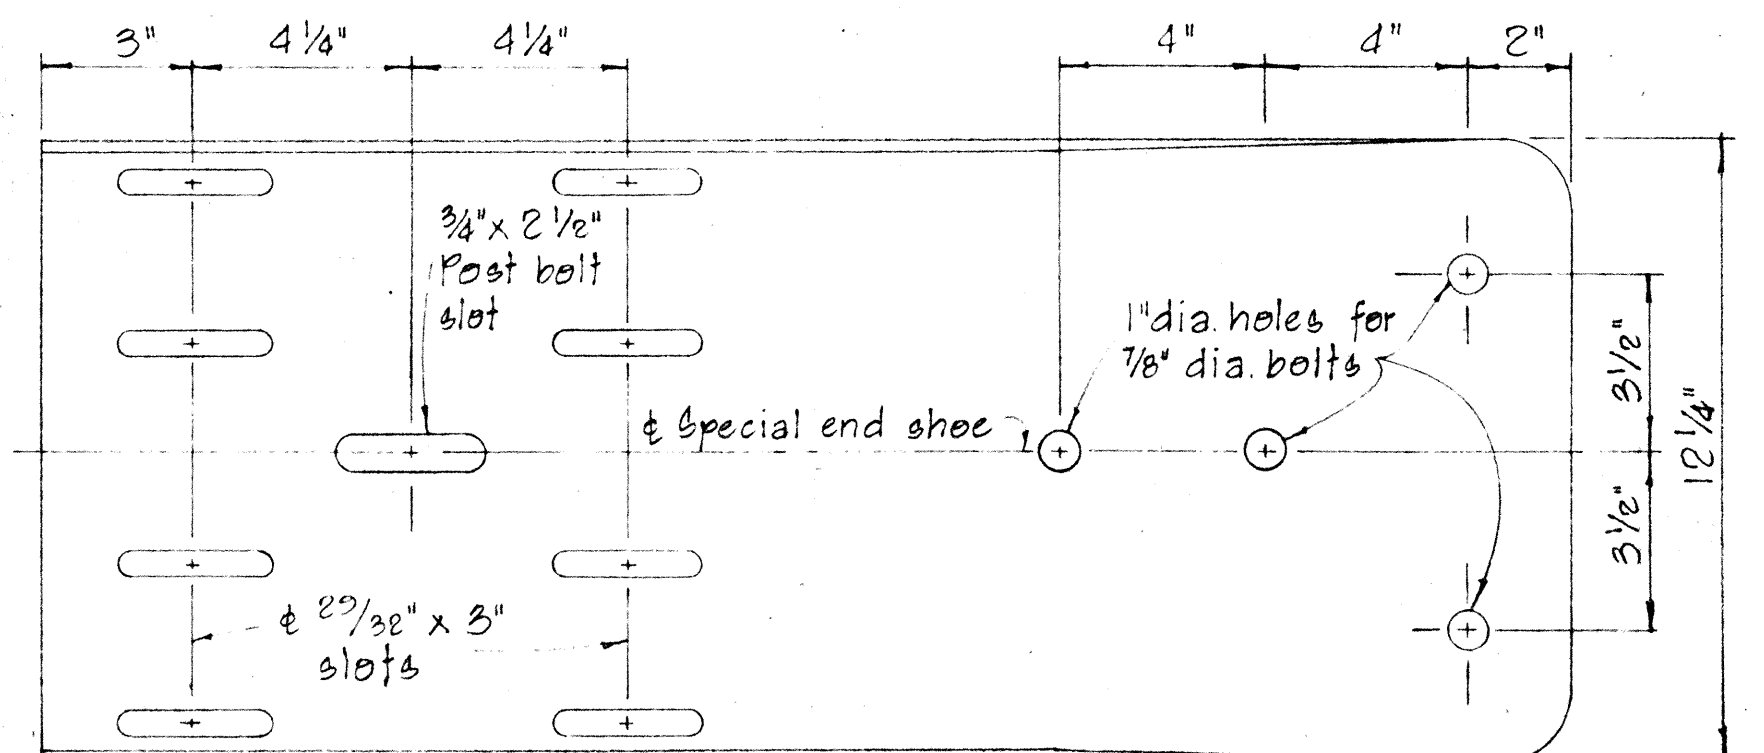

SPECIAL END SHOE

- NOTES:
- U.S. Bolts shall conform to the requirements of ASTM A-325.
 - All shoe assembly, including anchor bolts, nuts and washers, shall be galvanized.
 - Special End Shoe shall be fabricated from 10 gauge steel conforming to the requirements of AASHTO 180.


STATE OF HAWAII
DEPARTMENT OF TRANSPORTATION
HIGHWAYS DIVISION

METAL GUARD RAIL
CONNECTION DETAILS
AT CONCRETE BARRIER


Not to Scale Aug. 1968
SHEET No. 28 OF 28 SHEETS

ORIGINAL PLAN	DATE
DESIGNED BY	
DRAWN BY	
CHECKED BY	
NOTED BY	
NO.	

FED. ROAD DIST. NO.	STATE	FED. AID PROJ. NO.	FISCAL YEAR	SHEET NO.	TOTAL SHEETS
HAWAII	HAW.	HA-1(47)-9	1968	231	238

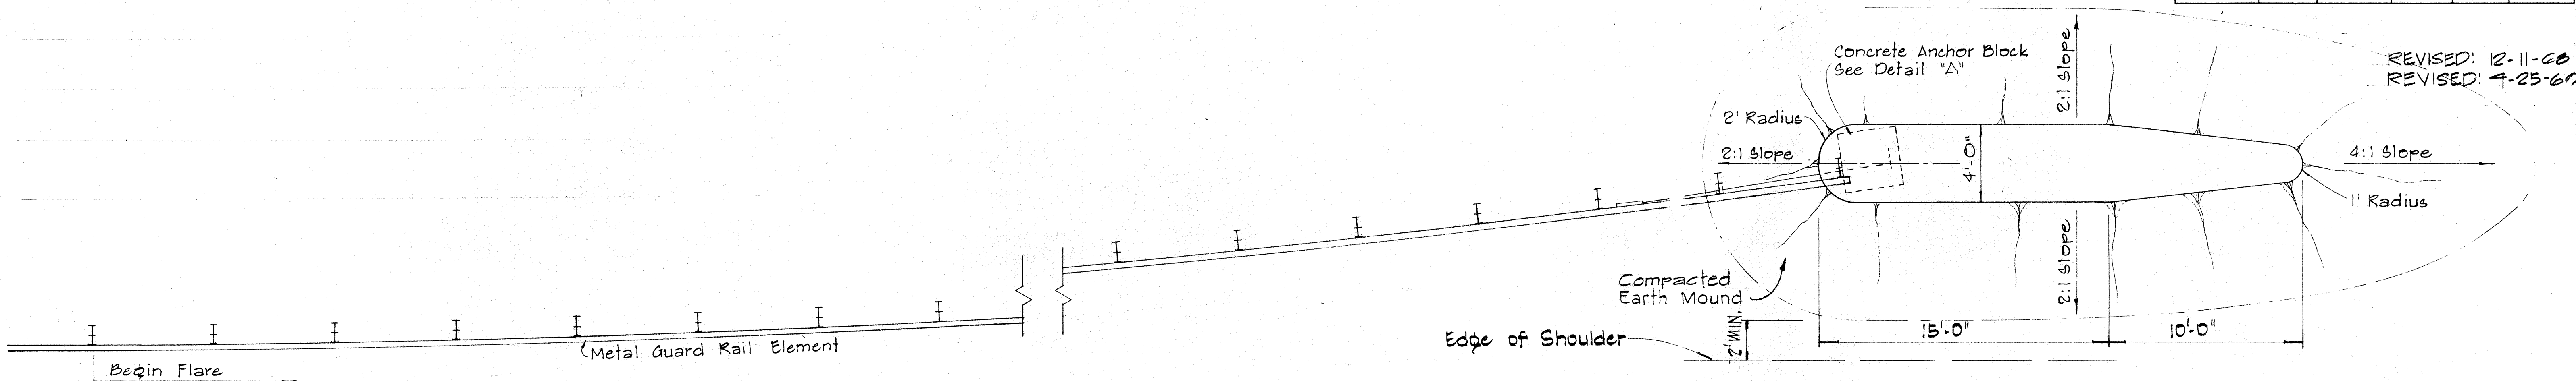


EARTH MOUND DETAIL
SC. 1/4" = 1'-0"

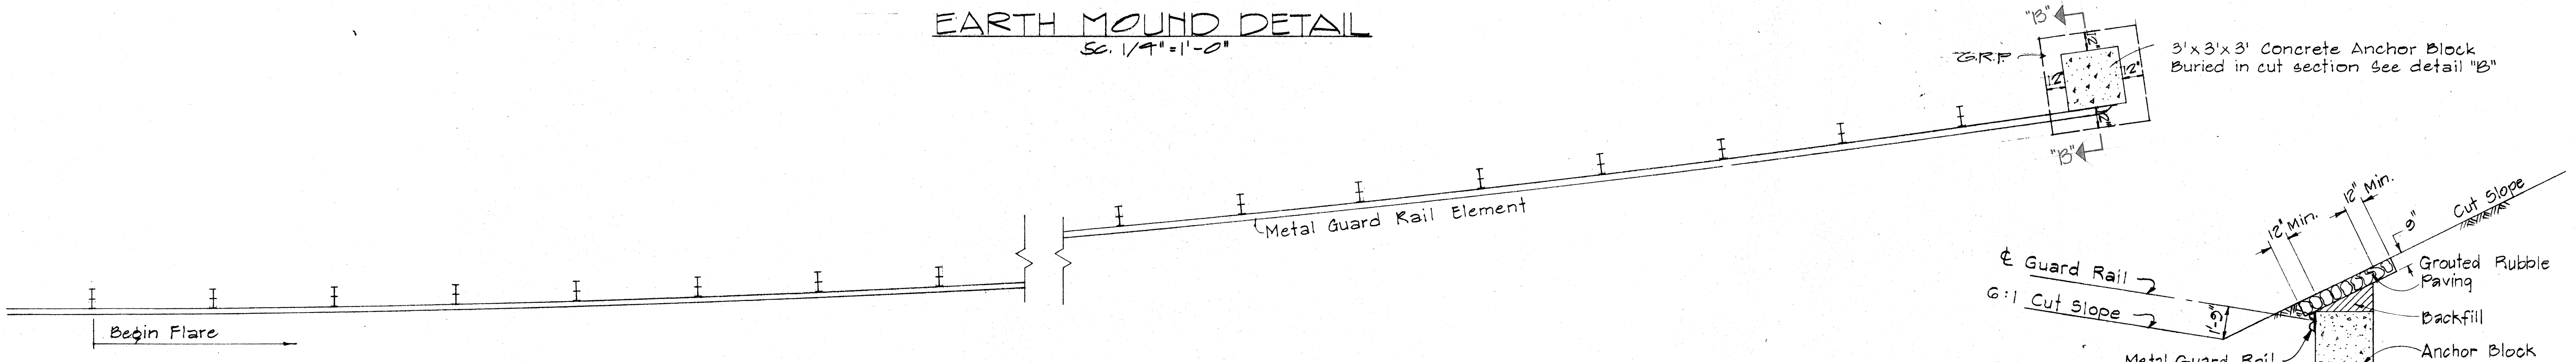


ANCHOR BLOCK IN CUT SECTION
SC. 1/4" = 1'-0"

TYPE "C" & "F" ANCHOR BLOCK DETAIL "B"
Not to Scale

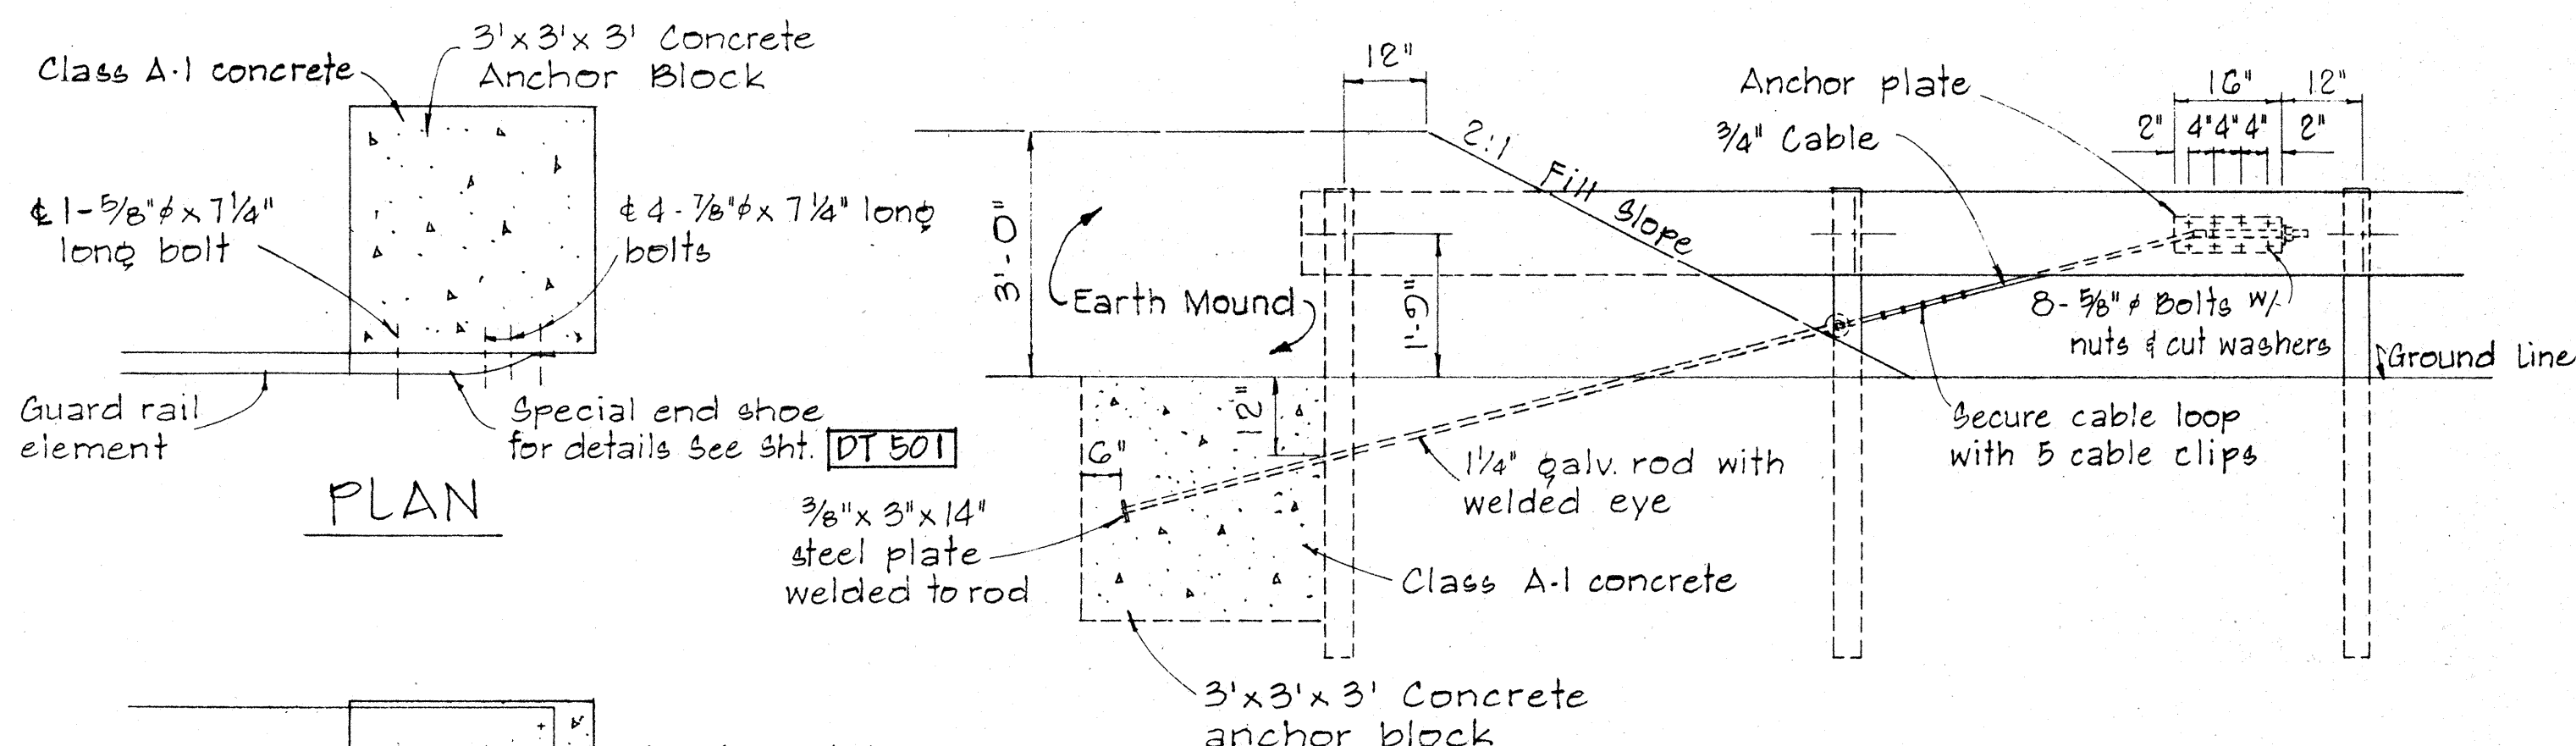

PLAN

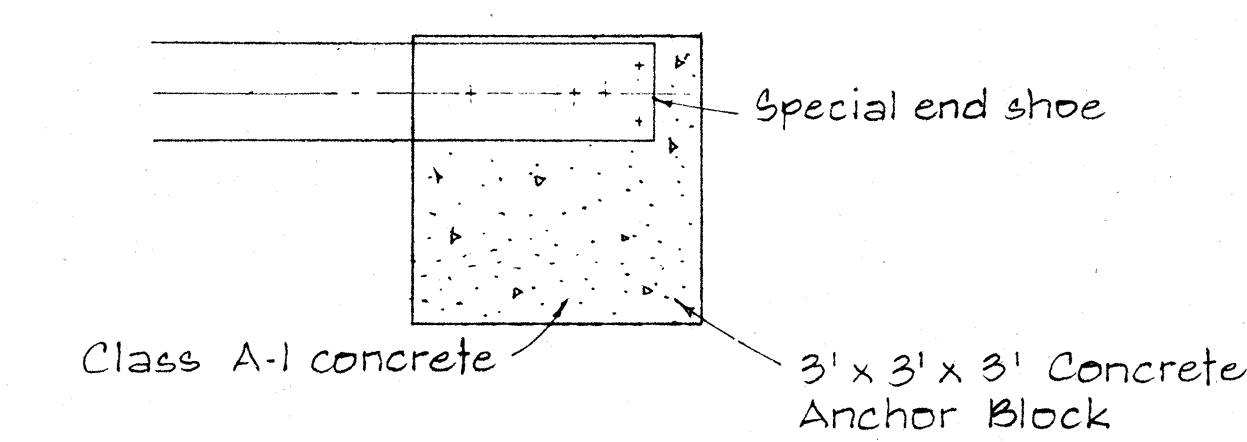


ELEVATION


TYPE "B" & "E" ANCHOR BLOCK DETAIL
Scale: 1/2" = 1'-0"

TYPE "G" ANCHOR BLOCK DETAIL "A"
Scale: 1/2" = 1'-0"

- NOTE:**
- Galvanized Anchor Rod, Metal Guard Rail and Post buried in ground shall be covered with coat of coal tar enamel.
 - Concrete, GRP, Excavation, Earth Mound, Anchor Rods, and Miscellaneous Appurtenances necessary to anchor the Guard Rail Ends, shall be incidental to the Metal Guard Rail Concrete Anchor Block.

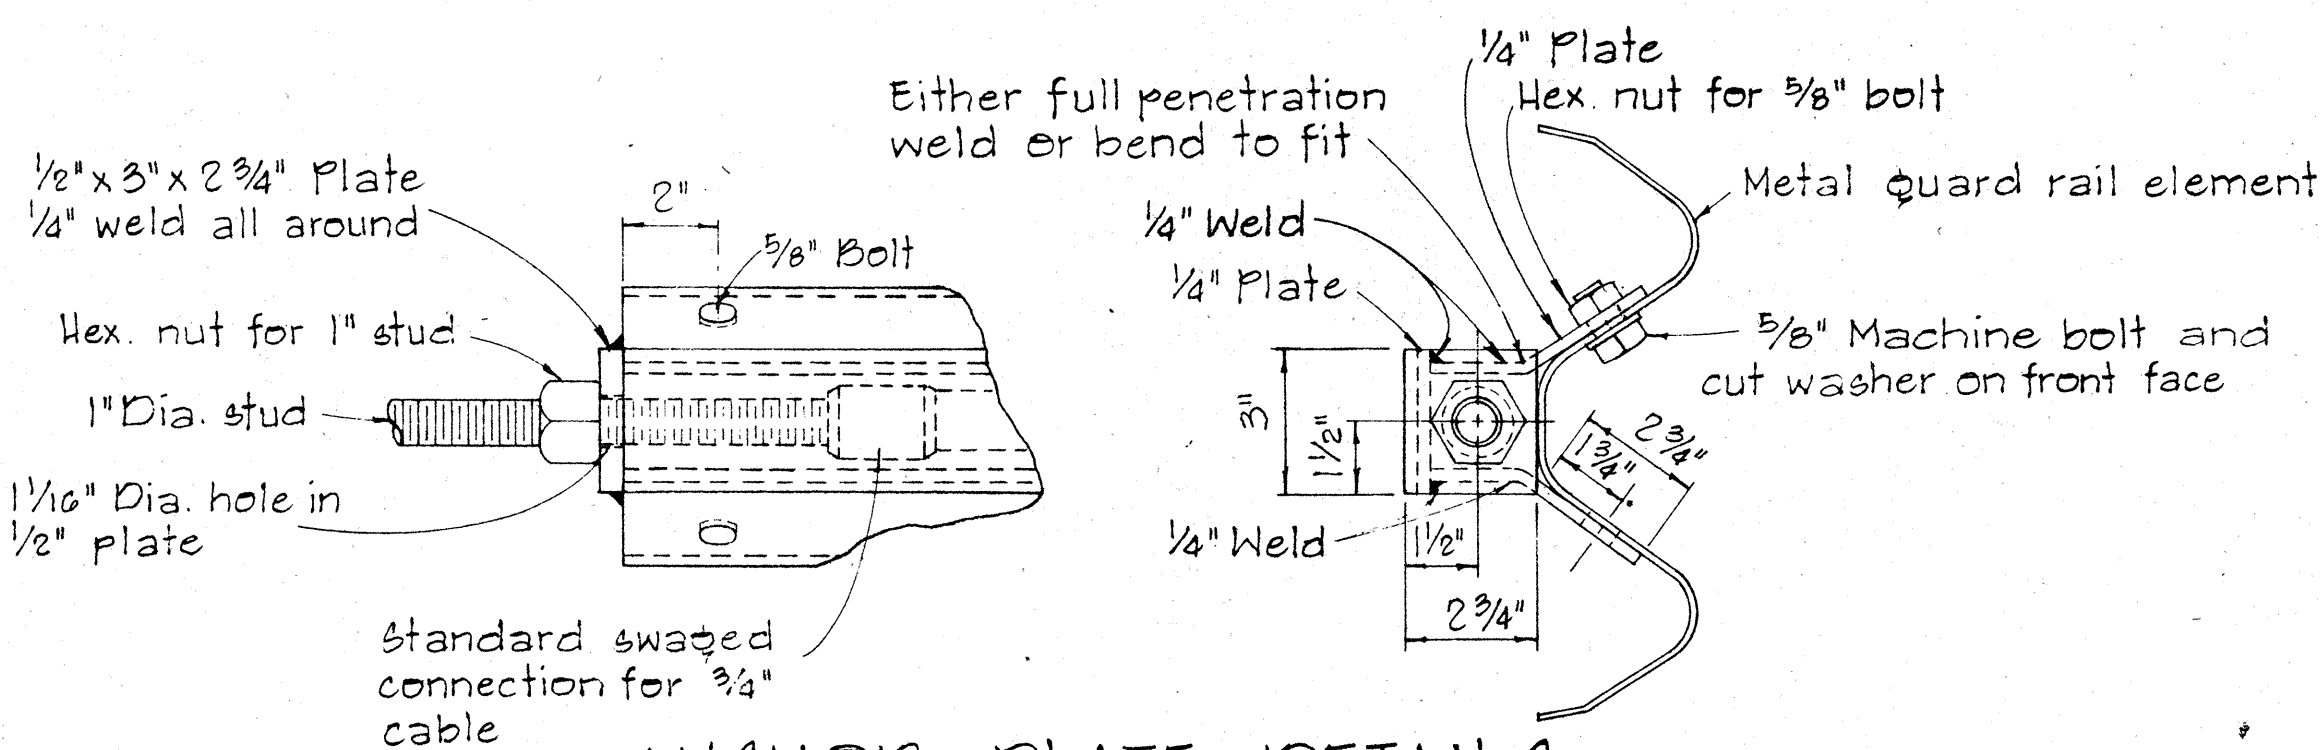

ANCHOR PLATE DETAILS
Scale: 1" = 3"

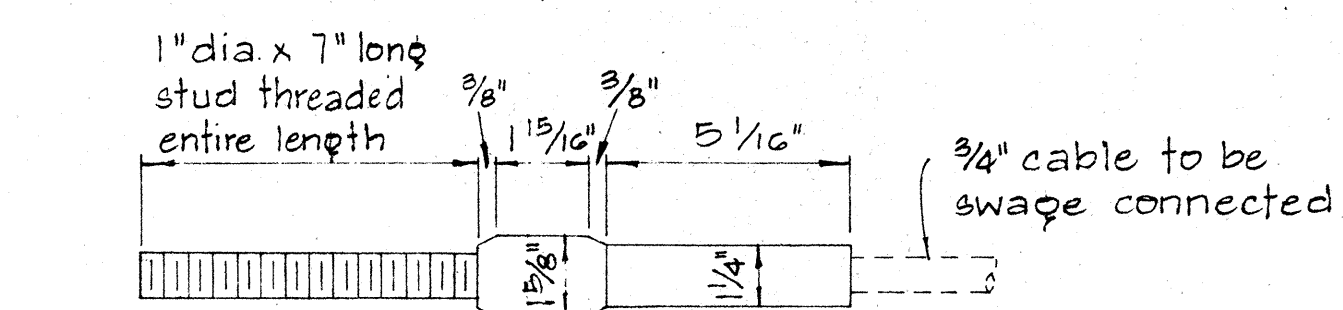

STANDARD SWAGED FITTING AND STUD
Scale: 1" = 3"

STATE OF HAWAII
DEPARTMENT OF TRANSPORTATION
HIGHWAYS DIVISION

**STANDARD DETAILS
EARTH MOUND AND
ANCHOR BLOCK DET.**

Scale: As Shown Nov. 1968

SHEET No. OF SHEETS DT 503


DATE	
DESIGNED BY	
CHECKED BY	
NOTED BY	
ORIGINAL PLAN	
TRACED BY	
REDESIGNED BY	
RECHECKED BY	
NO.	

PRINTED ON NO. 1000H CLEARPRINT


Dick B. McPegrow

231
V010


FED. ROAD DIST. NO.	STATE	FED. AID PROJ. NO.	FISCAL YEAR	SHEET NO.	TOTAL SHEETS
HAWAII	HAW.	1-11-1(47)-2	1968	232	238

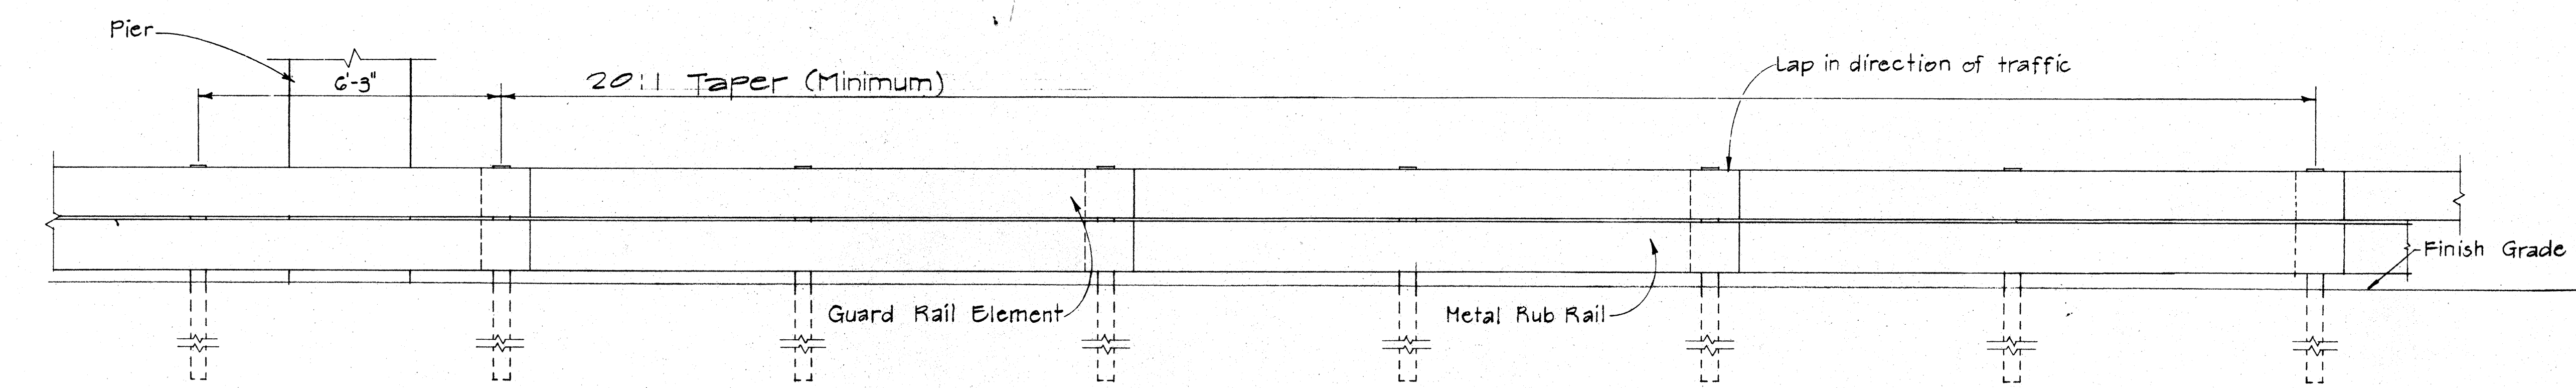

ELEVATION
Scale: 1/2" = 1'-0"

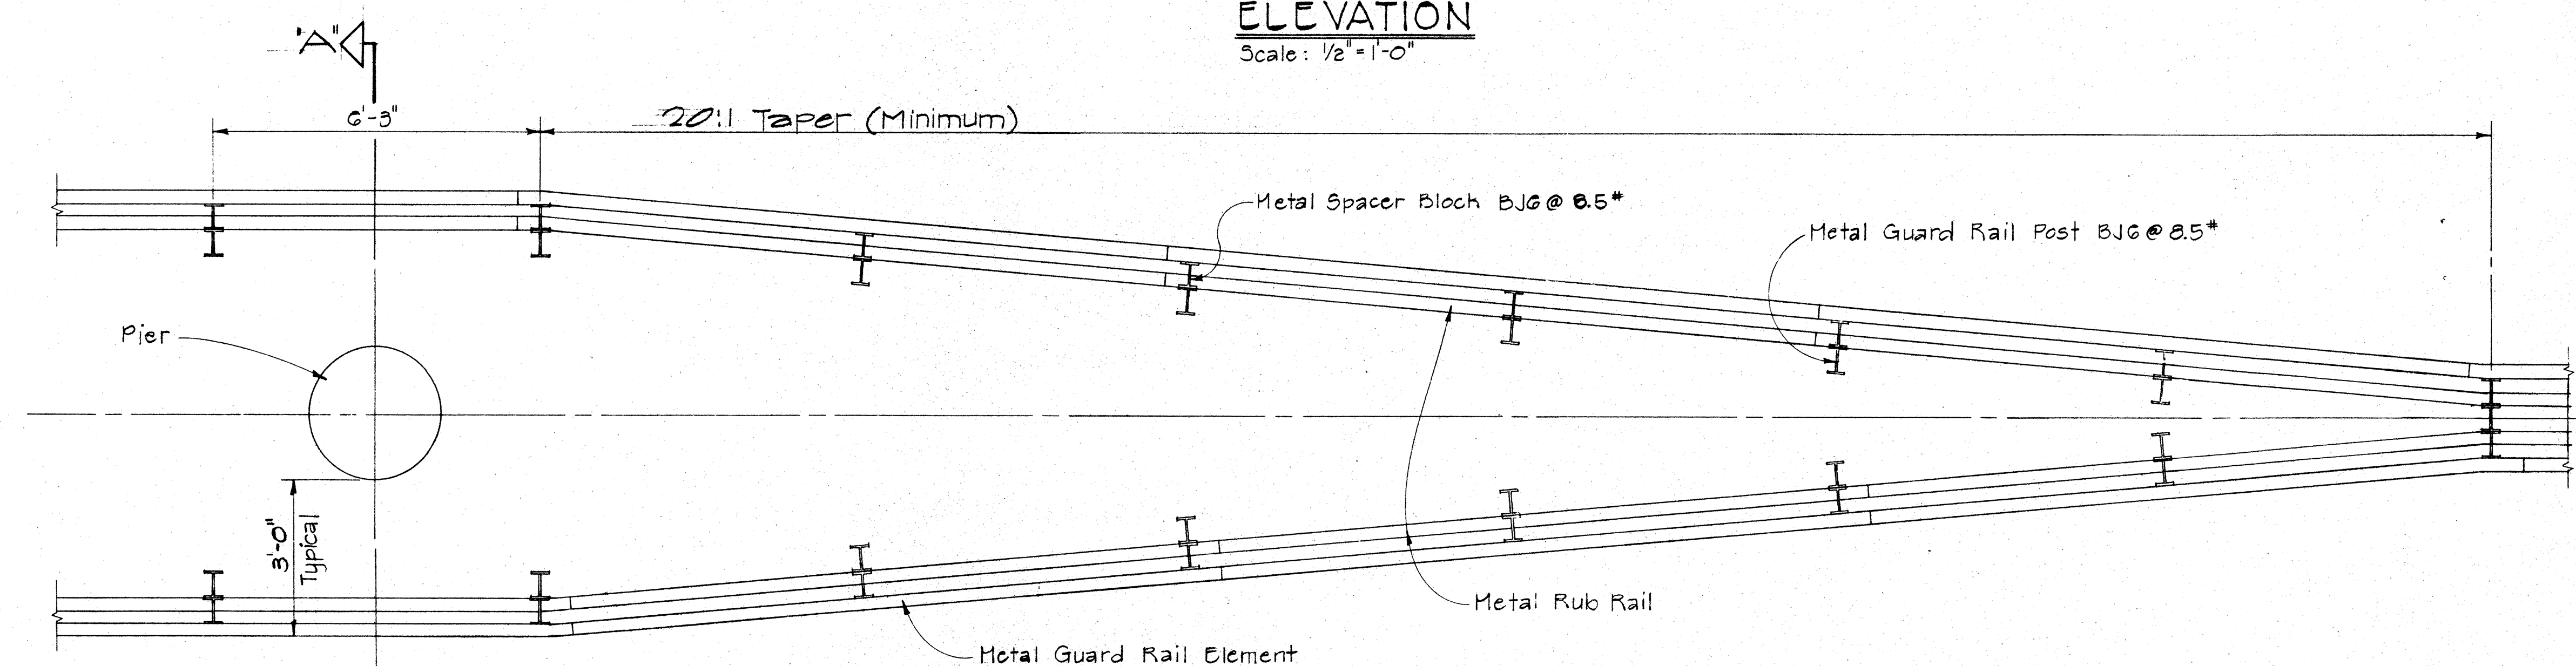

PLAN
Scale: 1/2" = 1'-0"

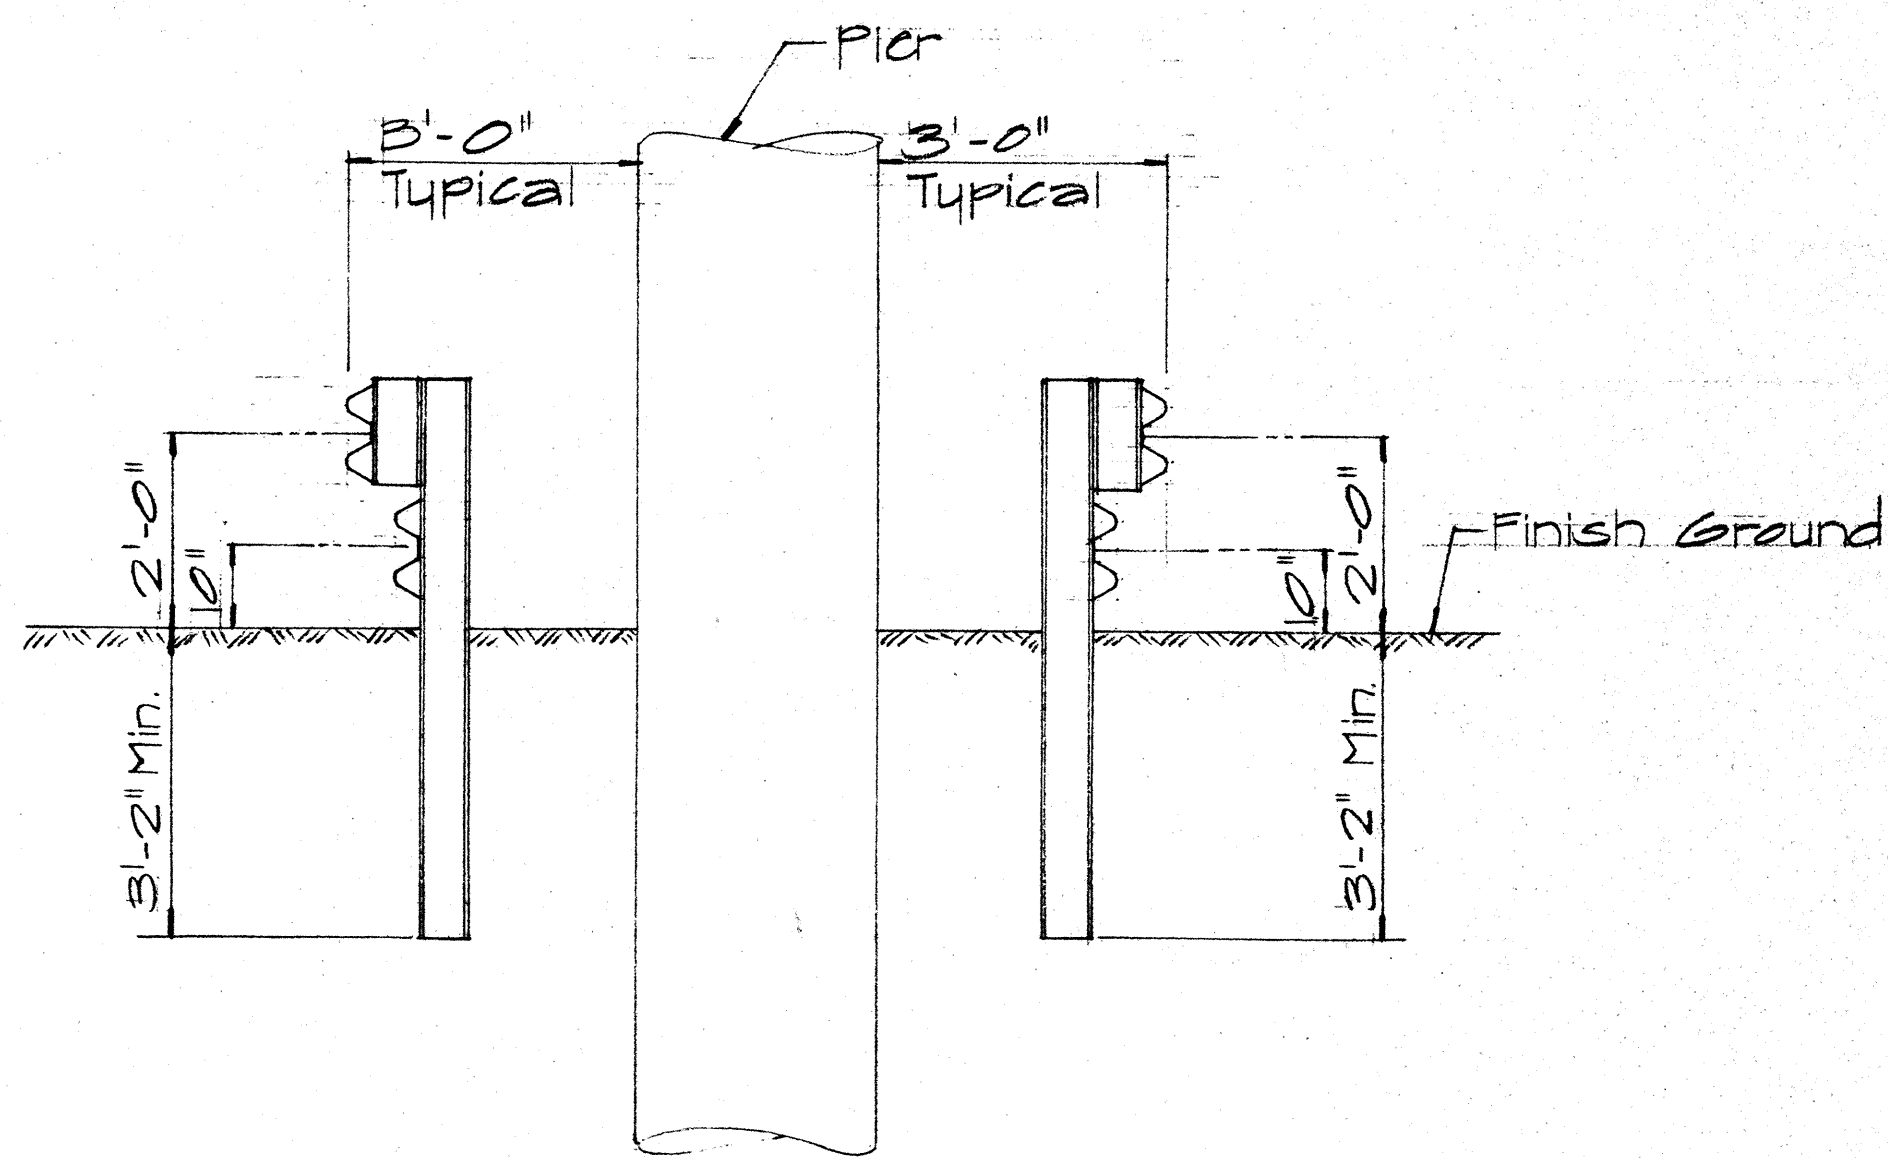

SECTION "A-A"
Scale: 1/2" = 1'-0"

APPROVAL RECOMMENDED:
Eishi Tanaka
TRAFFIC ENGINEER
12/29/69
DATE

APPROVED:
William J. B. B. B.
ASSISTANT CHIEF, ENGINEERING
12/30/69
DATE

NO.	REVISION	APPROVED BY	DATE


STATE OF HAWAII
DEPARTMENT OF TRANSPORTATION
HIGHWAYS DIVISION

TRANSITION DETAIL OF
METAL GUARD RAIL
WITH RUB RAIL AT
OBSTRUCTION


Scale: As Shown
Nov. 1968

DESIGNED BY	DATE
DRAWN BY	
CHECKED BY	
NOTED BY	
QUANTITY BY	
ORIGINAL	
PLAN	
NOTE BOOK	
NO.	


FED. ROAD DIST. NO.	STATE	FED. AID PROJ. NO.	FISCAL YEAR	SHEET NO.	TOTAL SHEETS
HAWAII	HAW.	HI-1(47)9	1968	233	238

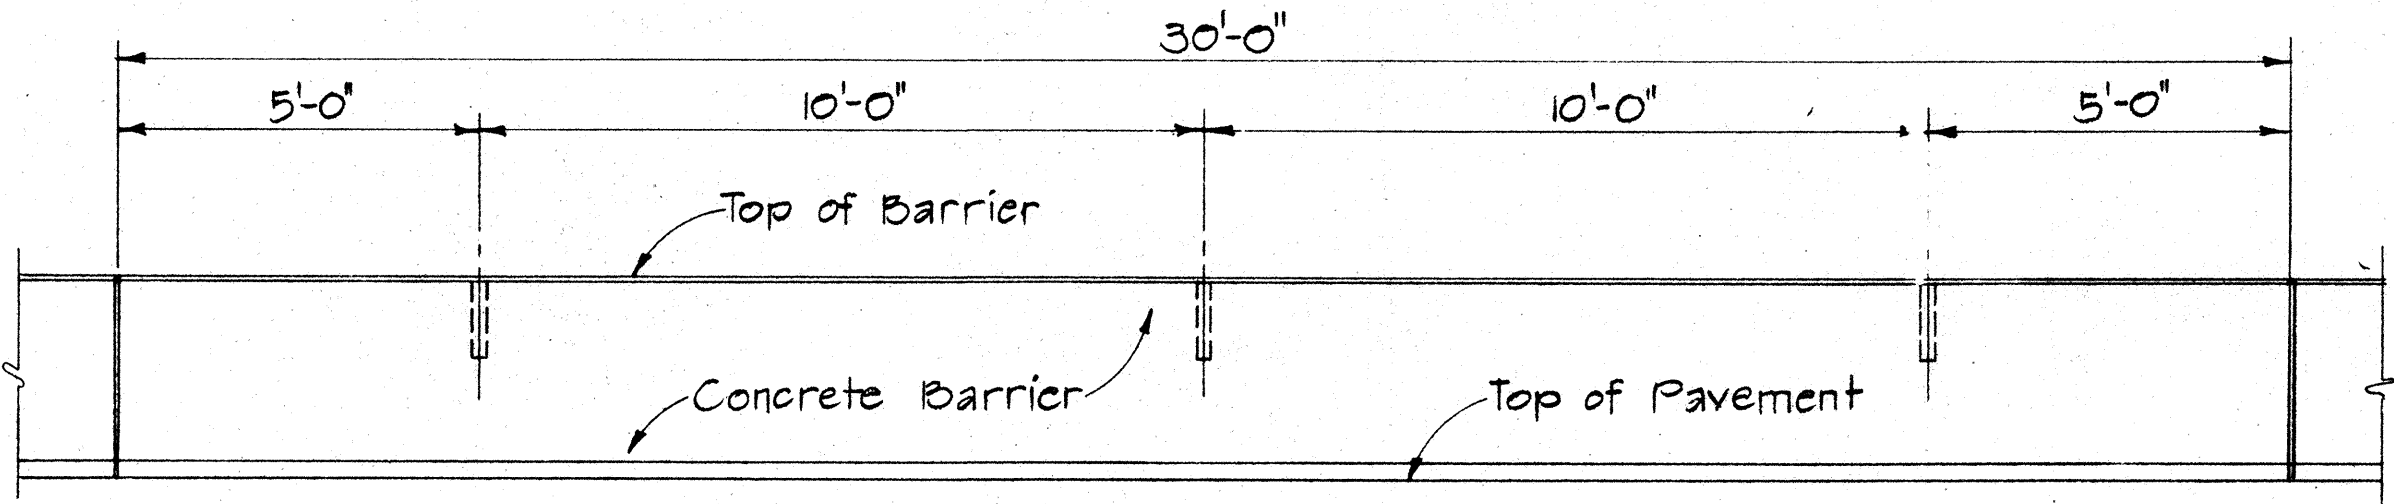


ELEVATION
30' LENGTH CONCRETE BARRIER
Scale: 3/8"=1'-0"

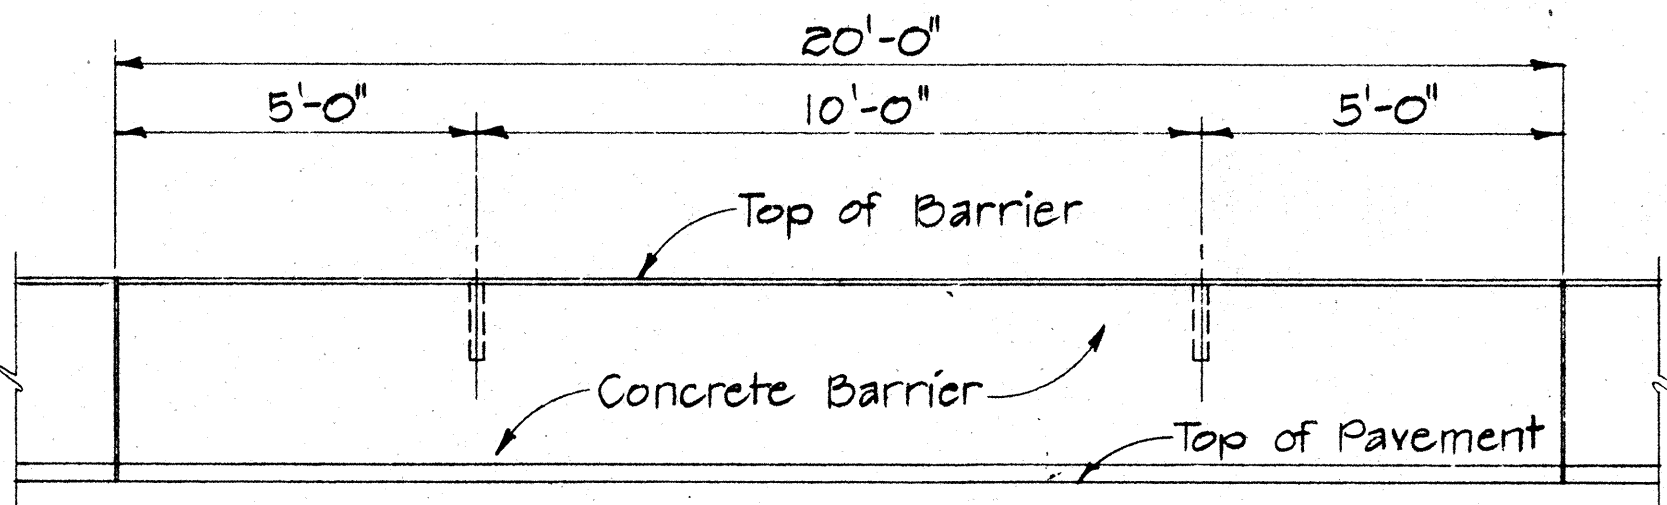

ELEVATION
20' LENGTH CONCRETE BARRIER
Scale: 3/8"=1'-0"

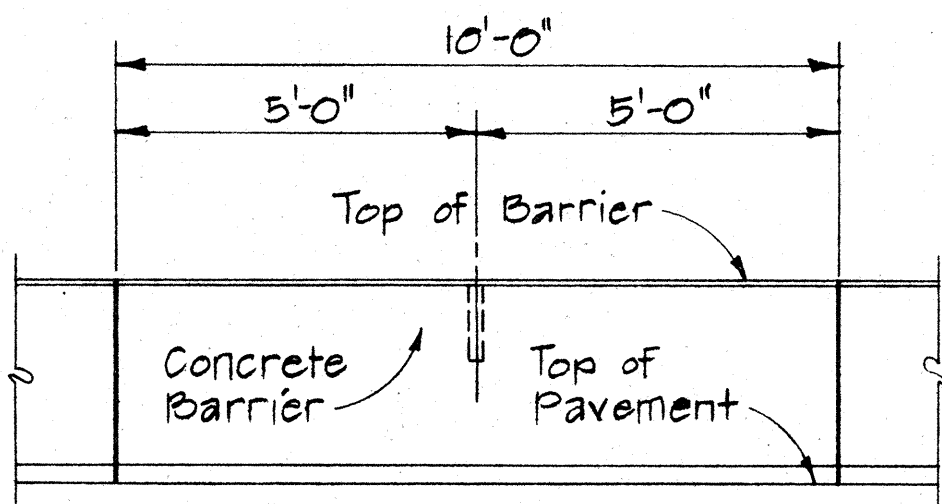

ELEVATION
10' LENGTH CONC. BARRIER
Scale: 3/8"=1'-0"

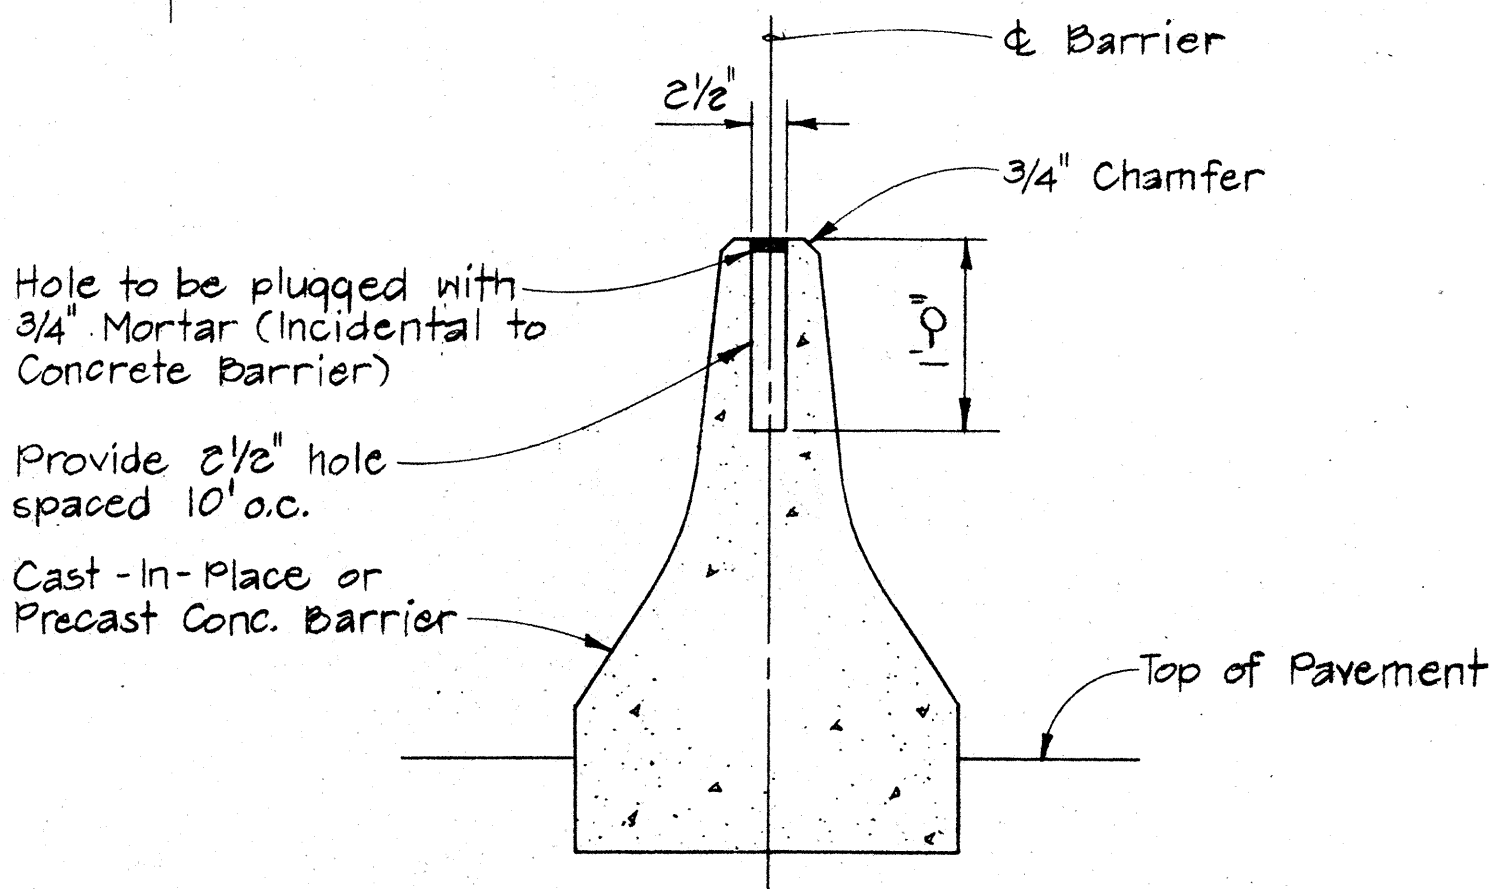

TYPICAL SECTION
Scale: 3/8"=1'-0"

Hole to be plugged with 3/4" Mortar (Incidental to Concrete Barrier)

Provide 2 1/2" hole spaced 10' o.c.

Cast - In-Place or Precast Conc. Barrier

HOLE SPACING DETAIL FOR CONCRETE BARRIER

APPROVAL RECOMMENDED:
Eishi Tanaka 12/29/67
TRAFFIC ENGINEER DATE

APPROVED:
William S. S. S. 12-30-69
ASSISTANT CHIEF, ENGINEERING DATE

NO.	REVISION	APPROVED BY	DATE

STATE OF HAWAII
DEPARTMENT OF TRANSPORTATION
HIGHWAYS DIVISION





HOLE SPACING DETAILS
FOR CONC. BARRIER

Scale: As Shown

Nov. 1968

SURVEY PLOTTED BY	DATE
DESIGNED BY	
NOTED BY	
CHECKED BY	
ORIGINAL PLAN	
NOTE BOOK	
No.	

FED. ROAD DIST. NO.	STATE	FED. AID PROJ. NO.	FISCAL YEAR	SHEET NO.	TOTAL SHEETS
HAWAII	HAW.	111(47)9	1968	234	238

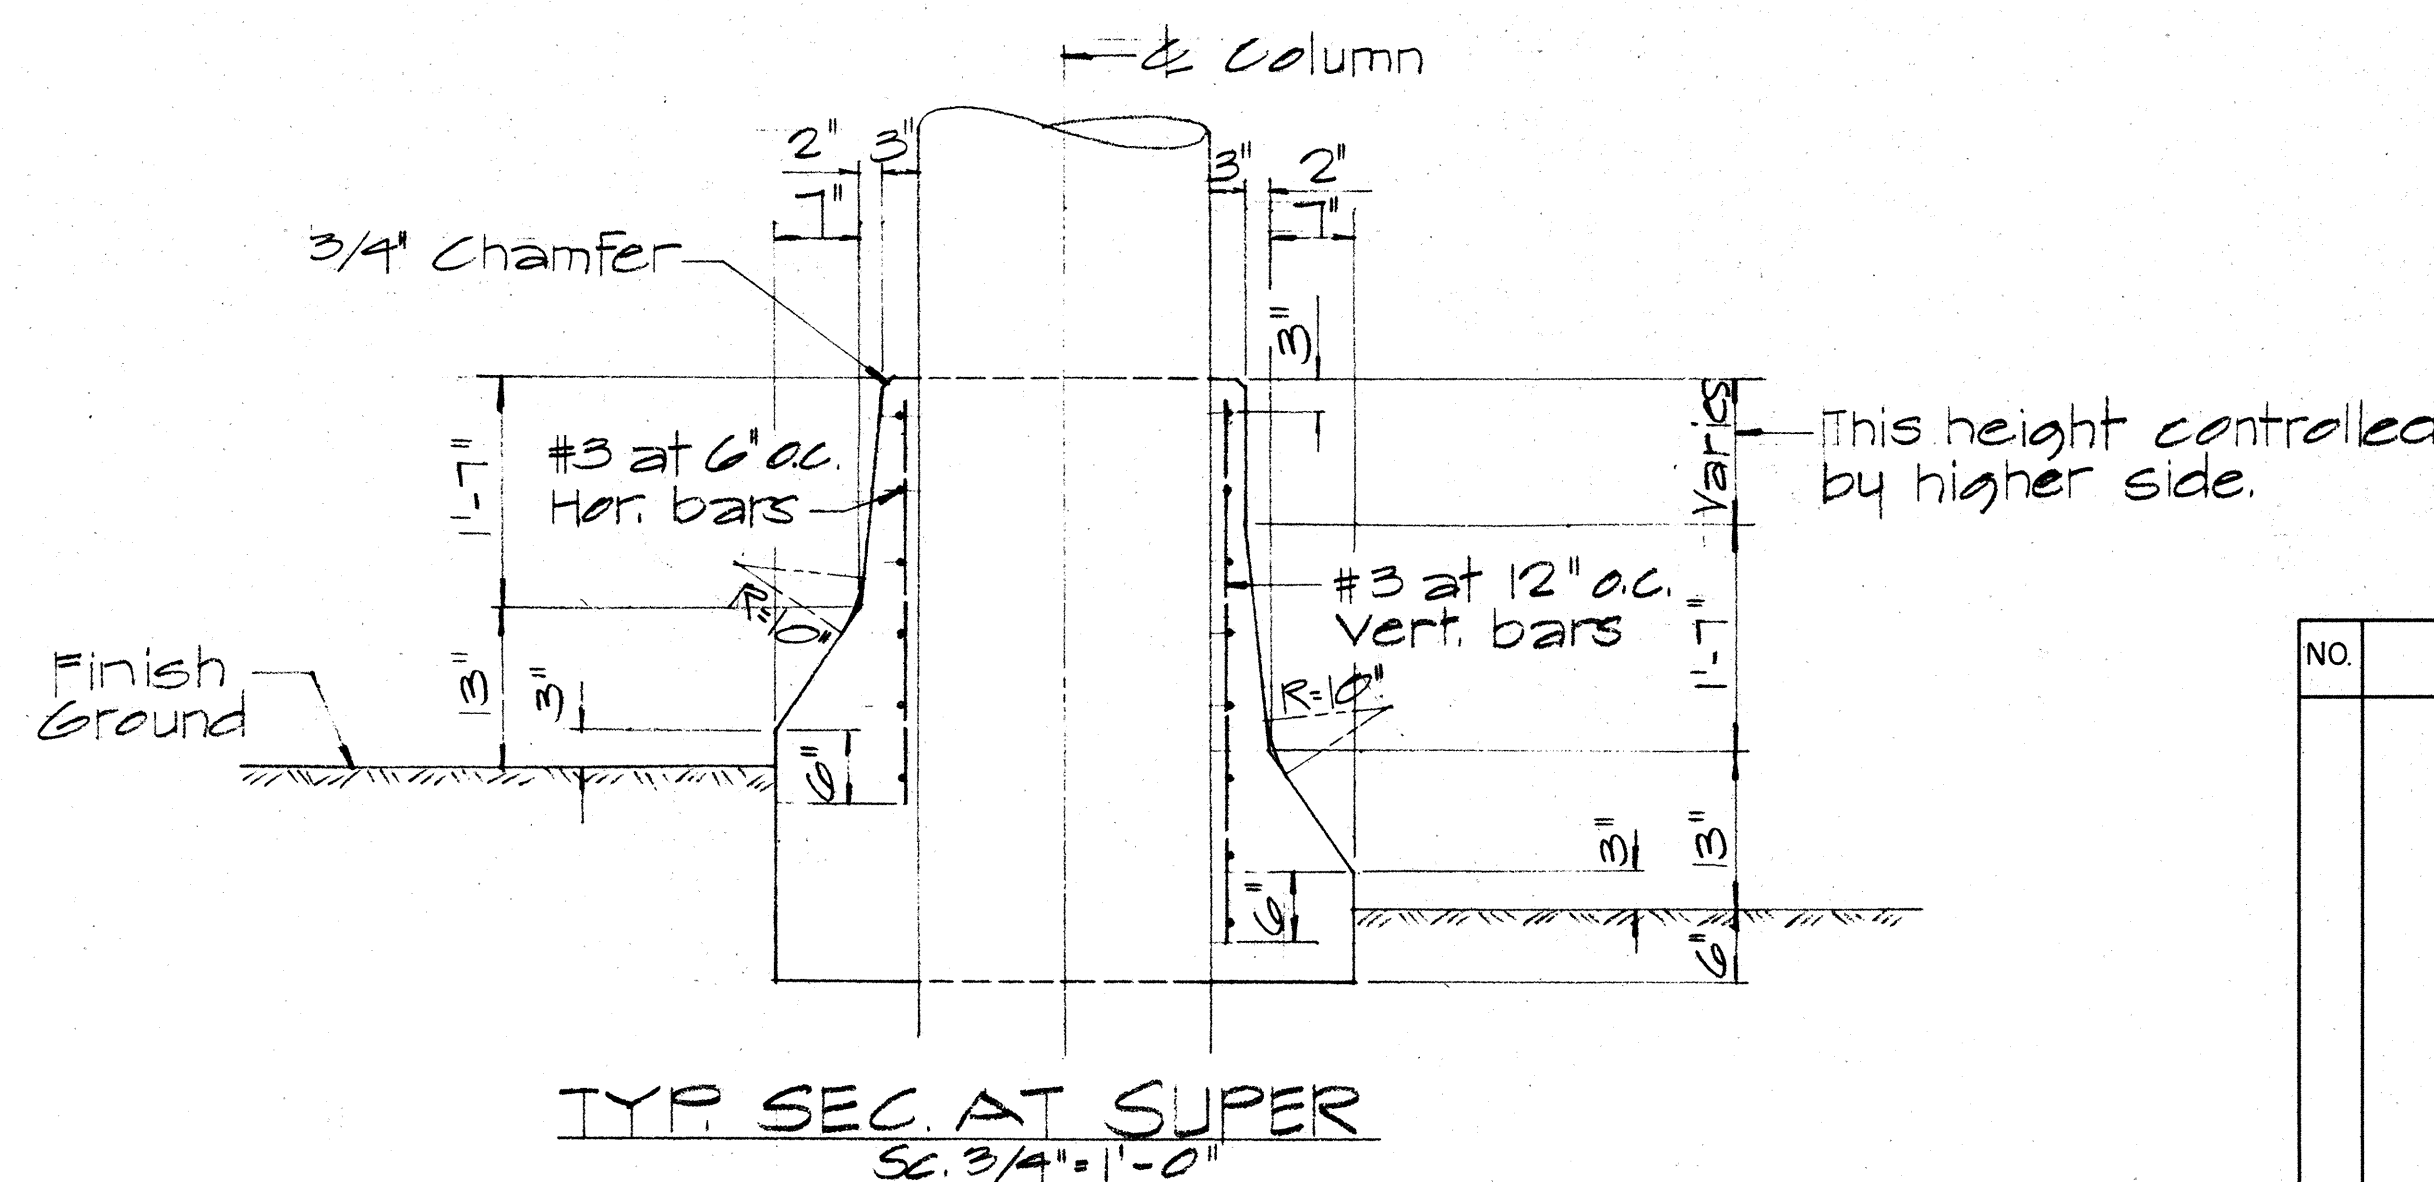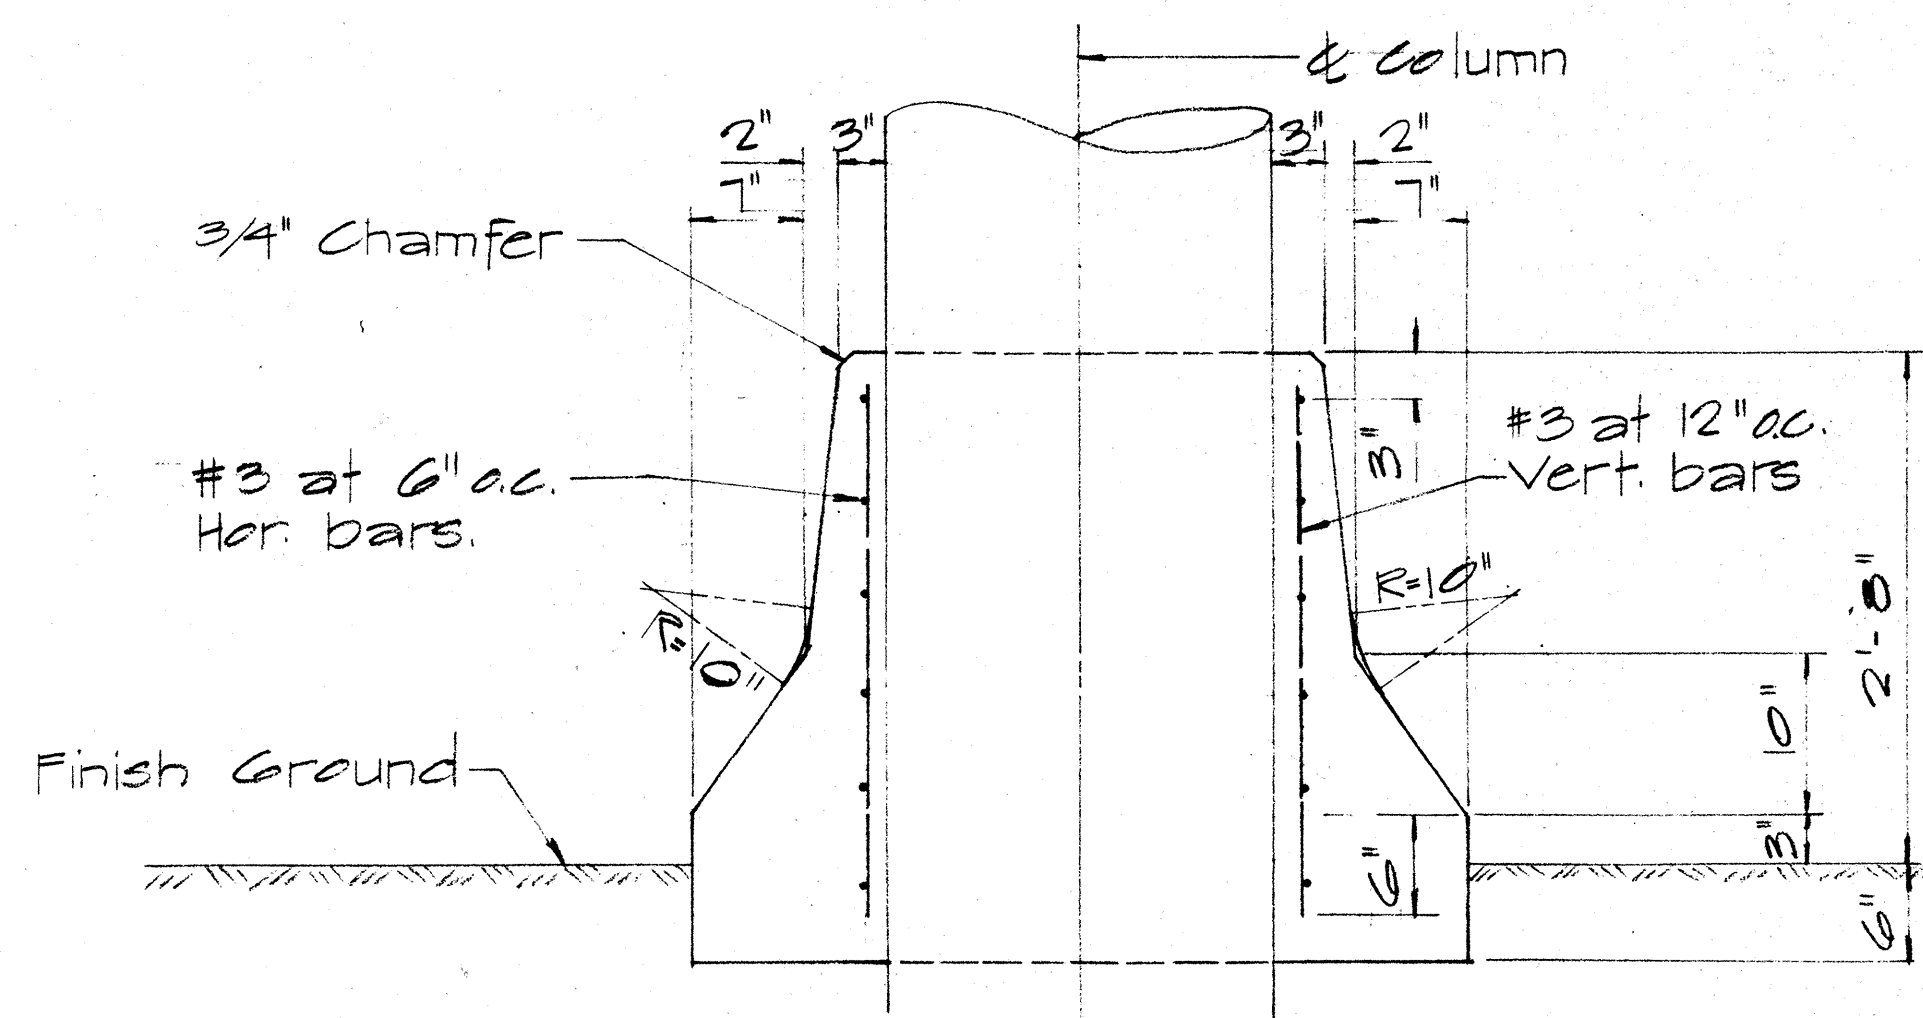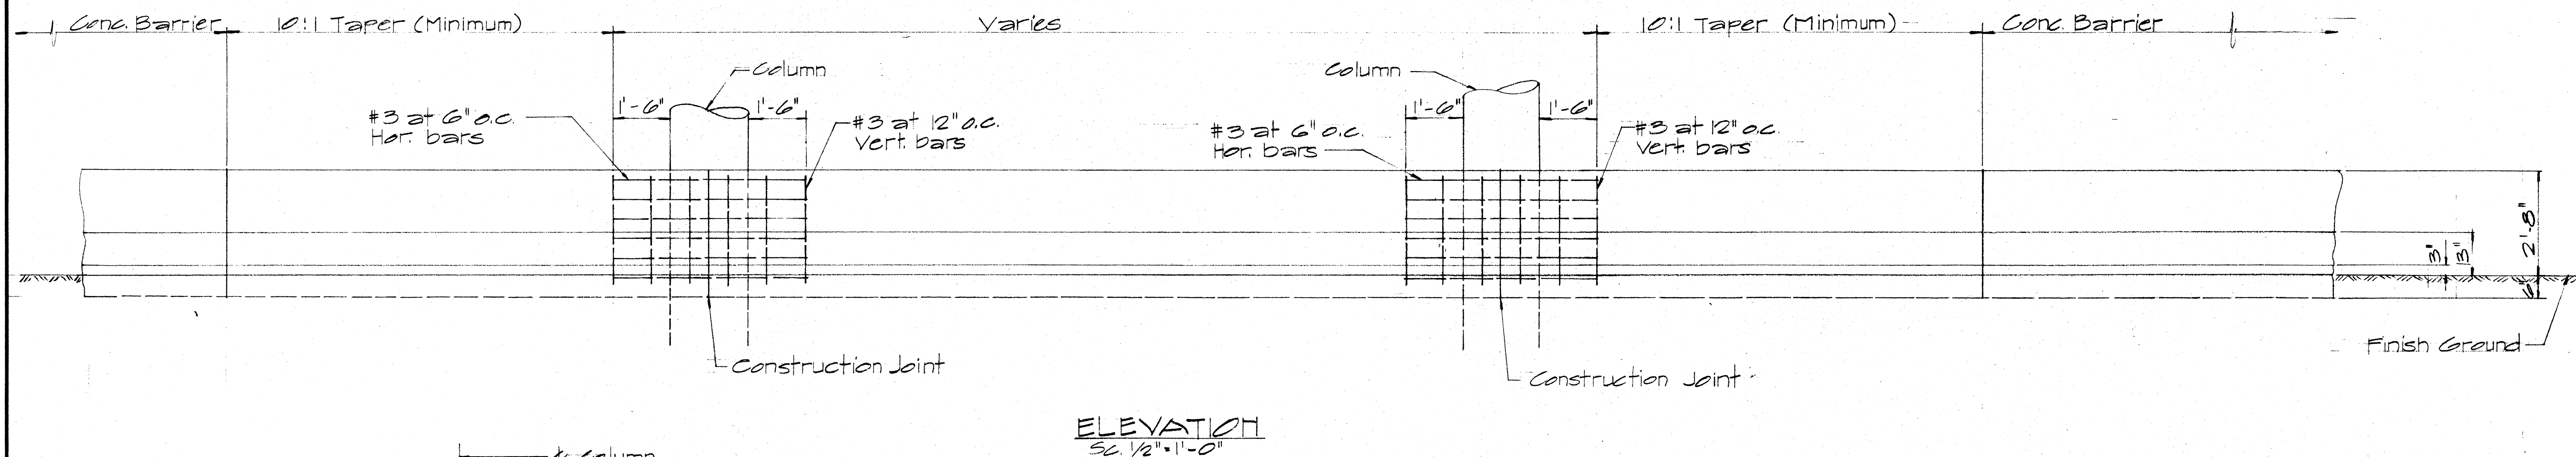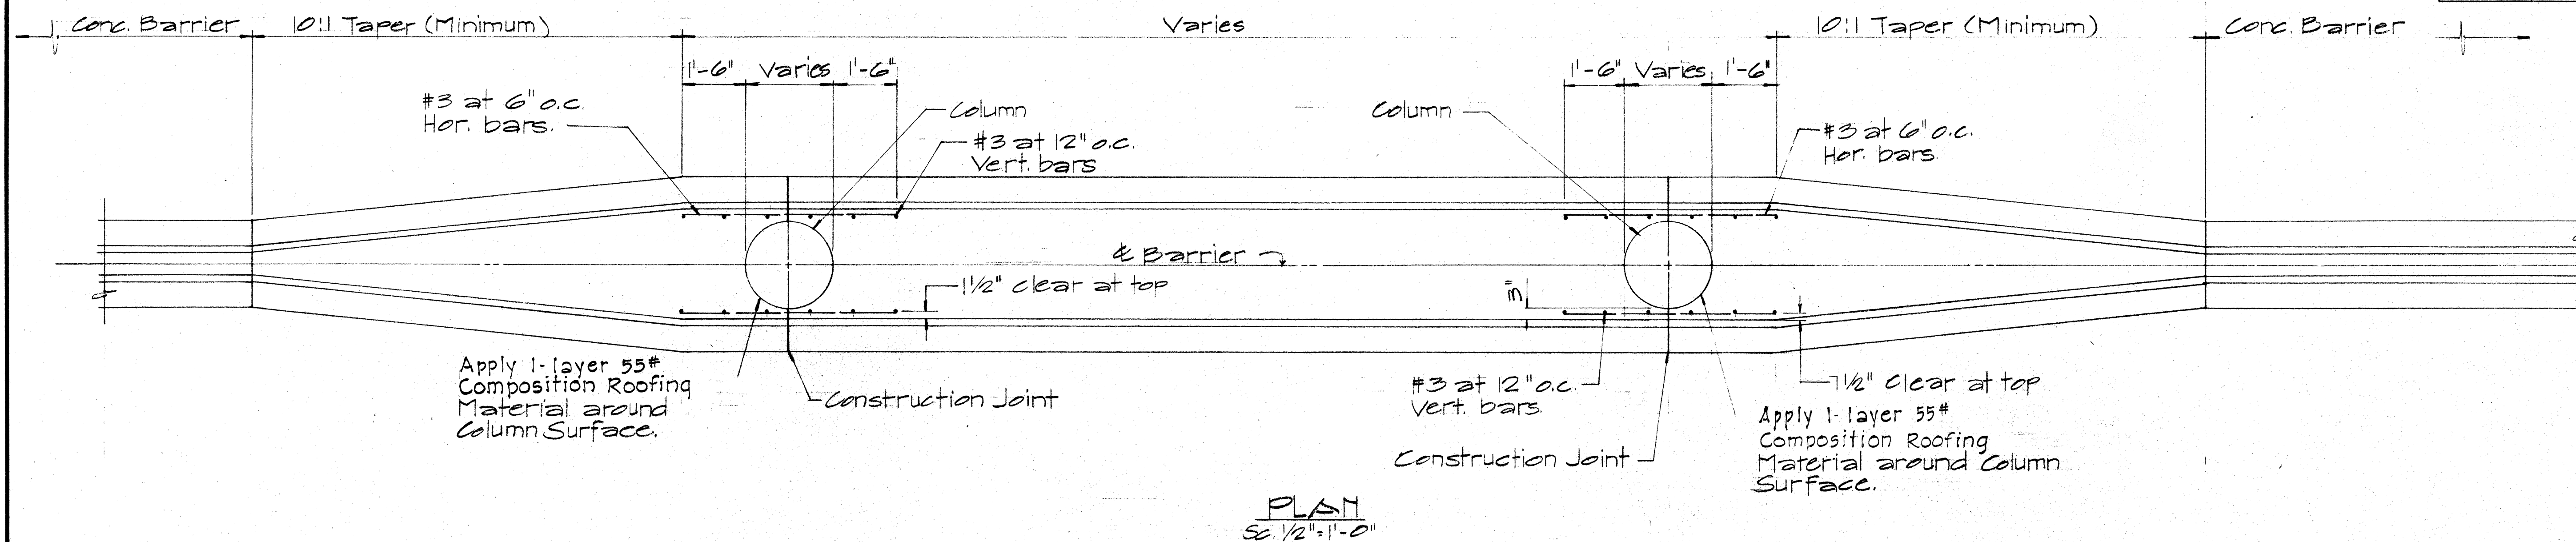

APPROVAL RECOMMENDED:
Eugene Tanaka
TRAFFIC ENGINEER
12/29/69
DATE

APPROVED:
[Signature]
ASSISTANT CHIEF, ENGINEERING
12-30-69
DATE

NO.	REVISION	APPROVED BY	DATE





STATE OF HAWAII
DEPARTMENT OF TRANSPORTATION
HIGHWAYS DIVISION

STANDARD DETAIL
CONCRETE BARRIER
TRANSITION

Scale As Noted Feb. 1969

SHEET No. OF SHEETS DT 512

FED. ROAD DIST. NO.	STATE	FED. AID PROJ. NO.	FISCAL YEAR	SHEET NO.	TOTAL SHEETS
HAWAII	HAW.	I-H-1(47)-2	1968	235	238

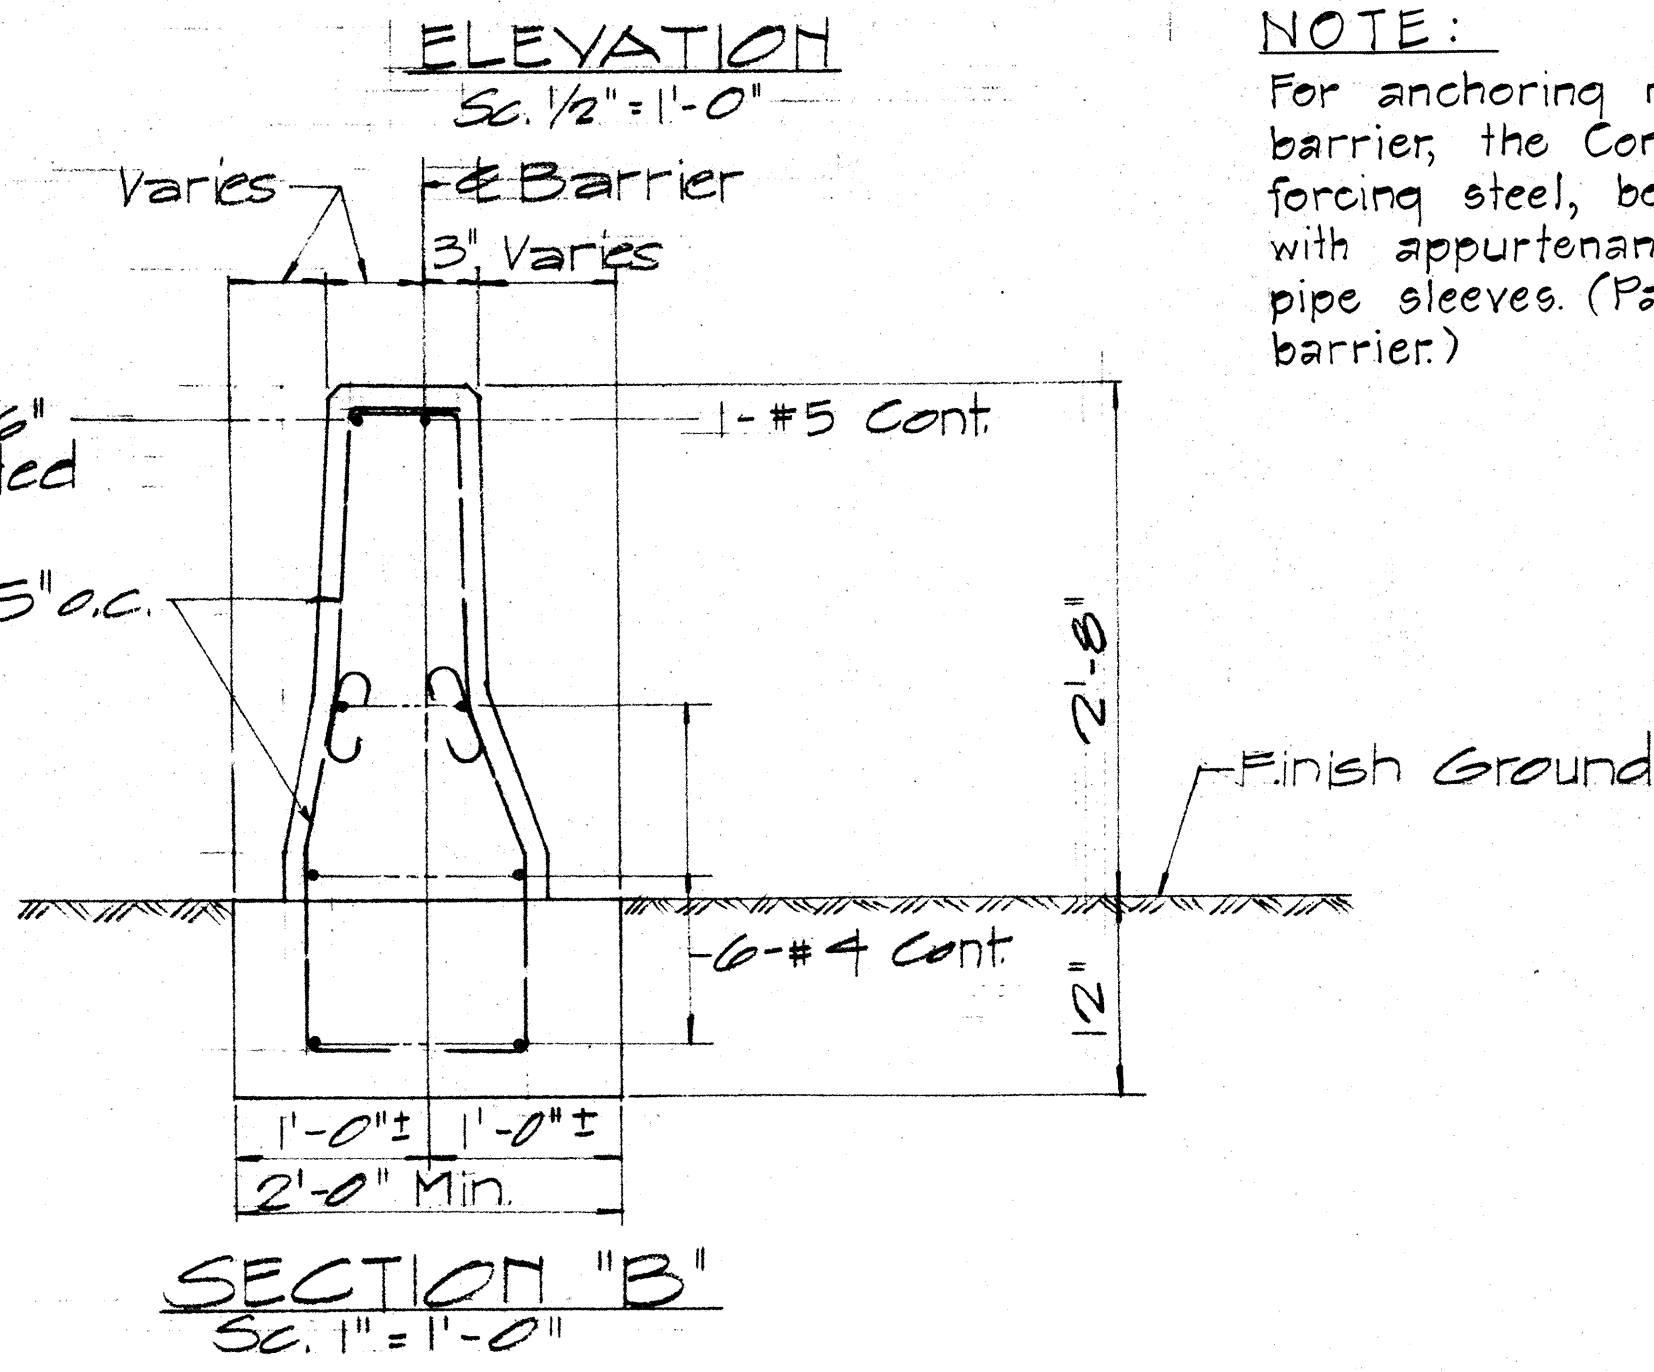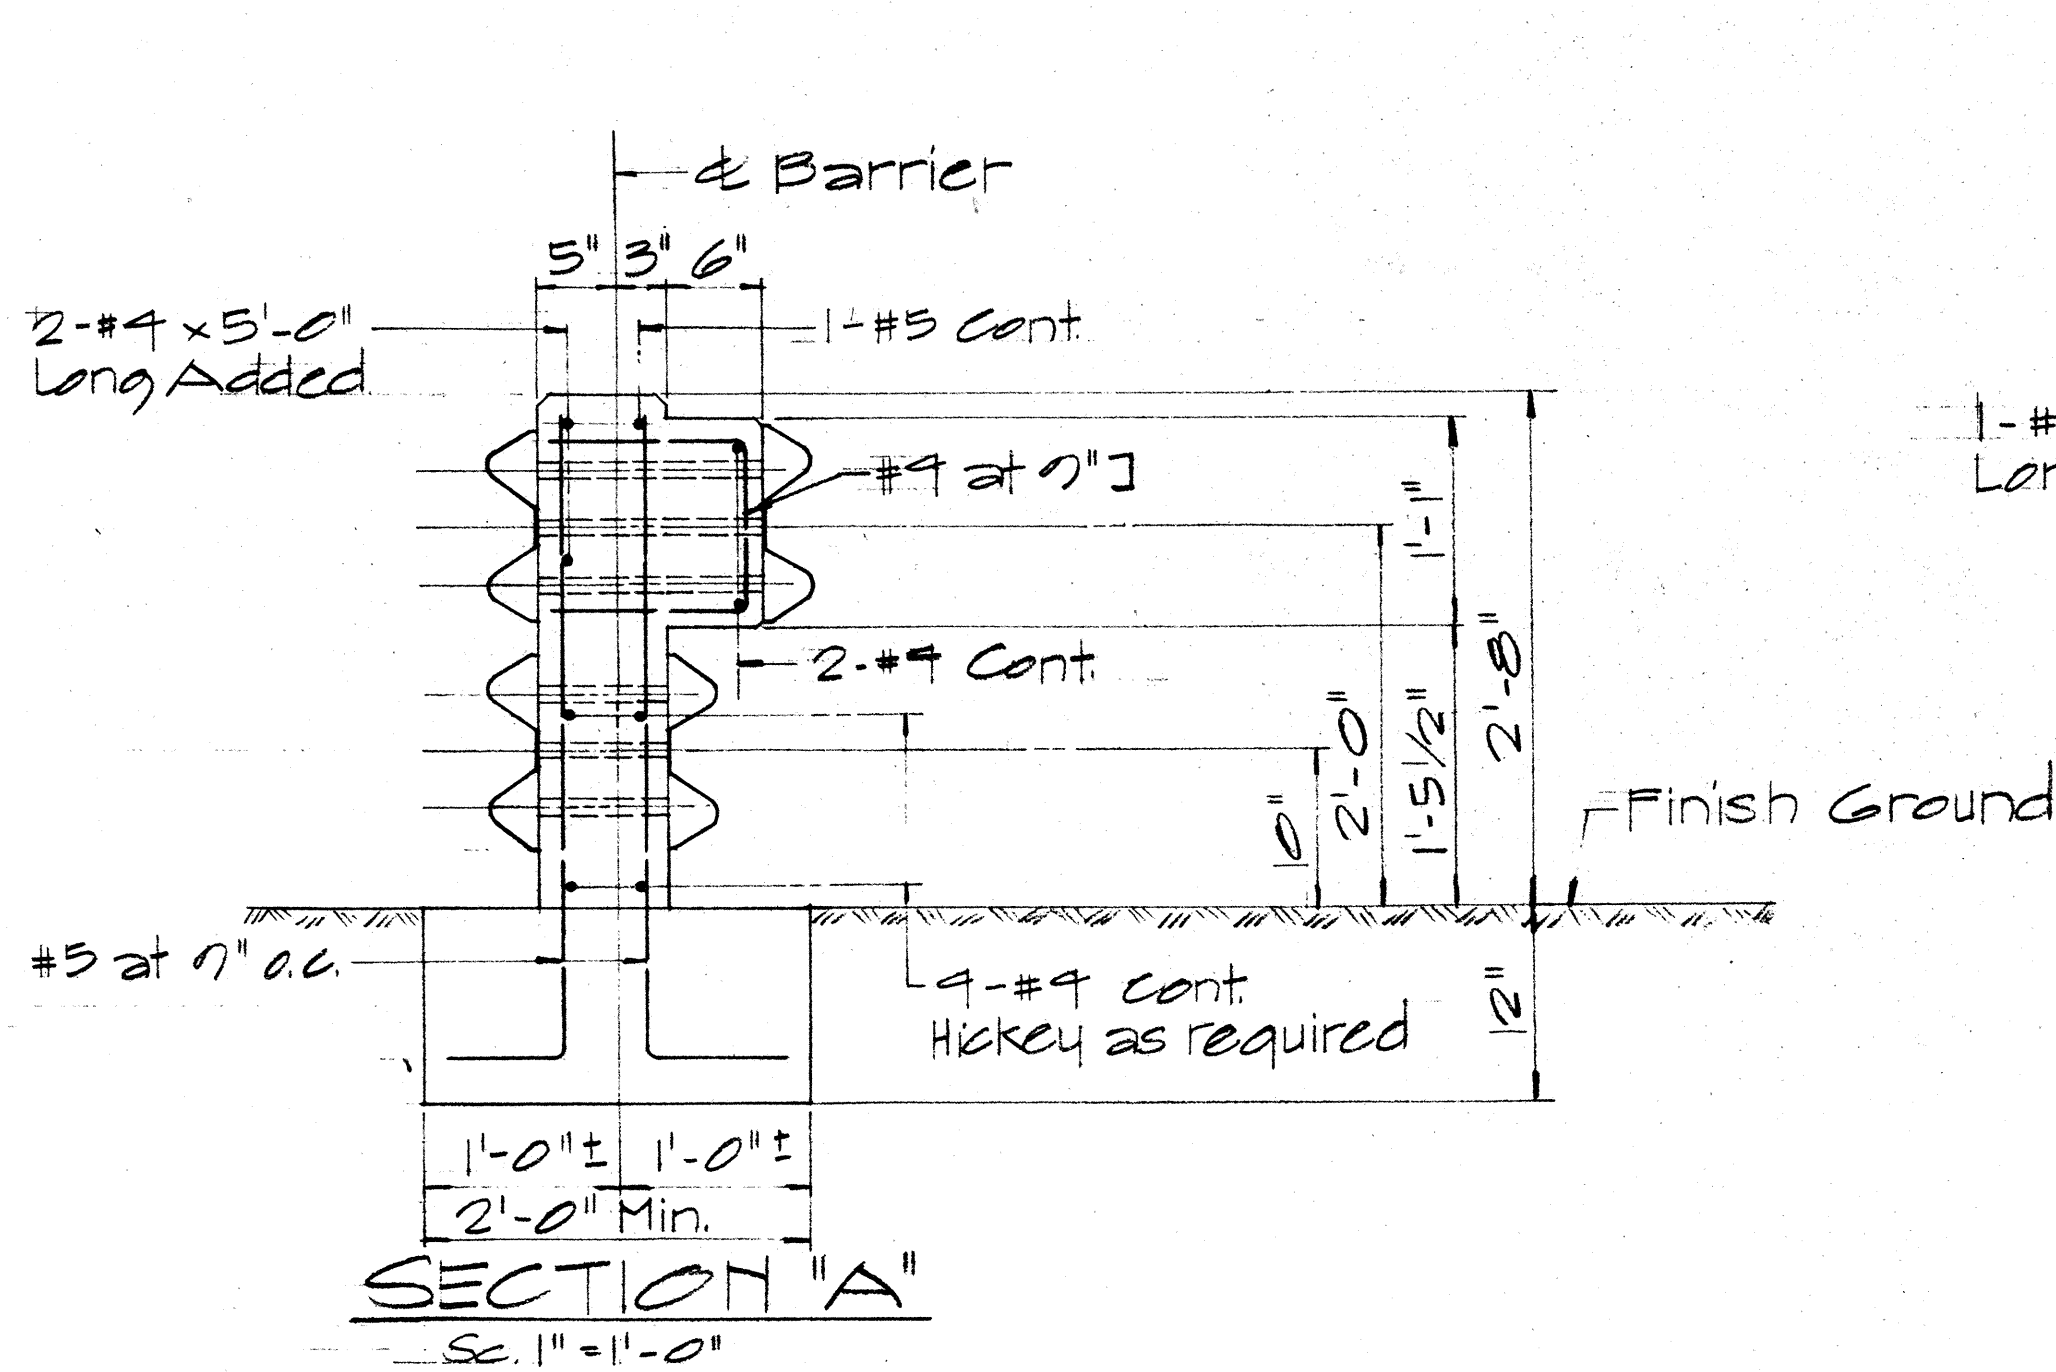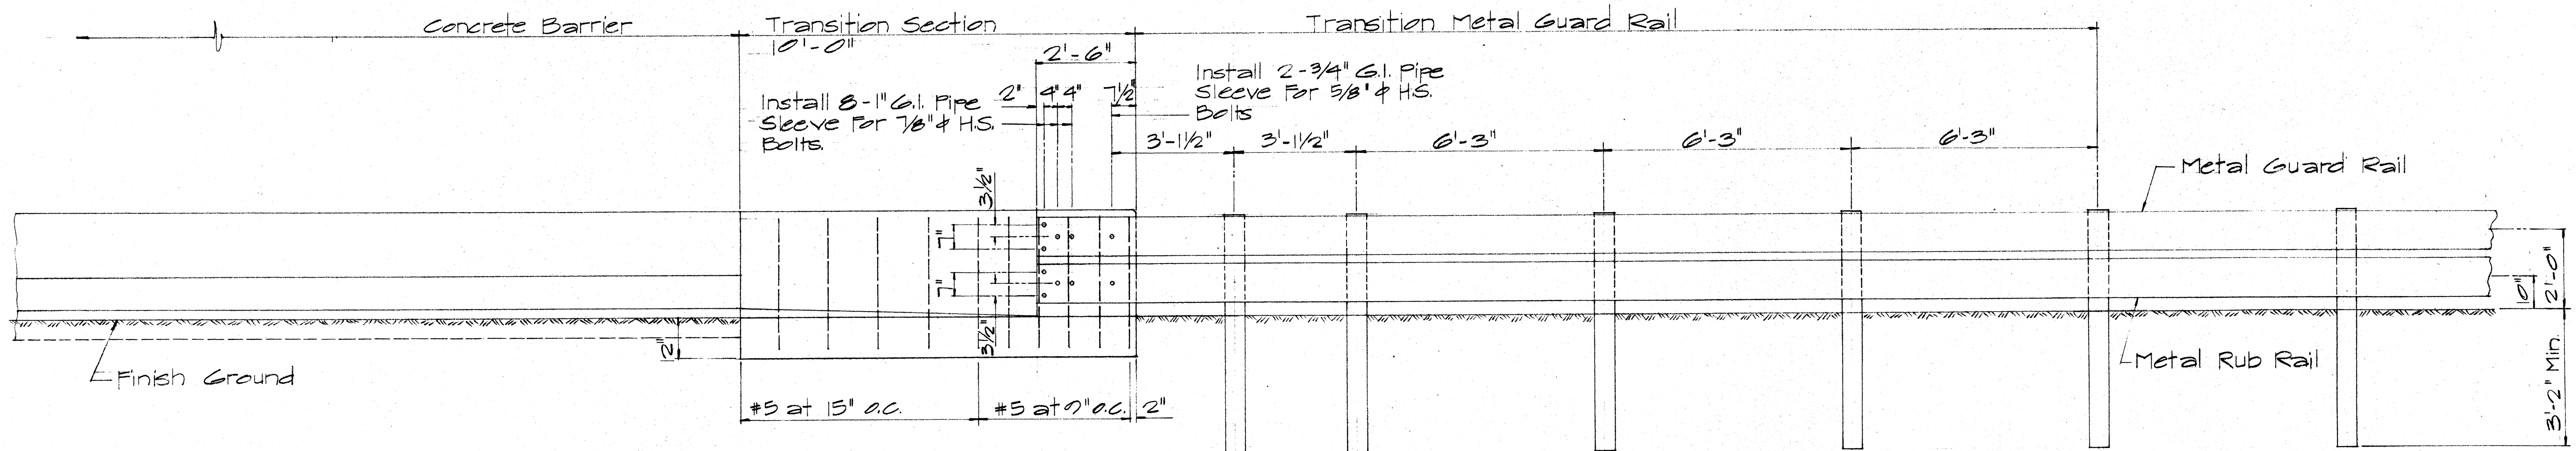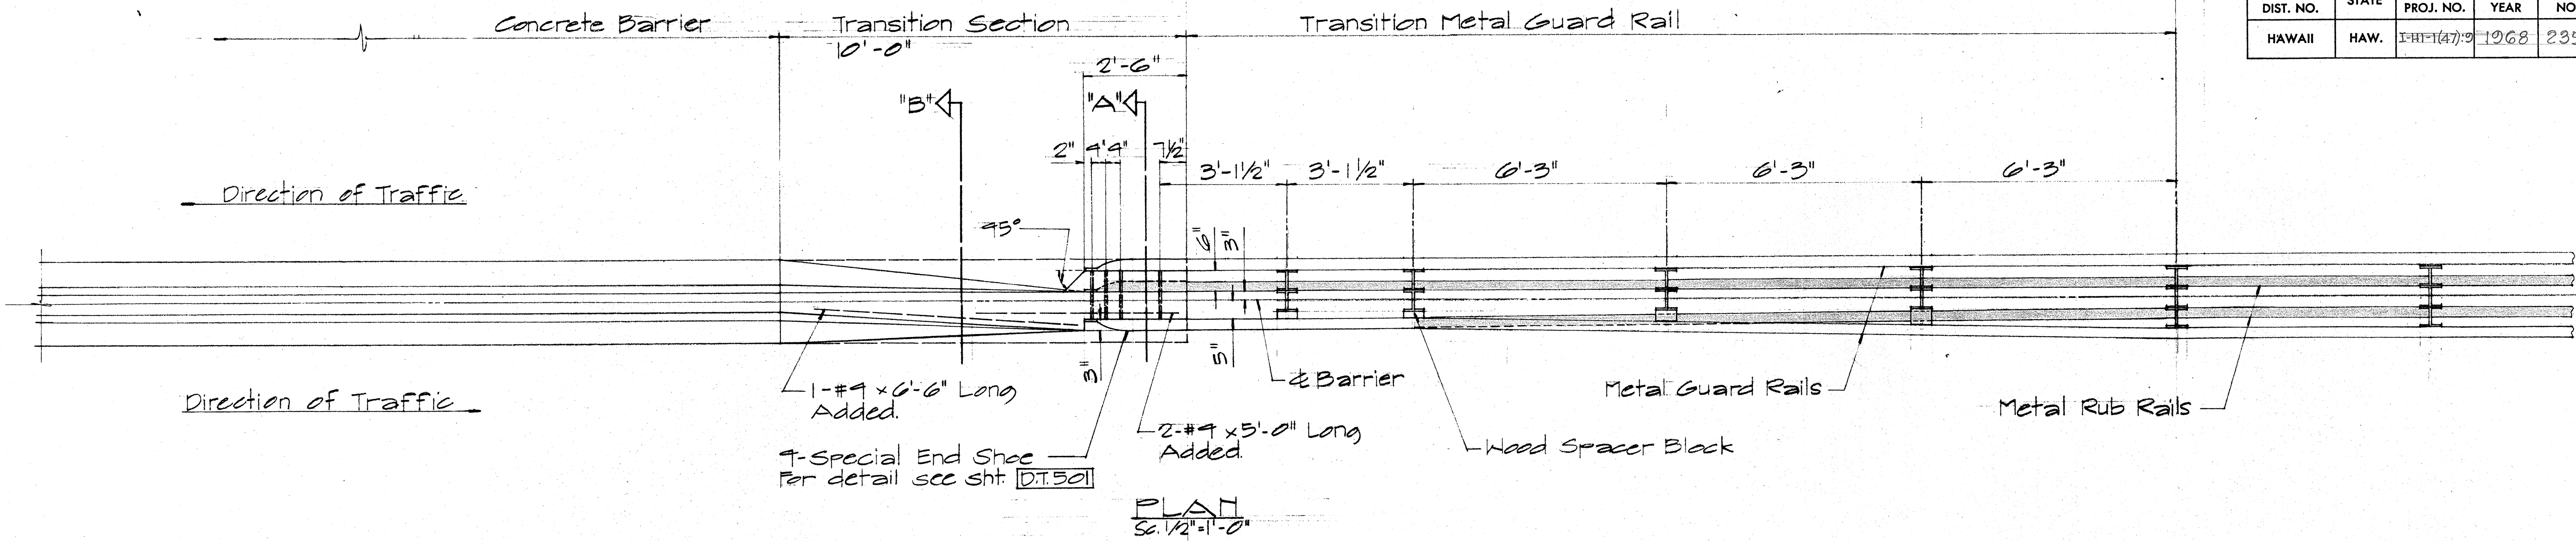

NOTE:
For anchoring metal guard rail elements to concrete barrier, the Contractor shall furnish and install reinforcing steel, bolts of appropriate lengths and size with appurtenant washers, nuts, wooden blocks and pipe sleeves. (Payments shall be incidental to concrete barrier.)

APPROVAL RECOMMENDED:
Guichi Tanaka
TRAFFIC ENGINEER
12/29/69
DATE

APPROVED:
John J. J. J.
ASSISTANT CHIEF, ENGINEERING
12/30/69
DATE

NO.	REVISION	APPROVED BY	DATE

STATE OF HAWAII
DEPARTMENT OF TRANSPORTATION
HIGHWAYS DIVISION





STANDARD DETAIL
METAL GUARD RAIL
CONNECTION TO CONC.
BARRIER

Scale As Noted Feb. 1969




SHEET No. OF SHEETS DT 513

DATE	
SURVEY PLOTTED BY	
DRAWN BY	
CHECKED BY	
NOTE BOOK	
NO.	




FED. ROAD DIST. NO.	STATE	FED. AID PROJ. NO.	FISCAL YEAR	SHEET NO.	TOTAL SHEETS
HAWAII	HAW.	141-1(47)9	1968	236	238

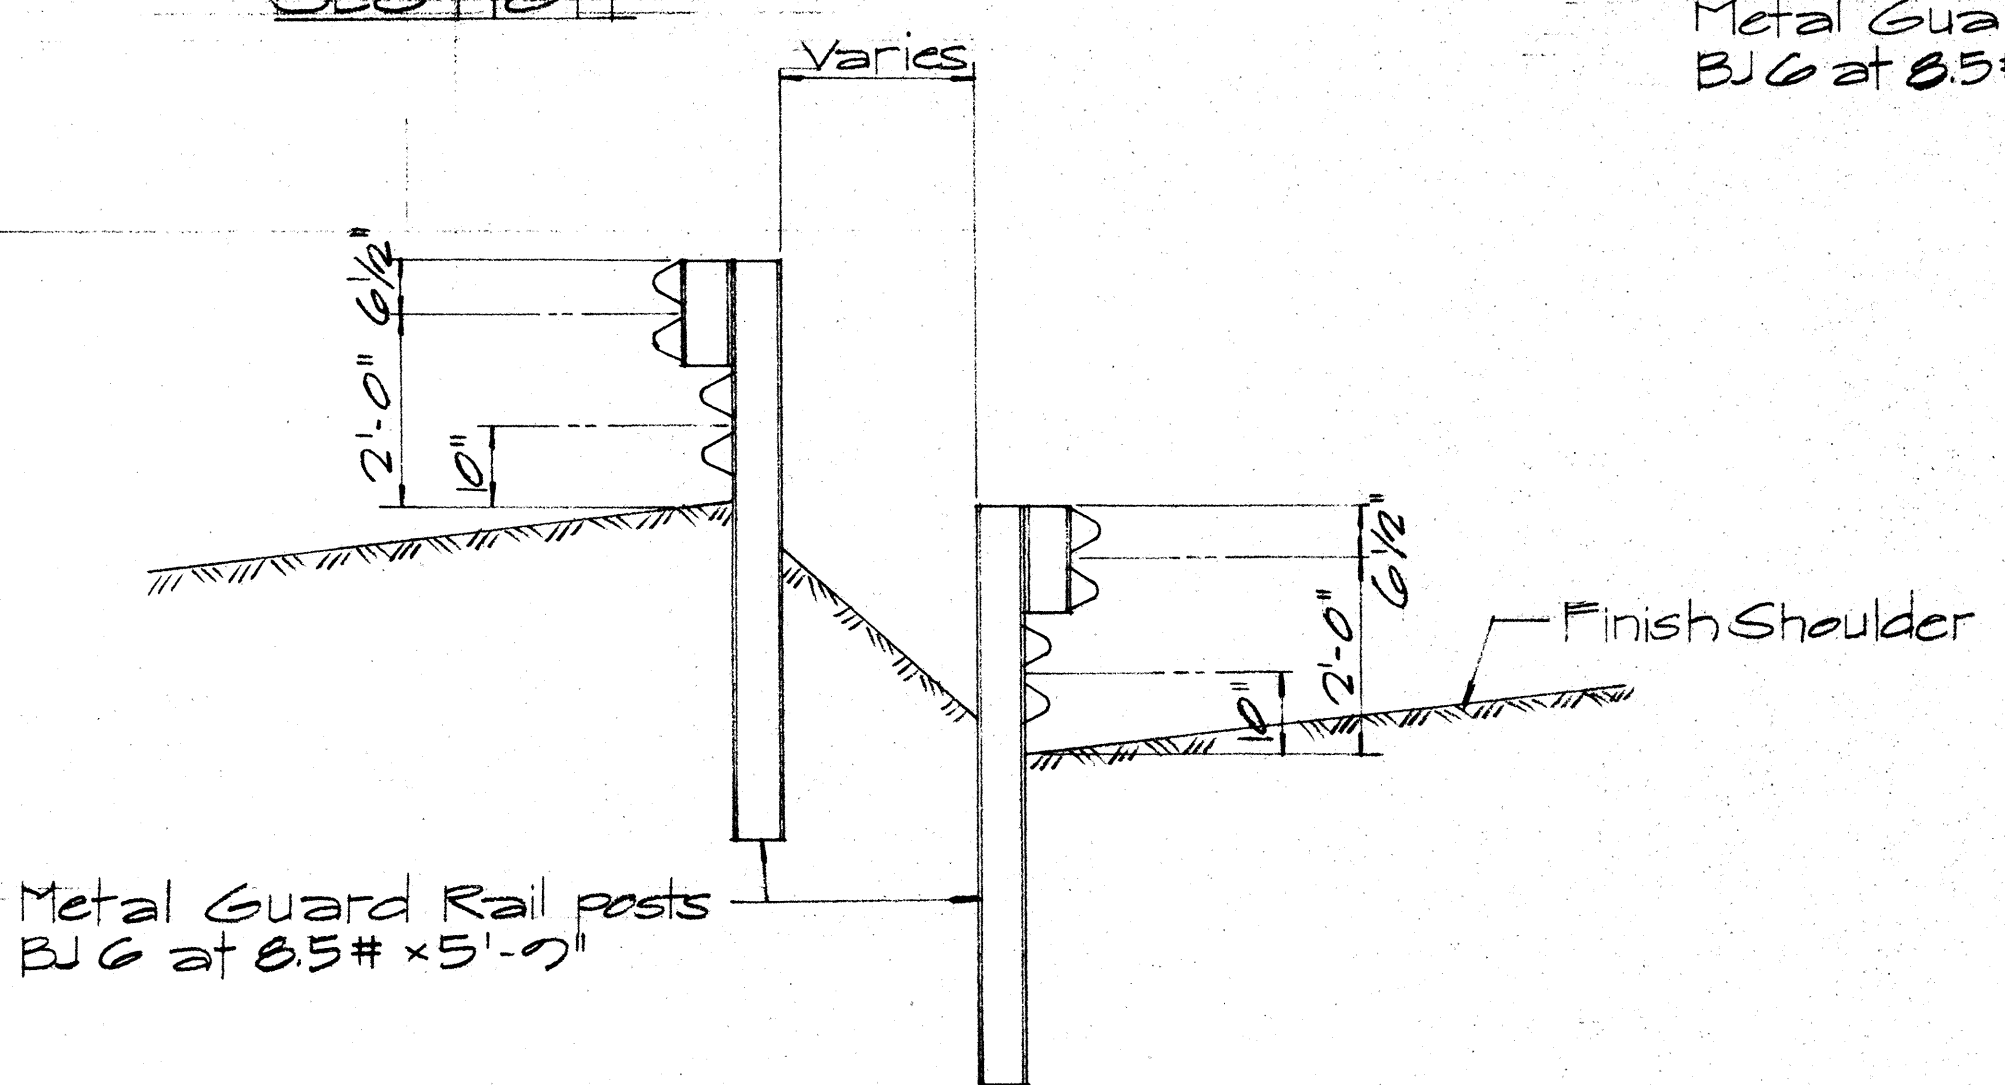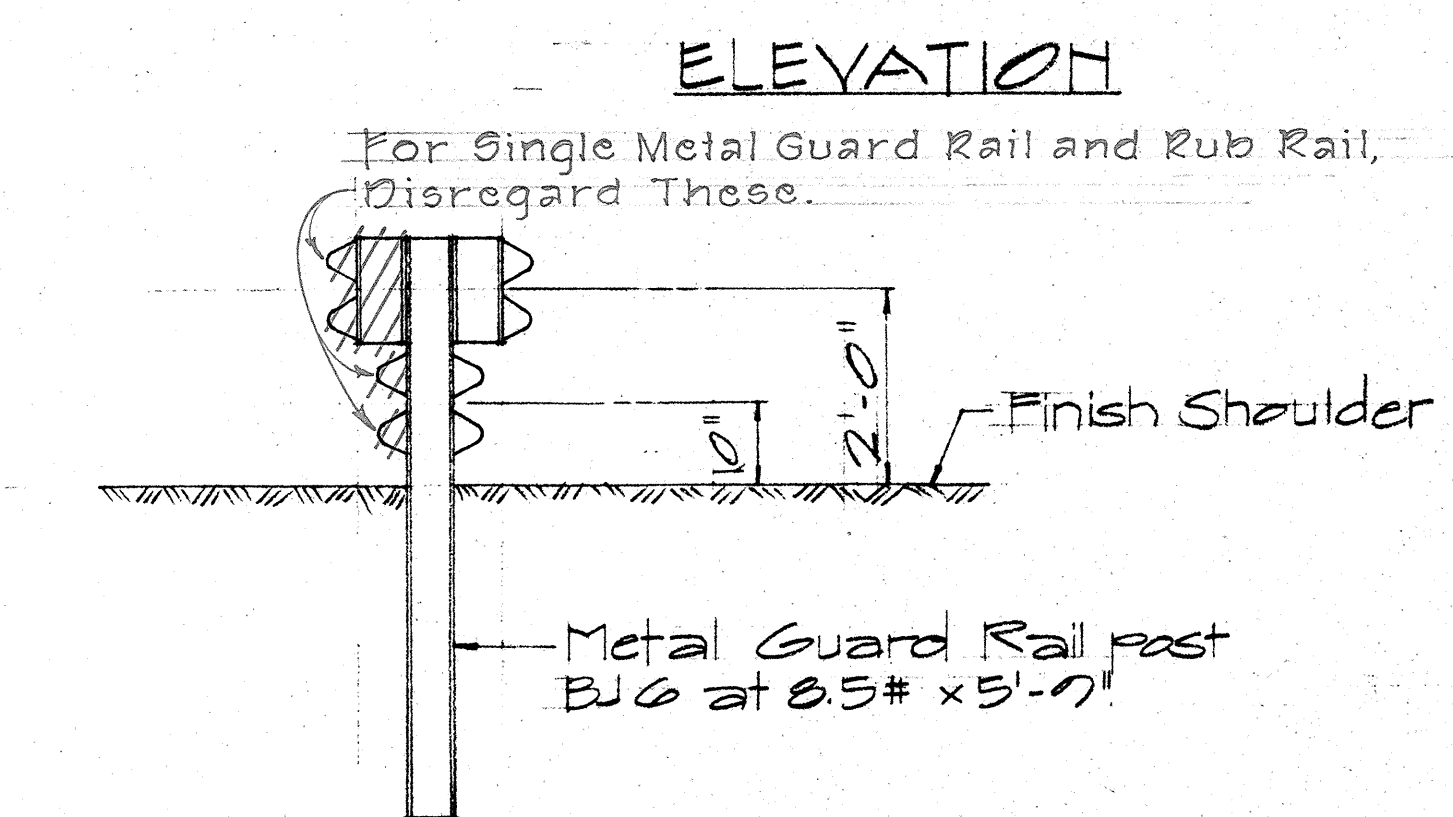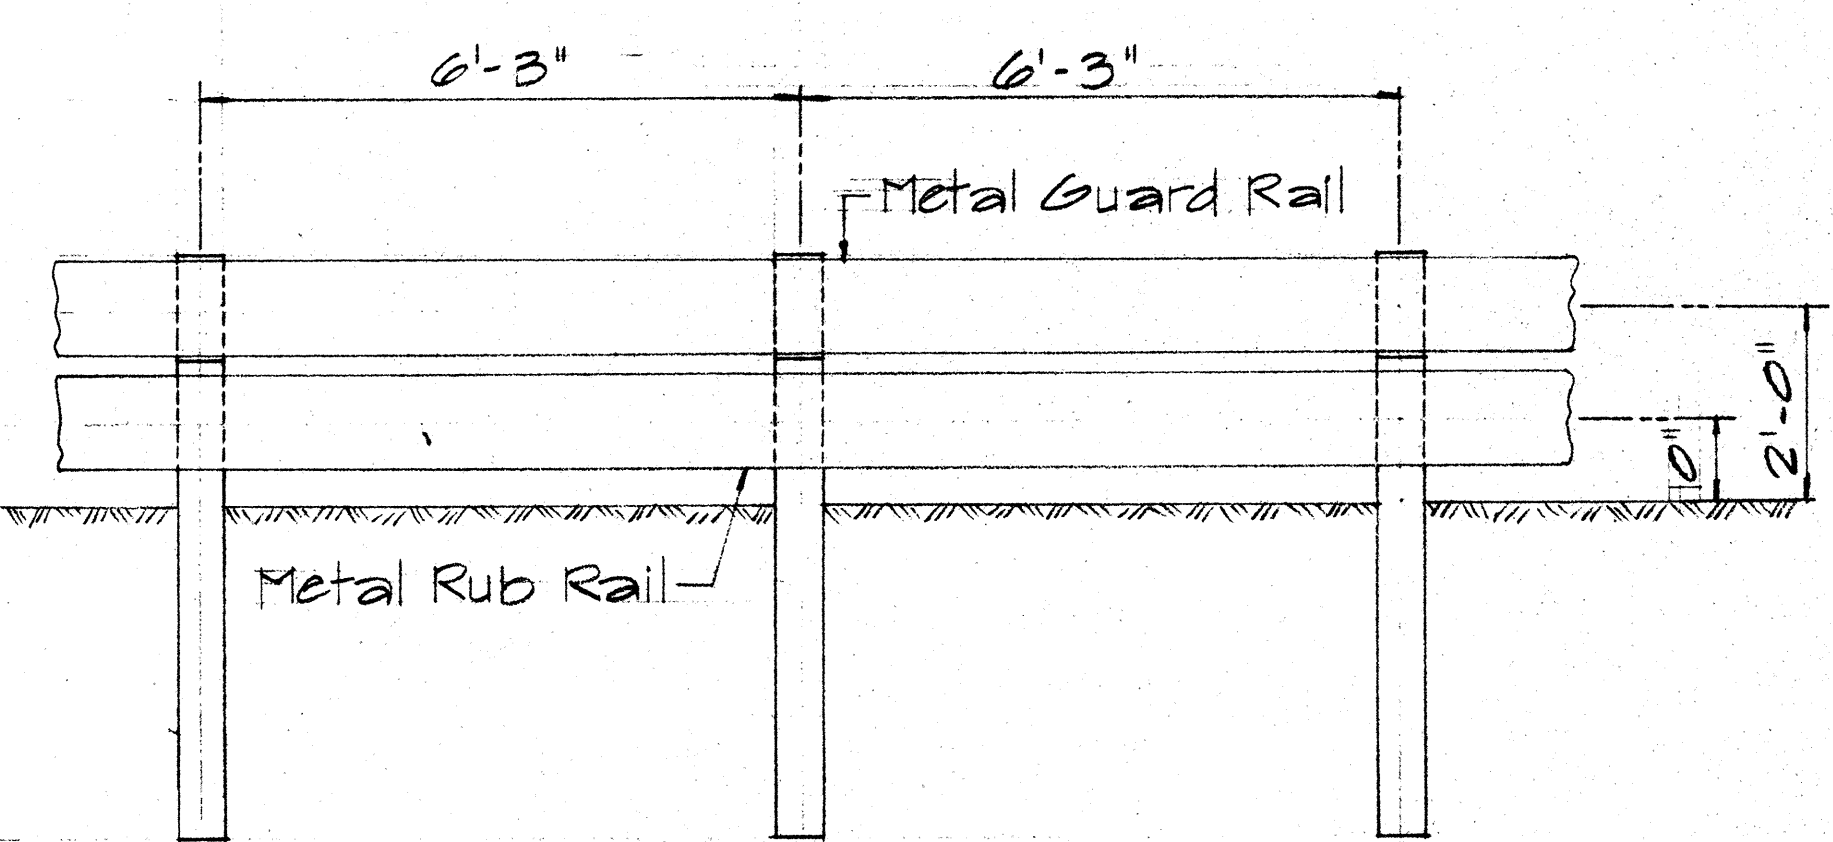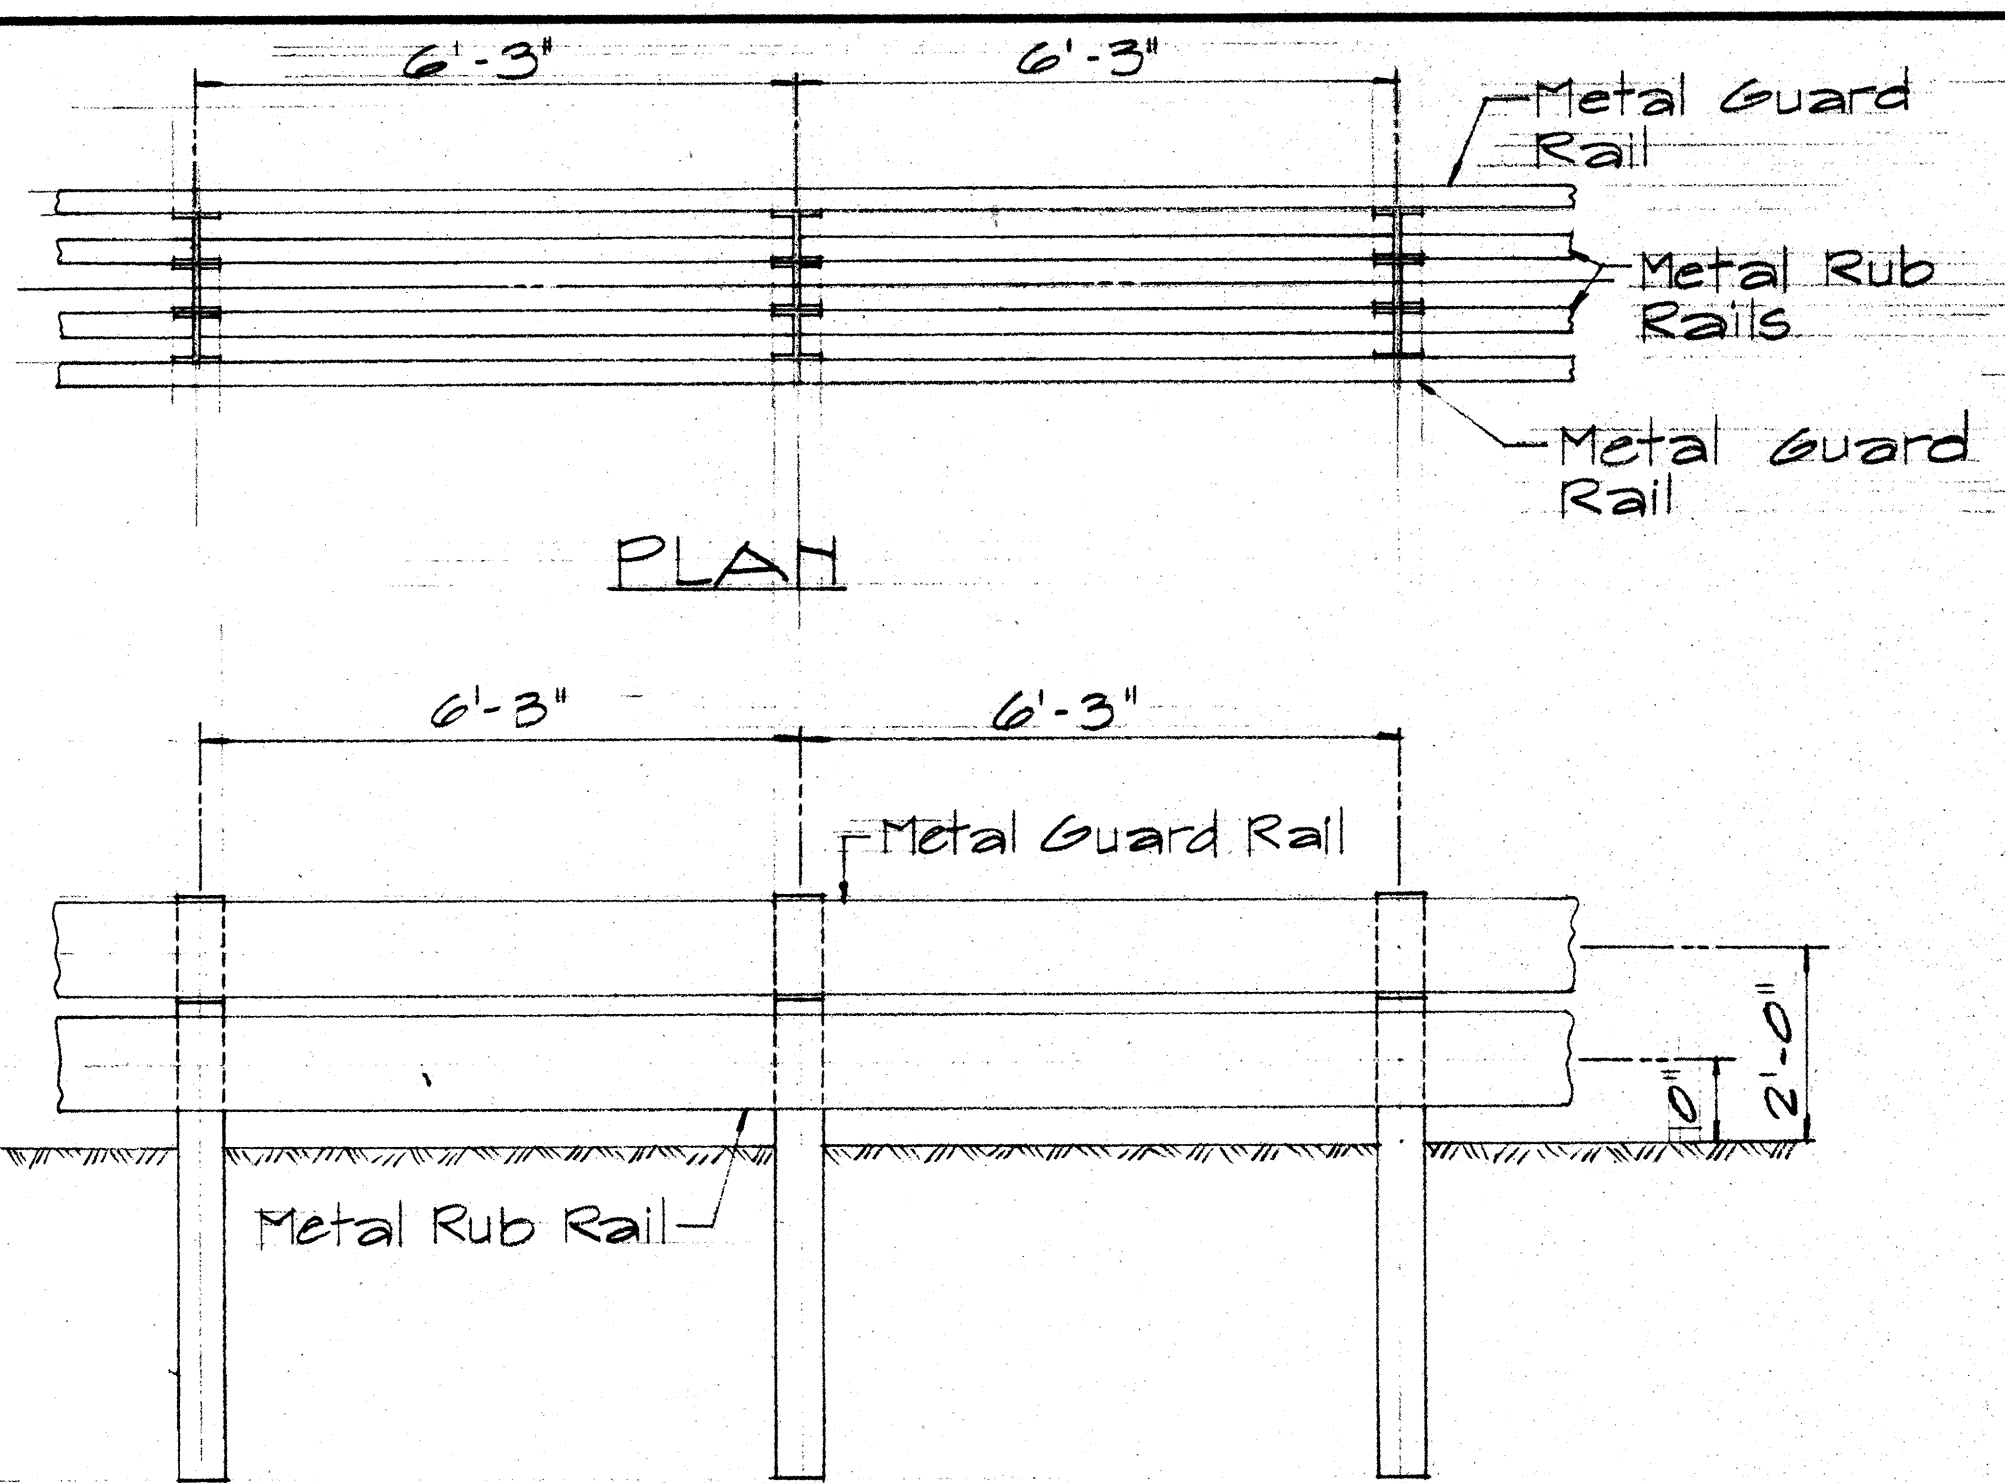

TYP. DOUBLE POST SEC.

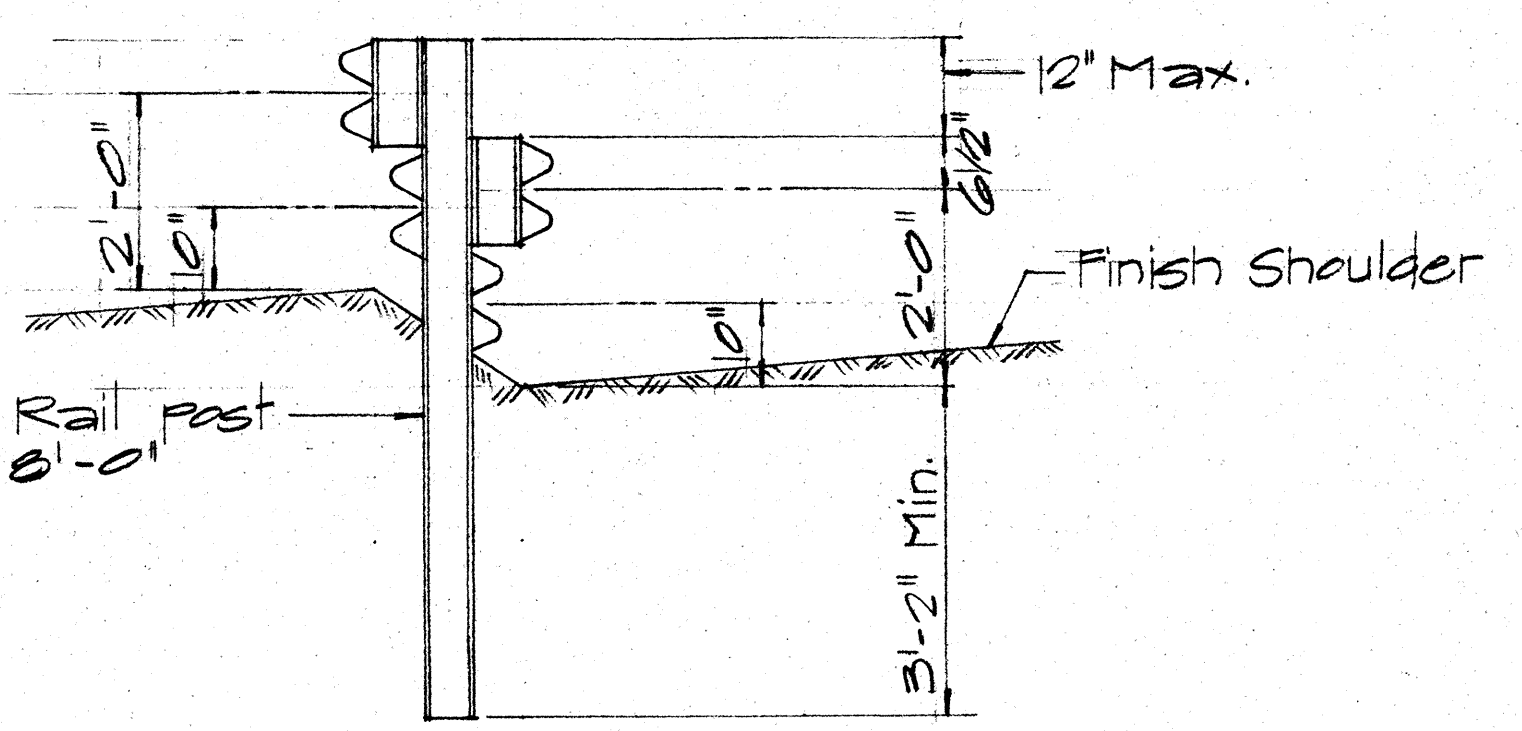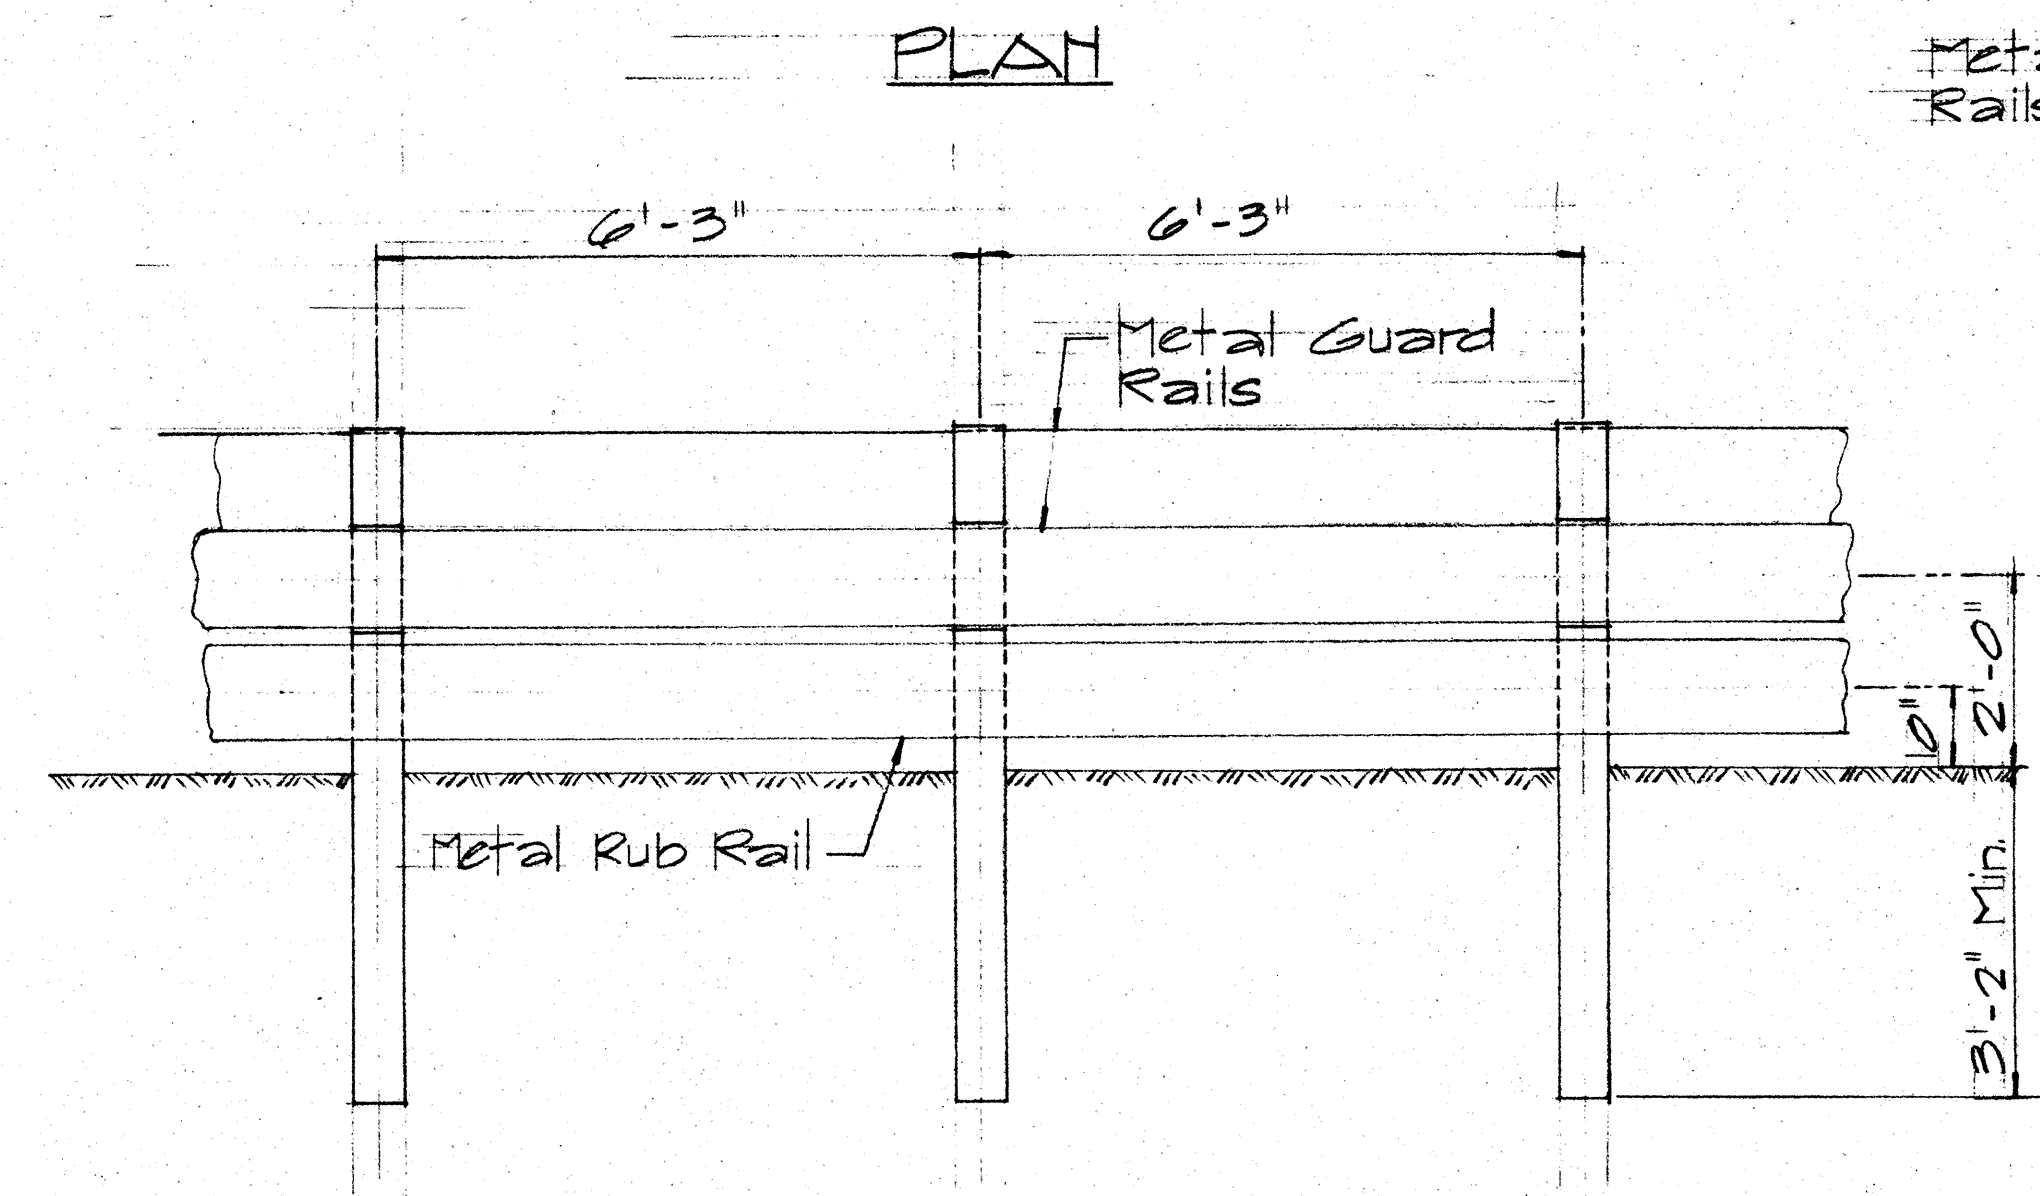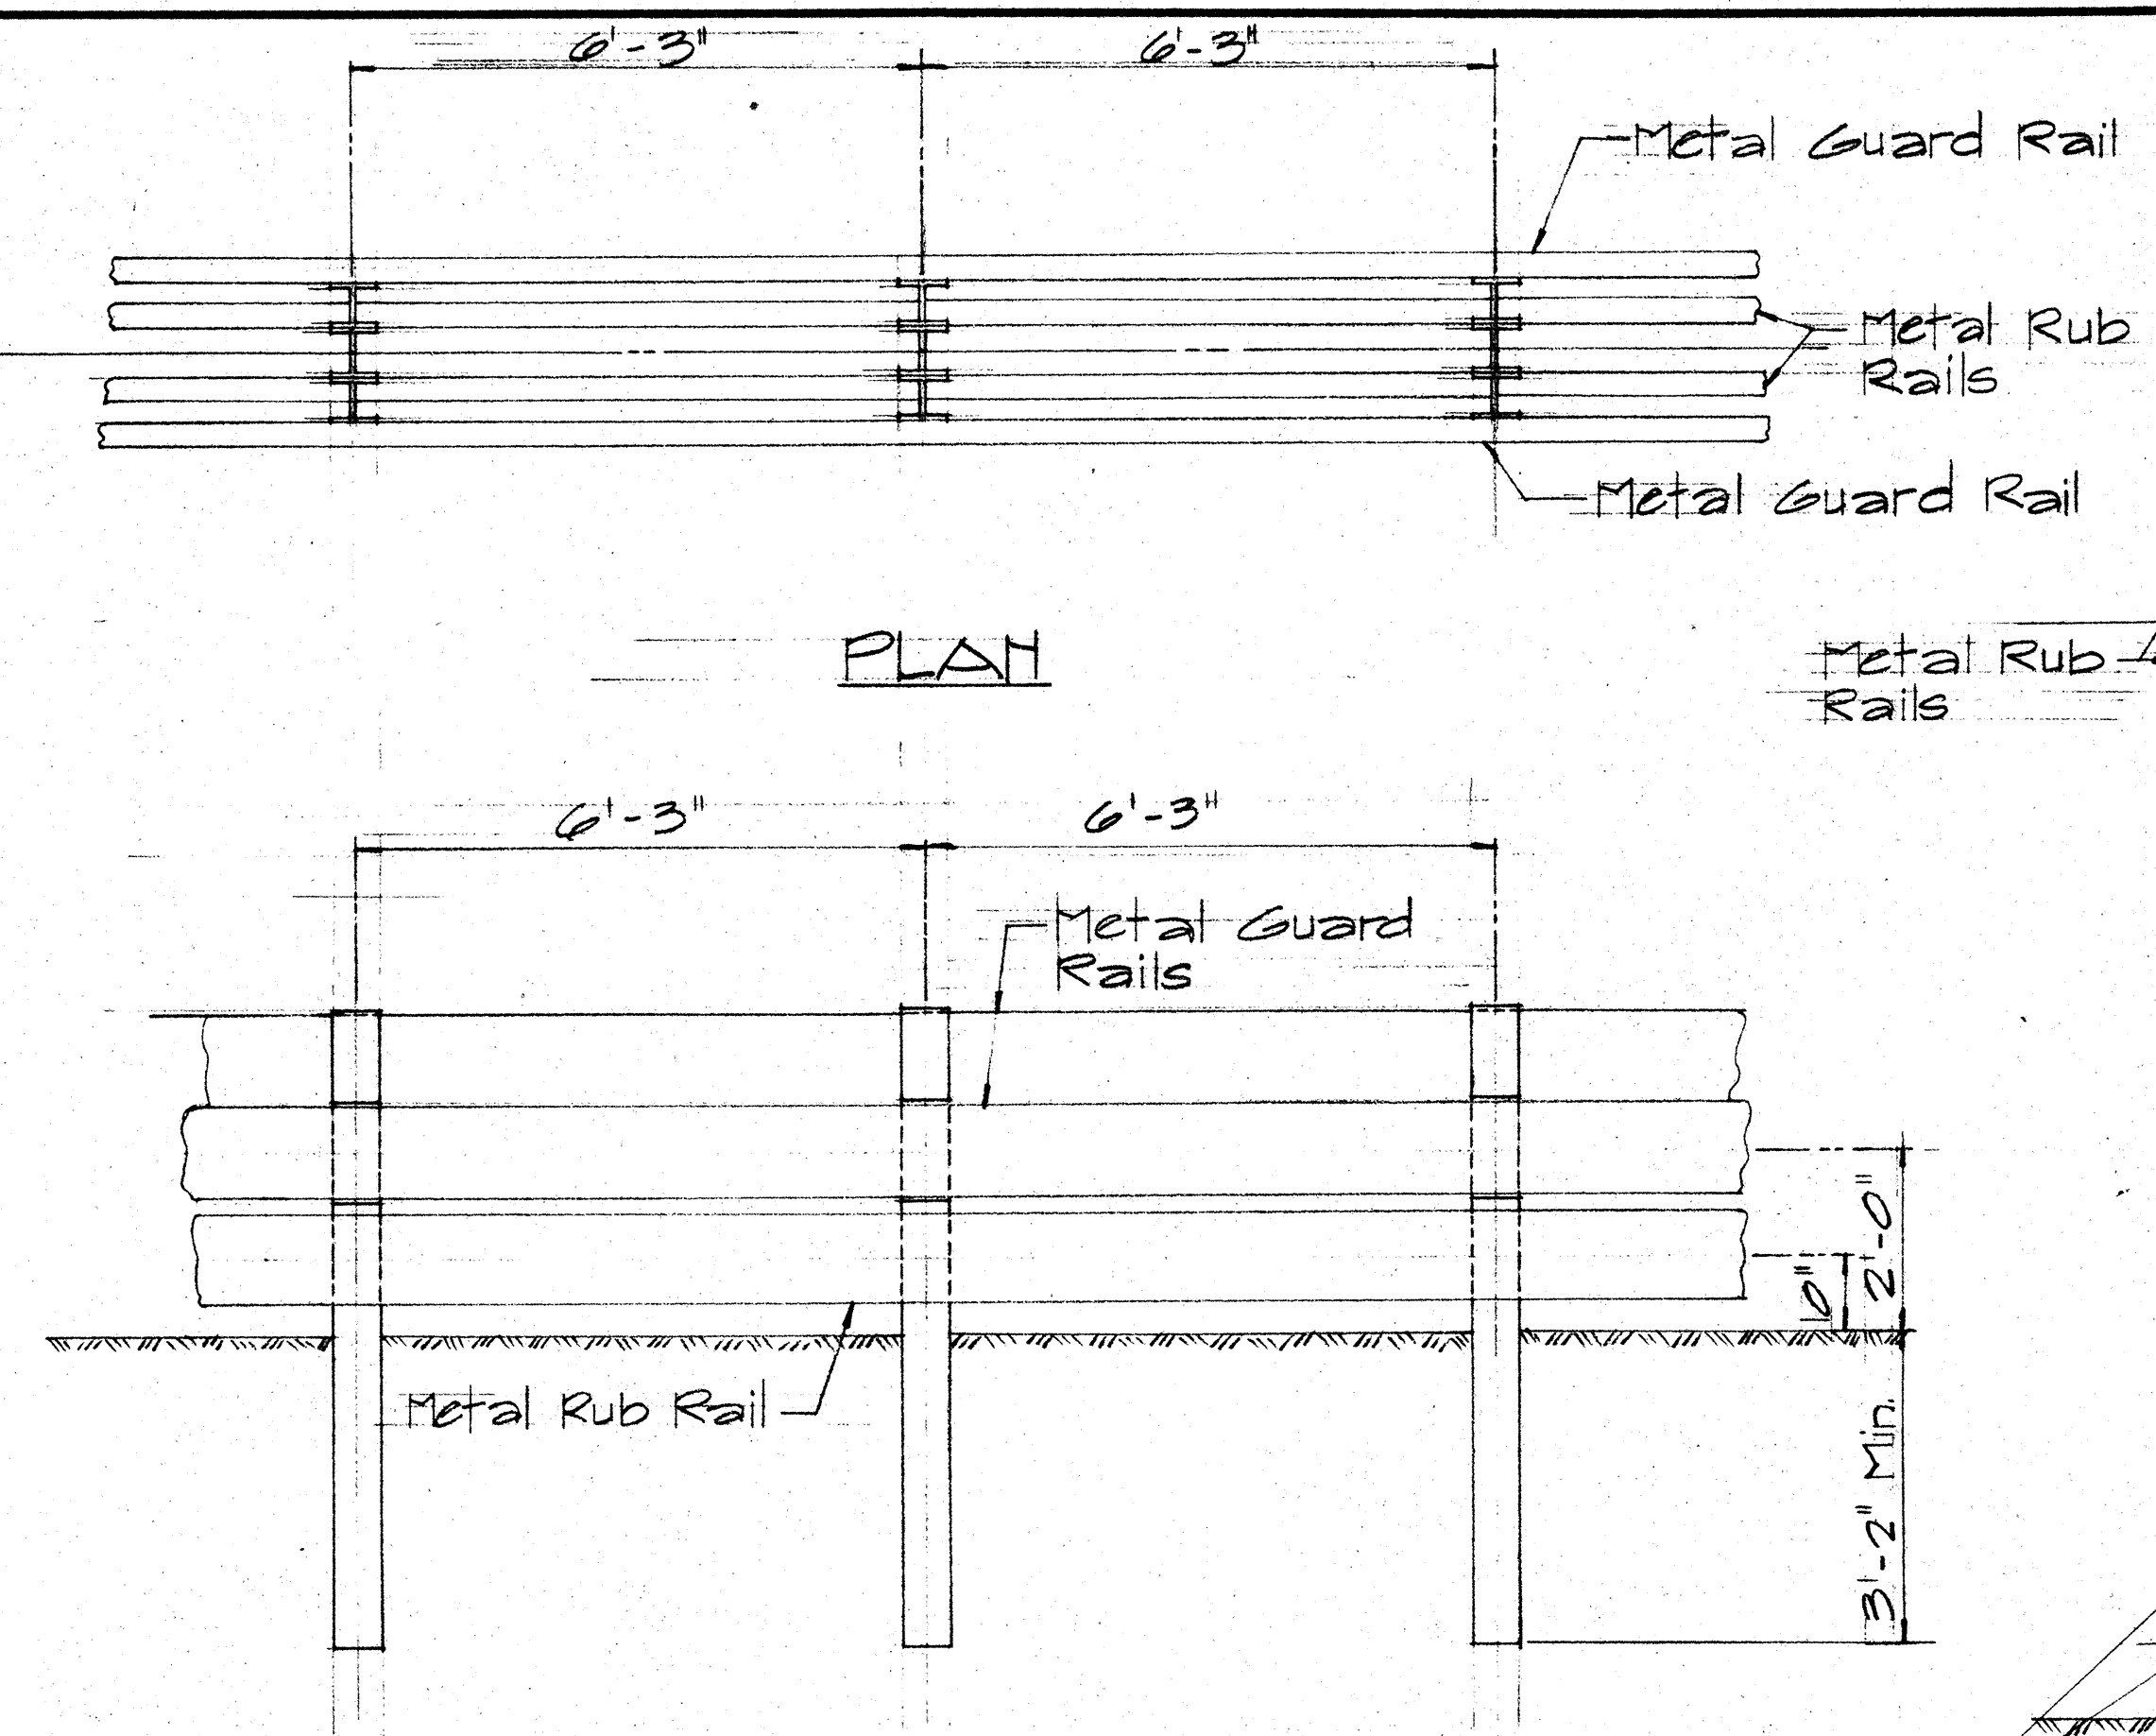

TYPICAL SAW TOOTH INSTALLATION
Sc. 1/2" = 1'-0"

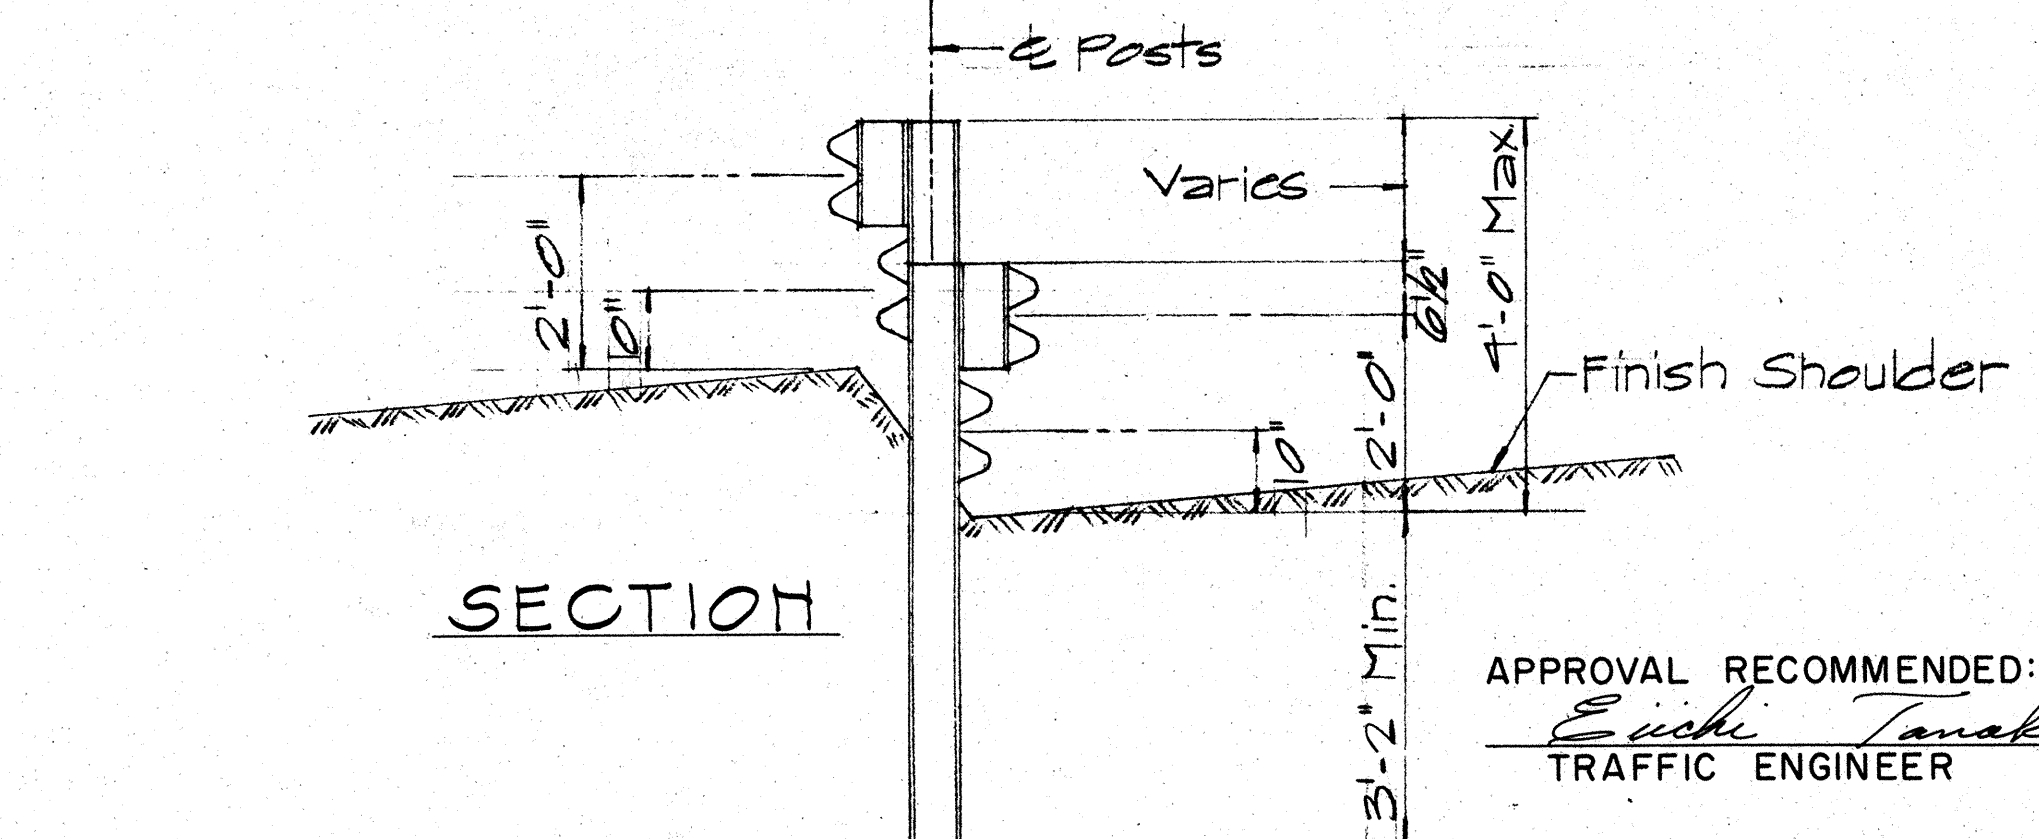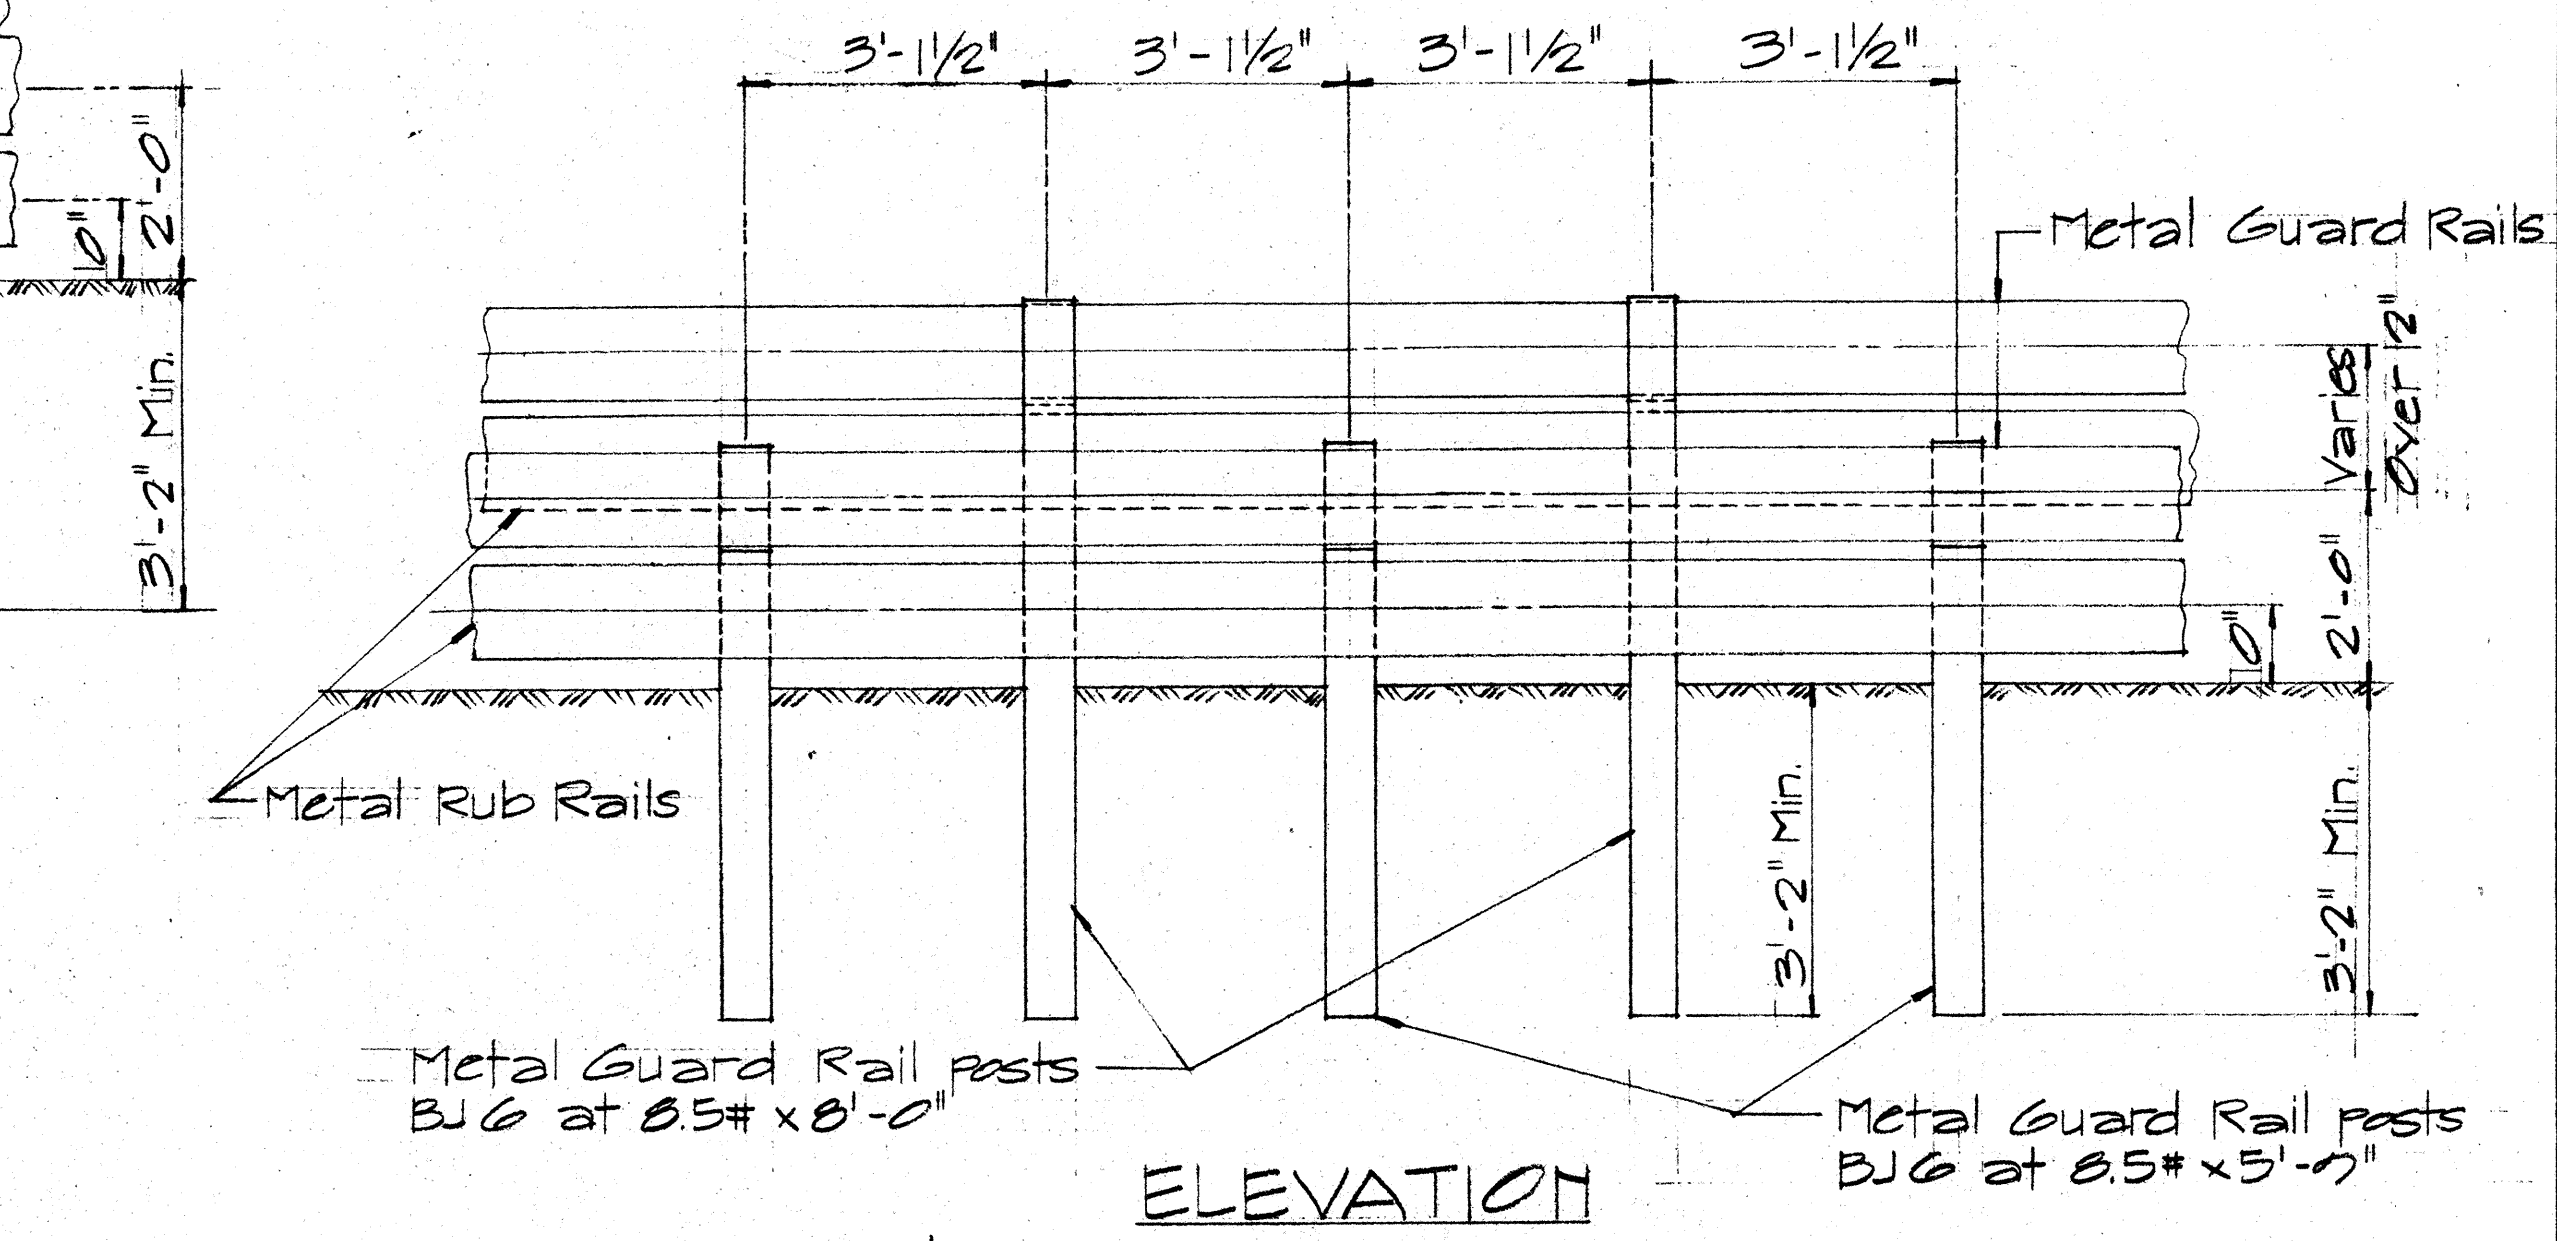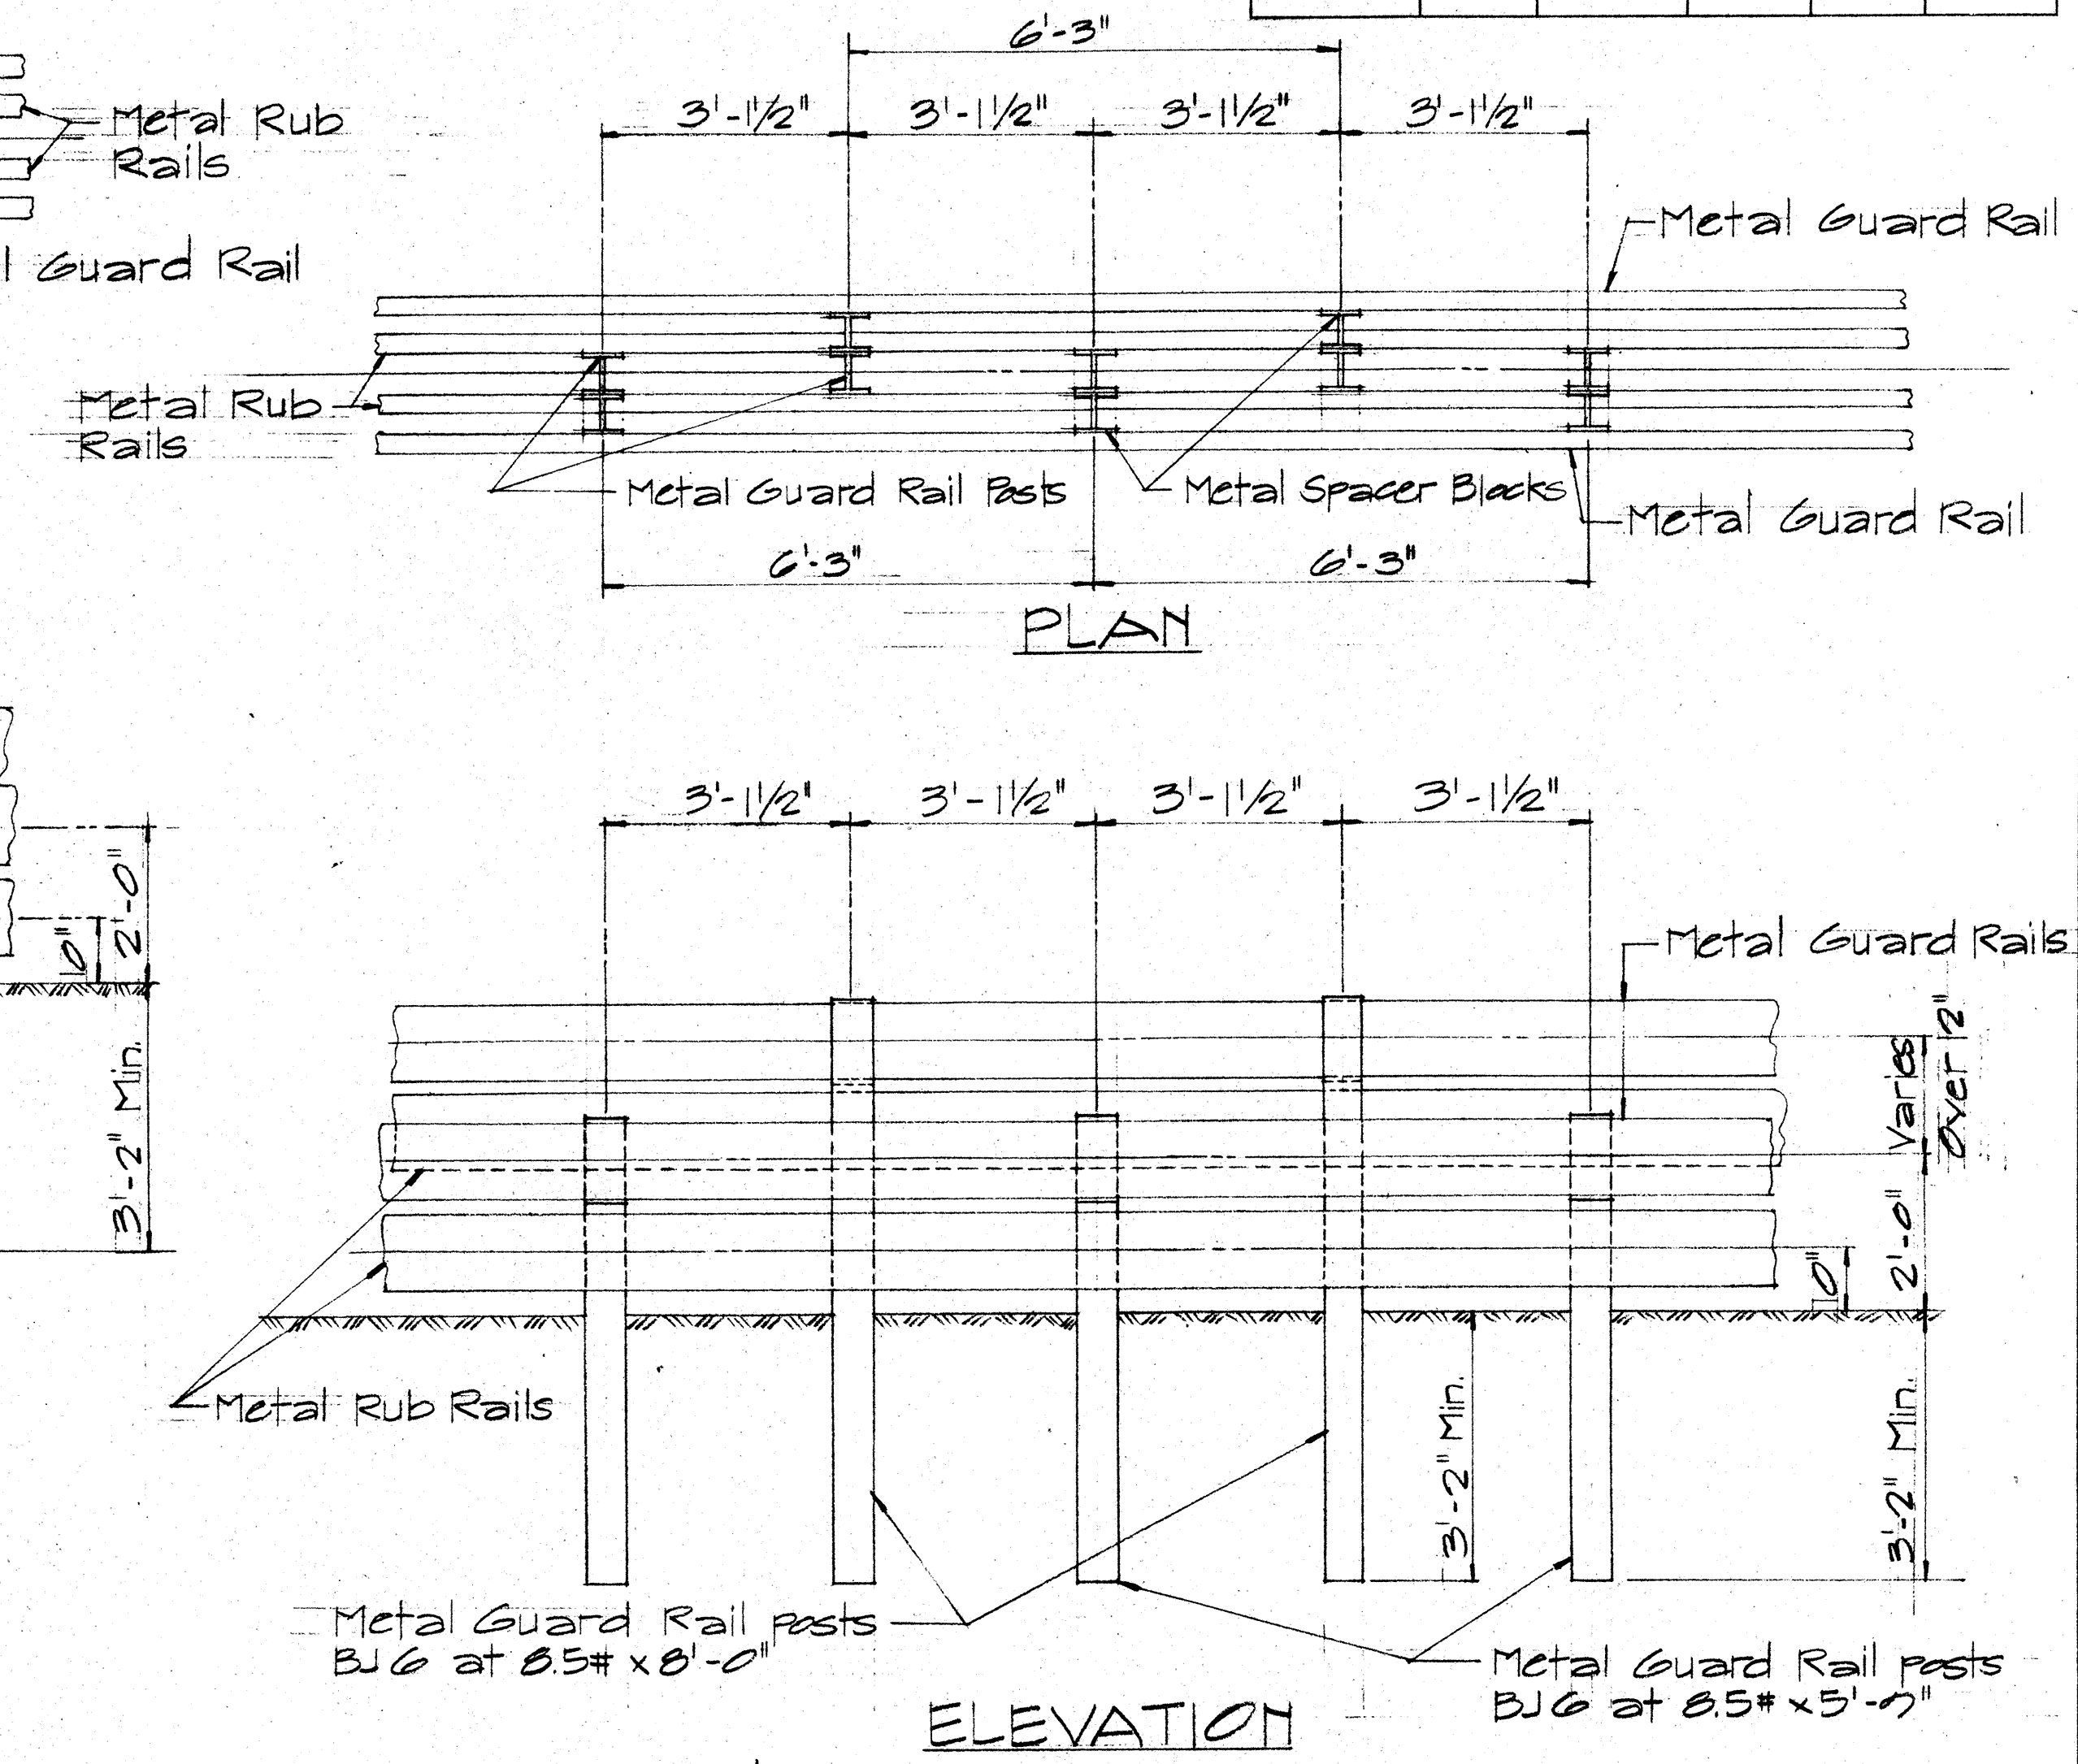

TYPICAL STAGGERED INSTALLATION
Sc. 1/2" = 1'-0"

APPROVAL RECOMMENDED:
E. Tanaka 12/23/69
TRAFFIC ENGINEER DATE

APPROVED:
W. S. S. S. 12-30-69
ASSISTANT CHIEF, ENGINEERING DATE

NO.	REVISION	APPROVED BY	DATE

STATE OF HAWAII
DEPARTMENT OF TRANSPORTATION
HIGHWAYS DIVISION

STANDARD DETAIL
METAL GUARD RAIL
WITH RUB RAIL

Scale: 1/2" = 1'-0"









Feb. 17/69

SHEET No. OF SHEETS DT 514

DESIGNED BY	DATE
DRAWN BY	
CHECKED BY	
NOTED BY	
ORIGINAL	

FED. ROAD DIST. NO.	STATE	FED. AID PROJ. NO.	FISCAL YEAR	SHEET NO.	TOTAL SHEETS
HAWAII	HAW.	I-H-1(47)-9	1968	237	238

NOTE:
Metal guard rail connection to structures requires End Post Connection. See structure plans.

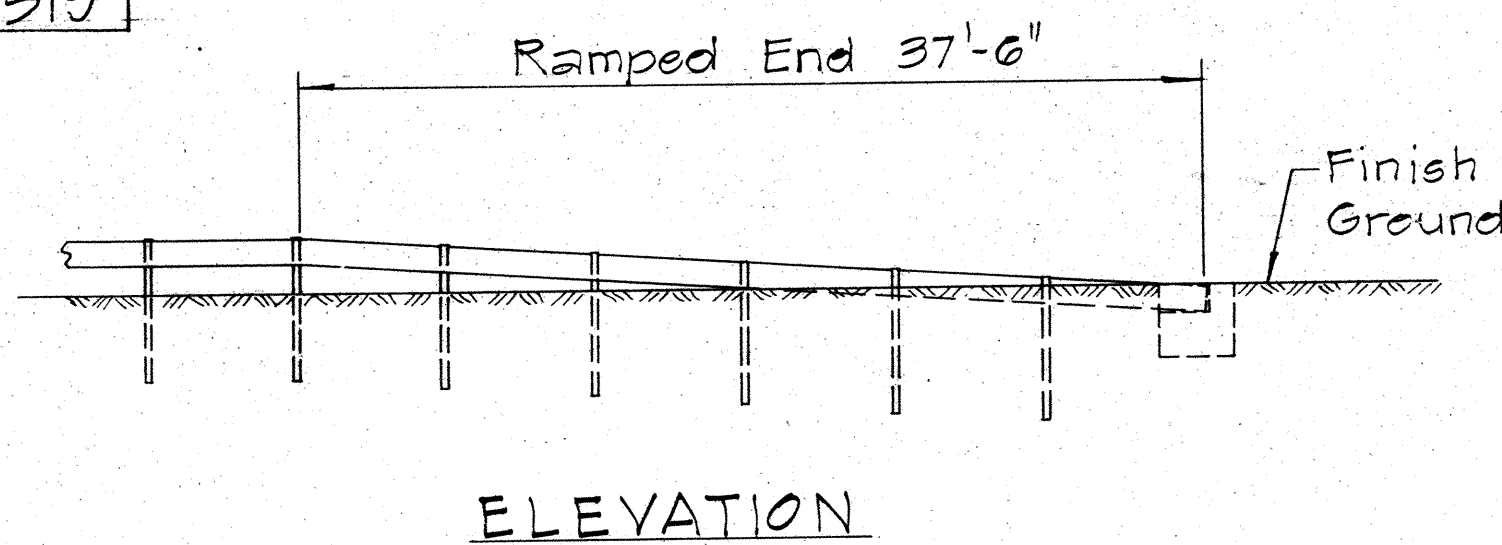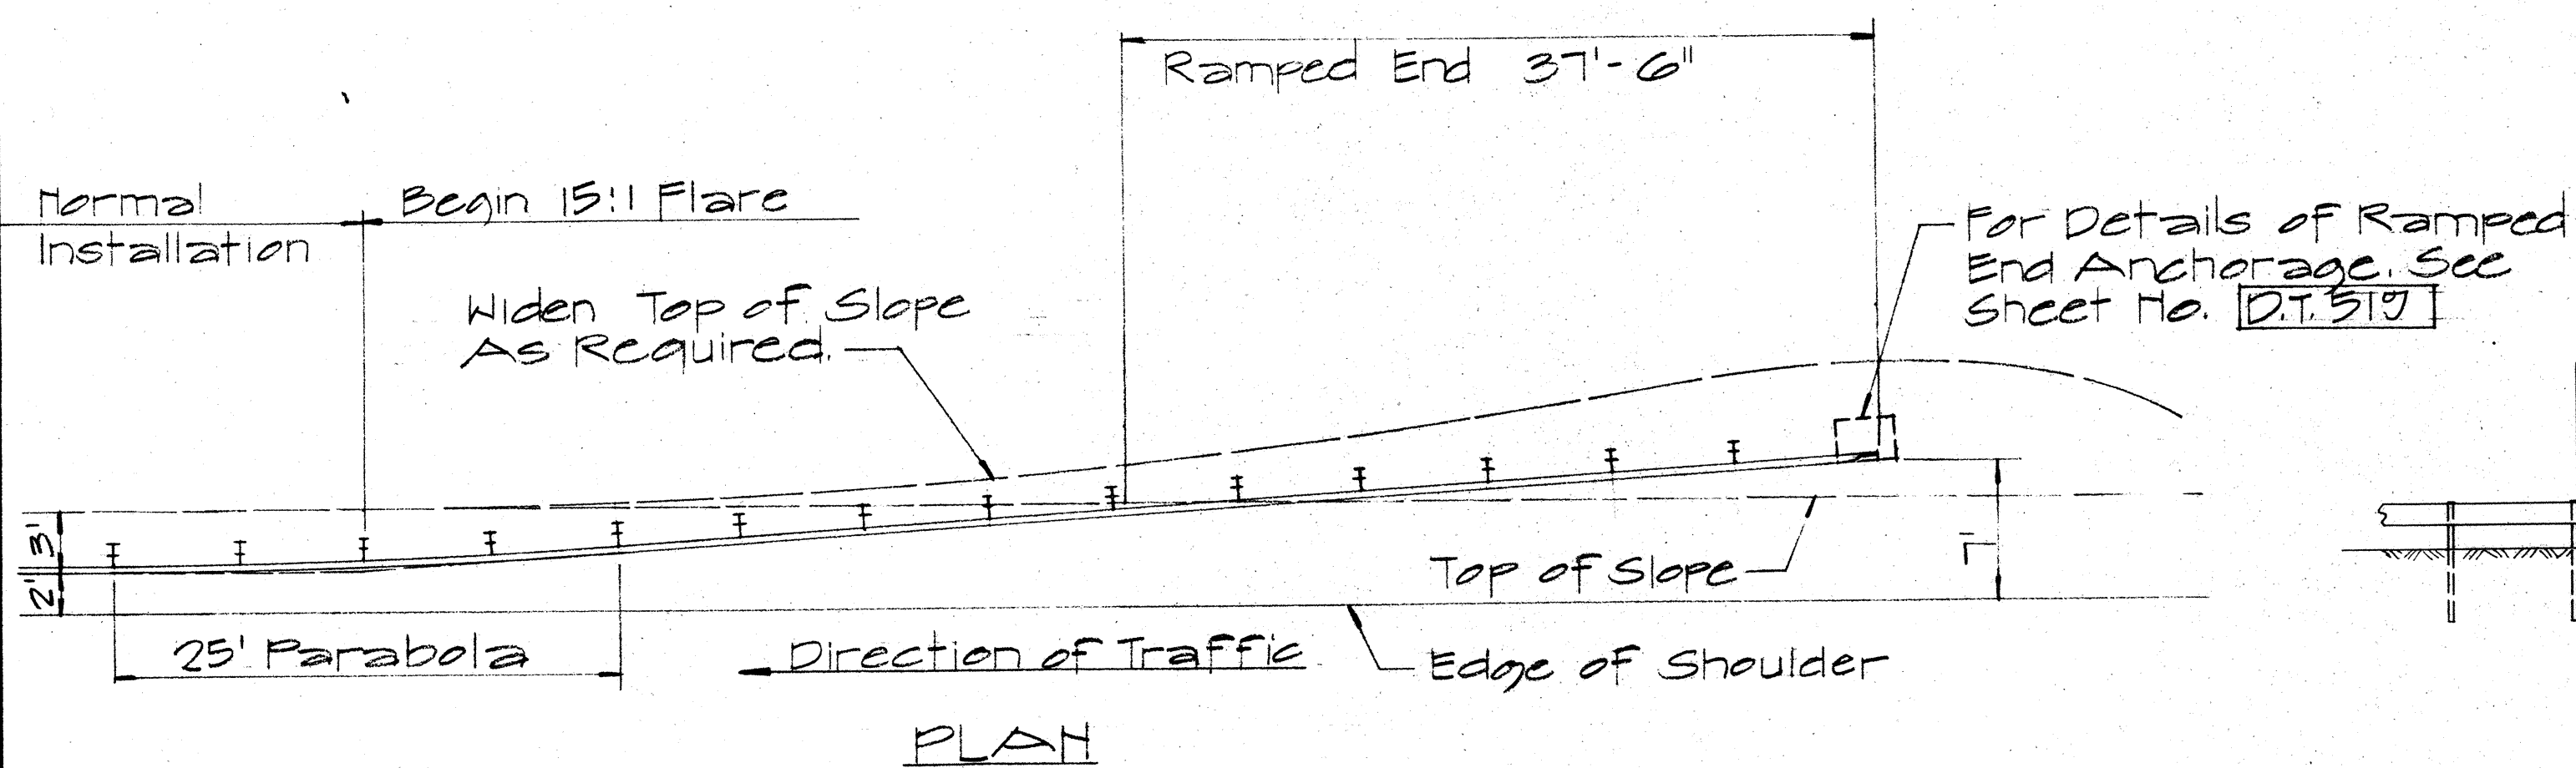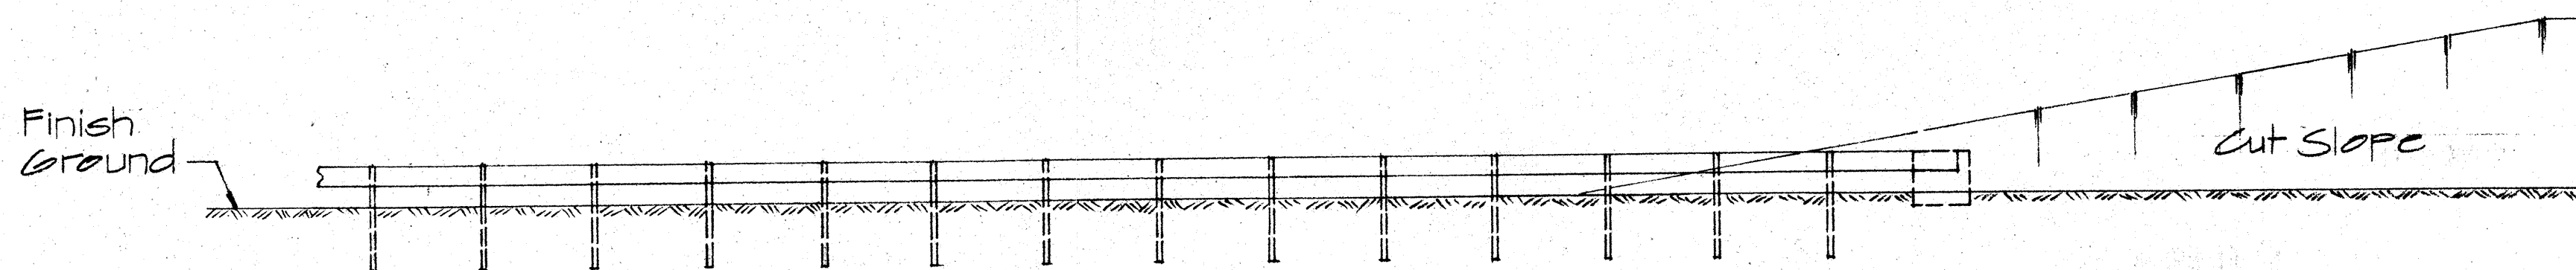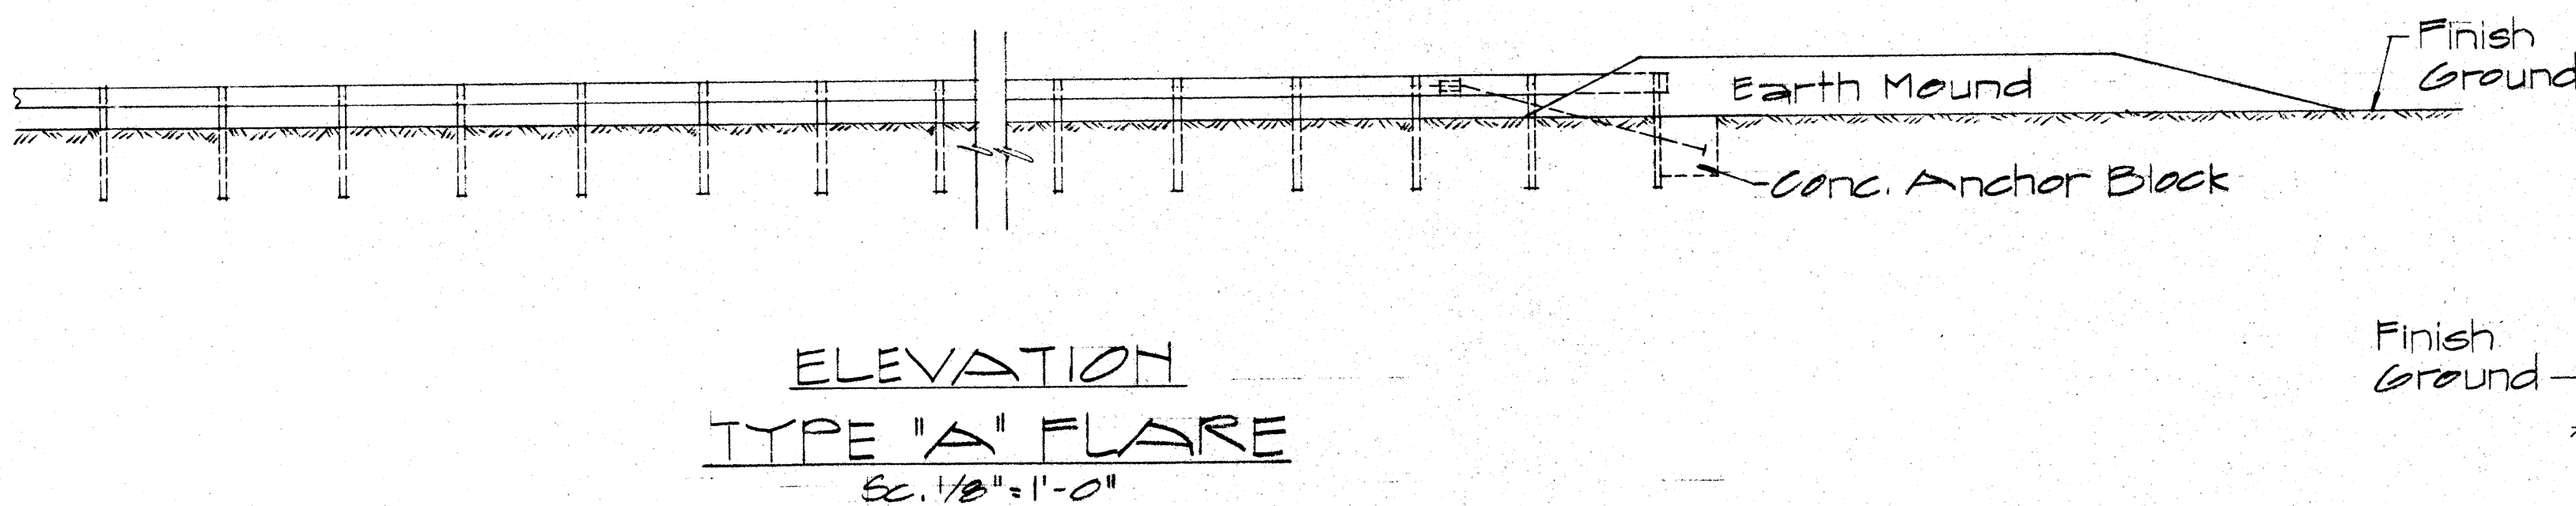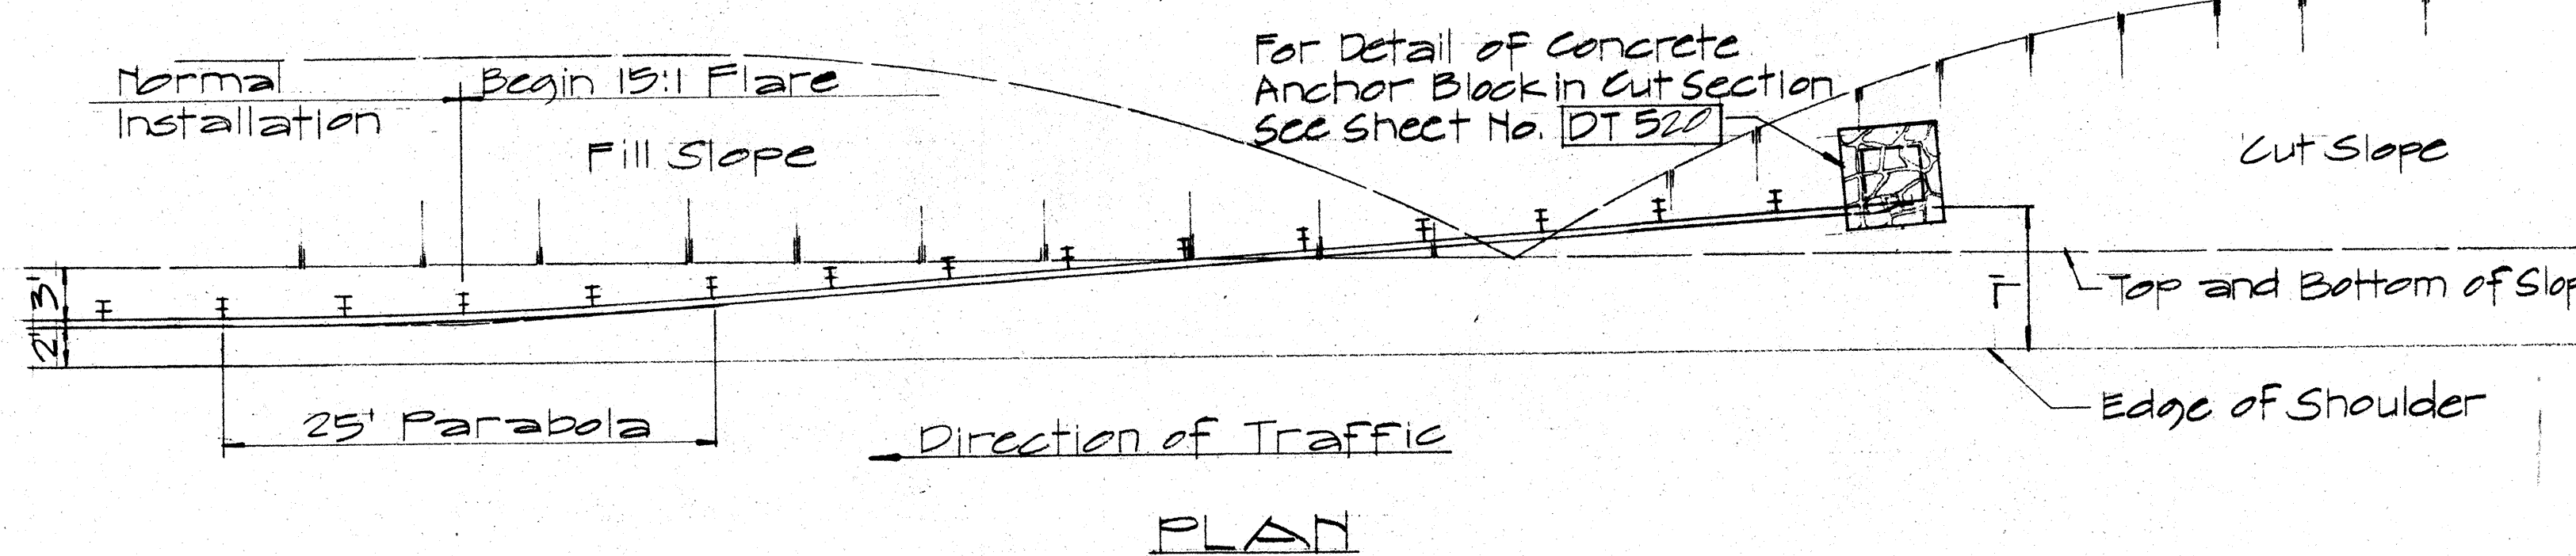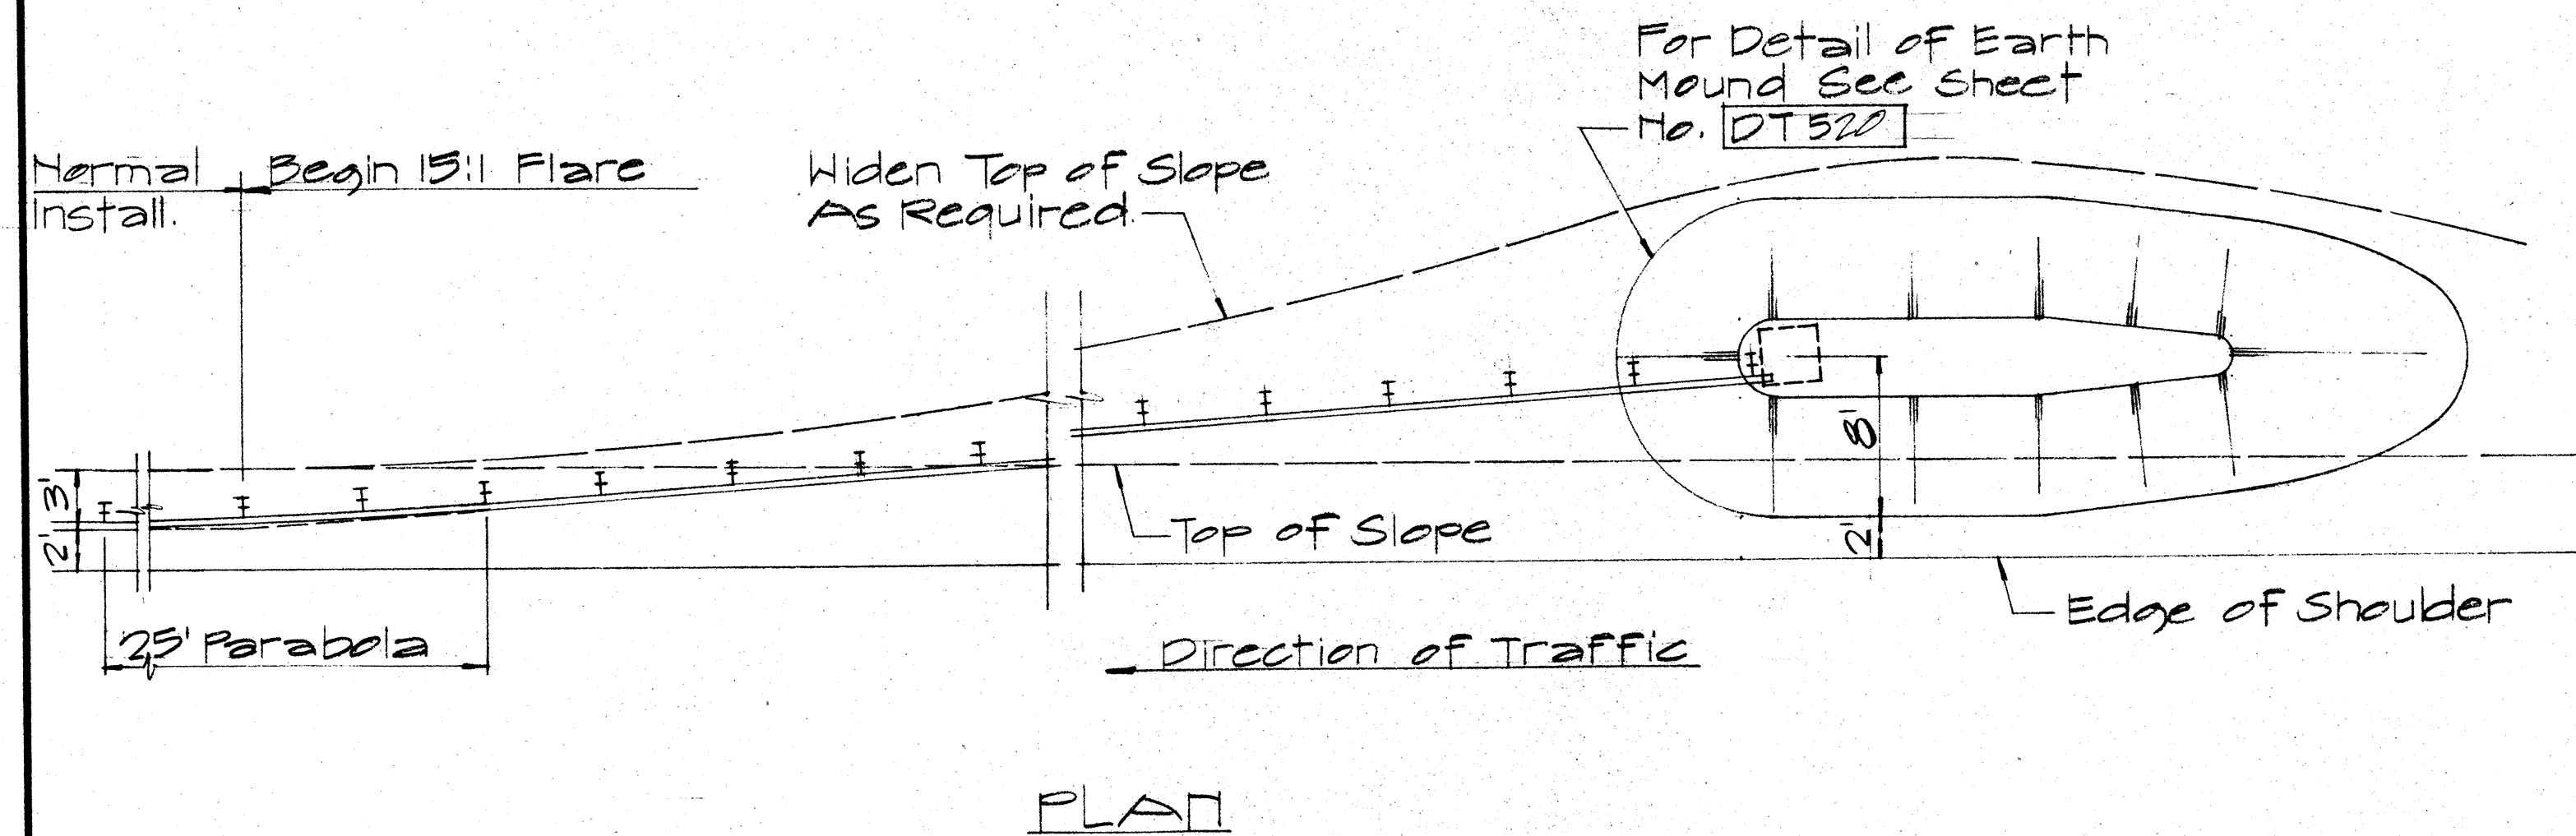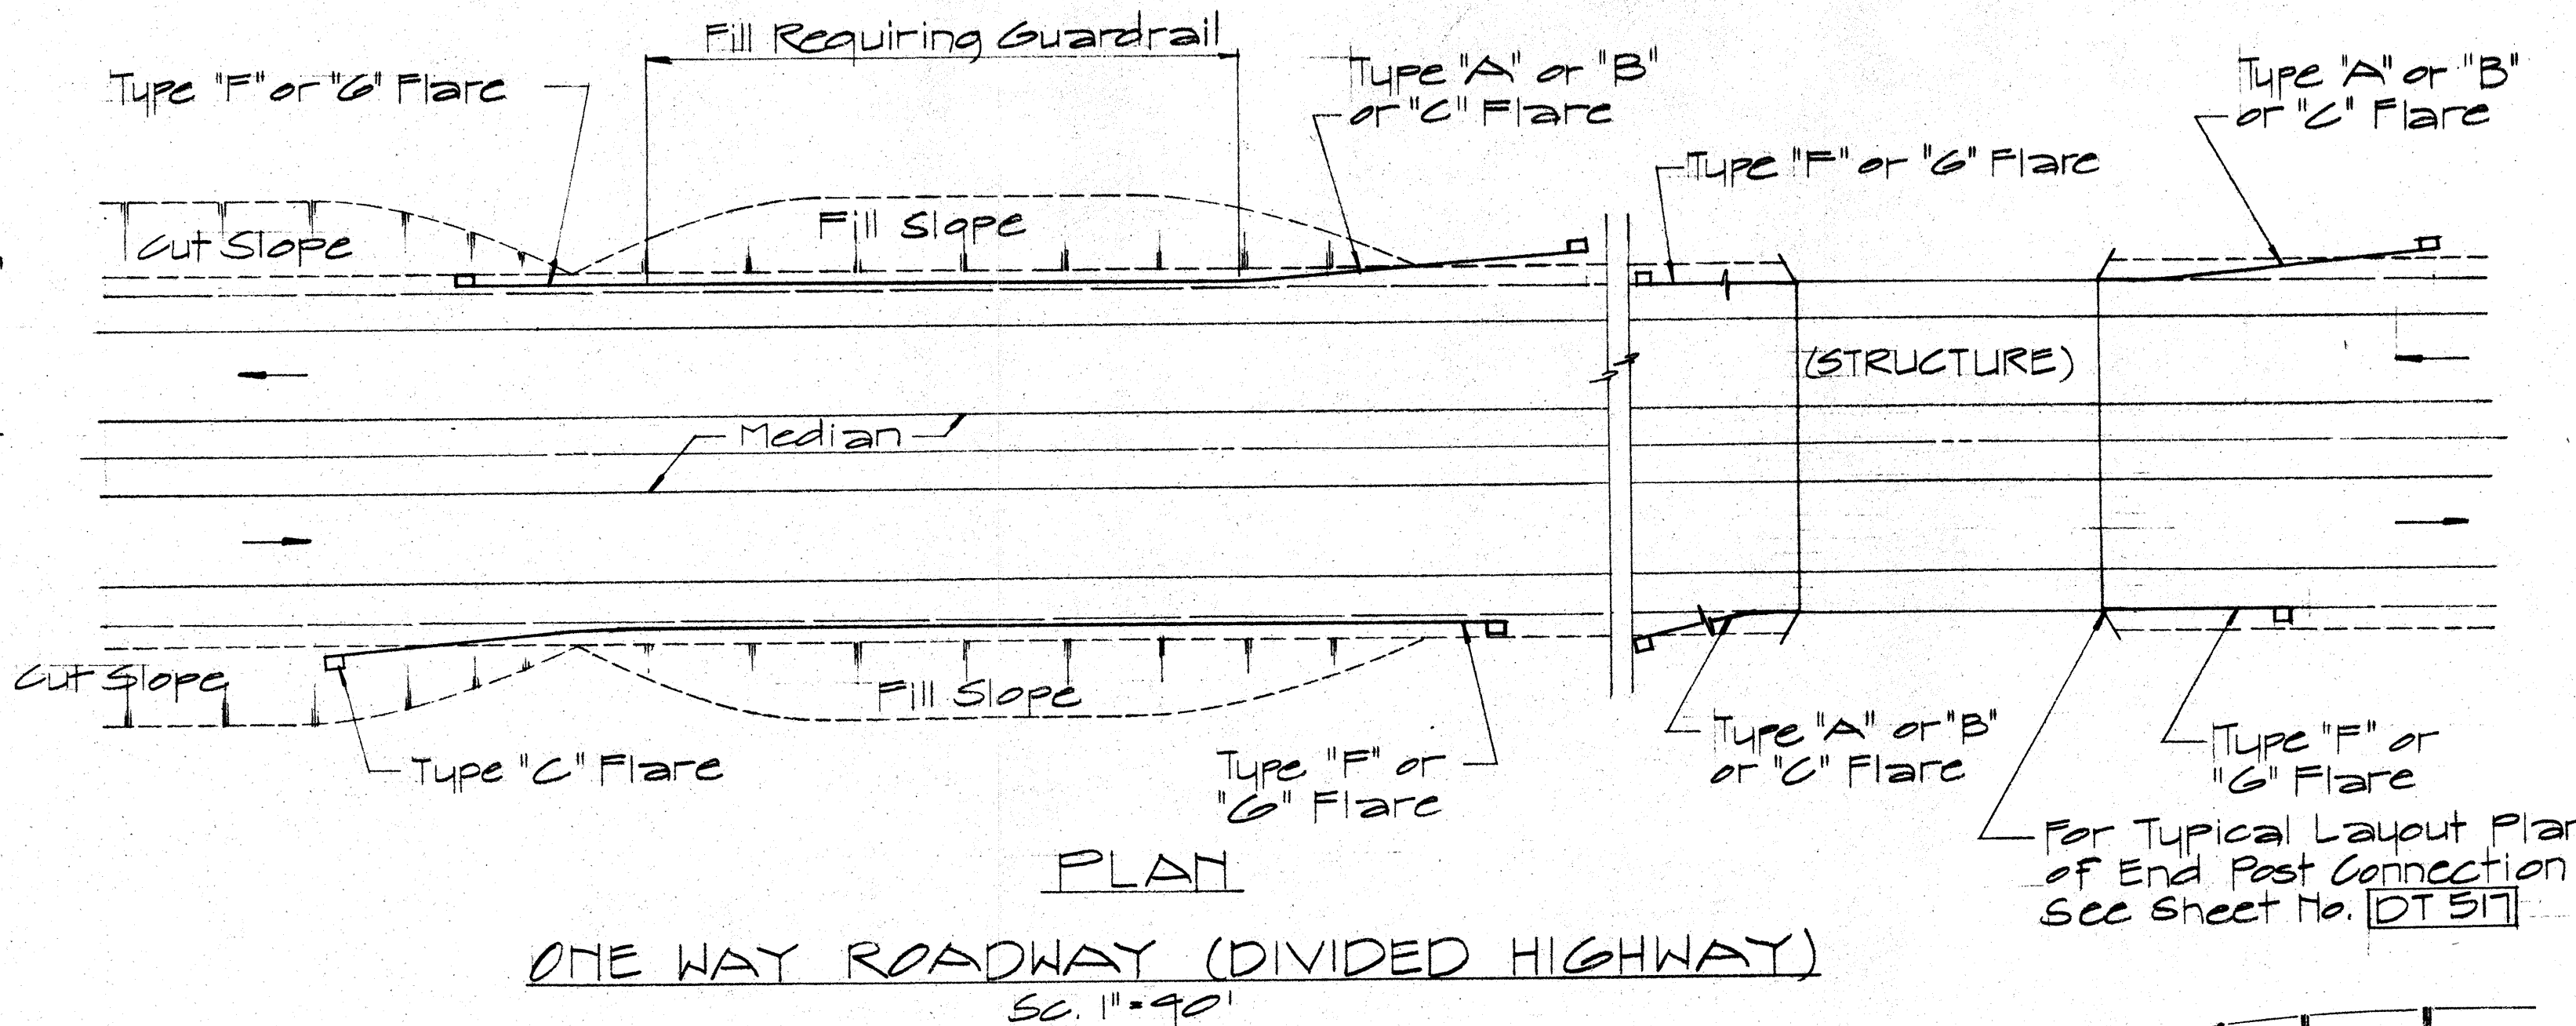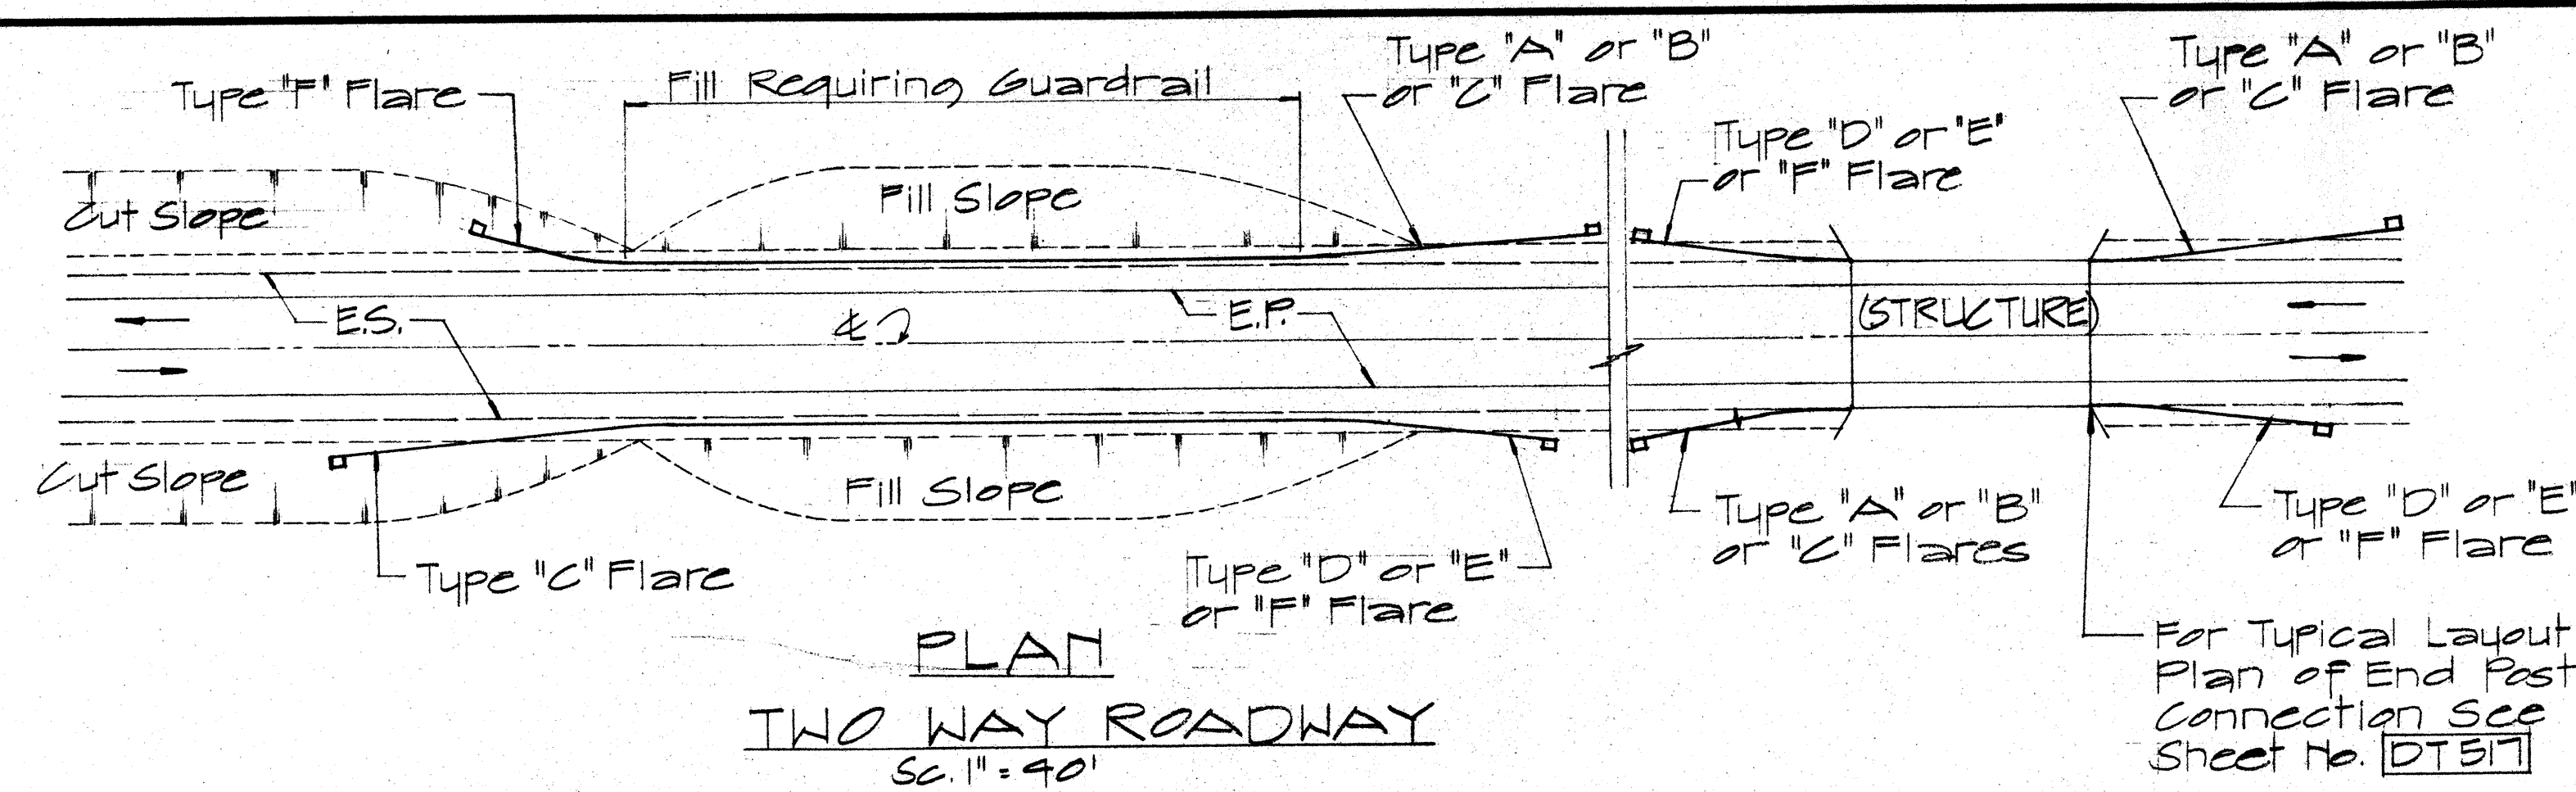

ELEVATION
TYPE "C" FLARE
Sc. 1/8" = 1'-0"

NO.	REVISION	APPROVED BY	DATE










APPROVAL RECOMMENDED:
Eishi Tanaka
TRAFFIC ENGINEER
12/29/67
DATE

APPROVED:
W. B. Smith
ASSISTANT CHIEF, ENGINEERING
12-30-69
DATE

STATE OF HAWAII
DEPARTMENT OF TRANSPORTATION
HIGHWAYS DIVISION
**STANDARD DETAILS
OF APPROACH END
FLARE - ONE & TWO
WAY ROADWAY**
Sc. As Noted
SHEET NO. OF SHEETS [DT 516]

DATE	
DESIGNED BY	
CHECKED BY	
QUANTITIES BY	
NOTE BOOK	
PLAN	
ORIGINAL	

FED. ROAD DIST. NO.	STATE	FED. AID PROJ. NO.	FISCAL YEAR	SHEET NO.	TOTAL SHEETS
HAWAII	HAW.	I-HI-147-9	1968	238	238

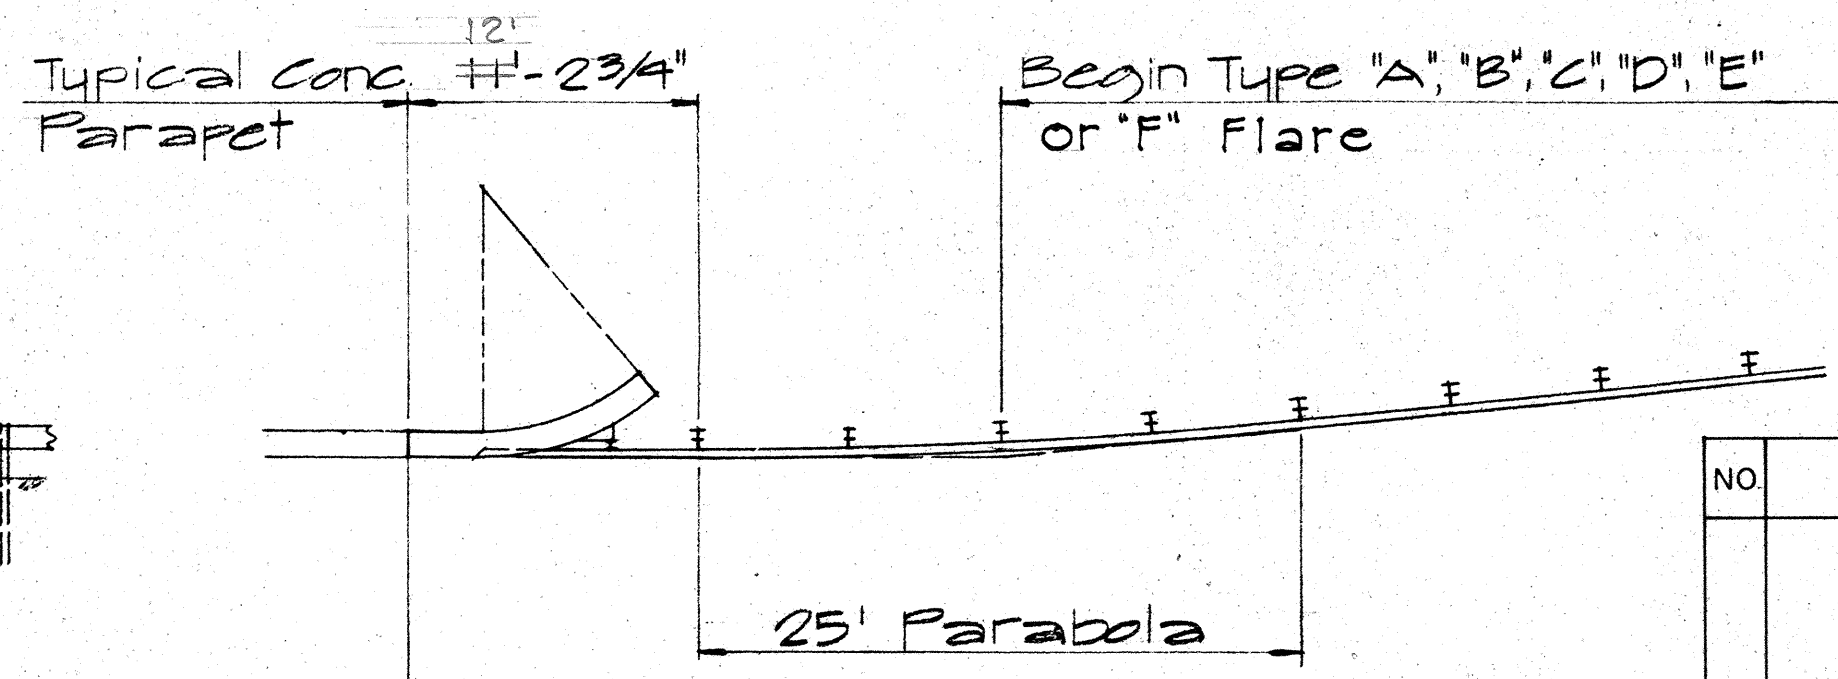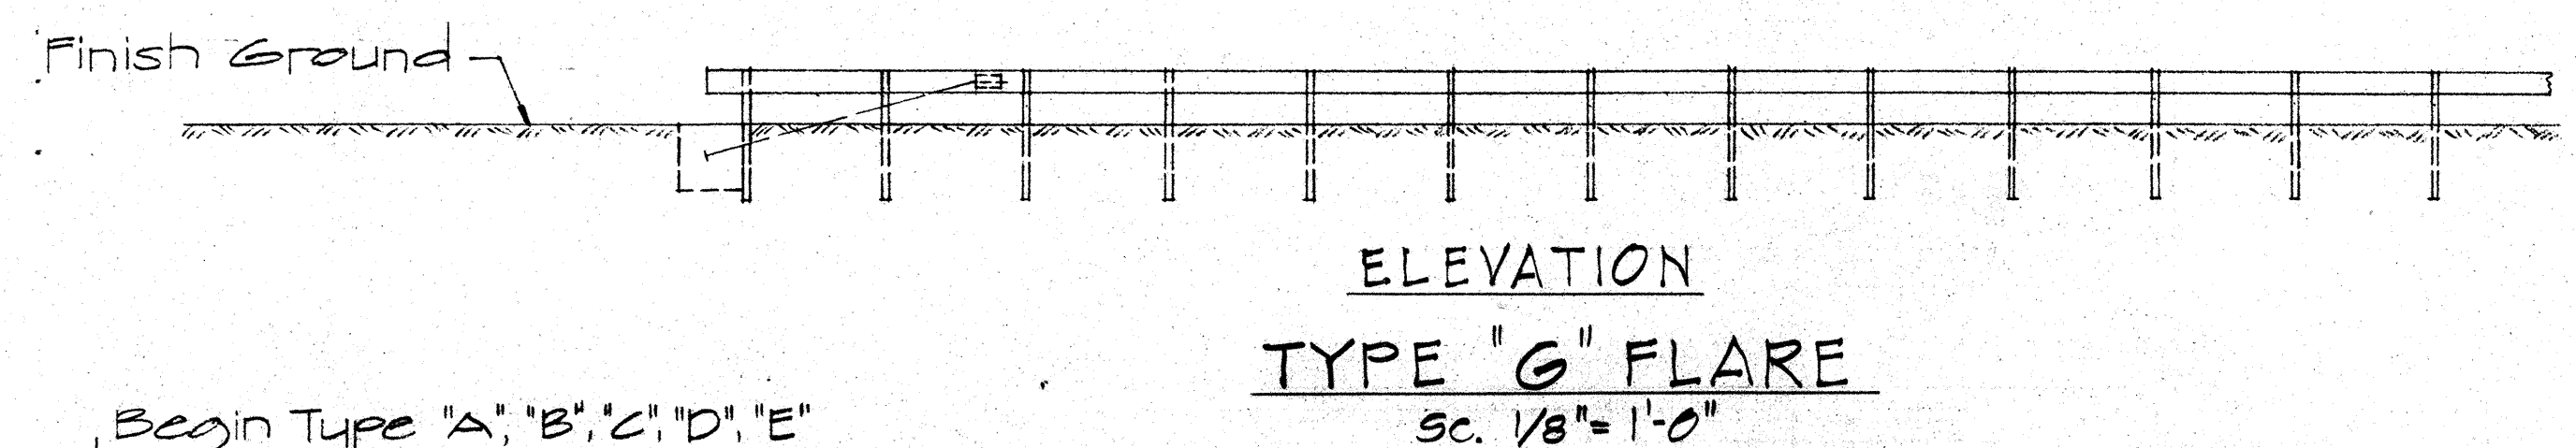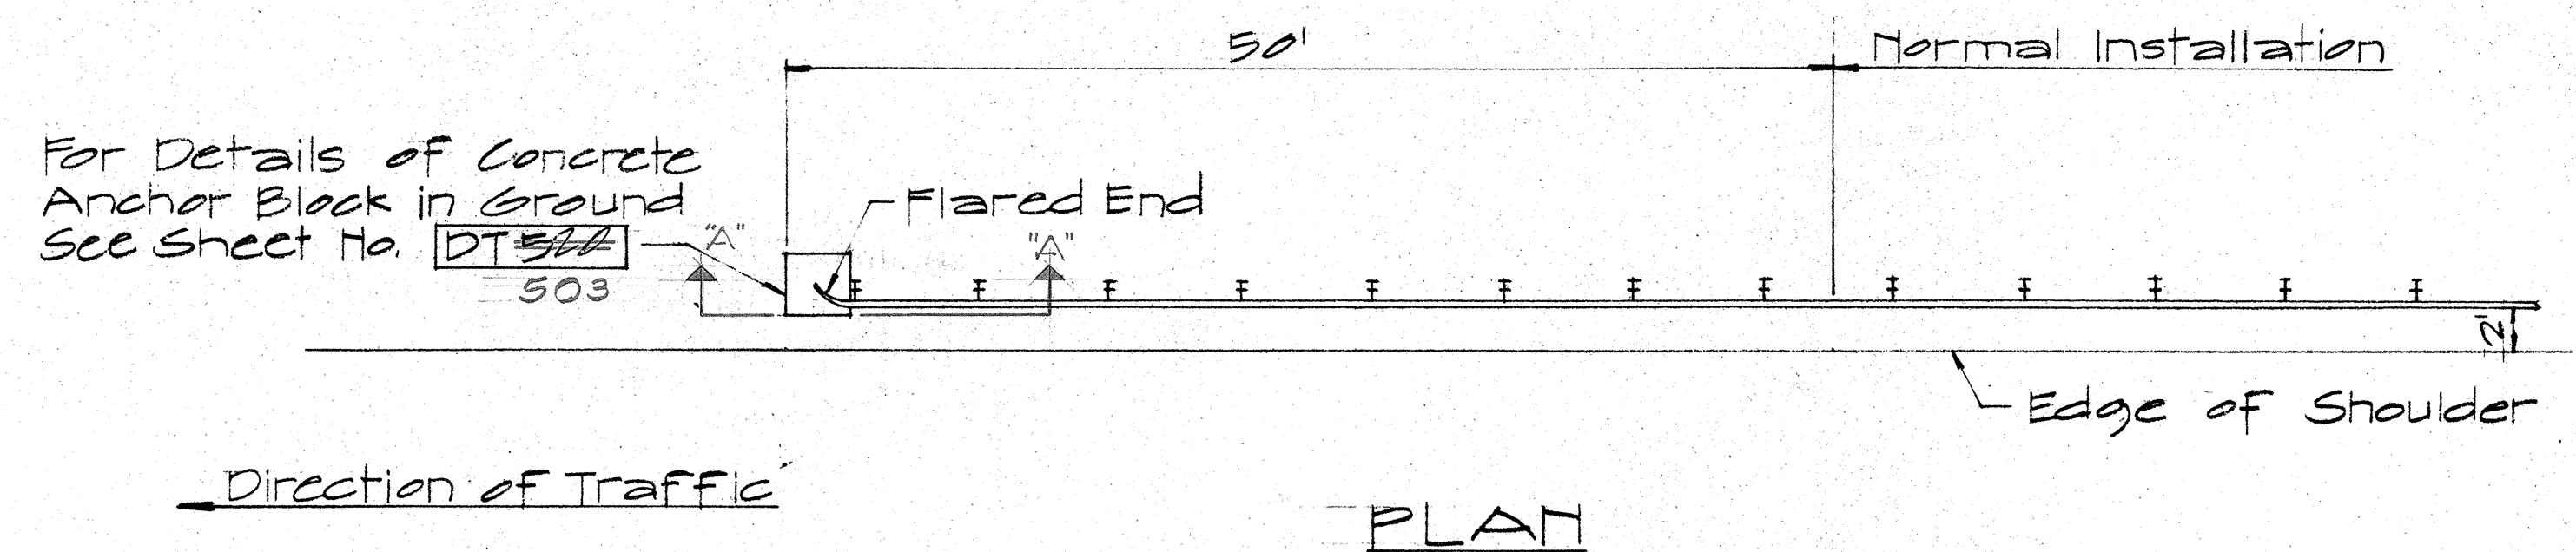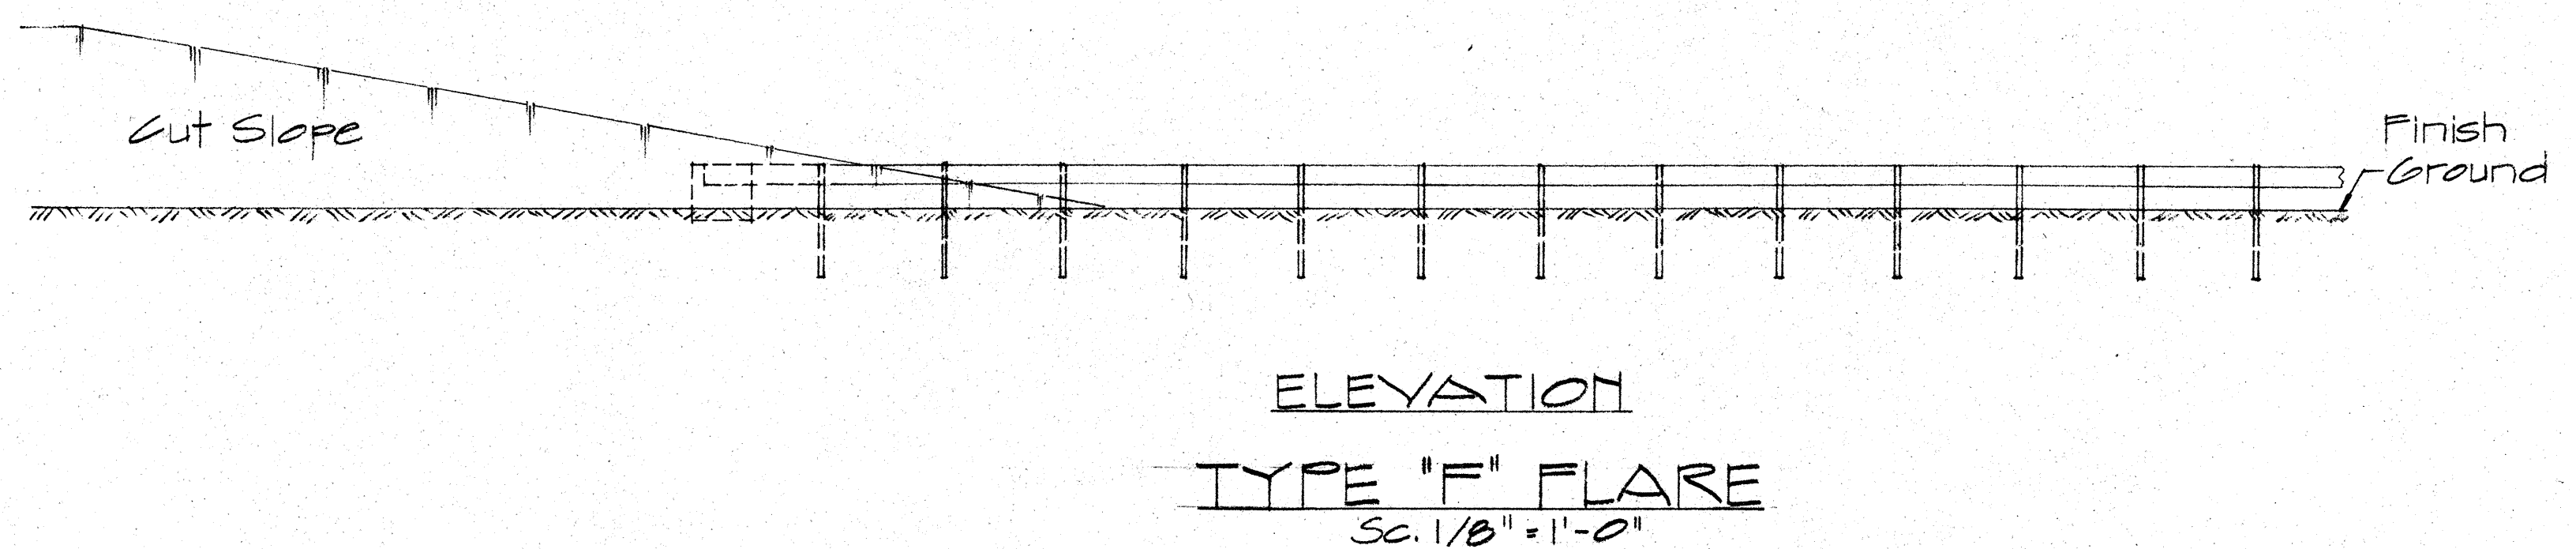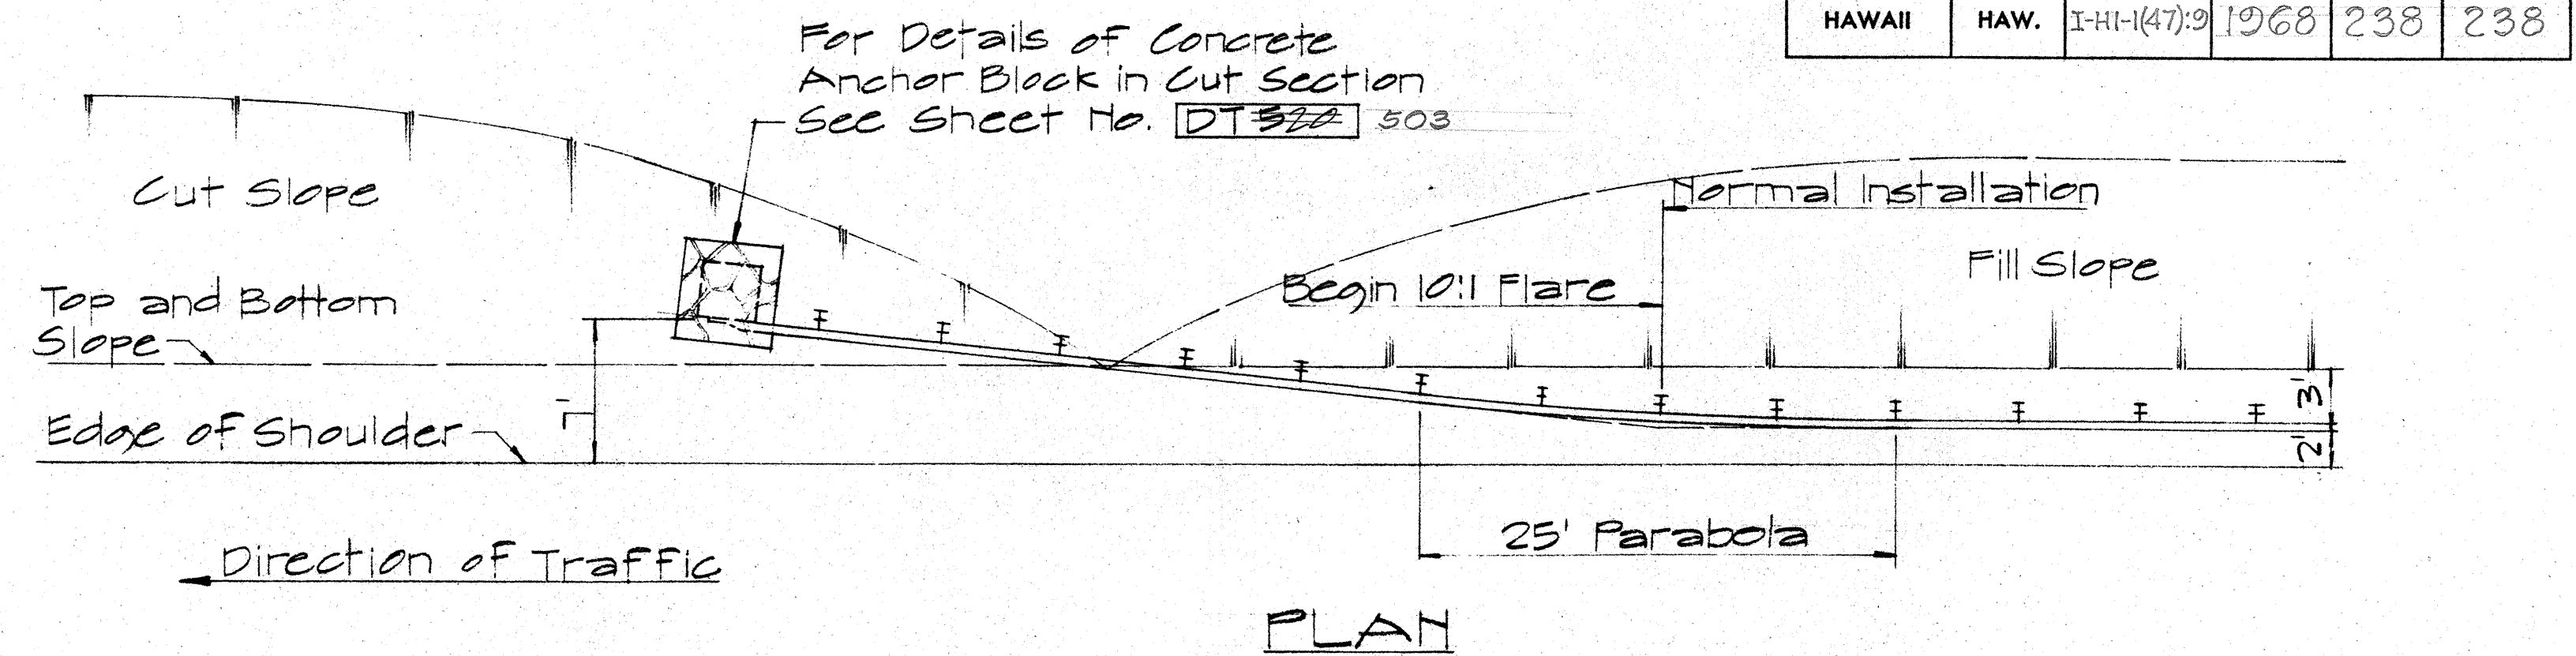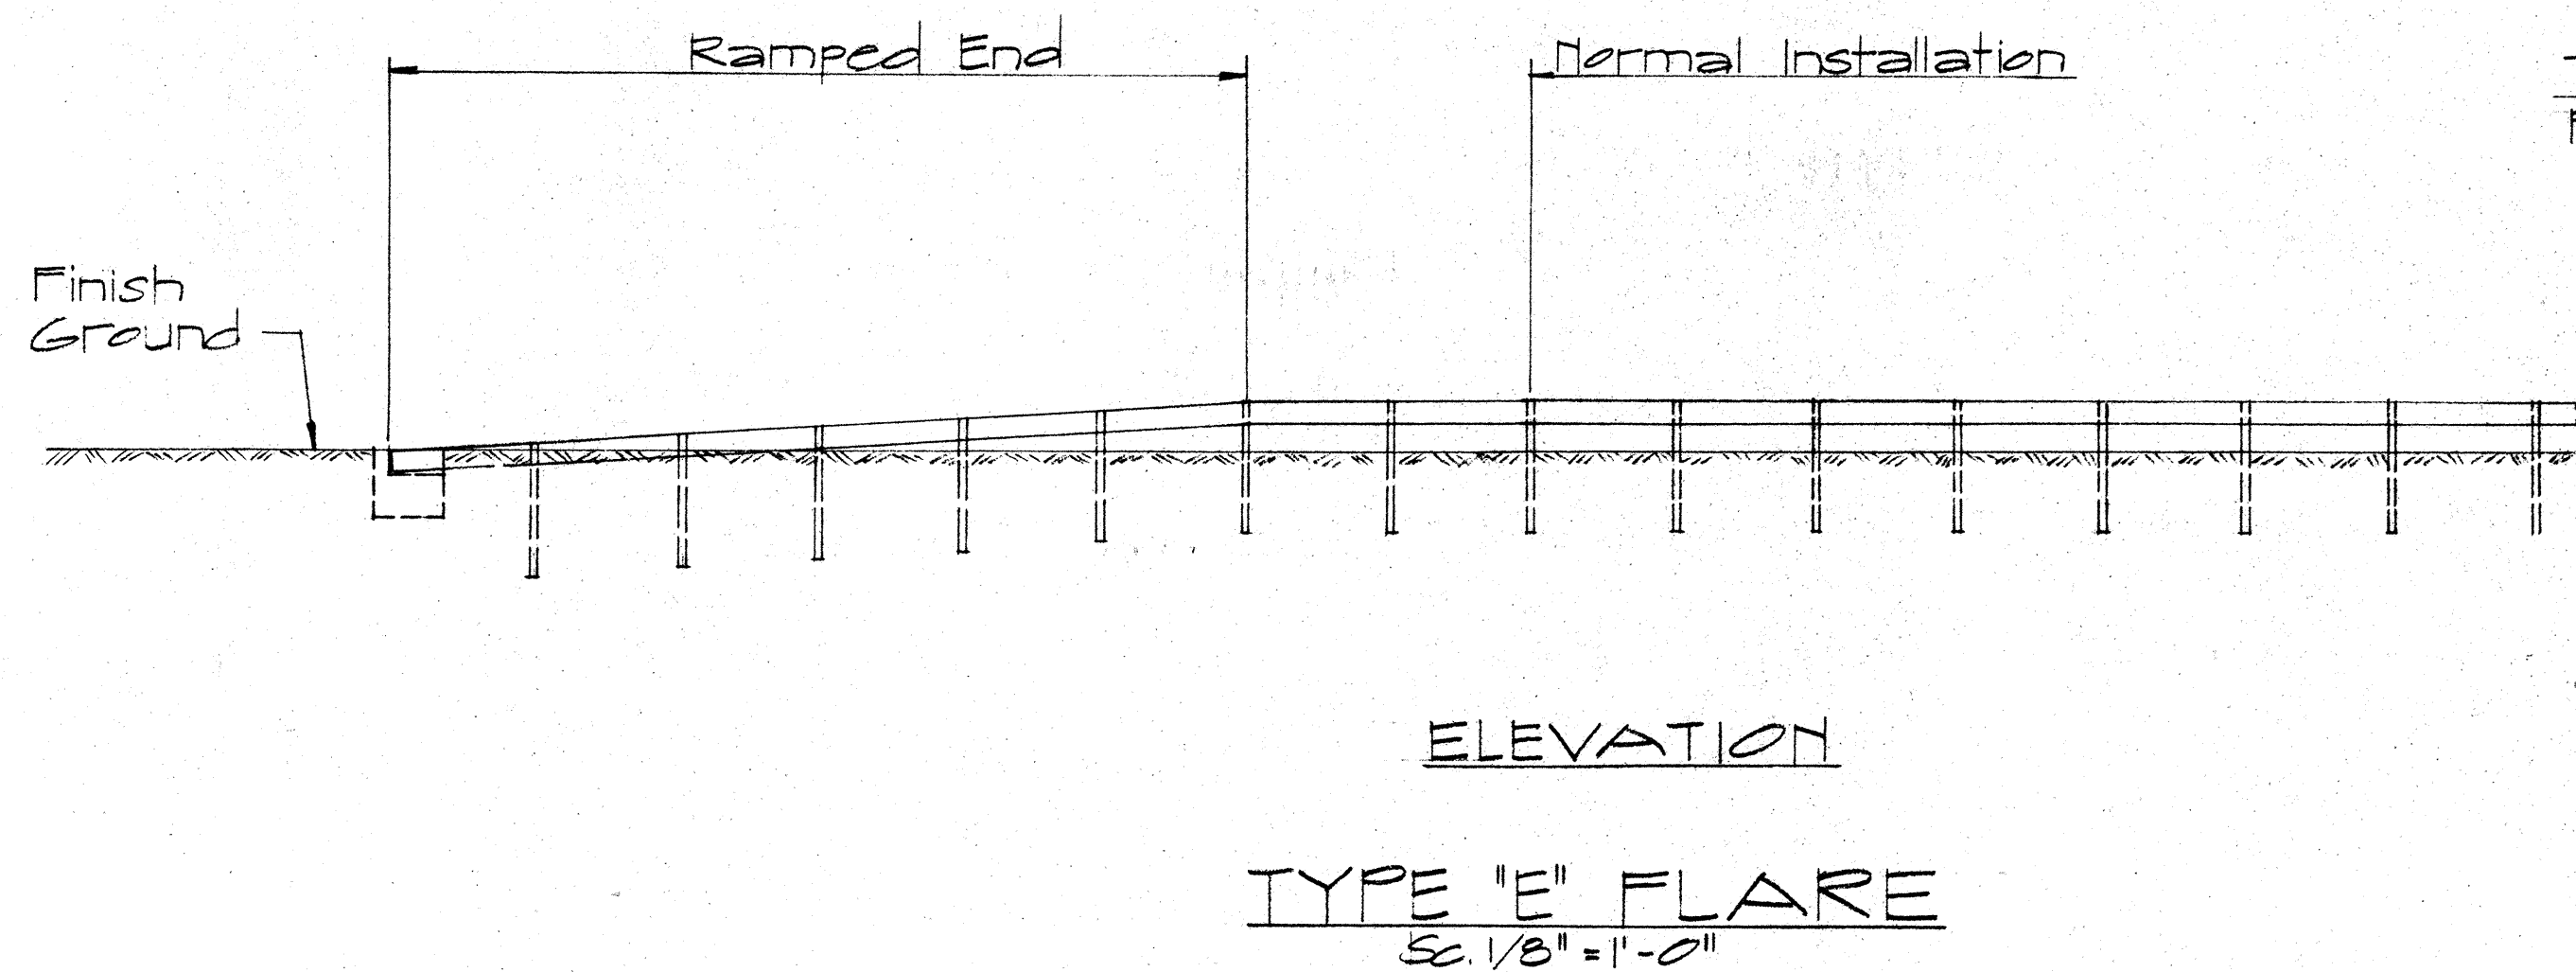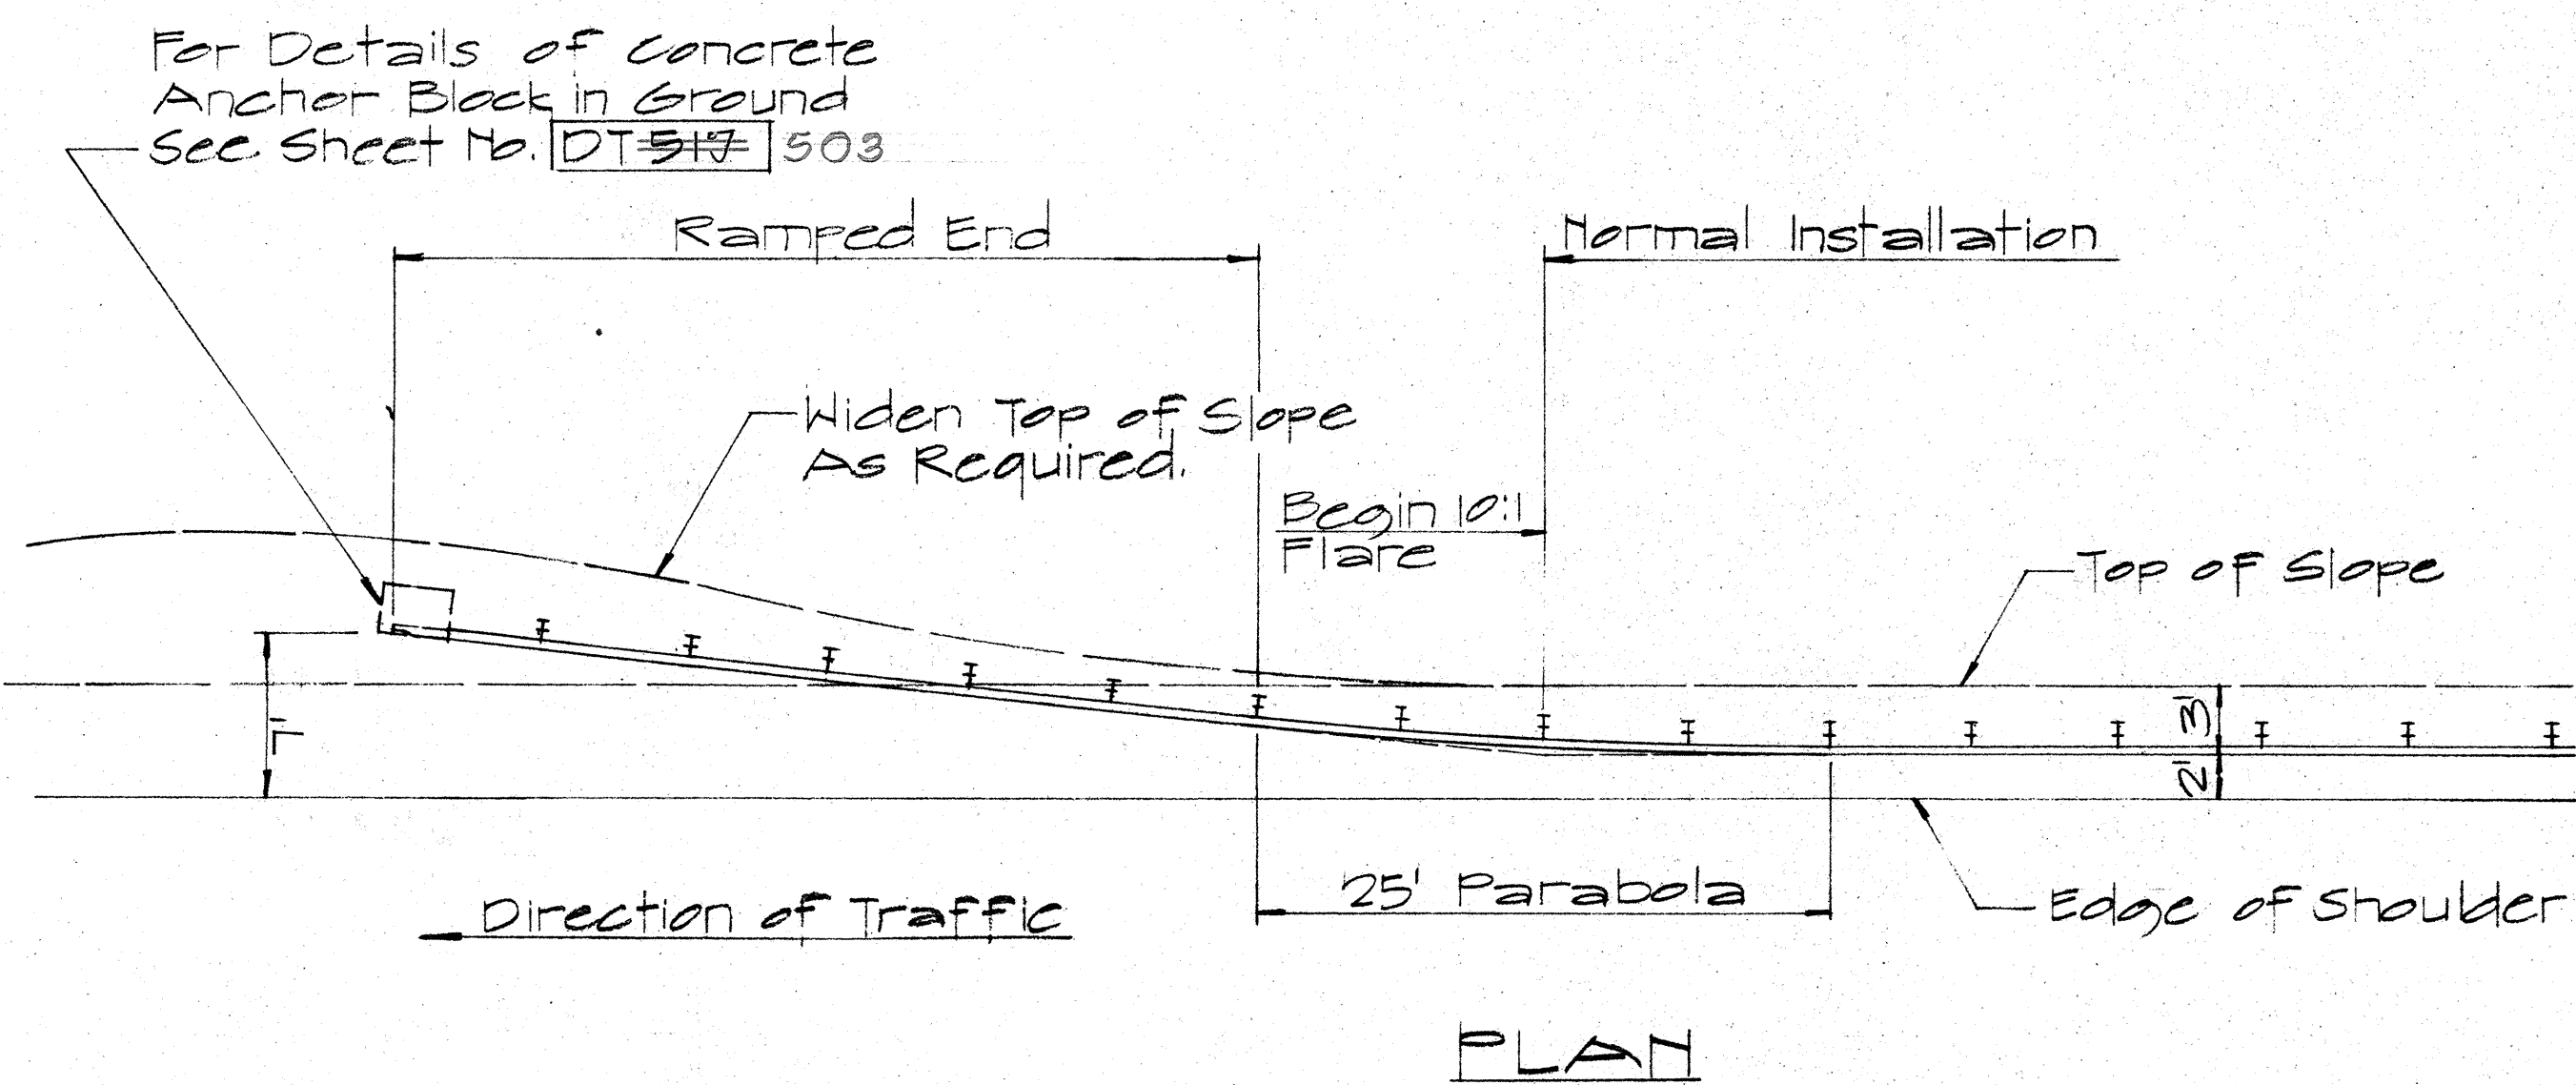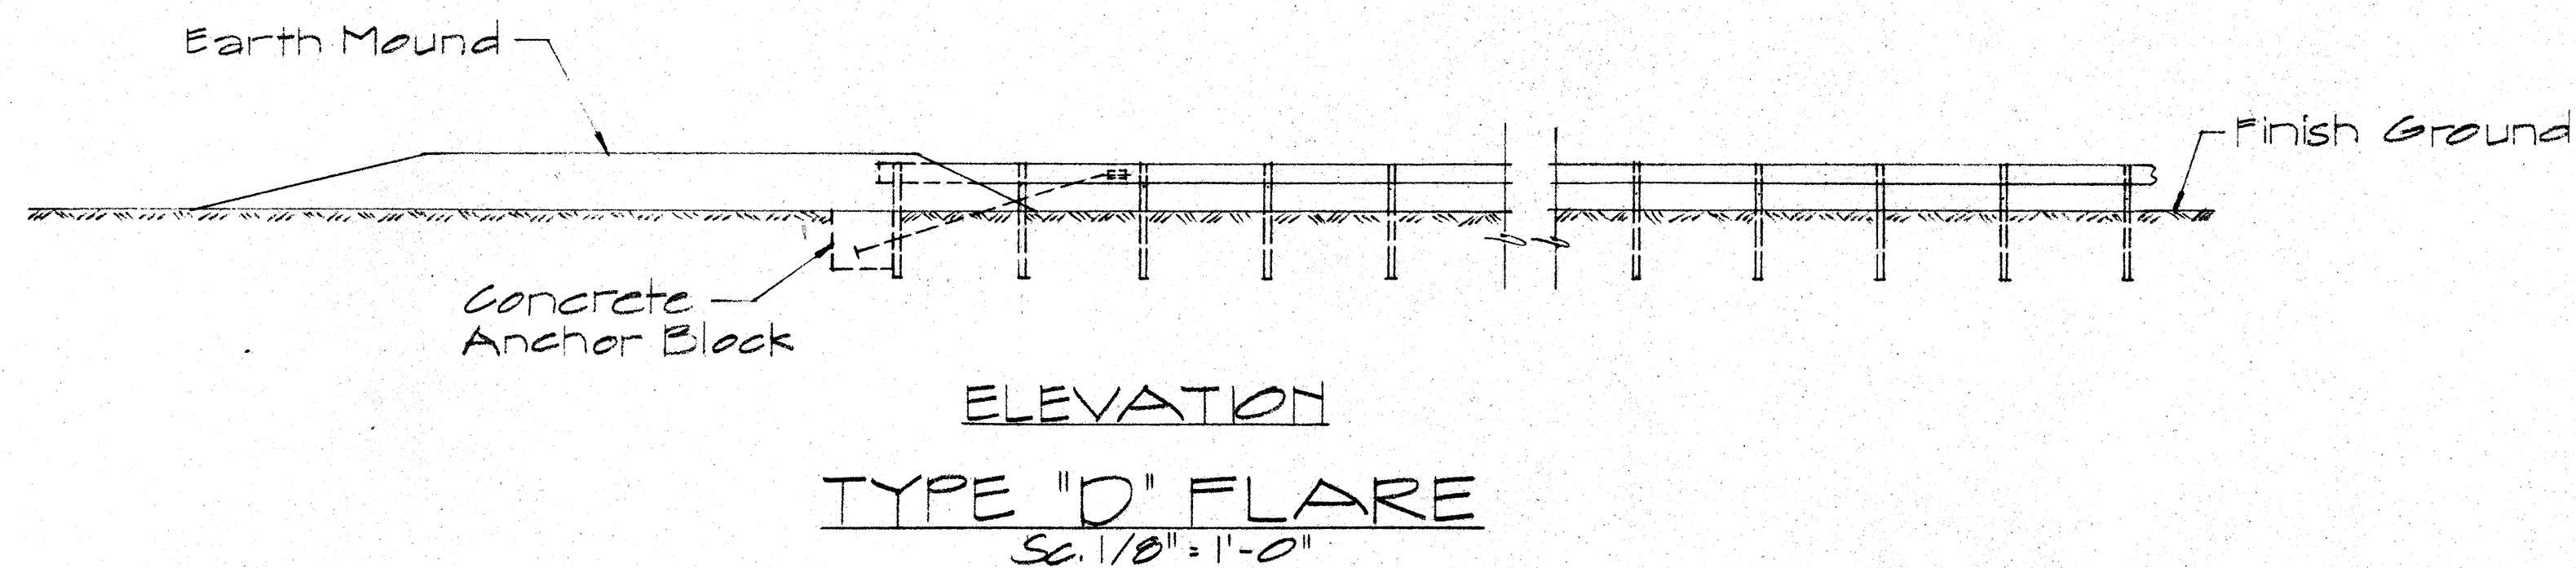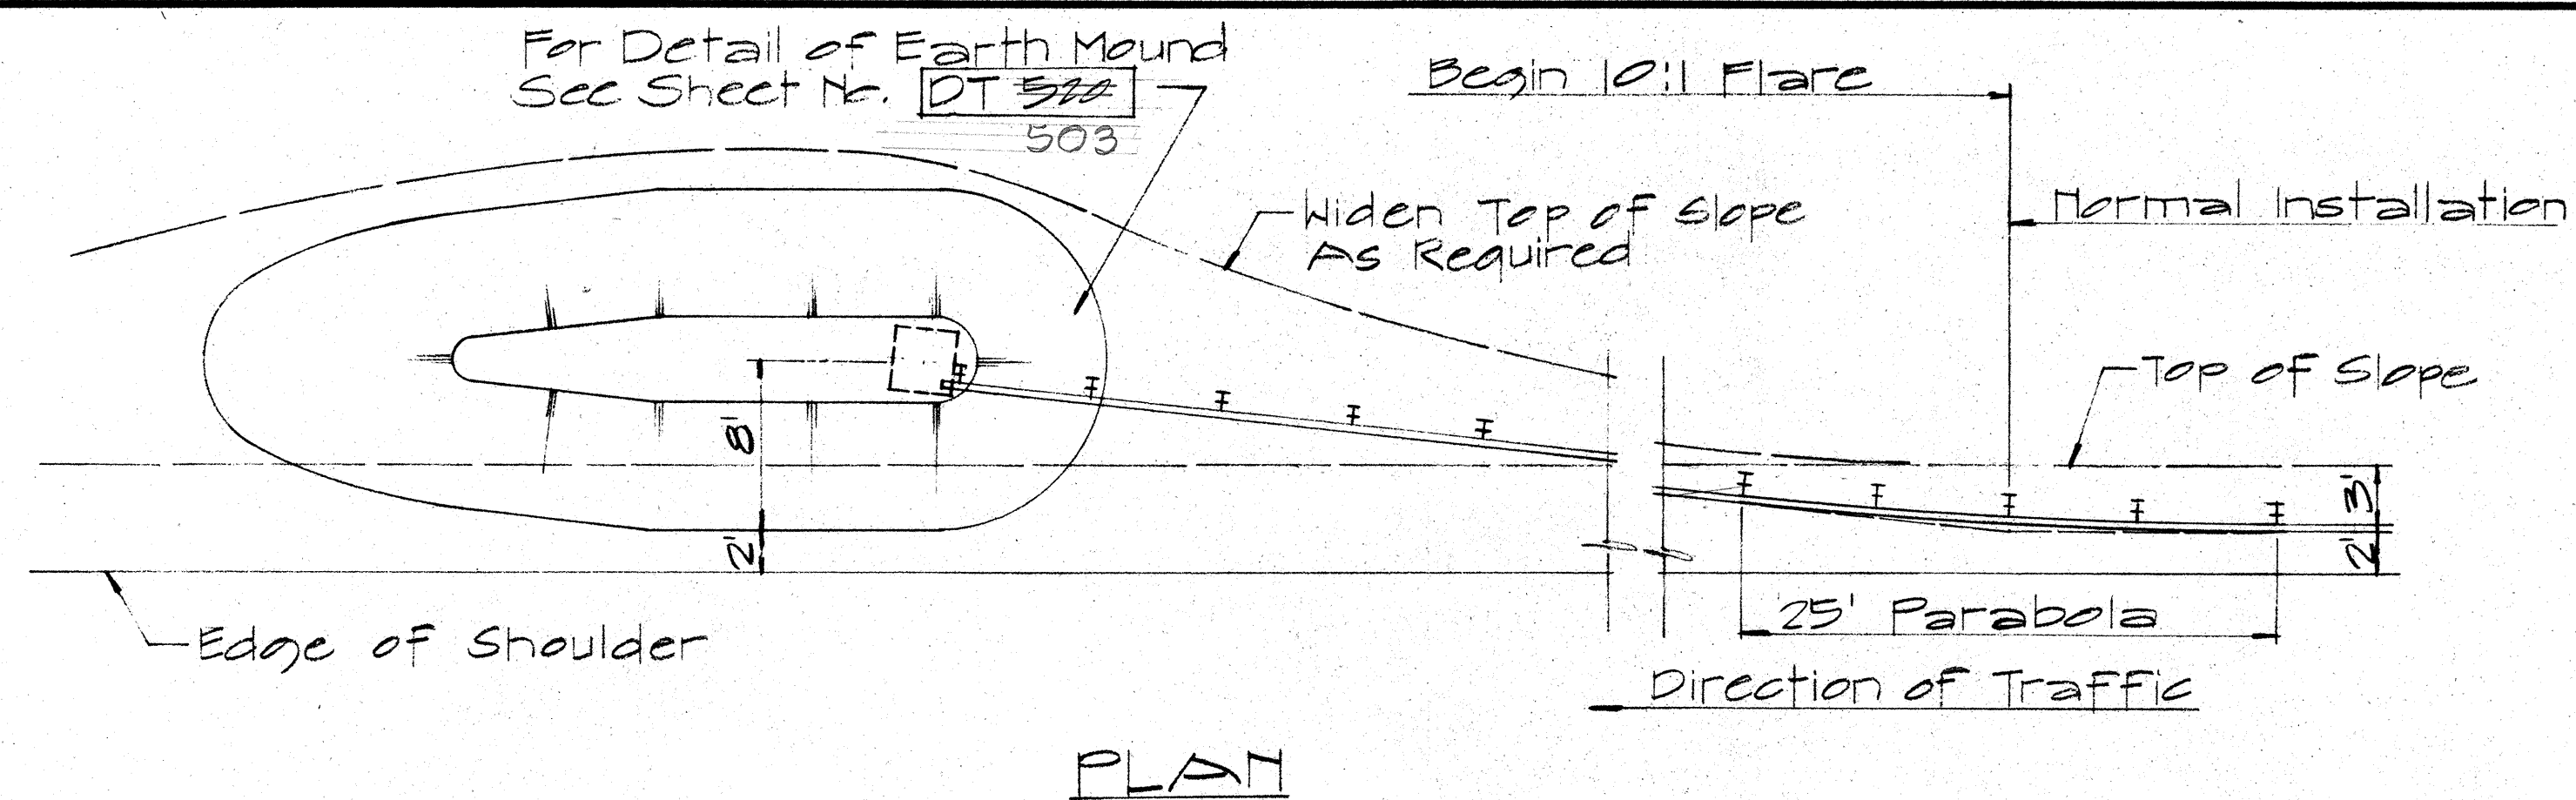

TYPICAL LAYOUT PLAN OF END POST CONNECTION

Sc. 1/8" = 1'-0"

APPROVAL RECOMMENDED:

Eishi Tanaka 12/29/69

TRAFFIC ENGINEER DATE

APPROVED:

235 12-30-69

ASSISTANT CHIEF, ENGINEERING DATE

NO.	REVISION	APPROVED BY	DATE

STATE OF HAWAII

DEPARTMENT OF TRANSPORTATION

HIGHWAYS DIVISION

STANDARD DETAILS

OF TRAILING END

FLARE - ONE & TWO

WAY ROADWAY

Sc. As Noted

APRIL 1969

SHEET No. OF SHEETS DT 517