
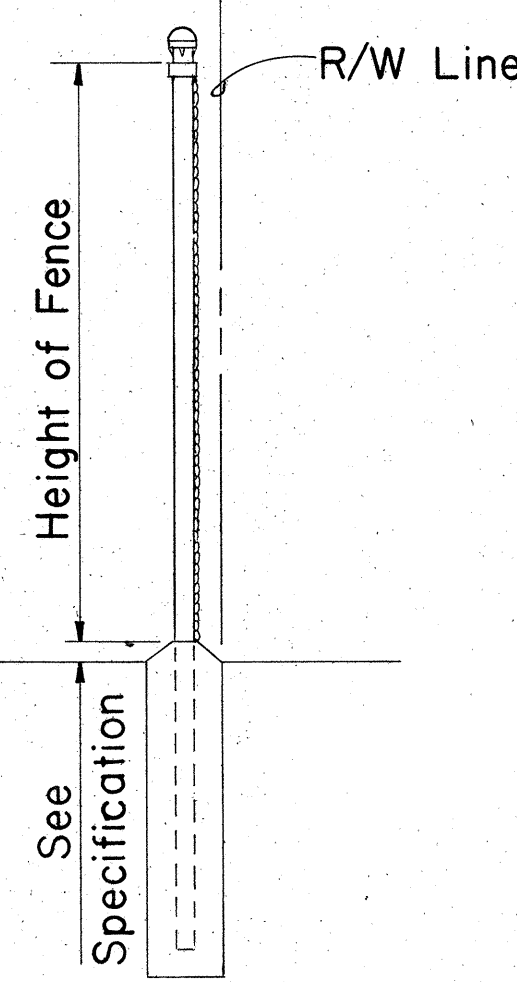
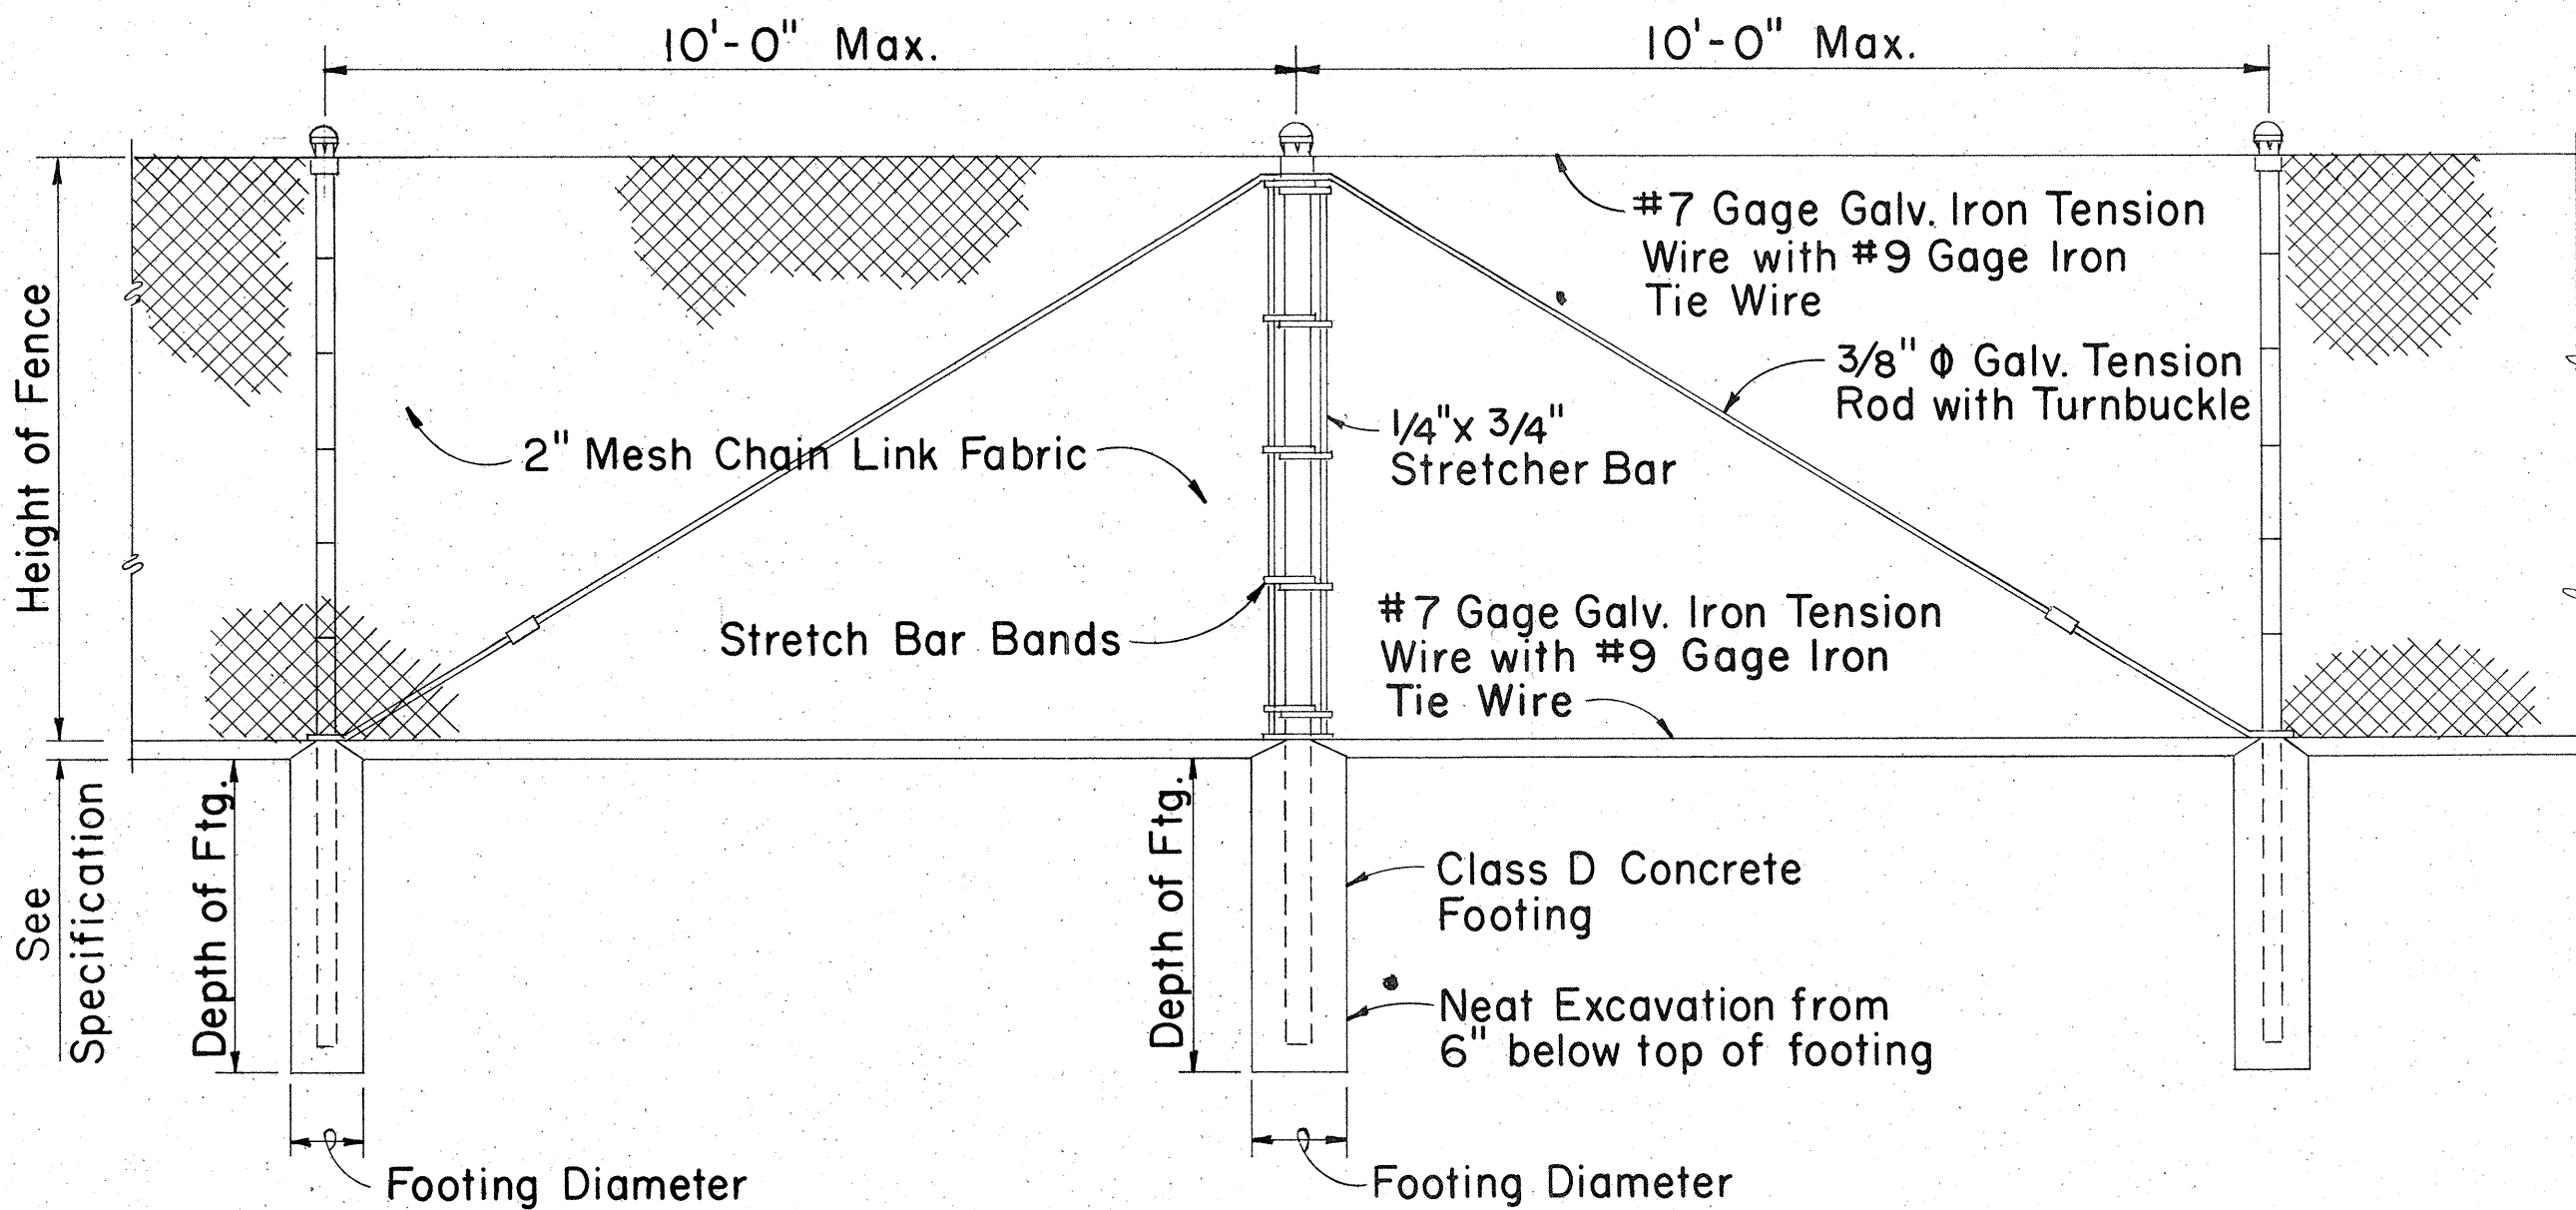





FED. ROAD DIST. NO.	STATE	FED. AID PROJ. NO.	FISCAL YEAR	SHEET NO.	TOTAL SHEETS
HAWAII	HAW.	E-H-1(12)16	1975	47	207

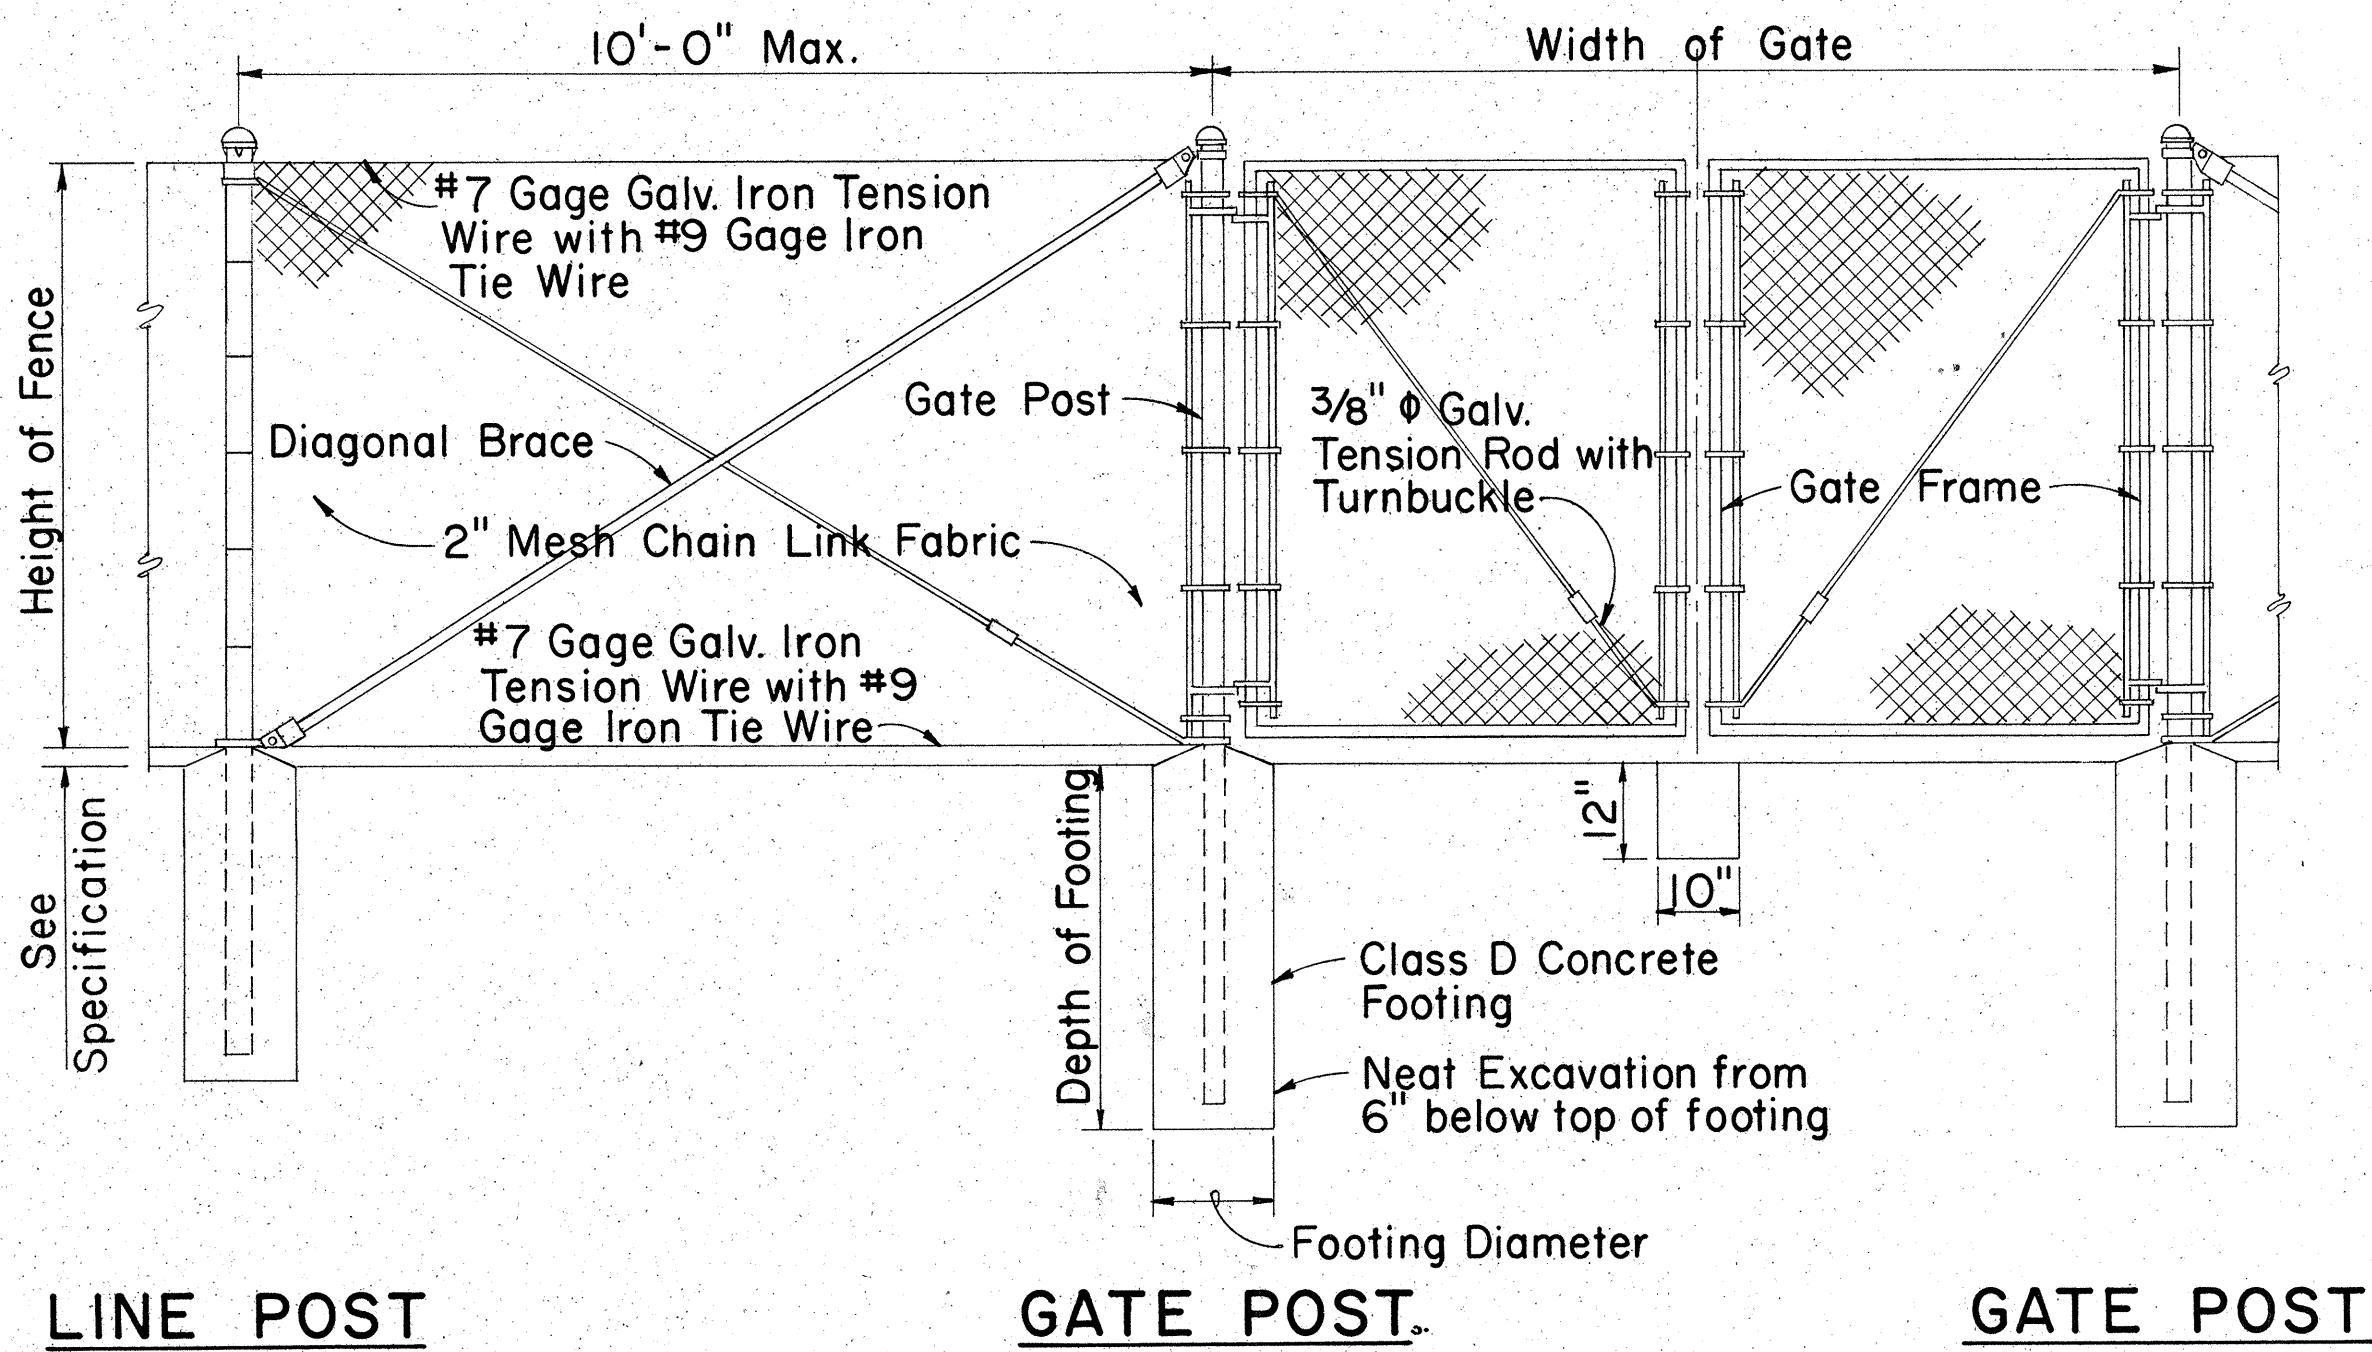

TYPICAL SECTION
(WITH CONCRETE FOOTING)

DETAIL OF CHAIN LINK GATE

- NOTE: 1. Gate fork latch and lock, flush plate and anchor, and plunger shall be installed with Gates, and shall be considered as incidental to Chain Link Fence Gate.
2. Gate frames shall be mitered and welded at corners.
3. Fence detail not shown shall be in accordance with the Standard Specifications.

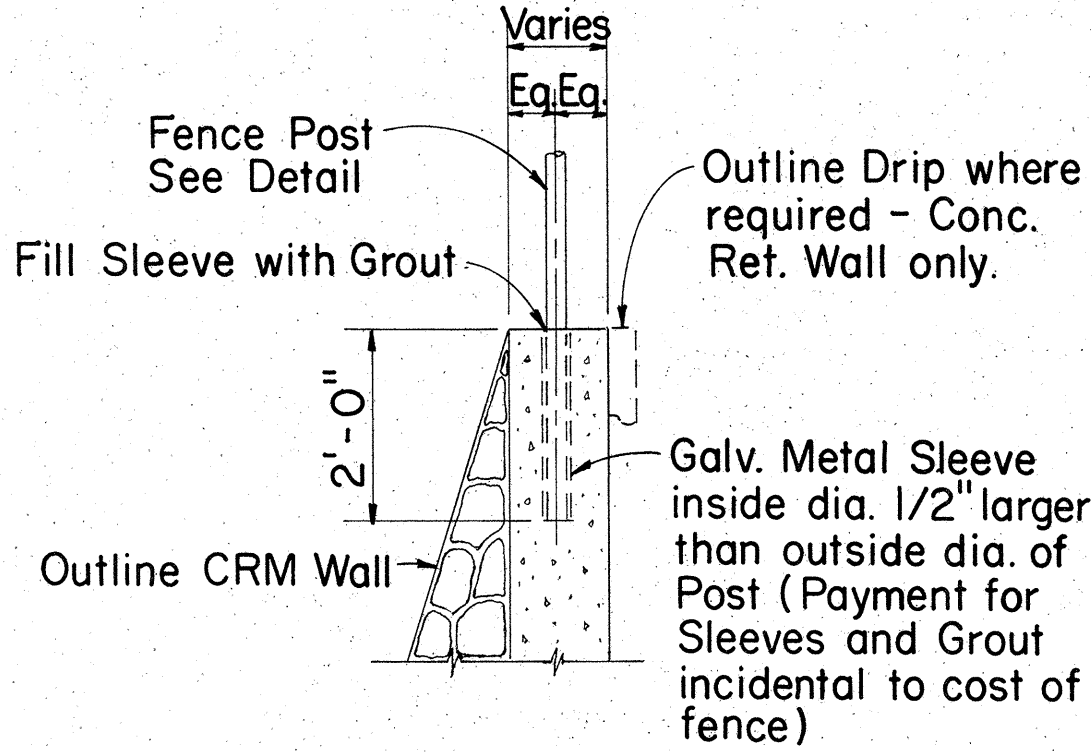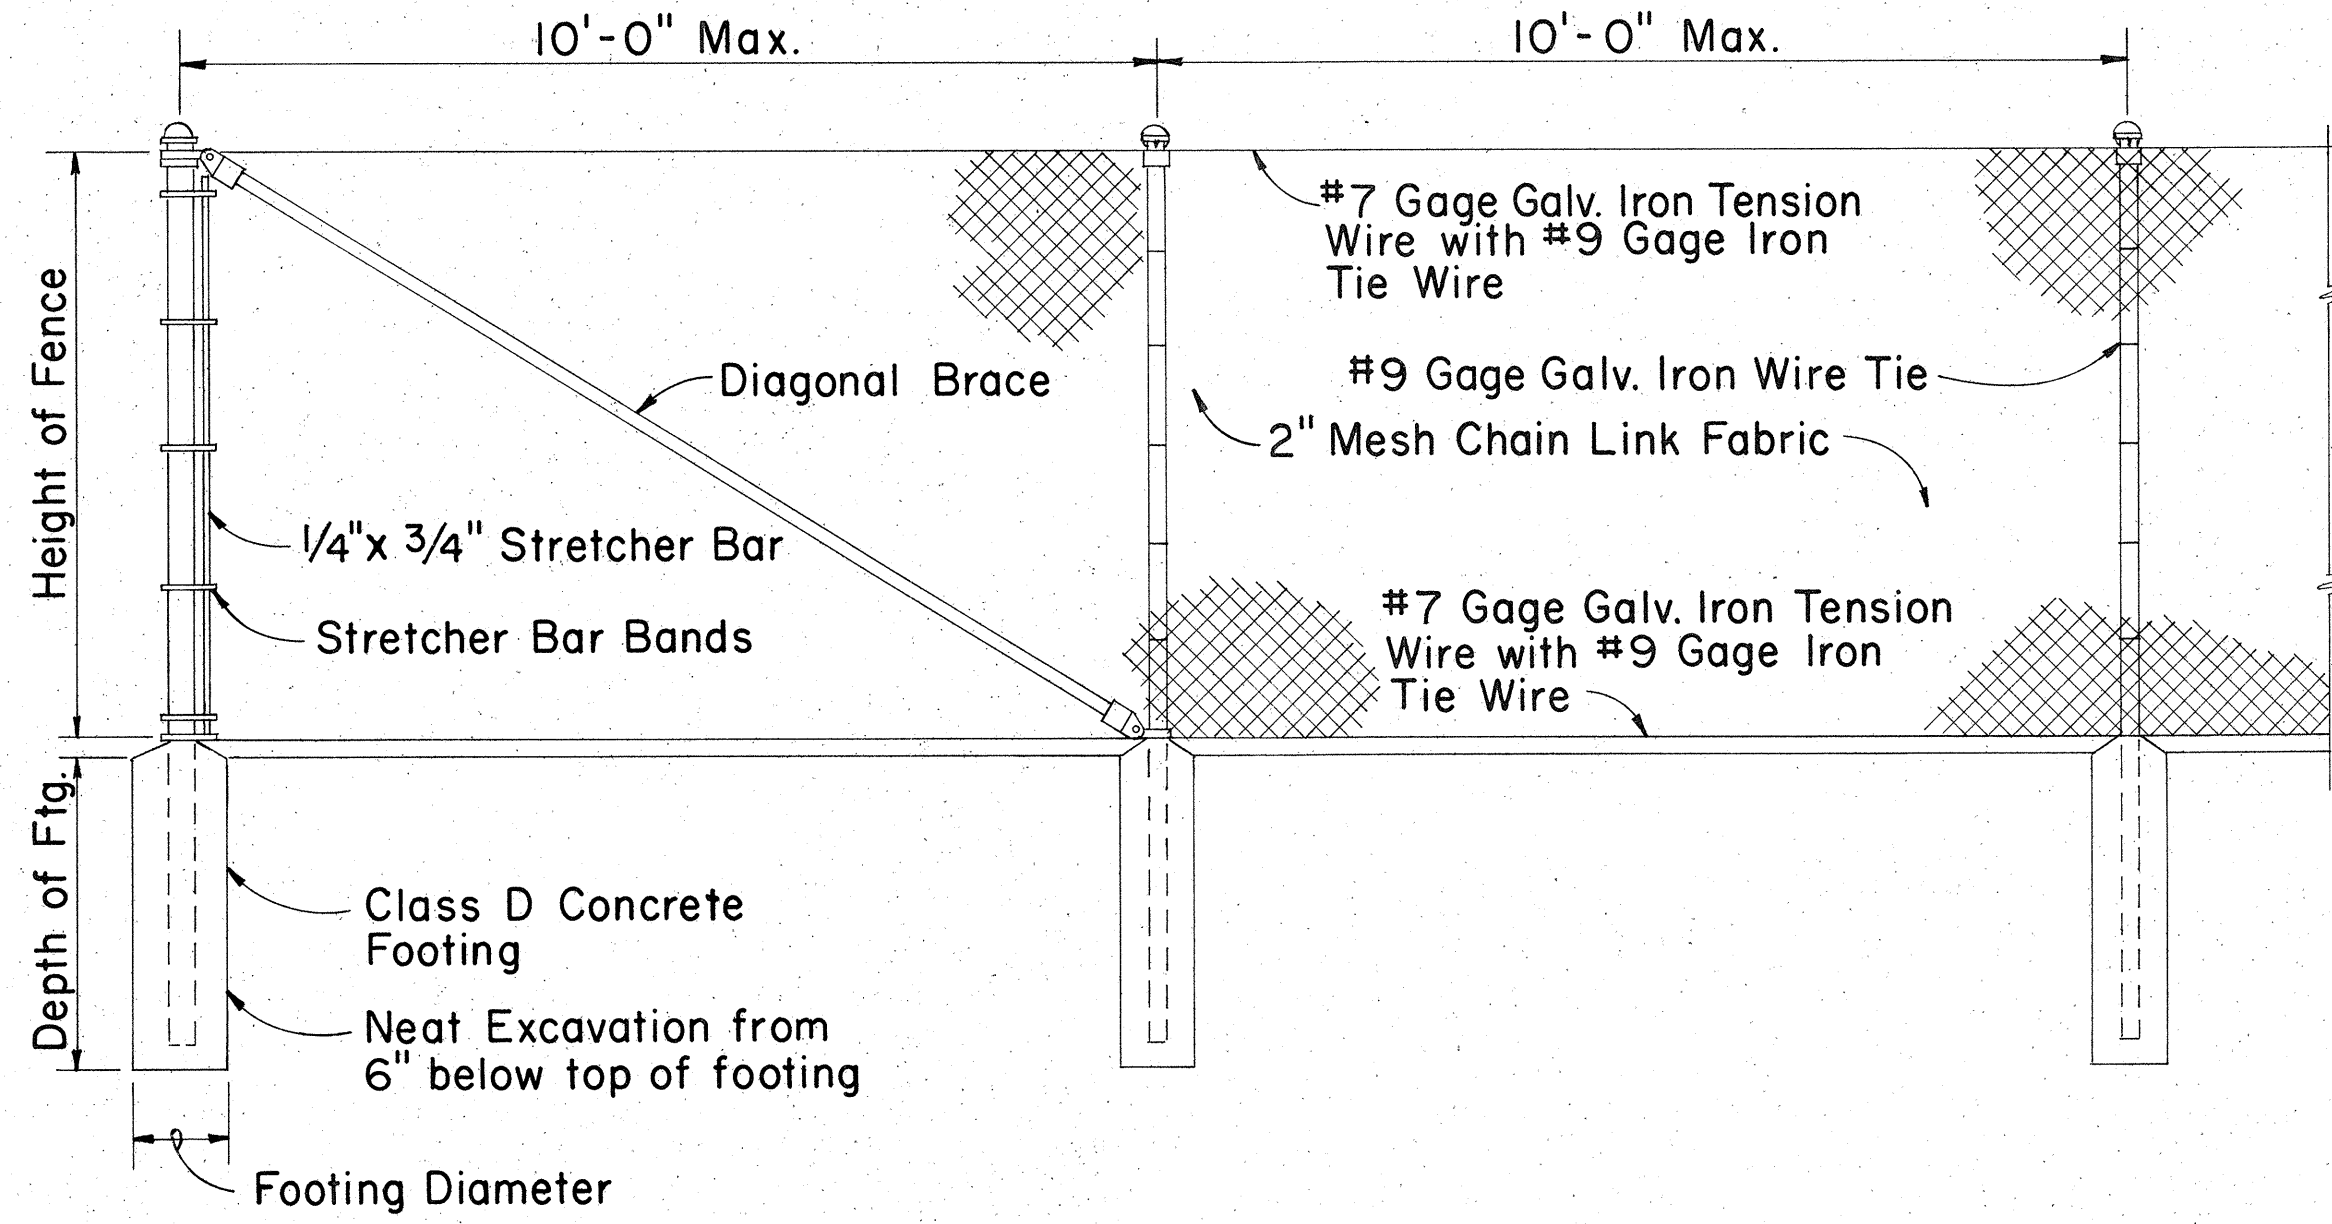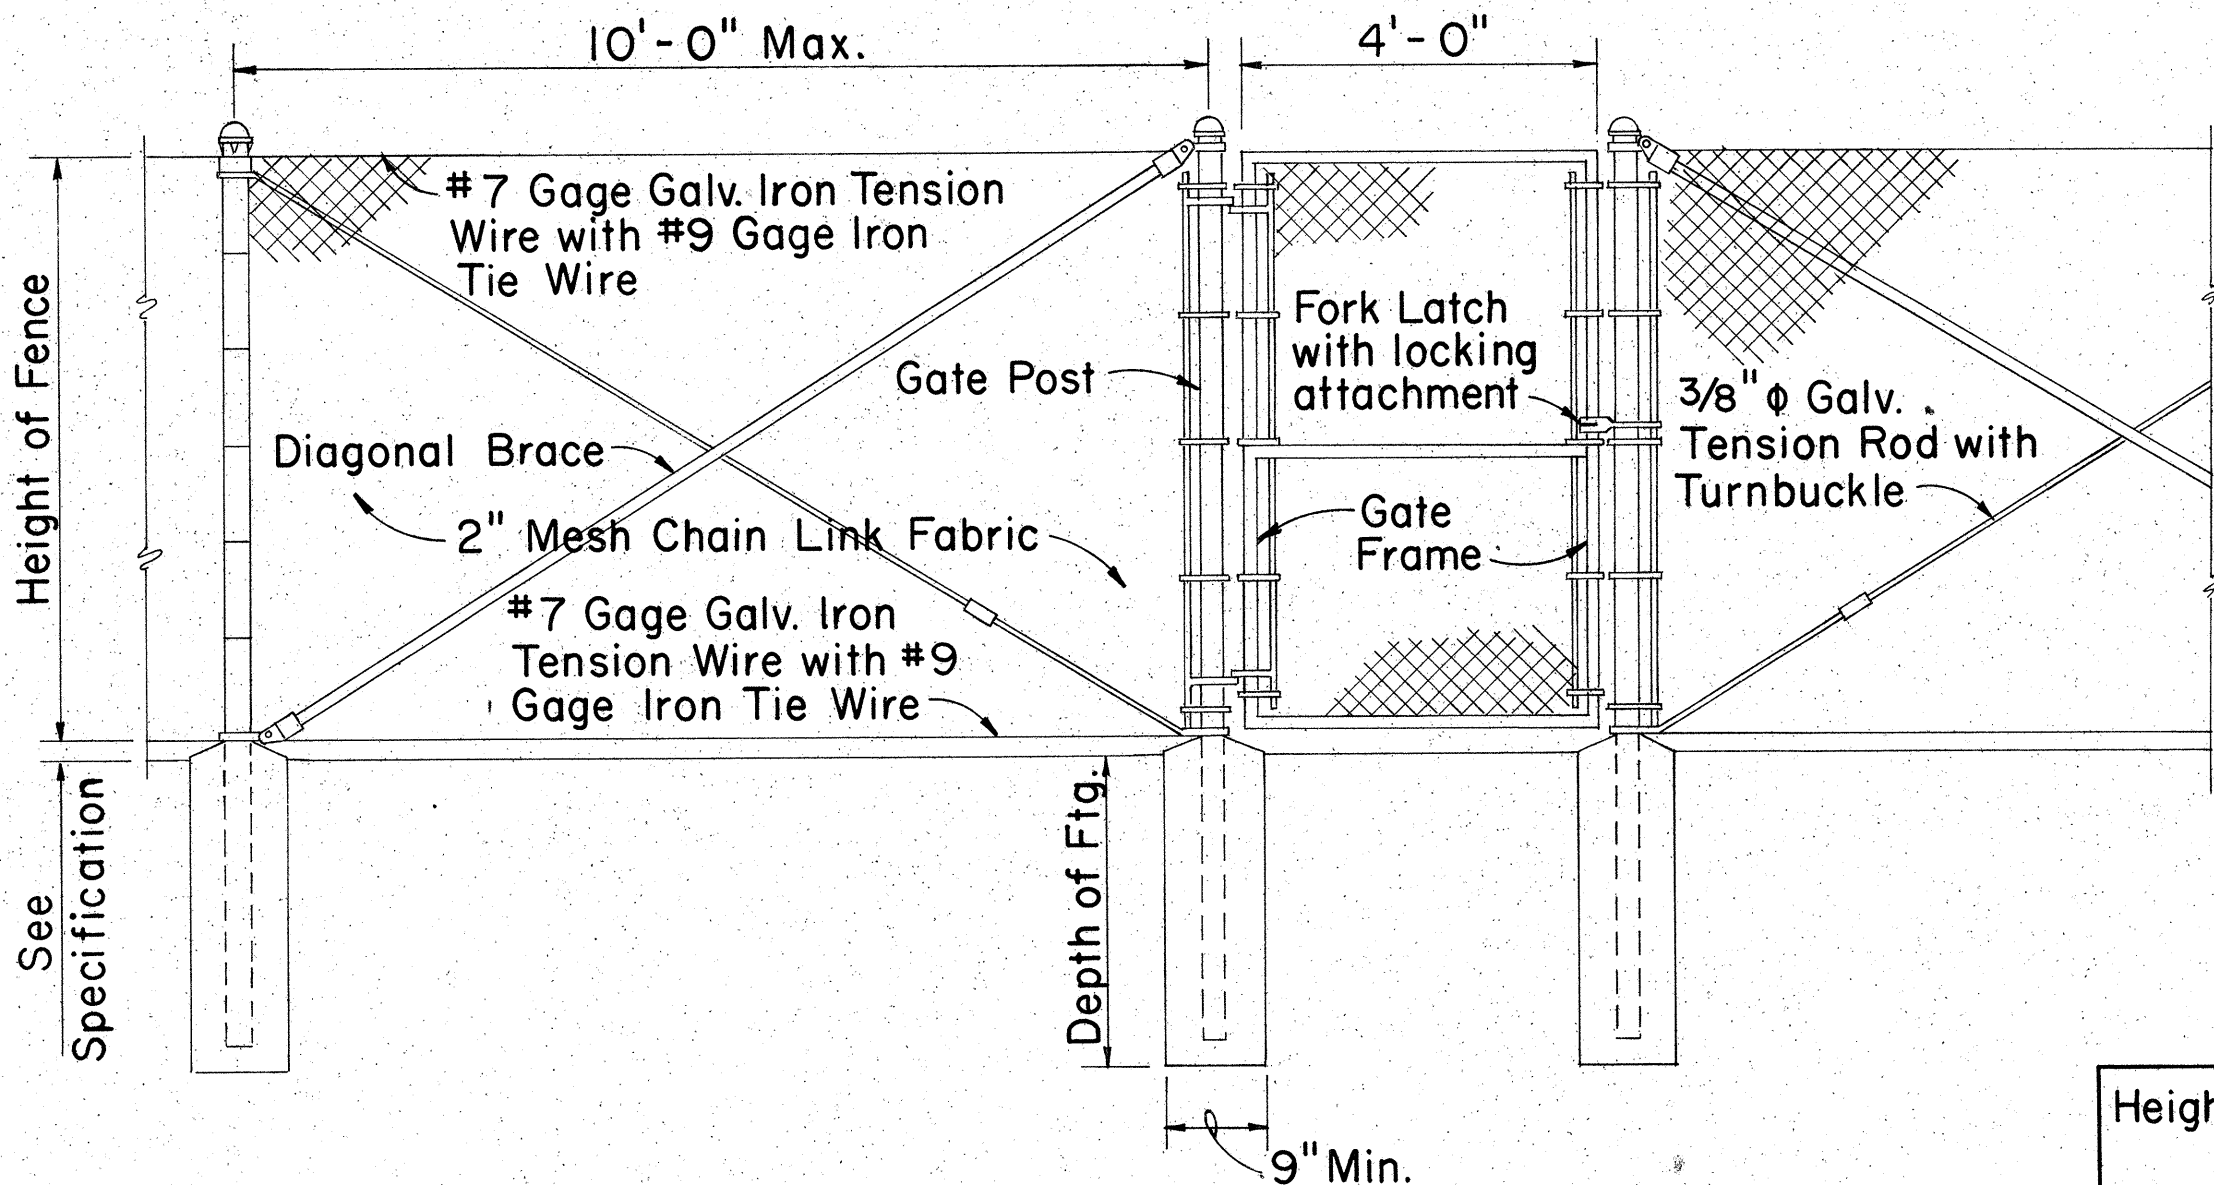

TYPICAL SECTION
(ON CRM & CONC. RET. WALL)

CHAIN LINK FENCE DETAILS

Height of Fence	Minimum Depth of Footing		Minimum Footing Diameter	
	Line Post	Corner, Pull, End and Gate Posts	Line Post	Corner, Pull and End Posts
3'	2'-0"	2'-6"	8"	8"
4'	2'-6"	2'-6"	8"	8"
5'	3'-0"	3'-0"	8"	8"
6'	3'-0"	3'-0"	8"	9"

APPROVAL RECOMMENDED:
HIGHWAY DESIGN ENGINEER
12-4-69
DATE

APPROVED:
ASSISTANT CHIEF, ENGINEERING
12-10-69
DATE

NO.	REVISION	APPROVED BY	DATE

STATE OF HAWAII
DEPARTMENT OF TRANSPORTATION
HIGHWAYS DIVISION





STANDARD DETAILS

CHAIN LINK FENCE
(WITHOUT TOPRAIL)

Scale: 1/2" = 1'-0" Date:

SHEET No. OF SHEETS DD 607.2

FED. ROAD DIST. NO.	STATE	FED. AID PROJ. NO.	FISCAL YEAR	SHEET NO.	TOTAL SHEETS
HAWAII	HAWAII	[H-12]-16	1975	48	207

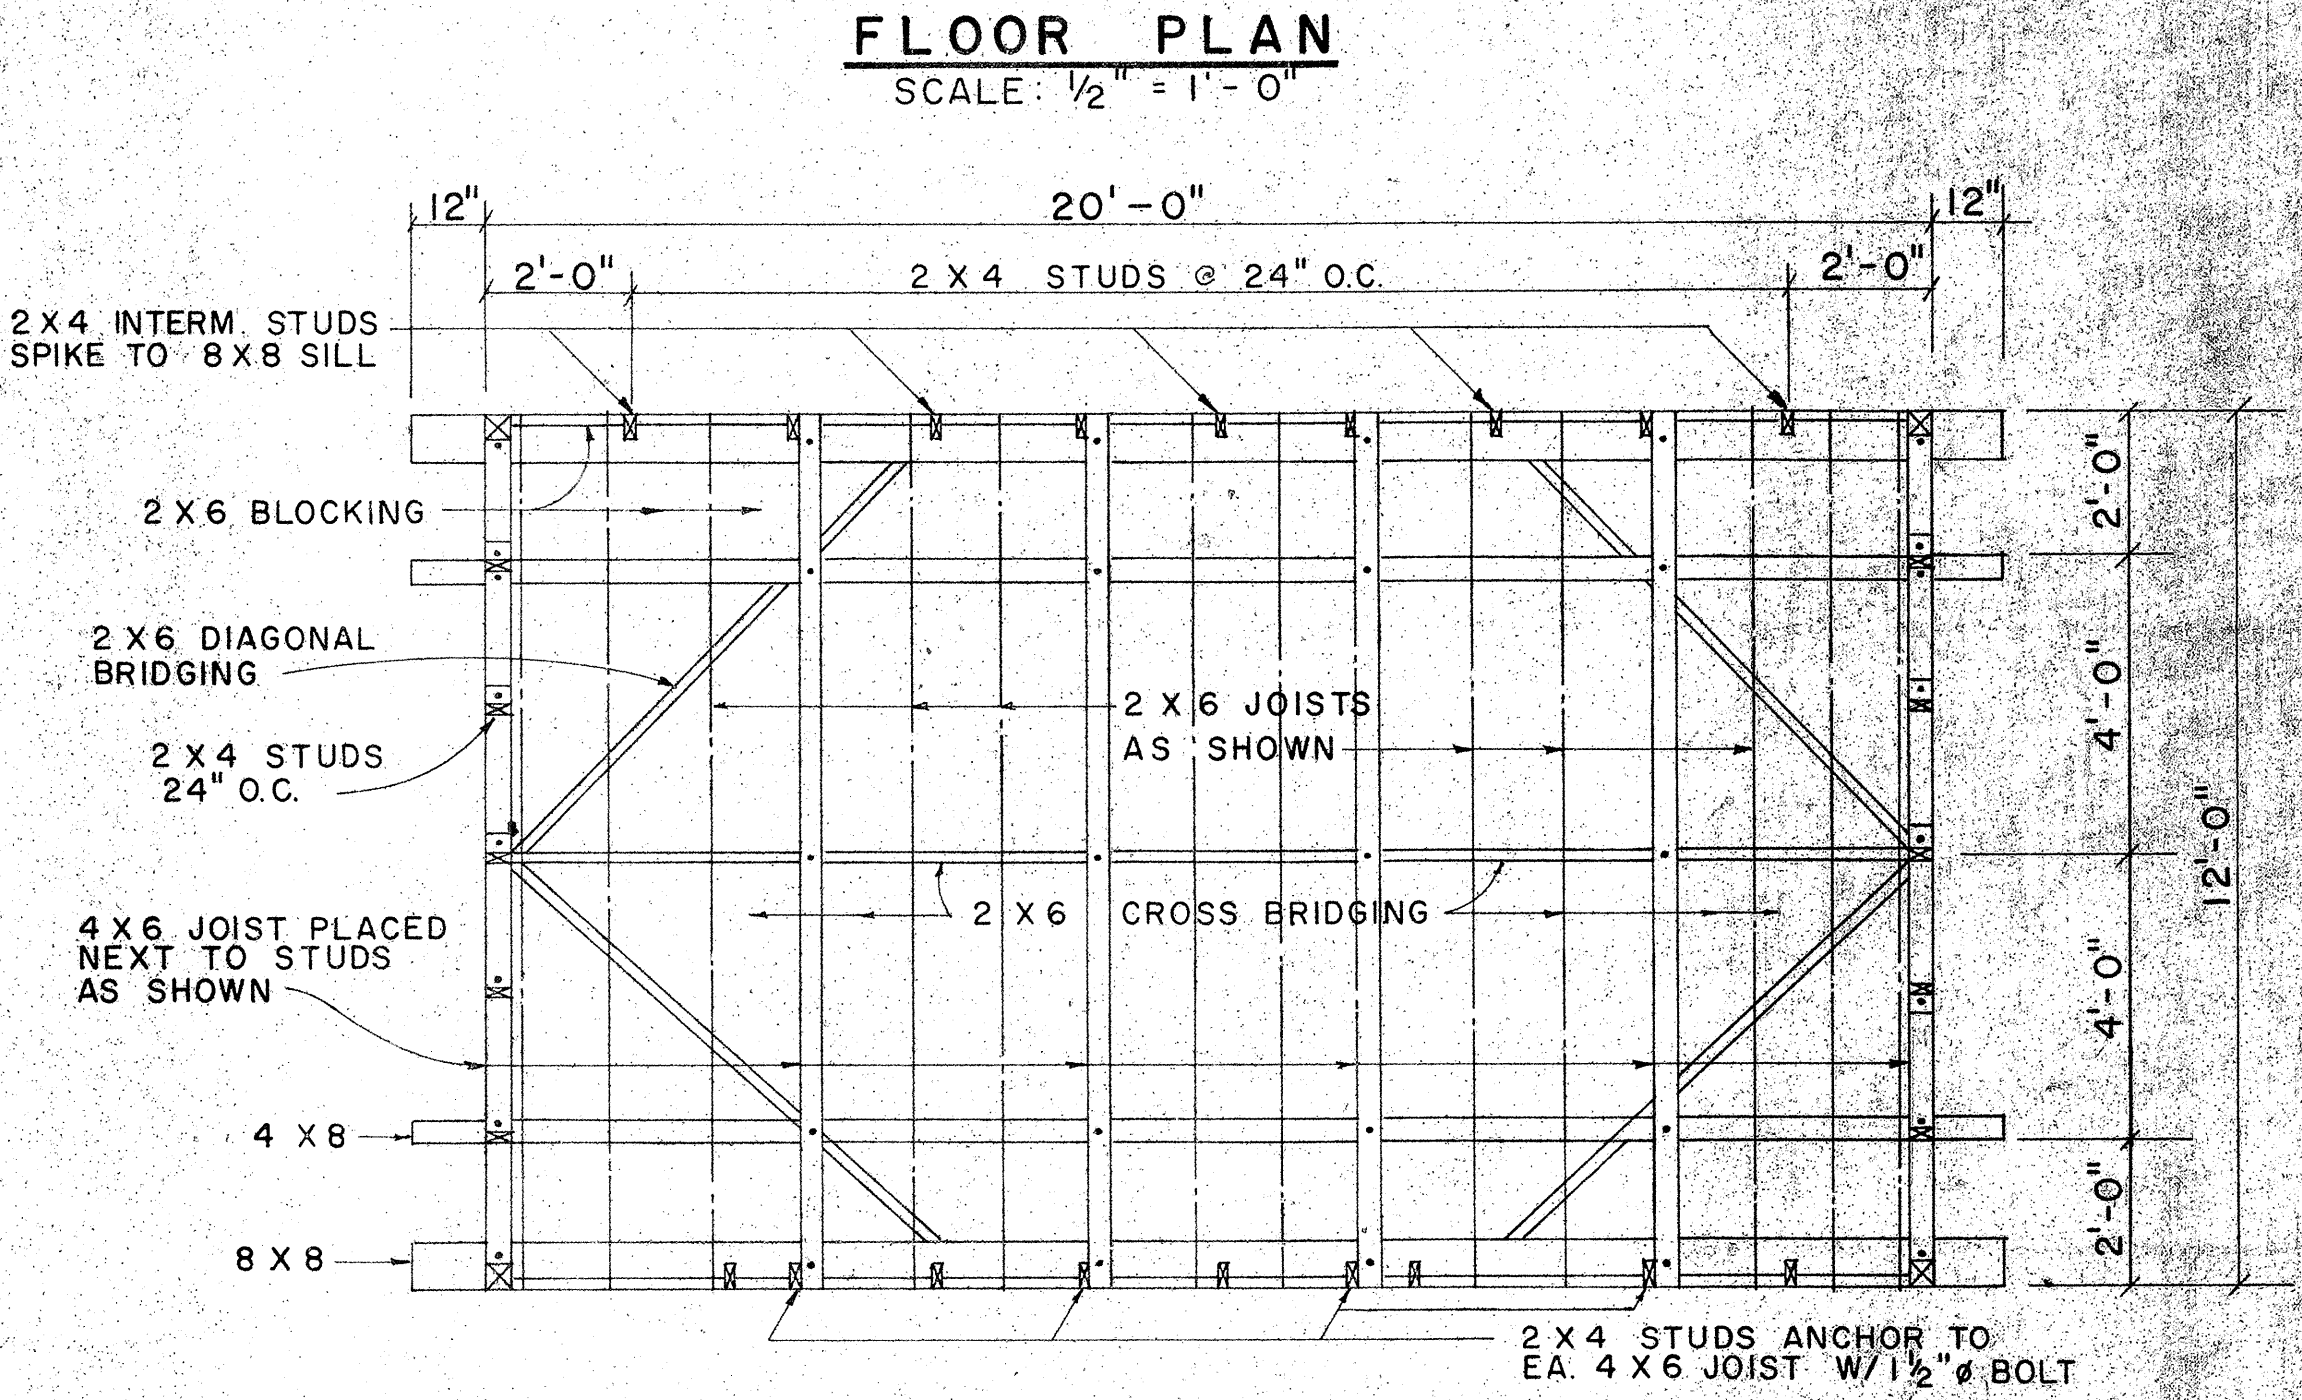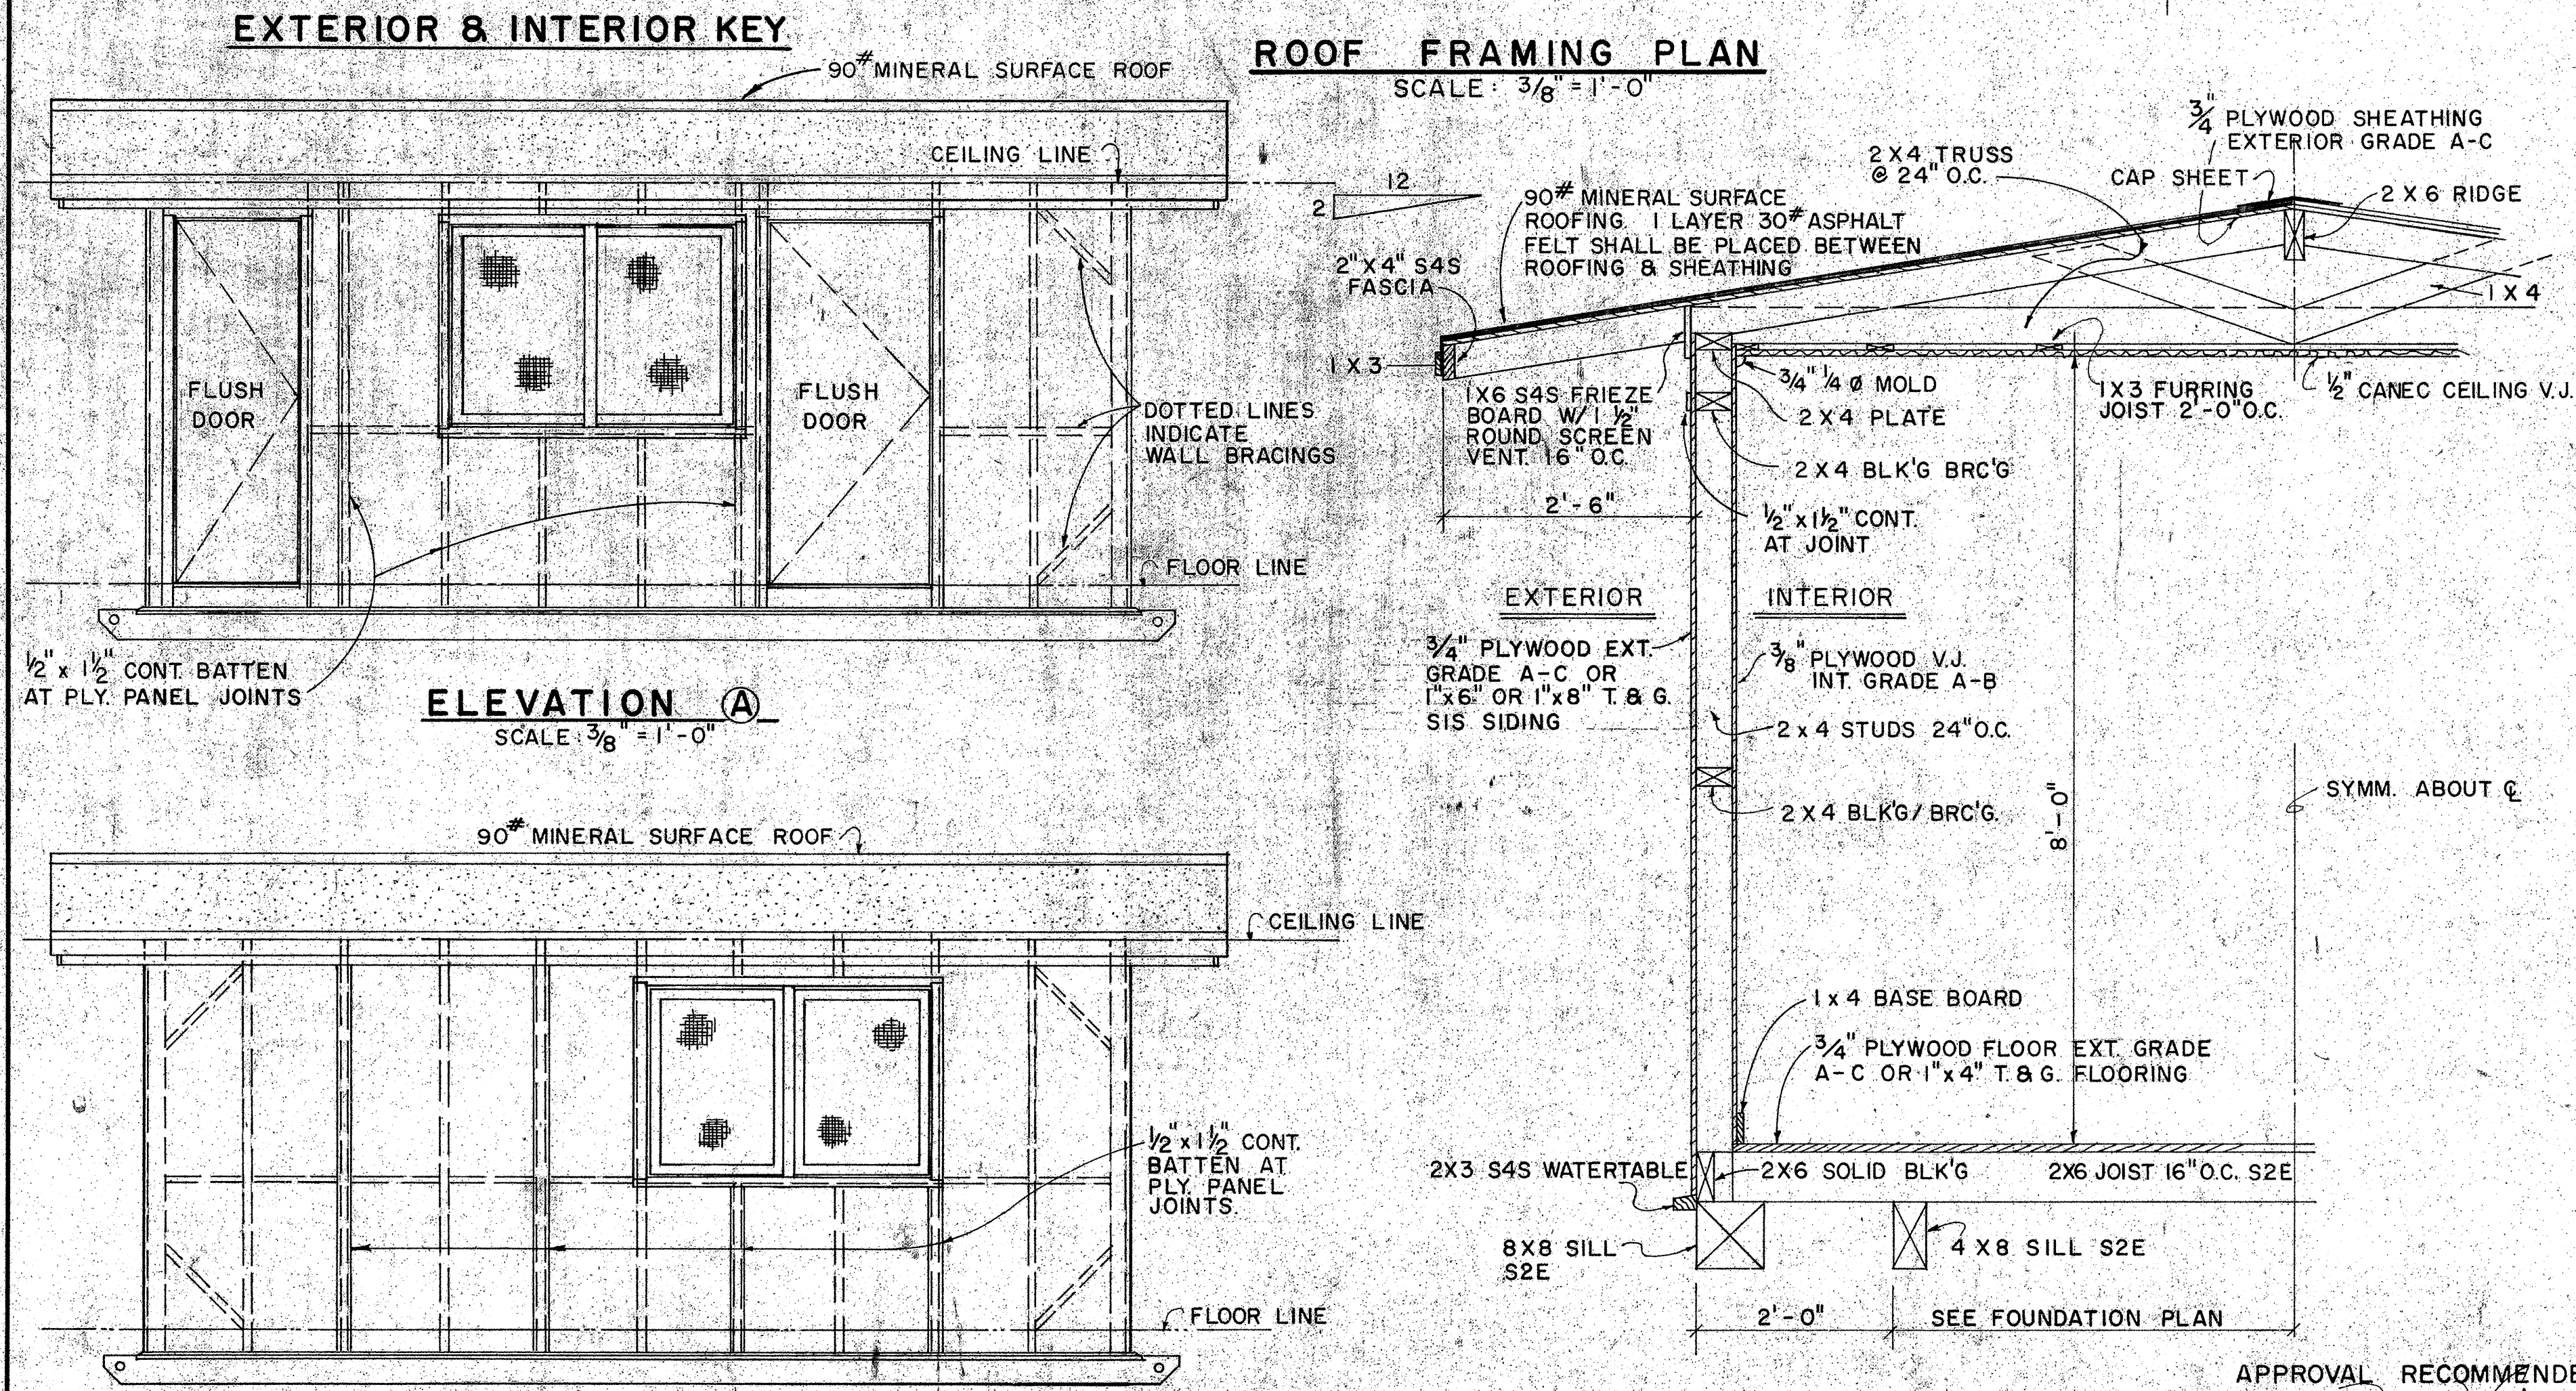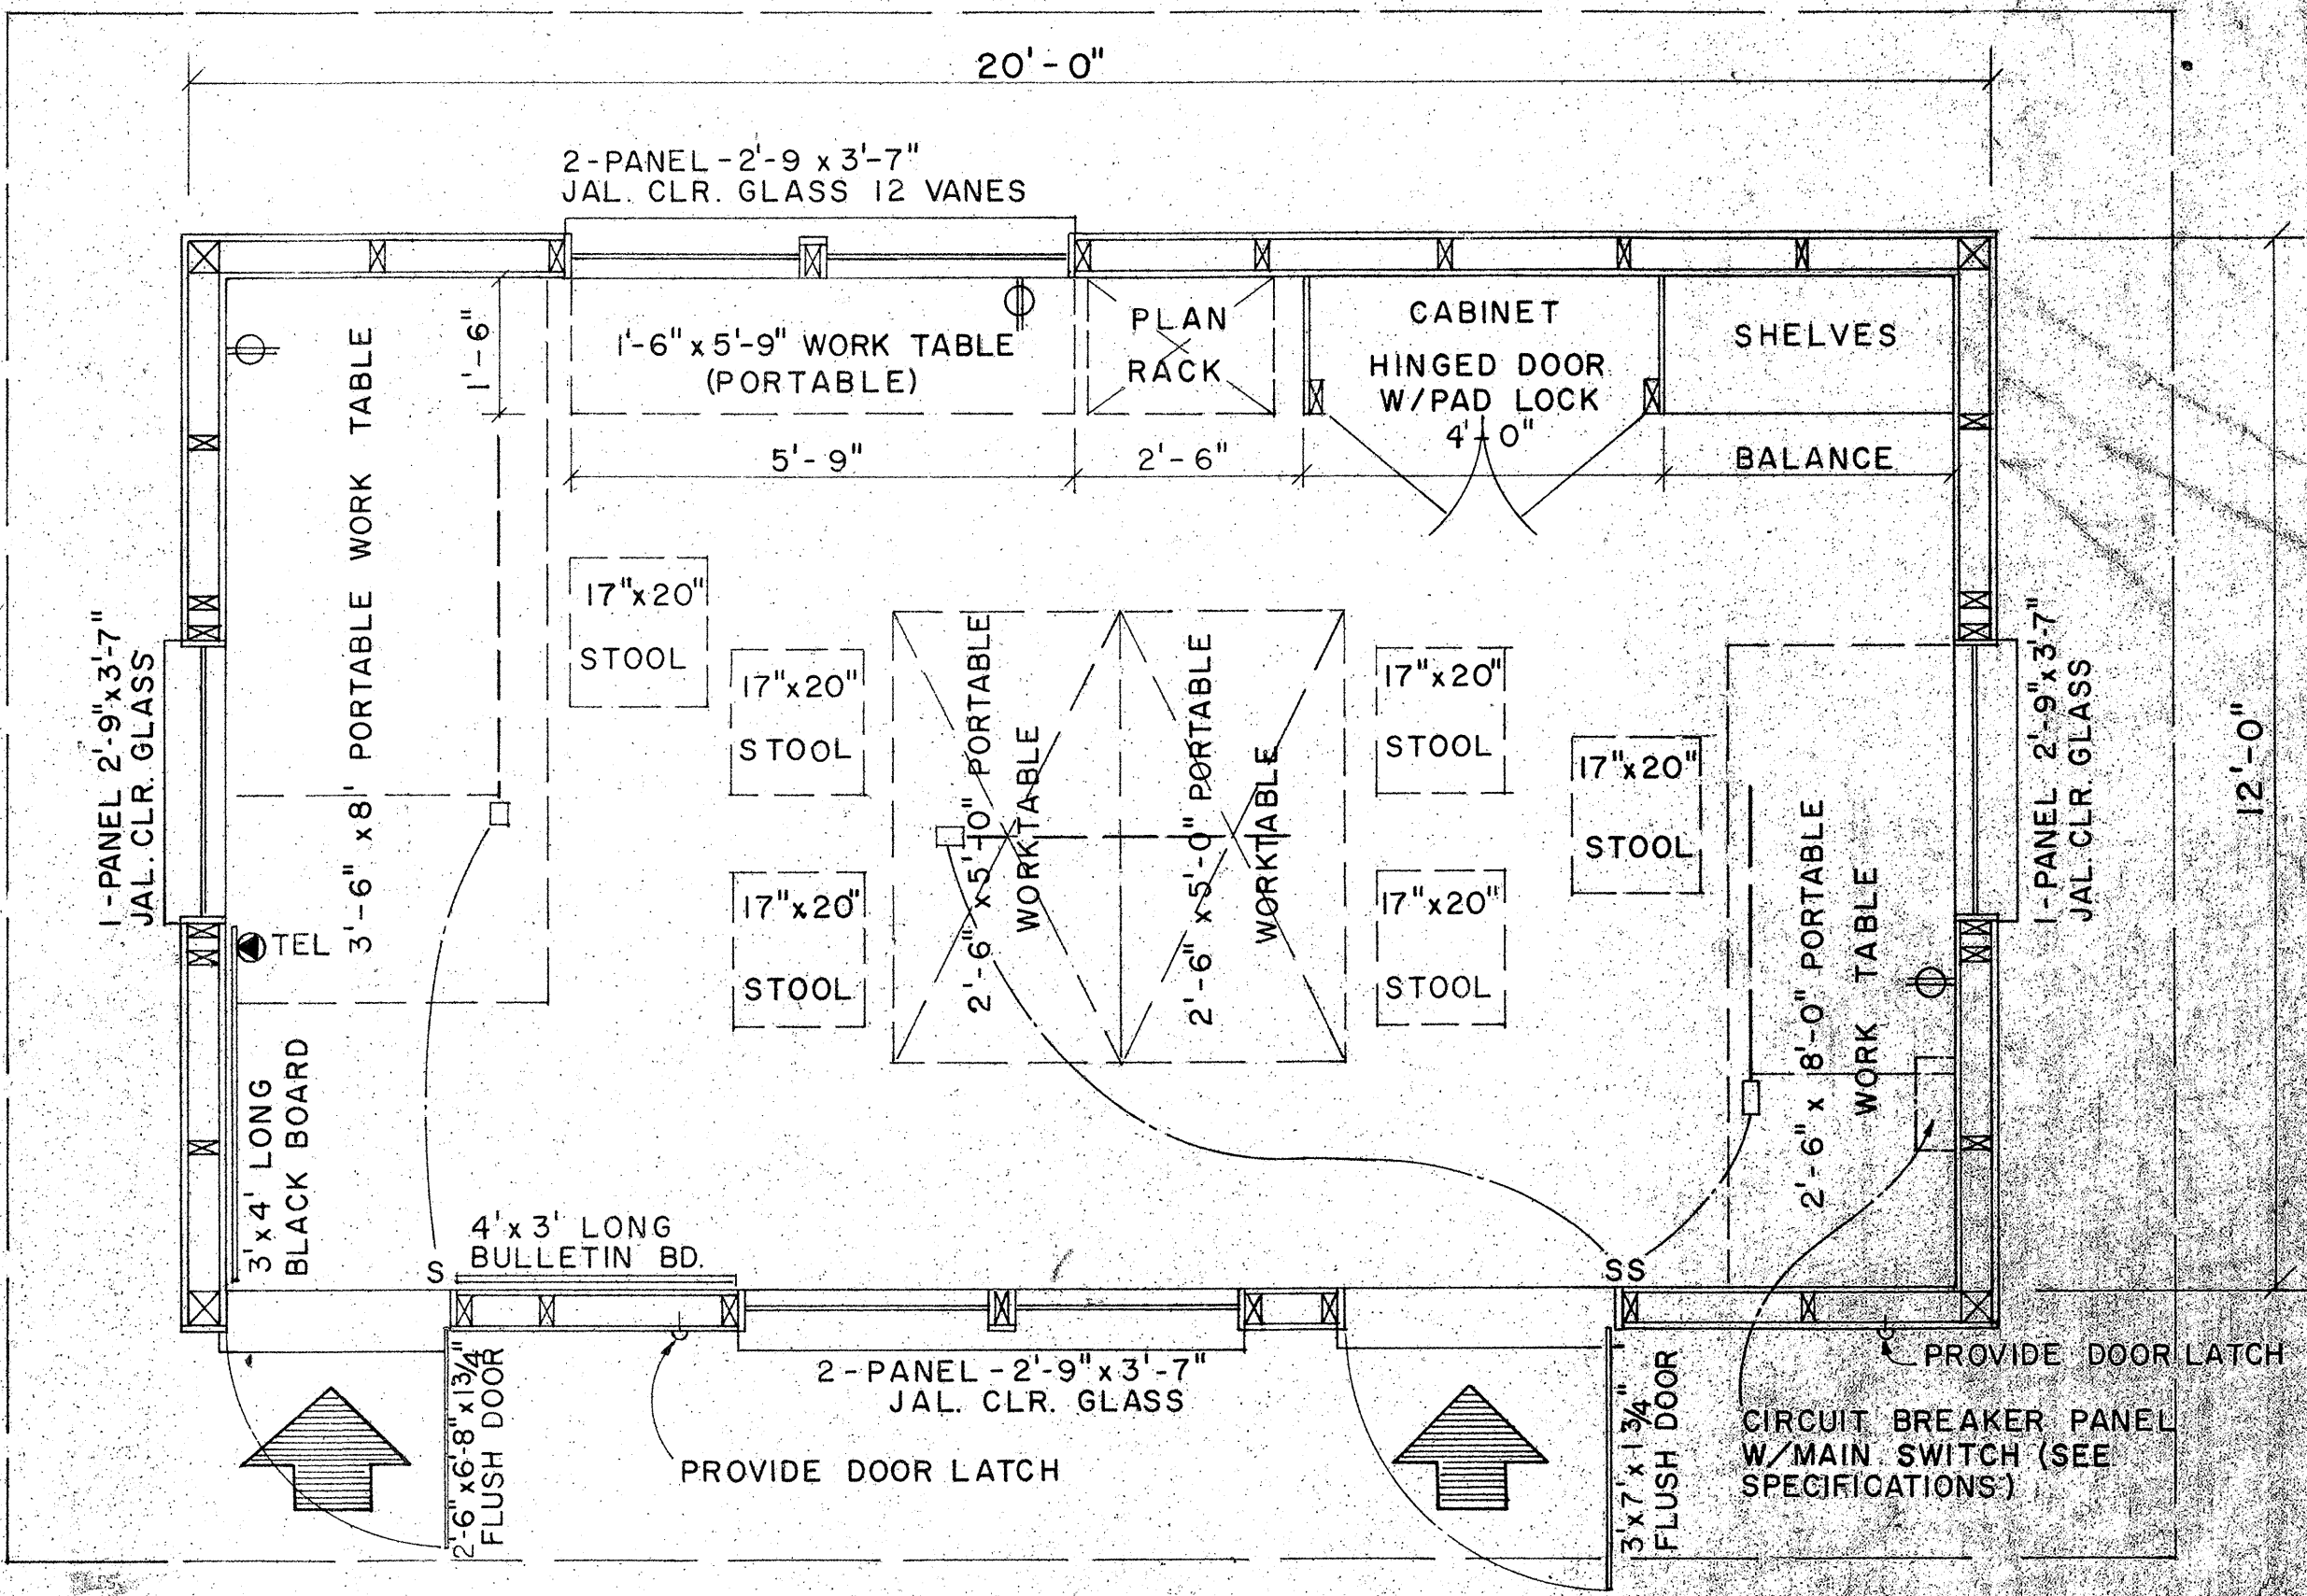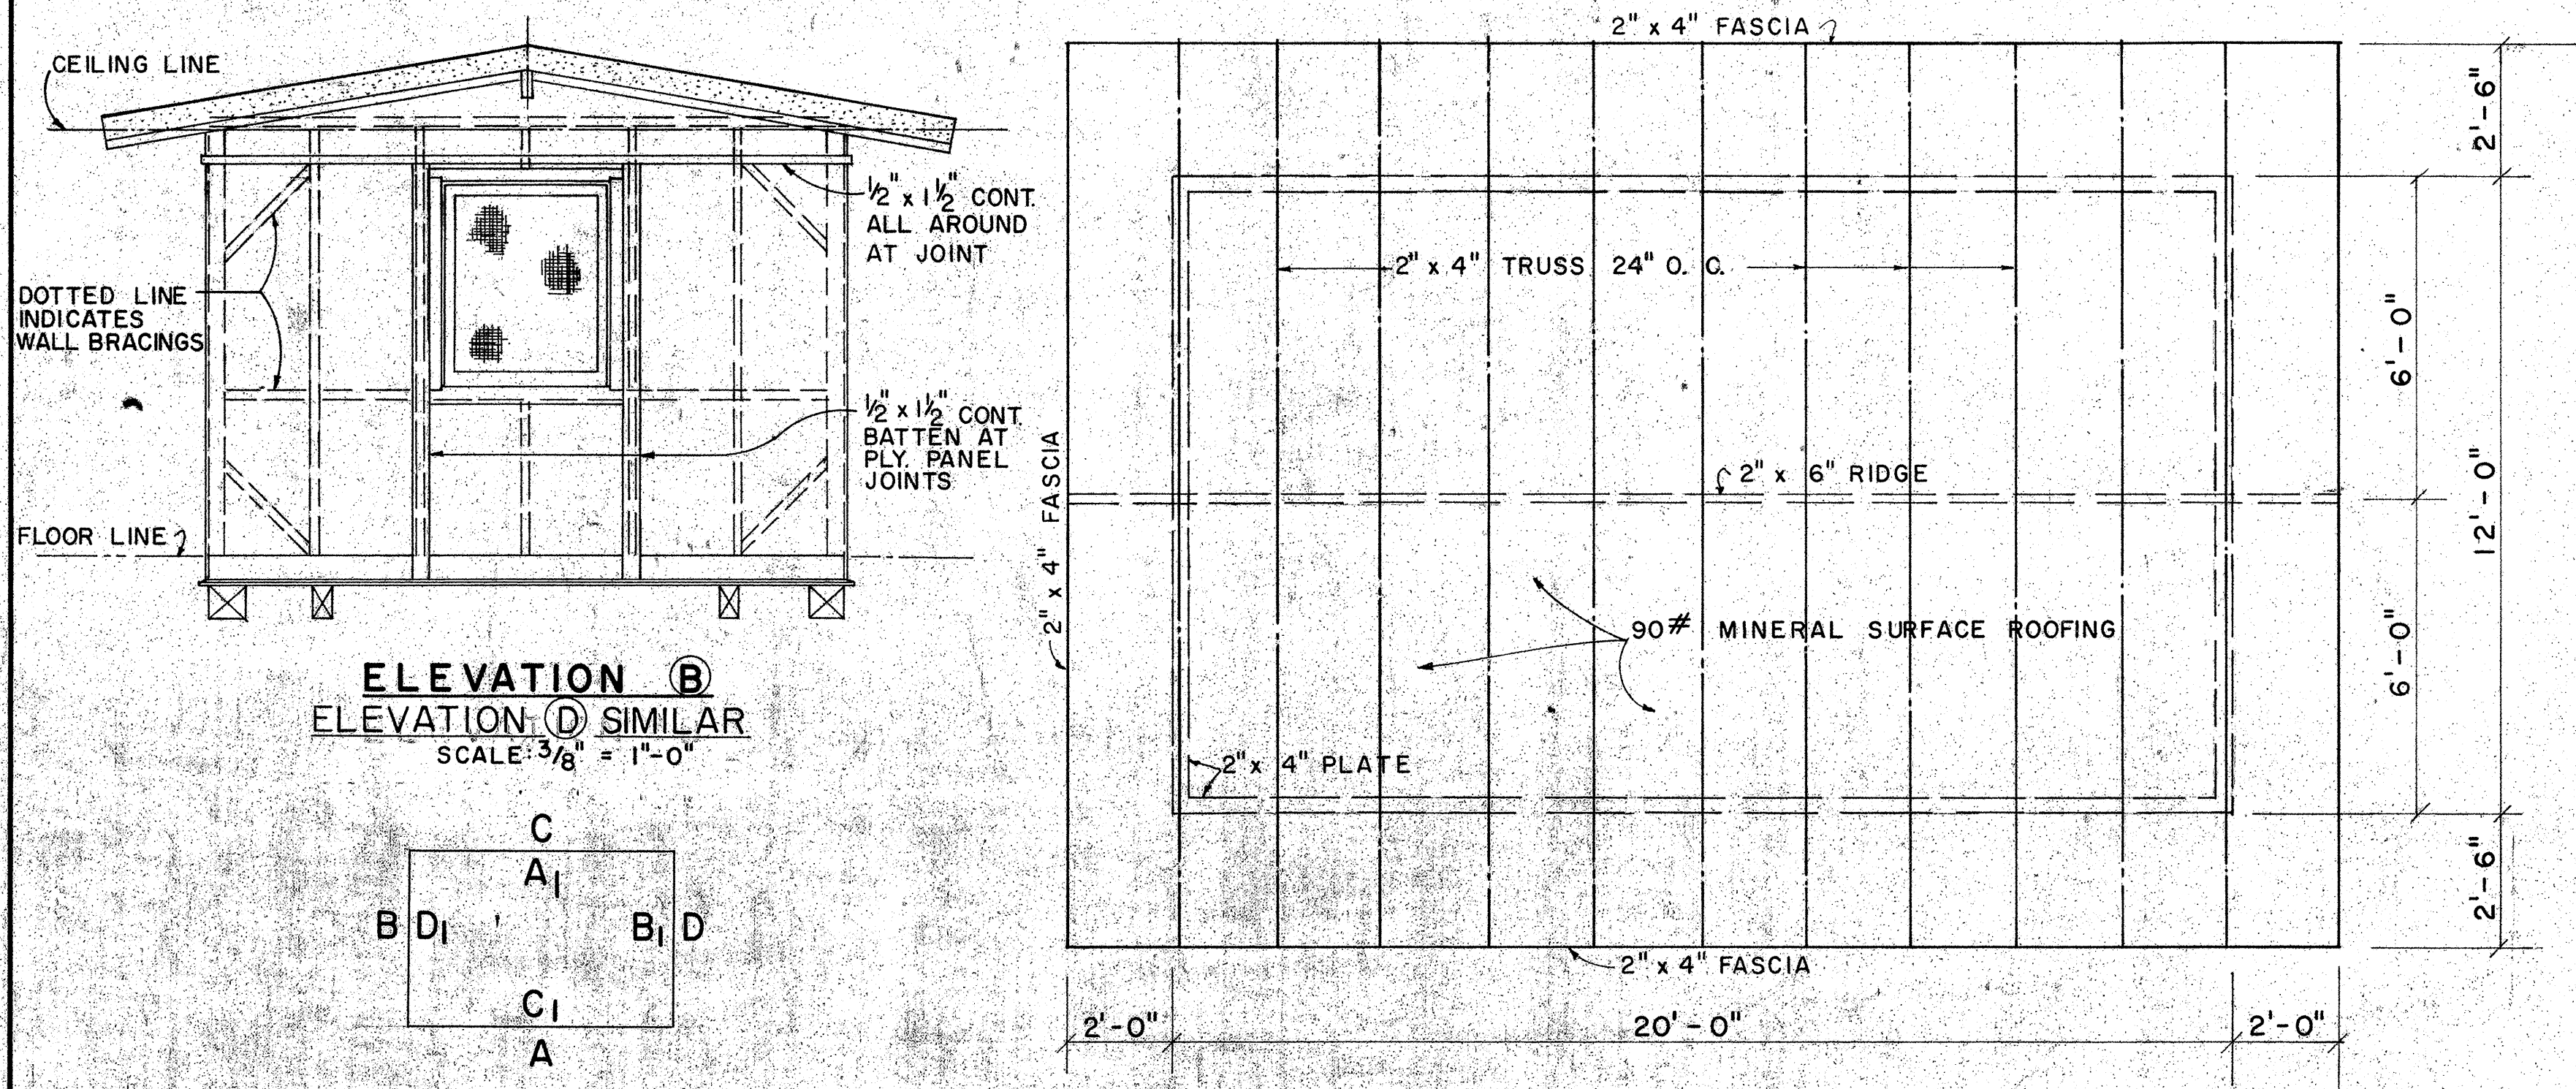

APPROVAL RECOMMENDED:

 HIGHWAY DESIGN ENGINEER
 DATE 12-4-69

APPROVED:

 ASSISTANT CHIEF, ENGINEERING
 DATE 12-10-69

NO.	REVISION	APPROVED BY	DATE





STATE OF HAWAII
 DEPARTMENT OF TRANSPORTATION
 FIELD OFFICE

Scale: As Noted

SHEET NO. 1 OF 5 SHEETS (DD-635)



DATE	
DESIGNED BY	
NOTED BY	
CHECKED BY	
ORIGINAL PLAN	
NOTE BOOK	
QUANTITIES BY	
CHECKED BY	

FED. ROAD DIST. NO.	STATE	FED. AID PROJ. NO.	FISCAL YEAR	SHEET NO.	TOTAL SHEETS
HAWAII	HAWAII	[H-11-1(2)]-16	1975	49	207

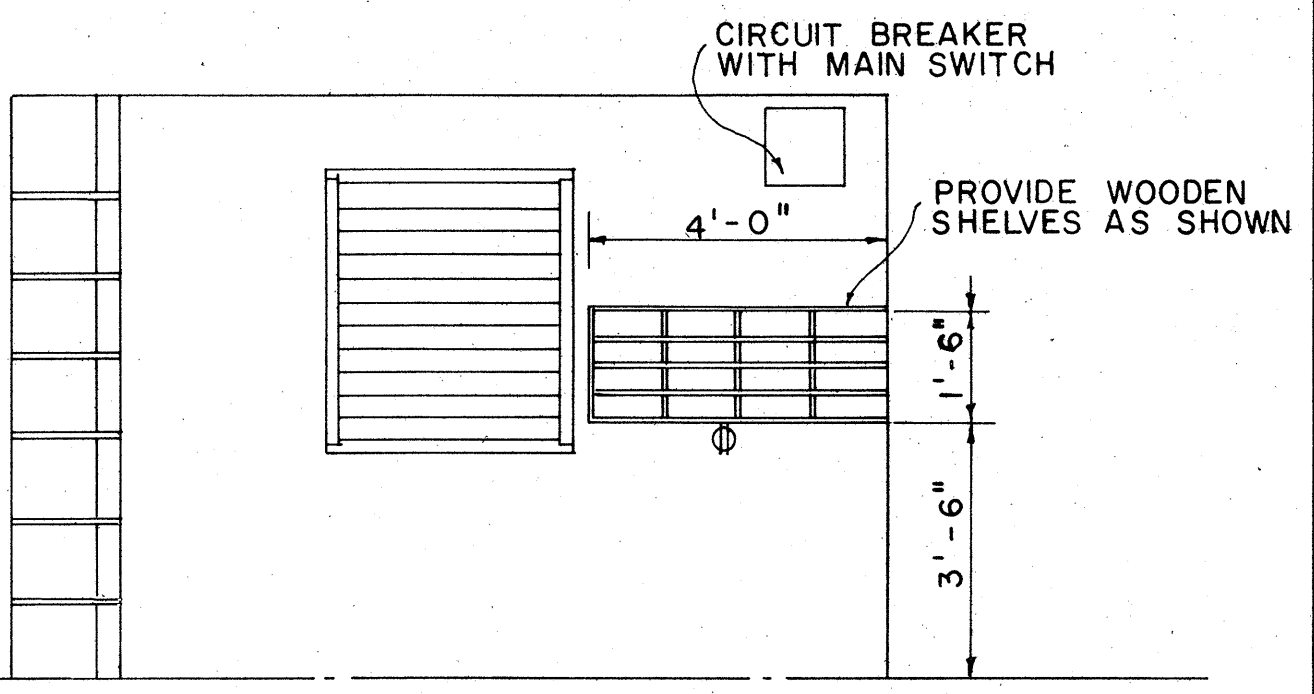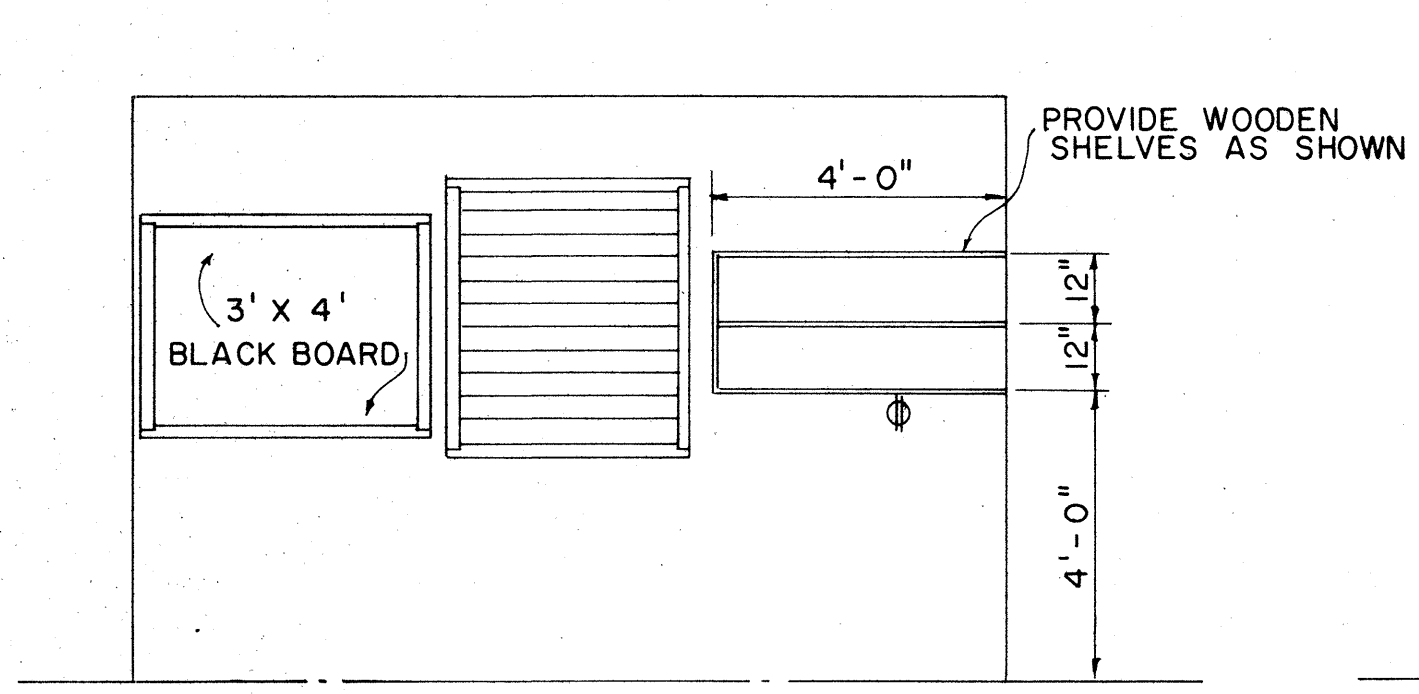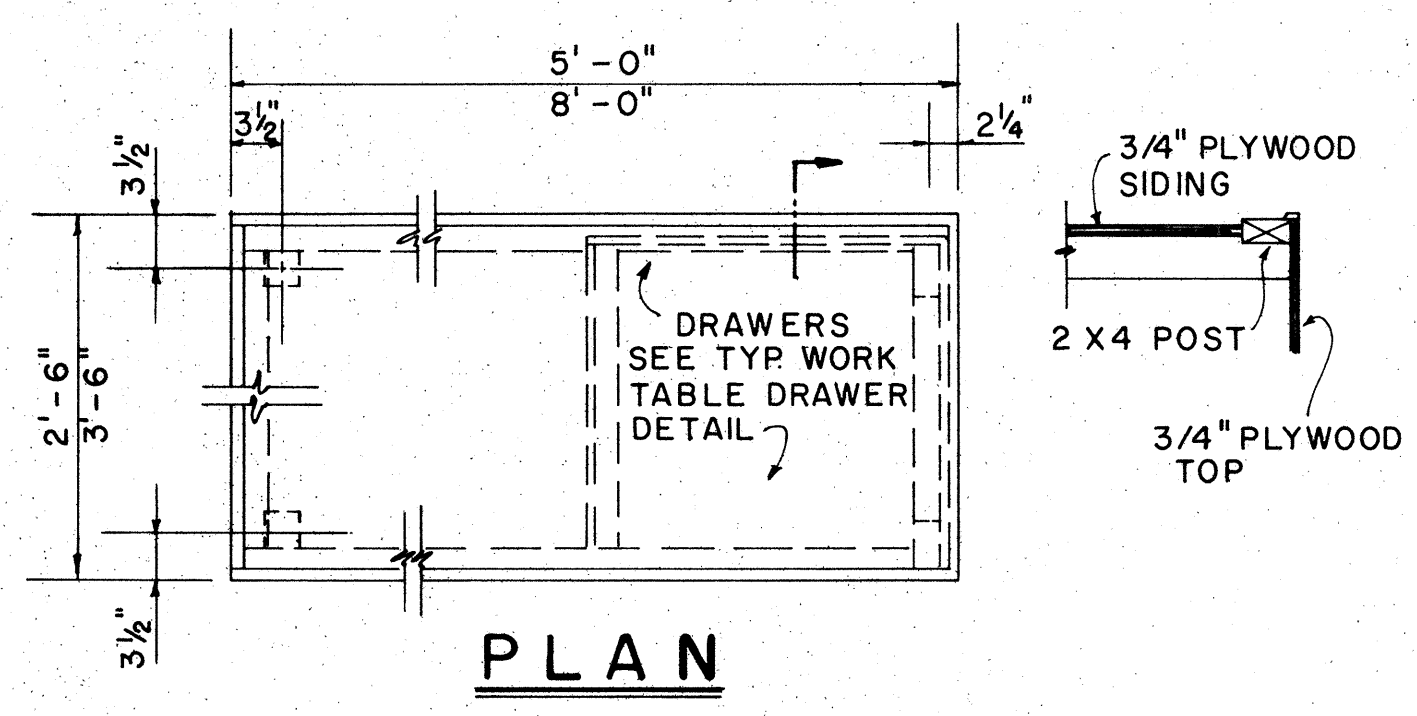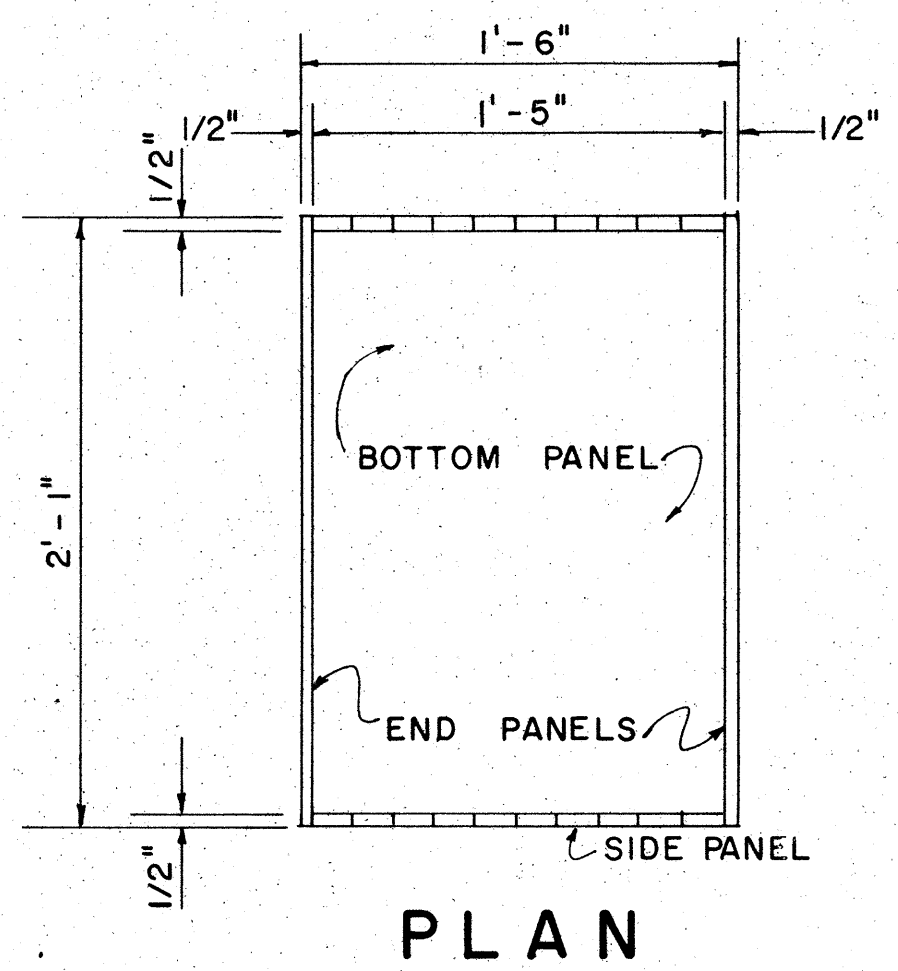


ELEVATION D1
SCALE: 3/8" = 1'-0"


ELEVATION B1
SCALE: 3/8" = 1'-0"

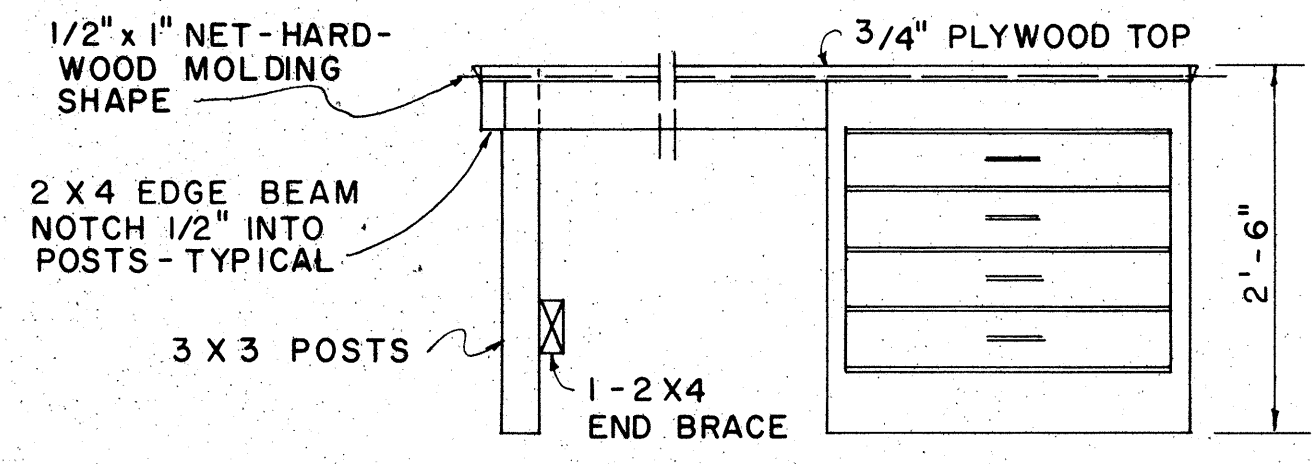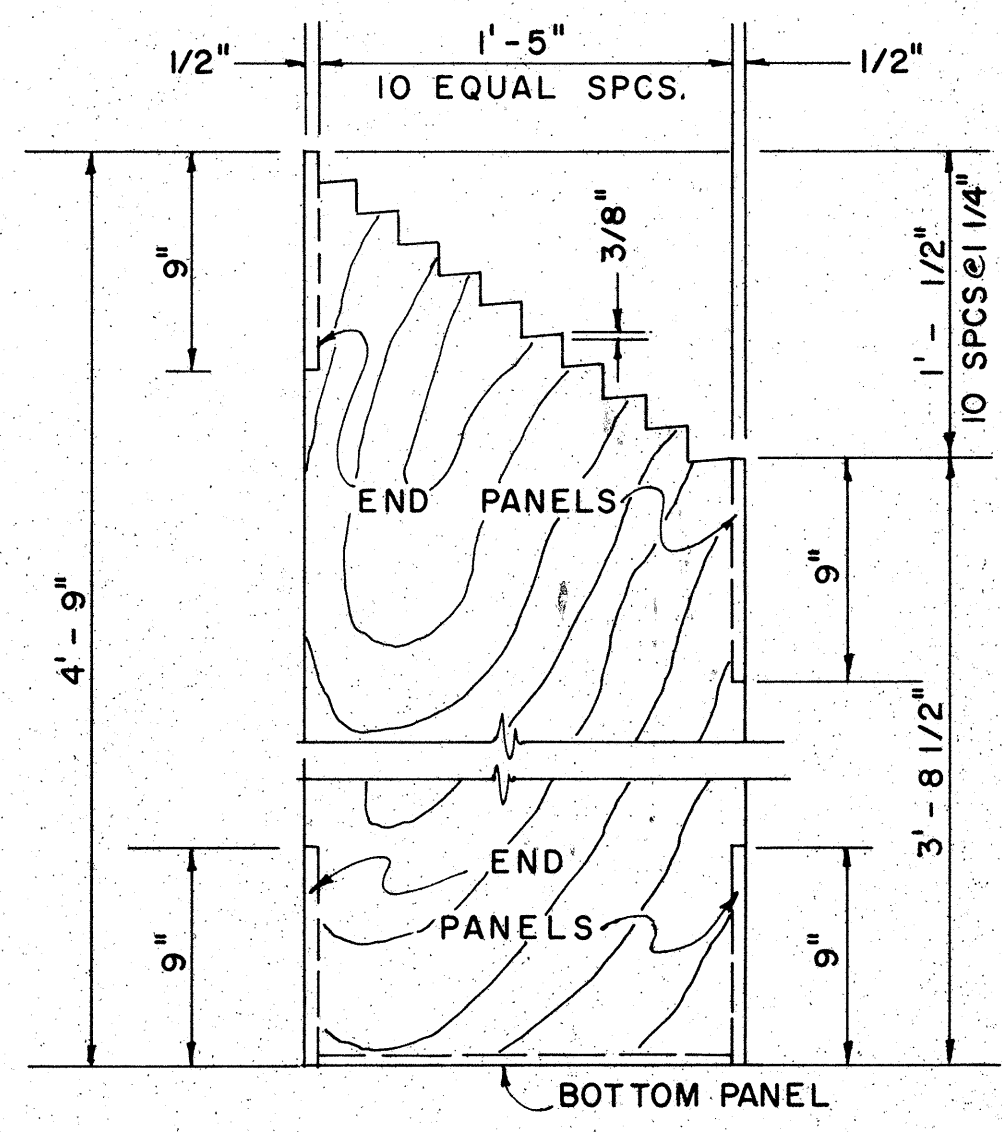


ELEVATION
2'-6" x 5'-0" 2 REQ'D.
3'-6" x 8'-0" 1 REQ'D
2'-6" x 8'-0" 1 REQ'D
PORTABLE WORK TABLE DETAIL
SCALE: 3/4" = 1'-0"

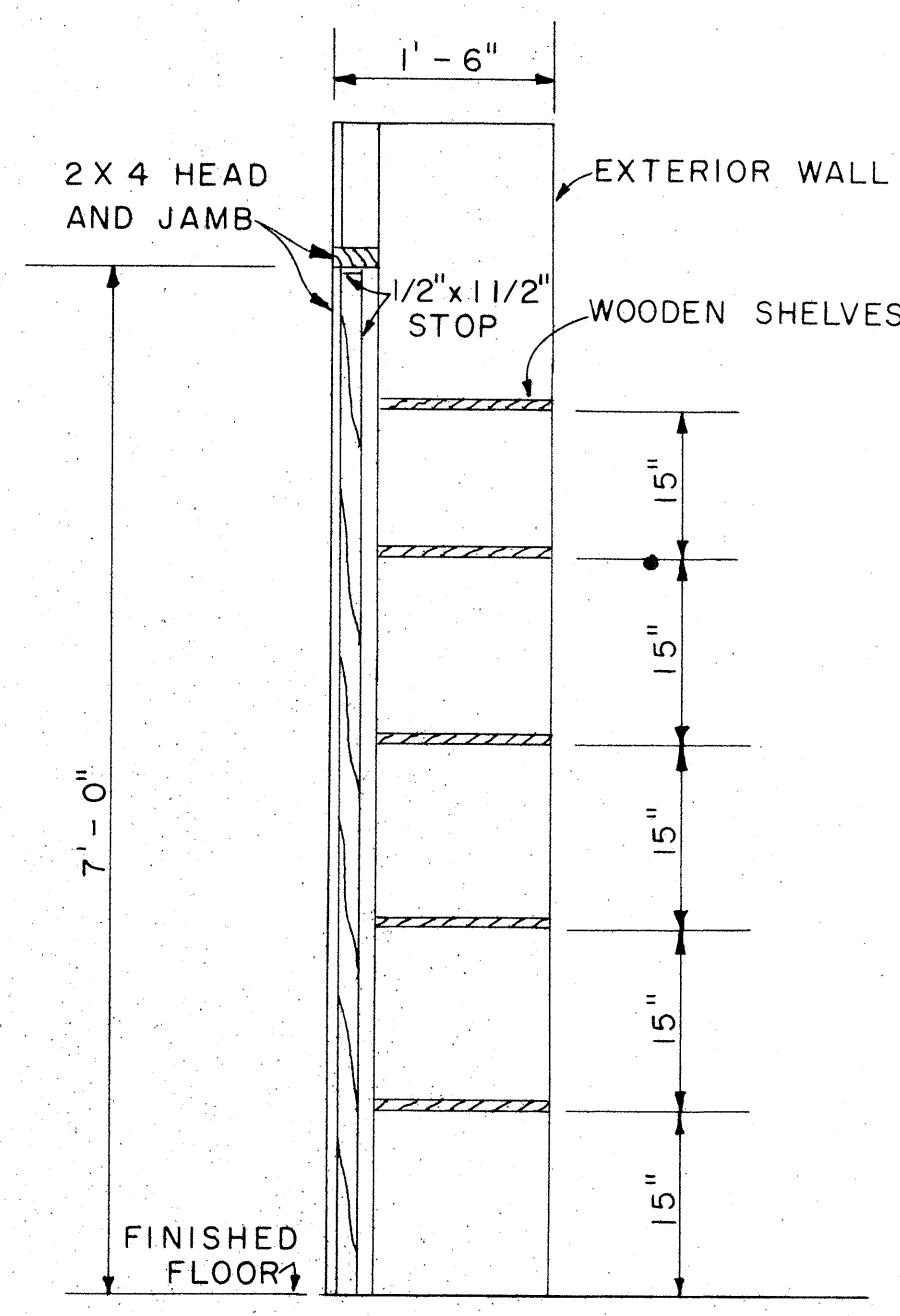


SECTION G
SCALE: 3/4" = 1'-0"

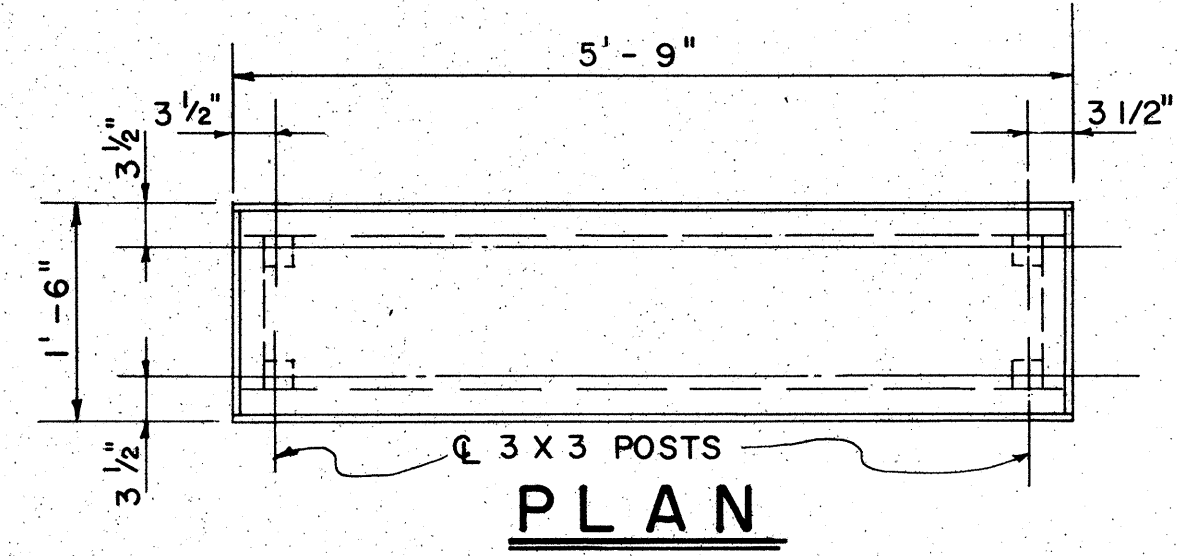

END ELEVATION
PLAN RACK DETAIL
SCALE: 1 1/2" = 1'-0"
(ONE REQUIRED)

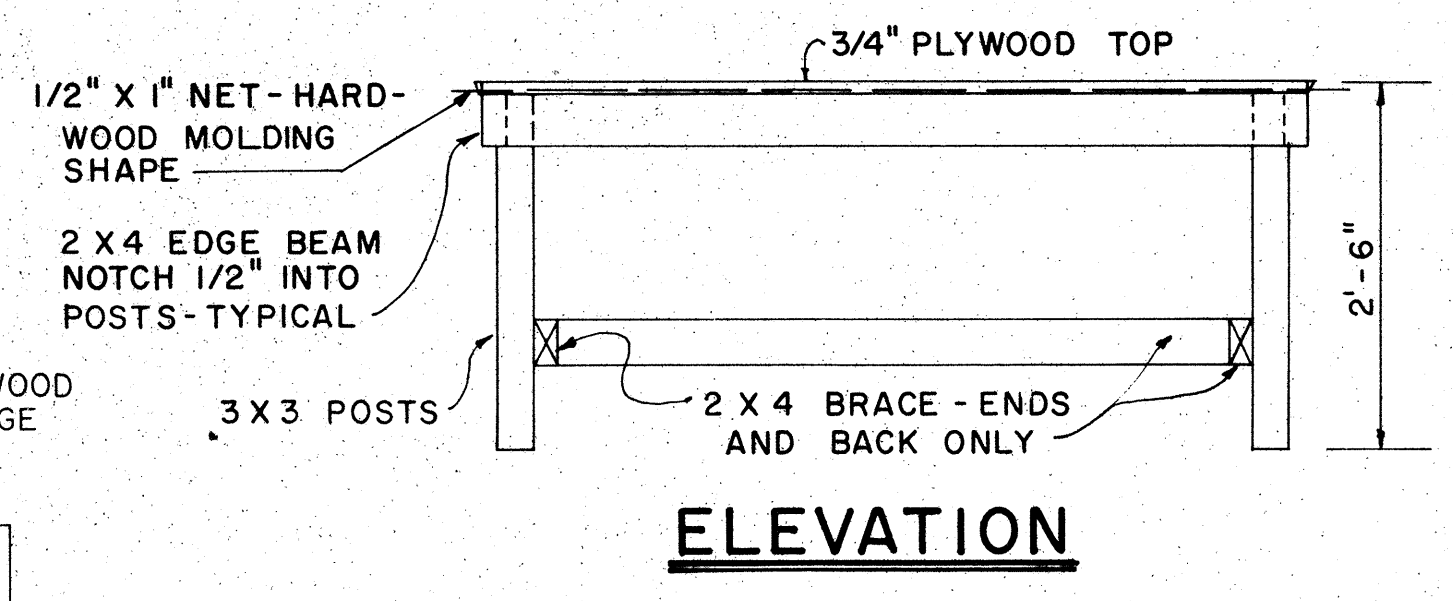

ELEVATION
1'-6" x 5'-9" PORTABLE WORK TABLE DETAIL
SCALE: 3/4" = 1'-0"

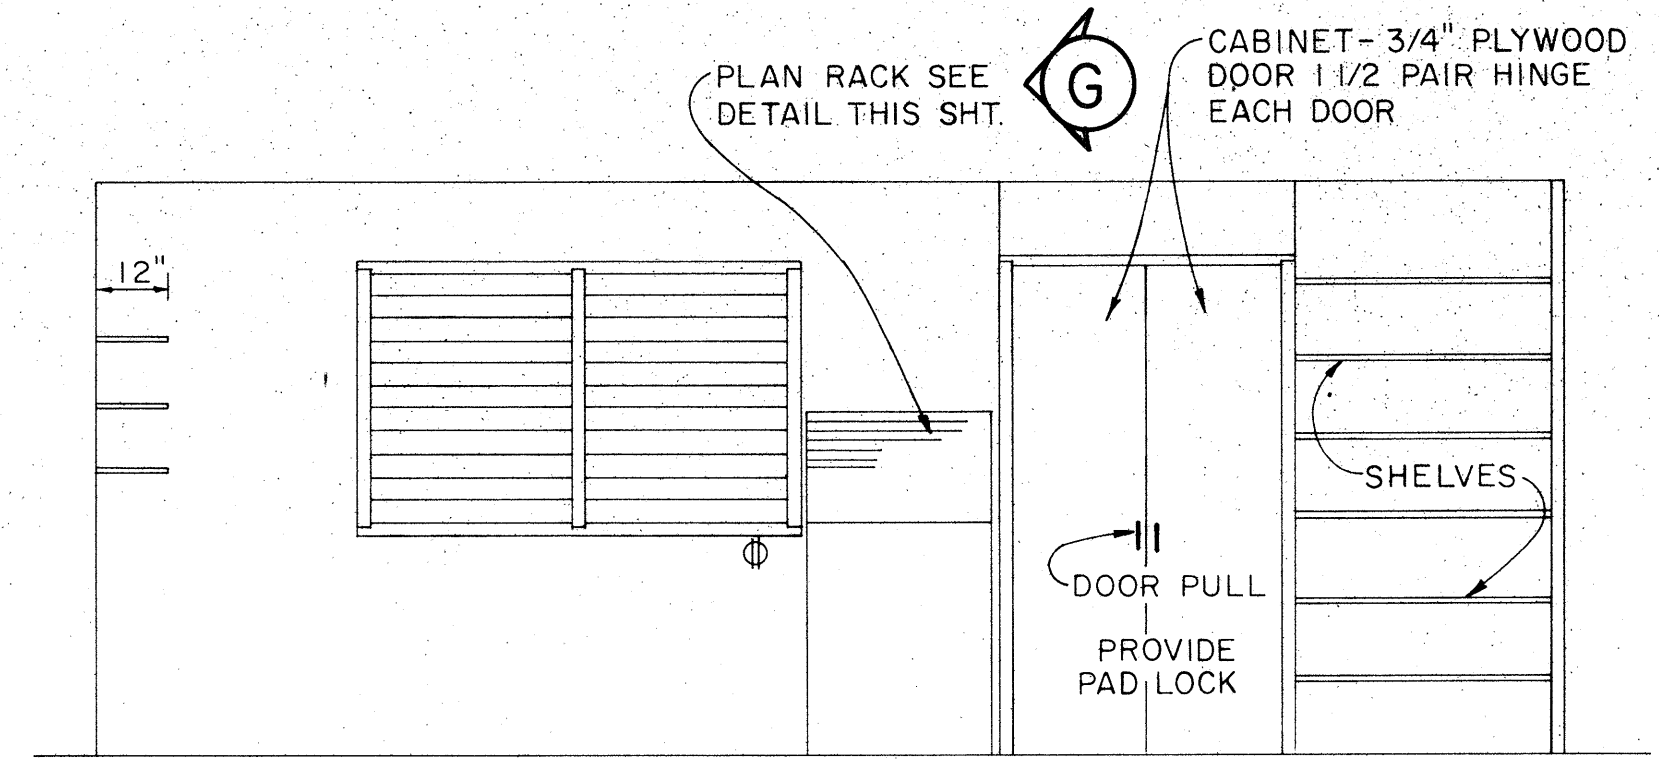

ELEVATION A1
SCALE: 3/8" = 1'-0"

APPROVAL RECOMMENDED:
[Signature] 12-4-69
HIGHWAY DESIGN ENGINEER DATE

APPROVED:
[Signature] 12-10-69
ASSISTANT CHIEF, ENGINEERING DATE

NO.	REVISION	APPROVED BY	DATE


STATE OF HAWAII
DEPARTMENT OF TRANSPORTATION
HIGHWAYS DIVISION

FIELD OFFICE

Scale: As Noted


DATE	
DESIGNED BY	
TRACED BY	
QUANTITIES BY	
CHECKED BY	
ORIGINAL PLAN	
NOTE BOOK	
No.	

FED. ROAD DIST. NO.	STATE	FED. AID PROJ. NO.	FISCAL YEAR	SHEET NO.	TOTAL SHEETS
HAWAII	HAW.	1-11(42)712	1975	50	207

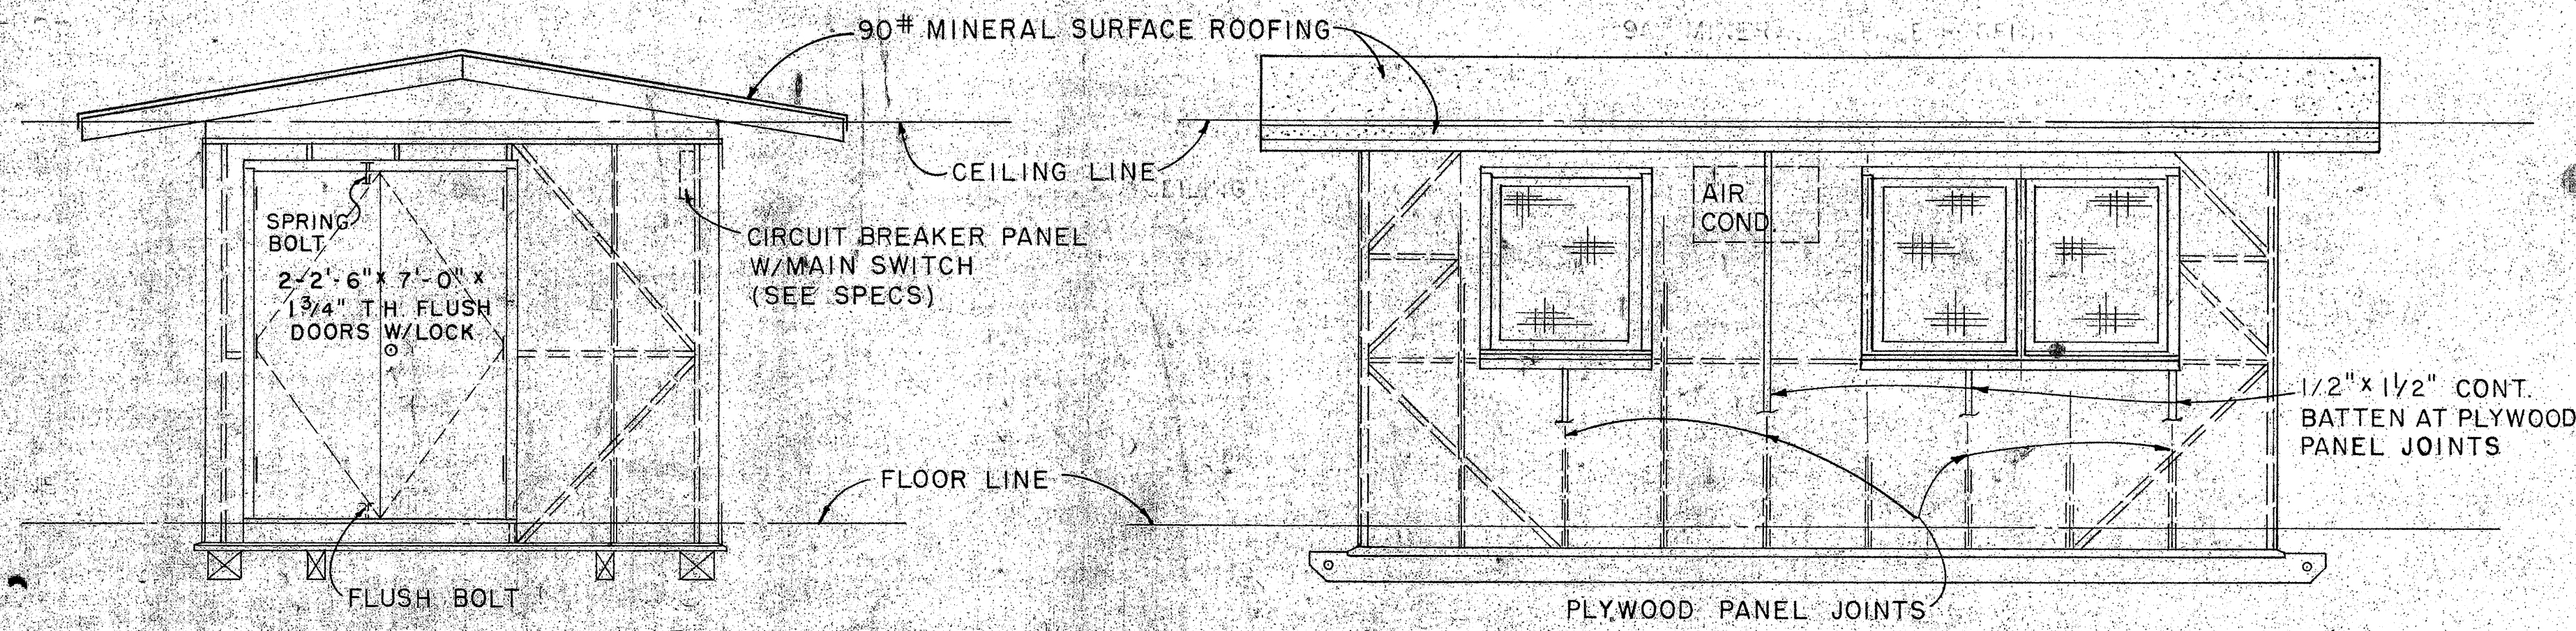


ELEVATION (B)
SCALE: 3/8" = 1'-0"

ELEVATION (A)
SCALE: 3/8" = 1'-0"

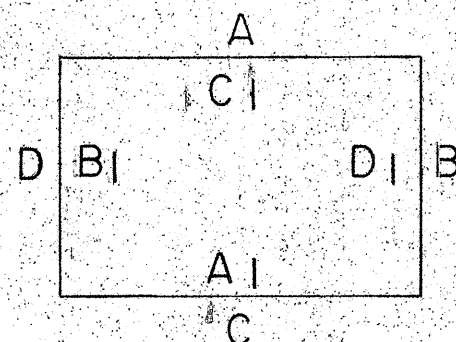


EXTERIOR & INTERIOR KEY

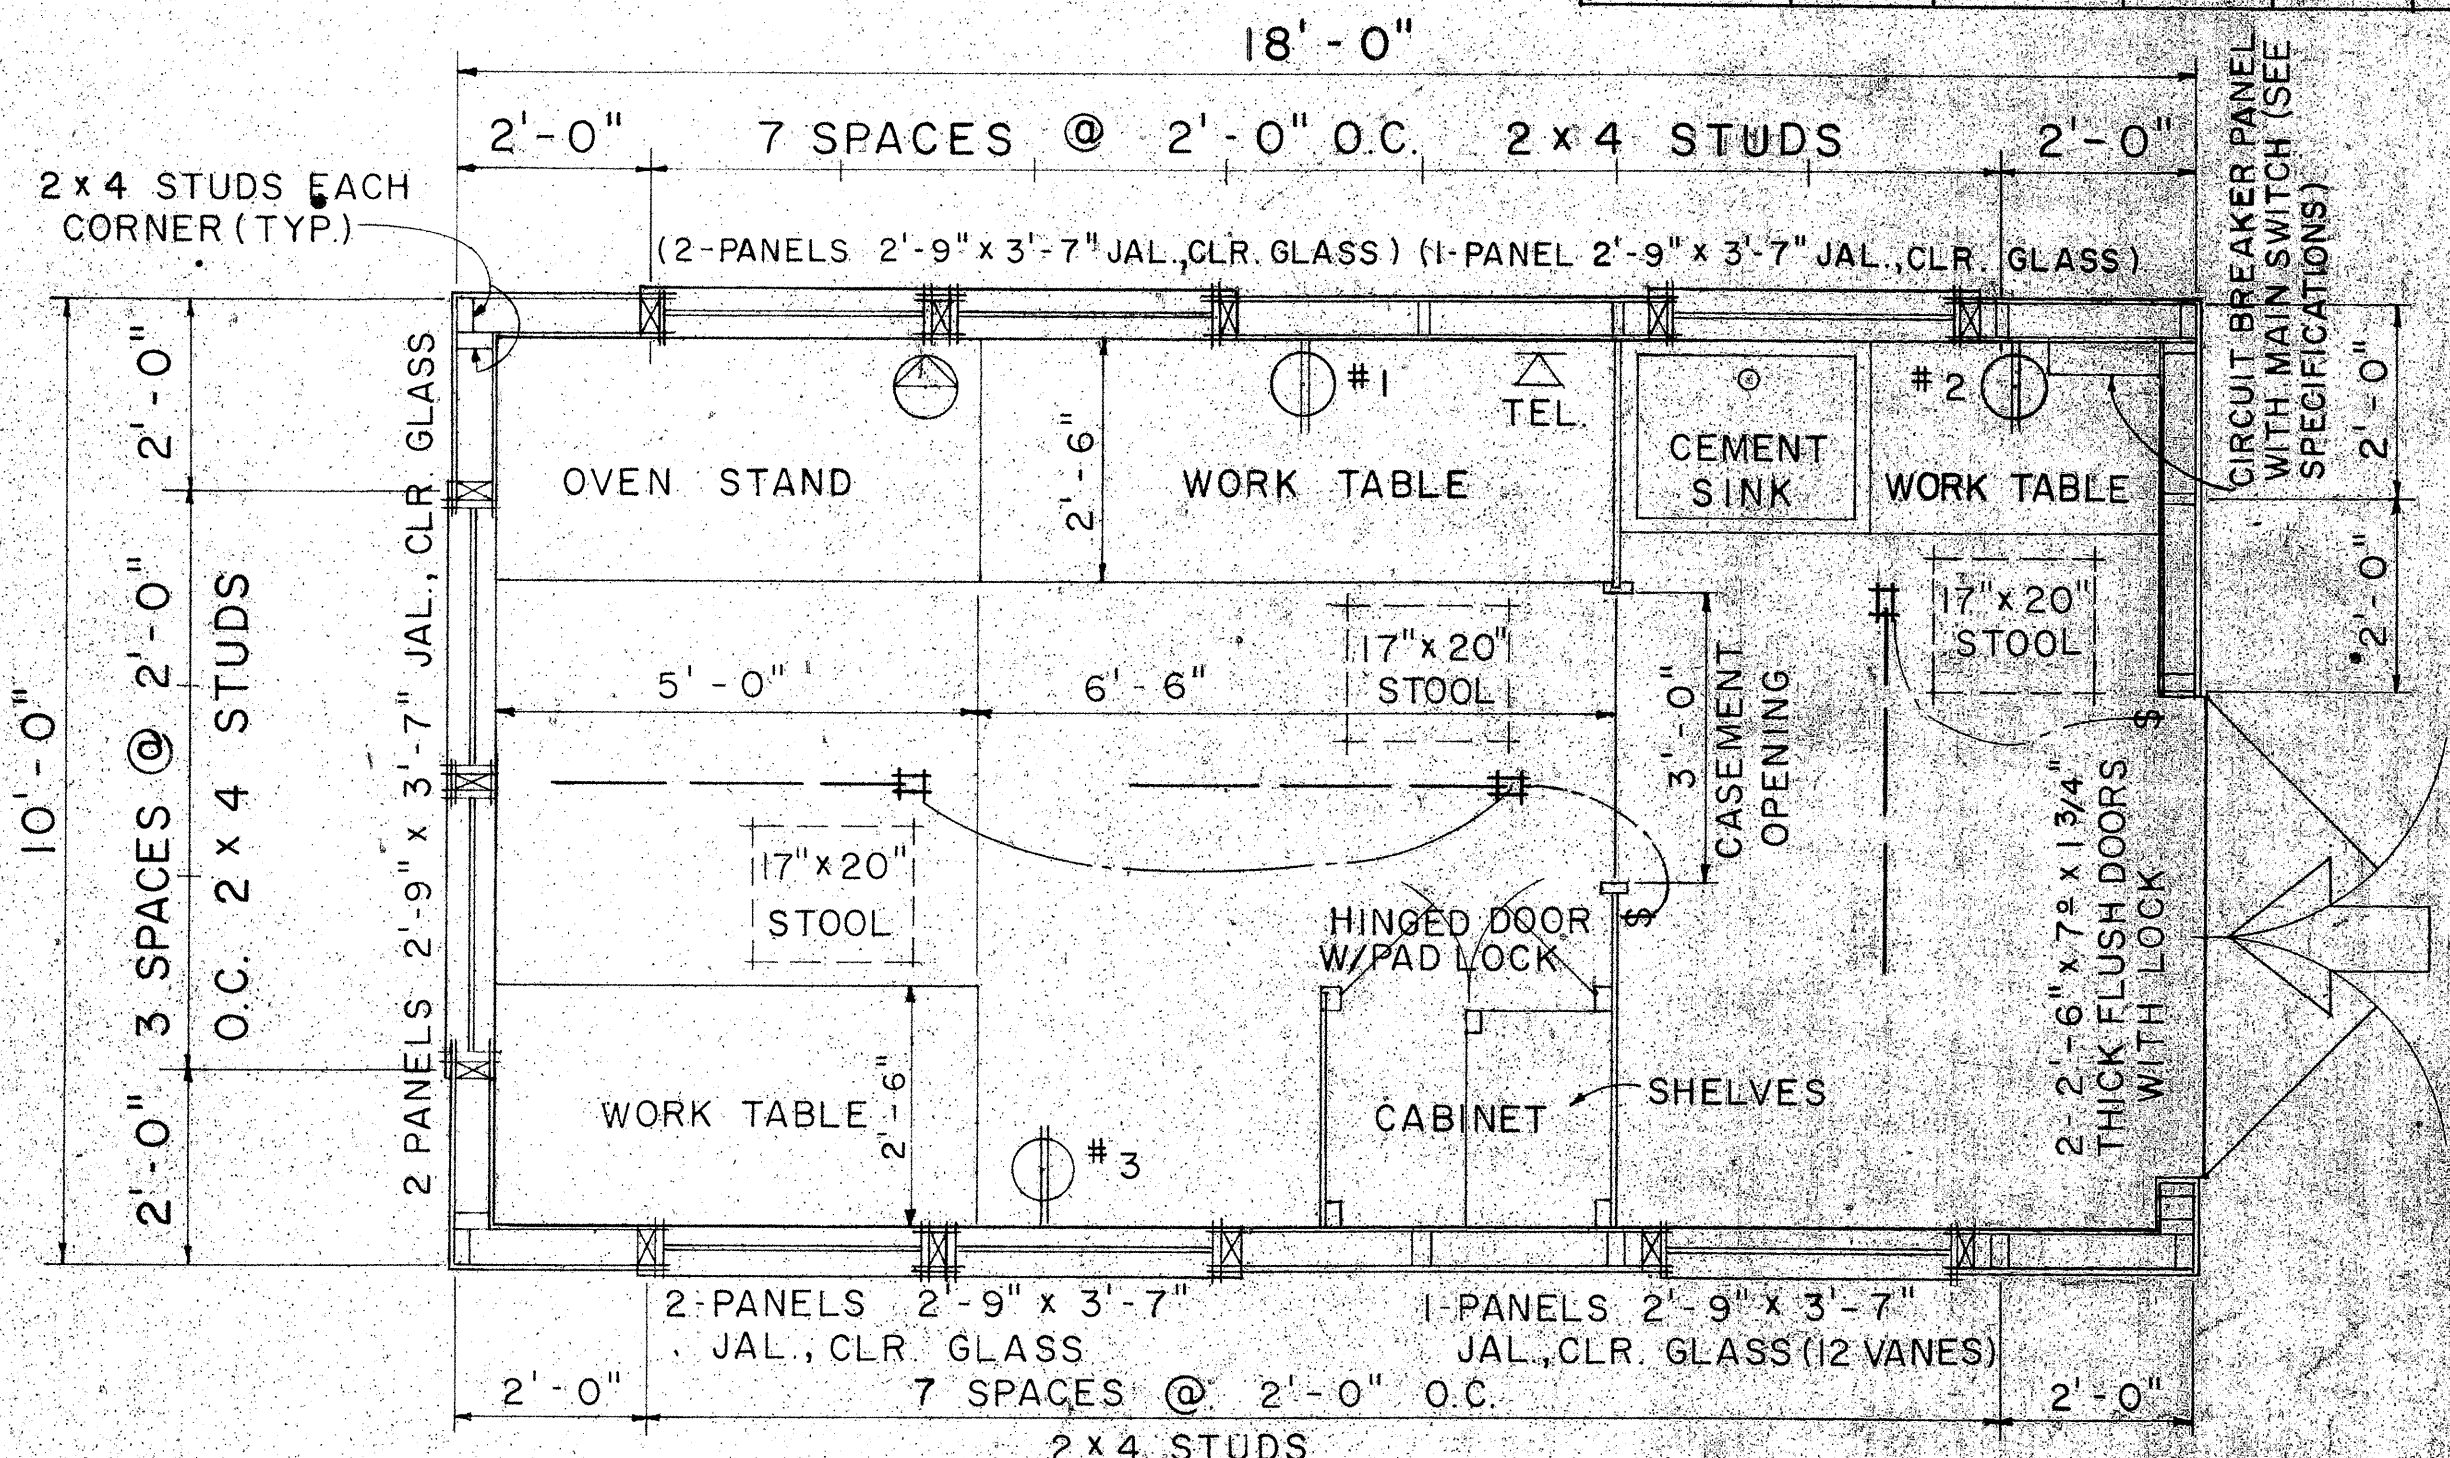

FLOOR PLAN
SCALE: 1/2" = 1'-0"


NOTE:
1. FLUORESCENT FIXTURE SHALL BE 48", 2 LAMP, 40 WATT, RAPID START.
2. TELEPHONE AND WALL OUTLET 4'-0" ABOVE FLOOR.

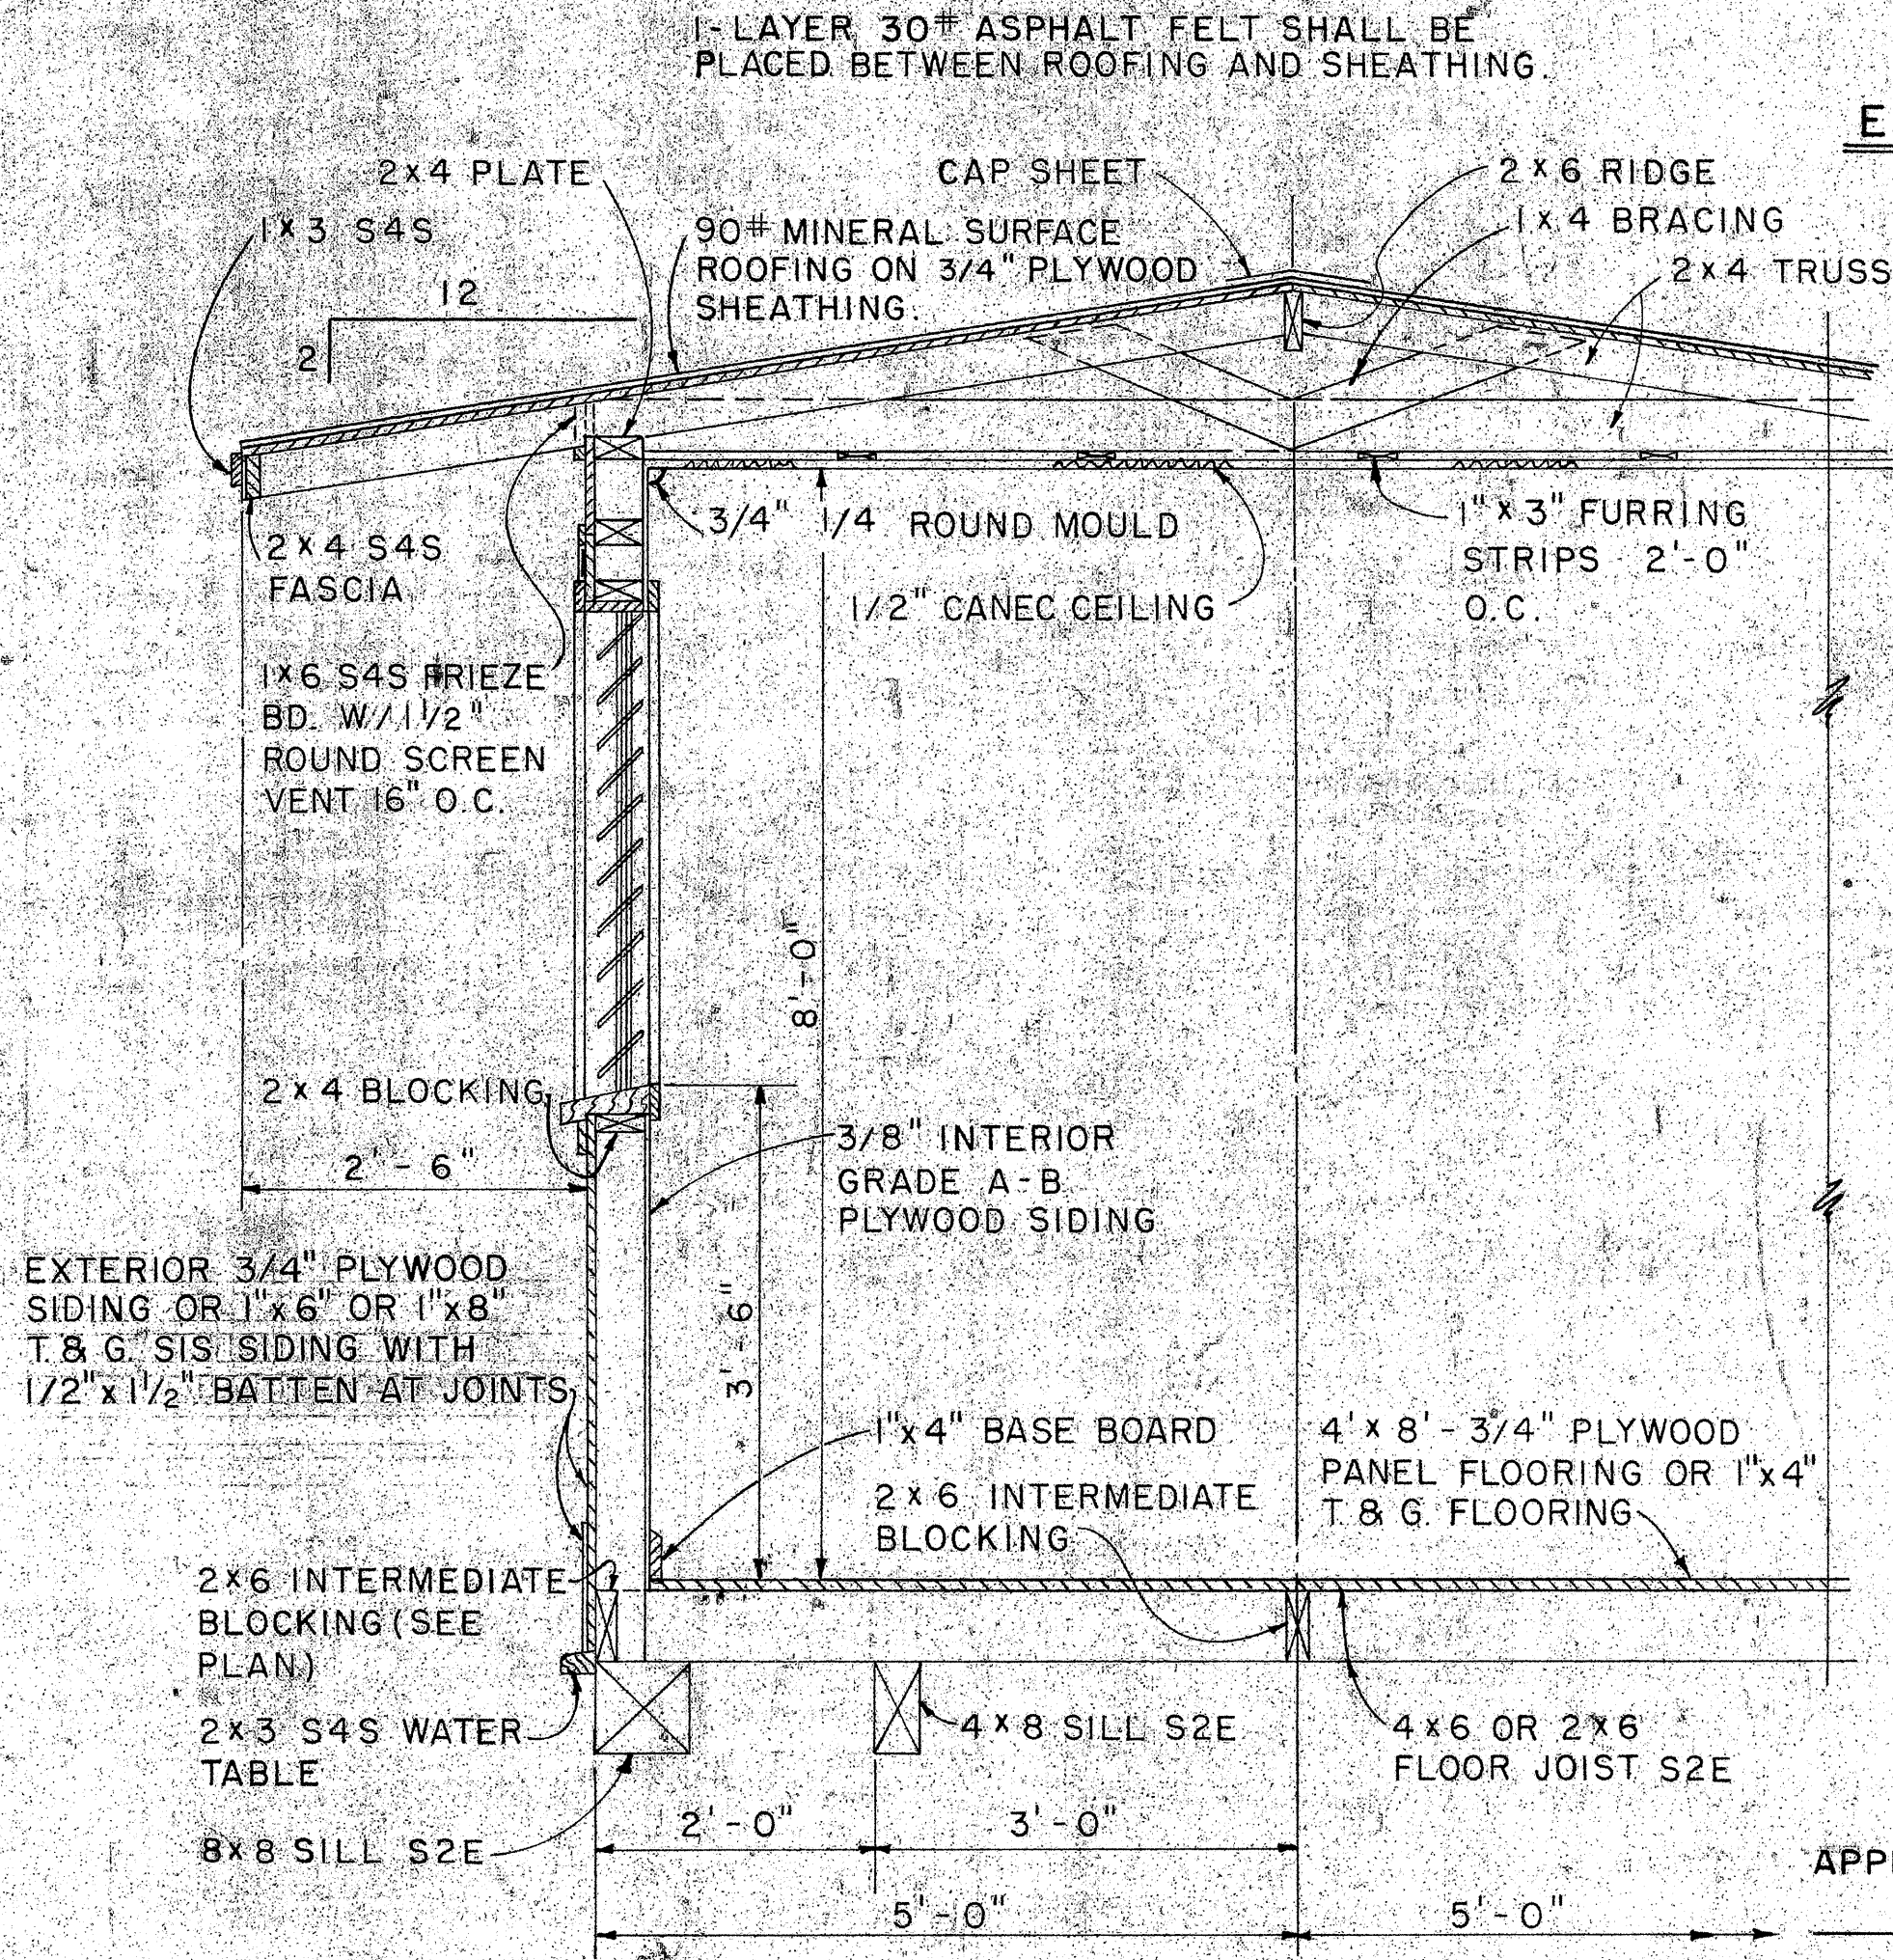

TYPICAL SECTION
SCALE: 3/4" = 1'-0"

APPROVAL RECOMMENDED:
[Signature] 12-4-69
HIGHWAY DESIGN ENGINEER DATE

APPROVED:
[Signature] 12-10-69
ASSISTANT CHIEF, ENGINEERING DATE

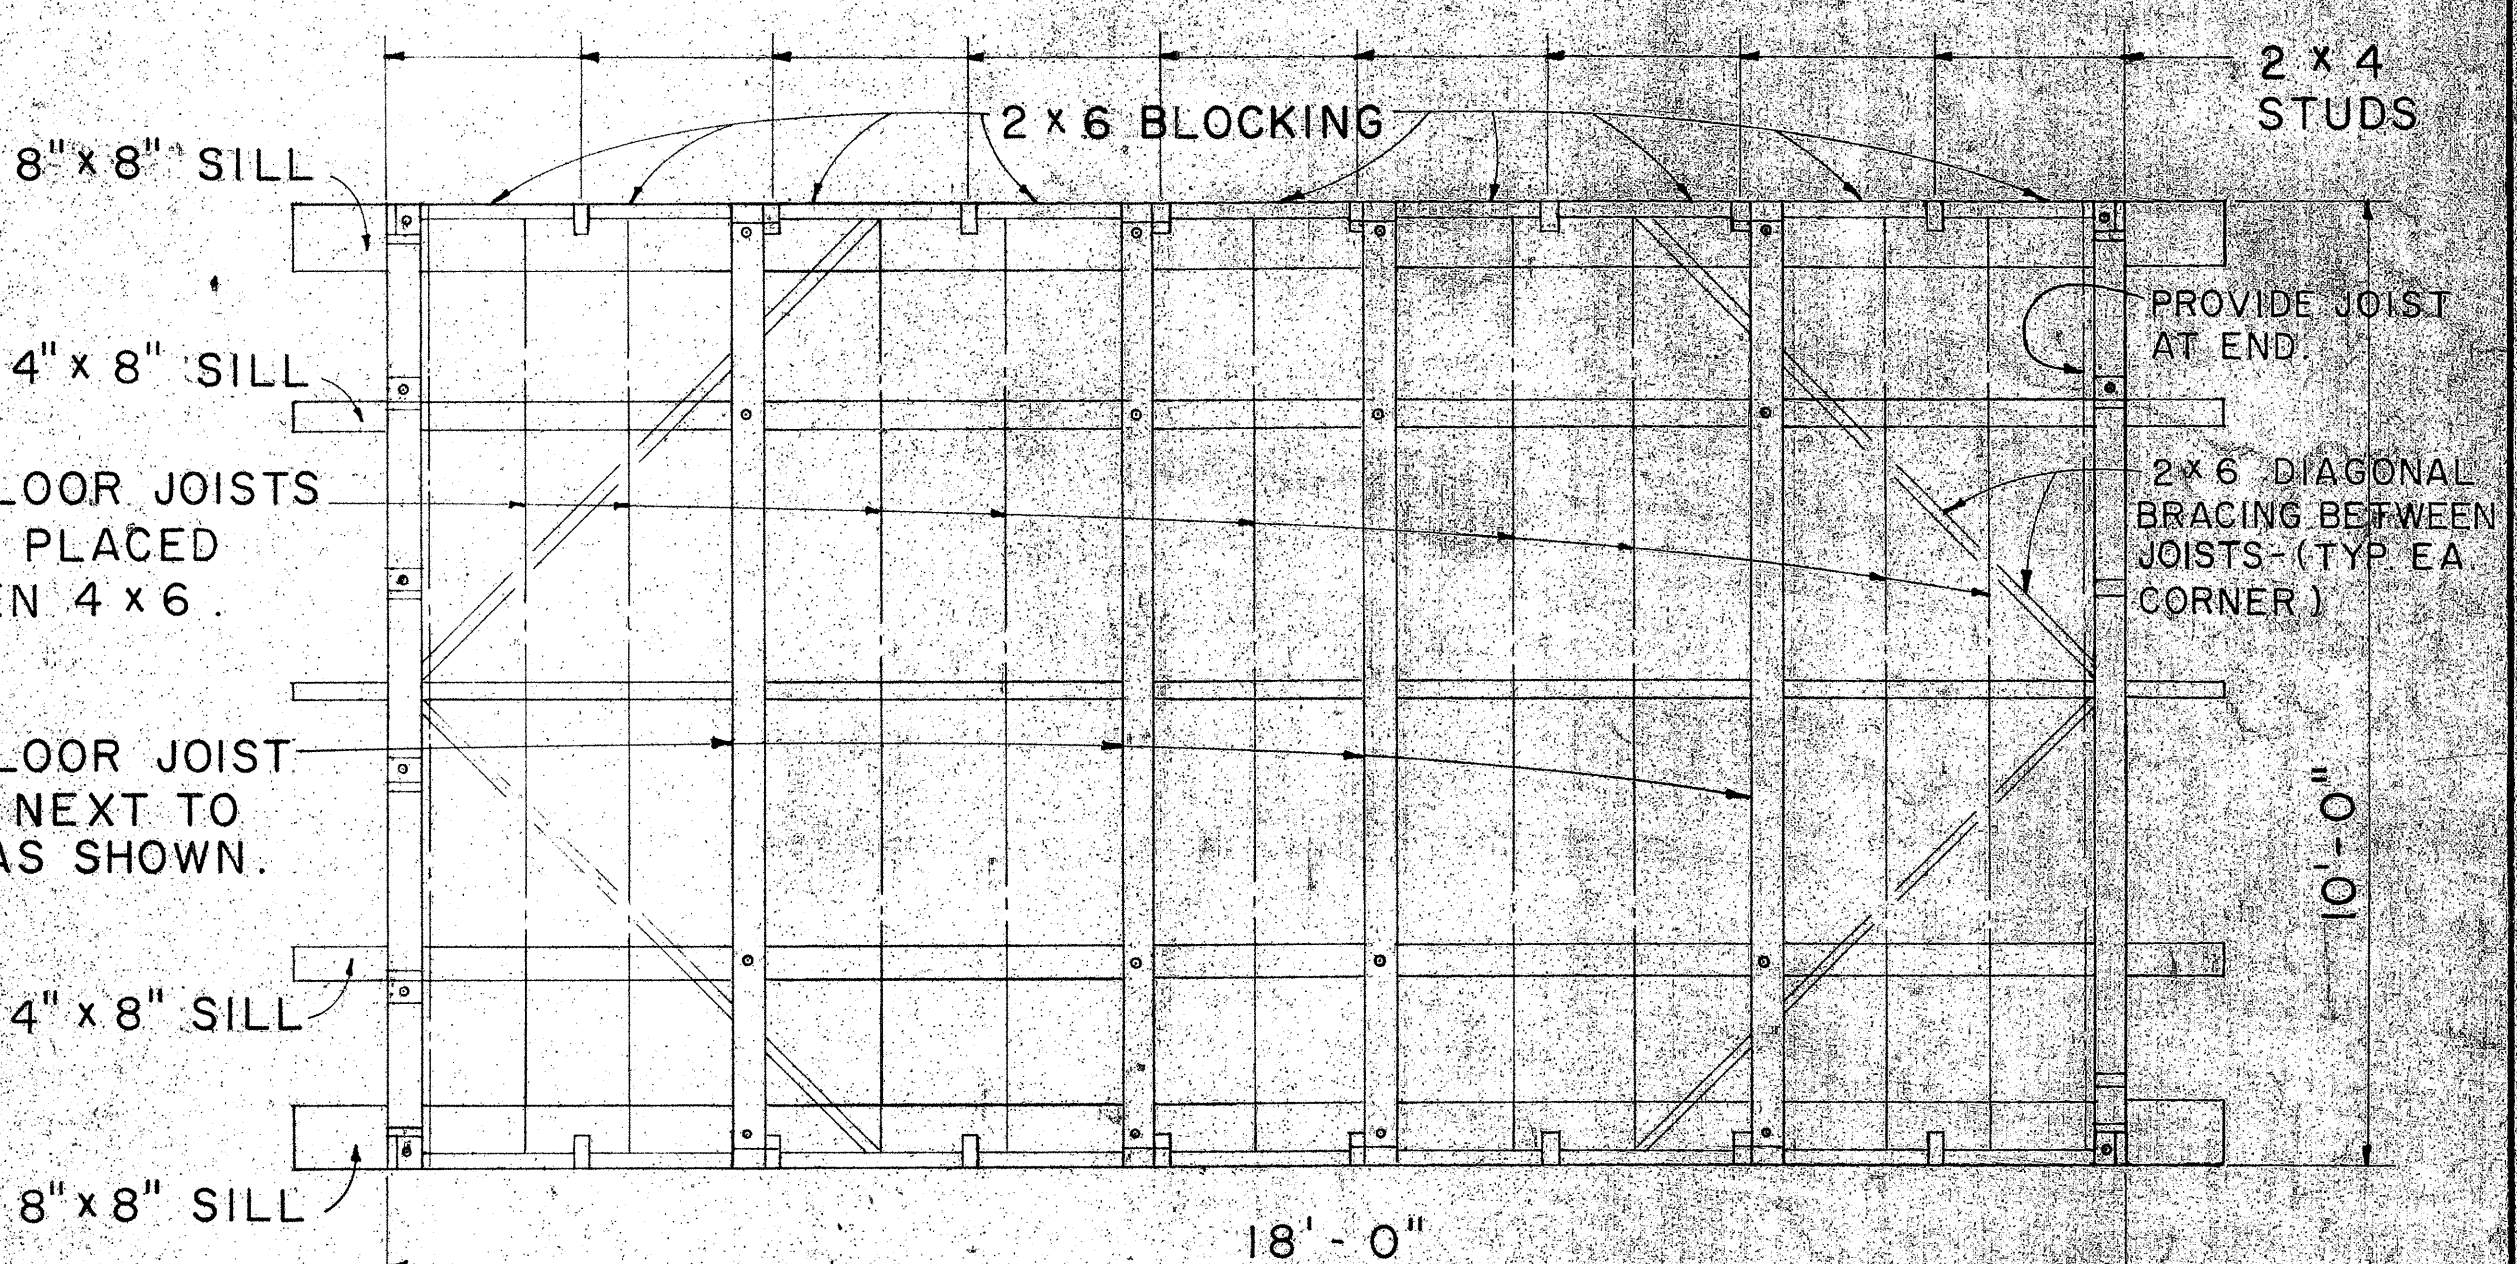

FLOOR FRAMING PLAN
SCALE: 1/2" = 1'-0"

NO.	REVISION	APPROVED BY	DATE

STATE OF HAWAII
DEPARTMENT OF TRANSPORTATION
HIGHWAYS DIVISION


PROJECT SITE LABORATORY

Scale: As Noted


SURVEY PLOTTED BY	DATE
DESIGNED BY	
QUANTITIES BY	
CHECKED BY	

NOTE:
ALL 3/4" PLYWOOD SHALL BE EXTERIOR GRADE A-C OR BETTER.


FED. ROAD DIST. NO.	STATE	FED. AID PROJ. NO.	FISCAL YEAR	SHEET NO.	TOTAL SHEETS
HAWAII	HAW.	I-H-1(12)-16	1975	51	207

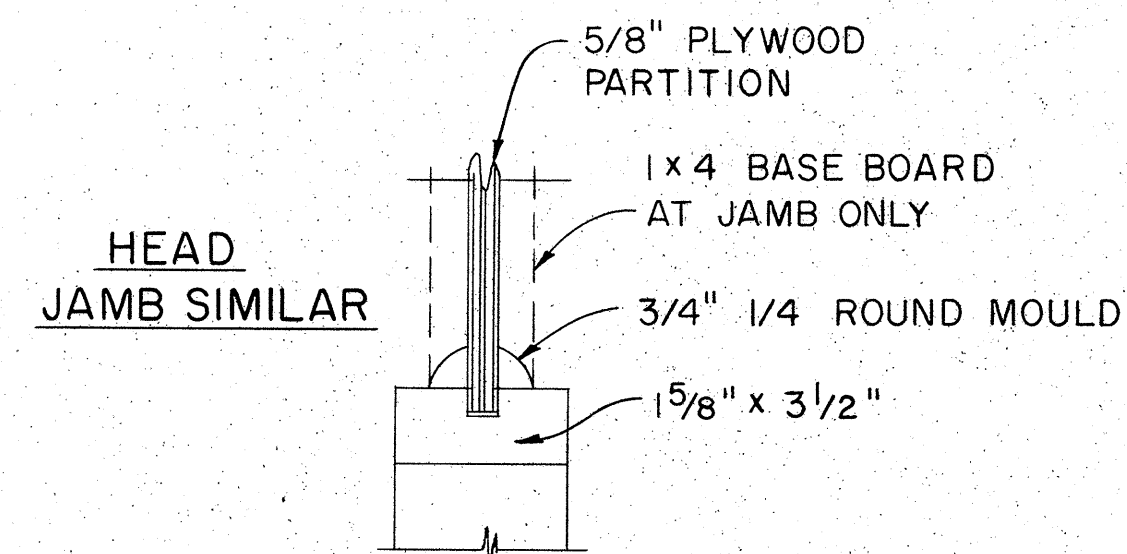

CASEMENT DETAIL
SCALE: 3" = 1'-0"

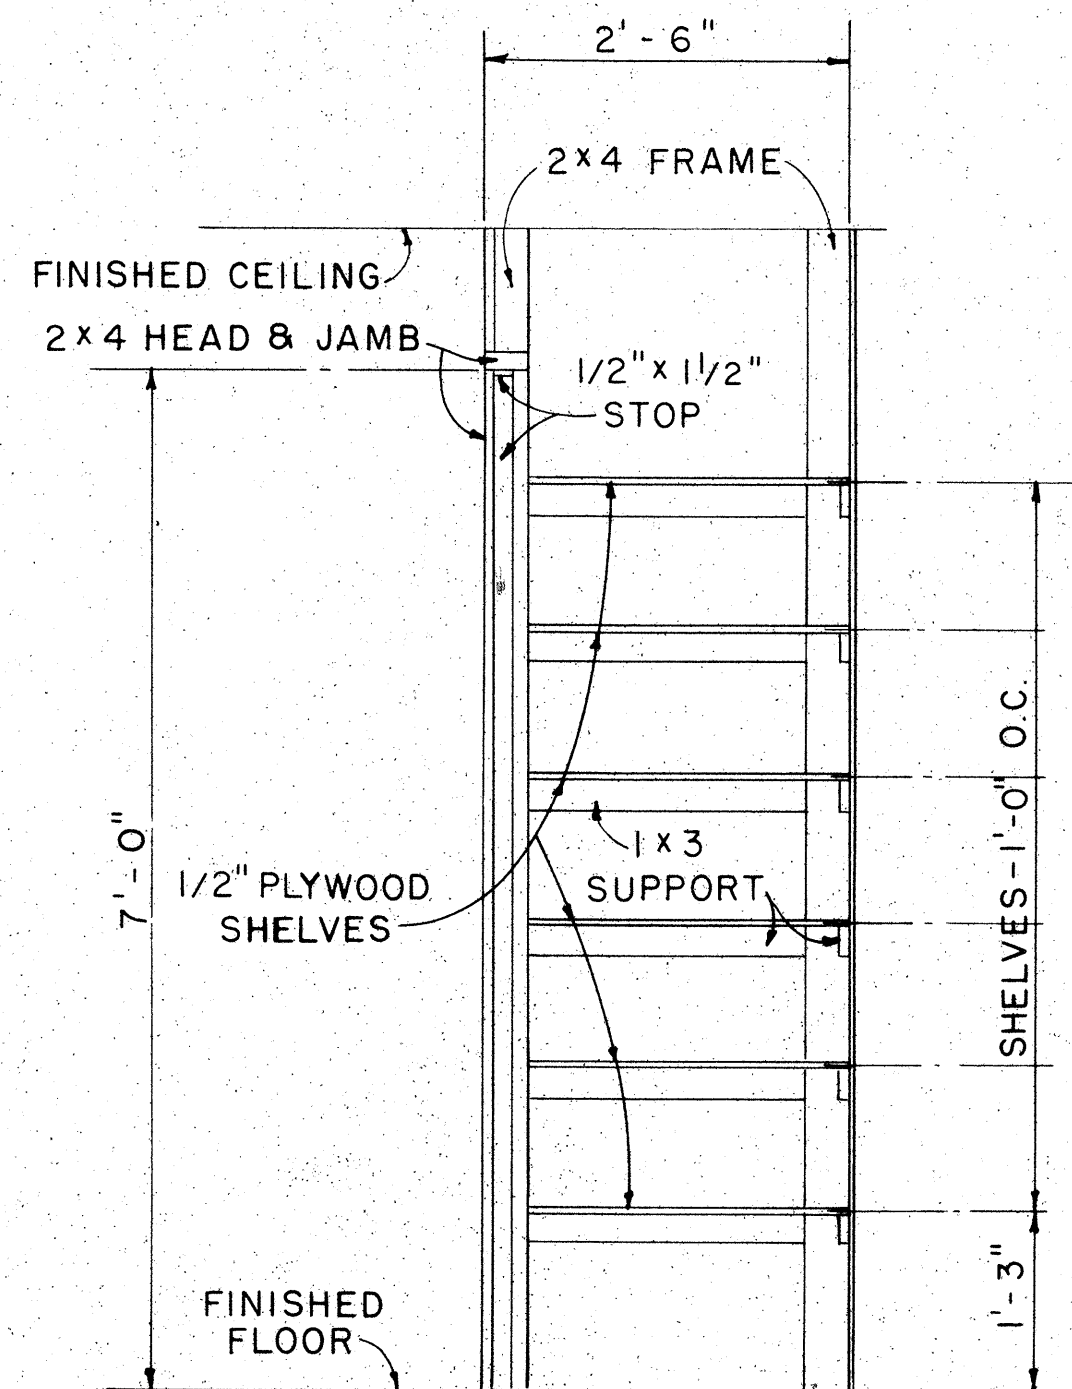


CABINET DETAIL
SCALE: 3/4" = 1'-0"

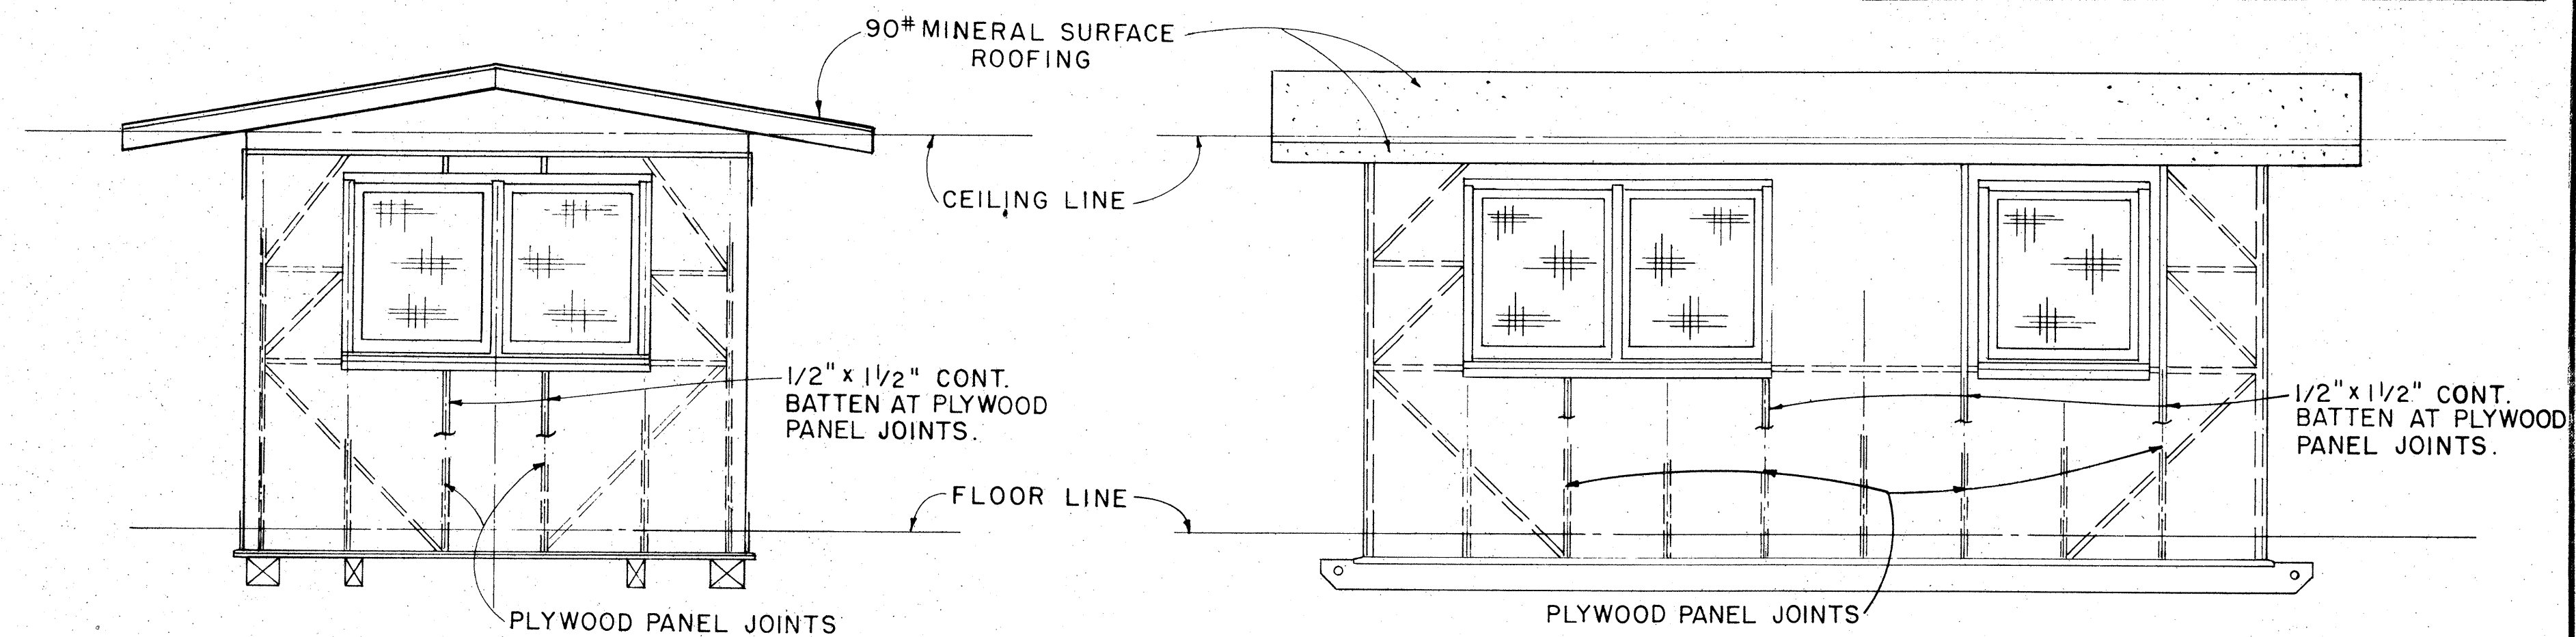


ELEVATION D
SCALE: 3/8" = 1'-0"


ELEVATION C
SCALE: 3/8" = 1'-0"

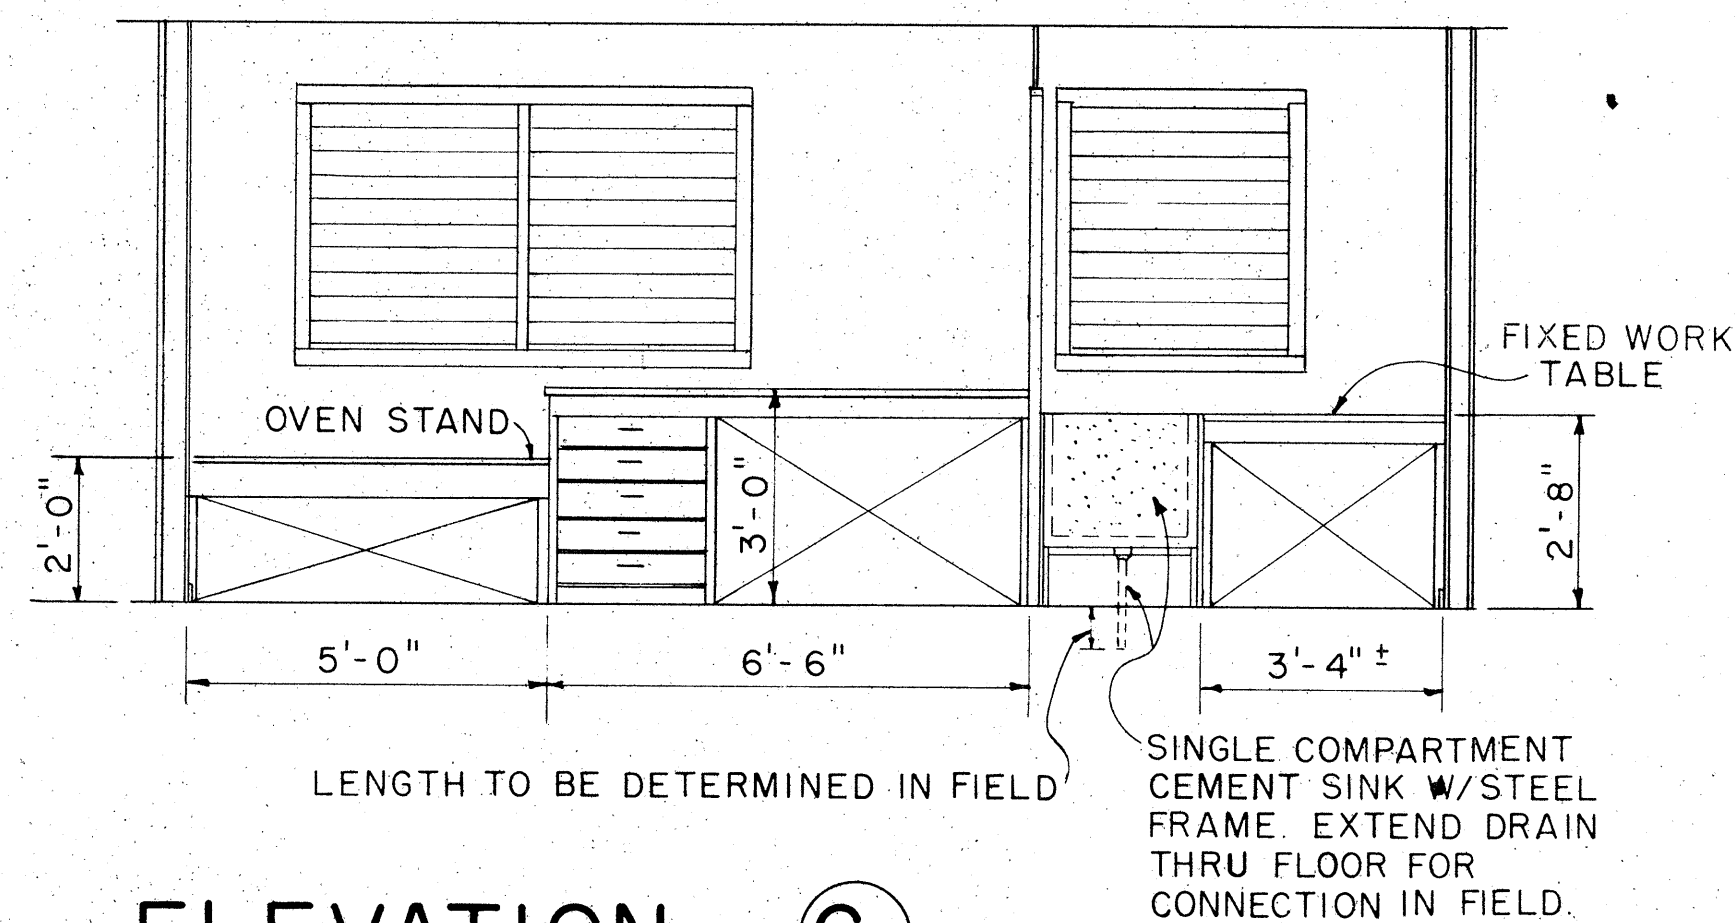

ELEVATION C1
SCALE: 3/8" = 1'-0"

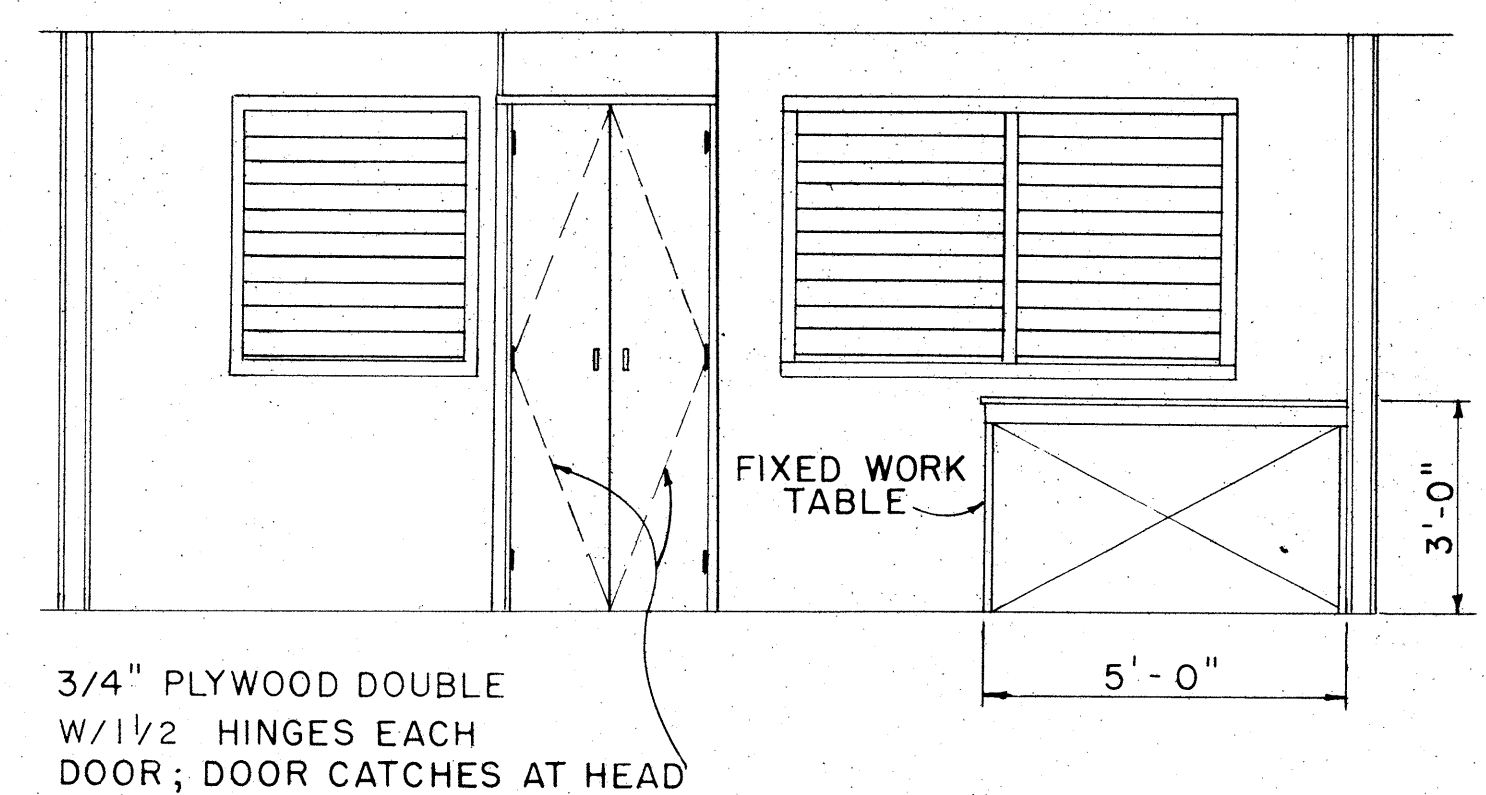

ELEVATION A1
SCALE: 3/8" = 1'-0"

 APPROVAL RECOMMENDED:

HIGHWAY DESIGN ENGINEER 12-4-69
DATE

APPROVED:

ASSISTANT CHIEF, ENGINEERING 12-10-59
DATE

NO.	REVISION	APPROVED BY	DATE


STATE OF HAWAII
DEPARTMENT OF TRANSPORTATION
HIGHWAYS DIVISION

PROJECT SITE LABORATORY


Scale: As Noted

SHEET No. 4 OF 5 SHEETS DD 636.4


FED. ROAD DIST. NO.	STATE	FED. AID PROJ. NO.	FISCAL YEAR	SHEET NO.	TOTAL SHEETS
HAWAII	HAWAII	E-H-1(12)16	1975	52	207

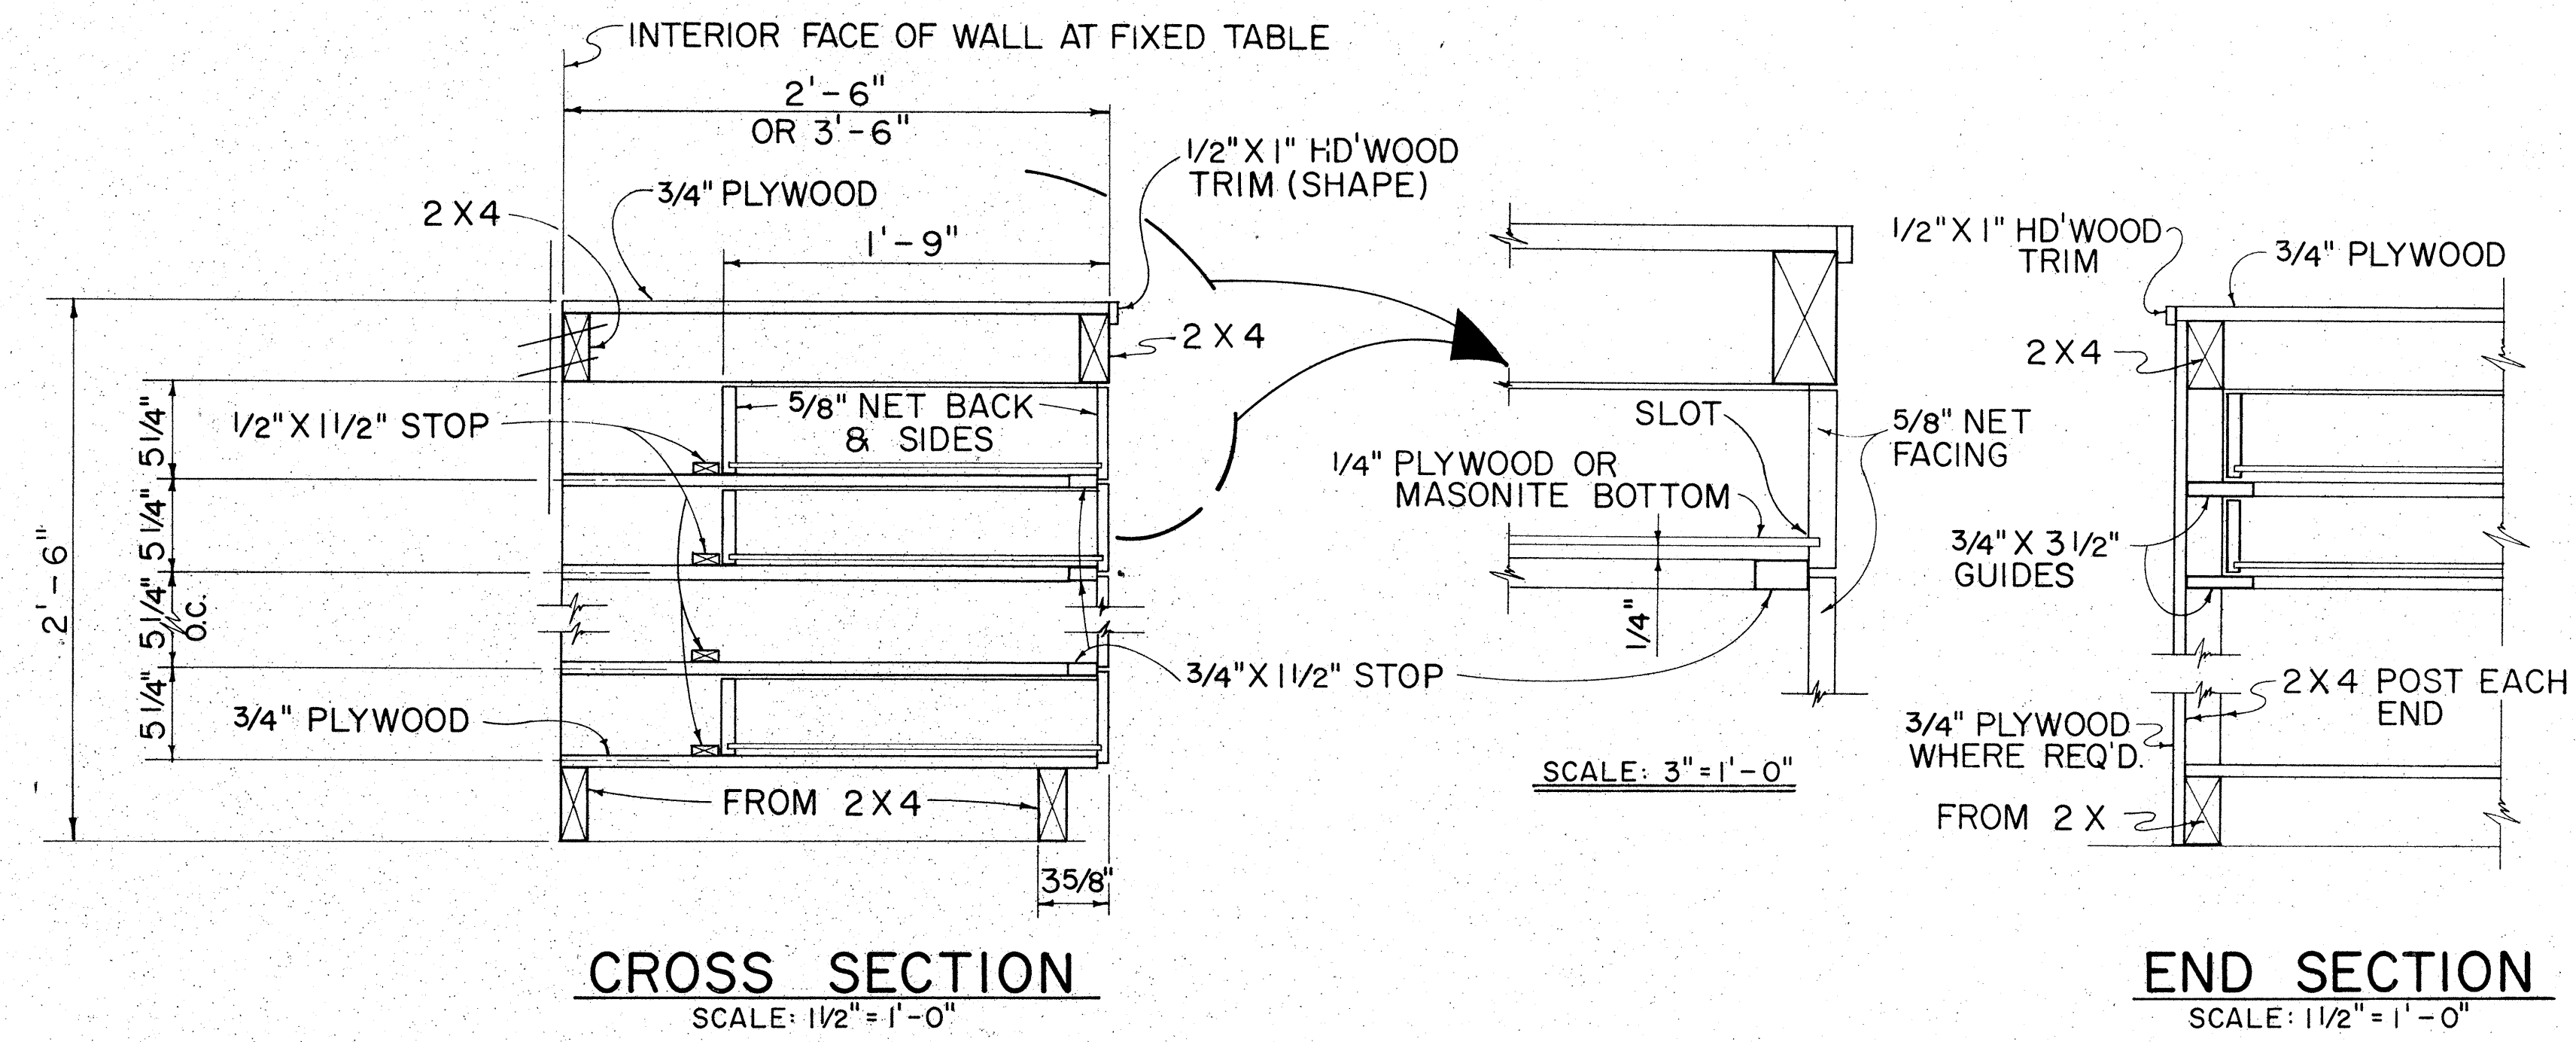


TYPICAL WORK TABLE DRAWER DETAIL

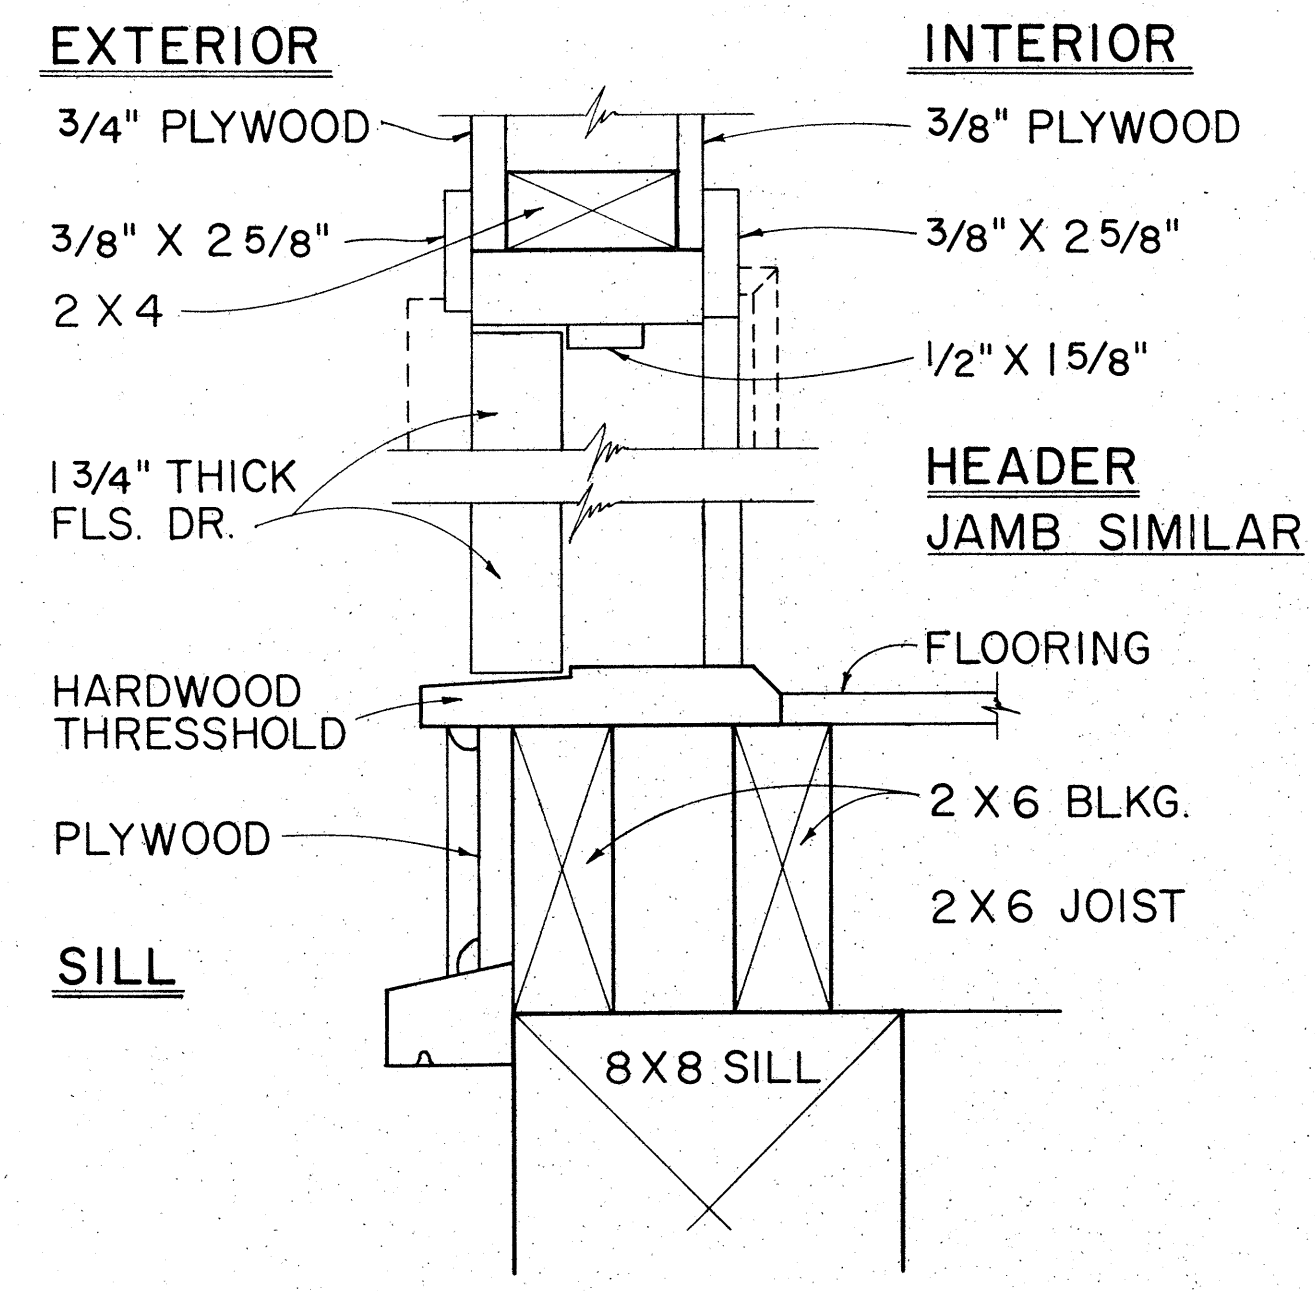


TYP. SWING OUT DOOR
TYPICAL SINGLE OR DOUBLE EXTERIOR DOOR DETAIL

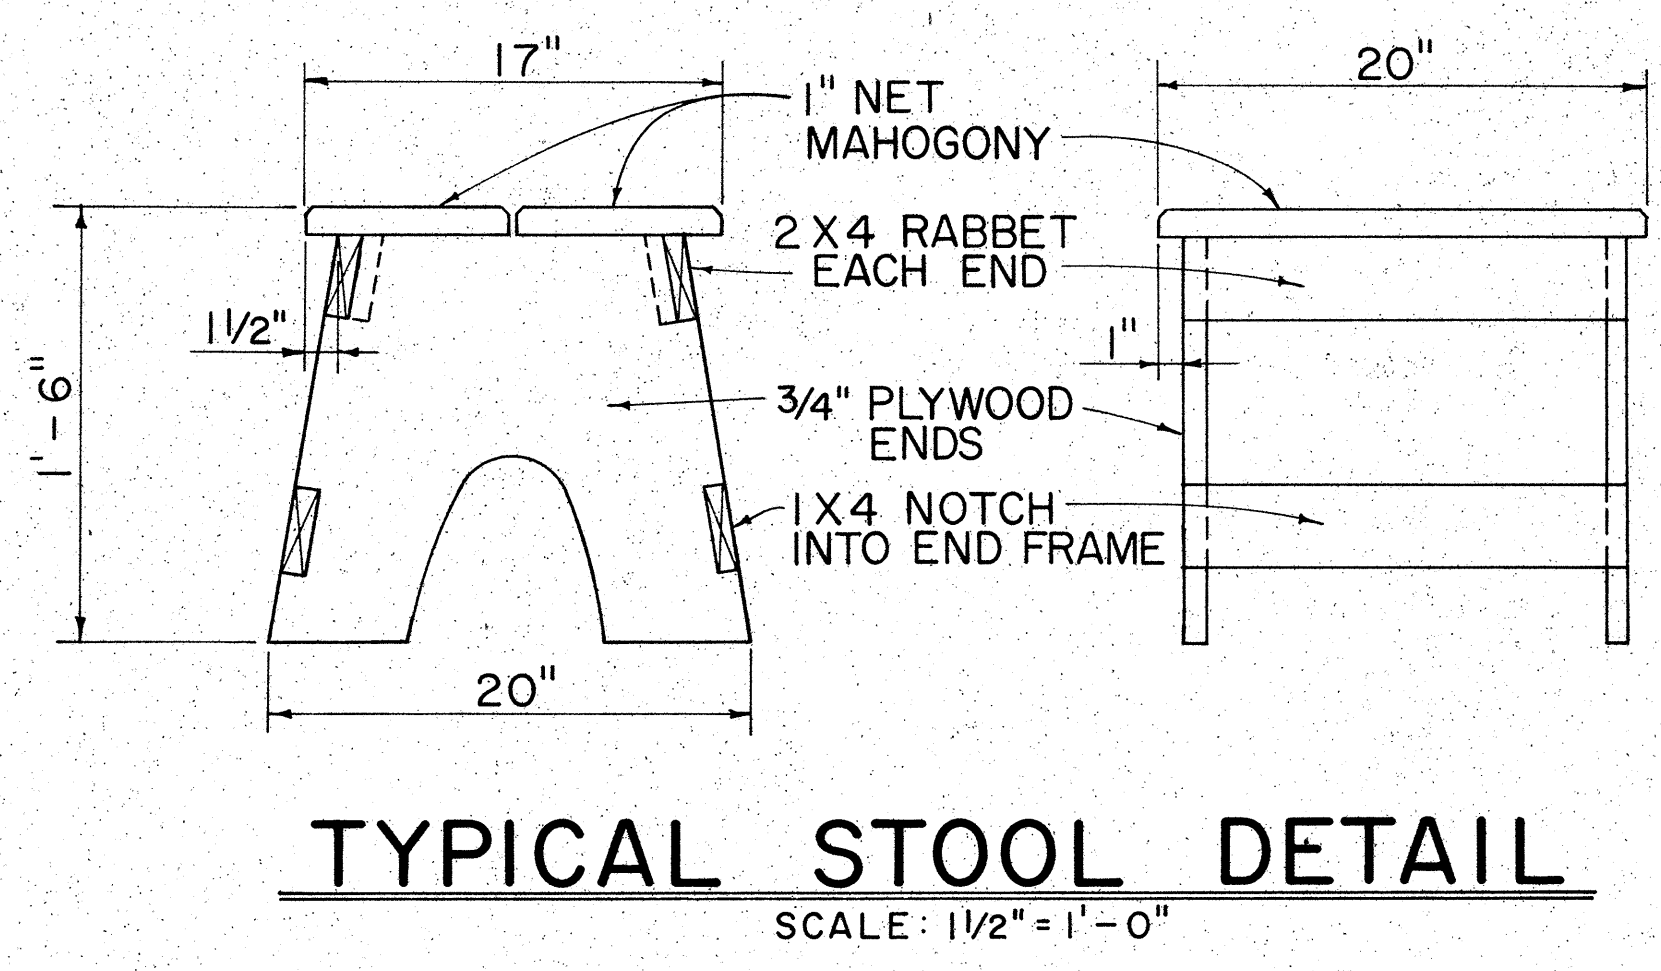

NOTE: CONTRACTOR MAY WITH THE APPROVAL OF THE ENGINEER FURNISH THE FIELD OFFICE OR PROJECT SITE LABORATORY WITH STOOLS OTHER THAN THE TYPE SHOWN IN THE DETAIL.

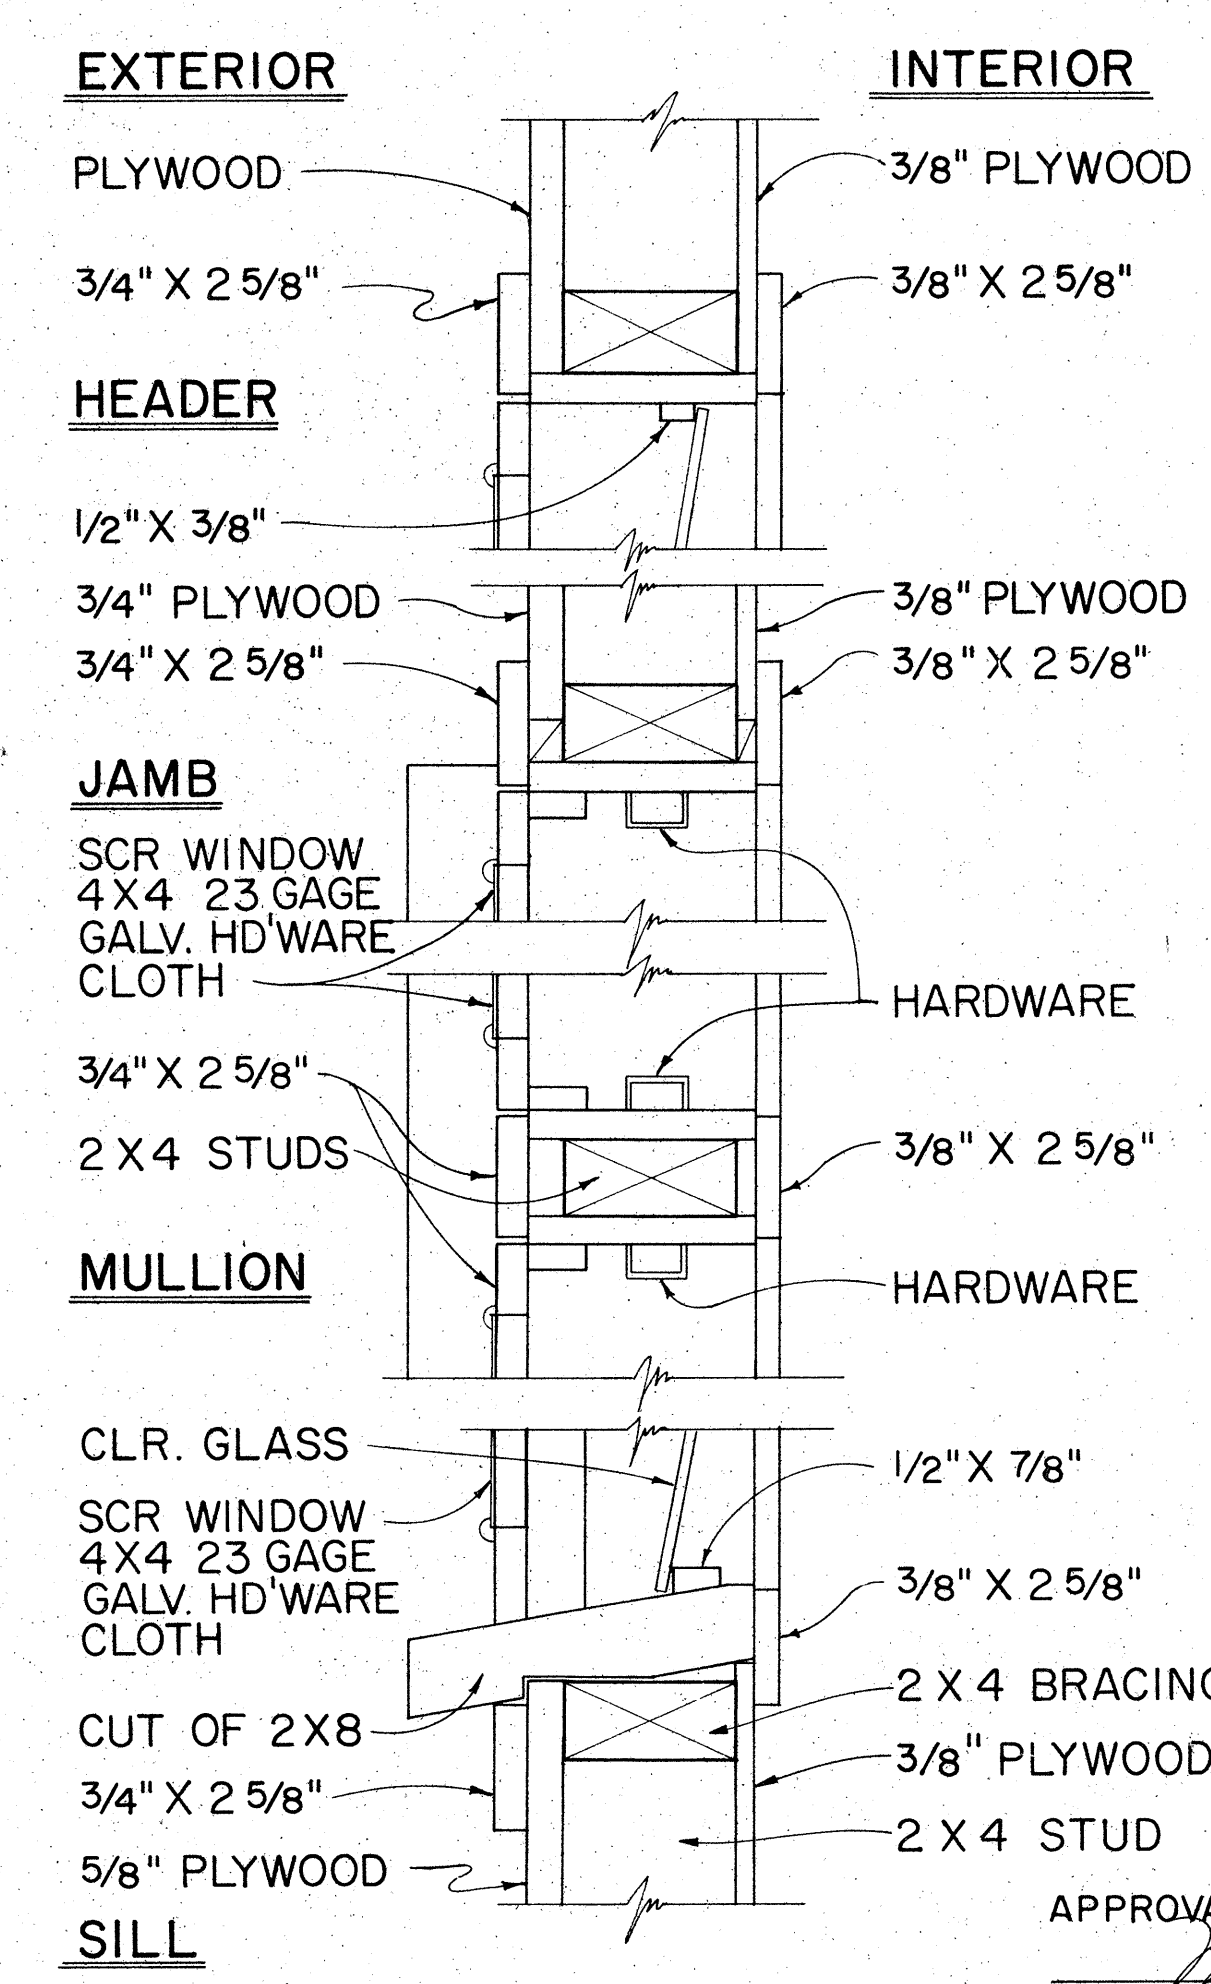

TYPICAL DETAIL JALOUSIES WINDOWS
SCALE: 3" = 1'-0"

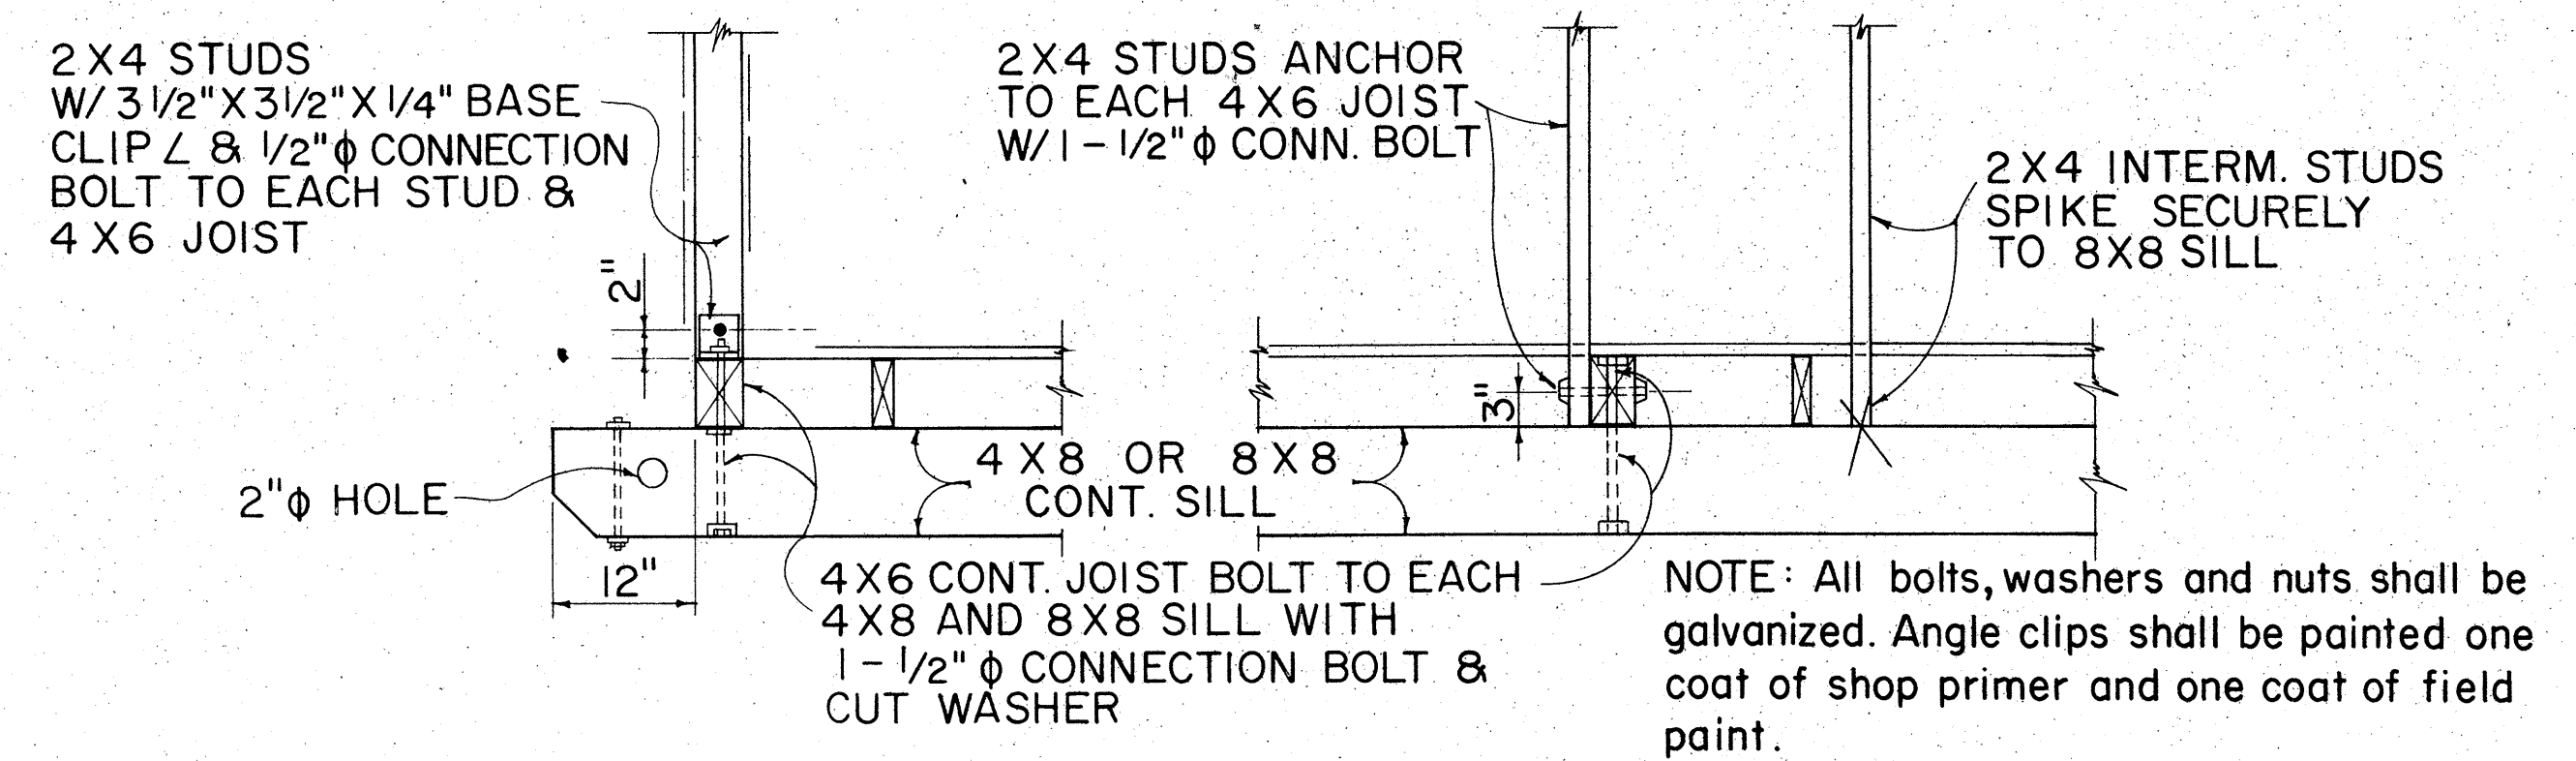

AT ENDS OF BLDG. ALONG SIDES OF BLDG.

TYPICAL 2 X 4 STUD & 4 X 6 FLOOR JOIST BASE CONNECTION DETAILS




NO.	REVISION	APPROVED BY	DATE

STATE OF HAWAII
DEPARTMENT OF TRANSPORTATION
HIGHWAYS DIVISION


FIELD OFFICE
&
PROJECT SITE LABORATORY

Scale: As Noted


FED. ROAD DIST. NO.	STATE	FED. AID PROJ. NO.	FISCAL YEAR	SHEET NO.	TOTAL SHEETS
HAWAII	HAW.	I-HH(12)14	1975	53	207

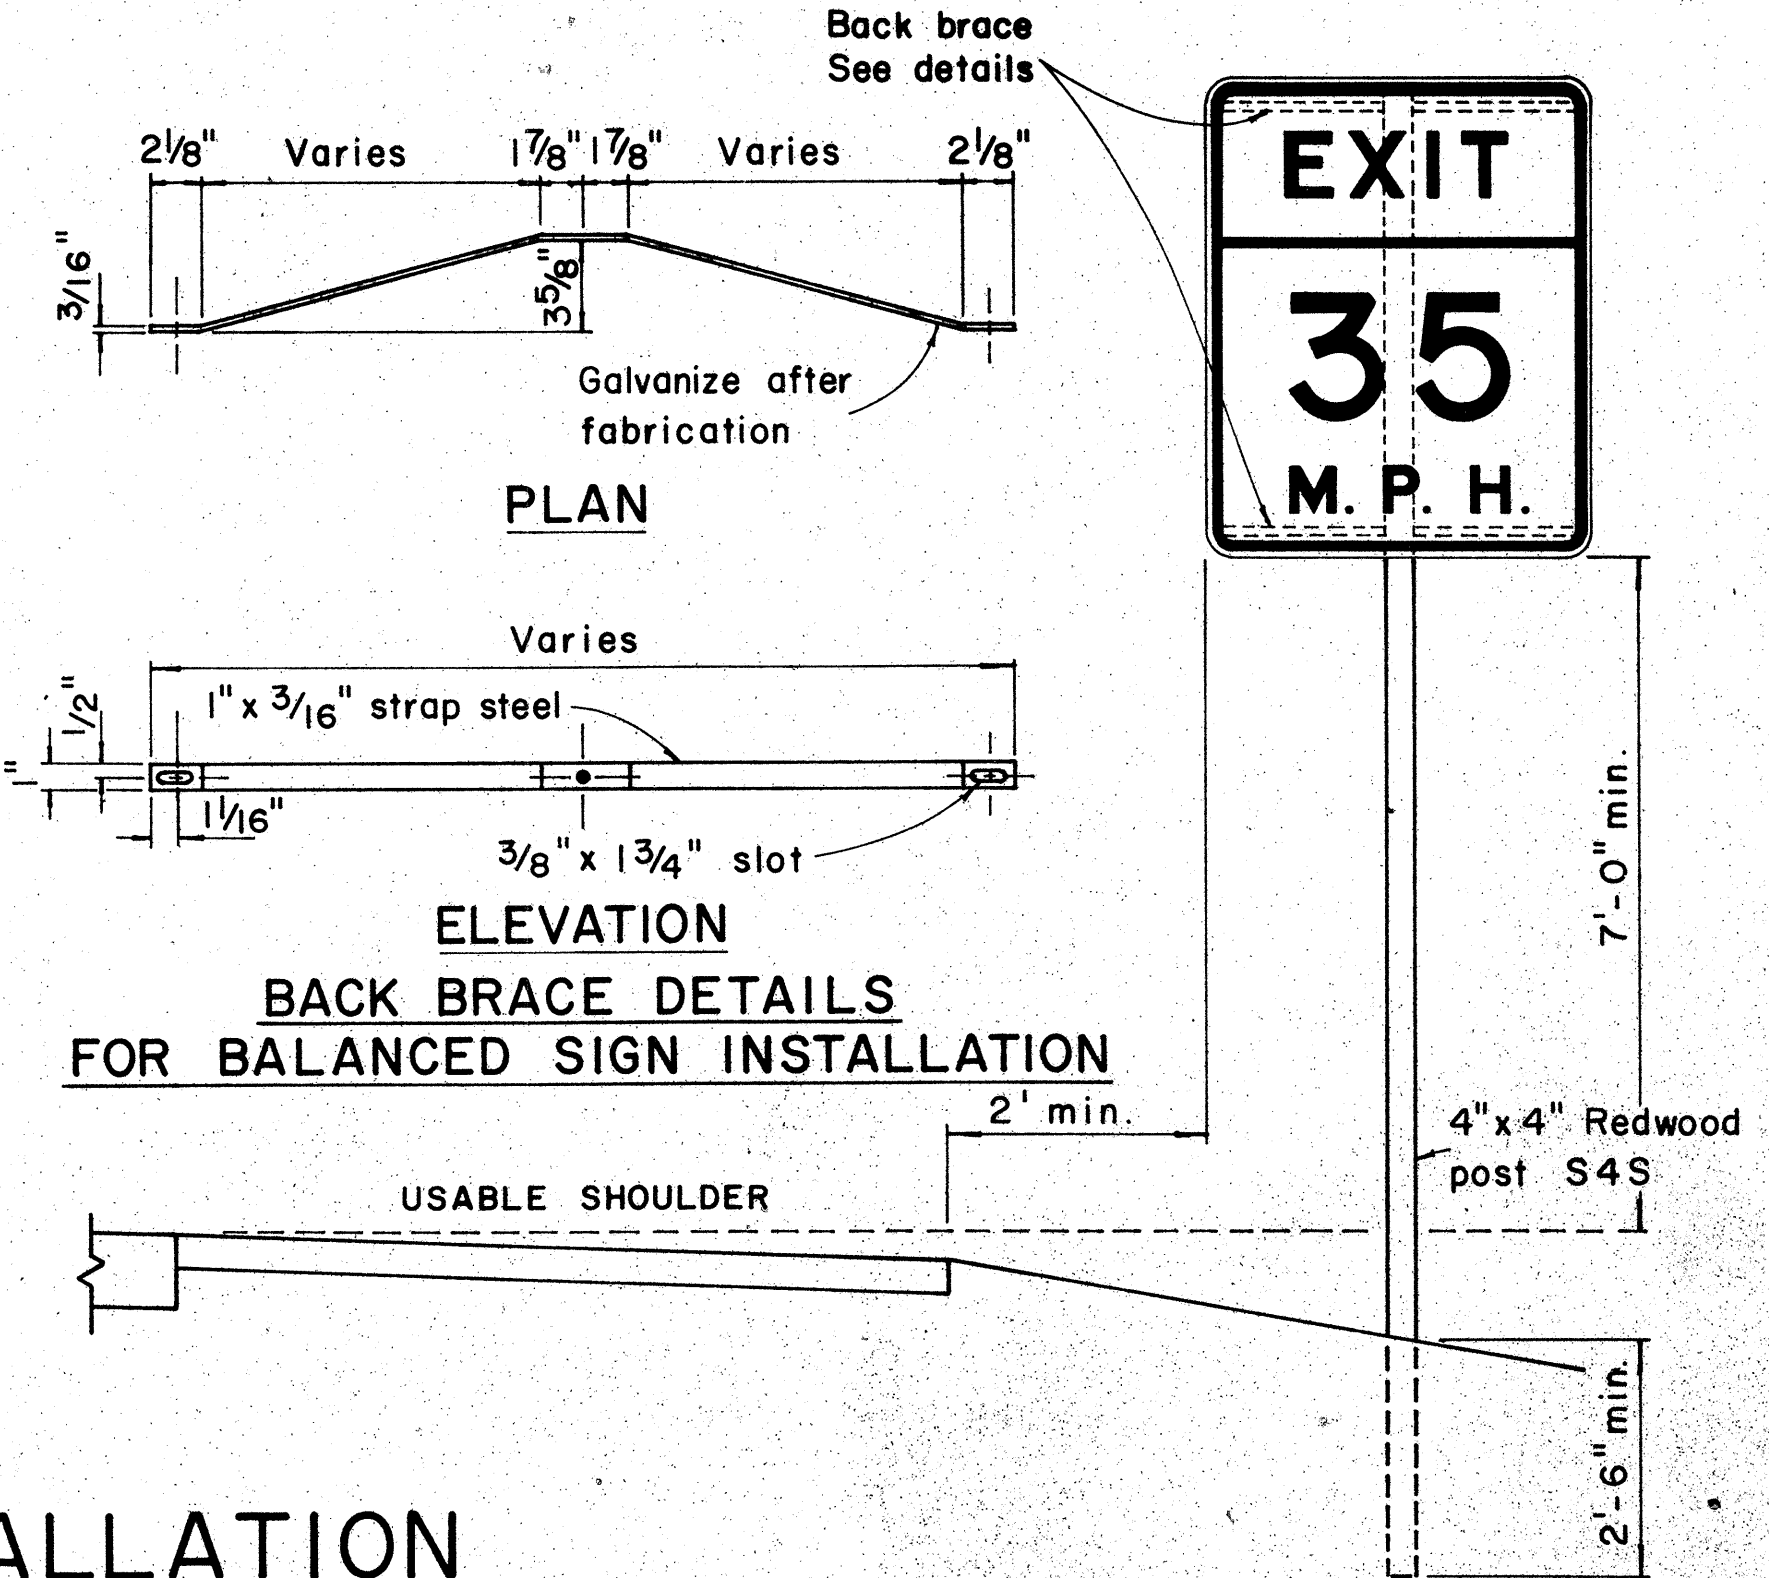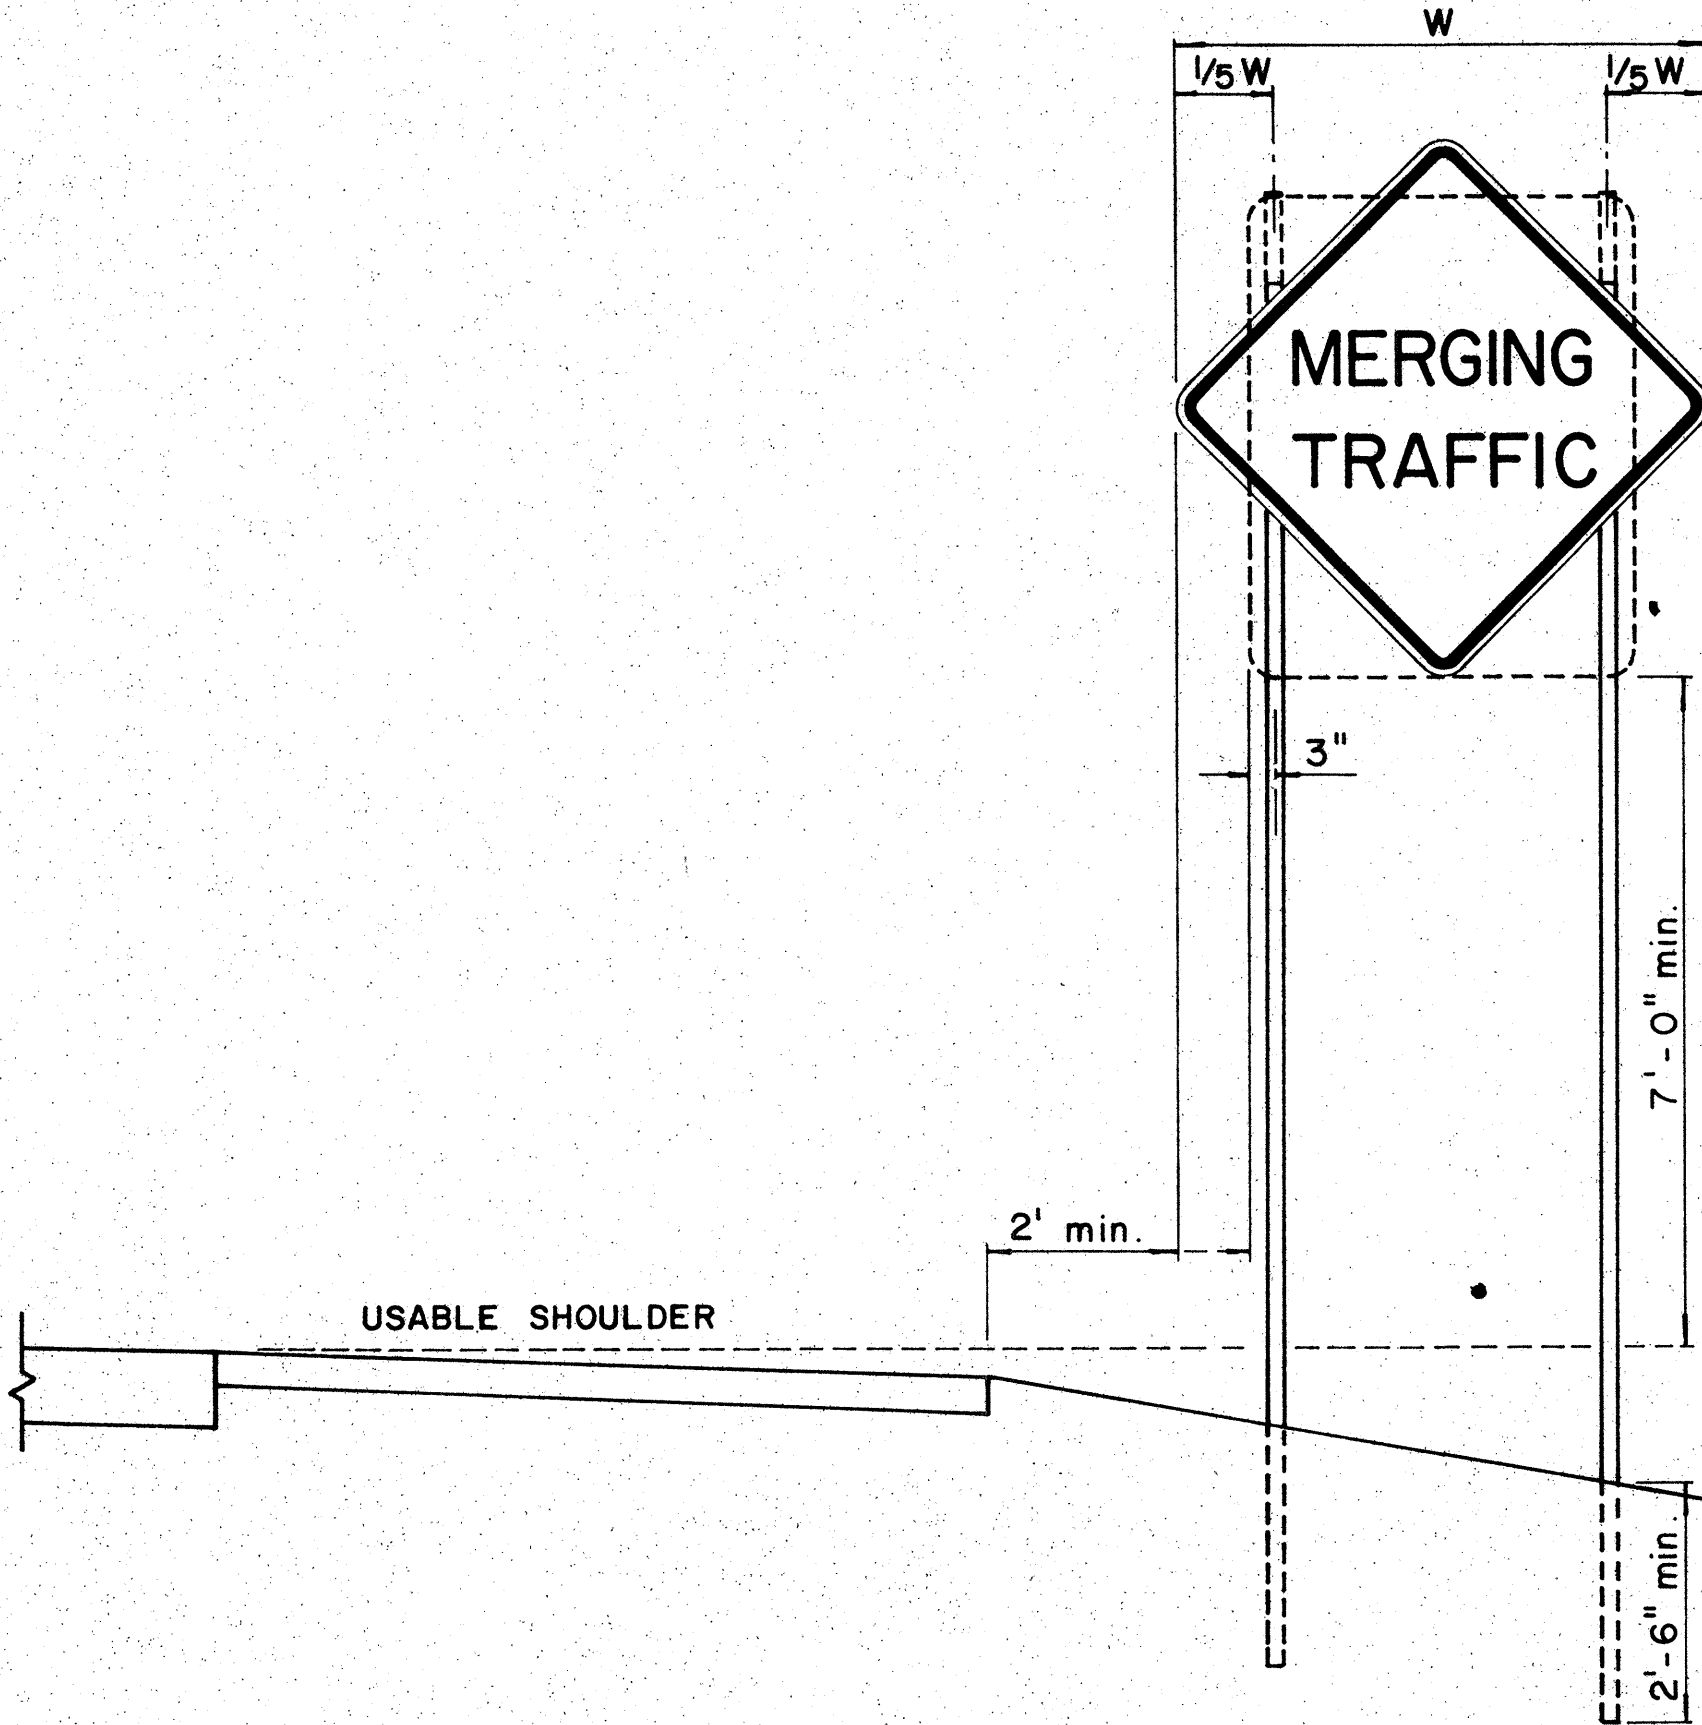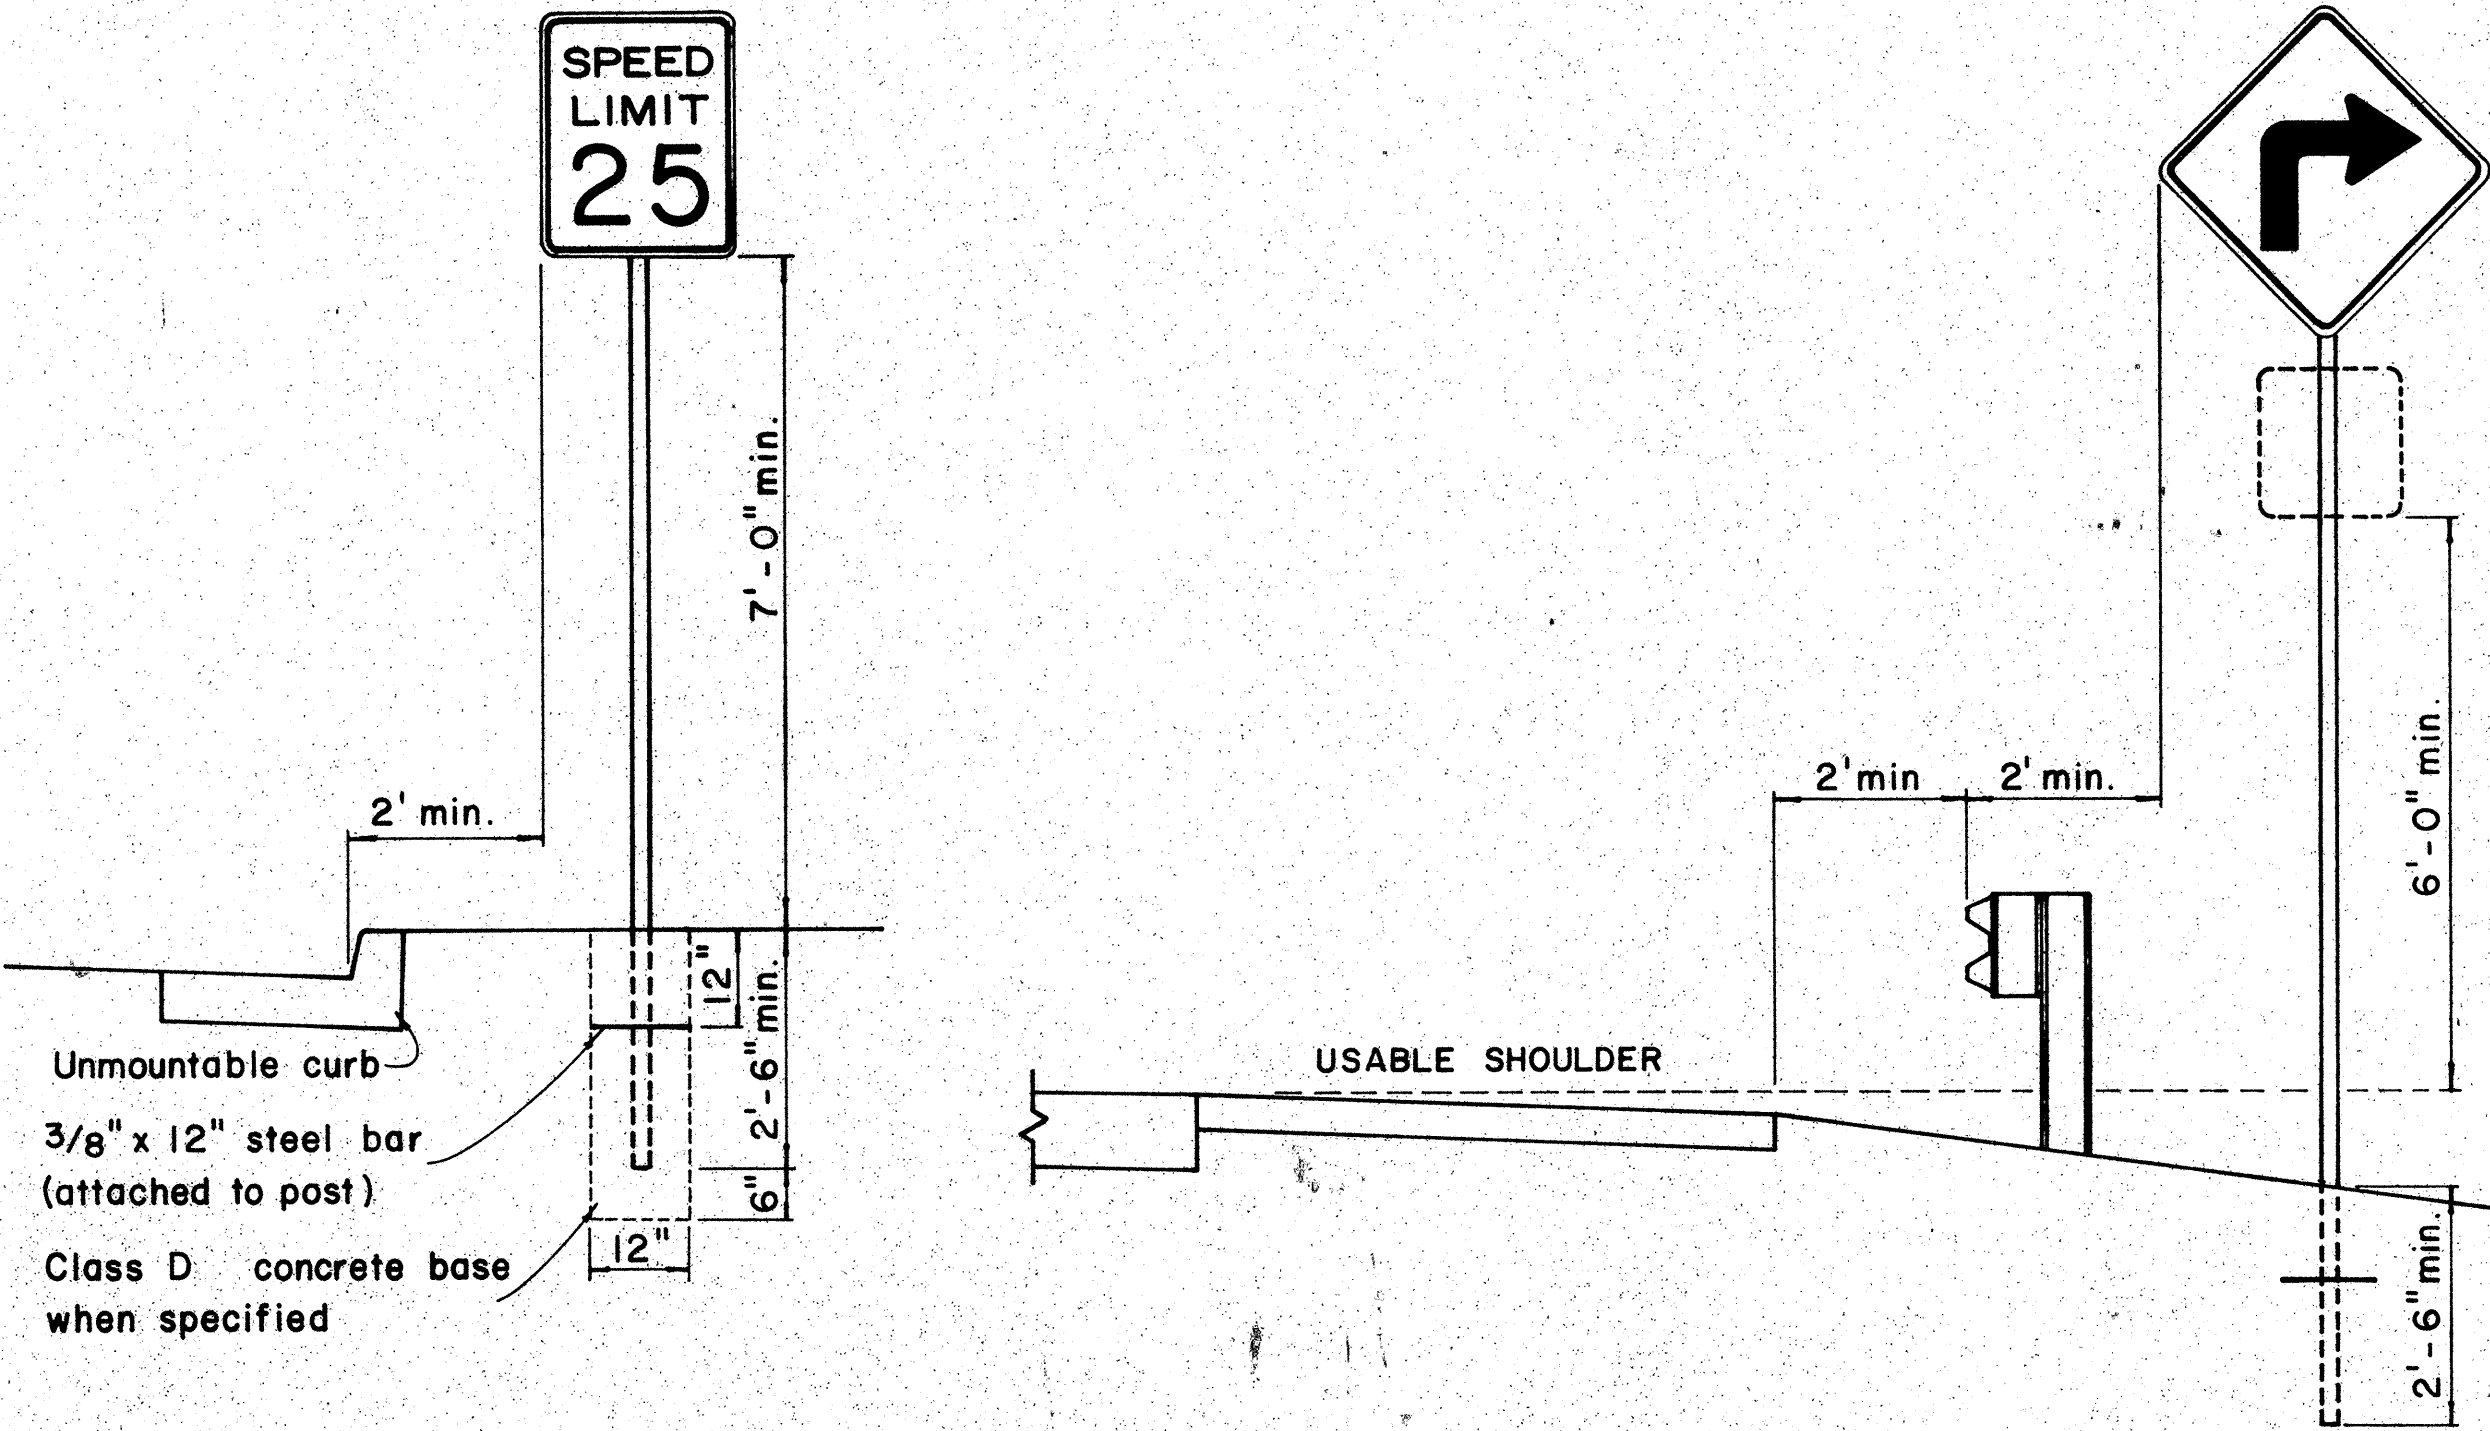


HEIGHT AND LATERAL LOCATION OF SIGNS - TYPICAL INSTALLATION

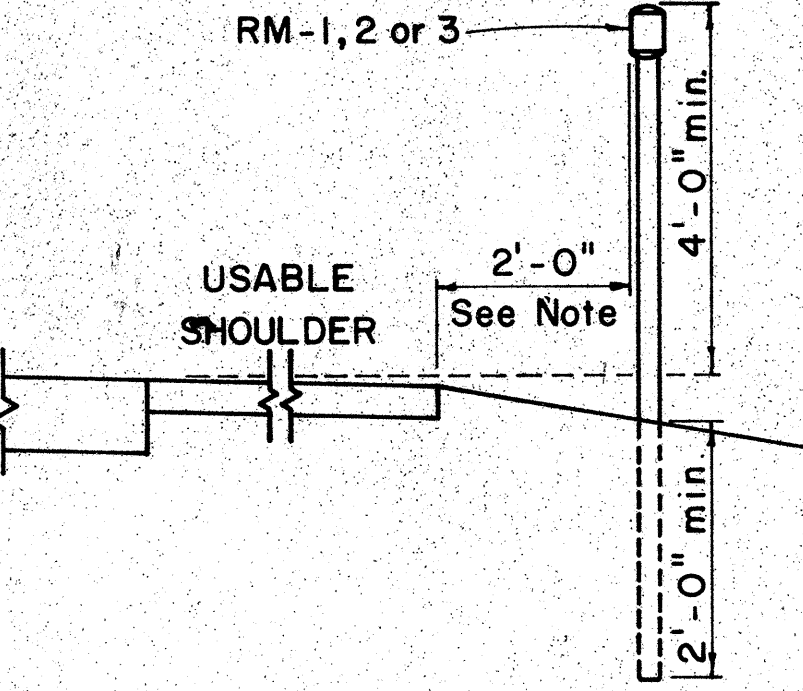


Galv. flanged channel 1/8" x 3 1/16" rolled section post with a minimum weight of 2 lbs. per ft. Upper 2 ft. shall have a single row of 3/8" holes centered in the web at 1" o.c.

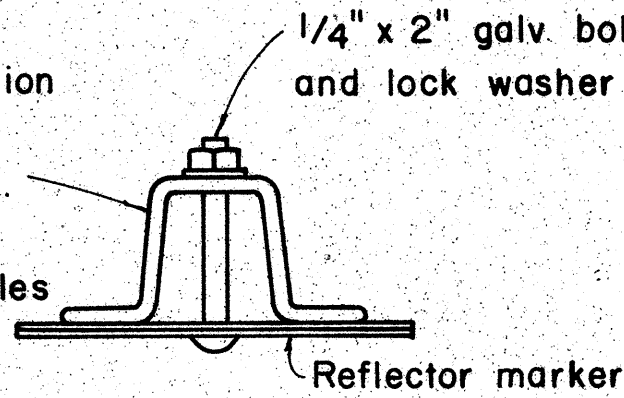

TYPICAL SECTION OF ROAD DELINEATOR

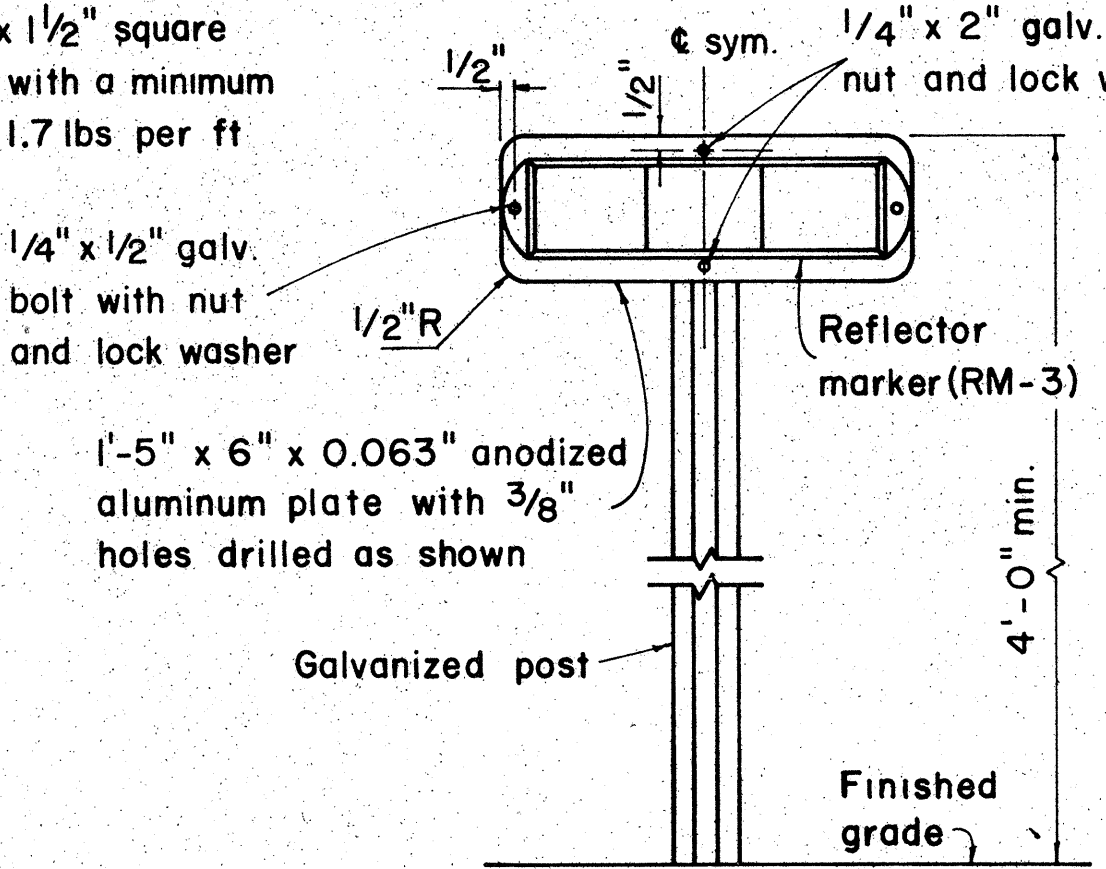

TYPICAL DETAIL HORIZONTAL REFLECTOR MARKER RM-3H

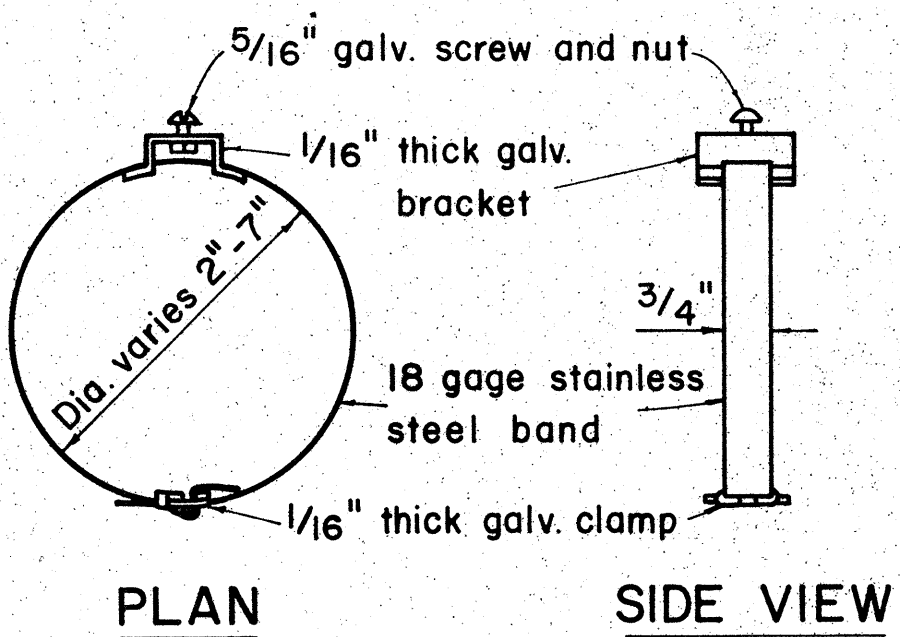

PLAN SIDE VIEW FRONT VIEW

TYPICAL BAND BRACKET FOR MOUNTING TRAFFIC SIGNS

- GENERAL NOTES:
- Sign posts shall be 2" galv. standard pipe or 2" x 2" galv. sq. tube post.
 - Signs 48" and wider or larger than 10 sq. ft. in area shall be mounted on two 2" galv. standard pipe or two 2" x 2" galv. sq. tube post or 4" x 4" redwood post S4S.
 - Signs shall be attached to post with 5/16" galv. bolts with nuts and 7/8" x 0.06 stainless steel washers with neoprene rubber gasket.
 - Sign posts shall extend 3 1/2" above sign where required for City and County street name signs.
 - Reflector markers RM-1, 2, 3 shall be glass sphere reflector markers with 4" x 5" reflector units (as shown) or plastic prismatic reflector markers with 3" diameter reflector units.
 - Clearance markers (RM-3, RM-4) shall be installed with the edge of the marker in line with the inner edge of the obstruction.
 - (R) or (L) indicates right or left and shall be as shown on the plans.

APPROVAL RECOMMENDED: *Erich Tanaka* 12/29/69
TRAFFIC ENGINEER DATE

APPROVED: *John J. Deane* 12-30-69
ASSISTANT CHIEF, ENGINEERING DATE

NO.	REVISION	APPROVED BY	DATE


STATE OF HAWAII
DEPARTMENT OF TRANSPORTATION
HIGHWAYS DIVISION

STANDARD DETAILS
MISCELLANEOUS SIGN DETAILS

Not to scale March, 1968


SHEET No. OF SHEETS DT 100

DESIGNED BY	DATE
CHECKED BY	
QUANTITIES BY	
NOTE BOOK	
NO.	

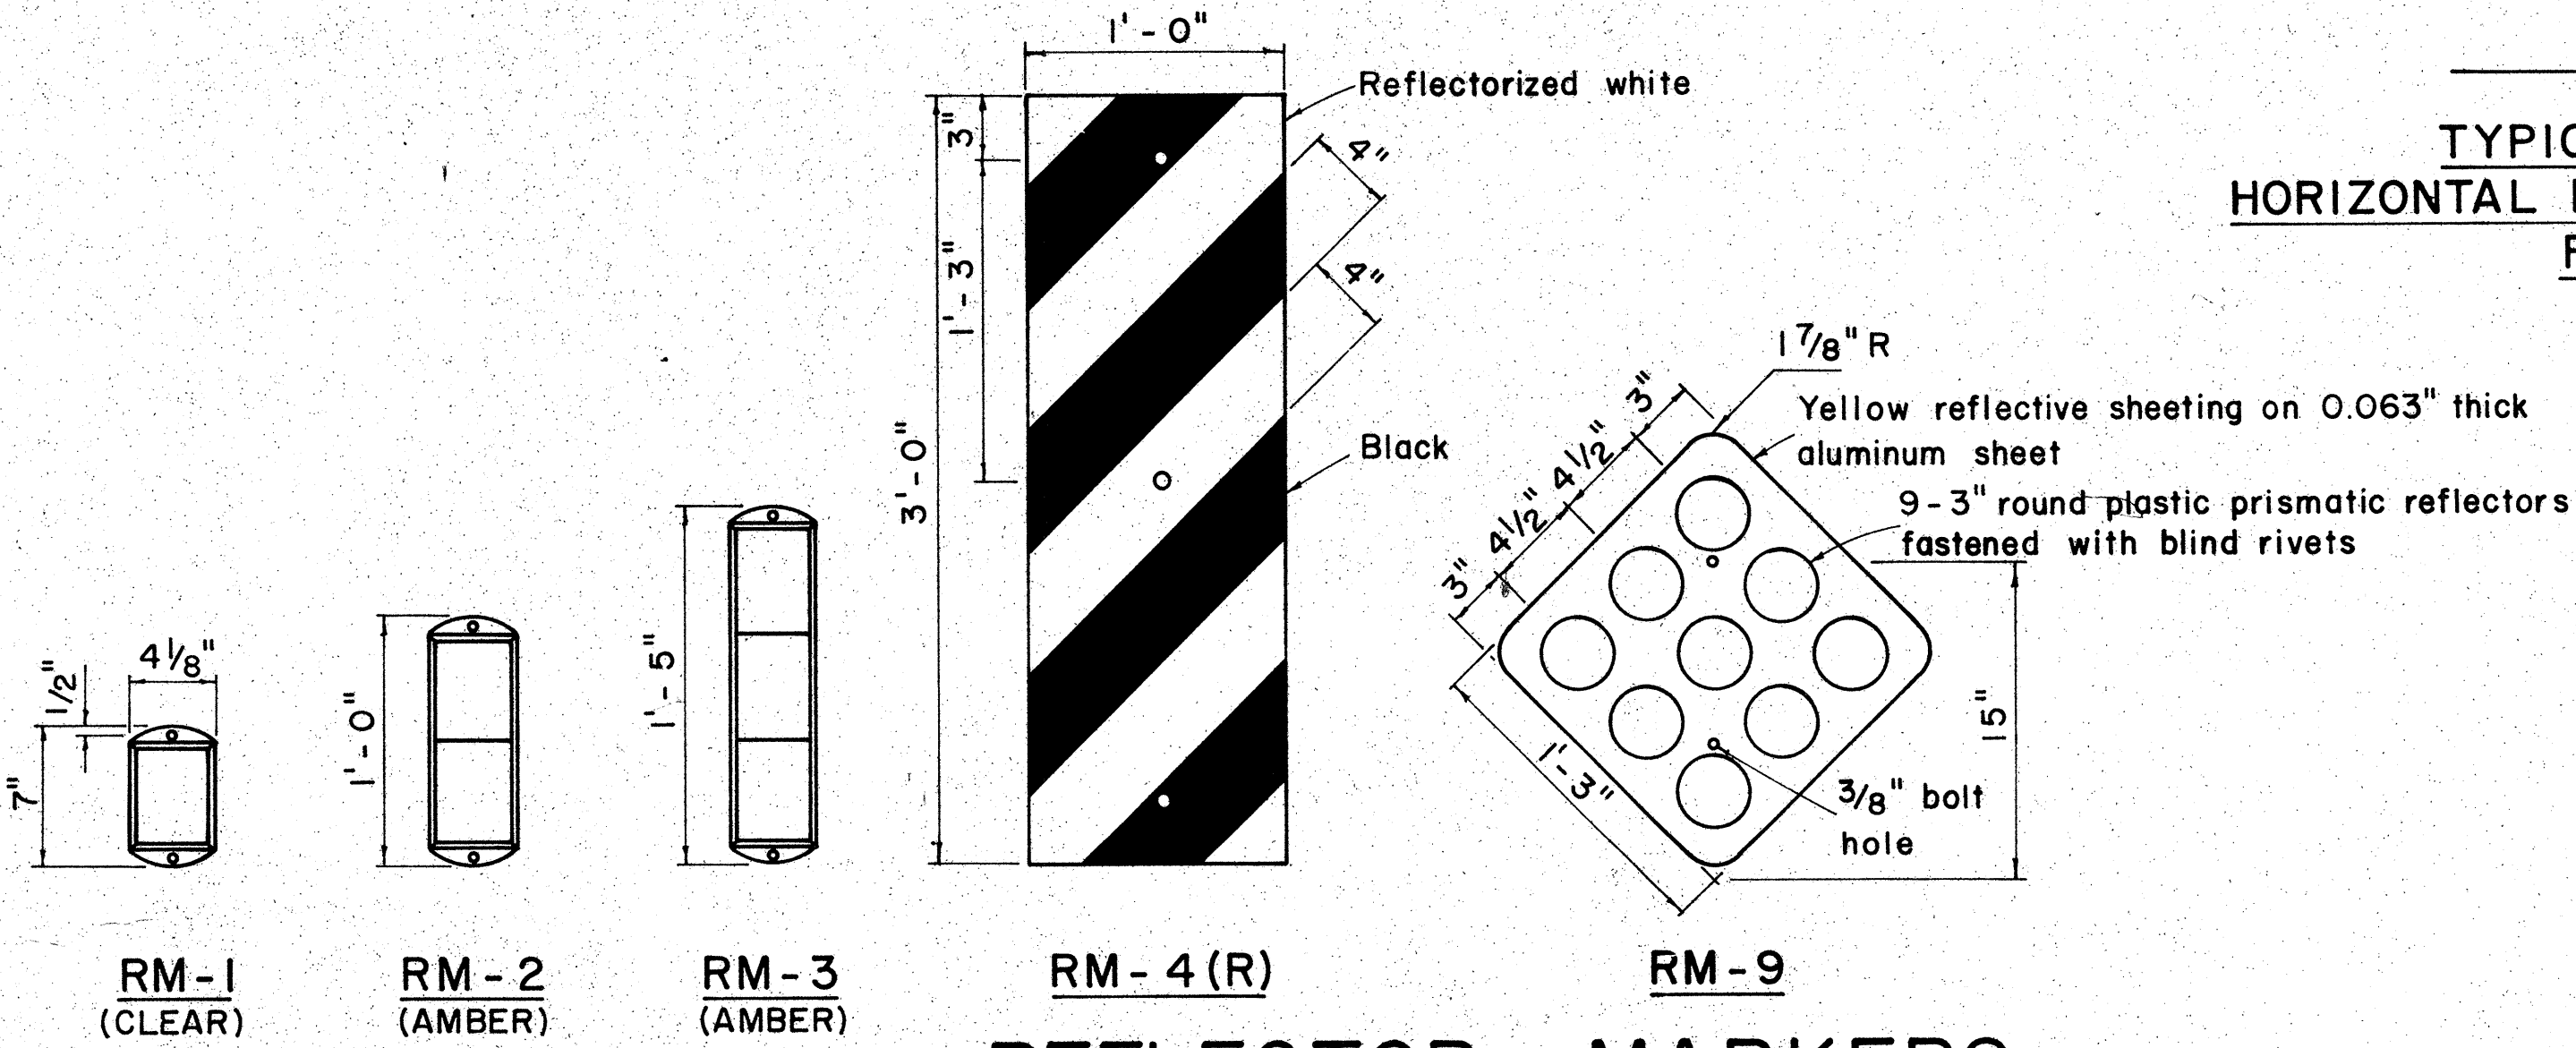


REFLECTOR MARKERS


FED. ROAD DIST. NO.	STATE	FED. AID PROJ. NO.	FISCAL YEAR	SHEET NO.	TOTAL SHEETS
HAWAII	HAW.	I-H-1(12)-16	1975	54	207

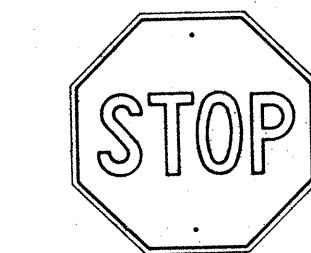


R1-1 30"x30"
R1-1-A 36"x36"
4-WAY
R1-3 12"x6"
R1-3-A 18"x9"

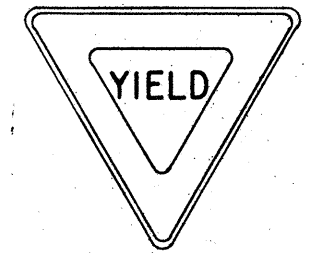


R1-2 36"x36"x36"
R1-2-A 48"x48"x48"

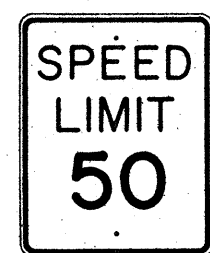


R2-1(50) 24"x30"
R2-1(50)-A 48"x60"

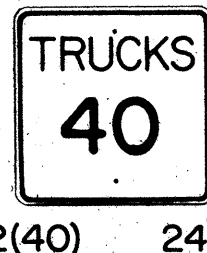

R2-2(40) 24"x24"
R2-2(40)-A 48"x48"

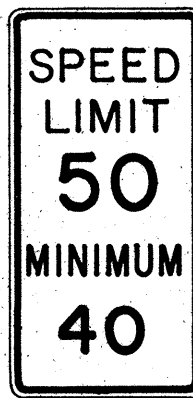

R2-4a(50/40) 24"x48"
R2-4a(50/40)-A 48"x96"

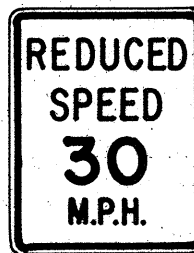

R2-5b(30) 24"x30"
R2-5b(30)-A 48"x60"



R3-1 24"x24"
24"x18"
R3-1-A 48"x48"
48"x36"



R3-2 24"x24"
24"x18"
R3-2-A 48"x48"
48"x36"




R3-3 24"x24"
R3-3-A 48"x48"



R3-4 24"x24"
24"x18"
R3-4-A 48"x48"
48"x36"




R3-5(L) 30"x36"
R3-5(L)-A 48"x60"

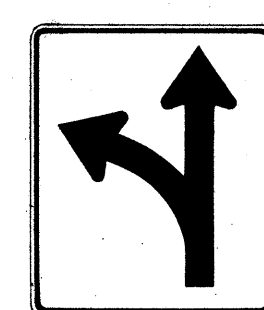


R3-6(L) 30"x36"
R3-6(L)-A 48"x60"



R3-7(R) 30"x30"
R3-7(R)-A 48"x48"

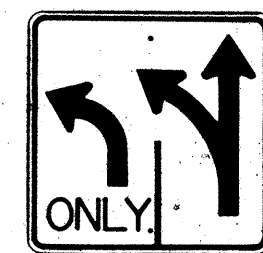

R3-8(L) 30"x30"
R3-8(L)-A 36"x36"
R3-8(L)-B 48"x48"

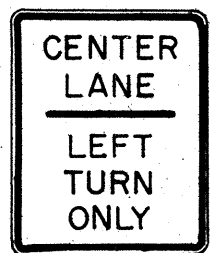


R3-9 24"x30"




R4-1 24"x30"




R4-2 24"x30"

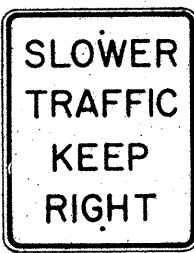

R4-3 24"x30"
R4-3-A 48"x60"

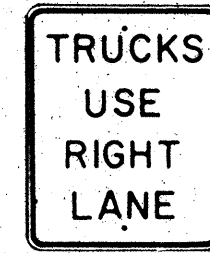

R4-5 24"x30"

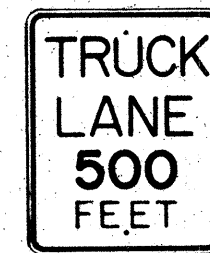


R4-6(500) 24"x30"



R4-7 24"x30"
24"x18"



R4-8 24"x30"
24"x18"

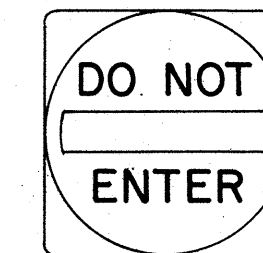

R5-1 30"x30"
R5-1-A 48"x48"




R5-2 24"x24"
24"x18"



R5-4 24"x30"



R5-6 24"x24"
24"x18"

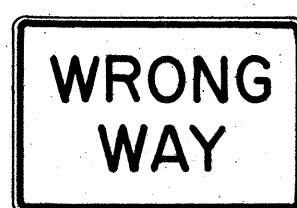

R5-9 36"x24"



R6-1(R) 36"x12"



R6-2(R) 18"x24"




R7-1 12"x18"
R7-1-A 24"x30"



R7-4 12"x18"
R7-4-A 24"x30"



R7-107(R) 12"x18"

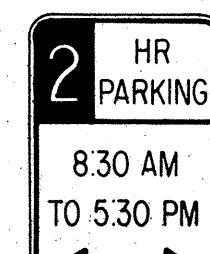

R7-108 12"x18"




R7-201 12"x6"
R7-201-A 24"x12"



R8-1 24"x30"



R8-2 24"x30"

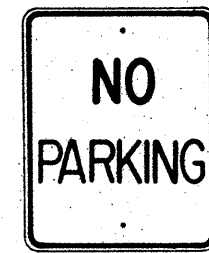


R8-3 24"x30"




R8-4 30"x24"
R8-4-A 48"x36"




R8-5 24"x30"

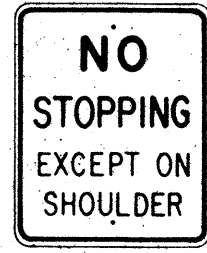

R8-6 24"x30"

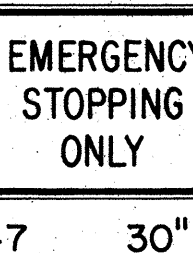

R8-7 30"x24"
R8-7-A 48"x36"

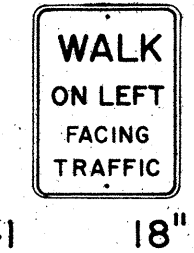


R9-1 18"x24"




R9-2 12"x18"



R9-3 12"x18"

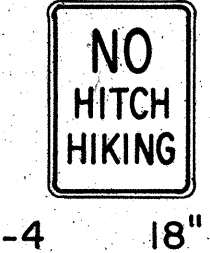


R9-4 18"x24"

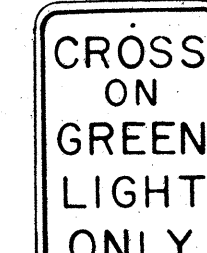


R10-1 12"x18"



R10-2 12"x18"

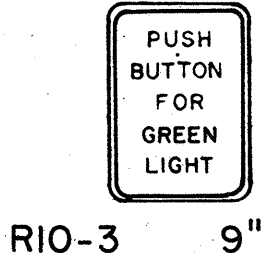

R10-3 9"x12"

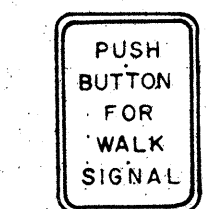


R10-4 9"x12"



R10-5 24"x30"




R10-6 24"x36"

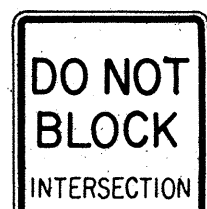


R10-7 24"x30"




R10-8 24"x30"

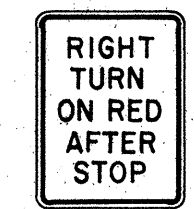

R10-9 24"x30"

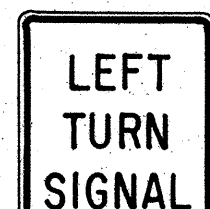


R10-10 24"x30"

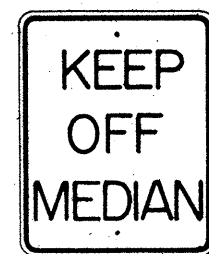


R11-1 24"x30"




R11-2 48"x30"

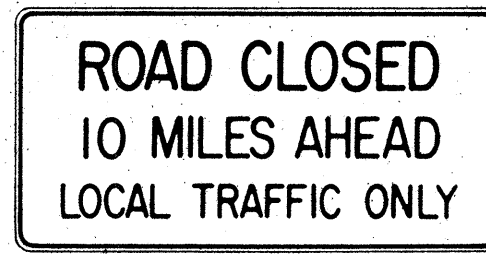

R11-3(10) 60"x30"

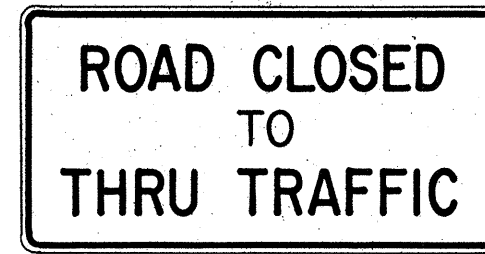

R11-4 60"x30"

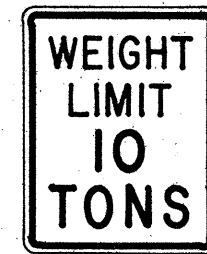

R12-1(10) 24"x30"

GENERAL NOTES

- Sign details shall conform to the FHWA publications "Manual on Uniform Traffic Control Devices for Streets and Highways," 1971, and "Standard Highway Signs," 1972, and as amended.
- All regulatory signs shall be reflectorized unless otherwise specified.
- All regulatory signs shall have $\frac{3}{8}$ " bolt holes drilled at appropriate locations.
- Numerals in () indicates numerals to be inserted for sign message. (R) or (L) indicates right or left.

APPROVAL RECOMMENDED:

Eishi Tanaka
TRAFFIC ENGINEER

3/17/72
DATE

APPROVED:

Robert J. Davis
ASSISTANT CHIEF, ENGINEERING

3-20-72
DATE

NO.	REVISION	APPROVED BY	DATE
1	Supersedes Sht. DT 101 Approved 12-30-69	H.T.	3/20/72
2	Revised General Note 1.	H.T.	10/10/74


STATE OF HAWAII
DEPARTMENT OF TRANSPORTATION
HIGHWAYS DIVISION

STANDARD DETAILS REGULATORY SIGNS


NOT TO SCALE

SHEET No. OF SHEETS DT 101


FED. ROAD DIST. NO.	STATE	FED. AID PROJ. NO.	FISCAL YEAR	SHEET NO.	TOTAL SHEETS
HAWAII*	HAW.	[H-1(2)]-16	1975	CO 55	207

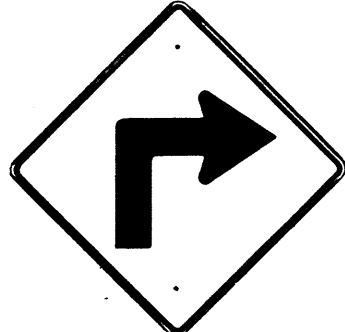


W1-1(R) 30"x 30"
W1-1(R)-A 48"x 48"

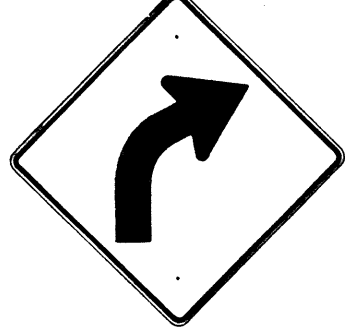


W1-2(R) 30"x 30"
W1-2(R)-A 48"x 48"

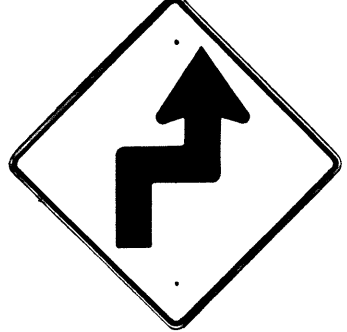


W1-3(R) 30"x 30"
W1-3(R)-A 48"x 48"

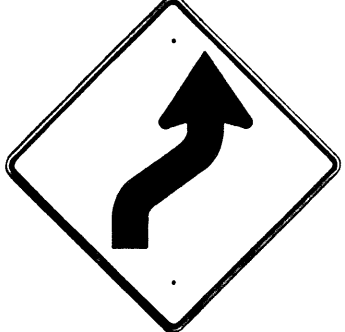


W1-4(R) 30"x 30"
W1-4(R)-A 48"x 48"

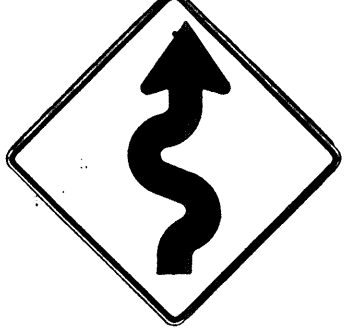


W1-5(R) 30"x 30"
W1-5(R)-A 48"x 48"

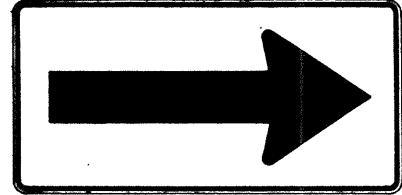


W1-6 48"x 24"

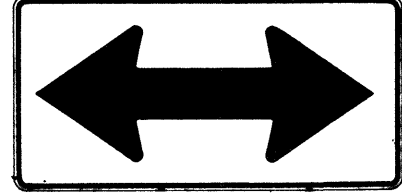


W1-7 48"x 24"

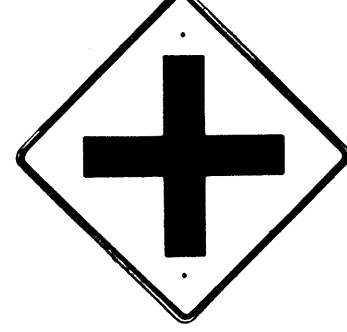


W2-1 30"x 30"
W2-1-A 48"x 48"

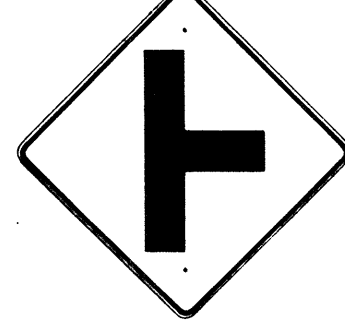


W2-2 30"x 30"
W2-2-A 48"x 48"

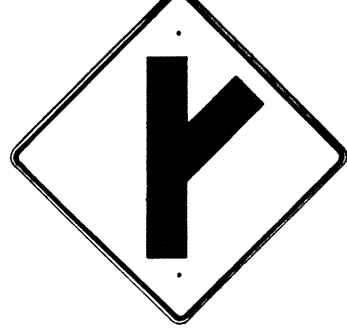

W2-3(R) 30"x 30"
W2-3(R)-A 48"x 48"

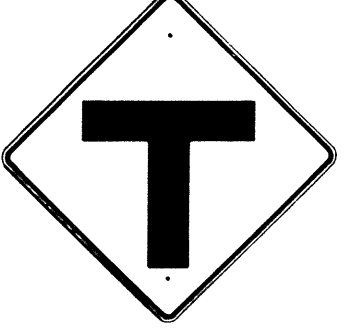

W2-4 30"x 30"
W2-4-A 48"x 48"

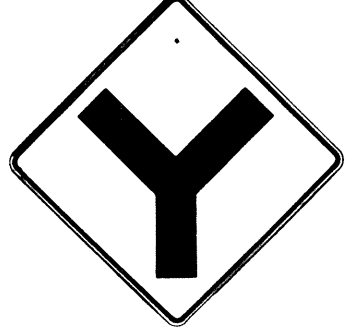


W2-5 30"x 30"
W2-5-A 48"x 48"



W3-1 30"x 30"
W3-1-A 36"x 36"




W3-2 30"x 30"
W3-2-A 36"x 36"

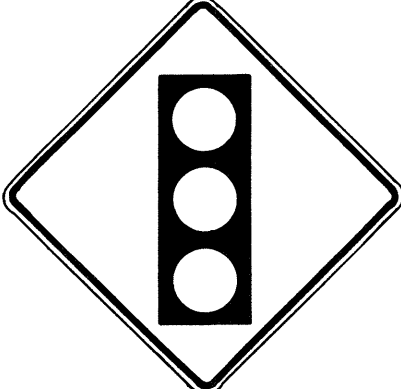

W3-3 36"x 36"
24"x 18"



W4-1(R) 30"x 30"
24"x 18"
W4-1(R)-A 48"x 48"
24"x 18"

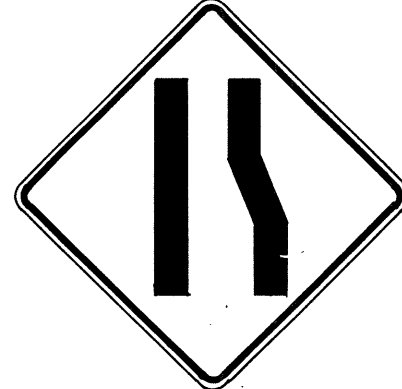

W4-2(R) 36"x 36"
W4-2(R)-A 48"x 48"



W5-1 36"x 36"



W5-2 30"x 30"
W5-2-A 36"x 36"




W5-3 36"x 36"



W6-1 36"x 36"
24"x 18"



W6-2 36"x 36"
24"x 18"

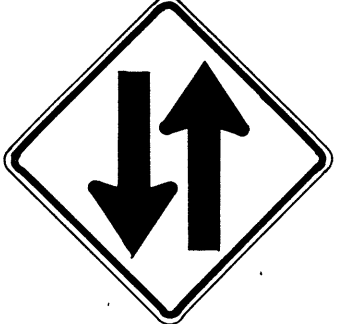

W6-3 30"x 30"
24"x 18"
W6-3-A 36"x 36"
24"x 18"
W6-3-B 48"x 48"
24"x 18"



W7-1 30"x 30"
24"x 18"
W7-1-A 36"x 36"
24"x 18"



W7-2 24"x 18"



W8-1 30"x 30"
W8-1-A 36"x 36"



W8-2 30"x 30"
W8-2-A 36"x 36"



W8-3 30"x 30"
W8-3-A 36"x 36"



W8-4 30"x 30"
W8-4-A 36"x 36"



W8-5 30"x 30"
24"x 18"
W8-5-A 36"x 36"
24"x 18"



W9-1(R) 30"x 30"
W9-1(R)-A 36"x 36"
W9-1(R)-B 48"x 48"



W9-2(L) 36"x 36"
W9-2(L)-A 48"x 48"



W10-1 36" Diameter



W11-1 30"x 30"
24"x 18"
W11-1-A 36"x 36"
24"x 18"




W11-2 30"x 30"
24"x 18"
W11-2-A 36"x 36"
24"x 18"



W11-4 30"x 30"
24"x 18"
W11-4-A 36"x 36"
24"x 18"



W11-5 30"x 30"
24"x 18"
W11-5-A 36"x 36"
24"x 18"

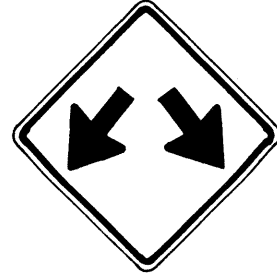


W12-1 24"x 24"
W12-1-A 36"x 36"
W12-1-B 48"x 48"




W12-2(12'-6") 36"x 36"
24"x 18"



W13-1(25) 18"x 18"
W13-1(25)-A 24"x 24"

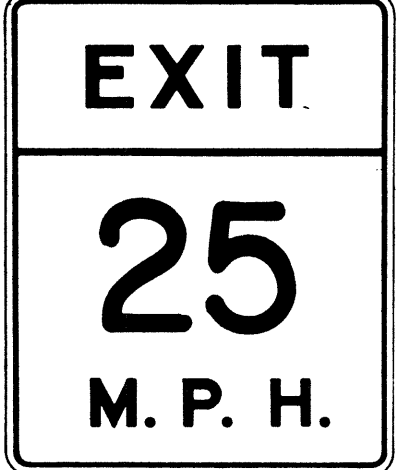

W13-2(25) 48"x 60"

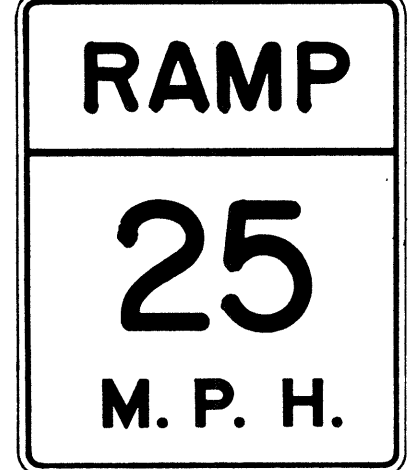

W13-3(25) 48"x 60"



W14-1 30"x 30"




W14-3 36"x 48" x 48"

- ### GENERAL NOTES
- Sign details shall conform to the FHWA publications "Manual on Uniform Traffic Control Devices for Streets and Highways," 1971, and "Standard Highway Signs," 1972, and as amended.
 - All warning signs shall be reflectorized unless otherwise specified.
 - All warning signs shall have 3/8" bolt holes drilled at appropriate locations.
 - Numerals in () indicates numerals to be inserted for sign message. (R) or (L) indicates right or left.
 - Signs prefixed with "CW" on the plans shall indicate orange and black construction signs, reflectorized with high intensity reflective sheeting.

APPROVAL RECOMMENDED:

TRAFFIC ENGINEER

 APPROVED:

ASSISTANT CHIEF, ENGINEERING

3/17/72
DATE

3-20-72
DATE

NO.	REVISION	APPROVED BY	DATE
1	Supersedes Sht. DT 102 Approved 12-30-69	H.T.	3/20/72
2	Revised General Note 1	H.T.	10/16/74
3	Revised General Note 5	M.H.	9-16-75

STATE OF HAWAII
DEPARTMENT OF TRANSPORTATION
HIGHWAYS DIVISION

STANDARD DETAILS
WARNING SIGNS


NOT TO SCALE

SHEET No. OF SHEETS DT 102

DATE
DRAWN BY
CHECKED BY
NOTED BY
No.

SURVEY PLATTED BY
PLAN
QUANTITIES BY
CHECKED BY

FED. ROAD DIST. NO.	STATE	FED. AID PROJ. NO.	FISCAL YEAR	SHEET NO.	TOTAL SHEETS
HAWAII	HAW.	I-HH-(12)-16	1975	56	207

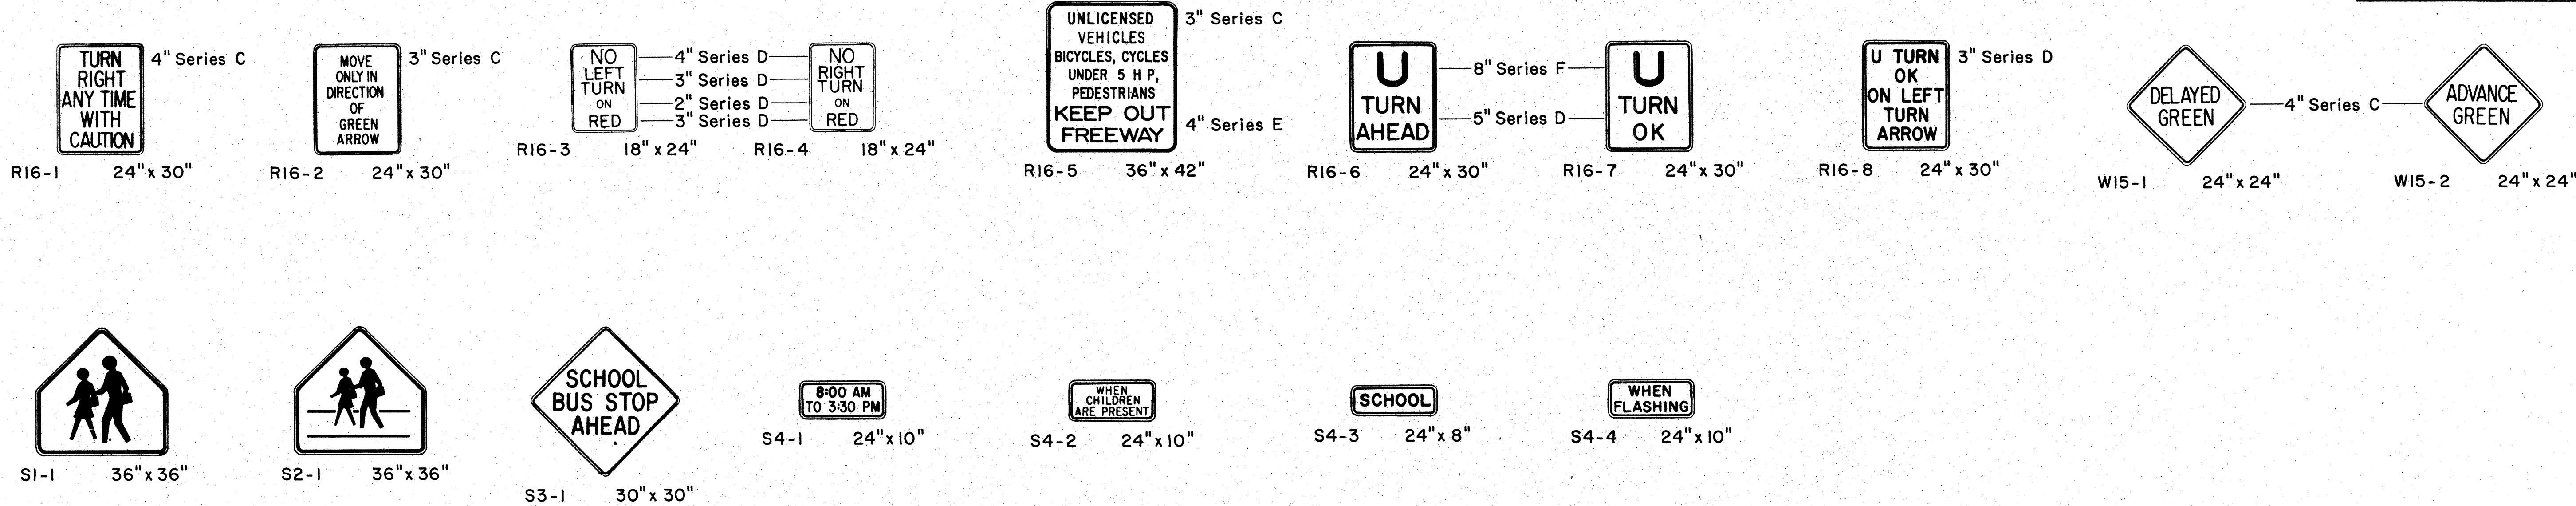

GENERAL NOTES

1. Sign details shall conform to the FHWA publications "Manual on Uniform Traffic Control Devices for Streets and Highways," 1971, and "Standard Highway Signs," 1972, and as amended.
2. All regulatory and warning signs shall be reflectorized unless otherwise specified.
3. All regulatory and warning signs shall have 3/8" bolt holes drilled at appropriate locations.
4. Numerals in () indicates numerals to be inserted for sign message. (R) or (L) indicates right or left.

ORIGINAL PLAN	SURVEY PLOTTED BY	DATE
NOTE BOOK	DESIGNED BY	
	QUANTITIES BY	
	CHECKED BY	

APPROVAL RECOMMENDED: Eishi Tanaka 3/17/72
TRAFFIC ENGINEER DATE

APPROVED: Shirley Zalsman 2-20-72
ASSISTANT CHIEF, ENGINEERING DATE

NO.	REVISION	APPROVED BY	DATE
1	Supersedes Sht. DT 103 Approved 12-30-69	H.T.	3/20/72
2	Revised General Note 1	H.T.	10/16/74

STATE OF HAWAII
DEPARTMENT OF TRANSPORTATION
HIGHWAYS DIVISION

STANDARD DETAILS
MISCELLANEOUS
REGULATORY & WARNING SIGNS

NOT TO SCALE

SHEET No. OF SHEETS DT 103

FED. ROAD DIST. NO.	STATE	FED. AID PROJ. NO.	FISCAL YEAR	SHEET NO.	TOTAL SHEETS
HAWAII	HAW.	I-HI-(121)-16	1975	CO 57	207



CW20-1a 48"x 48"



CW20-2d 48"x 48"



CW20-3b 48"x 48"



CW20-4d 48"x 48"



CW20-5d(L) 48"x 48"



CW20-7c 48"x 48"



CW21-1 30"x 30"



CW21-2 30"x 30"



CW21-3 36"x 36"



CW21-4 36"x 36"



CW21-5 30"x 30"



CW21-6 30"x 30"




CW22-1b 48"x 48"




CW22-2 42"x 36"



CW22-3 42"x 36"

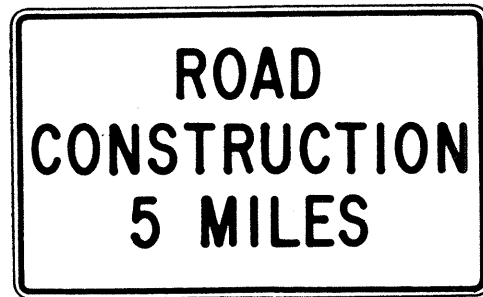

CG 20-1(5) 60"x 36"

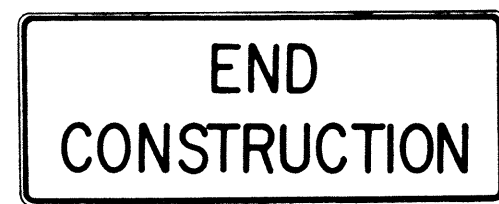


CG 20-2 60"x 24"



CM4-9(R) 30"x 24"




CM4-10(R) 48"x 18"

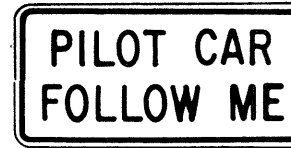

CG 20-4 36"x 18"



CW23-1 36"x 36"

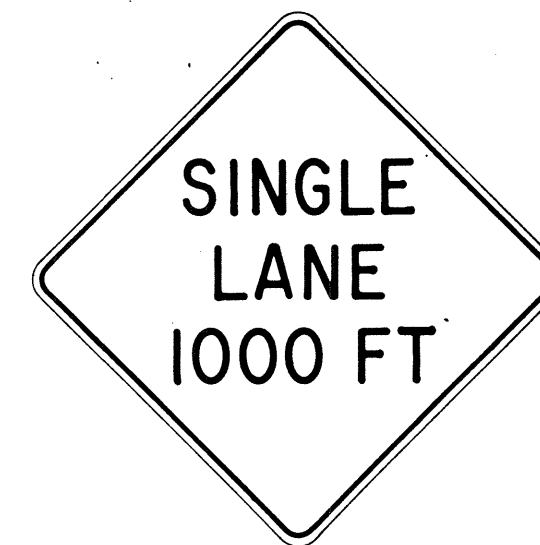

CW23-2b 48"x 48"



CW23-3(R) 48"x 48"

GENERAL NOTES

- Sign details shall conform to the FHWA publications "Manual on Uniform Traffic Control Devices for Streets and Highways," 1971, and "Standard Highway Signs," 1972, and as amended.
- All construction signs shall be reflectorized with high intensity reflective sheeting.
- All construction signs shall have 3/8" bolt holes drilled at appropriate locations.
- Numerals in () indicates numerals to be inserted for sign message. (R) or (L) indicates right or left.
- For "CW" series signs, suffixes a,b,c and d are as follows:
a-1500 FT, b-1000 FT,
c-500 FT and d-AHEAD.

APPROVAL RECOMMENDED:

Erich Tanaka
TRAFFIC ENGINEER

3/21/72
DATE

APPROVED:

Hubert S. S. S.
ASSISTANT CHIEF, ENGINEERING

3/23/72
DATE

NO.	REVISION	APPROVED BY	DATE
1	Supersedes Sht. DT 104 Approved 12-30-69	H.T.	3/23/72
2	Revised General Note 1	H.T.	10/16/74
3	Revised General Note 2	H.T.	9-16-75

STATE OF HAWAII
DEPARTMENT OF TRANSPORTATION
HIGHWAYS DIVISION


STANDARD DETAILS CONSTRUCTION SIGNS

NOT TO SCALE

SHEET No. OF SHEETS DT 104


SURVEY PLOTTED BY	DATE
DESIGNED BY	
NOTED BY	
CHECKED BY	

FED. ROAD DIST. NO.	STATE	FED. AID PROJ. NO.	FISCAL YEAR	SHEET NO.	TOTAL SHEETS
HAWAII	HAW.	I-HI-(12)-16	1975	58	207

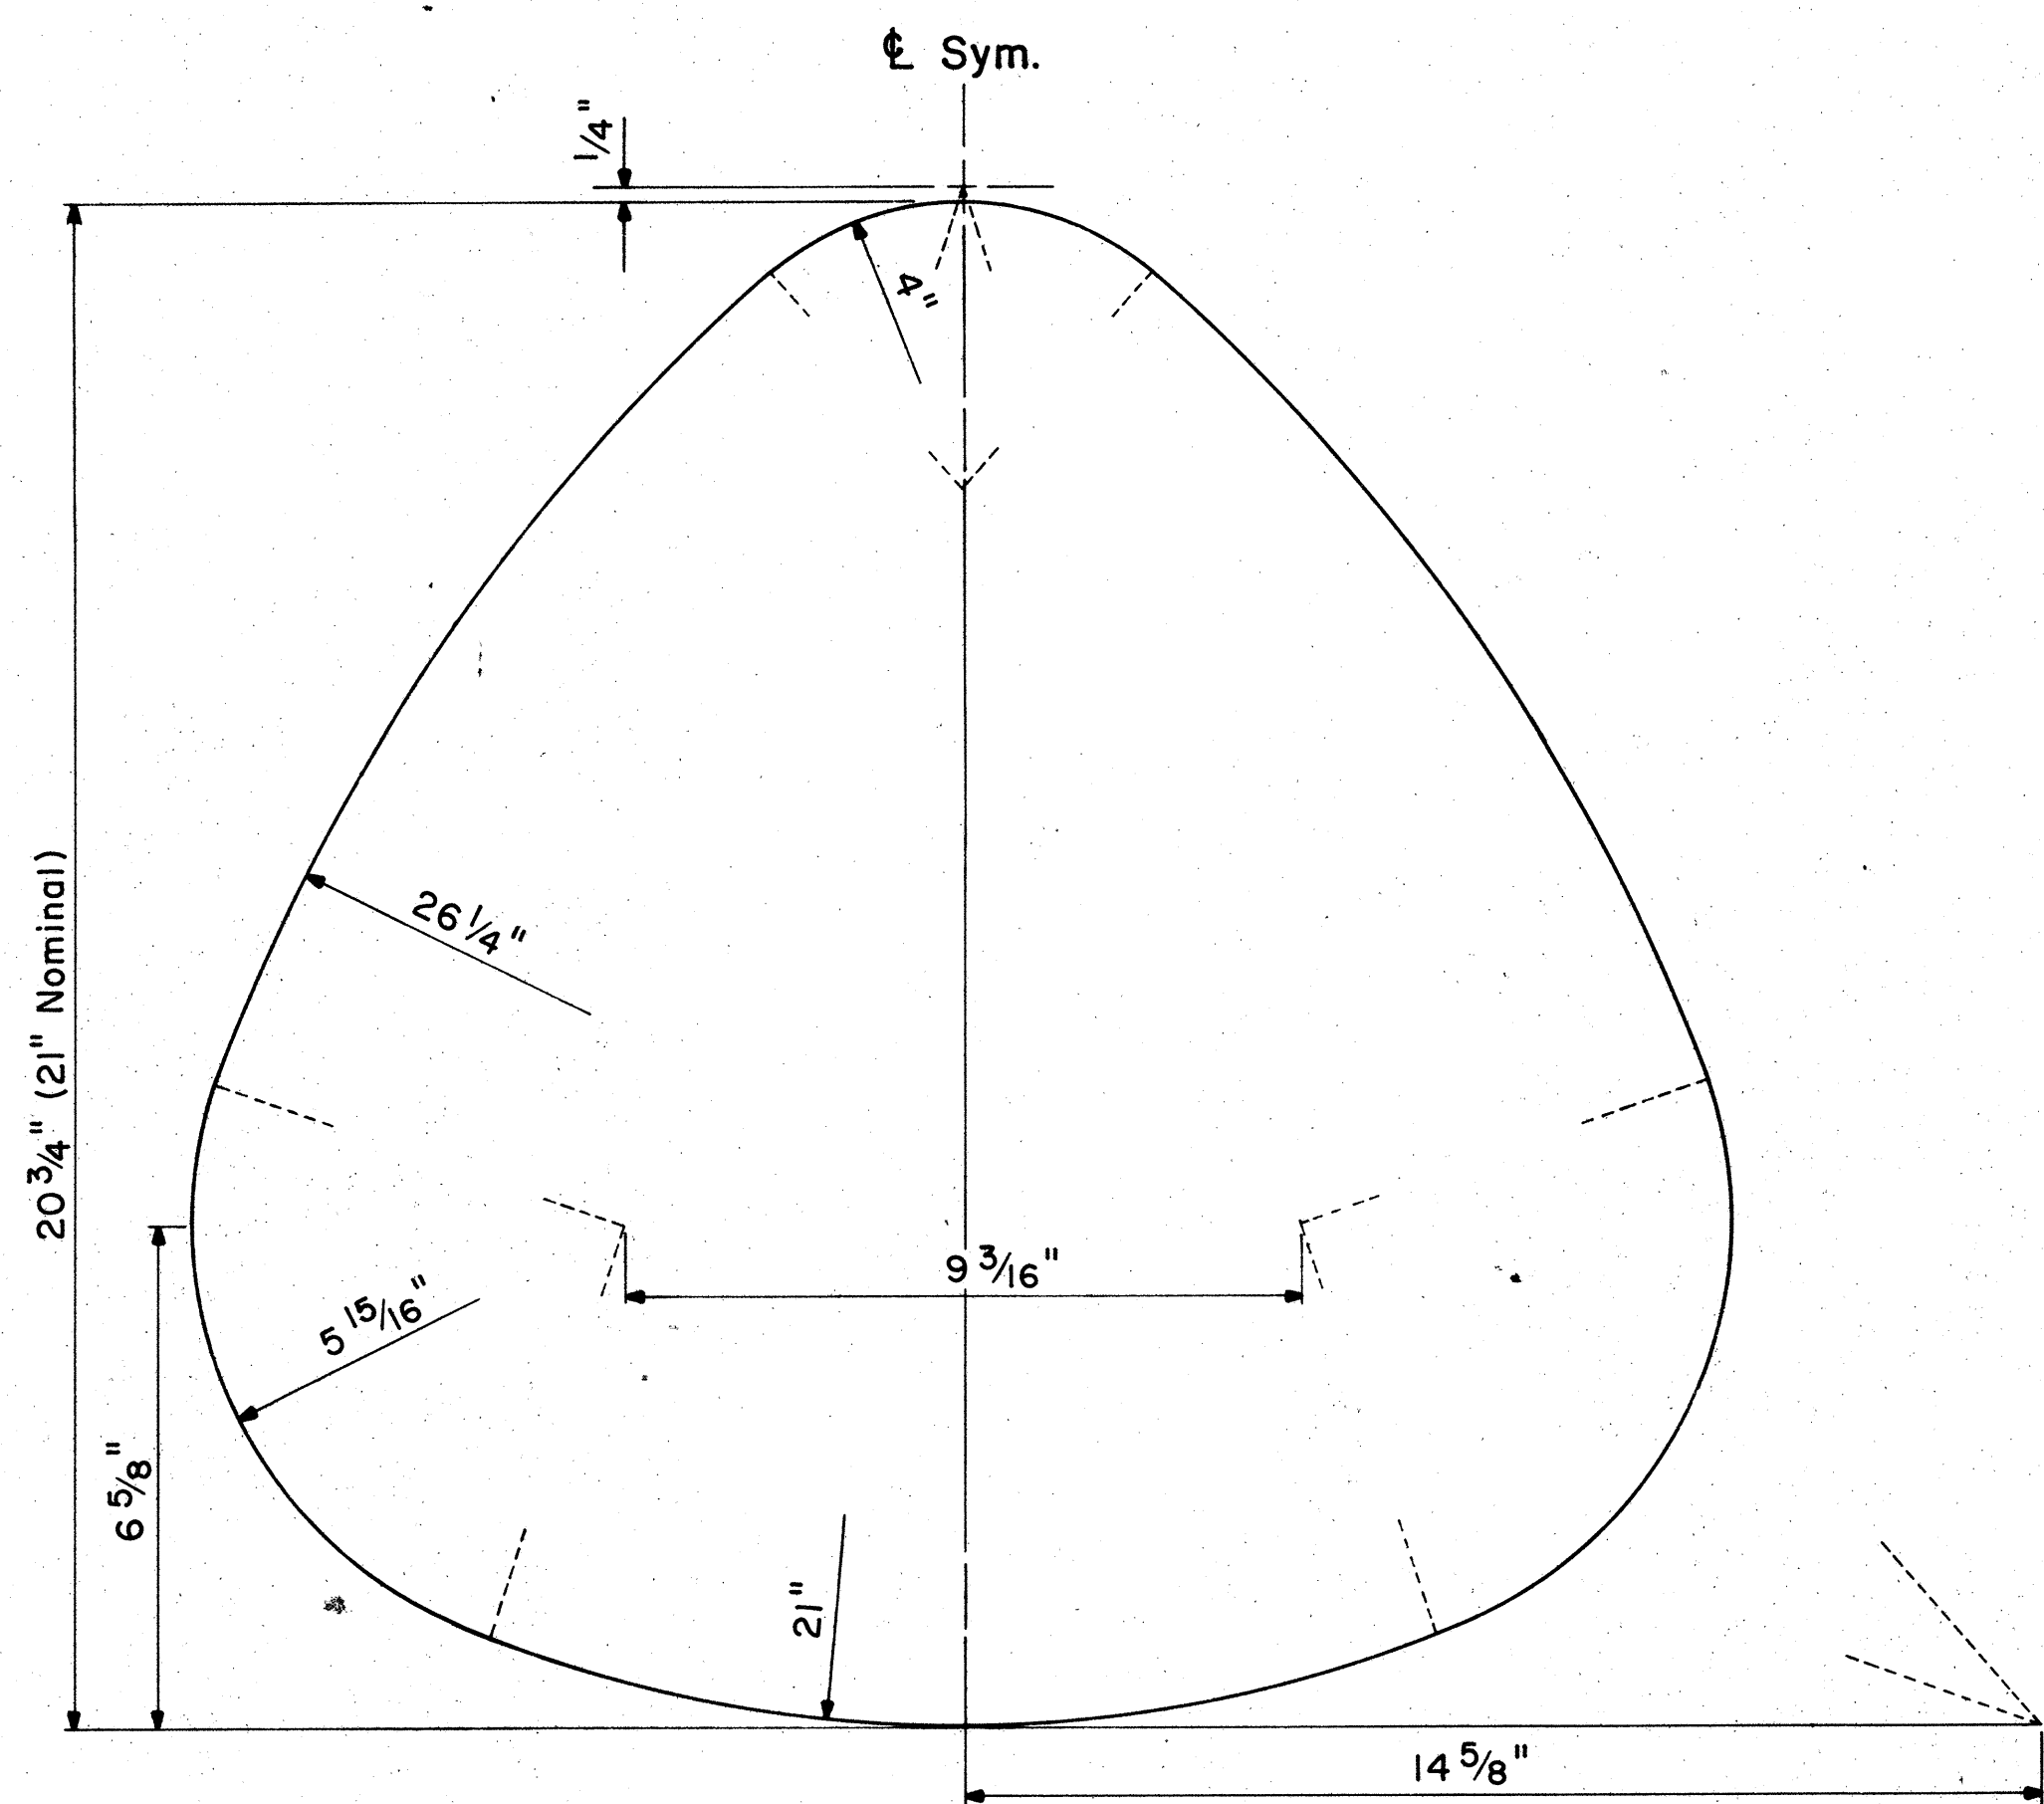

STATE ROUTE MARKER DETAIL


Not to Scale

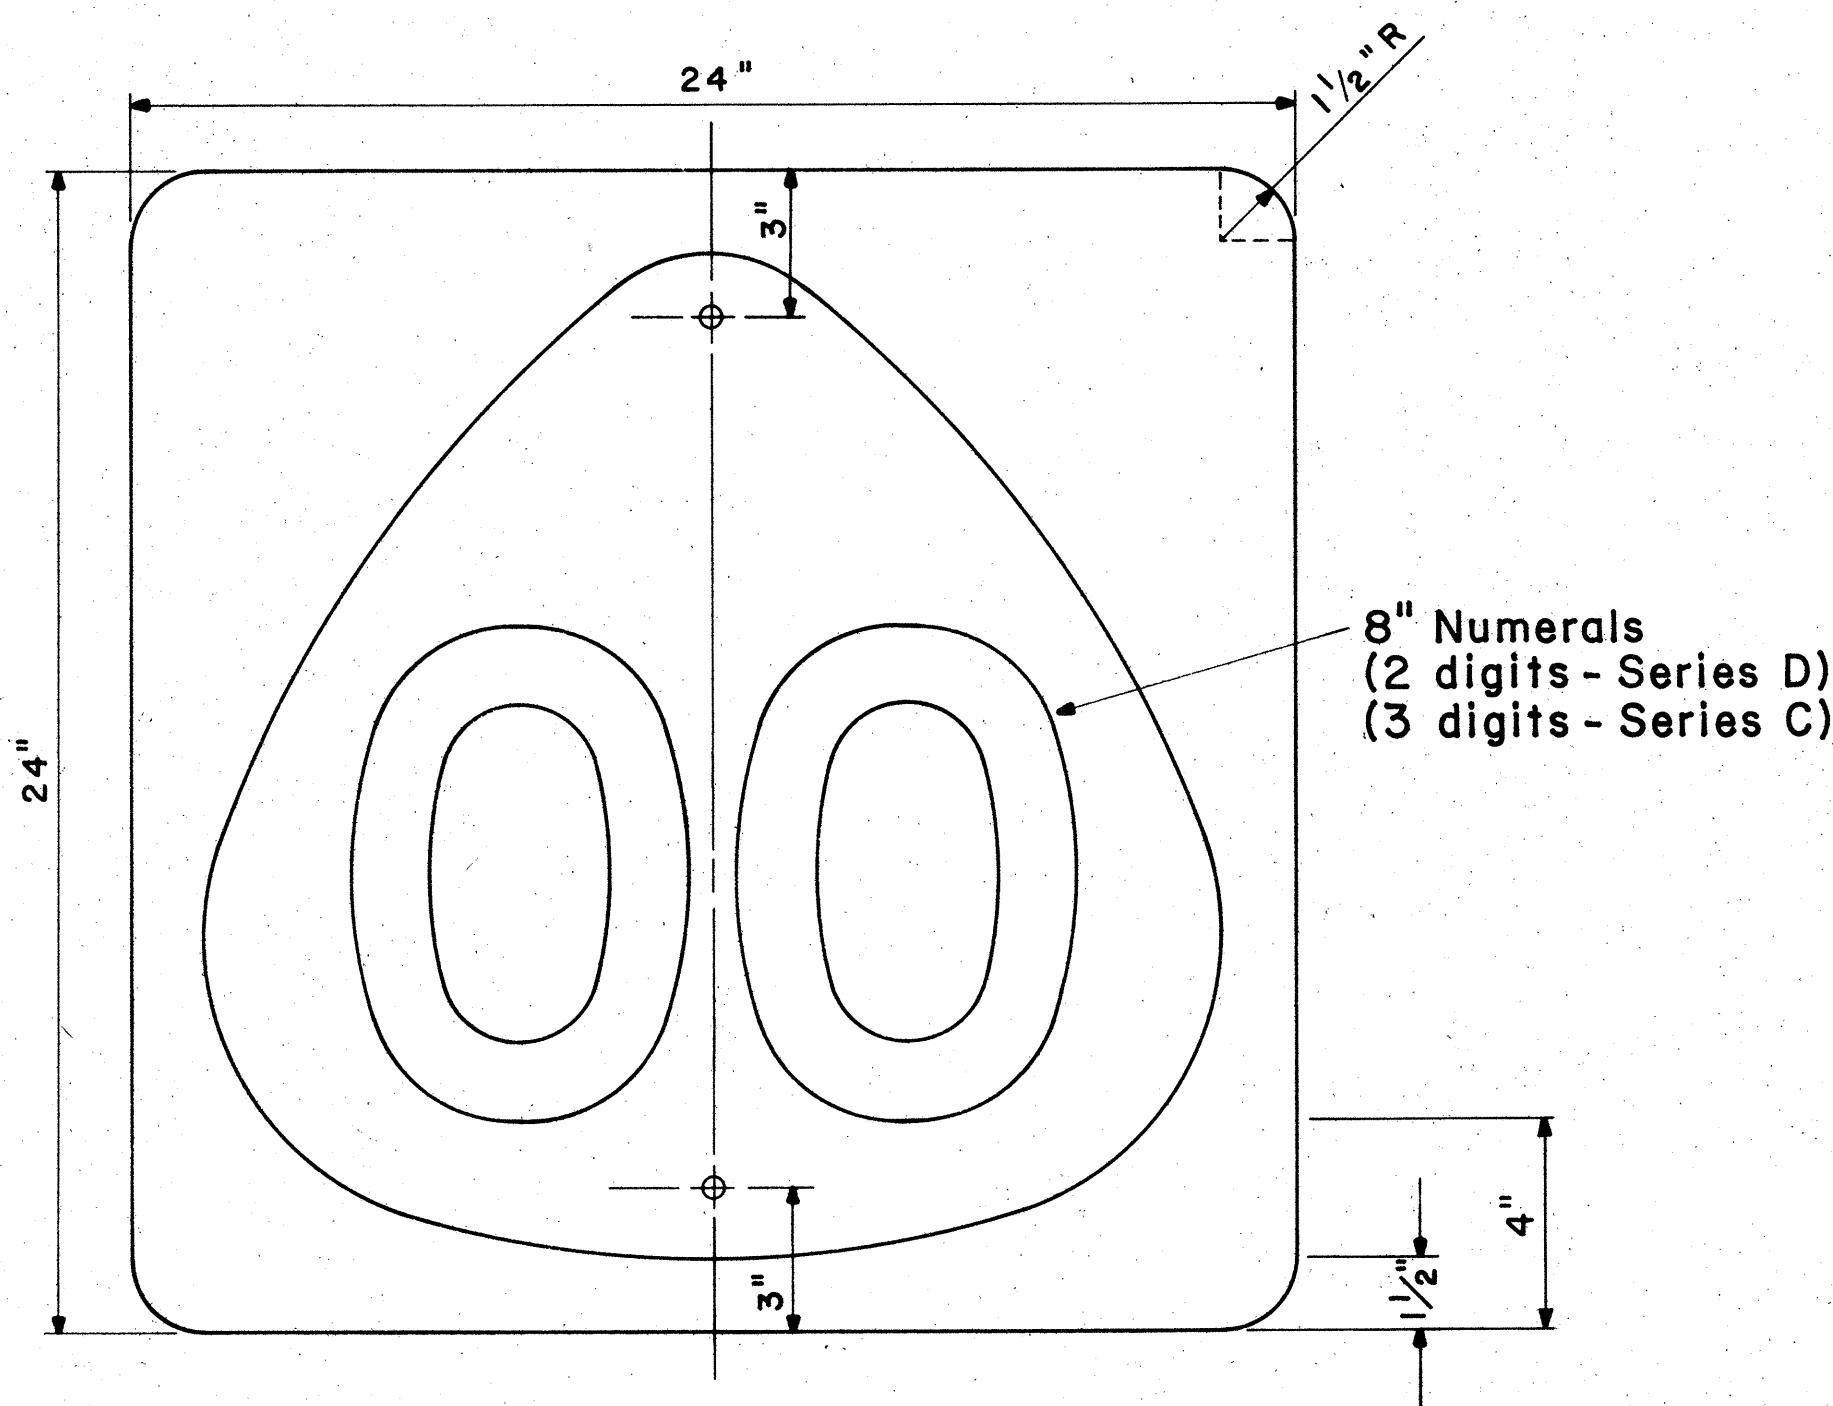


STATE ROUTE MARKER

M1-6(00) 24"x 24"


Scale: 1/4" = 1"

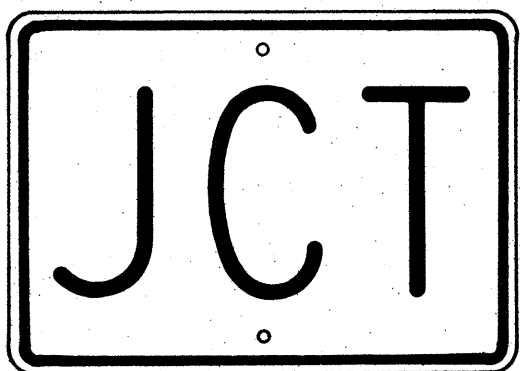

M2-1 21"x 15"

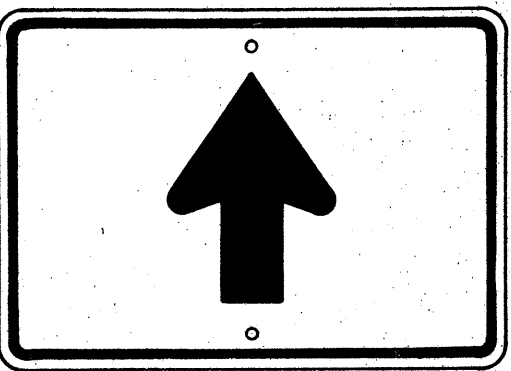


M6-3 21"x 15"

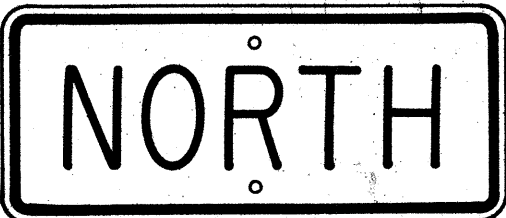

M3-1 24"x 12"
M3-1-A 36"x 18"




M4-1 24"x 12"

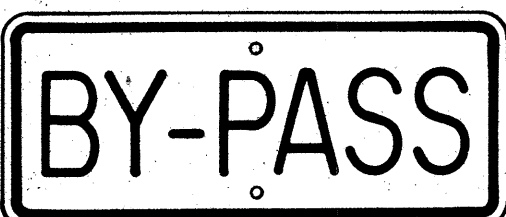


M4-2 24"x 12"



M4-3 24"x 12"

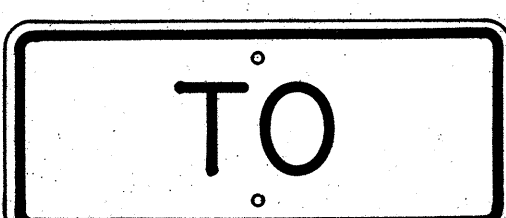


M4-5 24"x 12"

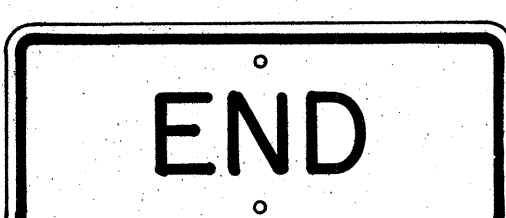


M4-6 24"x 12"




M4-7 24"x 12"

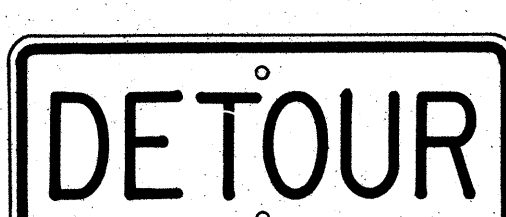


M4-8 24"x 12"

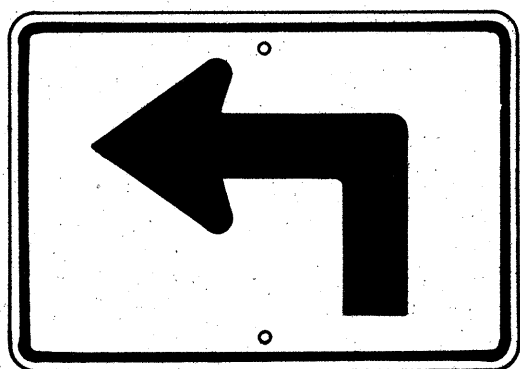


M5-1(L) 21"x 15"

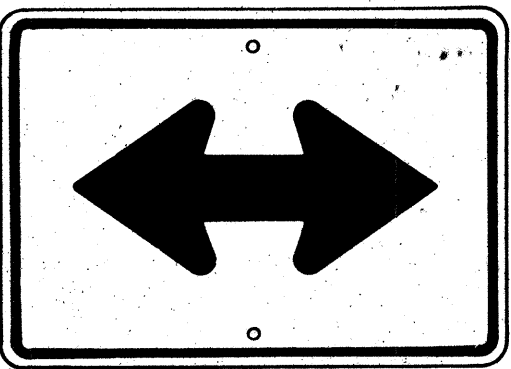


M6-4 21"x 15"

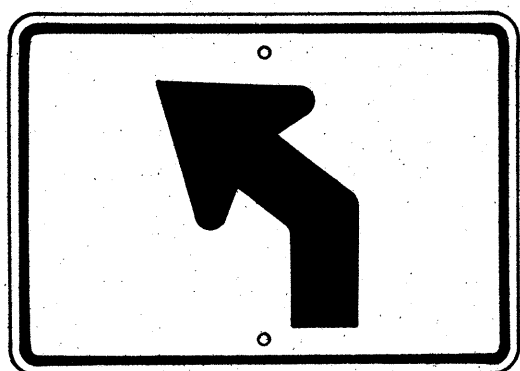


M5-2(R) 21"x 15"

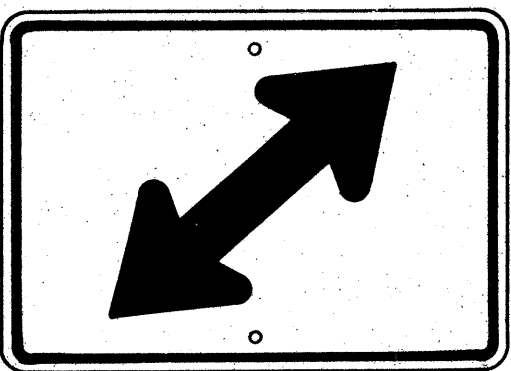


M6-5(R) 21"x 15"

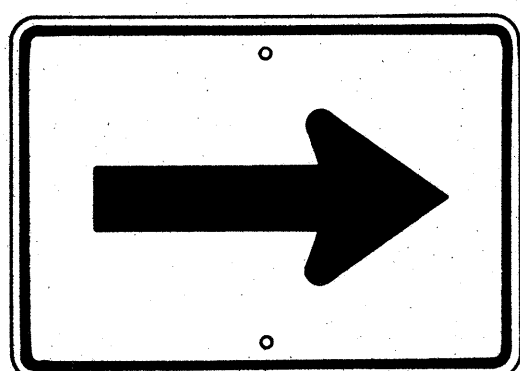


M6-1 21"x 15"

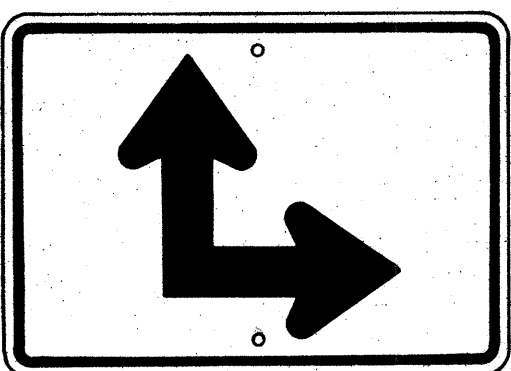

M6-6(R) 21"x 15"

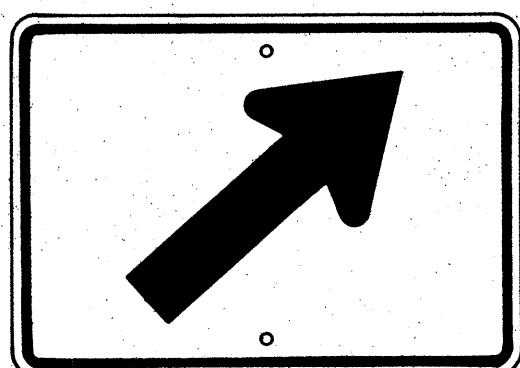

M6-2(R) 21"x 15"

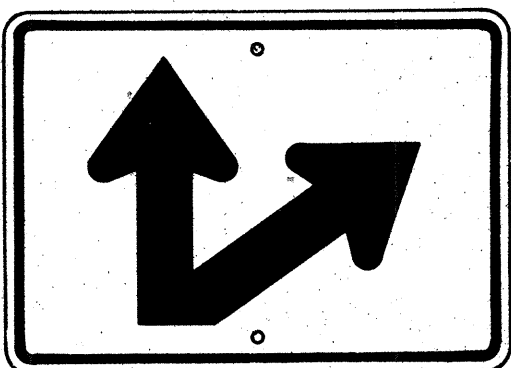

M6-7(R) 21"x 15"

AUXILIARY MARKERS

Not to Scale

GENERAL NOTES

- Marker details shall conform to the FHWA publications "Manual on Uniform Traffic Control Devices for Streets and Highways," 1971, "Standard Alphabets for Highway Signs," 1966, and "Standard Highway Signs," 1972, and as amended.
- All markers shall be reflectorized unless otherwise specified.
- All markers shall have 3/8" bolt holes drilled at appropriate locations.
- Numerals in () indicates numerals to be inserted for marker message. (R) or (L) indicates right or left.
- Sign message of Cardinal Direction Marker (M3 series) shall be denoted by the following:
 - M3-1 : NORTH
 - M3-2 : EAST
 - M3-3 : SOUTH
 - M3-4 : WEST
- Markers prefixed with "IM" on the plans shall have a white legend on a blue background.

APPROVAL RECOMMENDED:

Erich Tanaka 6/6/72
TRAFFIC ENGINEER DATE

APPROVED:

Arthur S. Sakai 6-1-72
ASSISTANT CHIEF, ENGINEERING DATE

NO.	REVISION	APPROVED BY	DATE
1	Supersedes Sht. DT 105 Approved 12-30-69	H.T.	6/1/72
2	Revised General Note 1	H.T.	10/16/74


STATE OF HAWAII
DEPARTMENT OF TRANSPORTATION
HIGHWAYS DIVISION

STANDARD DETAILS
STATE ROUTE MARKER
AND AUXILIARY MARKERS

Scale: As Shown
SHEET NO OF SHEETS DT 105

SURVEY PLOTTED BY	DATE
DRAWN BY	
DESIGNED BY	
QUANTITIES BY	
CHECKED BY	
ORIGINAL PLAN	
NOTE BOOK	
No.	


FED. ROAD DIST. NO.	STATE	FED. AID PROJ. NO.	FISCAL YEAR	SHEET NO.	TOTAL SHEETS
HAWAII	HAW.	I-HI-(12)-16	1975	59	207

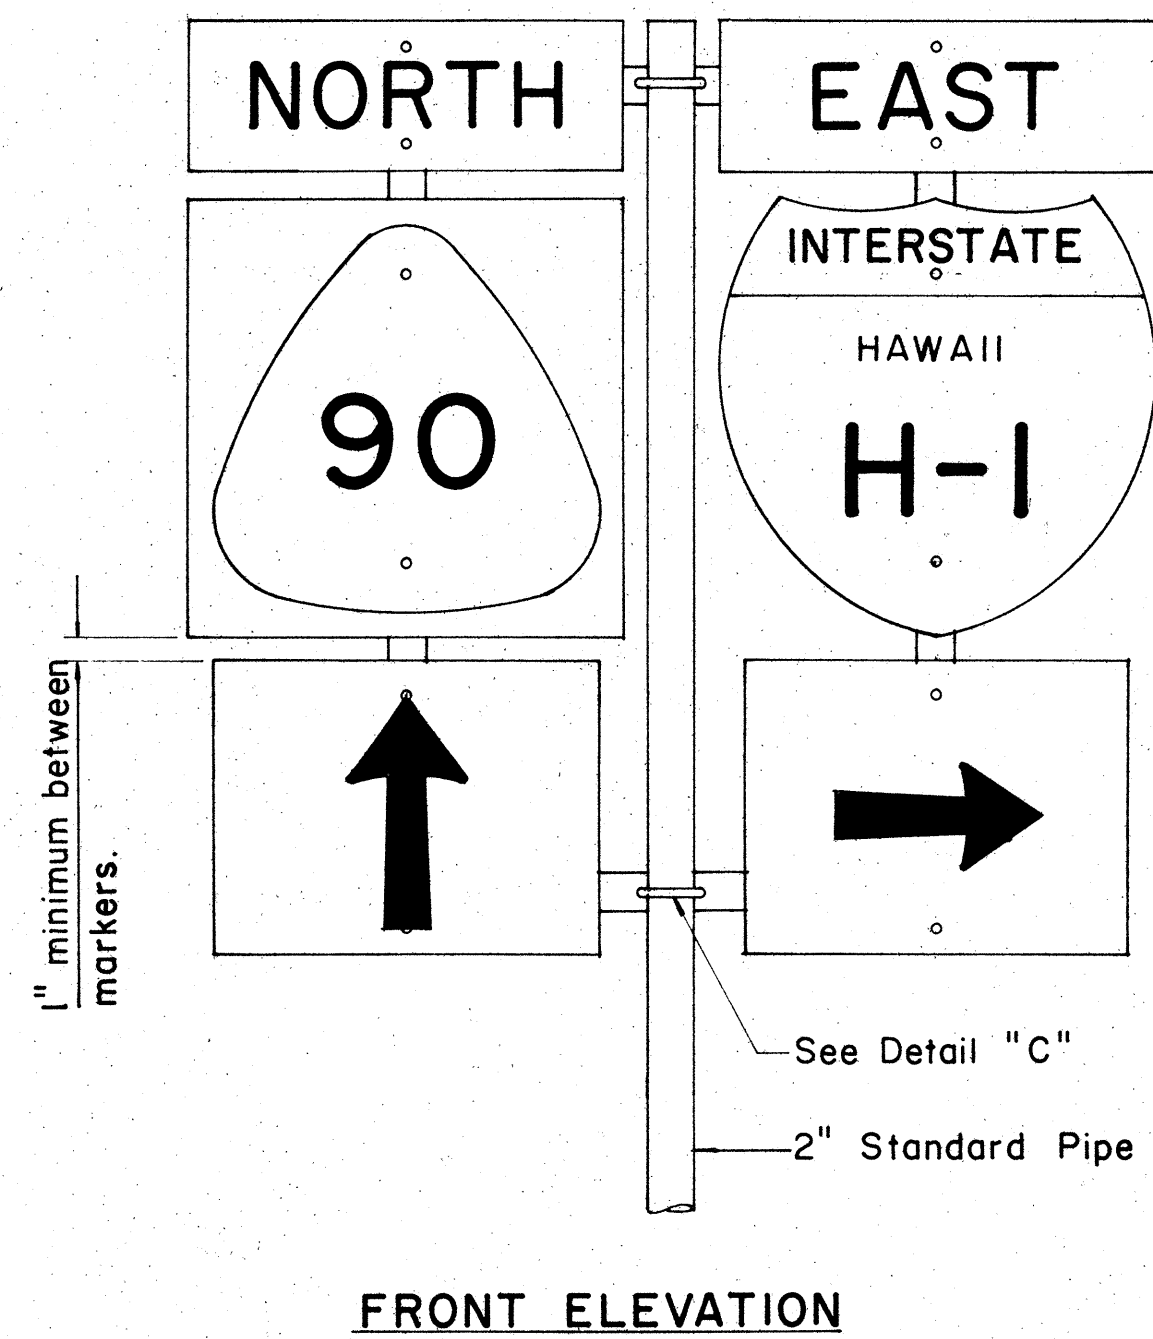

FRONT ELEVATION


TYPE "B" ASSEMBLY

Not to Scale

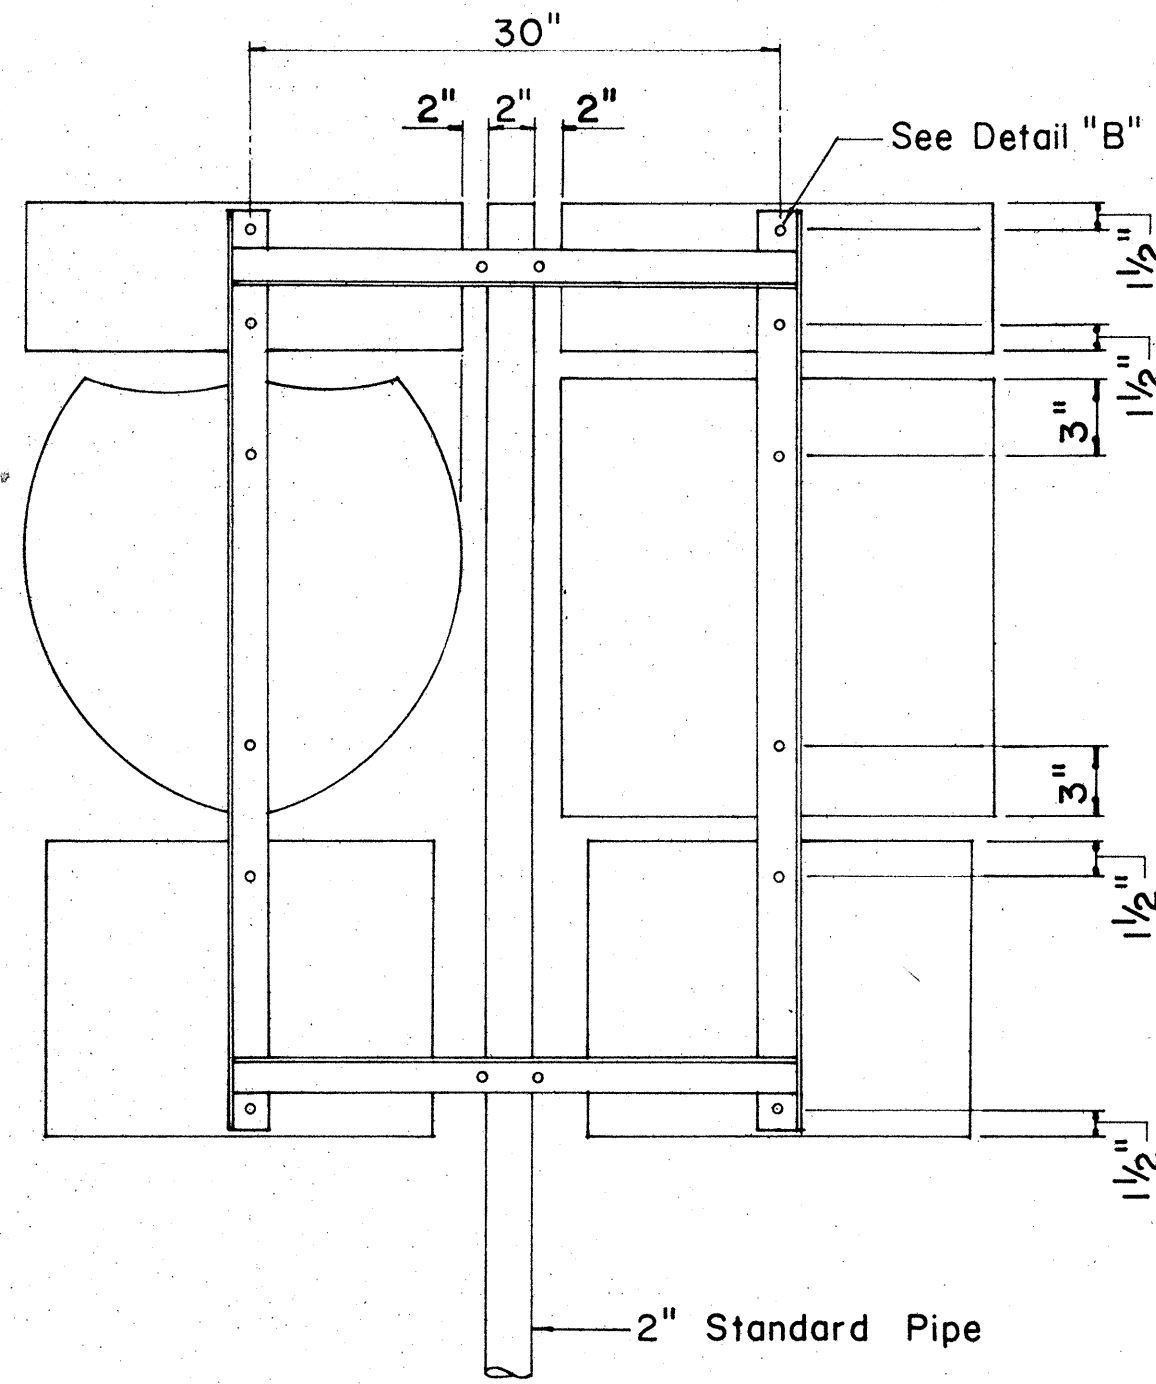


REAR ELEVATION

- NOTE:
- Minimum clearance between markers shall be one inch. (Larger clearances shall be in multiples of one inch.)
 - Pipe post for Type "A" & Type "B" Assembly shall be 2" Standard Pipe.

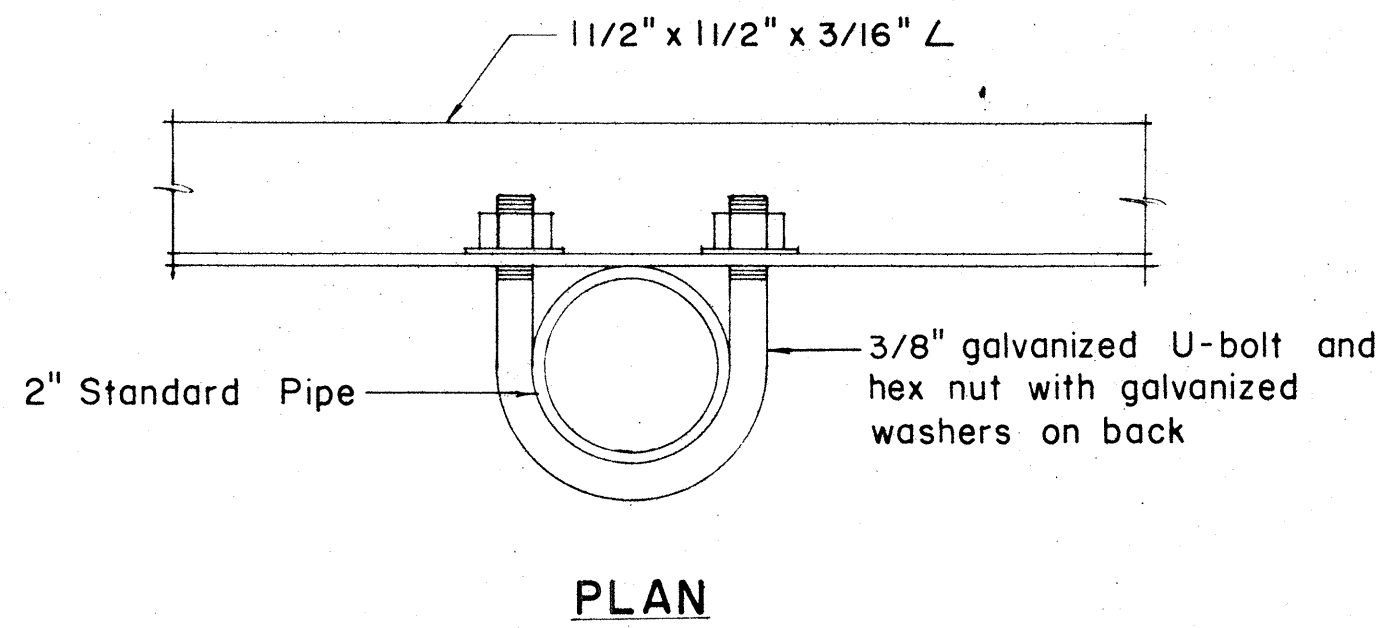


PLAN

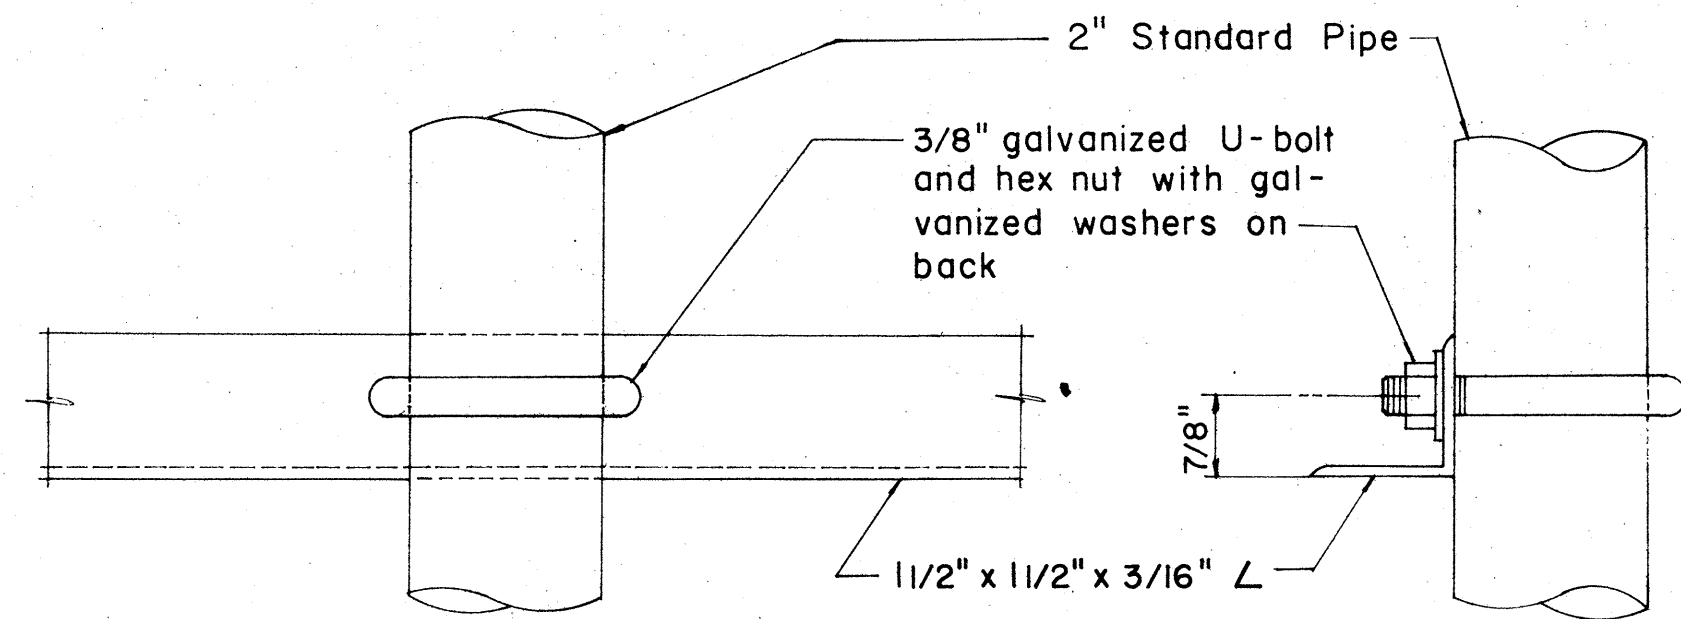

FRONT ELEVATION

SIDE ELEVATION


DETAIL "C"

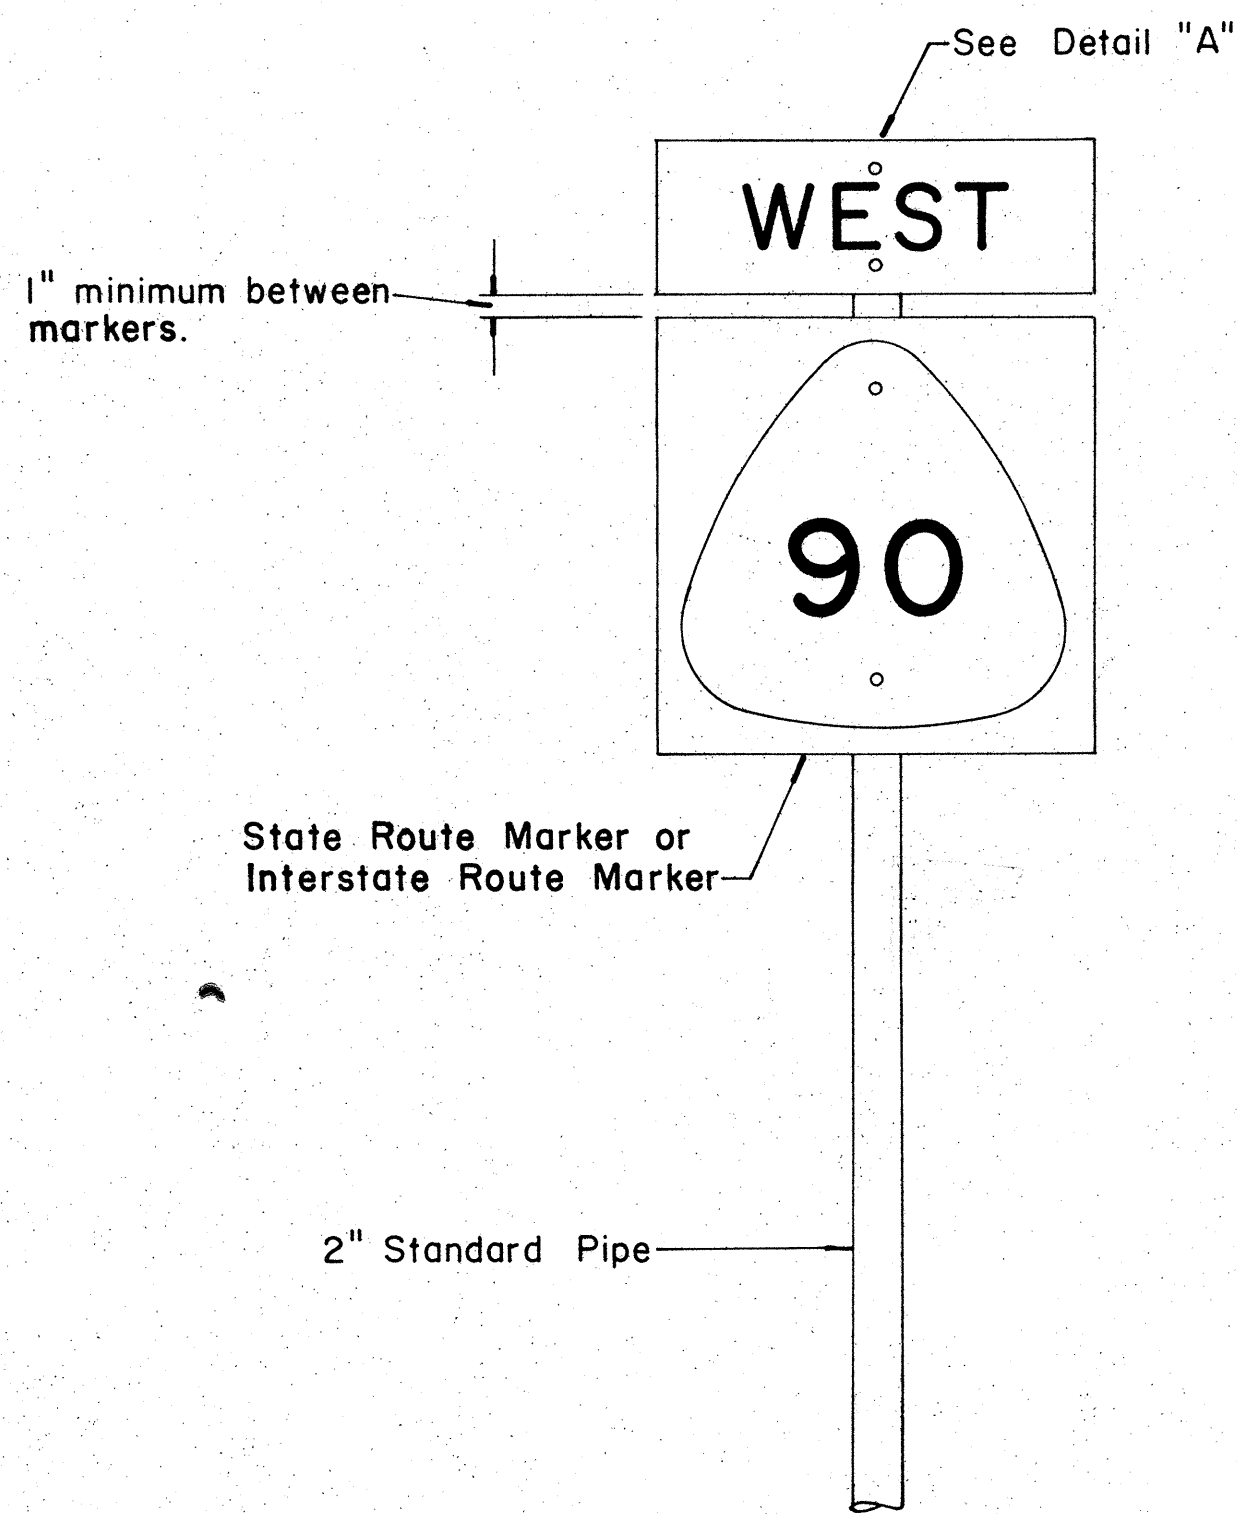

FRONT ELEVATION


TYPE "A" ASSEMBLY

Not to Scale

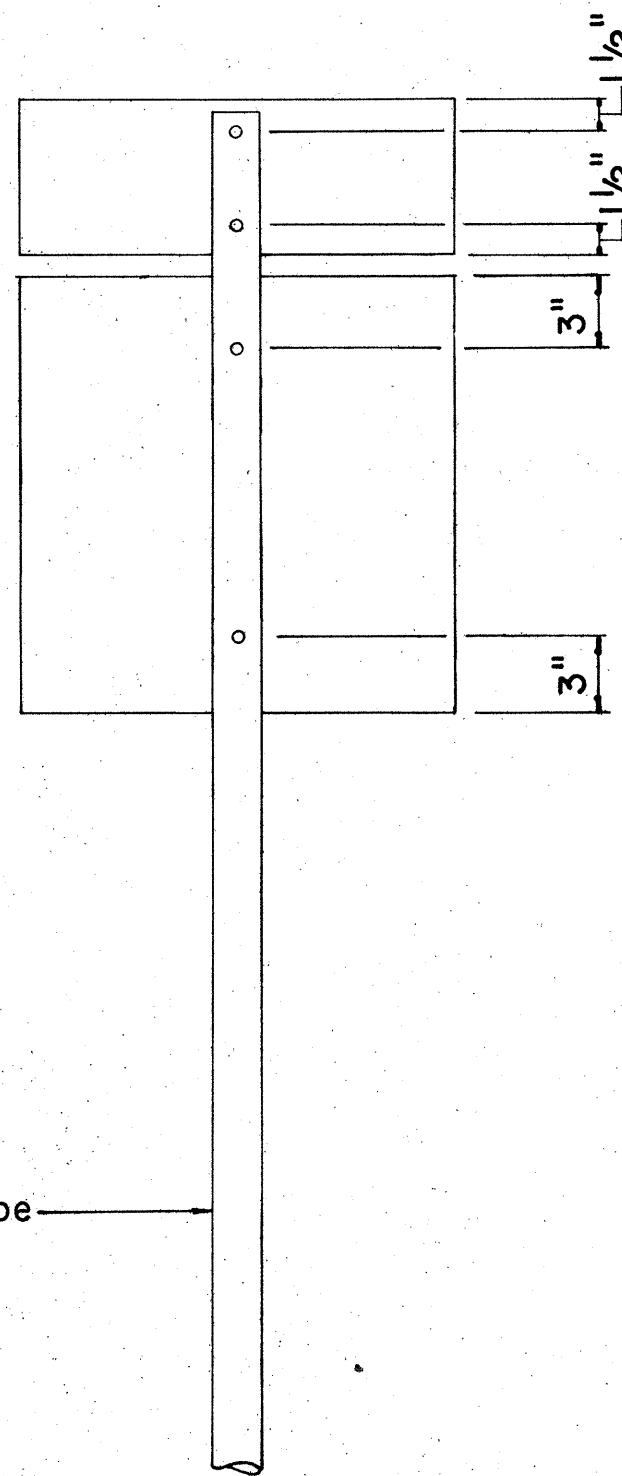


REAR ELEVATION

- NOTE:
- For height and lateral location of Route Marker Assembly, see plan sheet DT 100.

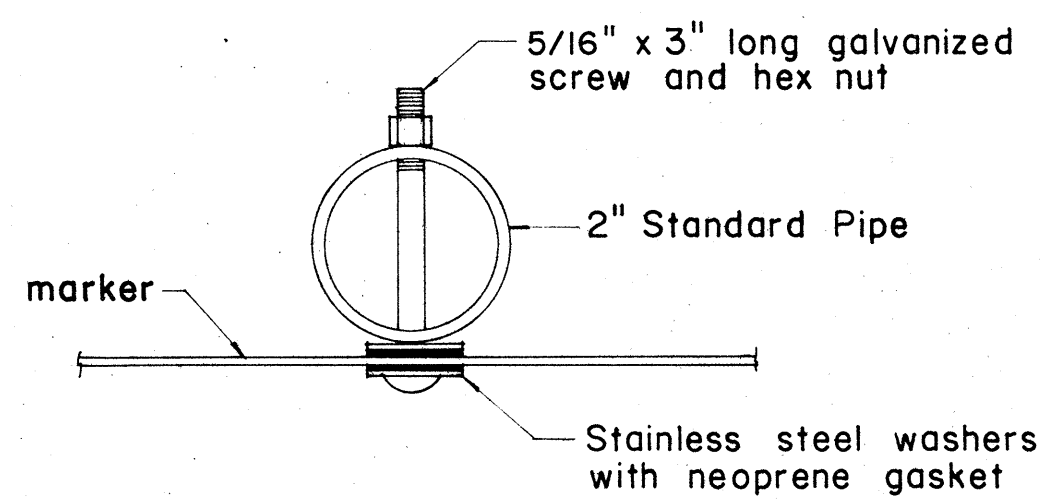


PLAN

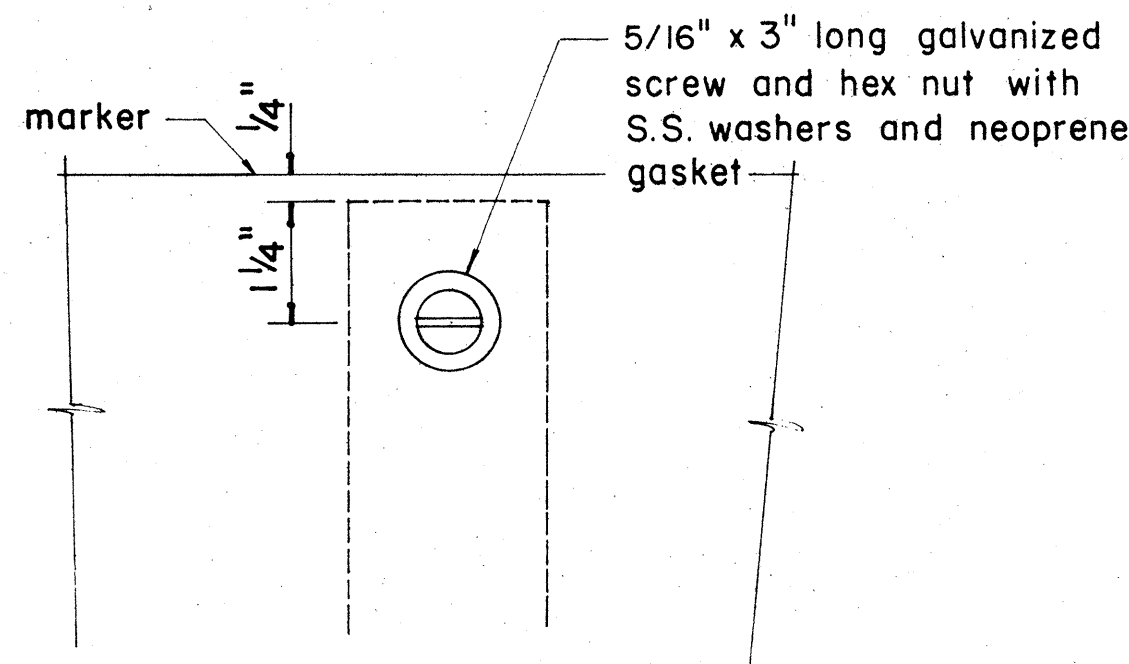


FRONT ELEVATION

DETAIL "A"

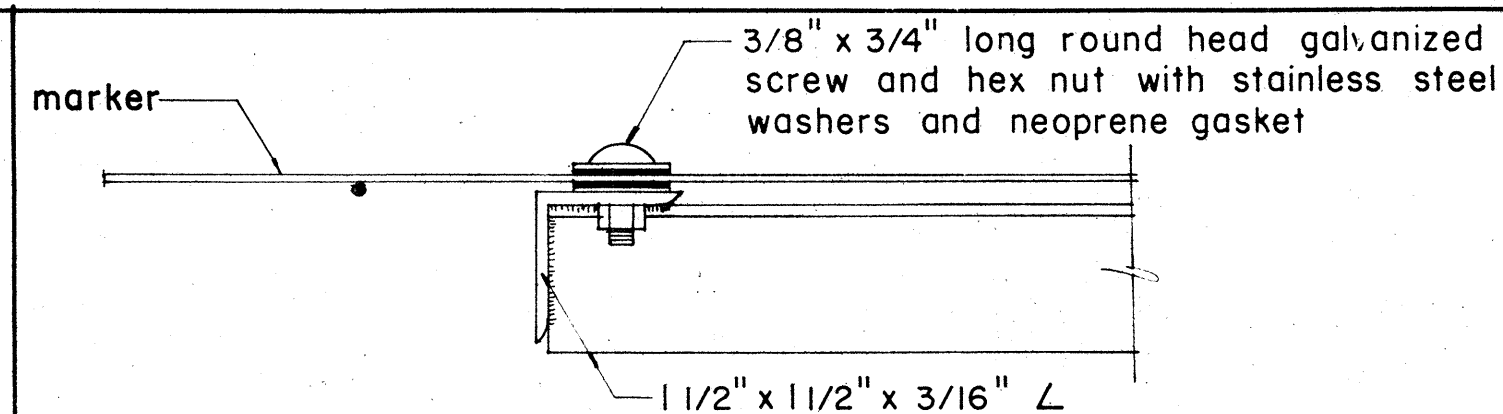


PLAN

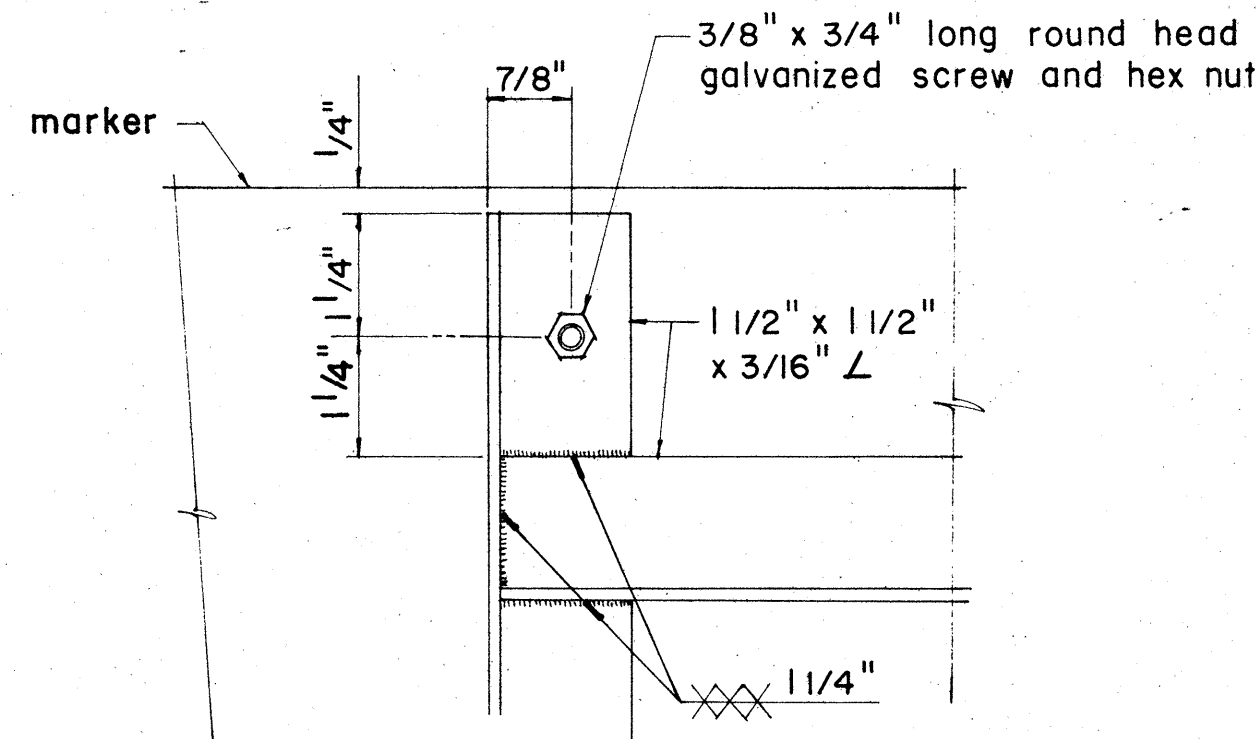

ELEVATION

DETAIL "B"

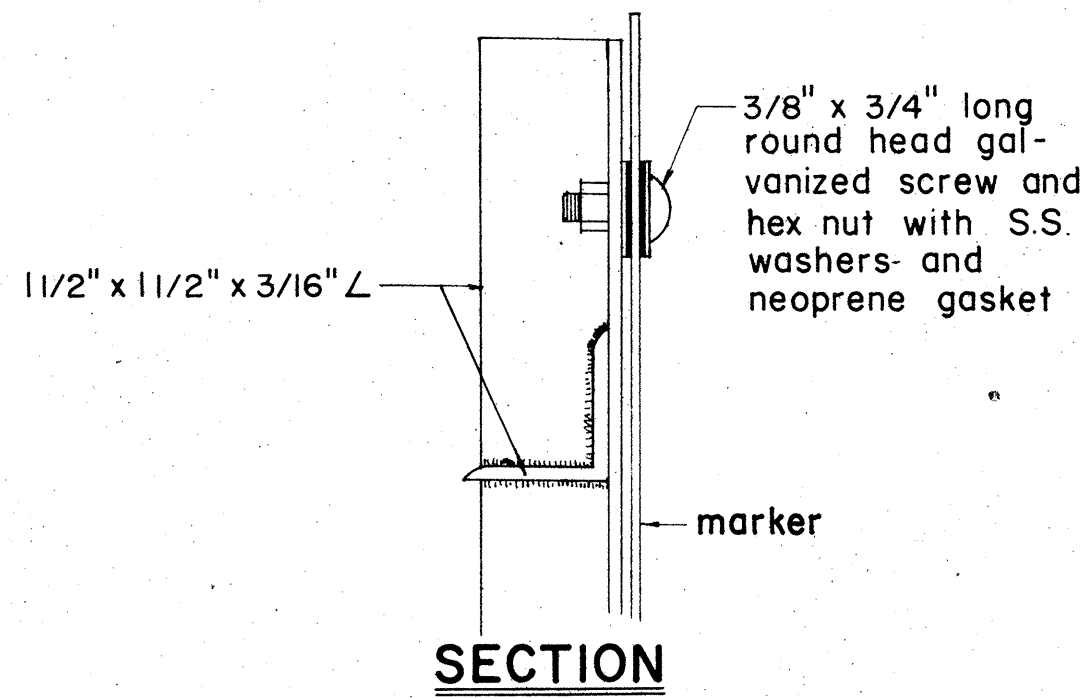

SECTION

APPROVAL RECOMMENDED:
E. J. Tanaka
 TRAFFIC ENGINEER
 DATE 12/29/69








APPROVED:
John J. Zafra
 ASSISTANT CHIEF, ENGINEERING
 DATE 12-30-69

NO.	REVISION	APPROVED BY	DATE
1	Revisions to Route Marker Assemblies.	H.T.	6/1/72

STATE OF HAWAII DEPARTMENT OF TRANSPORTATION HIGHWAYS DIVISION
STANDARD DETAILS ROUTE MARKER ASSEMBLIES
Scale: As Shown
SHEET No. OF SHEETS DT 107

SURVEY PLOTTED BY	DATE
DRAWN BY	
TRACED BY	
NOTED BY	
CHECKED BY	
ORIGINAL PLAN	
NOTE BOOK	
No.	

FED. ROAD DIST. NO.	STATE	FED. AID PROJ. NO.	FISCAL YEAR	SHEET NO.	TOTAL SHEETS
HAWAII	HAW.	F-H-1(12)16	1975	60	207

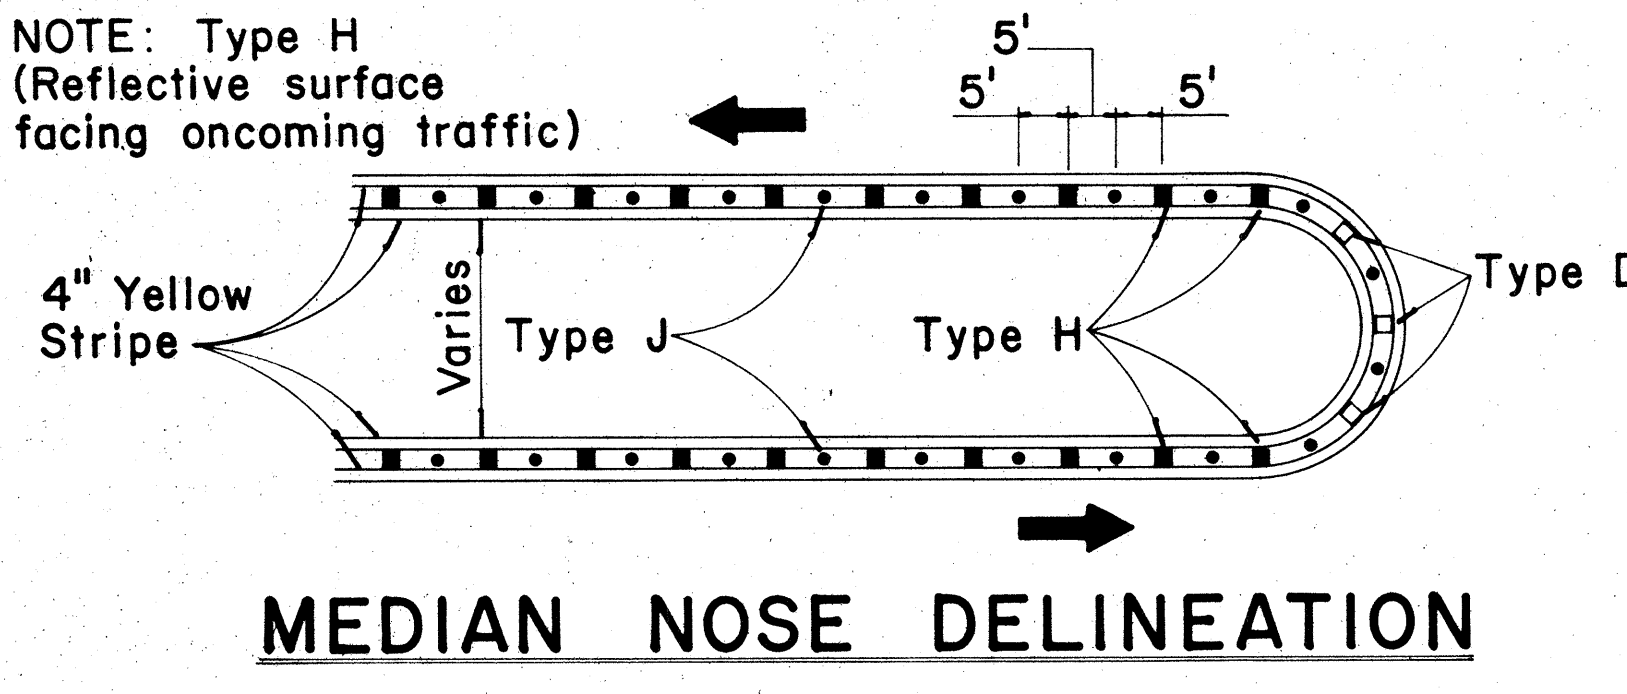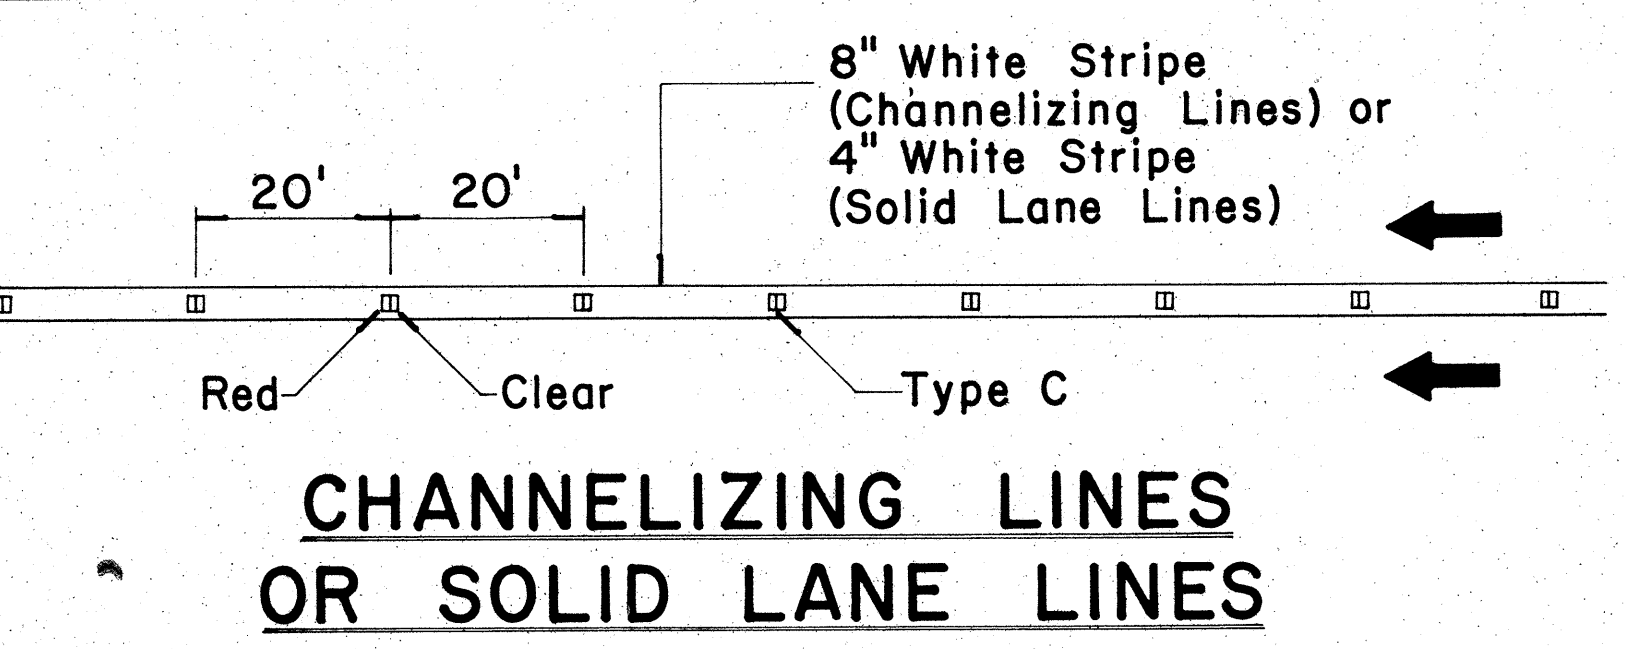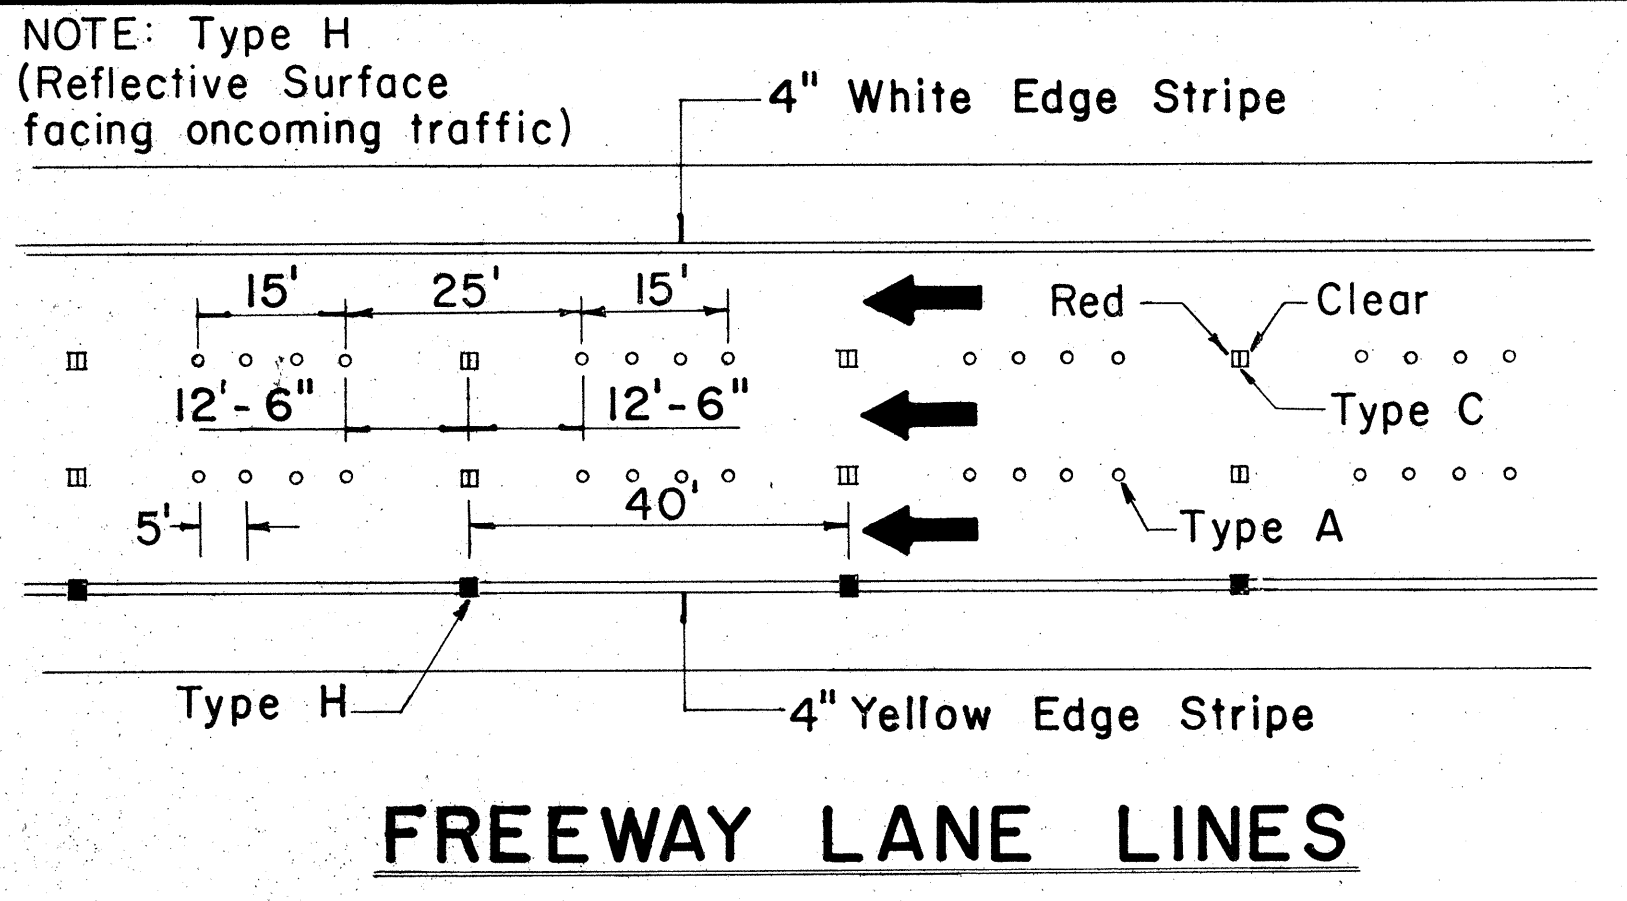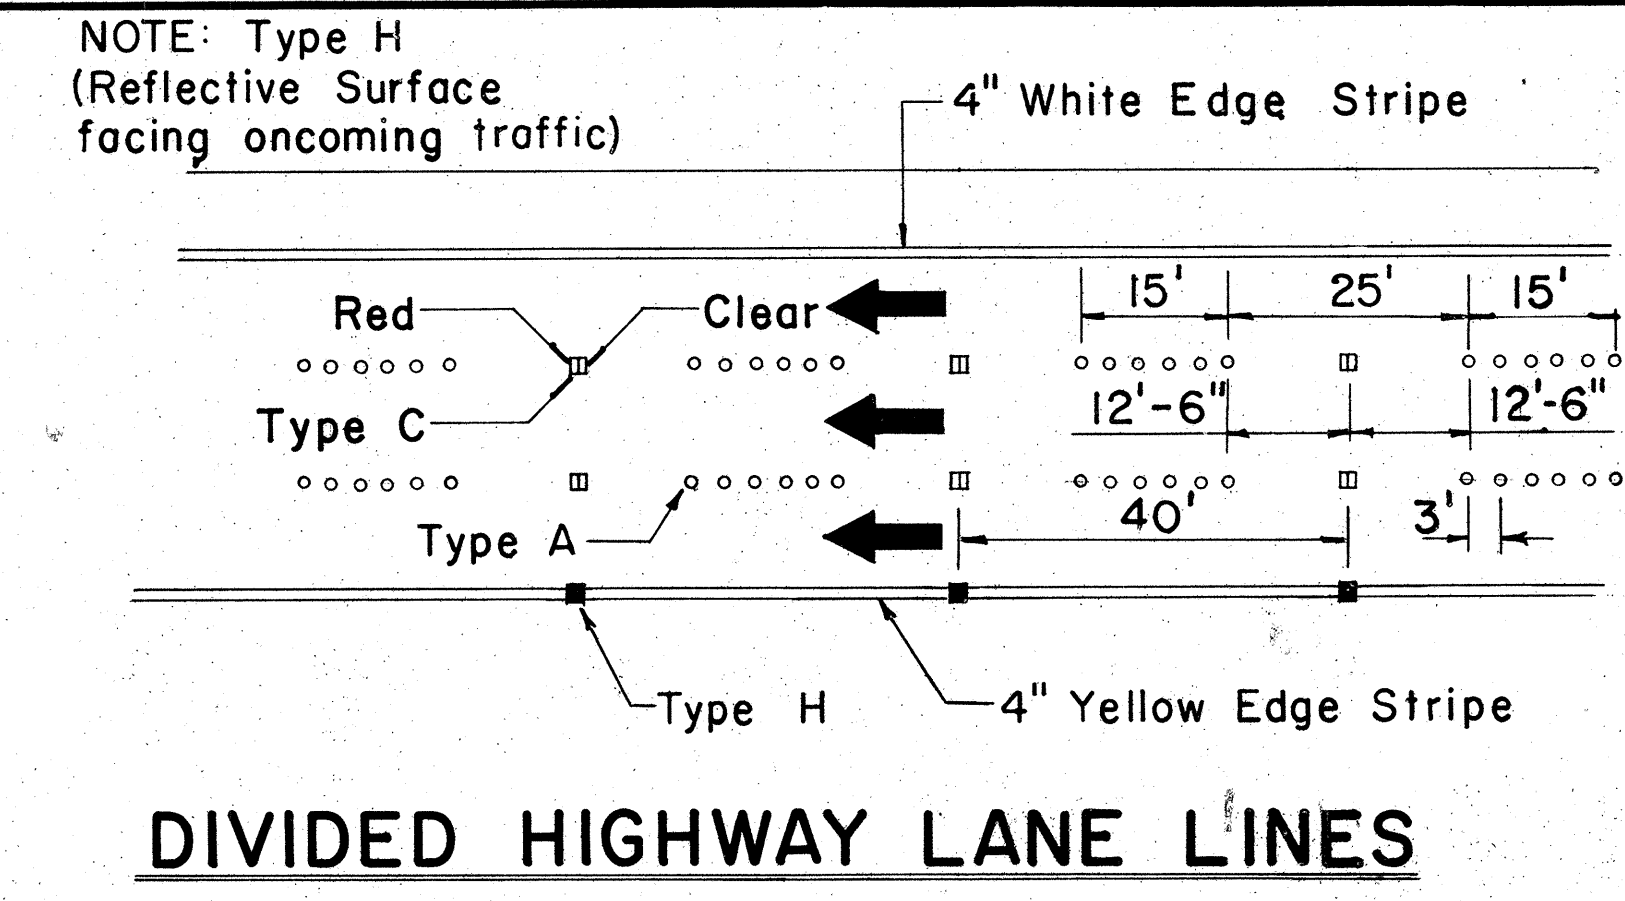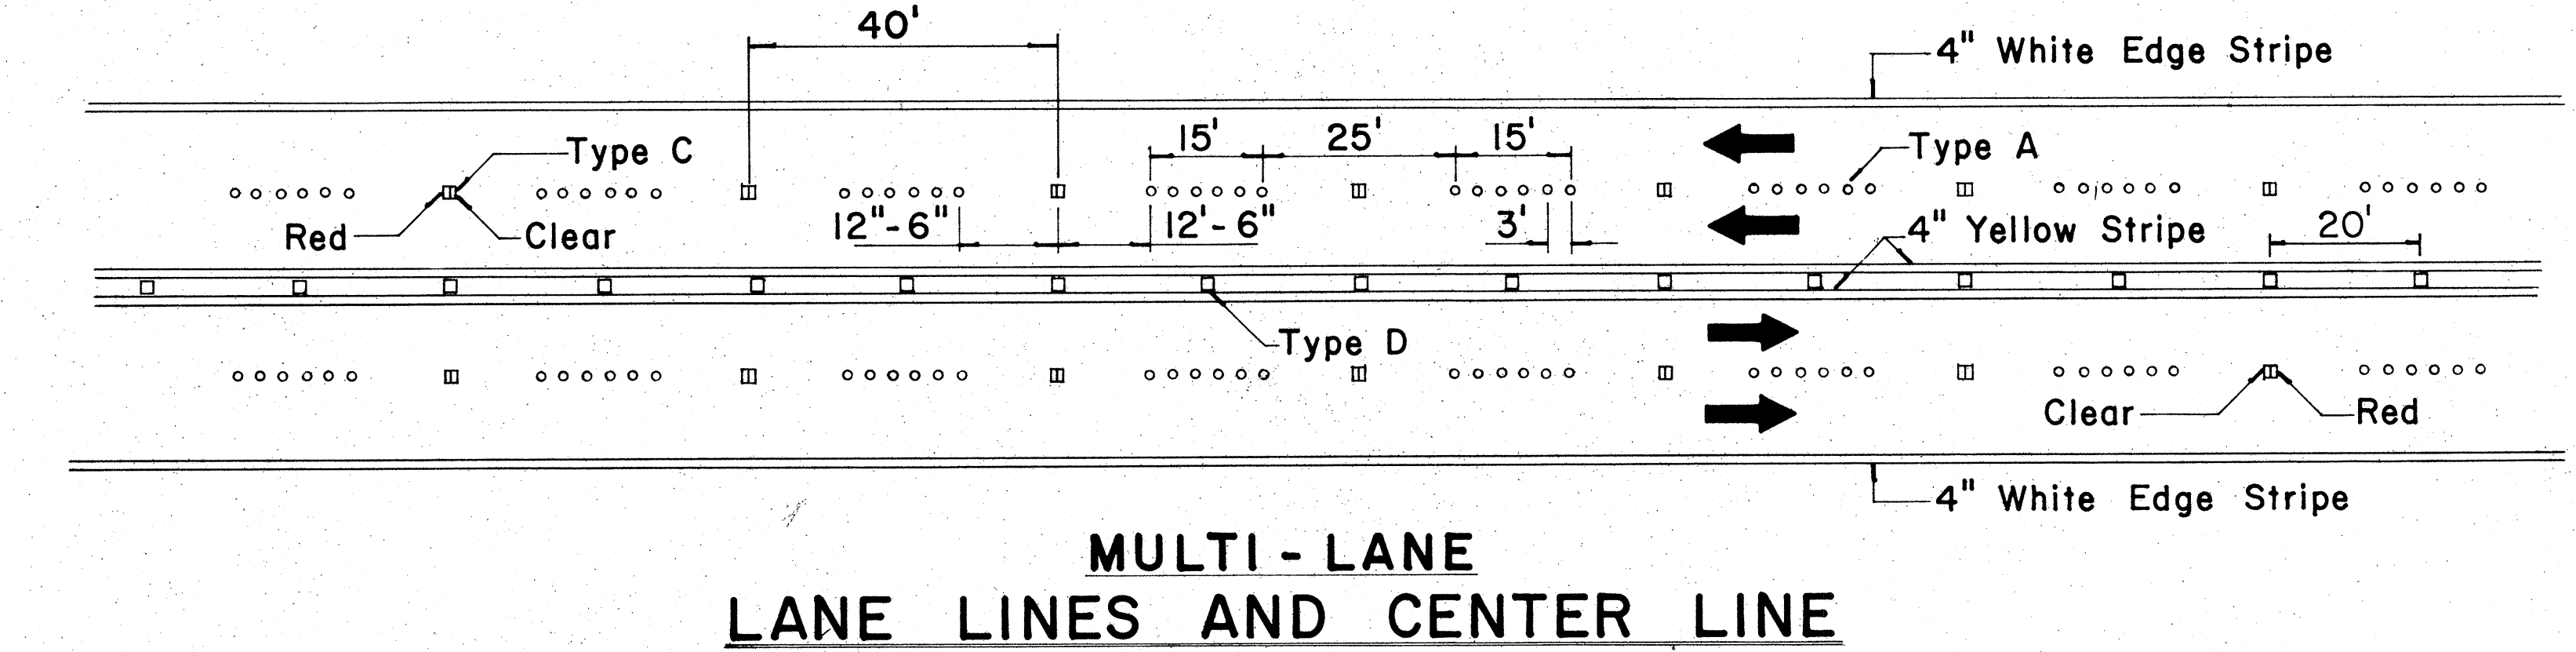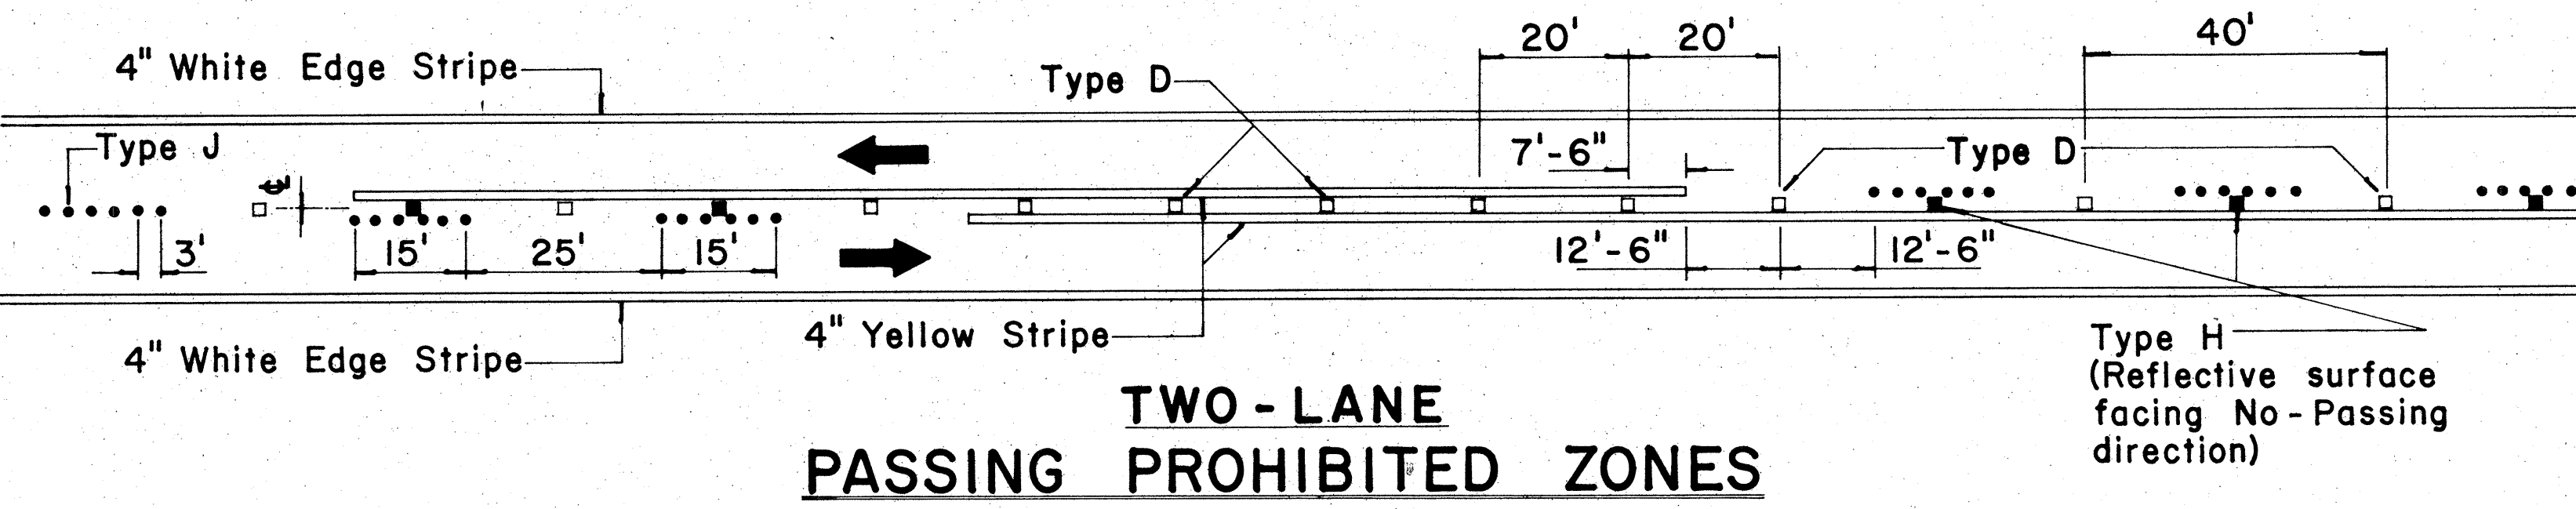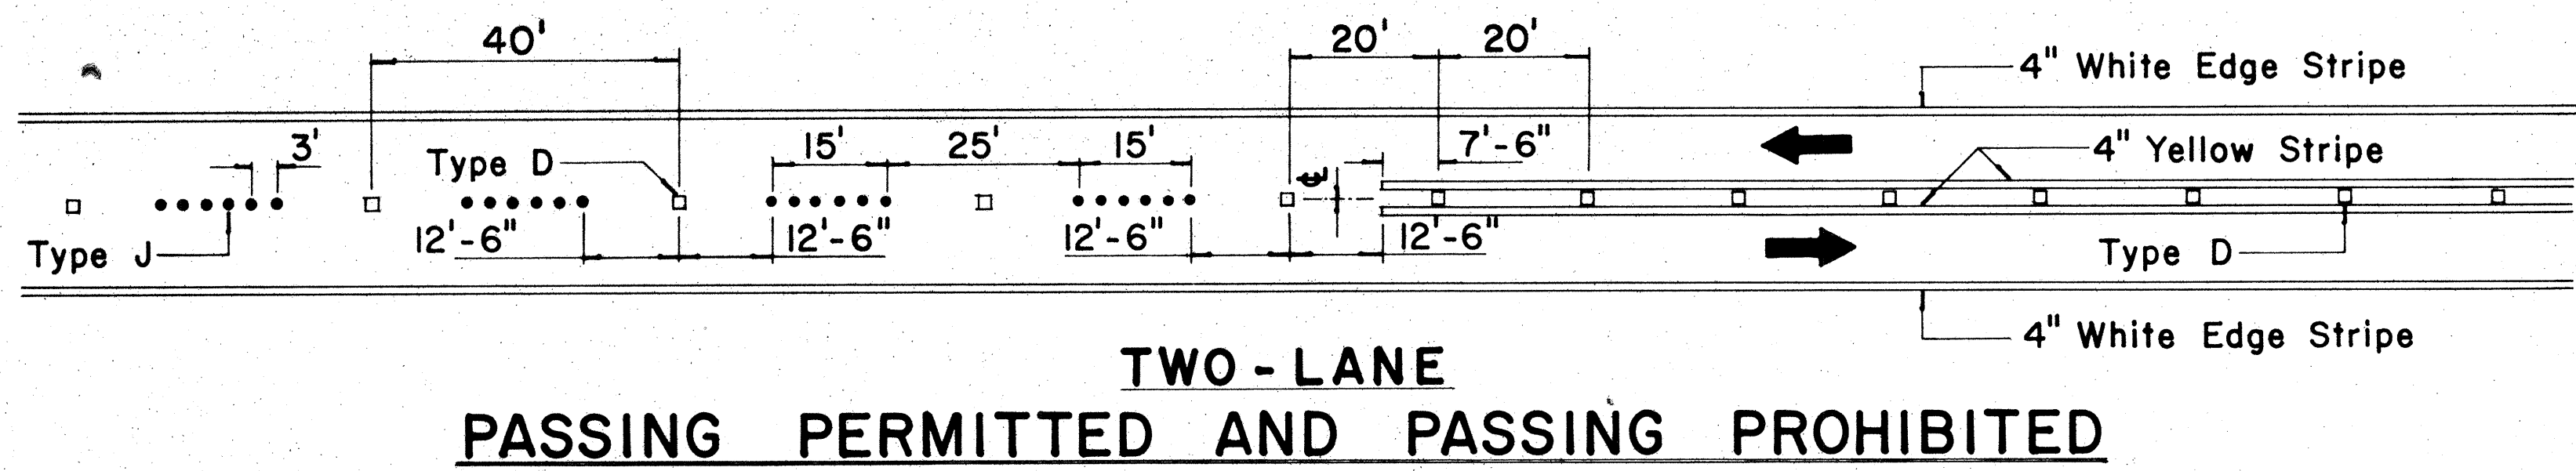


TWO - LANE


MULTI - LANE

DIVIDED HIGHWAY
AND
FREEWAY


MISCELLANEOUS

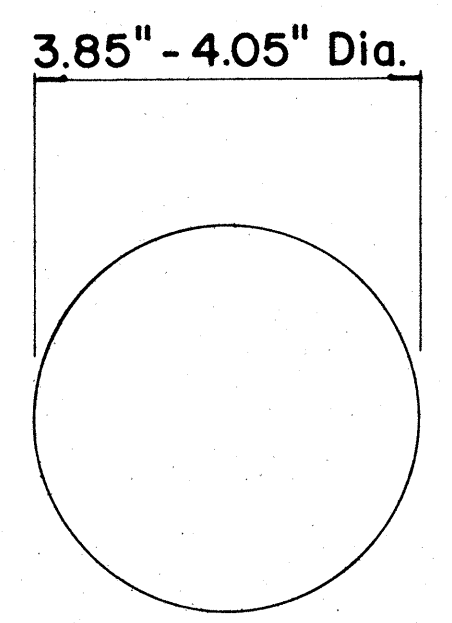


TYPE A
NON - REFLECTIVE WHITE MARKER

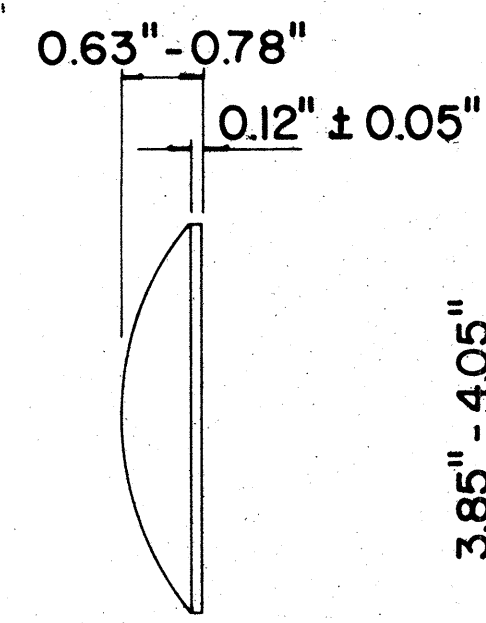


TYPE J
NON - REFLECTIVE YELLOW MARKER

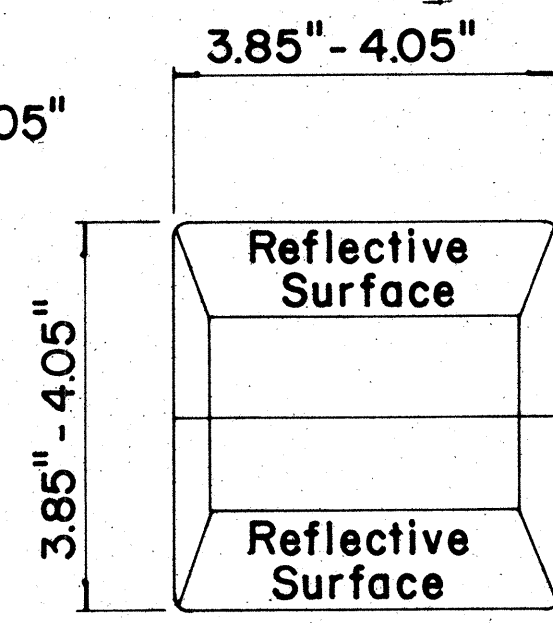


TYPE C
RED - CLEAR REFLECTIVE MARKER

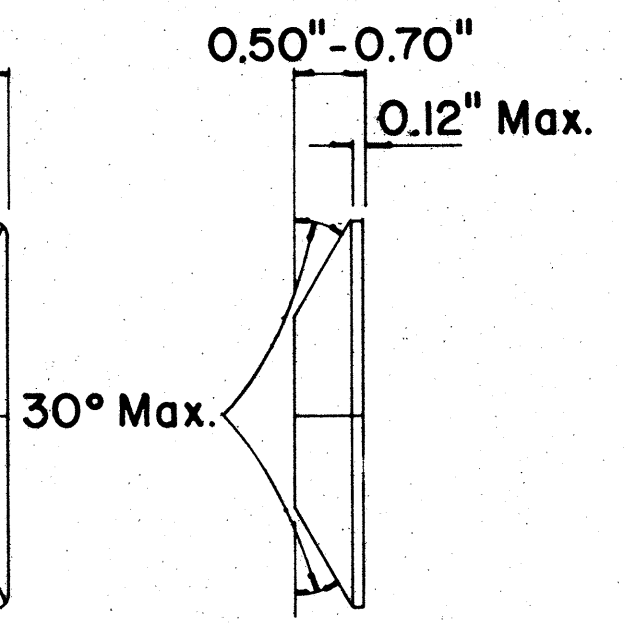

TYPE H
ONE - WAY YELLOW REFLECTIVE MARKER

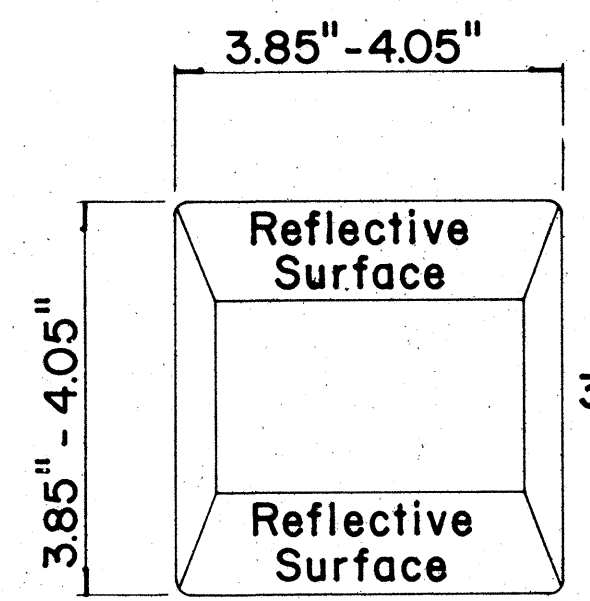

TYPE D
TWO - WAY YELLOW REFLECTIVE MARKER

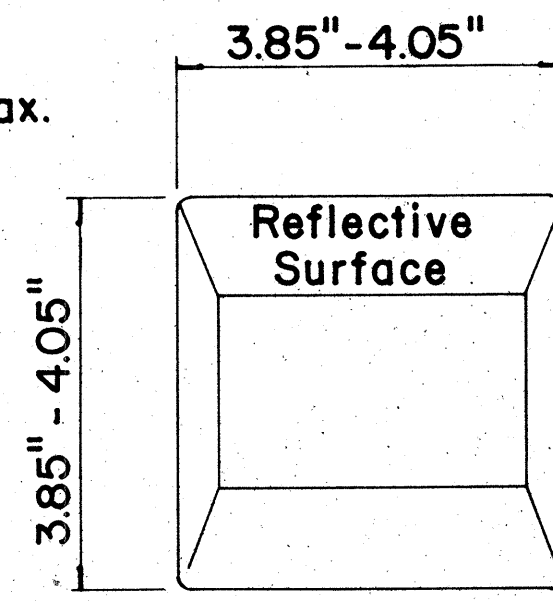

GENERAL NOTES

1. Painted stripes to be done by Contractor unless otherwise specified.

LEGEND

- Type A
- Type C
- Type D
- Type H
- Type J

APPROVAL RECOMMENDED:
Erich Tanaka 11/18/71
TRAFFIC ENGINEER DATE

APPROVED:
Shirley Zakeish 11/18/71
ASSISTANT CHIEF, ENGINEERING DATE

No.	REVISION	APPROVED BY	DATE
1	Add reflector marker in each line gap.	H.T.	10-21-72
2	Revised General Notes.	H.T.	10-21-72
3	Change 4" white edge stripe to 4" solid yellow edge stripe to left edge of a travel path and Add Type H Reflector Marker	H.T.	5-22-74


STATE OF HAWAII
DEPARTMENT OF TRANSPORTATION
HIGHWAYS DIVISION

**STANDARD DETAILS
RAISED PAVEMENT MARKERS**


Not to Scale October 1971
SHEET No. OF SHEETS DT 300

SURVEY PLOTTED BY	DATE
DRAWN BY	
DESIGNED BY	
NOTED BY	
CHECKED BY	
ORIGINAL PLAN	
NOTE BOOK	
No.	


FED. ROAD DIST. NO.	STATE	FED. AID PROJ. NO.	FISCAL YEAR	SHEET NO.	TOTAL SHEETS
HAWAII	HAW.	I-HI-1(12)16	1975	61	207

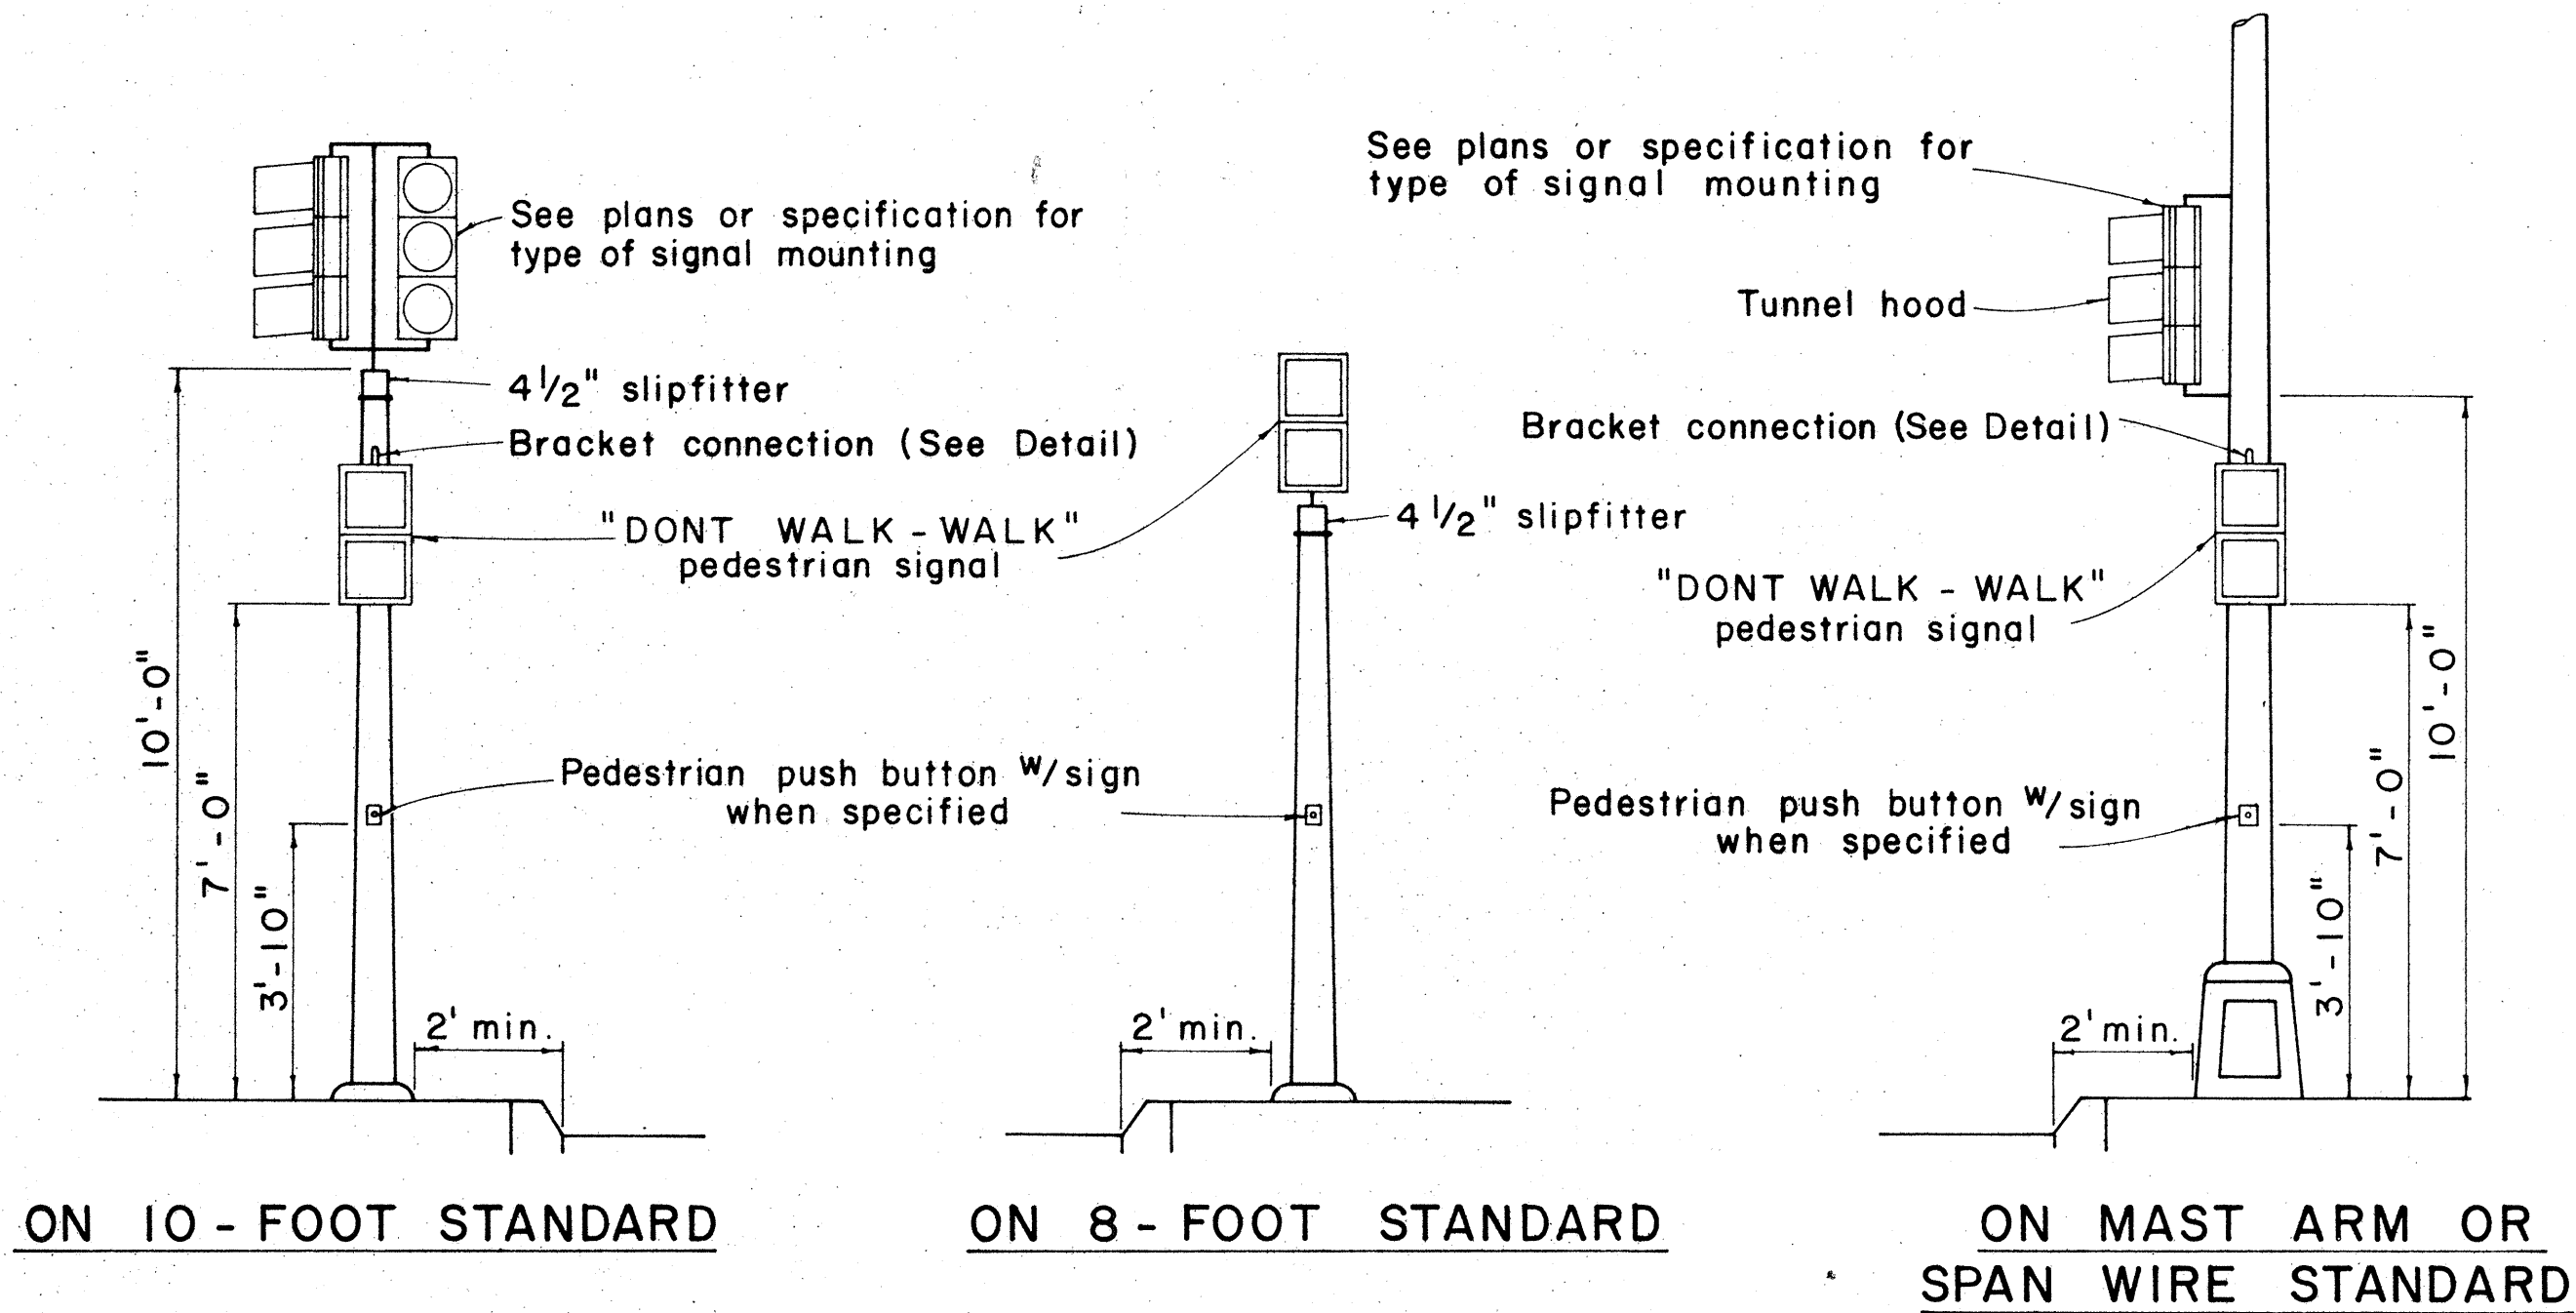


TYPICAL EQUIPMENT MOUNTINGS

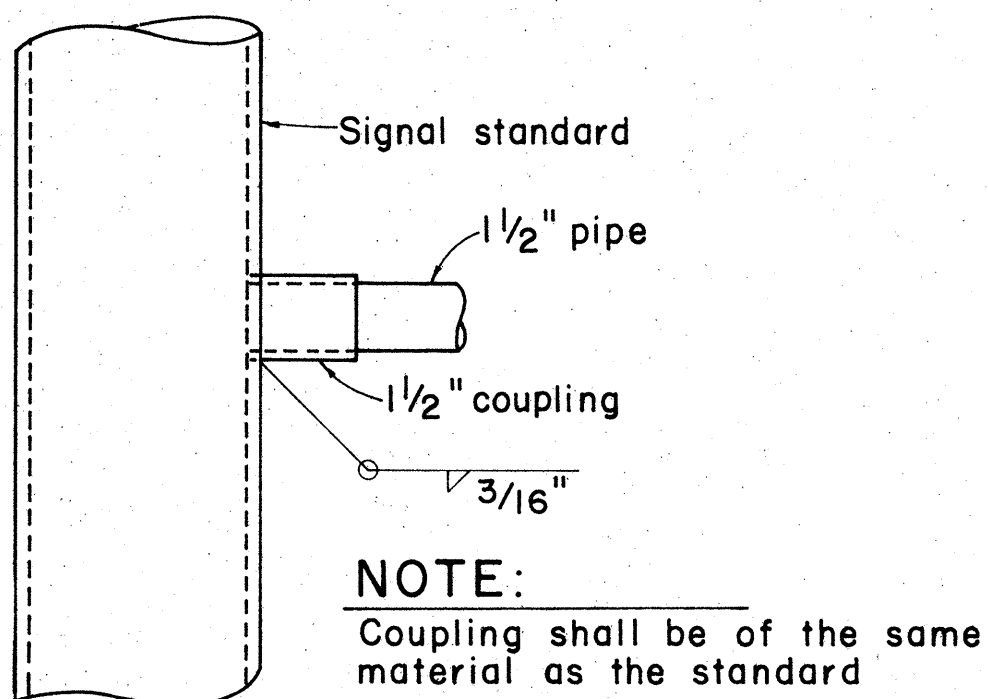

DETAIL OF BRACKET CONNECTION

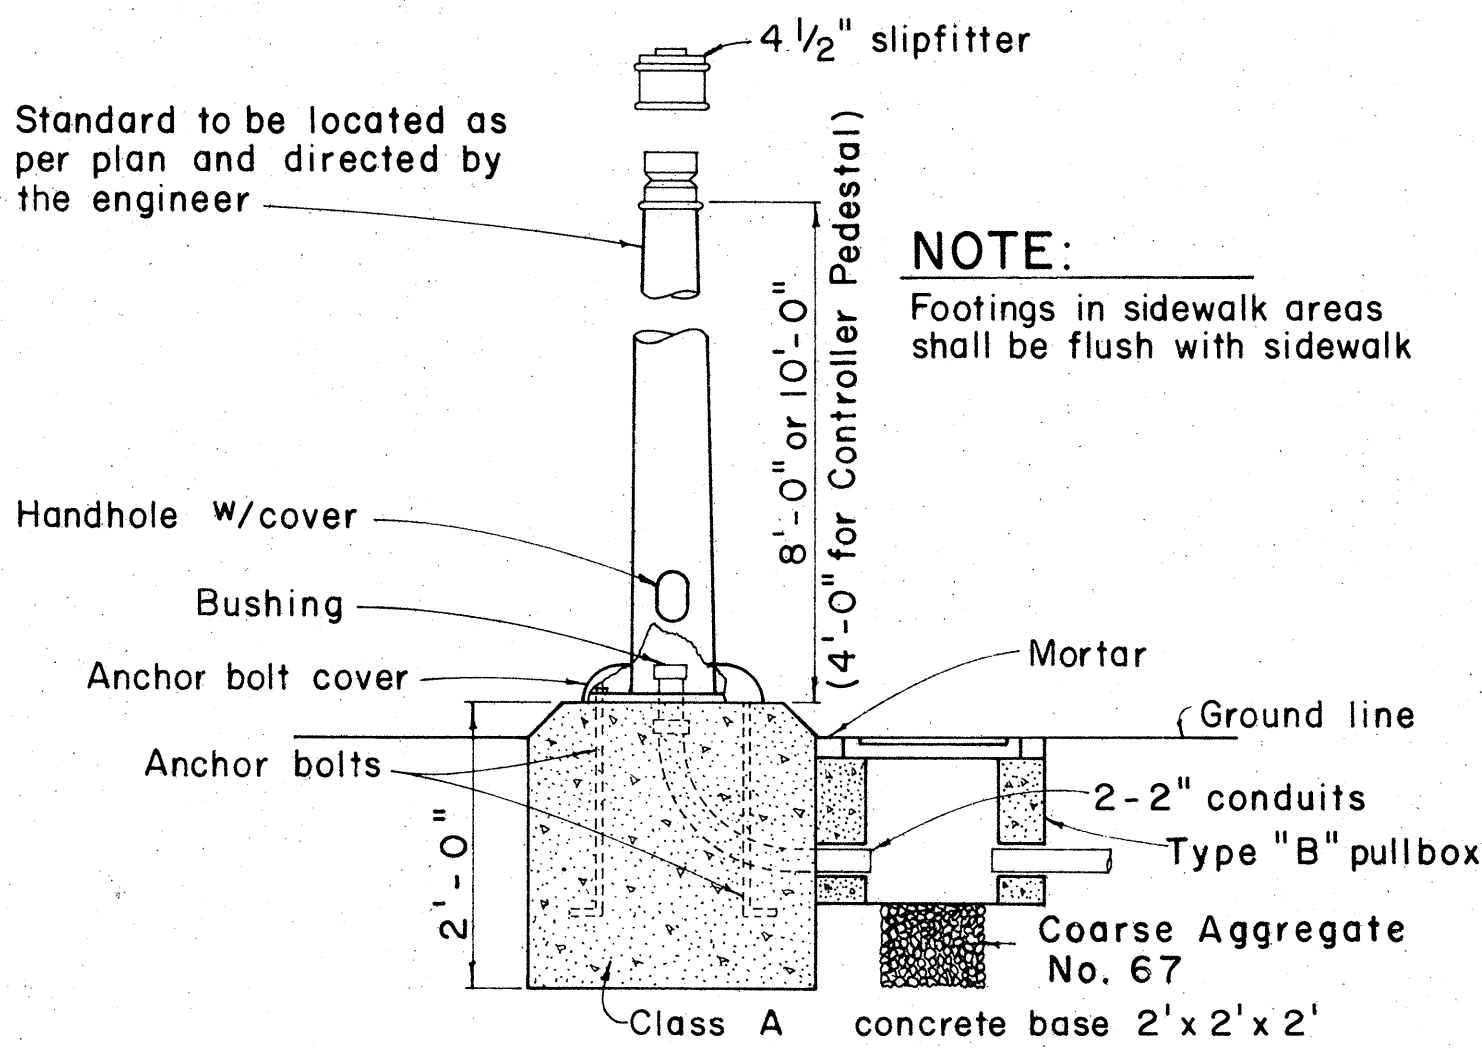

FOOTING FOR SIGNAL STANDARD OR CONTROLLER PEDESTAL

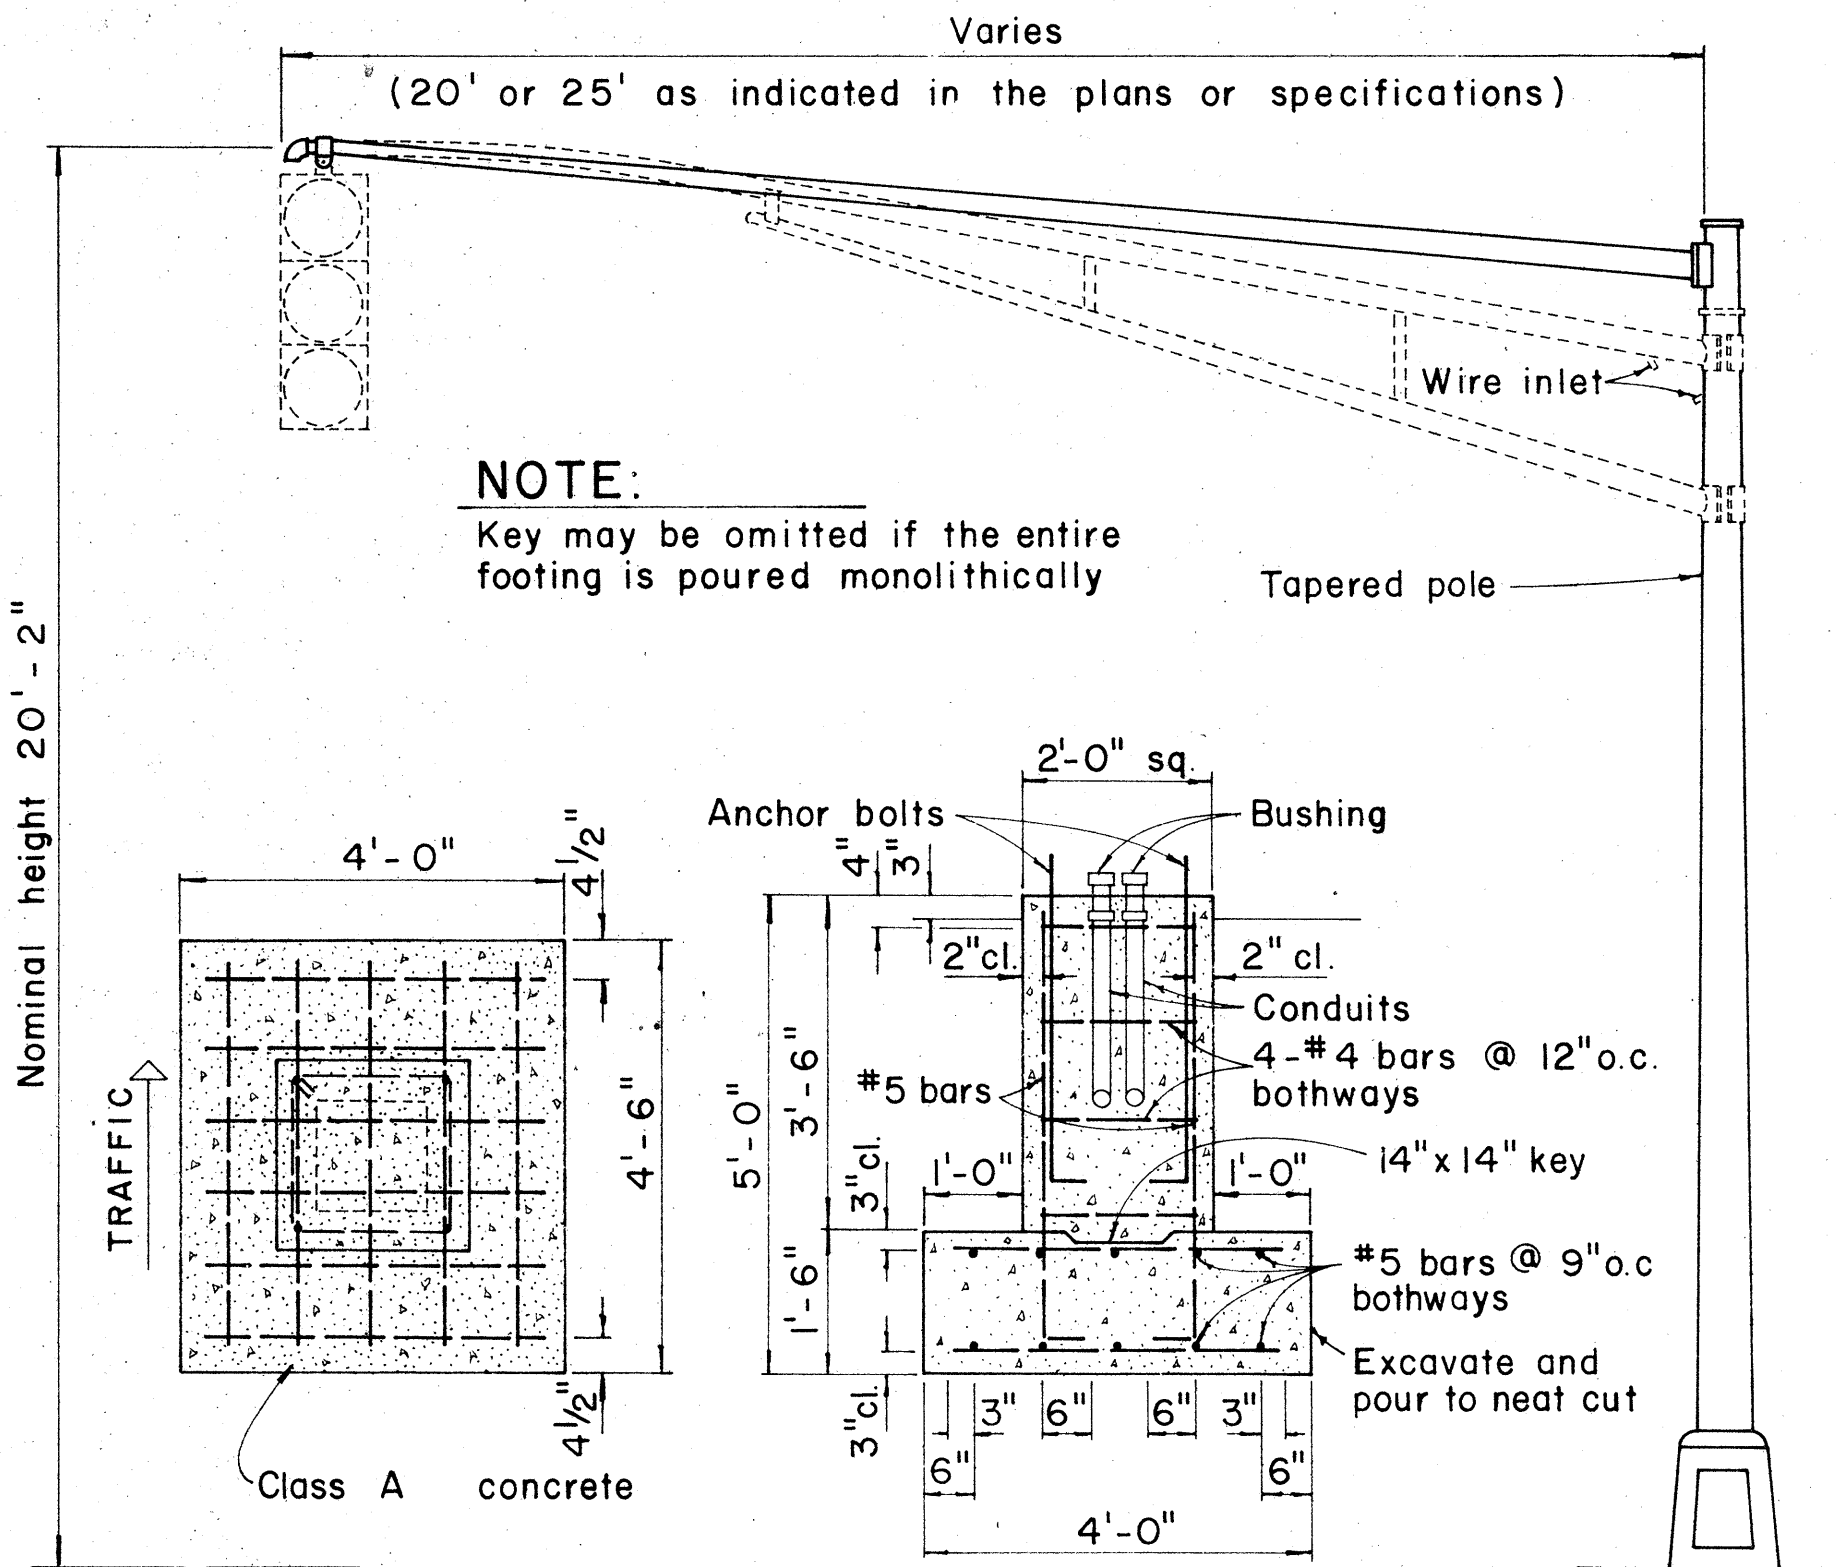


MAST ARM FOOTING AND STANDARD


TRAFFIC SIGN AS SPECIFIED IN PLAN

1. "PUSH BUTTON FOR GREEN LIGHT" (RIO-3)

2. "PUSH BUTTON FOR WALK SIGNAL" (RIO-4)

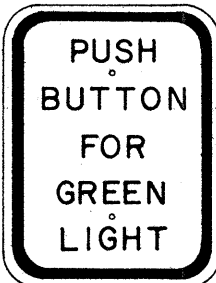

RIO-3
9" x 12"

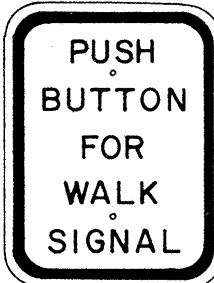


RIO-4
9" x 12"

NOTE:


1. Conduits shall protrude 2" max. above finished surface of foundation.

2. Conduits shall slope away from pole foundation.

3. Post and base shall be painted with one coat of approved weather proof dark green enamel.

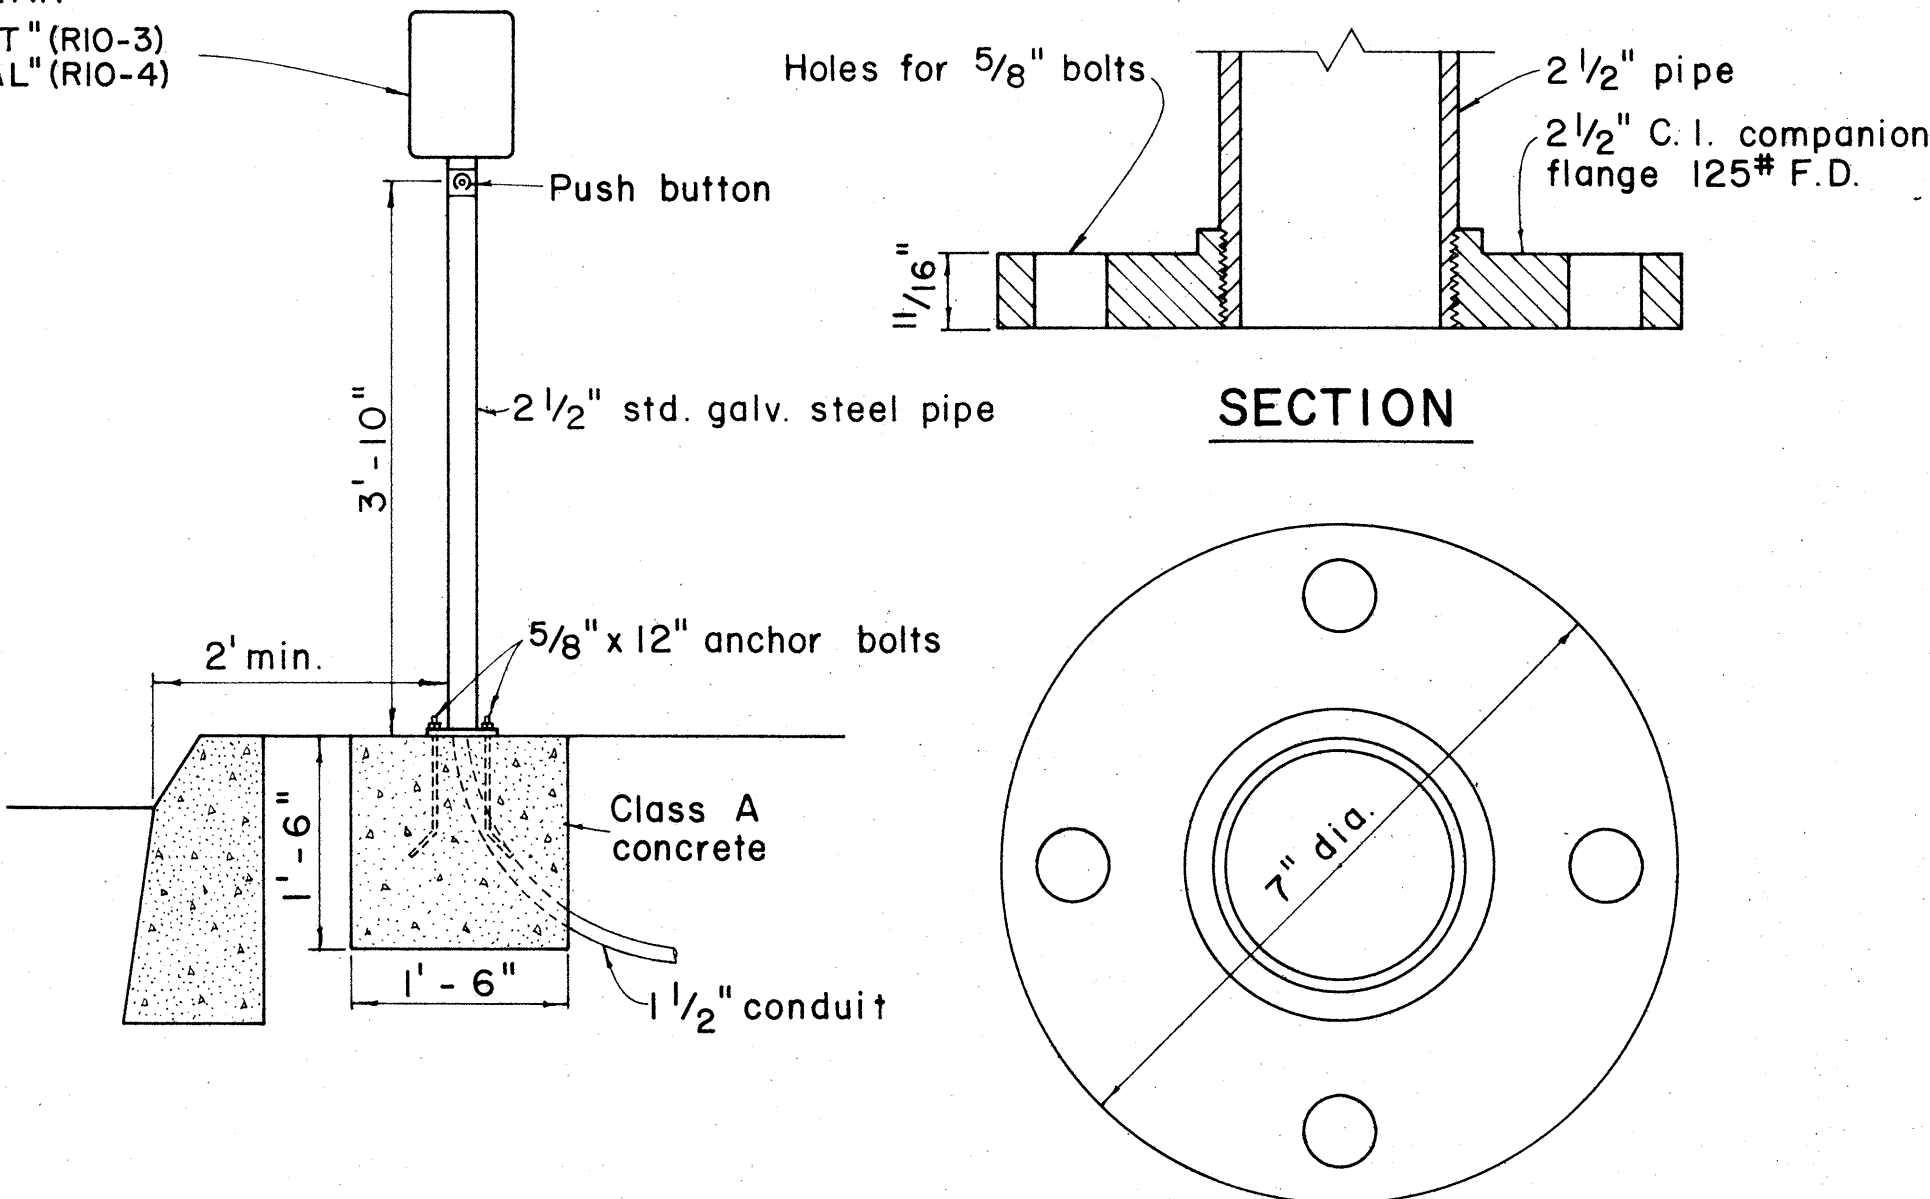

PEDESTRIAN PUSH BUTTON POST AND FOOTING

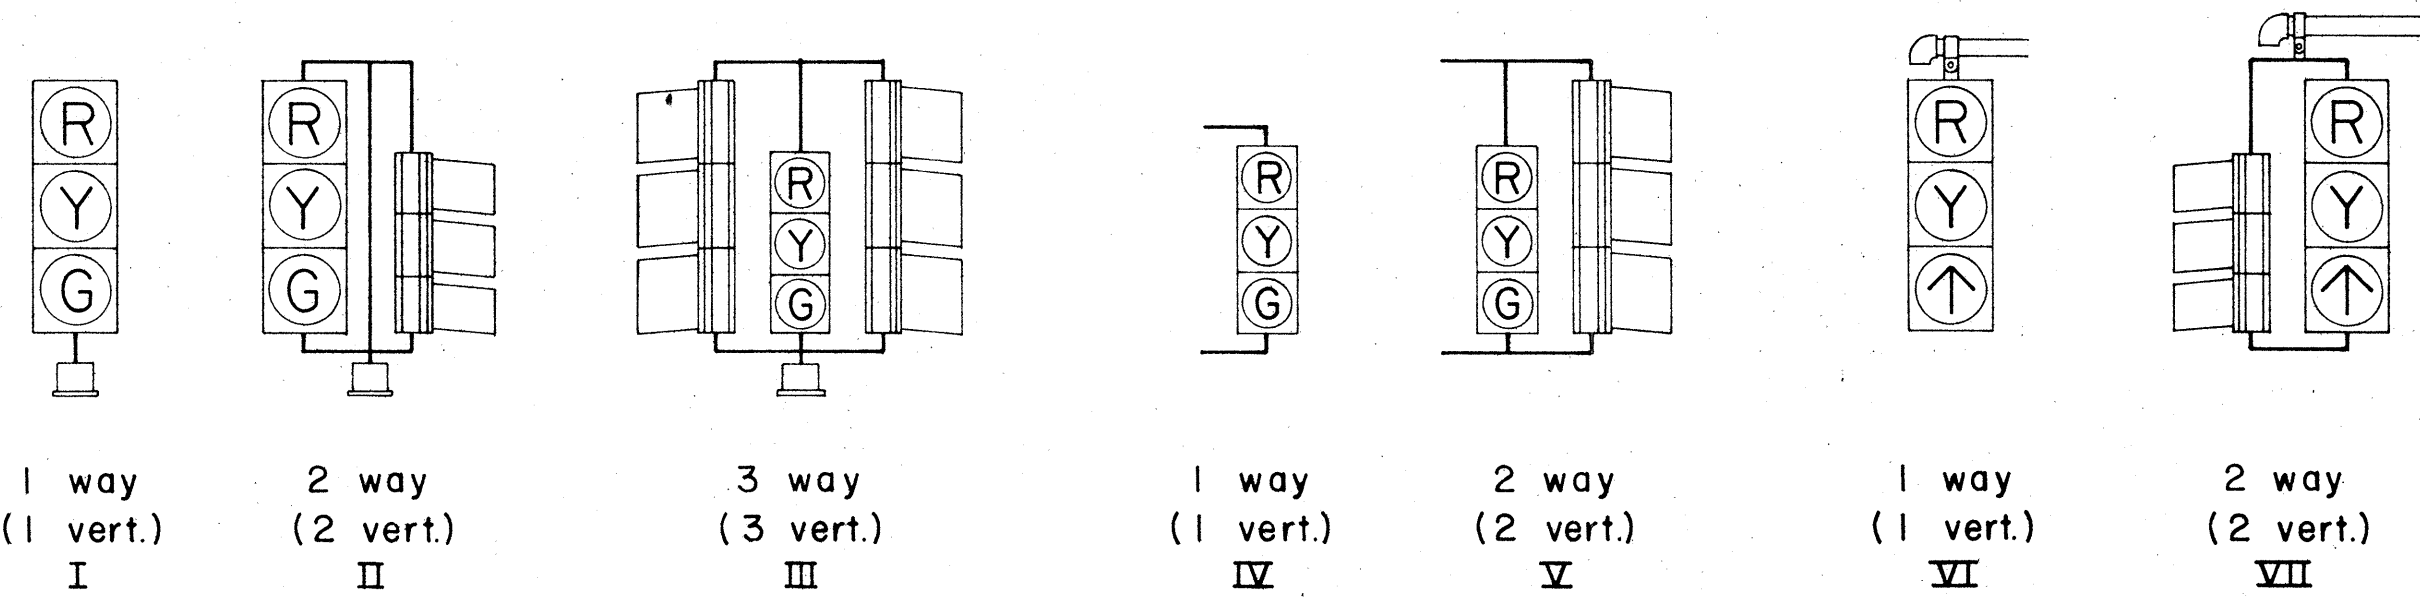


SLIPFITTER MOUNTINGS

BRACKET MOUNTINGS

MASTARM MOUNTINGS

TYPICAL VEHICULAR AND PEDESTRIAN SIGNAL MOUNTINGS

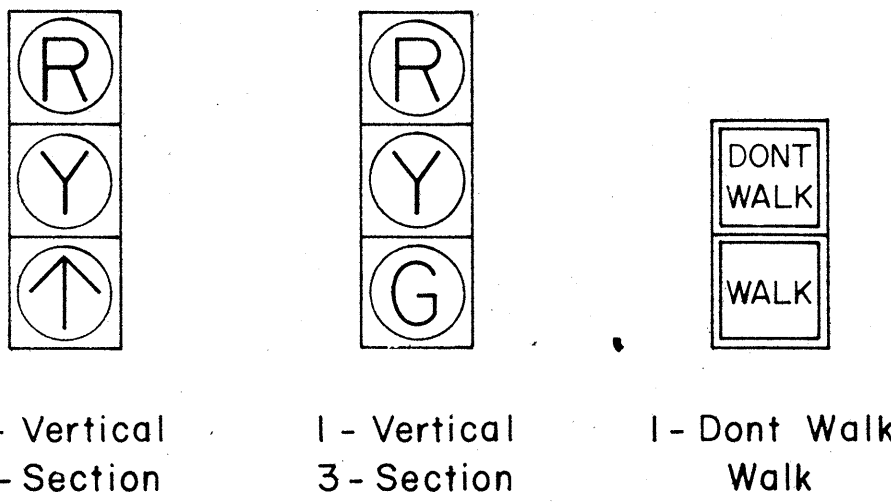

TYPICAL SIGNAL ARRANGEMENTS

NO.	REVISION	APPROVED BY	DATE
1	Revise code nos. for Pedestrian Push Button signs.	H.T.	3/23/12

APPROVAL RECOMMENDED:

Erich Tanaka
TRAFFIC ENGINEER
12/29/09
DATE


William R. B. B.
ASSISTANT CHIEF, ENGINEERING
12/29/09
DATE

STATE OF HAWAII DEPARTMENT OF TRANSPORTATION HIGHWAYS DIVISION	
TRAFFIC SIGNAL SYSTEM MISCELLANEOUS DETAILS	
Not to Scale	


SHEET No. OF SHEETS DT 400

DATE	
DESIGNED BY	
CHECKED BY	
NOTED BY	
ORIGINAL PLAN	
NOTE BOOK	
No.	


FED. ROAD DIST. NO.	STATE	FED. AID PROJ. NO.	FISCAL YEAR	SHEET NO.	TOTAL SHEETS
HAWAII	HAW.	I-HI-1(121)-16	1975	CO 64	207

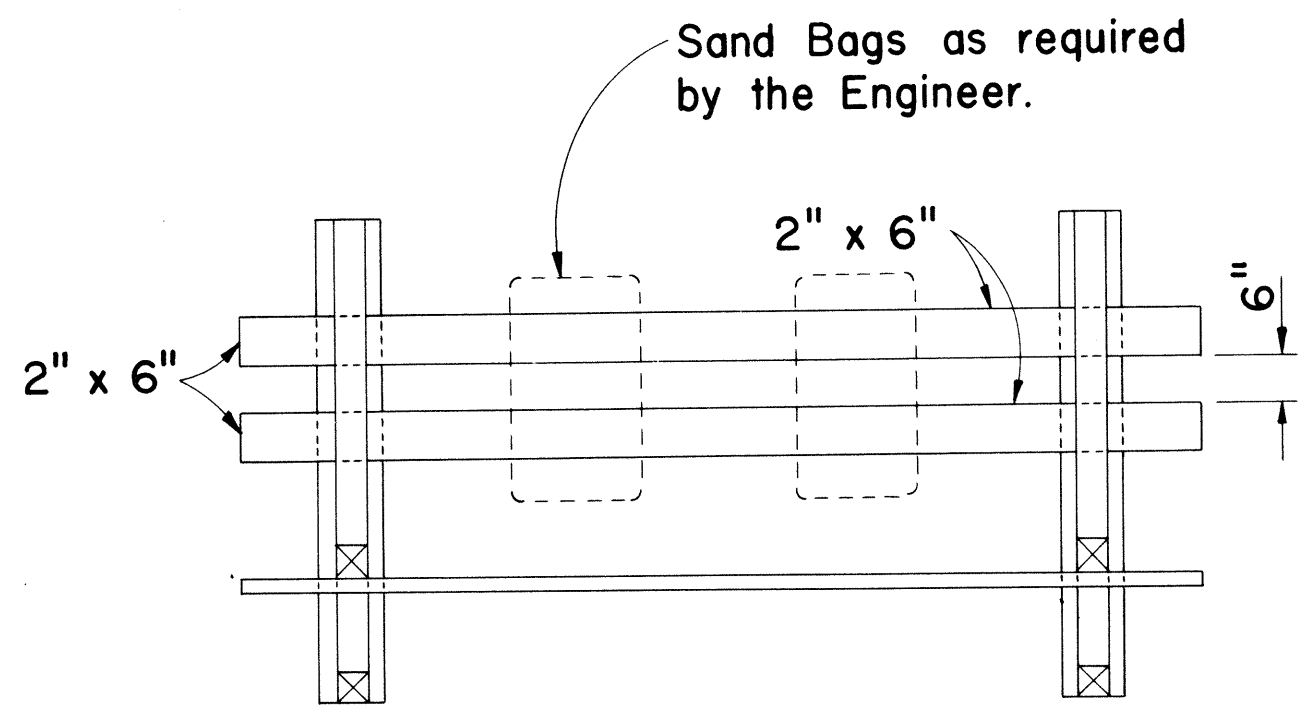

PLAN VIEW

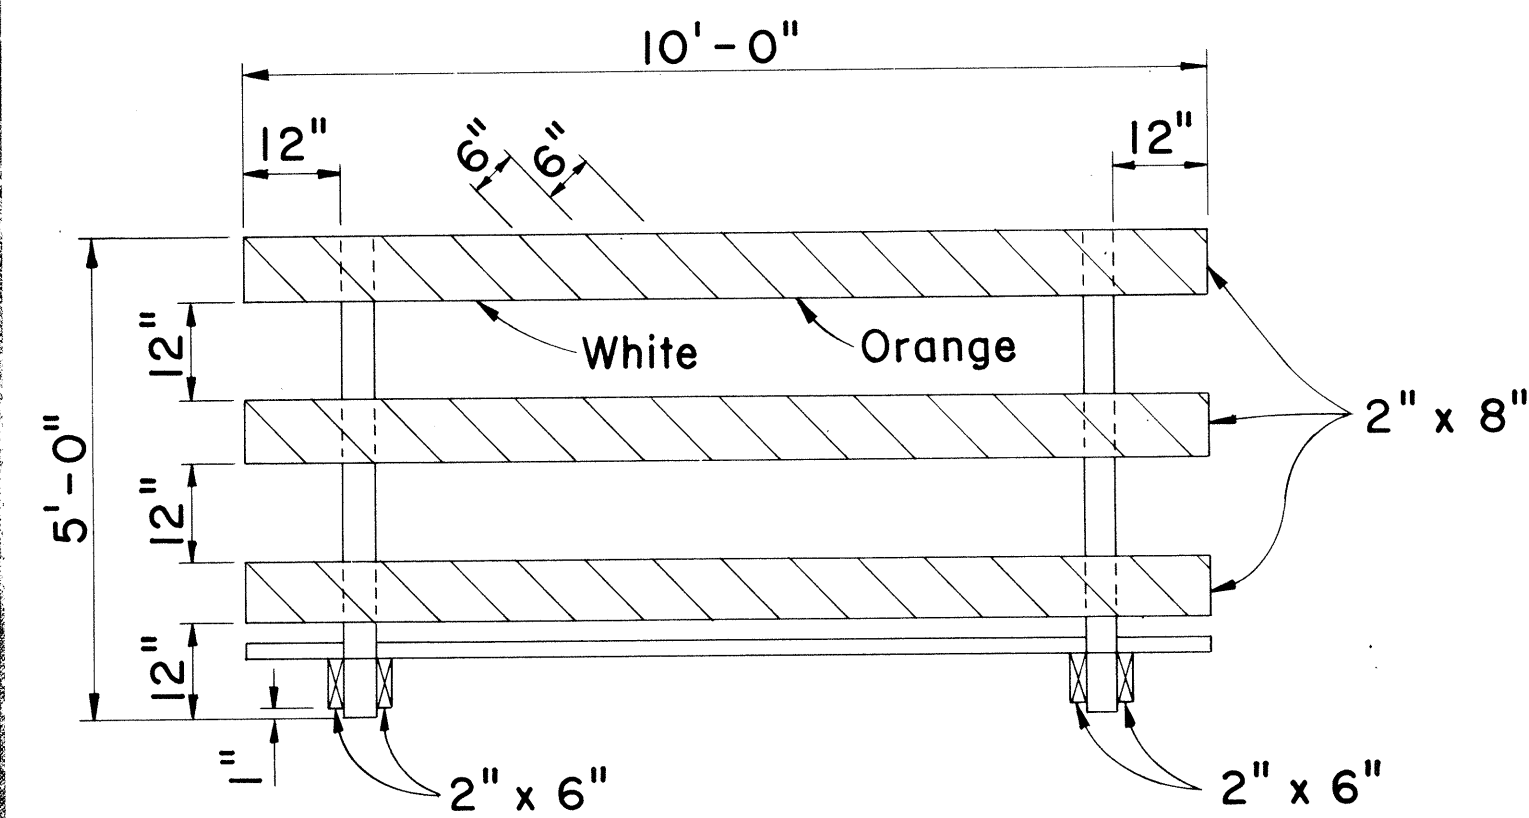


FRONT VIEW

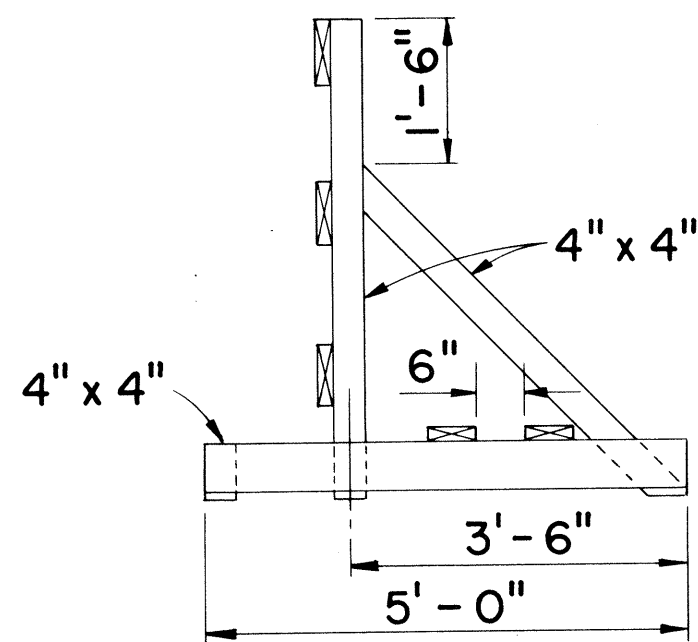


END VIEW

CLASS I BARRICADE


Scale: 1/2" = 1'-0"

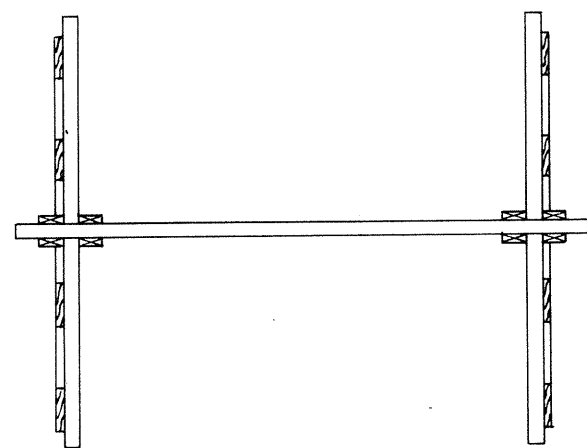

PLAN VIEW

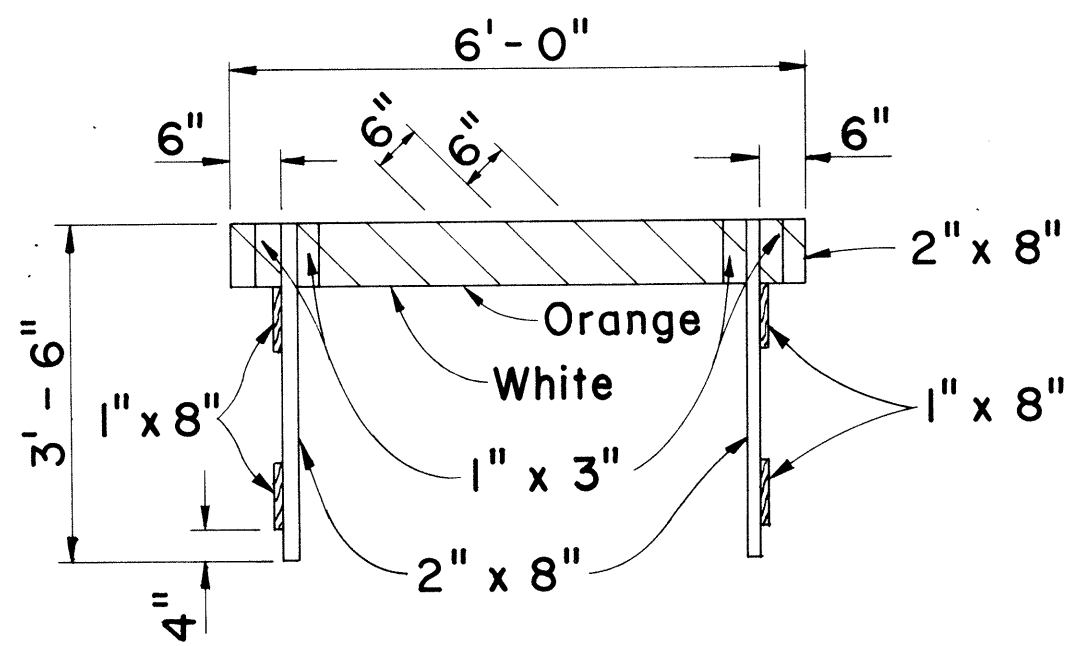

FRONT VIEW

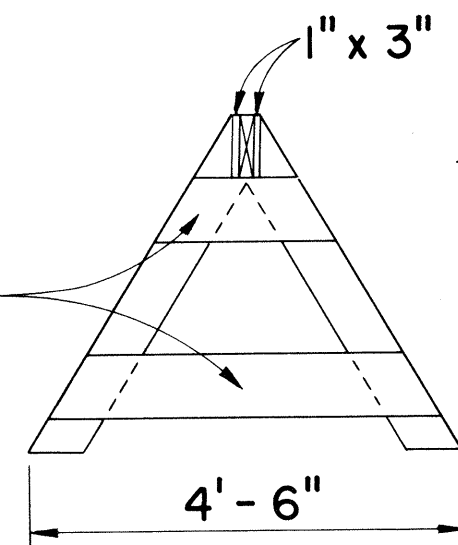

END VIEW

CLASS II BARRICADE

Scale: 1/2" = 1'-0"

GENERAL NOTES

1. The Contractor shall construct, install and maintain the wood barricades at the locations shown on the Plans.
2. The permanent wood barricades shall be left in place or relocated upon completion of the project as ordered by the Engineer and are to become State property.
3. The orange and white stripes shall slant downward toward the side on which traffic is to pass and shall be reflectorized with high intensity reflective sheeting.

APPROVAL RECOMMENDED:
Eishi Tanaka 12/29/75
 TRAFFIC ENGINEER DATE

APPROVED:
Arthur J. J. J. 12-30-79
 ASSISTANT CHIEF, ENGINEERING DATE

NO.	REVISION	APPROVED BY	DATE
1	Reduce sign width to 12'-0"	H.T.	9-3-10
2	Delete "Bureau of Public Roads"	H.T.	9-29-10
3	Add Note No. 3 for Barricades	H.T.	5-4-11
4	Revise stripe color for Barricades	H.T.	10-27-12

NO.	REVISION	APPROVED BY	DATE
5	Revise General Note 3 for Barricades. Delete details of Construction Identification Sign.	H.T.	9-16-75

STATE OF HAWAII DEPARTMENT OF TRANSPORTATION HIGHWAYS DIVISION
TYPICAL DETAILS
CONSTRUCTION IDENTIFICATION SIGN AND WOOD BARRICADES
SCALE: As Shown DATE:

SHEET No. OF SHEETS DT 800