

GENERAL NOTES

DESIGN SPECIFICATIONS:

- AASHTO Standard Specifications for Highway Bridges (16th edition), with subsequent Interim Specification 1996.
- AASHTO Standard Specifications for Seismic Design of Highway Bridges, Seismic Performance Category B, acceleration coefficient of 0.17.

ALLOWABLE DESIGN STRESSES:

- Reinforced concrete: $f_c = 0.40 f'_c$
- Reinforced steel: $f_s = 20,000$ psi for Grade 40, 24,000 psi for Grade 60
- Reinforced Masonry: $f_m = (0.333) f'_m = 1,250$ psi

MATERIALS:

- Reinforced concrete: Class A
- Reinforced steel: ASTM A 615, Grade 40 or Grade 60.
- Masonry units shall be 8"x8"x16"; 12"x8"x16"; 8"x8"x8" or 12"x8"x8" conc. hollow block, earth tone colored (see specifications), Grade N-11, Specified Compressive Strength, f'_m shall be 3,750 psi. No special inspection. Mortar shall be Type S and reinforcing bars for walls shall be Grade 60. New CMU wall shall be solid grouted (all cells grouted).
- Admixture in concrete: See Special Provisions
- All expansion and premolded joint filler shall be incidental to concrete and will not be paid for separately.
- All structural steel shall be ASTM A 36 hot-dip galvanized after fabrication.
- All anchor bolts, washers and nuts shall be ASTM A 325, hot-dip galvanized after fabrication, unless noted otherwise.
- All welding shall be in accordance with the current edition of Reinforcing Steel Welding Code AWS D 1.4.

GENERAL:


- See Hawaii Standard Specifications for Road, Bridge and Public Works Construction, 1994 together with Special Provisions prepared for this project.
- The Contractor shall verify all dimensions in the field before commencing with work.
- The Contractor shall verify the location of all existing utility lines near structures and notify their respective owners before commencing with work.
- The Contractor, at his own expense, shall keep the project area free from dust nuisance. The work shall be in conformance with the air pollution control standards and regulations of the State of Hawaii Department of Health.
- Any damage to the existing structures due to the Contractor's operation shall be repaired at his expense, to the satisfaction of the Engineer.
- Except as noted otherwise, all dimensions are measured plumb.
- All footings shall bear on firm undisturbed natural soils or properly compacted embankment fill.
- Excavation for all footings and footing keys shall be accomplished by maintaining as near a vertical cut as possible. In the event of over-excavation, the space between the footing or footing key and ground shall be filled with a minimum of Class D concrete at the Contractor's expense and as directed by the Engineer.
- At the time concrete is placed, reinforcing shall be free from mud, oil, laitance or other coatings adversely affecting bond capacity.
- For Concrete Finish, see Special Provisions. Unless noted otherwise chamfer all exposed concrete edges three-quarters (¾) of an inch.
- Weepholes, 4 inches in diameter, shall be placed not more than 10 feet on center along the retaining walls. A 12 inch minimum thick filter gravel drain shall be placed along the entire length of wall connecting the weepholes. Weepholes shall be incidental to concrete in retaining walls.
- Reinforcement, dowels and other embedded items shall be positively secured before pouring.
- For steel reinforcing, stagger all splices where possible.
- Steel reinforcing shall be supported, bent and placed as per ACI Detailing Manual, 1994.
- Unless noted otherwise, minimum reinforcement cover shall satisfy AASHTO Standard Specifications for Highway Bridges (16th Edition).
- All anchor bolts shall be high strength bolts conforming to the requirements of ASTM A 325. Heads of through bolts for guardrail connections shall be placed on the traffic side of the rail.
- For the installation of anchor bolts for highway lighting standards and expressway signs, the Contractor shall provide rigid templates to maintain the proper locations and protection of such anchor bolts at all times during the period of construction. Exact methods shall be approved by the Engineer.
- Contract items will be paid for in units indicated in the Estimated Quantities.
- For Concrete Masonry Noise Barrier Walls, provide control joints at 30'-0" maximum spacing. Provide expansion joints at 96 ft. maximum spacing.

REFERENCE:

- Refer to Standard Plans for additional details and notes not covered by details and typical drawings.

ABBREVIATIONS

Approx.	Approximate	Ftg.	Footing	Opp.	Opposite
BFE	Bottom Footing Elevation	FF	Front face	PL	Plate
#	Baseline	Flash'g	Flashing	R	Radius
Bot.	Bottom	F.W.R.	Fort Weaver Road	Ref.	Reference
Bm.	Beam	Galv.	Galvanized	Ret.	Retaining
CL	Center line	Gr., Grd.	Grade	Reinf.	Reinforcing
Cl.	Clear	H	Height	Rdwy	Roadway
CMU	Concrete Masonry Unit	H.S.	High Strength	Rt.	Right
Conc.	Concrete	Horiz.	Horizontal	R/W	Right of Way
Const.	Construction	Hwy	Highway	Sect.	Section
Cont.	Continuous	Inv.	Invert	Sht.	Sheet
Cu. Yd.	Cubic Yard	I.B.	Inbound	Spc'd.	Spaced
C.Y.		Jt.	Joint	Spc'g	Spacing
Det.	Detail	L	Length	Specs.	Specifications
Dia., Ø	Diameter	Lt.	Left	Sta.	Station
Ea.	Each	Lg.	Long	Std.	Standard
EF	Each face	Longit.	Longitudinal	Symm.	Symmetrical
Elec.	Electrical	Max.	Maximum	T&B	Top and Bottom
Elev.	Elevation	Min.	Minimum	TOW	Top of Wall
El.		No.	Number	Typ.	Typical
Exist.	Existing	O.B.	Outbound	Vert.	Vertical
Exp.	Expansion	o.c., oc	On center	W/	With
Ext.	Extension	O.D.	Outside dimension		
Eq.	Equal				
Fin.	Finish				

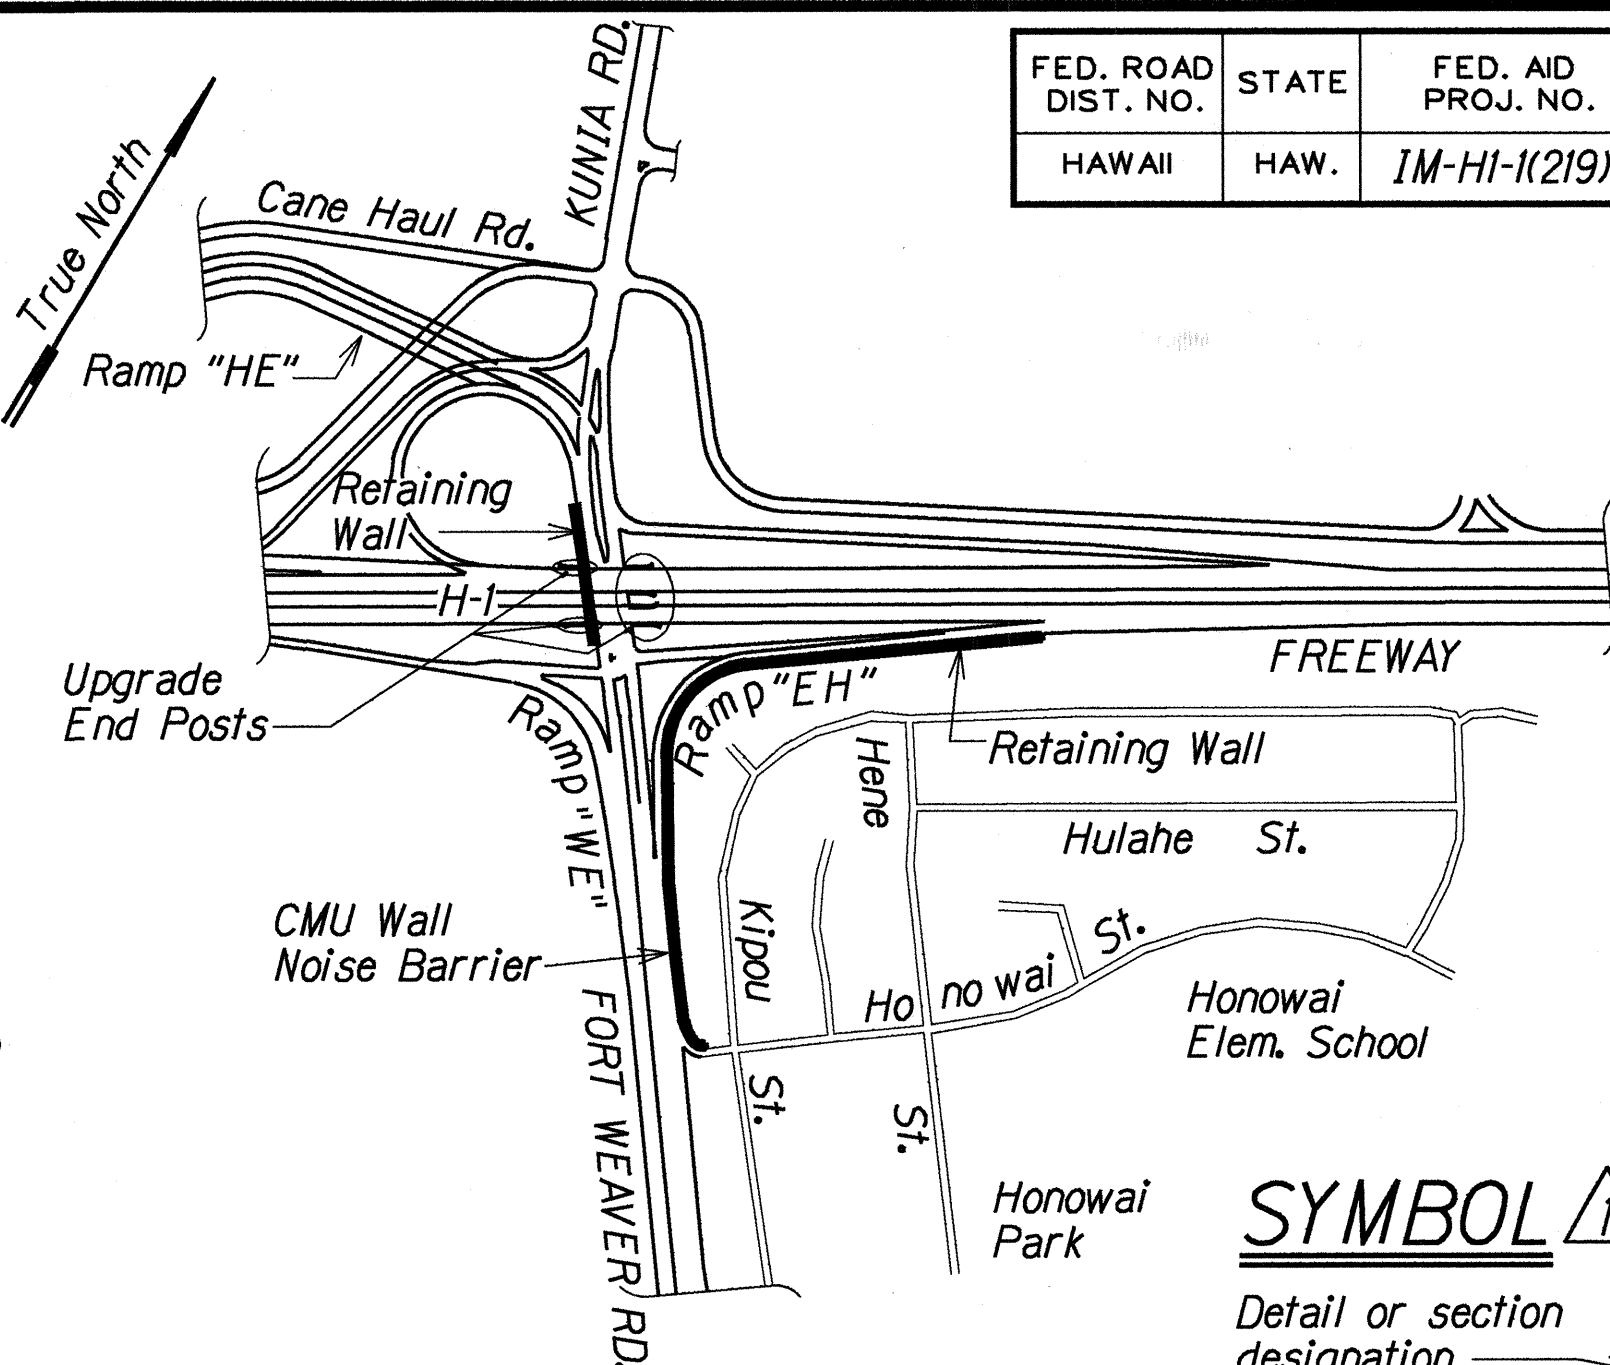

SYMBOL

Detail or section designation
Sheet number section is cut or detail location
Sheet number detail is drawn on

INDEX TO DRAWINGS

SHEET	DESCRIPTION
R1	Index To Drawings; Ramp "EH" & "HE" - General Notes; Location Plan; Estimated Quantities
R2	Ramp "EH" - Plan & Elevation, Fort Weaver Road @ Sta. 65+49 To 67+19
R3	Ramp "EH" - Plan & Elevation, Fort Weaver Road @ Sta. 65+49 To Ramp "EH" @ Sta. 1+50
R4	Ramp "EH" - Plan & Elevation, Ramp "EH" @ Sta. 1+50 To 4+00
R5	Ramp "EH" - Plan & Elevation, Ramp "EH" @ Sta. 4+00 To 6+50
R6	Ramp "EH" - Plan & Elevation, Ramp "EH" @ Sta. 6+50 To 8+50
R7	Ramp "EH" - Plan & Elevation, Ramp "EH" @ Sta. 8+50 To 10+50
R8	Ramp "EH" - Plan & Elevation, Ramp "EH" @ Sta. 10+50 To 12+50
R9	Ramp "EH" - Plan & Elevation, Ramp "EH" @ Sta. 12+50 To 14+50
R10	Ramp "EH" - Plan & Elevation, Ramp "EH" @ Sta. 14+50 To 16+00
R11	Ramp "EH" - Plan & Elevation, Ramp "EH" @ Sta. 16+00 To 18+25
R12	Ramp "EH" - Plan & Elevation, Ramp "EH" @ Sta. 18+25 To 20+60.59
R13	Ramp "HE" - Plan & Elevation, Ramp "HE" @ Sta. 0+80 To 3+07.33
R14	Ramp "EH" - Type "C", "T1", "L1", "L2" & "L3" Typical Section; Schedule Of Dimensions And Reinforcing Steel
R15	Ramp "EH" - Type "C" Wall Typical Section; Ramp "HE" - Type "T" Wall Typical Section; Schedules Of Dimensions And Reinforcing Steel
R16	Expansion Joint; Footing Step-up Details; Typical Excavation And Backfill Pay Limits
R17	Wall Details At Light Standard And Junction Box
R18	Closure Wall Elevation; CMU Control Joint Details
R19	Subdivision Name - Plan, Elevation And Section; Letter Size Detail
R20	Signs E-1, E-2, E-3 & E-4 - Cantilever Sign Support Post, Arm And Connection Details
R21	Signs E-1, E-2, E-3 & E-4 - Concrete Footing And Pedestal Details
R22	Ramp "EH" - End Post Connection Plan, Elevation And Sections
R23	Ramp "HE" - End Post Connection Plan, Elevation And Sections
R24	Layout Plan And Estimated Quantities; Plan And Elevation - Type "A" End Post Upgrade; Typical Structure Excavation And Backfill
R25	Typical Type "A" End Post Upgrade Details
R26	Metal Guardrail Details
R27	Concrete Median Barrier Under Kunia Separation Plan, Elevation And Sections
R28	Type "B" Median Barrier Upgrade Plan, Elevation And Sections
R29	Modified Median Barrier Plan, Elevation And Details
R30	Concrete Guardrail Partial Plan and Sections

ESTIMATED QUANTITIES

ITEM NO.	DESCRIPTION	UNIT	QUANTITIES
206.5000	Structural Excavation For Retaining Walls	Cu. Yd.	4,755 c.y.
206.7250	Structural Backfill For Retaining Walls	Cu. Yd.	2,815 c.y.
206.8300	Filter Material For Retaining Walls	Cu. Yd.	350 c.y.
503.1050	Concrete In Retaining Walls	Lump Sum	(1,611 c.y.)
513.1000	Type L1 CMU Noise Barrier	Sq. Yd.	318 s.y.
513.2000	Type L2 CMU Noise Barrier	Sq. Yd.	666 s.y.
513.3000	Type L3 CMU Noise Barrier	Sq. Yd.	9 s.y.
513.4000	Type T1 CMU Noise Barrier	Sq. Yd.	426 s.y.
513.5000	Type T2 CMU Noise Barrier	Sq. Yd.	114 s.y.
513.6000	Type "C" CMU Noise Barrier	Sq. Yd.	231 s.y.
602.0040	Reinforcing Steel	Lump Sum	(302,750 lbs.)
606.4180	Type "A" Median Barrier Upgrade - Glare Screen	Lin. Ft.	104 l.f.
606.4182	Type "B" Median Barrier Transition at Quadguard	Lin. Ft.	36 l.f.
606.4184	Type "C" Median Barrier Transition upgrade Under Kunia Separation	Lin. Ft.	32 l.f.
606.4186	Type "4G" Median Barrier	Lin. Ft.	49 l.f.
606.4190	Type "D" Median Barrier Transition Upgrade	Lin. Ft.	32 l.f.
606.4200	Type "4X" Median Barrier At Light Standard	Each	15 ea.

NOTE: See sht. #R20, Estimated Quantities for Overhead Sign Supports.
See sht. #R24, Estimated Quantities for End Post Type "A" Upgrade and bearing pad replacement.
See sht. #ADD 133 S-1 for Estimated Quantities for crack repairs.
See sht. #ADD 133 S-3 for Estimated Quantities for expansion joint repairs.

1/25/98

DATE REVISION

STATE OF HAWAII
DEPARTMENT OF TRANSPORTATION
HIGHWAYS DIVISION

KUNIA INTERCHANGE WALLS

INDEX TO DRAWINGS, ABBREVIATIONS

ESTIMATED QUANTITIES

RAMP "EH" AND "HE" - GENERAL NOTES, LOCATON PLAN


KUNIA INTERCHANGE IMPROVEMENTS

Scale: As Noted Project No 1M-HI-1(219) Date: Nov. 1997


SHEET No. R1 OF 30 SHEETS

ADD. 110

FED. ROAD DIST. NO.	STATE	FED. AID PROJ. NO.	FISCAL YEAR	SHEET NO.	TOTAL SHEETS
HAWAII	HAW.	IM-HI-1(219)	1998	111	378

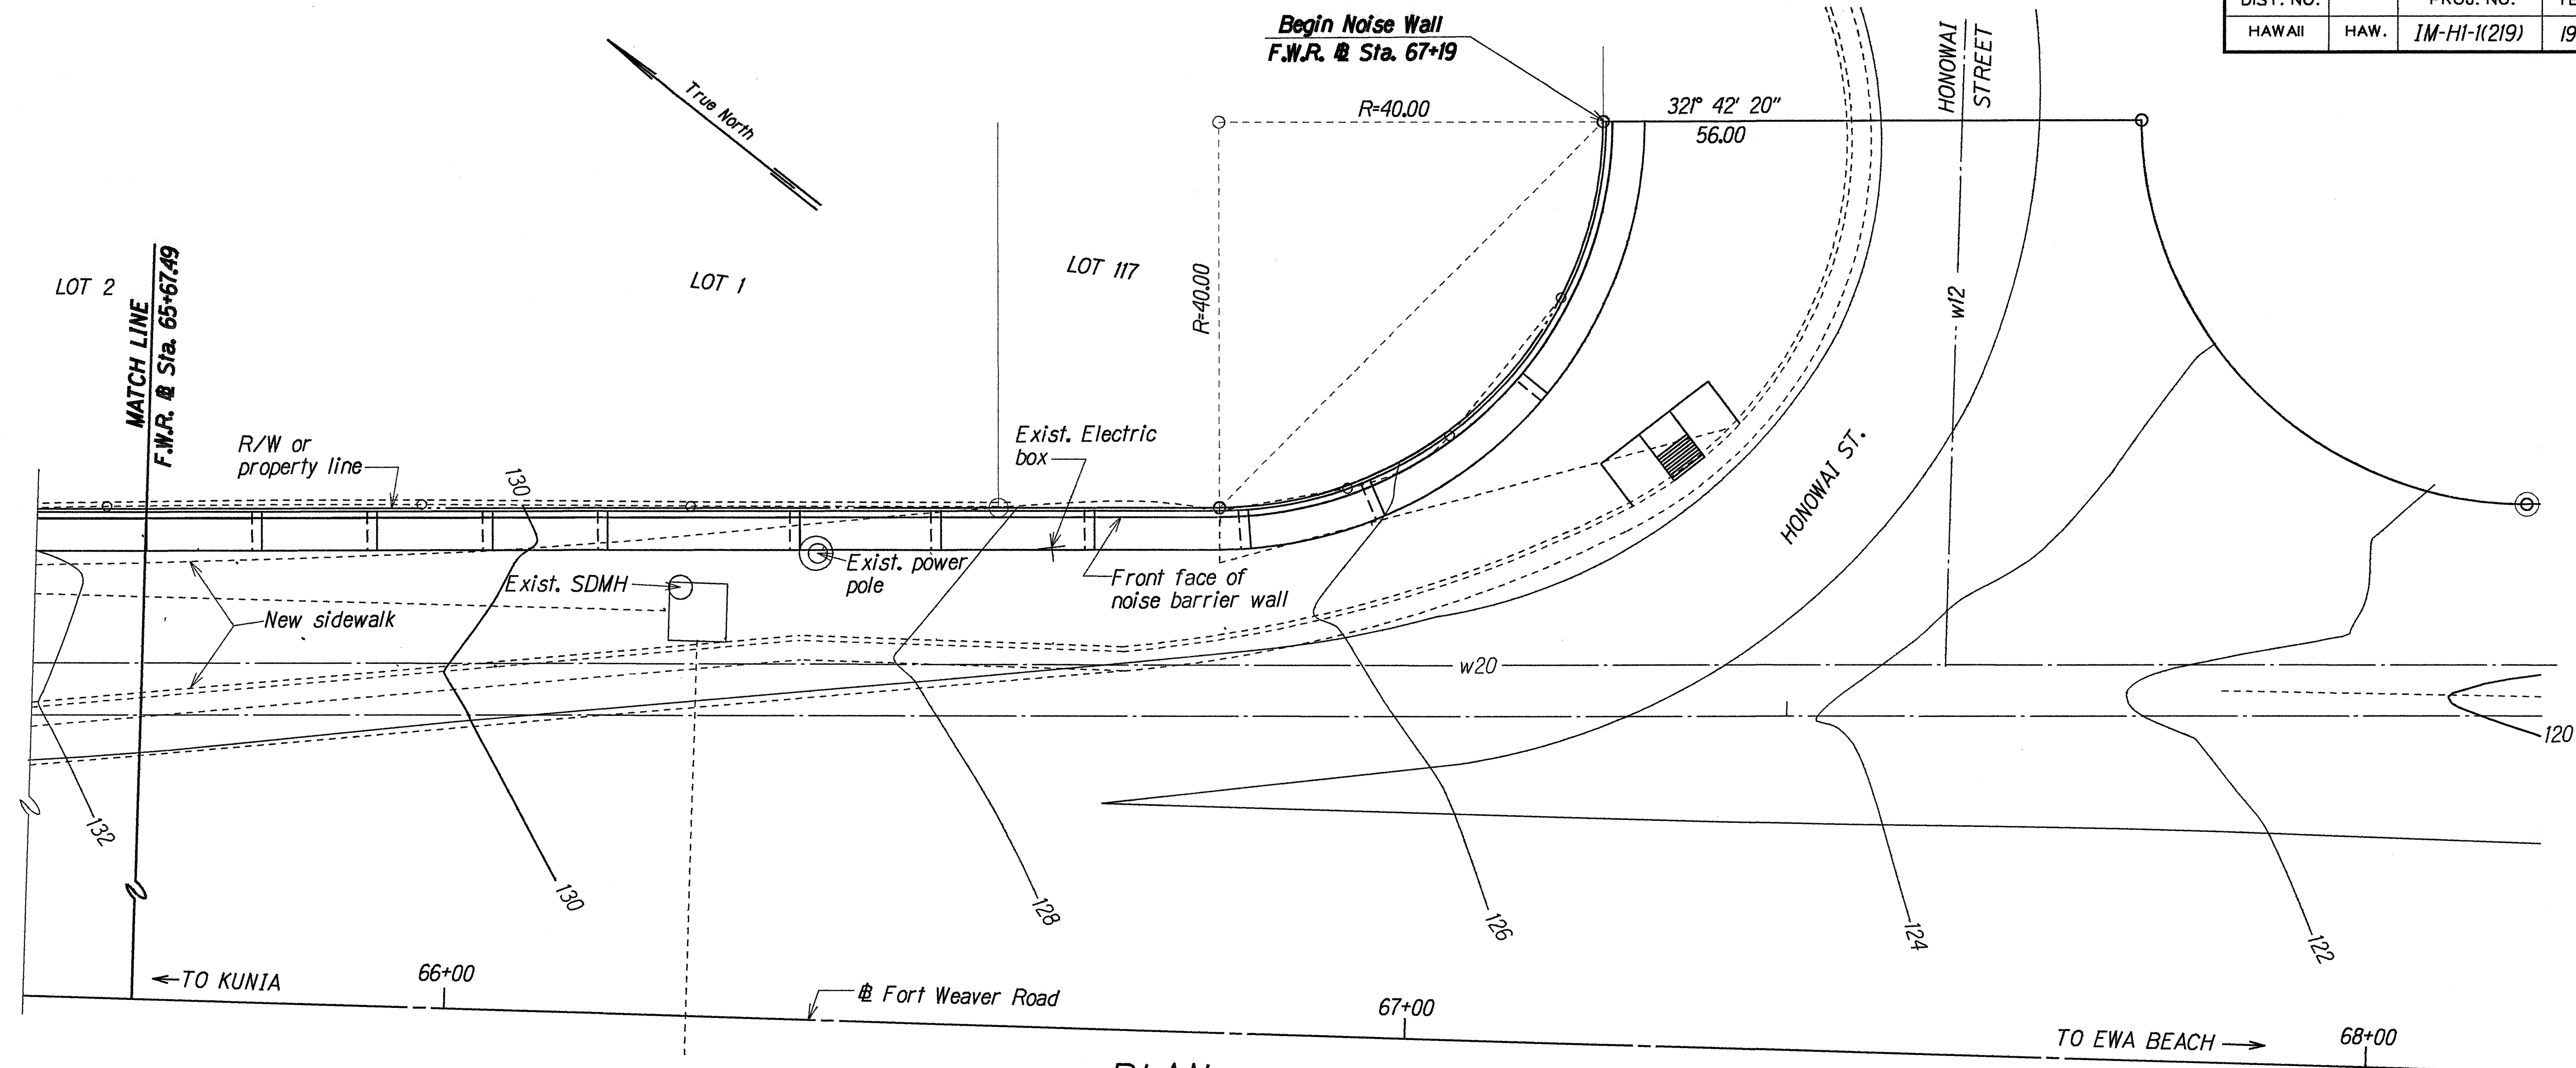


PLAN
Scale: 1" = 10'-0"

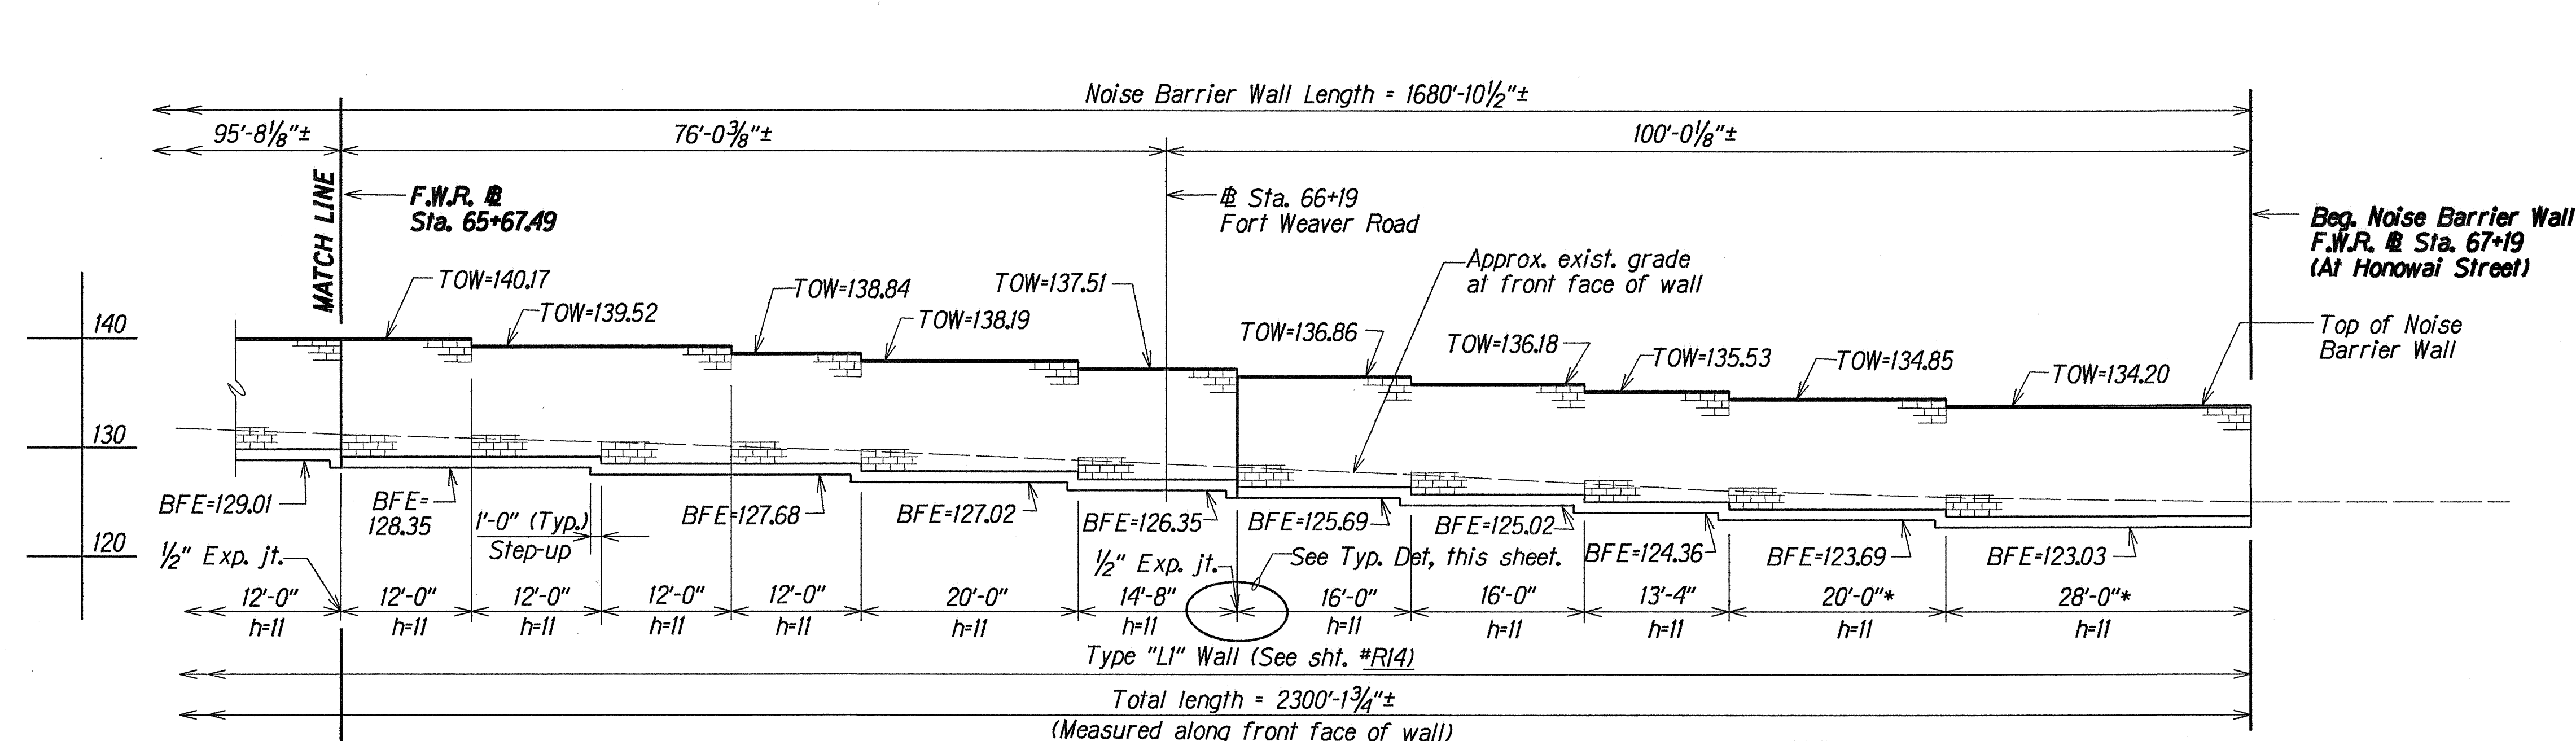

DEVELOPED ELEVATION
Scale: 1" = 10'-0"

* See sht. #R19 for special wall condition for subdivision name in wall.

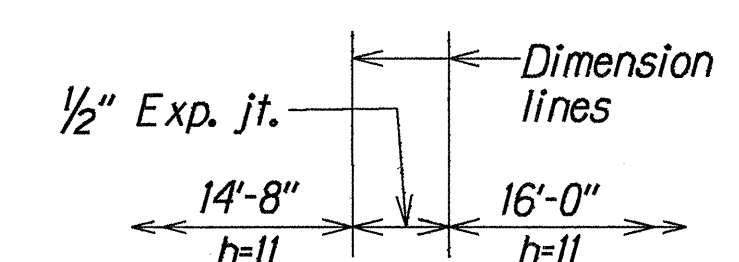

TYPICAL DETAIL
Not to Scale

SURVEY PLOTTED BY	DATE
DESIGNED BY	JUN 1997
QUANTITIES BY	JUN 1997
CHECKED BY	JUN 1997



STATE OF HAWAII
DEPARTMENT OF TRANSPORTATION
HIGHWAYS DIVISION

KUNIA INTERCHANGE WALLS
RAMP "EH" - PLAN AND ELEVATION
FORT WEAVER ROAD @ STA. 65+67.49 TO 67+19
KUNIA INTERCHANGE IMPROVEMENTS
Project No IM-HI-1(219)

Scale: As Noted Date: Nov. 1997

SHEET No. R2 OF 30 SHEETS

FED. ROAD DIST. NO.	STATE	FED. AID PROJ. NO.	FISCAL YEAR	SHEET NO.	TOTAL SHEETS
HAWAII	HAW.	IM-HI-1(219)	1998	112	378

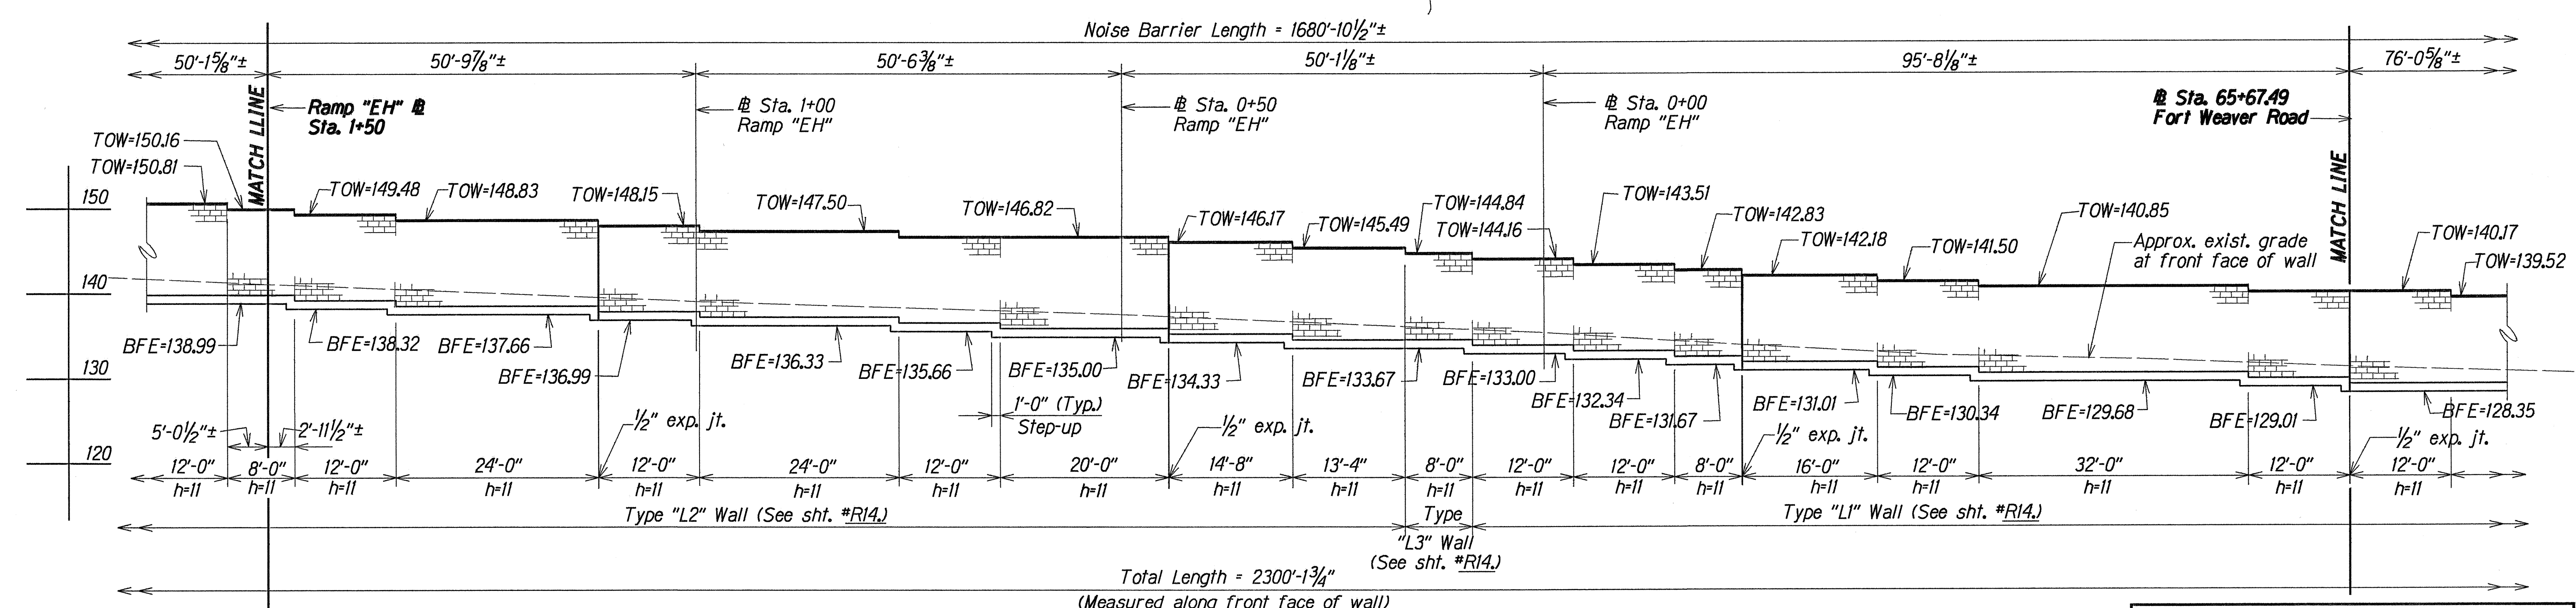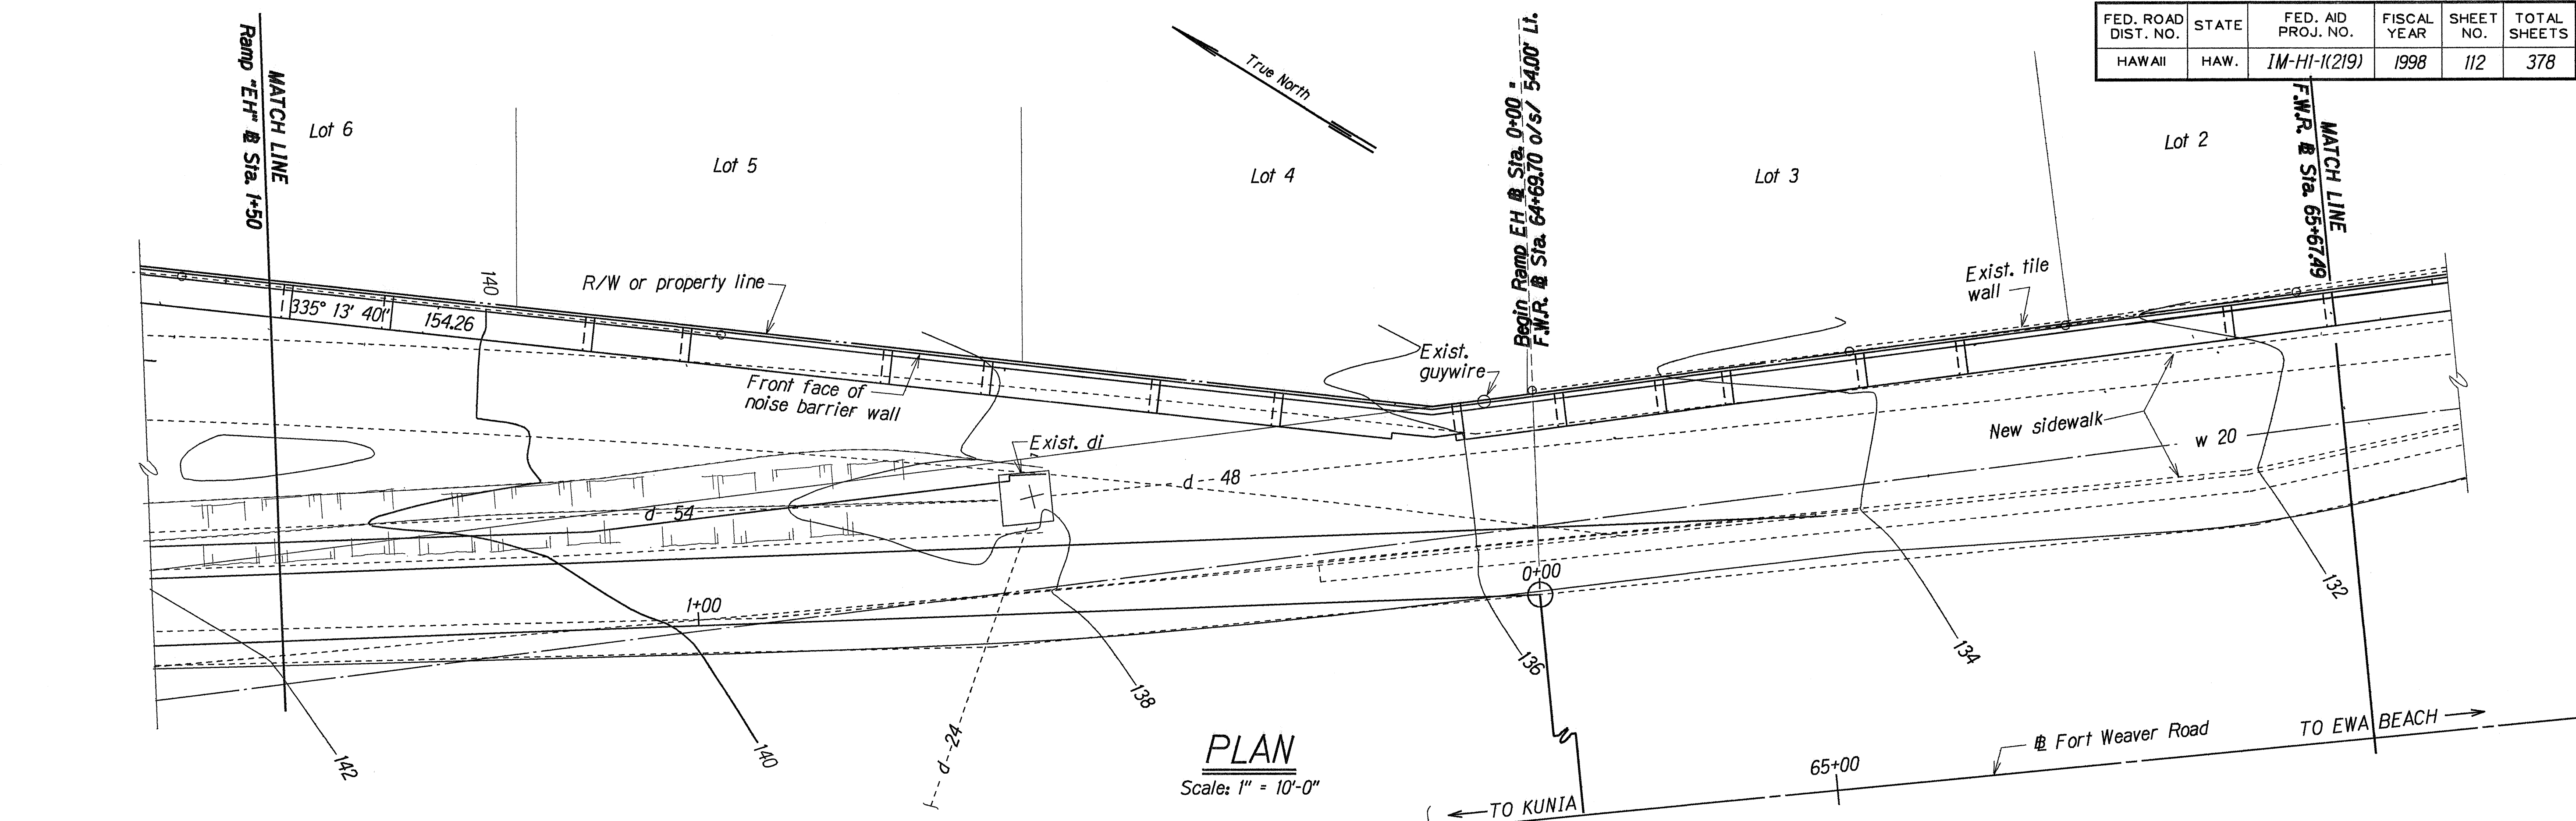



SURVEY PLOTTED BY	DATE
DESIGNED BY	JUN 1997
TRACED BY	JUN 1997
DESIGNED BY	JUN 1997
QUANTITIES BY	JUN 1997
CHECKED BY	JUN 1997

STATE OF HAWAII
DEPARTMENT OF TRANSPORTATION
HIGHWAYS DIVISION

KUNIA INTERCHANGE WALLS
RAMP "EH" - PLAN AND ELEVATION
FORT WEAVER ROAD @ STA. 65+67.49 TO RAMP "EH" @ STA. 1+50
KUNIA INTERCHANGE IMPROVEMENTS
Project No. IM-HI-1(219)

Scale: As Noted Date: Nov. 1997

FED. ROAD DIST. NO.	STATE	FED. AID PROJ. NO.	FISCAL YEAR	SHEET NO.	TOTAL SHEETS
HAWAII	HAW.	1M-HI-1(219)	1998	113	378

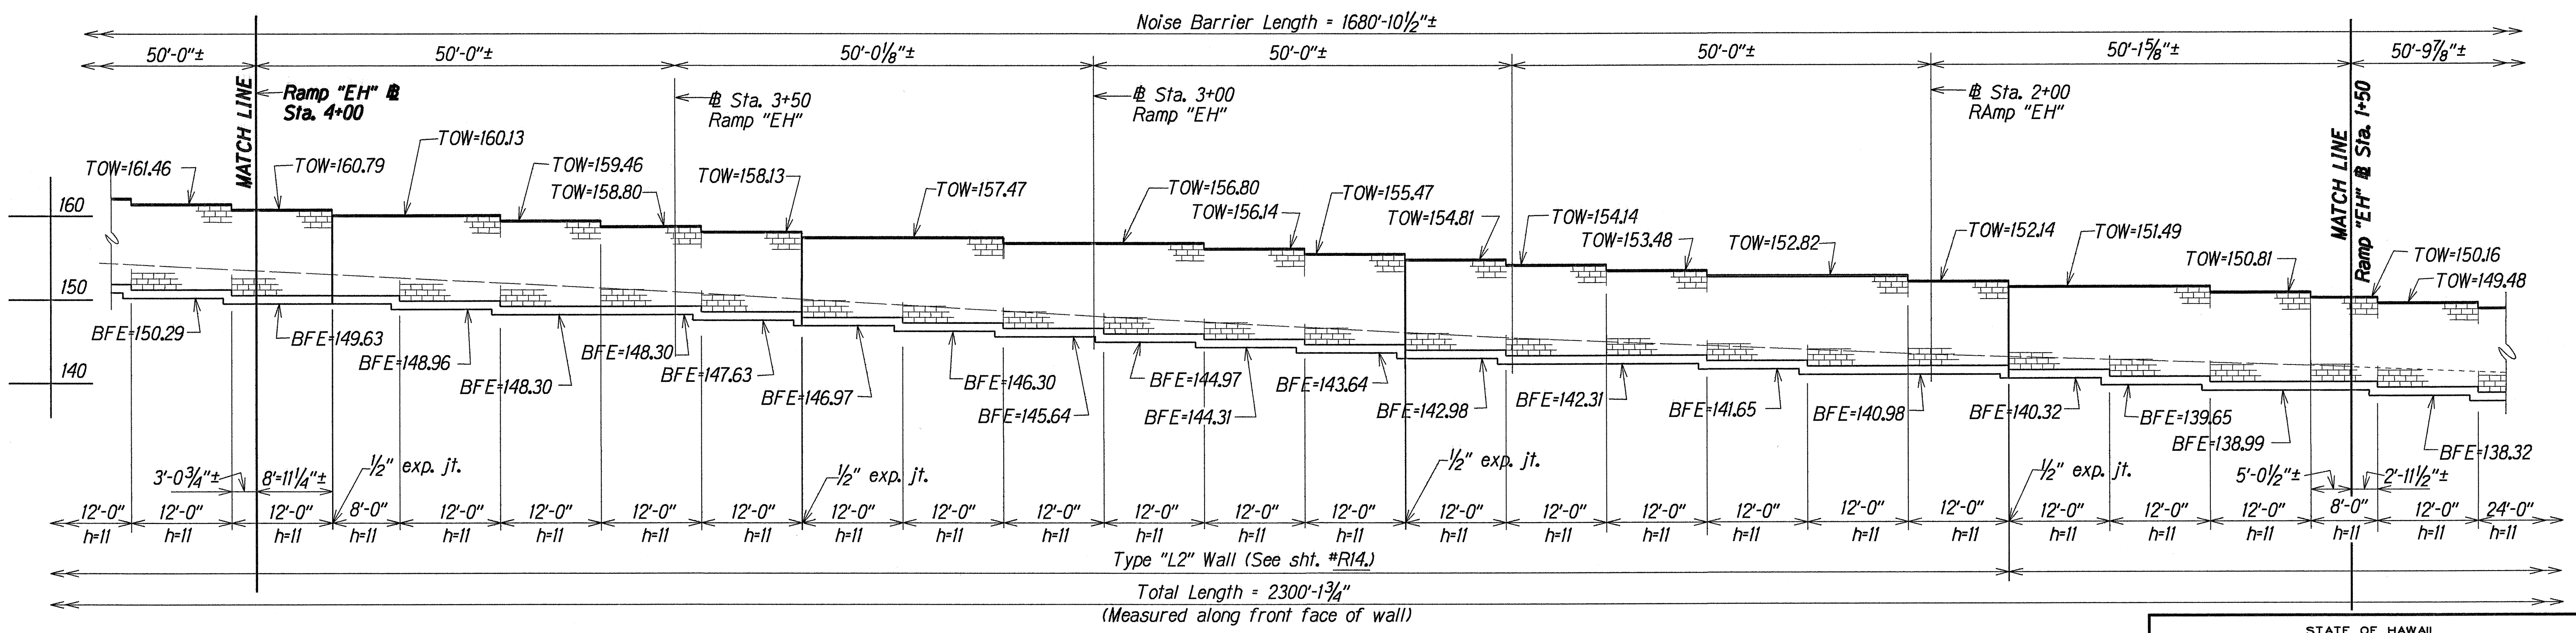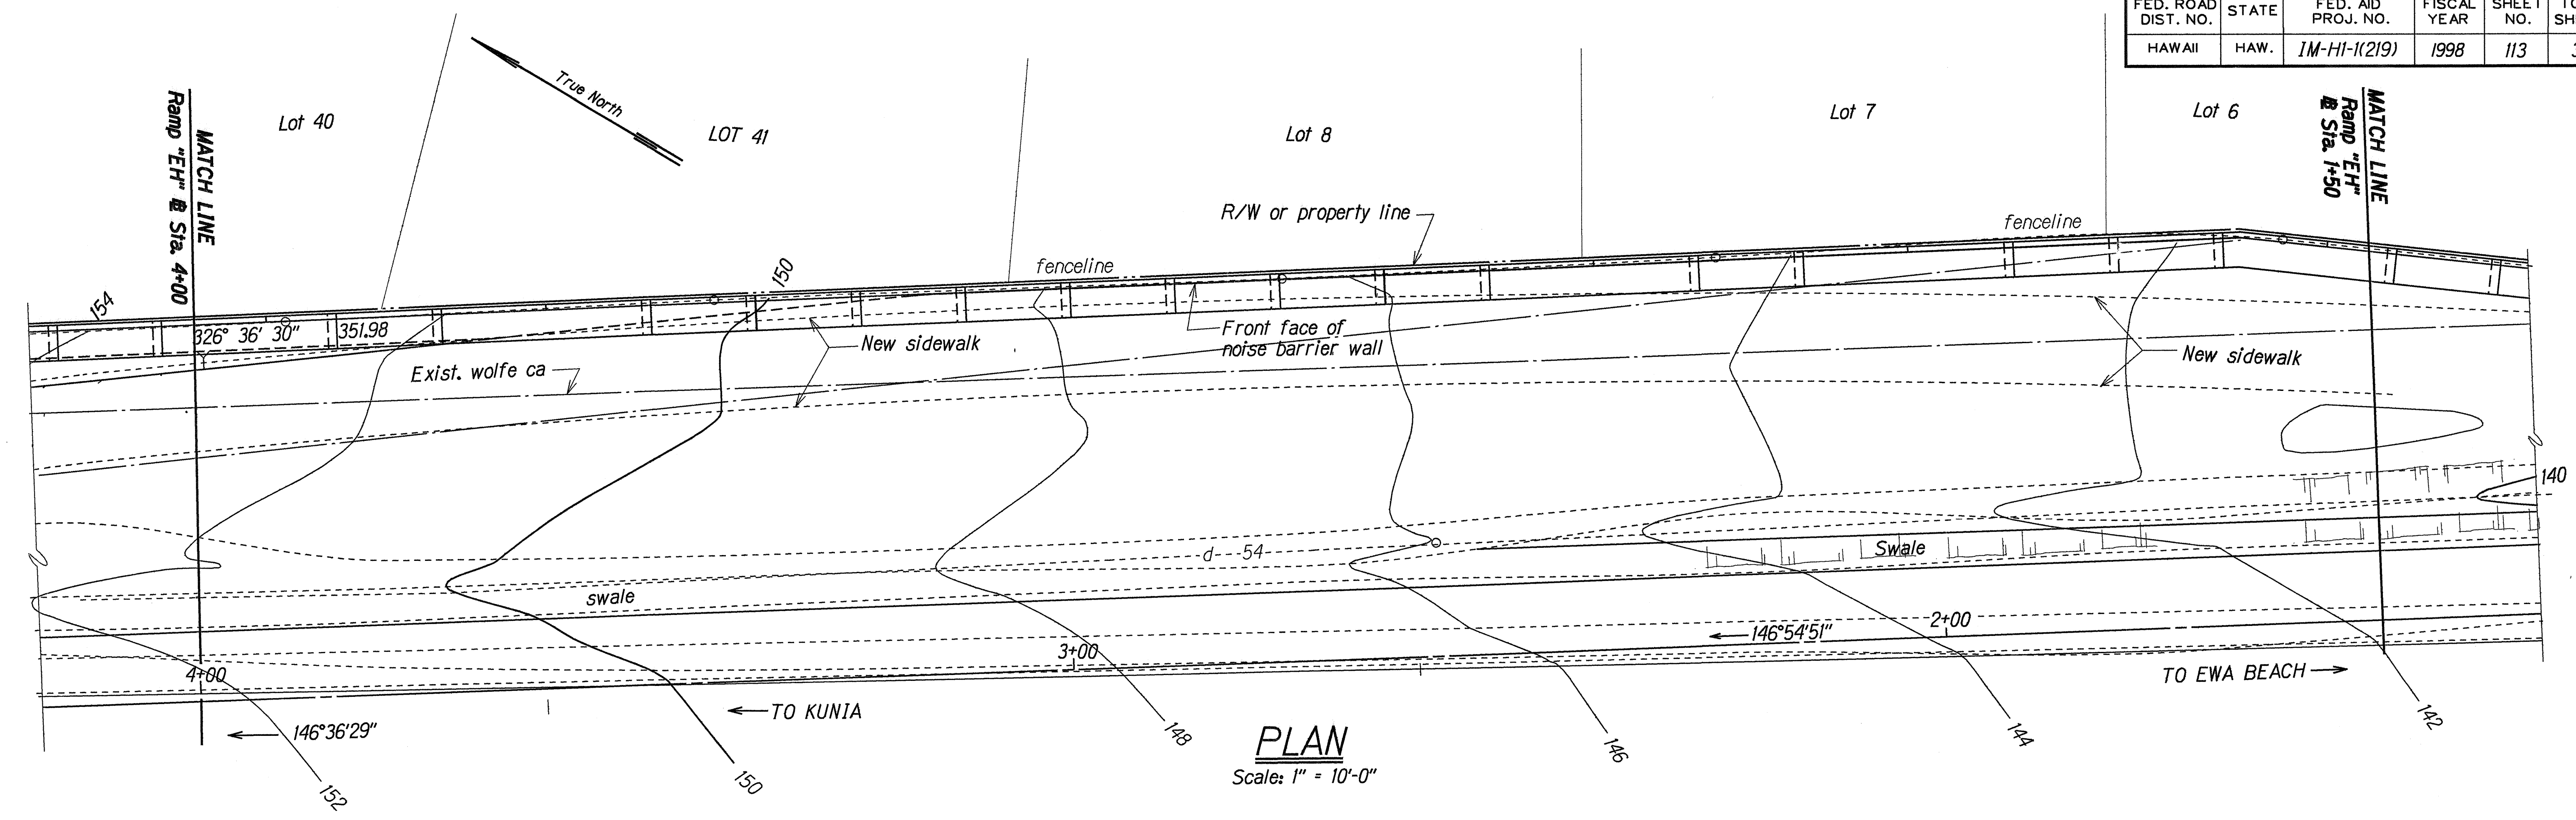

DEVELOPED ELEVATION
Scale: 1" = 10'-0"

ORIGINAL PLAN	DATE JUN 1997
DESIGNED BY JFU	DATE JUN 1997
CHECKED BY JFU	DATE JUN 1997
NOTED BY JFU	DATE JUN 1997
QUANTITIES BY JFU	DATE JUN 1997
CHECKED BY JFU	DATE JUN 1997

STATE OF HAWAII
DEPARTMENT OF TRANSPORTATION
HIGHWAYS DIVISION

KUNIA INTERCHANGE WALLS
RAMP "EH" - PLAN AND ELEVATION
RAMP "EH" @ STA. 1+50 TO 4+00
KUNIA INTERCHANGE IMPROVEMENTS
Project No 1M-HI-1(219)

Scale: As Noted Date: Nov. 1997

SHEET No. R4 OF 30 SHEETS

PLAN
Scale: 1" = 10'-0"

Table:

FED. ROAD DIST. NO.	STATE	FED. AID PROJ. NO.
HAWAII	HAW.	1M-HI-1(2)S

Noise Barrier Wall Front Face Curve "B" Data

$\Delta = 53^{\circ}00'36''$
 $R = 207.08'$
 $T = 103.27'$
 $C = 184.83'$
 $Lc = 191.59'$

Noise Barrier Wall Front Face Curve "A" Data

$\Delta = 29^{\circ}56'58''$
 $R = 75.50'$
 $T = 20.19'$
 $C = 39.47'$
 $Lc = 191.59'$

Match Line
 Ramp "EH" @ Sta. 4+62.17

Match Line
 Ramp "EH" @ Sta. 4+00

Other Labels:
 Lot 37, Lot 38, Lot 39, Lot 40
 TO HONOLULU
 TO EWA BEACH
 Exist. guywire
 Exist. tpole
 Exist. pp
 Exist. wolfe ca
 New sidewalk
 Exist. catch basin
 Inv. El. 145.88
 Ramp "KE" @ P.C. Sta. 4+18.13
 Ramp "EH" @ P.C. Sta. 4+62.17
 Ramp "EH" @ Sta. 4+00
 Ramp "KE" @ Sta. 4+00
 162, 160, 158, 156, 154, 152
 8' 27' 25" 181.04
 326° 36' 30" 351.98
 149° 36' 29" 4+00
 5+00, 6+00
 162, 160, 158, 156, 154, 152

Scale: 1" = 10'-0"



Scale: 1" = 10'-0"


KUNIA INTERCHANGE WALLS
RAMP "EH" - PLAN AND ELEVATION
RAMP "EH" @ STA. 4+00 TO 6+50
KUNIA INTERCHANGE IMPROVEMENTS
Project No IM-HI-1219)

Scale: As Noted Date: Nov. 19


SHEET No. *R5* OF *30* SHEETS

ORIGINAL PLAN	SURVEY PLOTTED BY		DATE
	DRAWN BY	IMA	JUN 1997
	TRACED BY		
	DESIGNED BY	JFU	JUN 1997
	QUANTITIES BY	JFU	JUN 1997
	CHECKED BY	CCO	JUN 1997
No.	44111-5		

FED. ROAD DIST. NO.	STATE	FED. AID PROJ. NO.	FISCAL YEAR	SHEET NO.	TOTAL SHEETS
HAWAII	HAW.	1M-HI-1(219)	1998	115	378

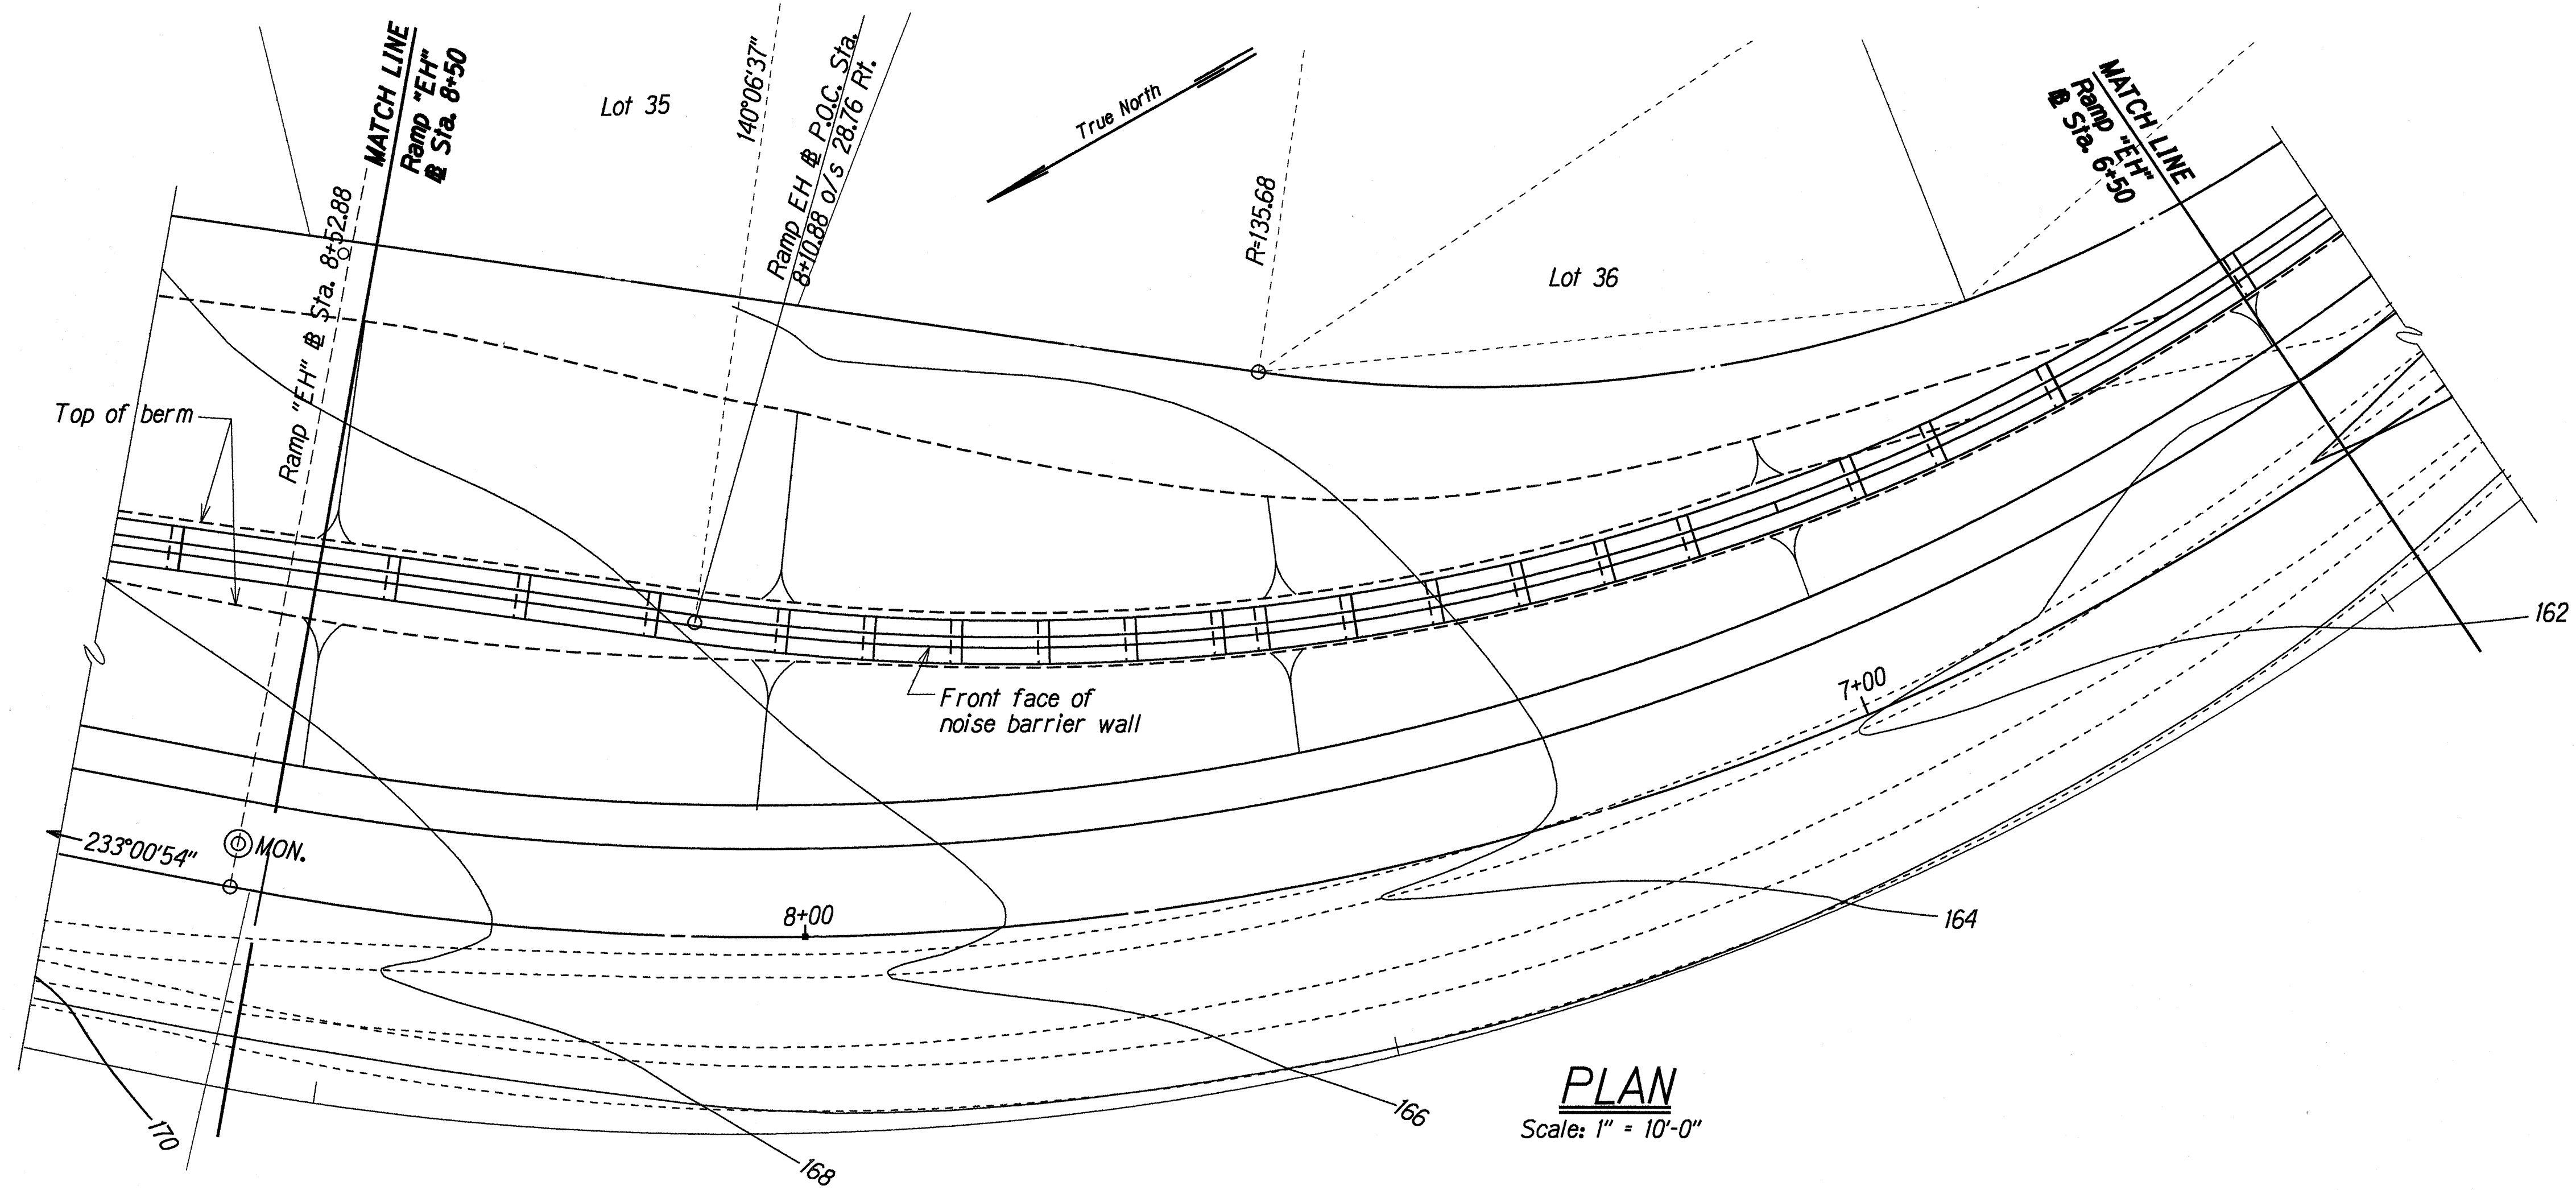

PLAN
Scale: 1" = 10'-0"

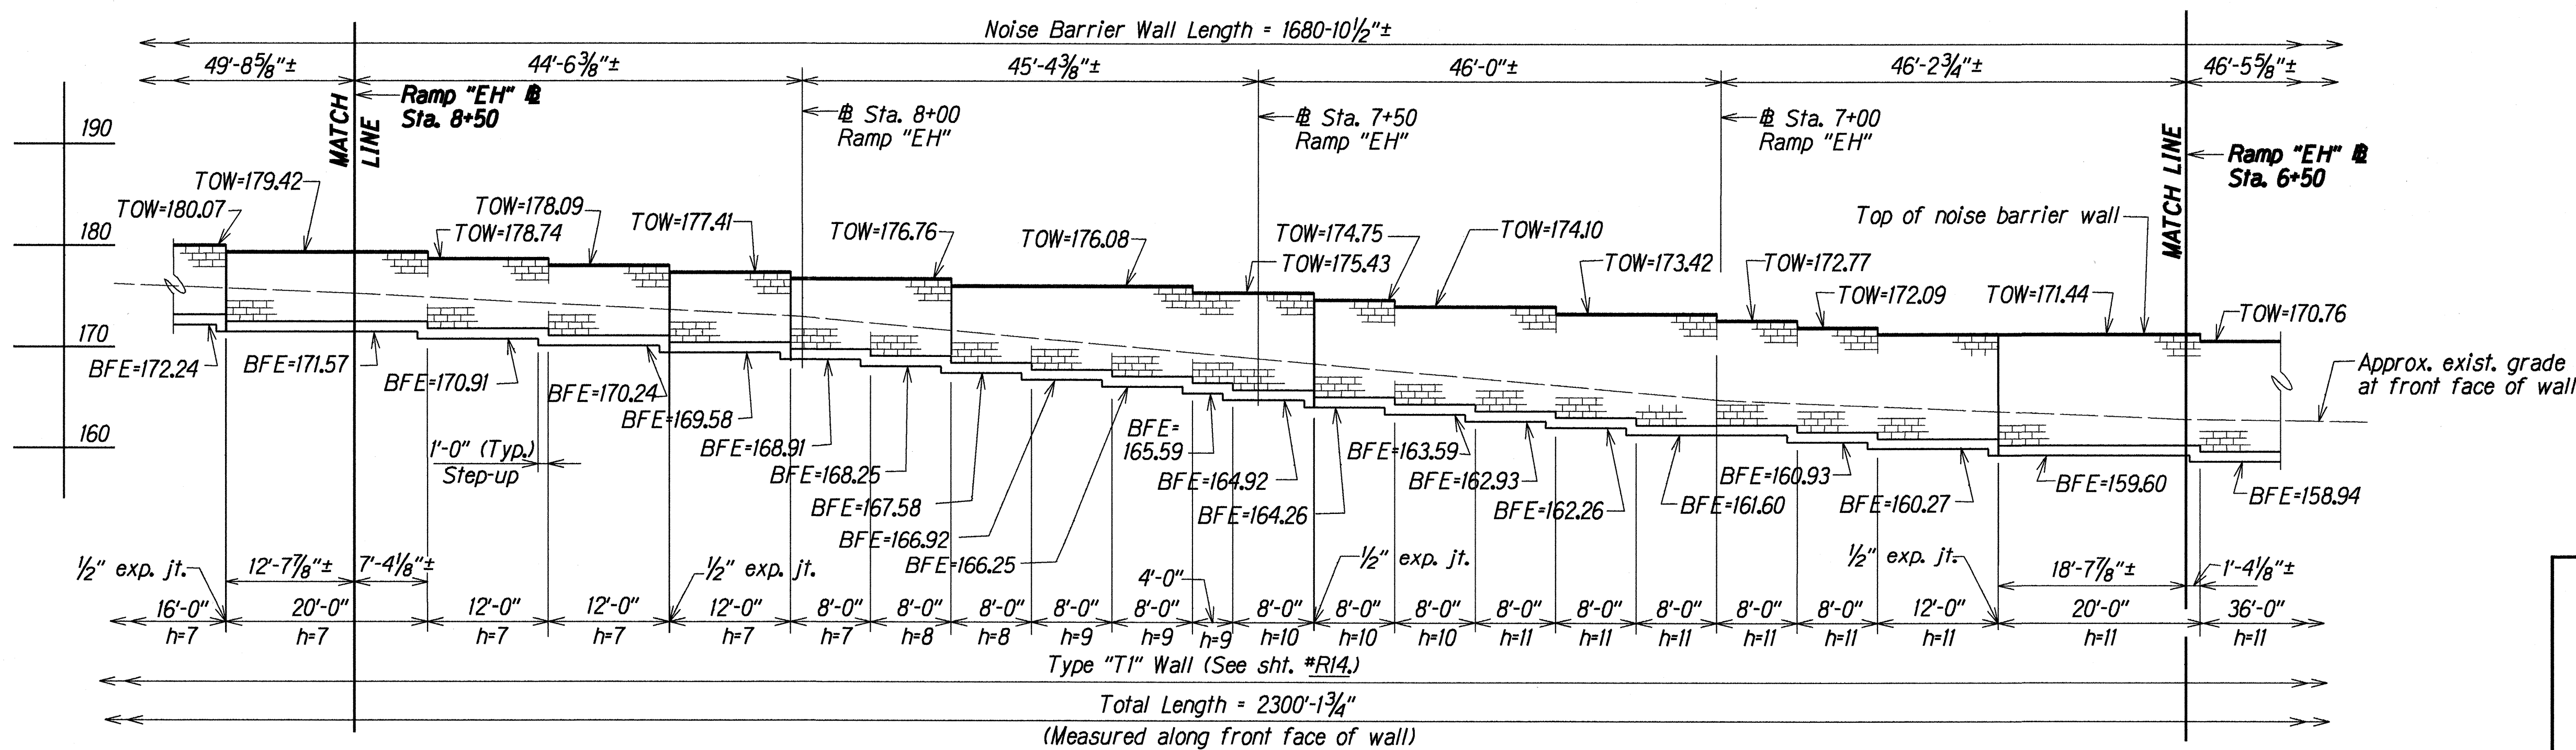

DEVELOPED ELEVATION
Scale: 1" = 10'-0"

SURVEY PLOTTED BY	DATE
PLAN	JUN 1997
DESIGNED BY	
QUANTITIES BY	
CHECKED BY	
NO.	01106



STATE OF HAWAII
DEPARTMENT OF TRANSPORTATION
HIGHWAYS DIVISION

KUNIA INTERCHANGE WALLS
RAMP "EH" - PLAN AND ELEVATION
RAMP "EH" @ STA. 6+50 TO 8+50
KUNIA INTERCHANGE IMPROVEMENTS
Project No 1M-HI-1(219)

Scale: As Noted
Date: Nov. 1997

SHEET No. R6 OF 30 SHEETS

FED. ROAD DIST. NO.	STATE	FED. AID PROJ. NO.	FISCAL YEAR	SHEET NO.	TOTAL SHEETS
HAWAII	HAW.	1M-HI-1(219)	1998	116	378

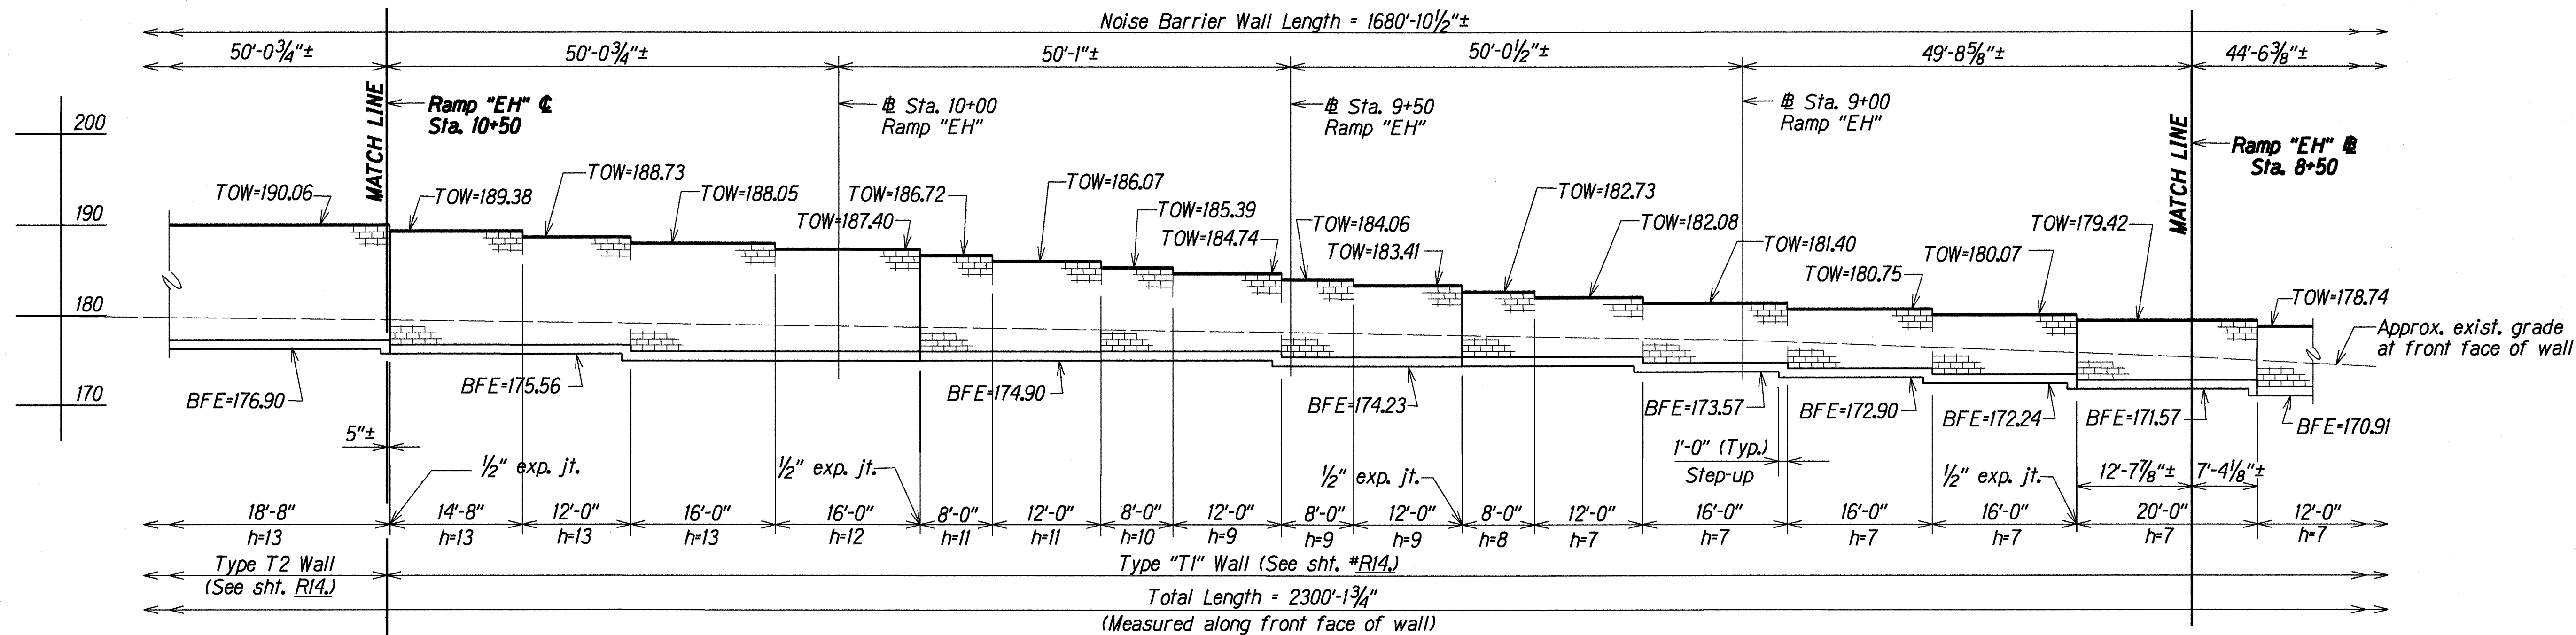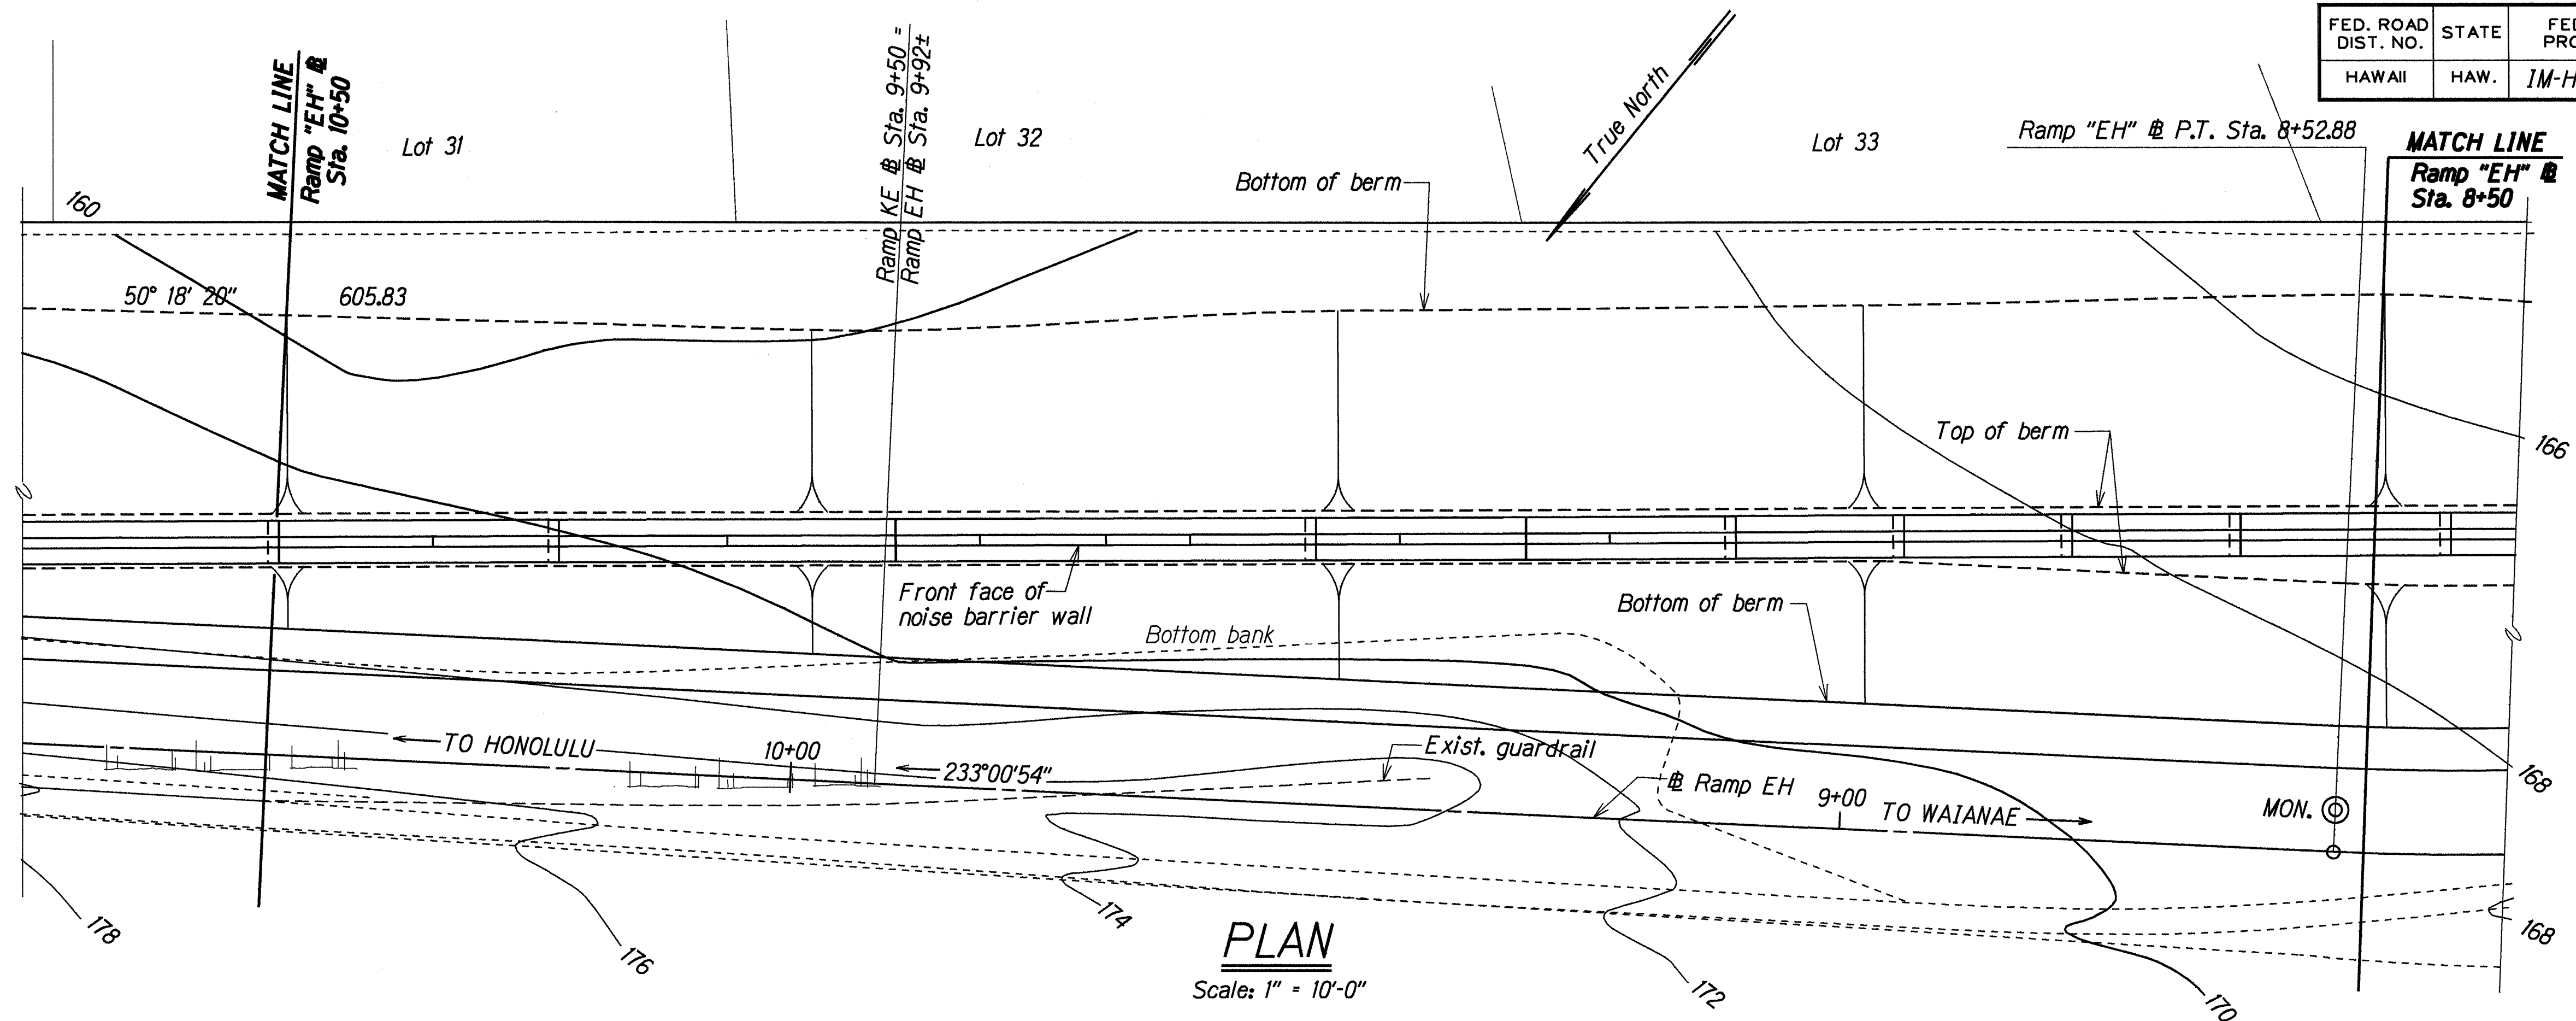



ORIGINAL PLAN	DATE JUN 1997
DESIGNED BY JFU	DESIGNED BY JFU
QUANTITIES BY JFU	QUANTITIES BY JFU
CHECKED BY DDD	CHECKED BY DDD

STATE OF HAWAII
DEPARTMENT OF TRANSPORTATION
HIGHWAYS DIVISION

KUNIA INTERCHANGE WALLS
RAMP "EH" - PLAN AND ELEVATION
RAMP "EH" @ STA. 8+50 TO 10+50
KUNIA INTERCHANGE IMPROVEMENTS
Project No 1M-HI-1(219)

Scale: As Noted Date: Nov. 1997

FED. ROAD DIST. NO.	STATE	FED. AID PROJ. NO.	FISCAL YEAR	SHEET NO.	TOTAL SHEETS
HAWAII	HAW.	1M-HI-1(219)	1998	CO 117	378

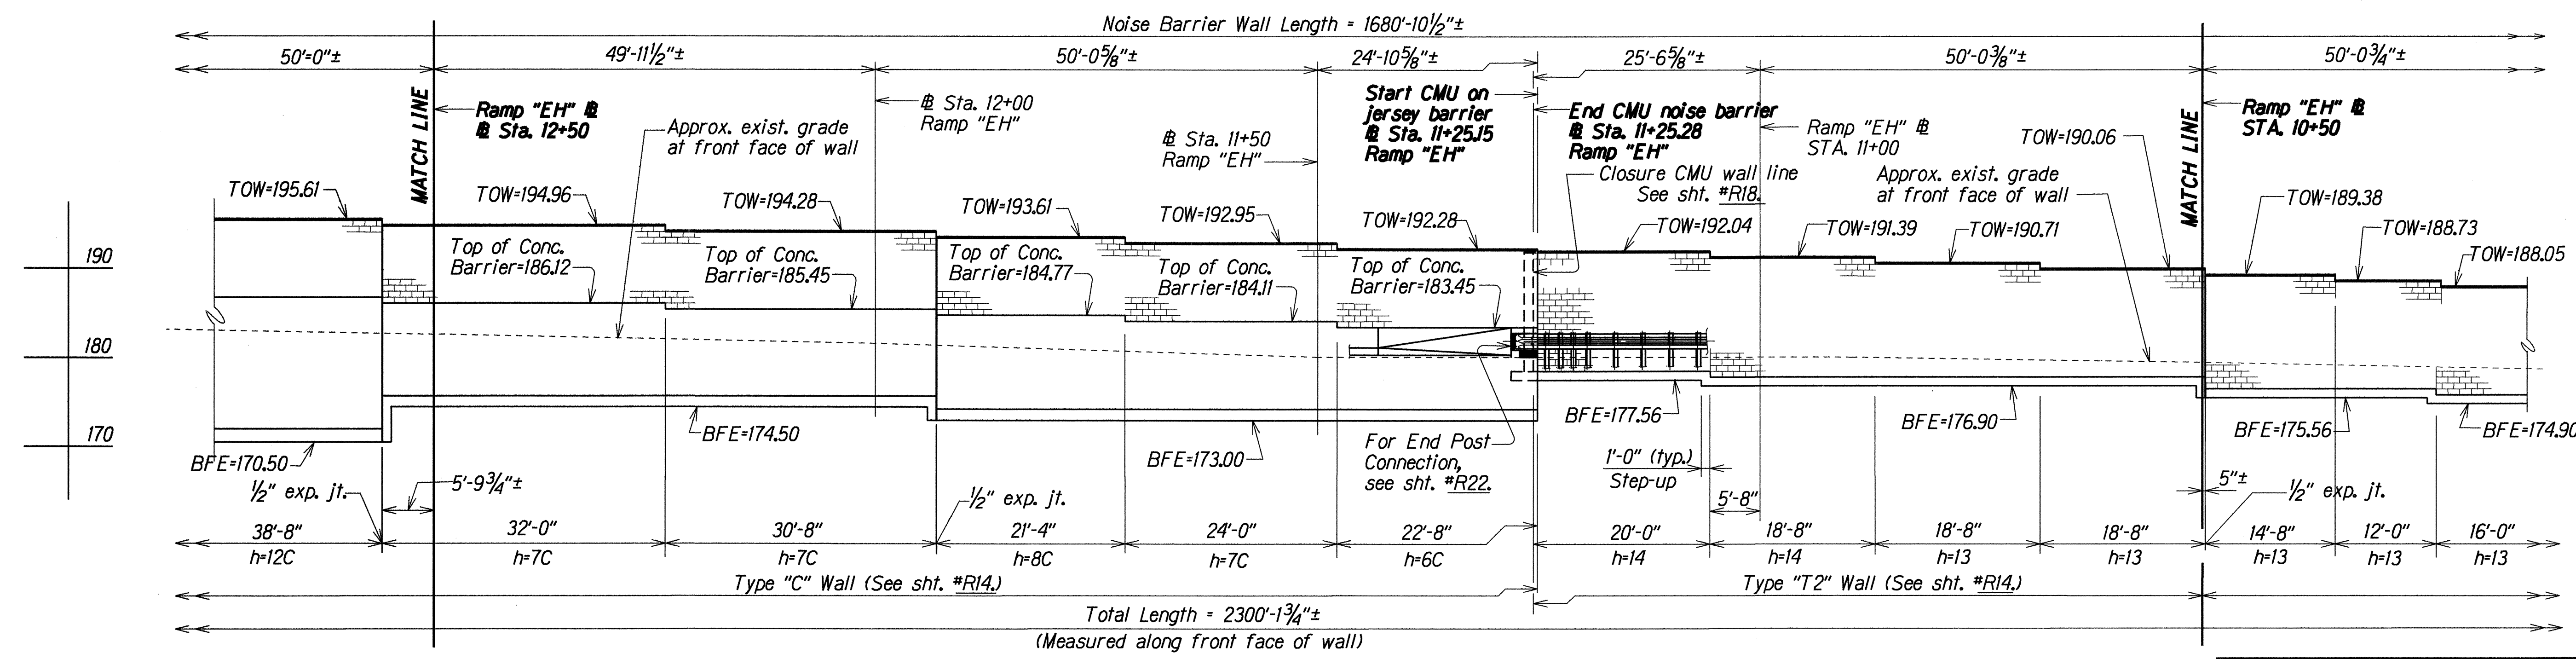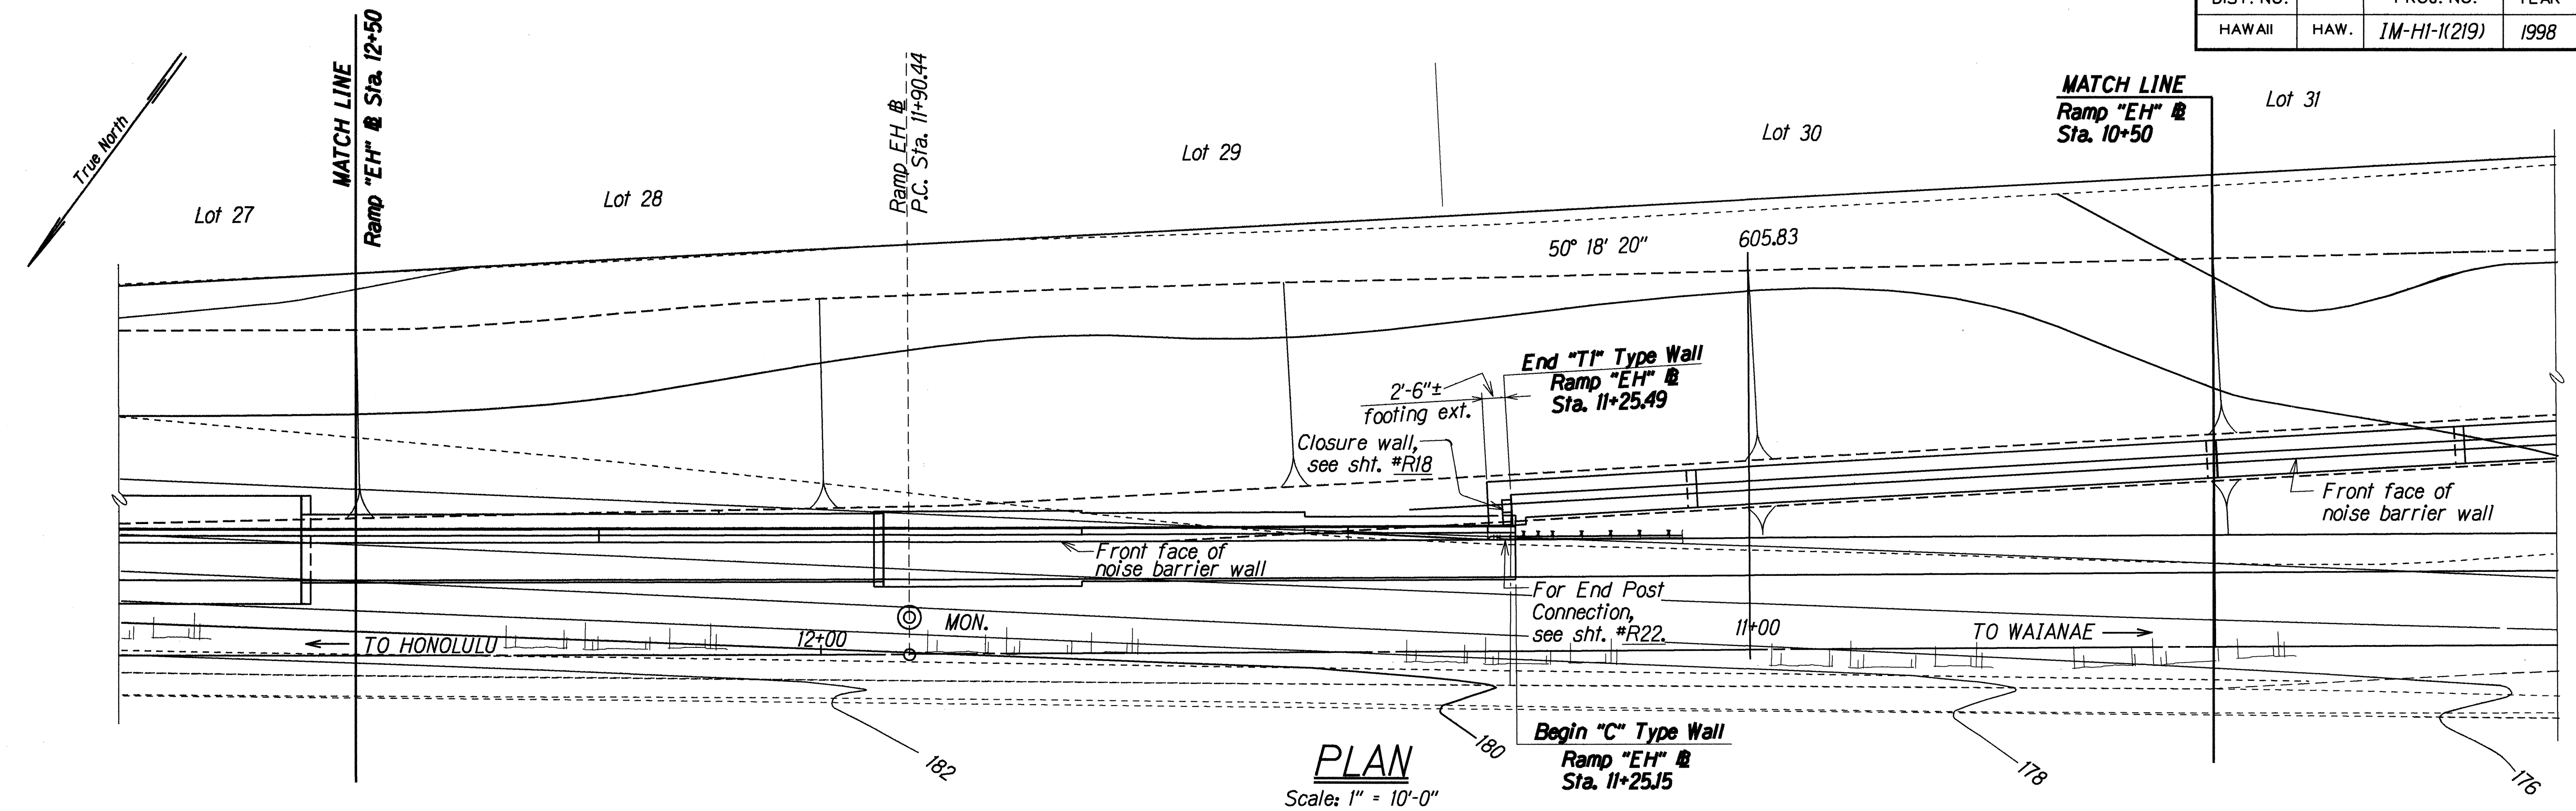

DEVELOPED ELEVATION
Scale: 1" = 10'-0"

DESIGNED BY	DATE
TRACED BY	JUN 1997
QUANTITIES BY	JUN 1997
CHECKED BY	JUN 1997

DATE	REVISION
3/9/99	Revised TOW EI. and added Top of Concrete Barrier EI.



STATE OF HAWAII
DEPARTMENT OF TRANSPORTATION
HIGHWAYS DIVISION

KUNIA INTERCHANGE WALLS
RAMP "EH" - PLAN AND ELEVATION
RAMP "EH" @ STA. 10+50 TO 12+50
KUNIA INTERCHANGE IMPROVEMENTS
Project No 1M-HI-1(219)

Scale: As Noted Date: Nov. 1997

SHEET NO. R8 OF 30 SHEETS

FED. ROAD DIST. NO.	STATE	FED. AID PROJ. NO.	FISCAL YEAR	SHEET NO.	TOTAL SHEETS
HAWAII	HAW.	1M-HI-1(219)	1998	CO 118	378

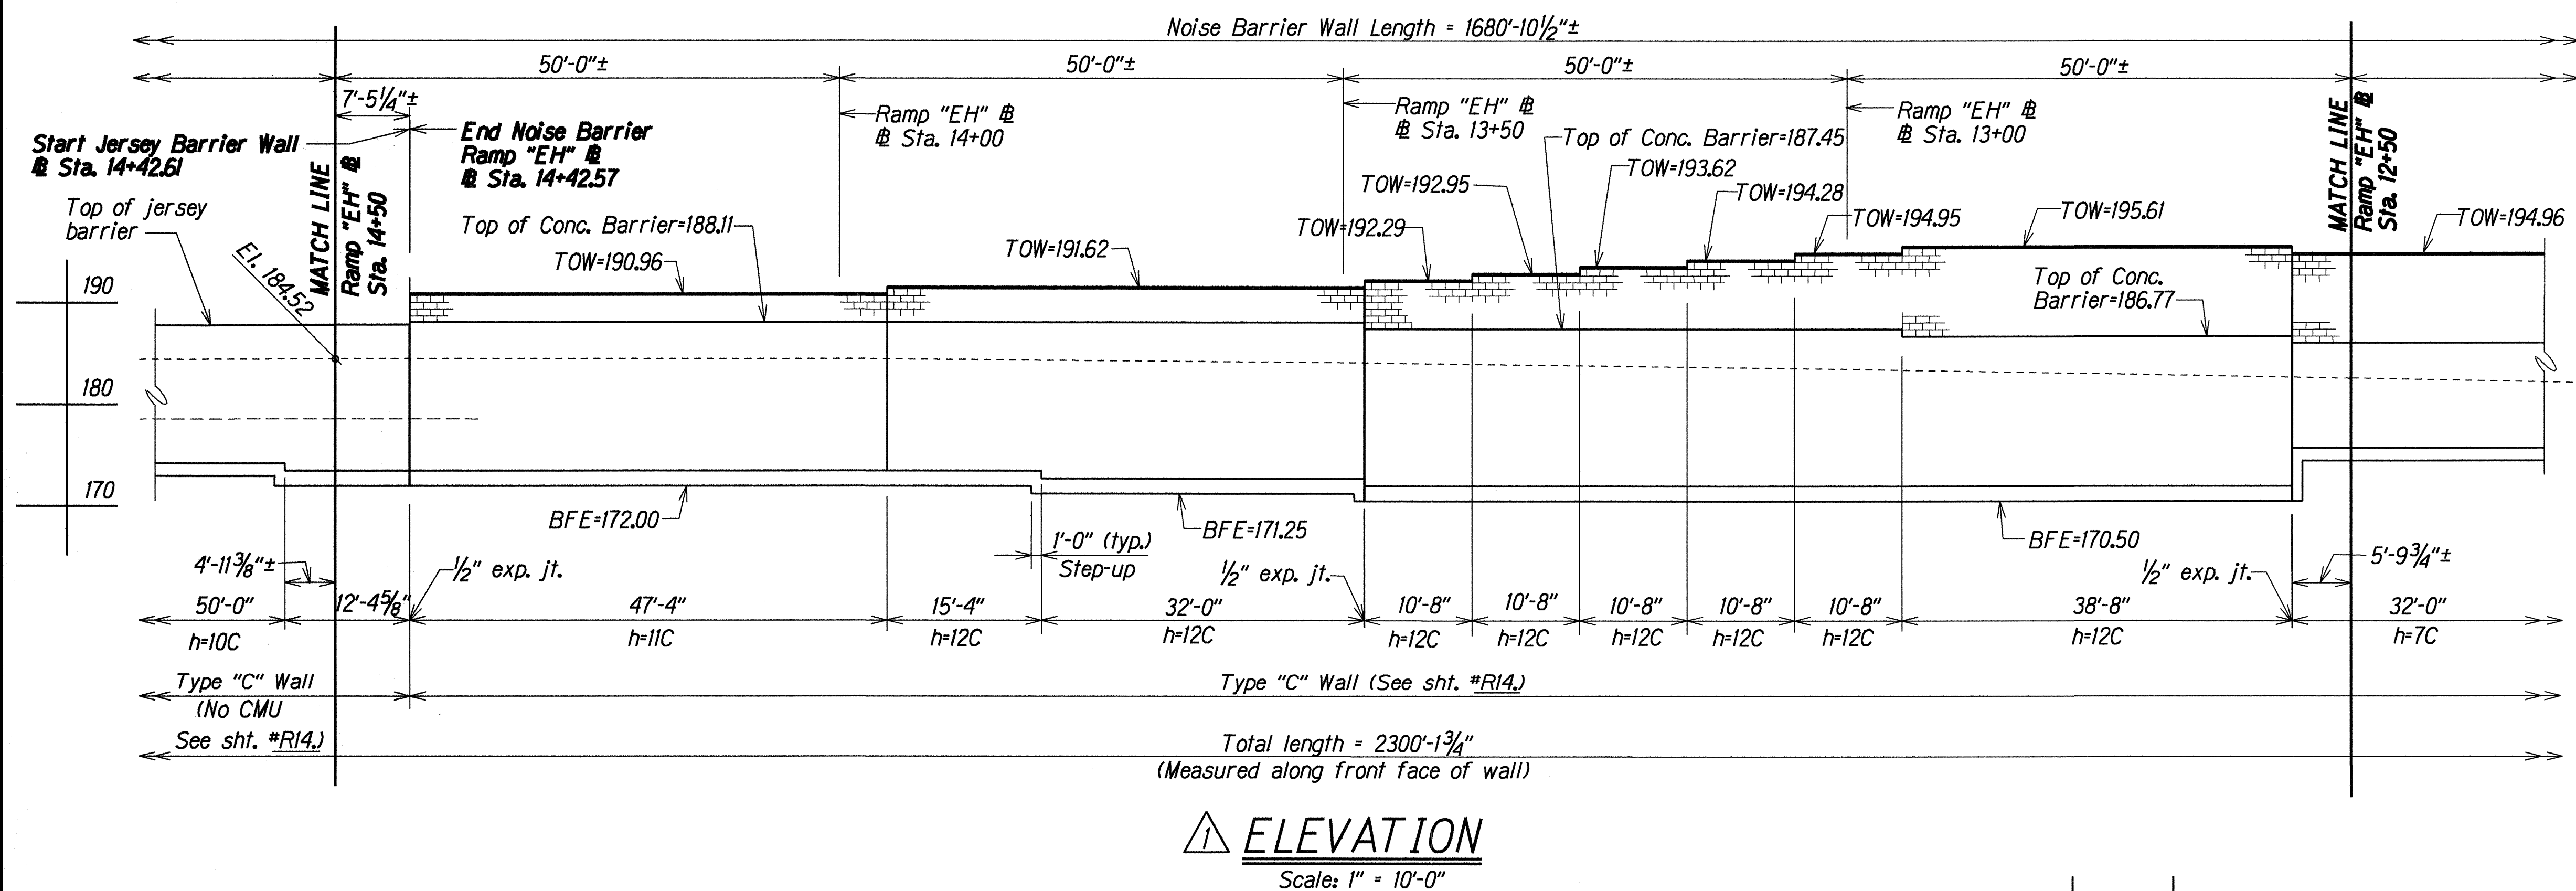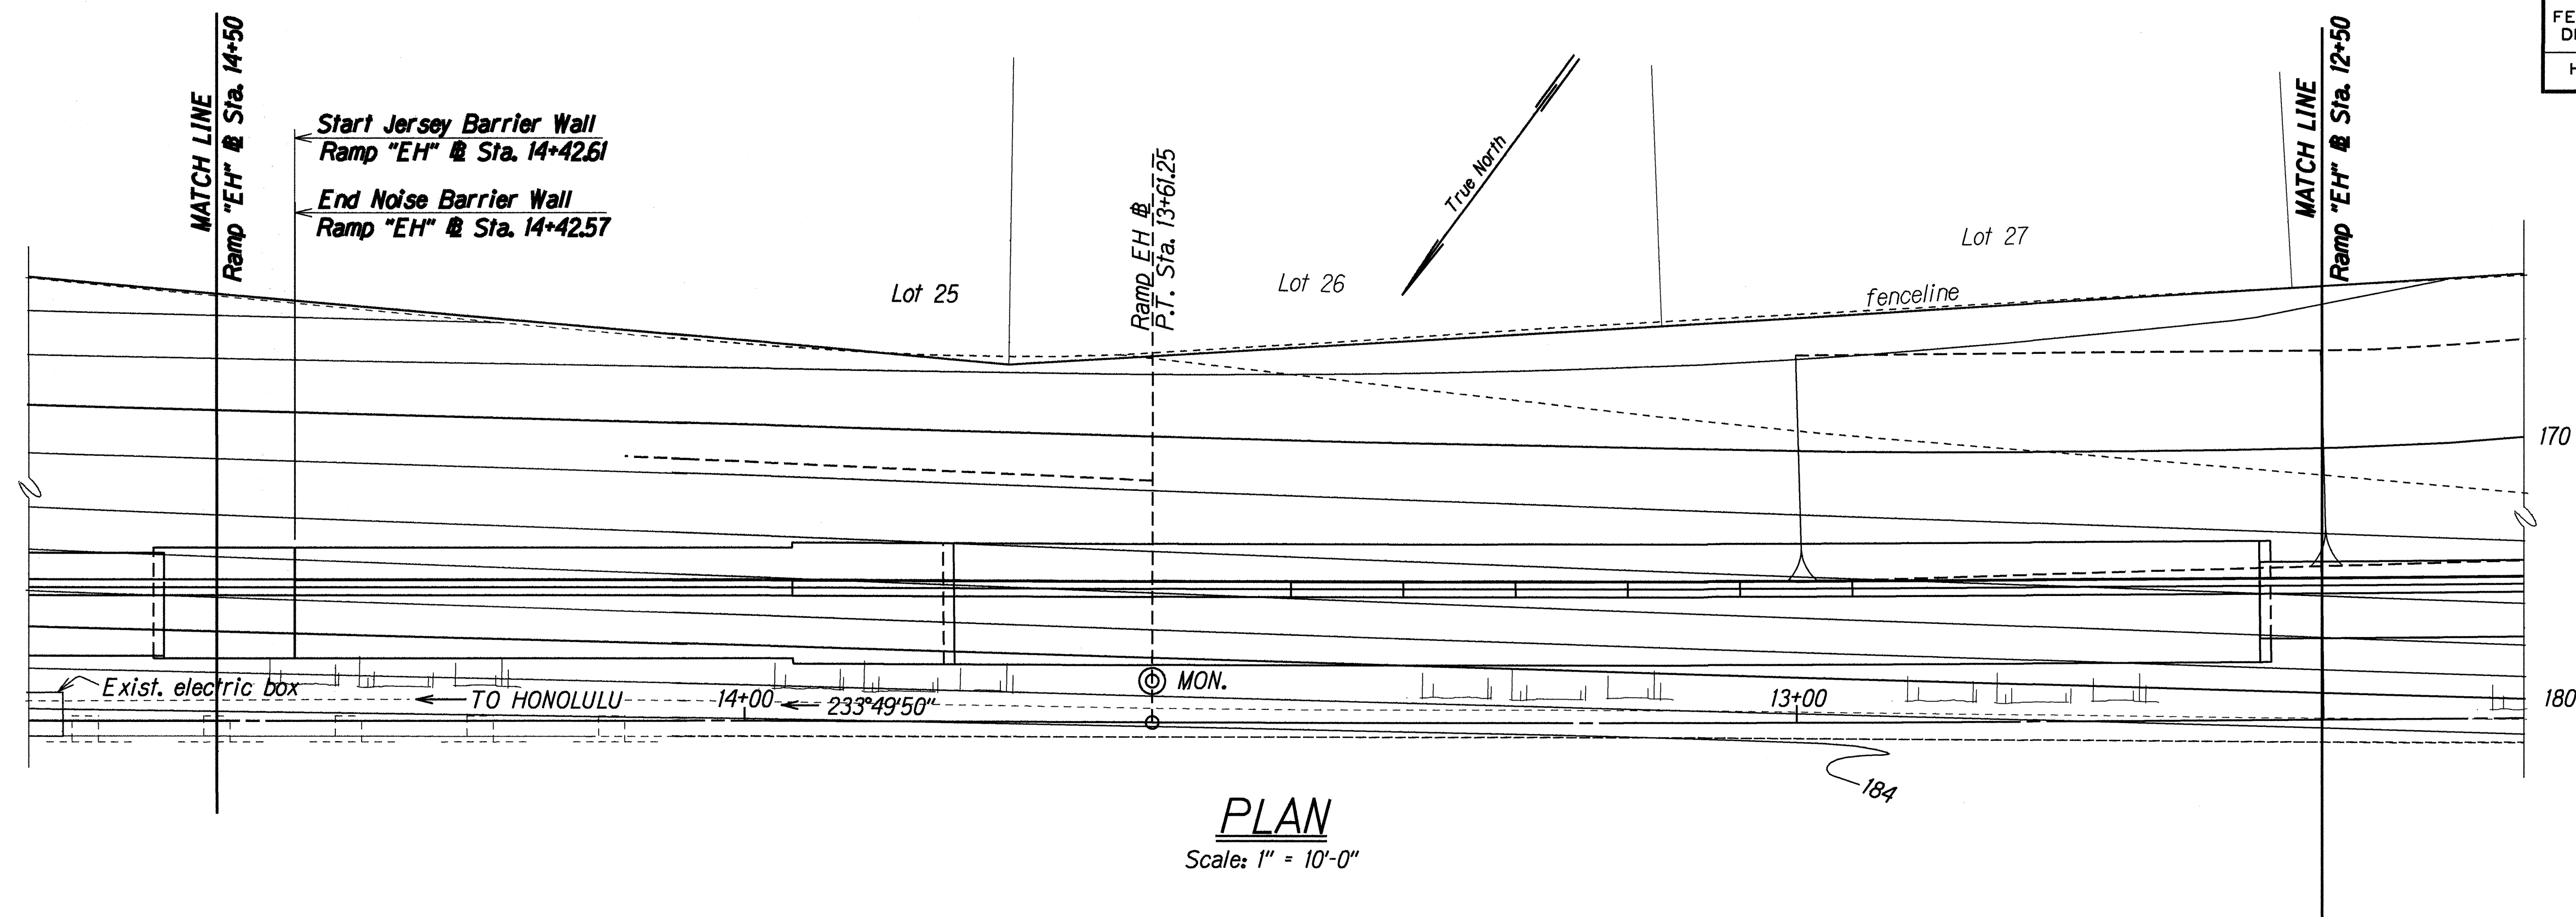

DESIGNED BY	DATE
TRACED BY	JUN 1997
DESIGNED BY	JUN 1997
QUANTITIES BY	JUN 1997
CHECKED BY	JUN 1997

DATE	REVISION
3/9/99	Revised TOW El. and added Top of Concrete Barrier El.


STATE OF HAWAII
DEPARTMENT OF TRANSPORTATION
HIGHWAYS DIVISION

KUNIA INTERCHANGE WALLS
RAMP "EH" - PLAN AND ELEVATION
RAMP "EH" @ STA. 12+50 TO 14+50
KUNIA INTERCHANGE IMPROVEMENTS
Project No. 1M-HI-1(219)


Scale: As Noted Date: Nov. 1997

SHEET NO. R9 OF 30 SHEETS

FED. ROAD DIST. NO.	STATE	FED. AID PROJ. NO.	FISCAL YEAR	SHEET NO.	TOTAL SHEETS
HAWAII	HAW.	IM-HI-1(219)	1998	119	378

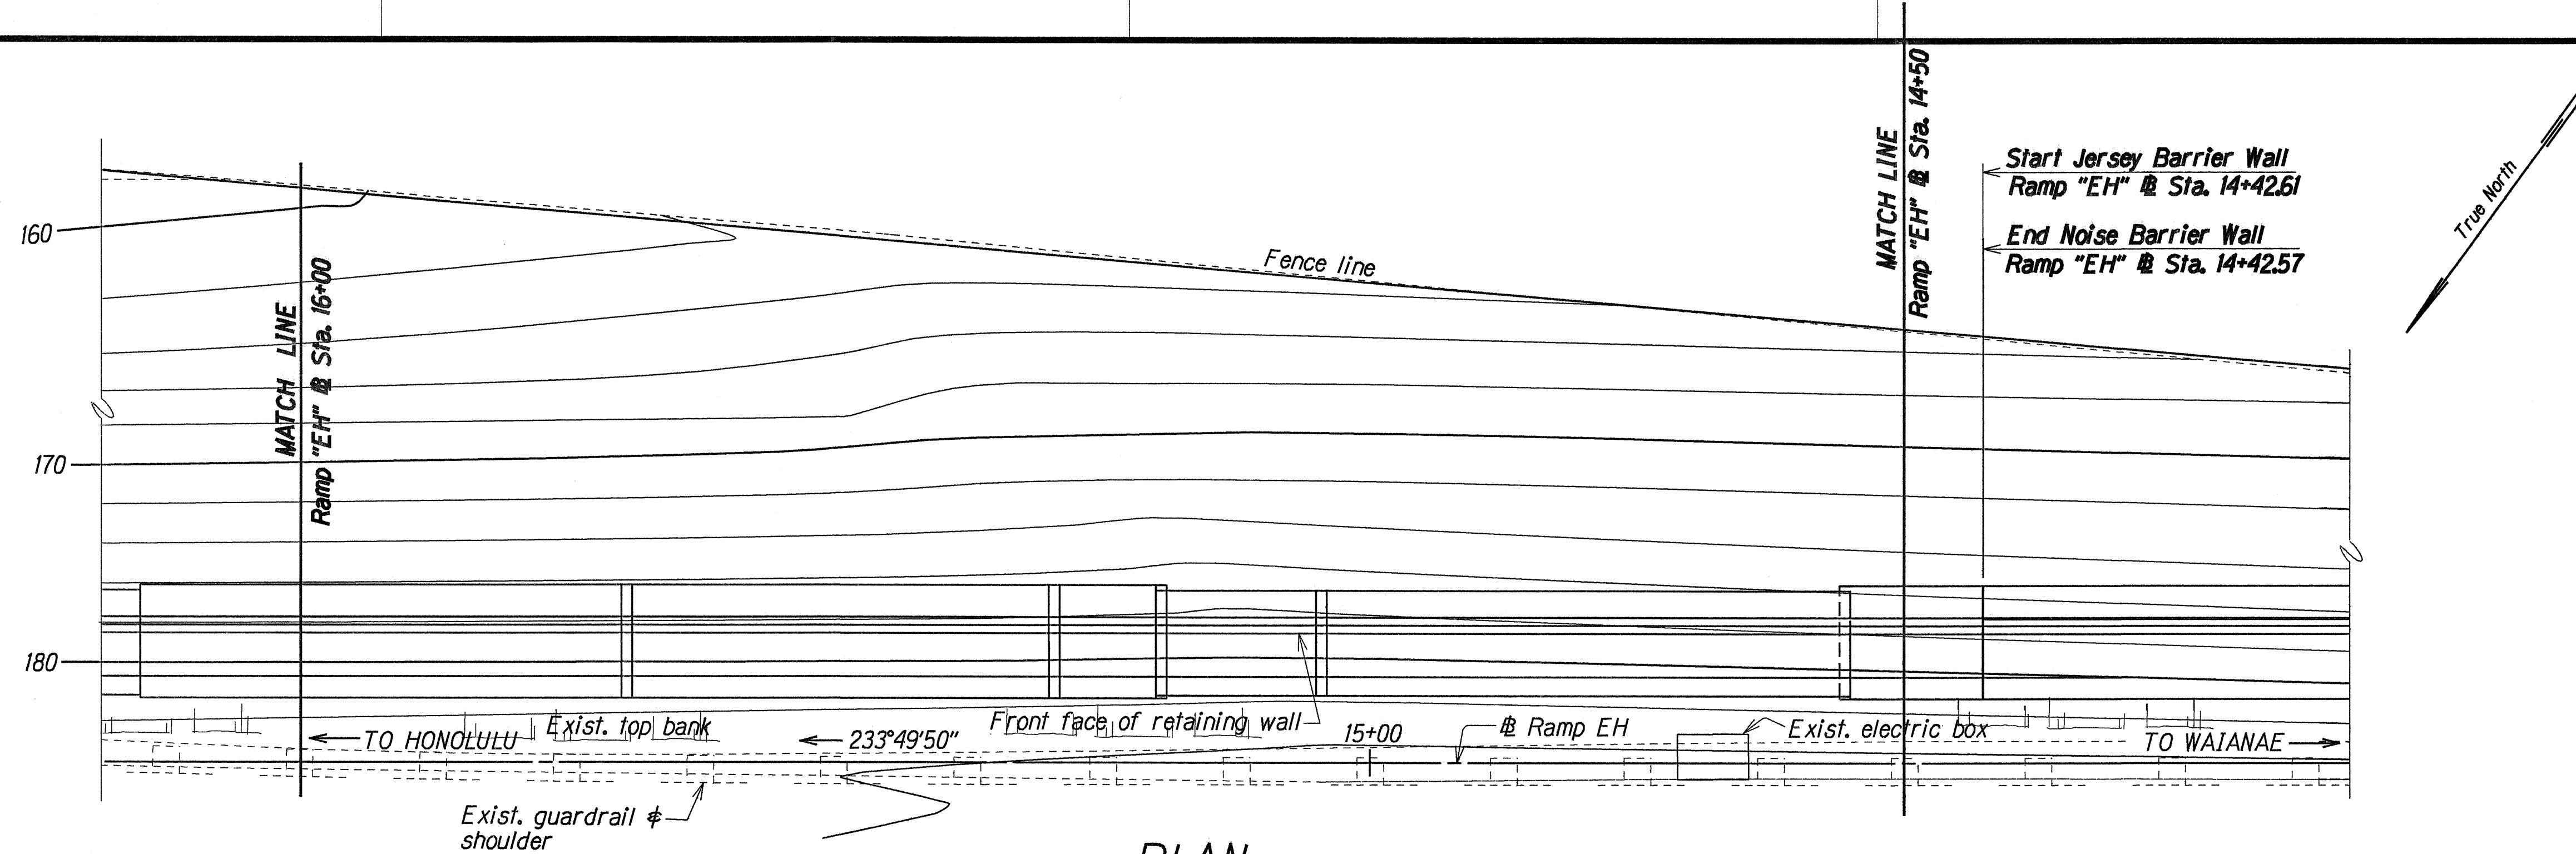

PLAN
Scale: 1" = 10'-0"

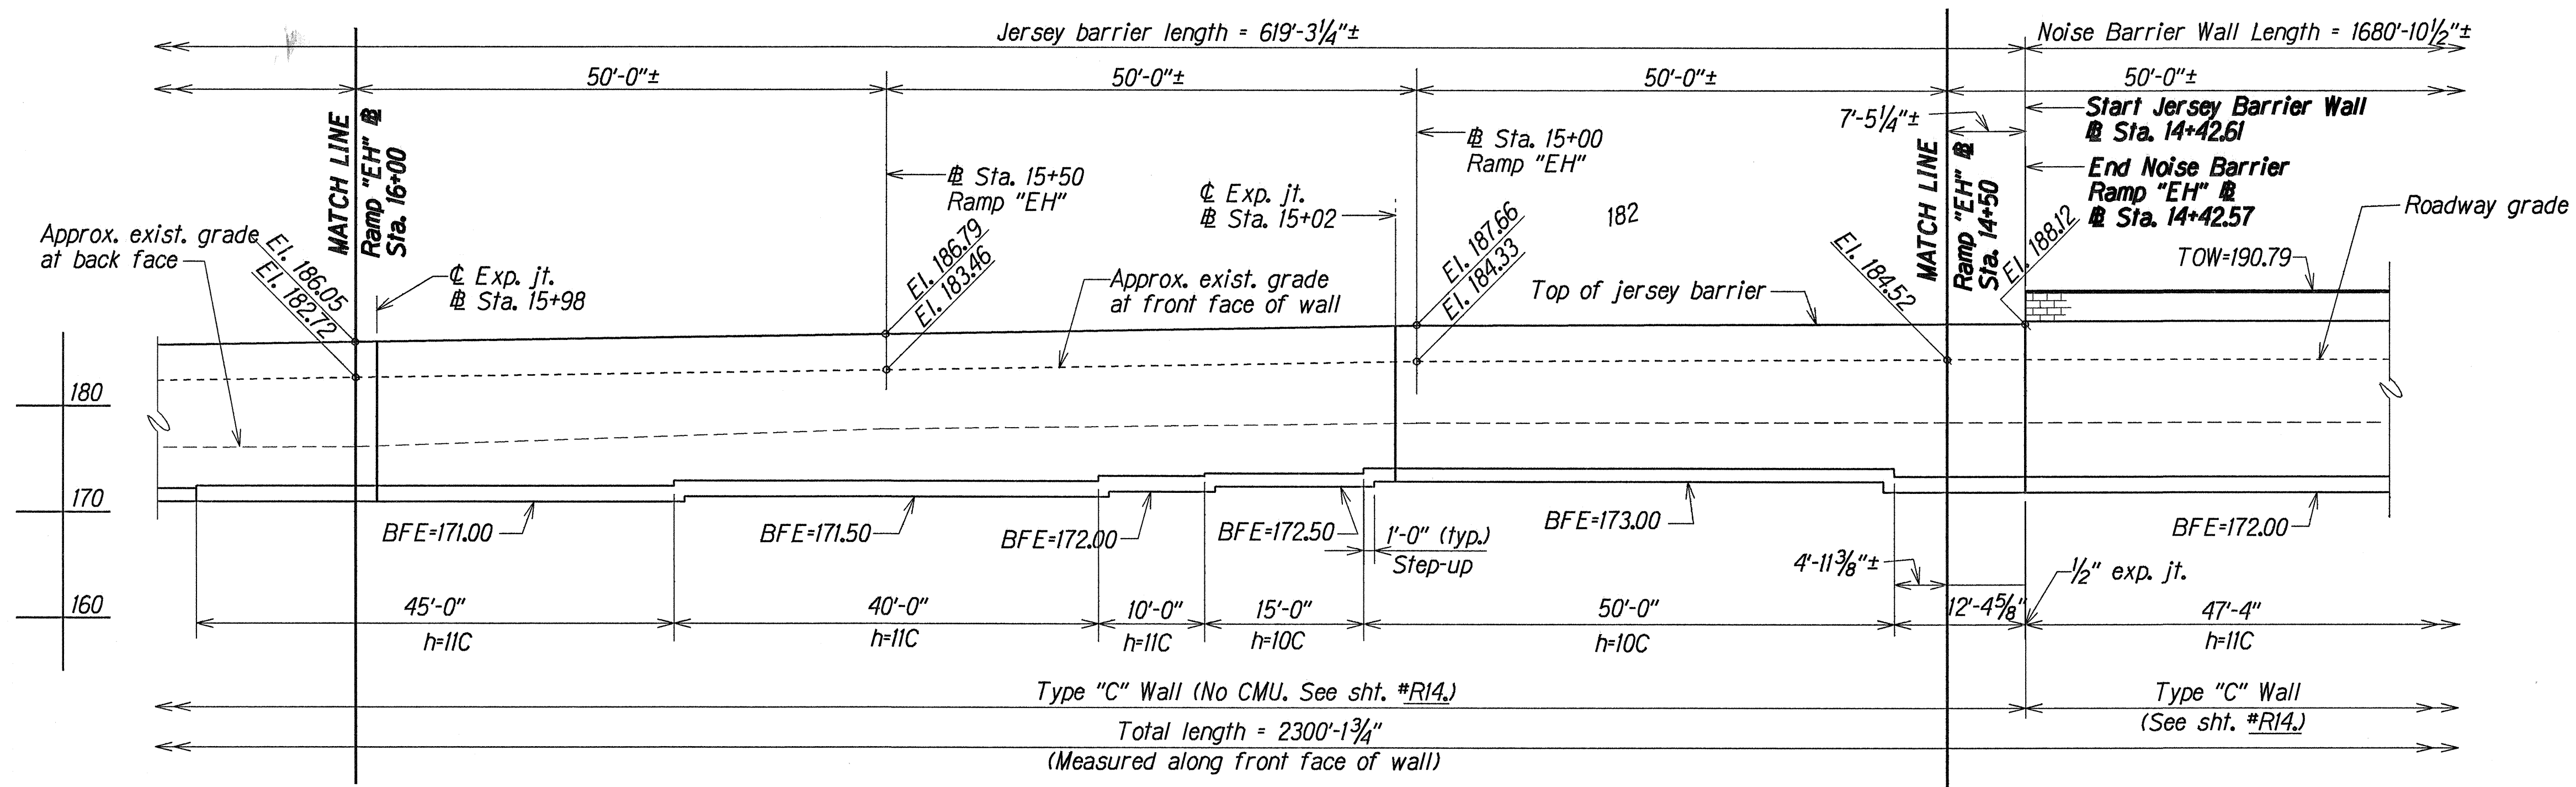

ELEVATION
Scale: 1" = 10'-0"

ORIGINAL PLAN	DATE	UN 1997
DESIGNED BY	TKM/LMA	
DESIGNED BY	TKM	
QUANTITIES BY	JFO	
CHECKED BY	TKM	



STATE OF HAWAII
DEPARTMENT OF TRANSPORTATION
HIGHWAYS DIVISION

KUNIA INTERCHANGE WALLS
RAMP "EH" - PLAN AND ELEVATION
RAMP "EH" @ STA. 14+06.02 TO 16+00
KUNIA INTERCHANGE IMPROVEMENTS
Project No IM-HI-1(219)

Scale: As Noted
Date: Nov. 1997

SHEET No. 119 OF 30 SHEETS

FED. ROAD DIST. NO.	STATE	FED. AID PROJ. NO.	FISCAL YEAR	SHEET NO.	TOTAL SHEETS
HAWAII	HAW.	1M-HI-1(219)	1998	120	378

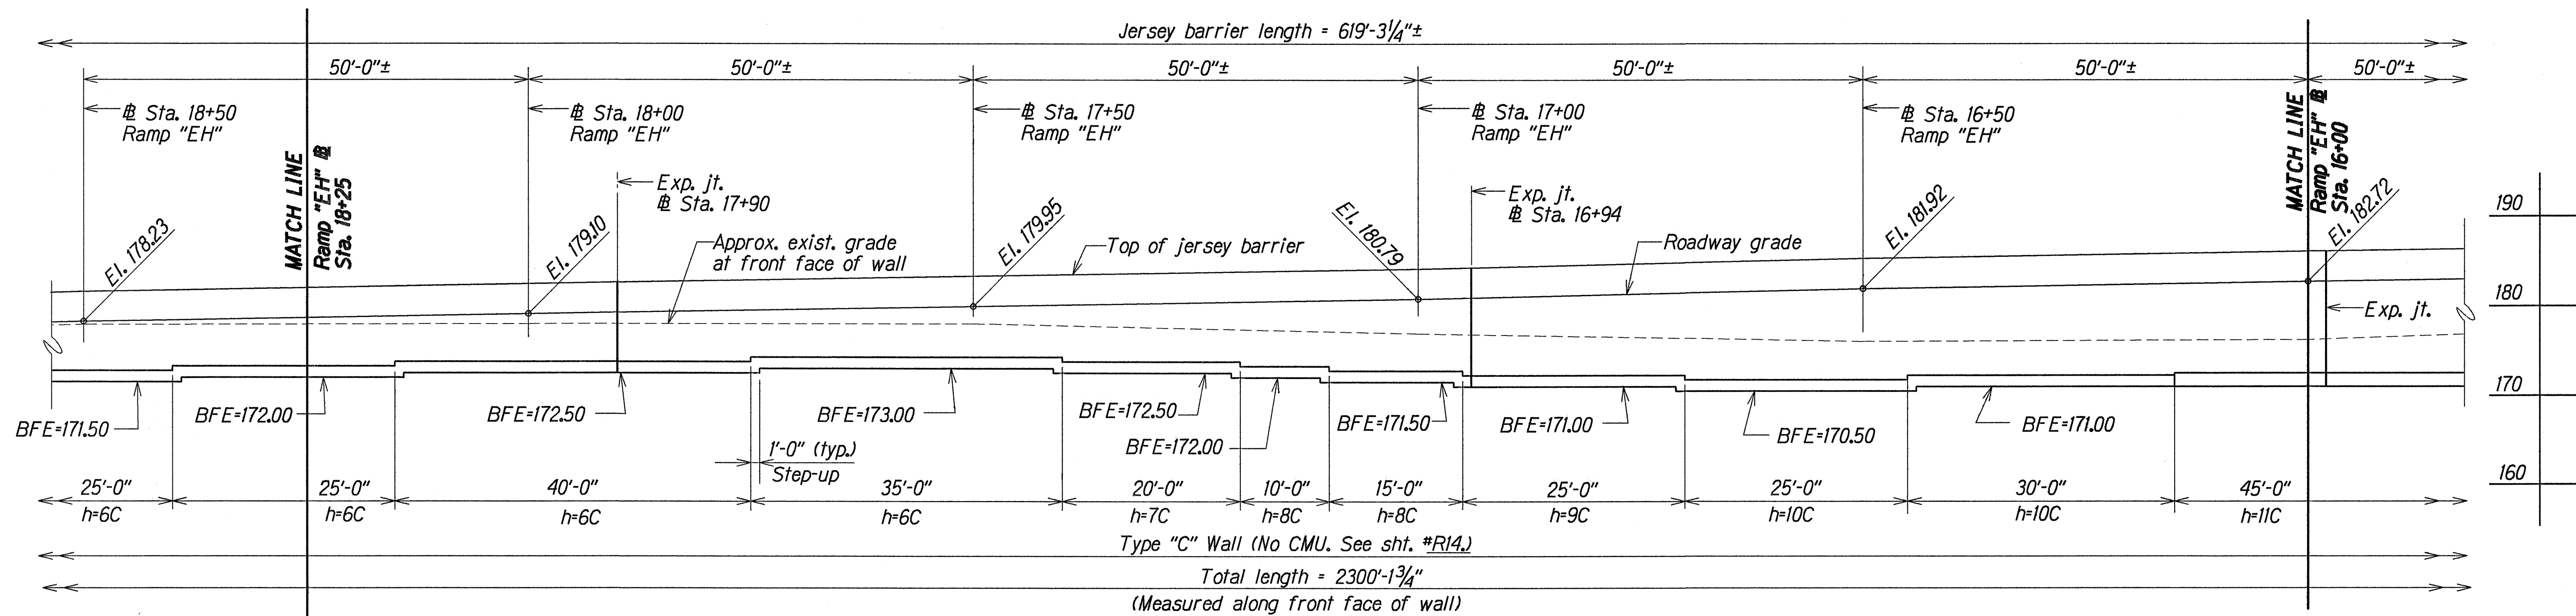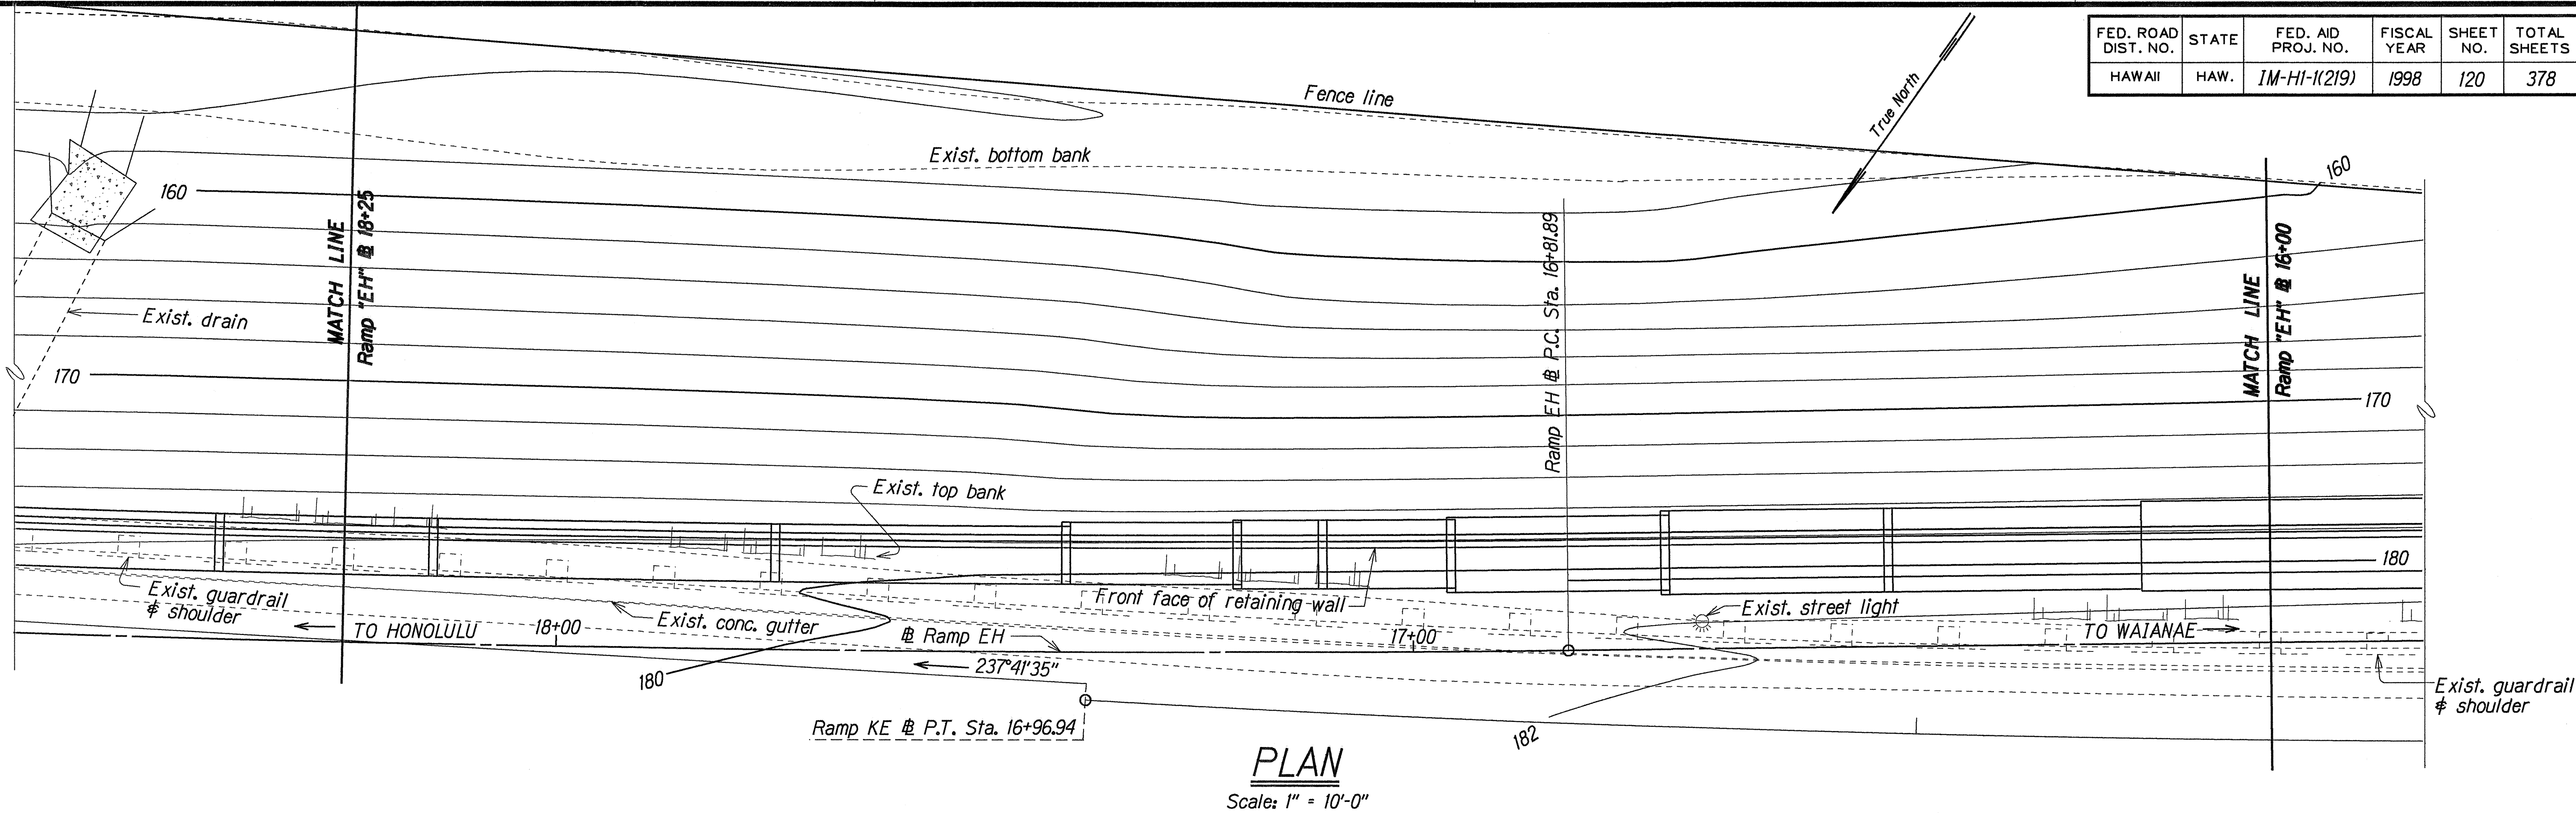

ORIGINAL PLAN	DATE	SEP 1996
DESIGNED BY	THM LIA	
TRACED BY		
DESIGNED BY	000	SEP 1996
QUANTITIES BY	JFU	SEP 1996
CHECKED BY	000	SEP 1996



STATE OF HAWAII
DEPARTMENT OF TRANSPORTATION
HIGHWAYS DIVISION

KUNIA INTERCHANGE WALLS
RAMP "EH" - PLAN AND ELEVATION
RAMP "EH" STA. 16+00 TO 18+25
KUNIA INTERCHANGE IMPROVEMENTS
Project No. 1M-HI-1(219)

Scale: As Noted Date: Nov. 1997

SHEET No. 111 OF 30 SHEETS

FED. ROAD DIST. NO.	STATE	FED. AID PROJ. NO.	FISCAL YEAR	SHEET NO.	TOTAL SHEETS
HAWAII	HAW.	1M-HI-1(219)	1998	121	378

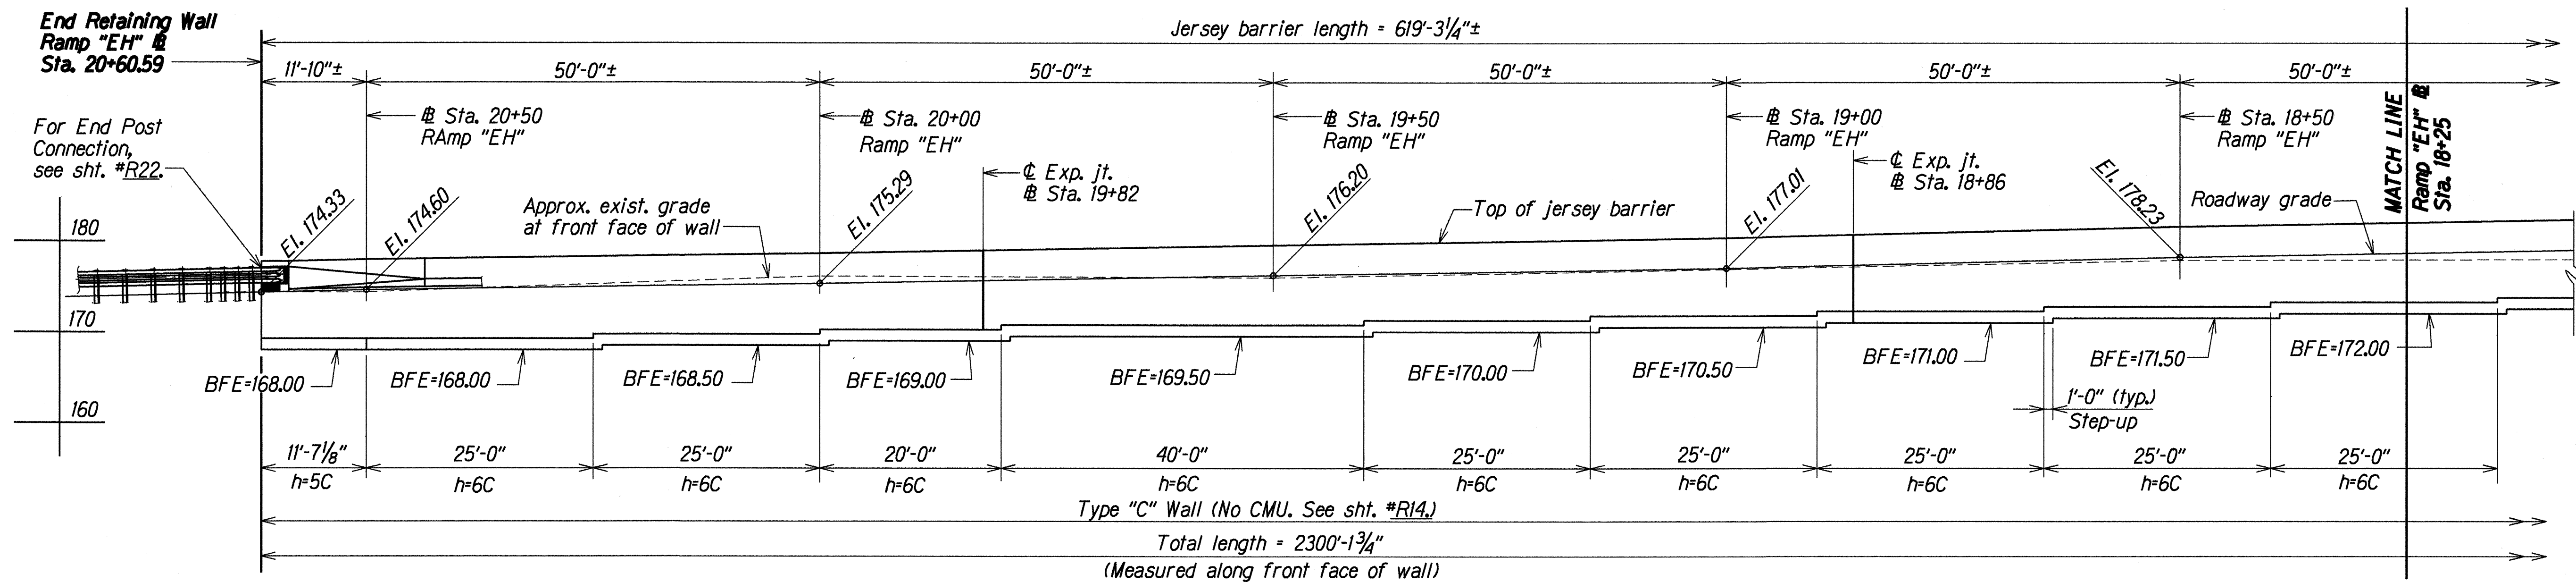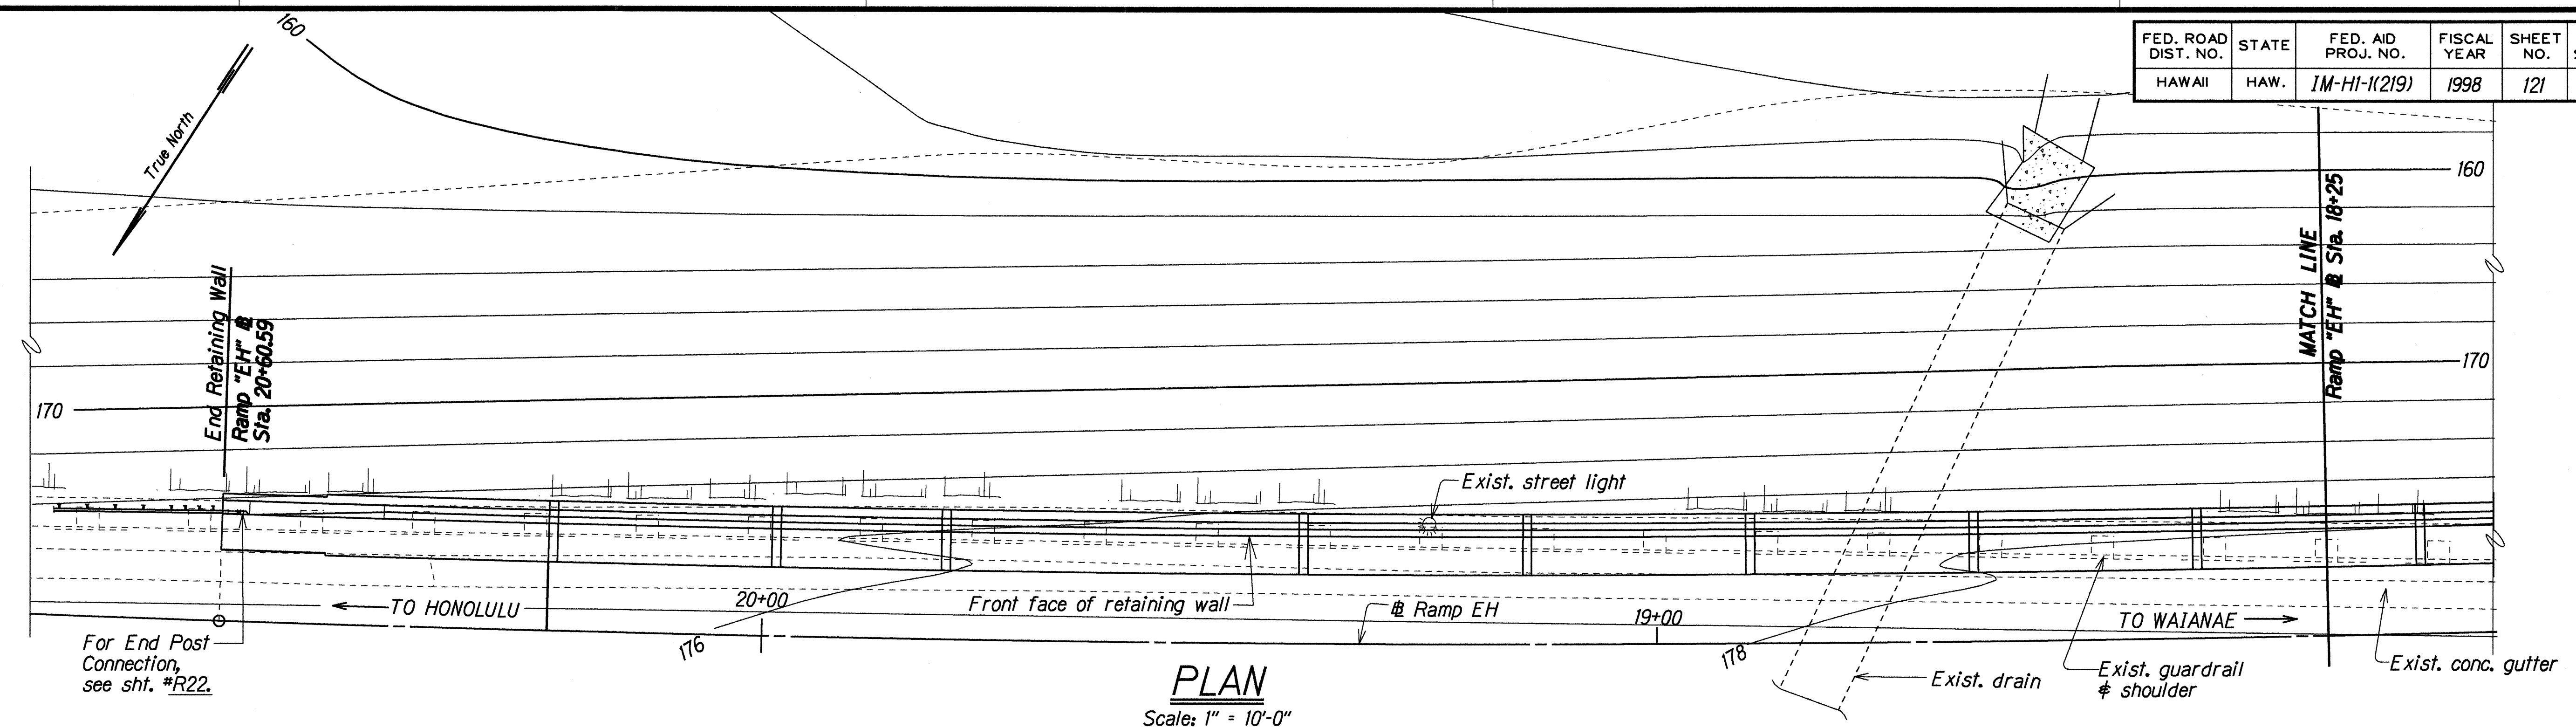

ELEVATION
Scale: 1" = 10'-0"

ORIGINAL PLAN	DATE
DESIGNED BY	JUN 1997
DESIGNED BY	JUN 1997
QUANTITIES BY	JUN 1997
CHECKED BY	JUN 1997



STATE OF HAWAII
DEPARTMENT OF TRANSPORTATION
HIGHWAYS DIVISION

KUNIA INTERCHANGE WALLS
RAMP "EH" - PLAN AND ELEVATION
RAMP "EH" @ STA. 18+25 TO 20+60.59
KUNIA INTERCHANGE IMPROVEMENTS
Project No. 1M-HI-1(219)

Scale: As Noted Date: Nov. 1997

SHEET No. R12 OF 30 SHEETS


FED. ROAD DIST. NO.	STATE	FED. AID PROJ. NO.	FISCAL YEAR	SHEET NO.	TOTAL SHEETS
HAWAII	HAW.	1M-HI-1(219)	1998	ADD. 123	378

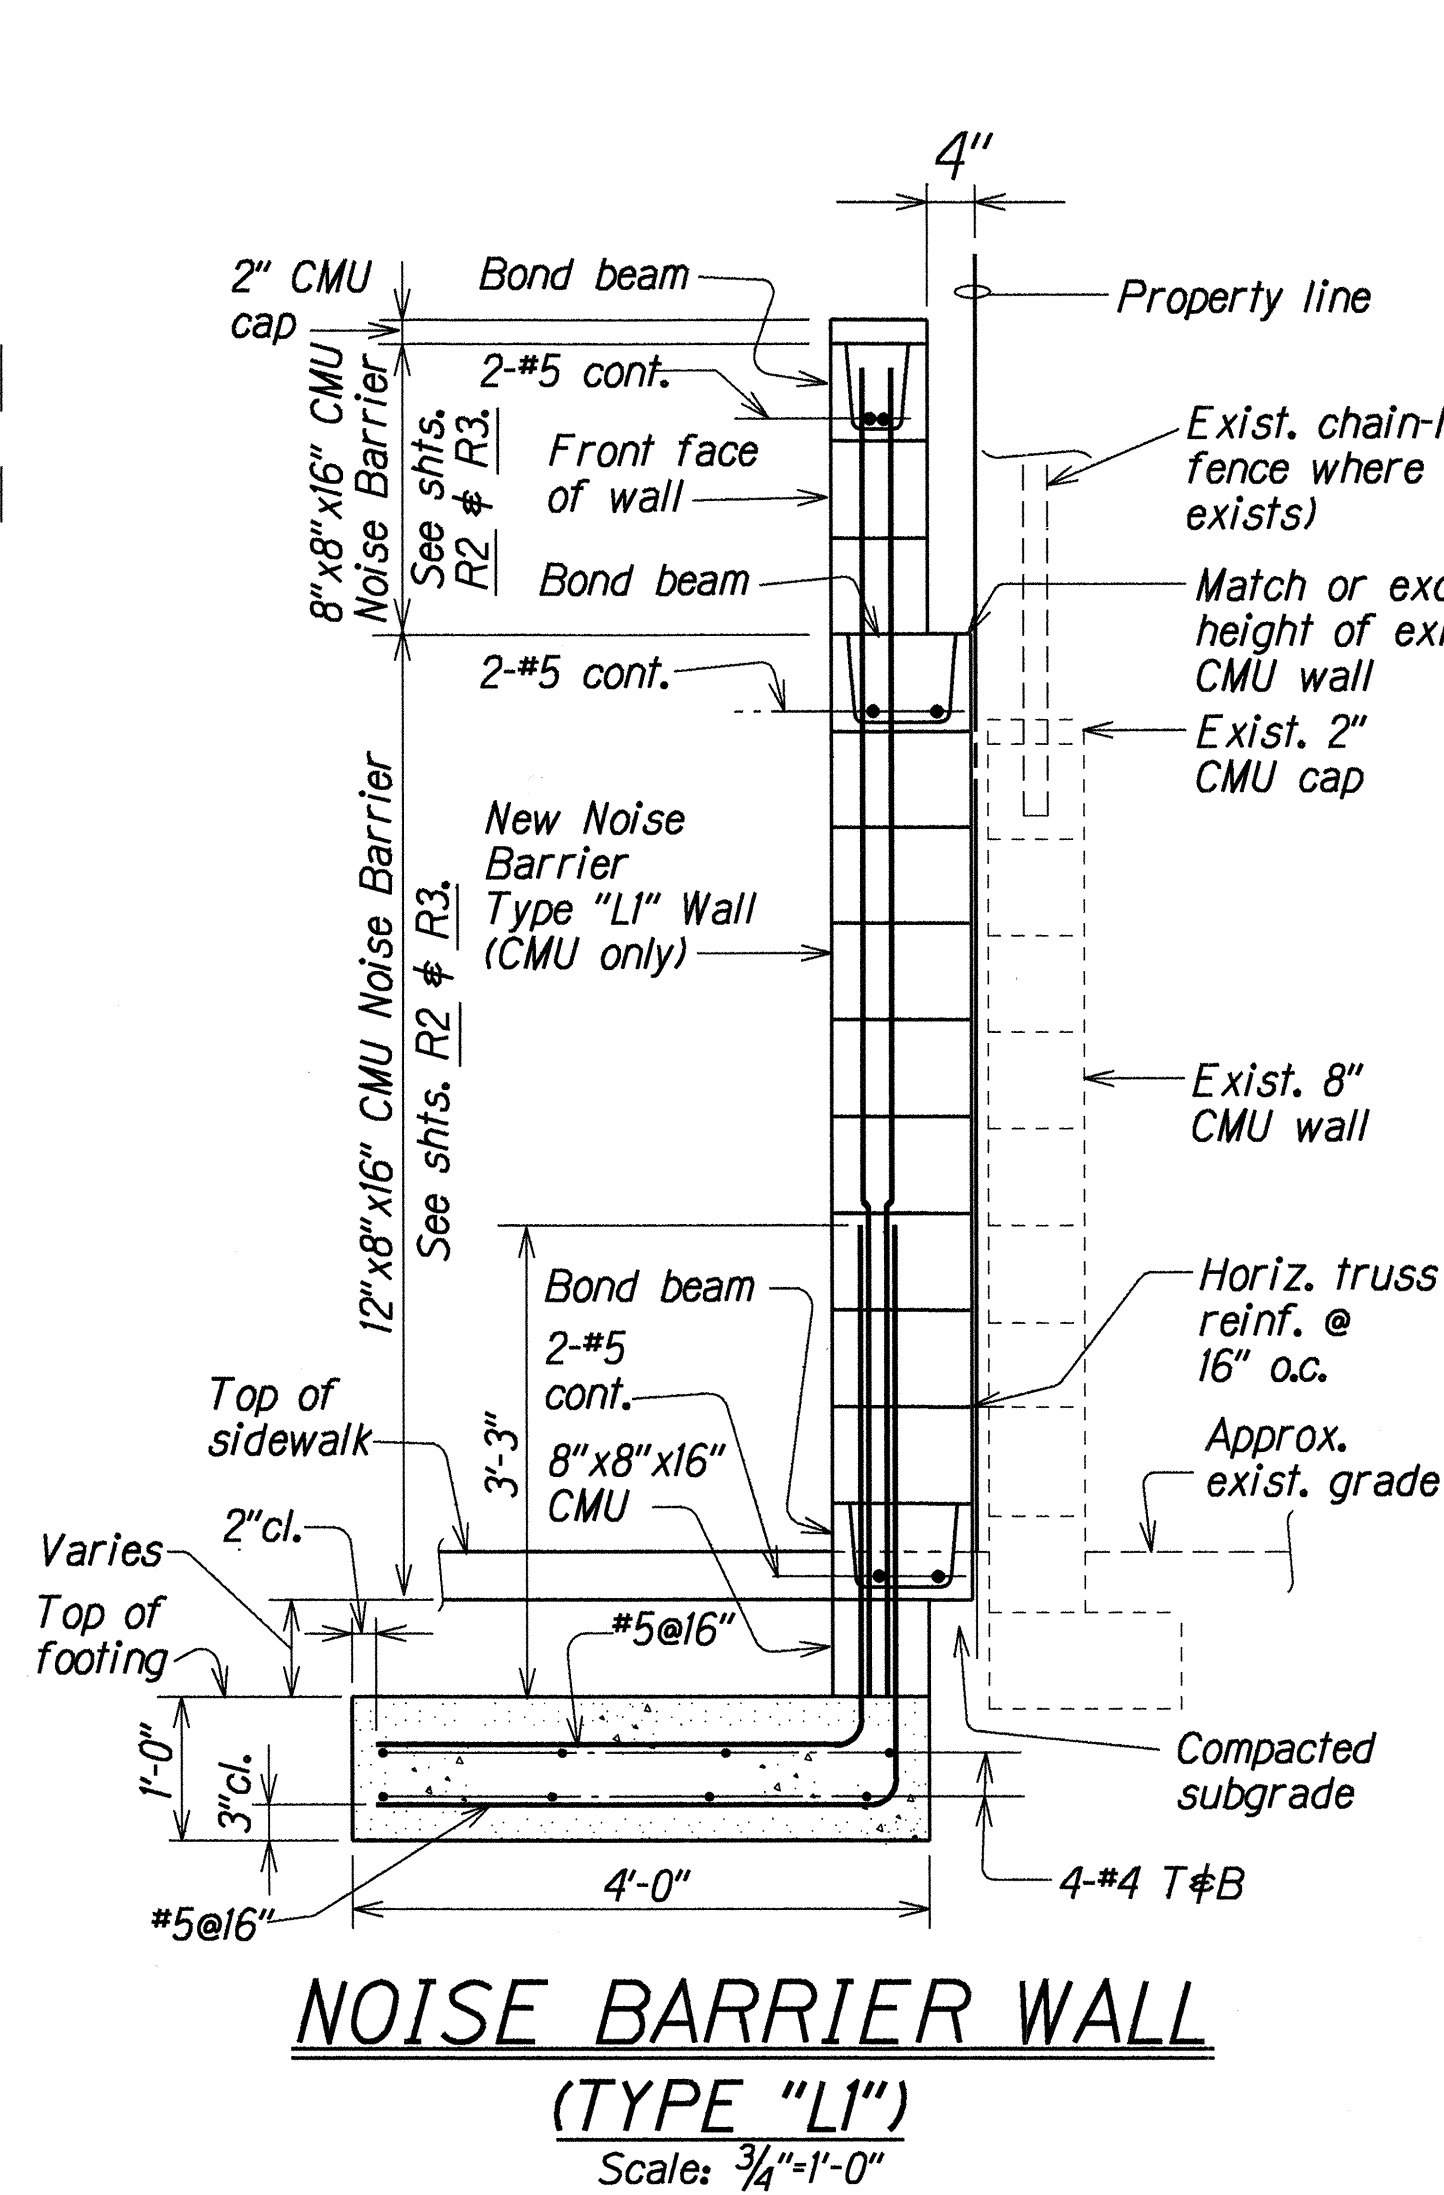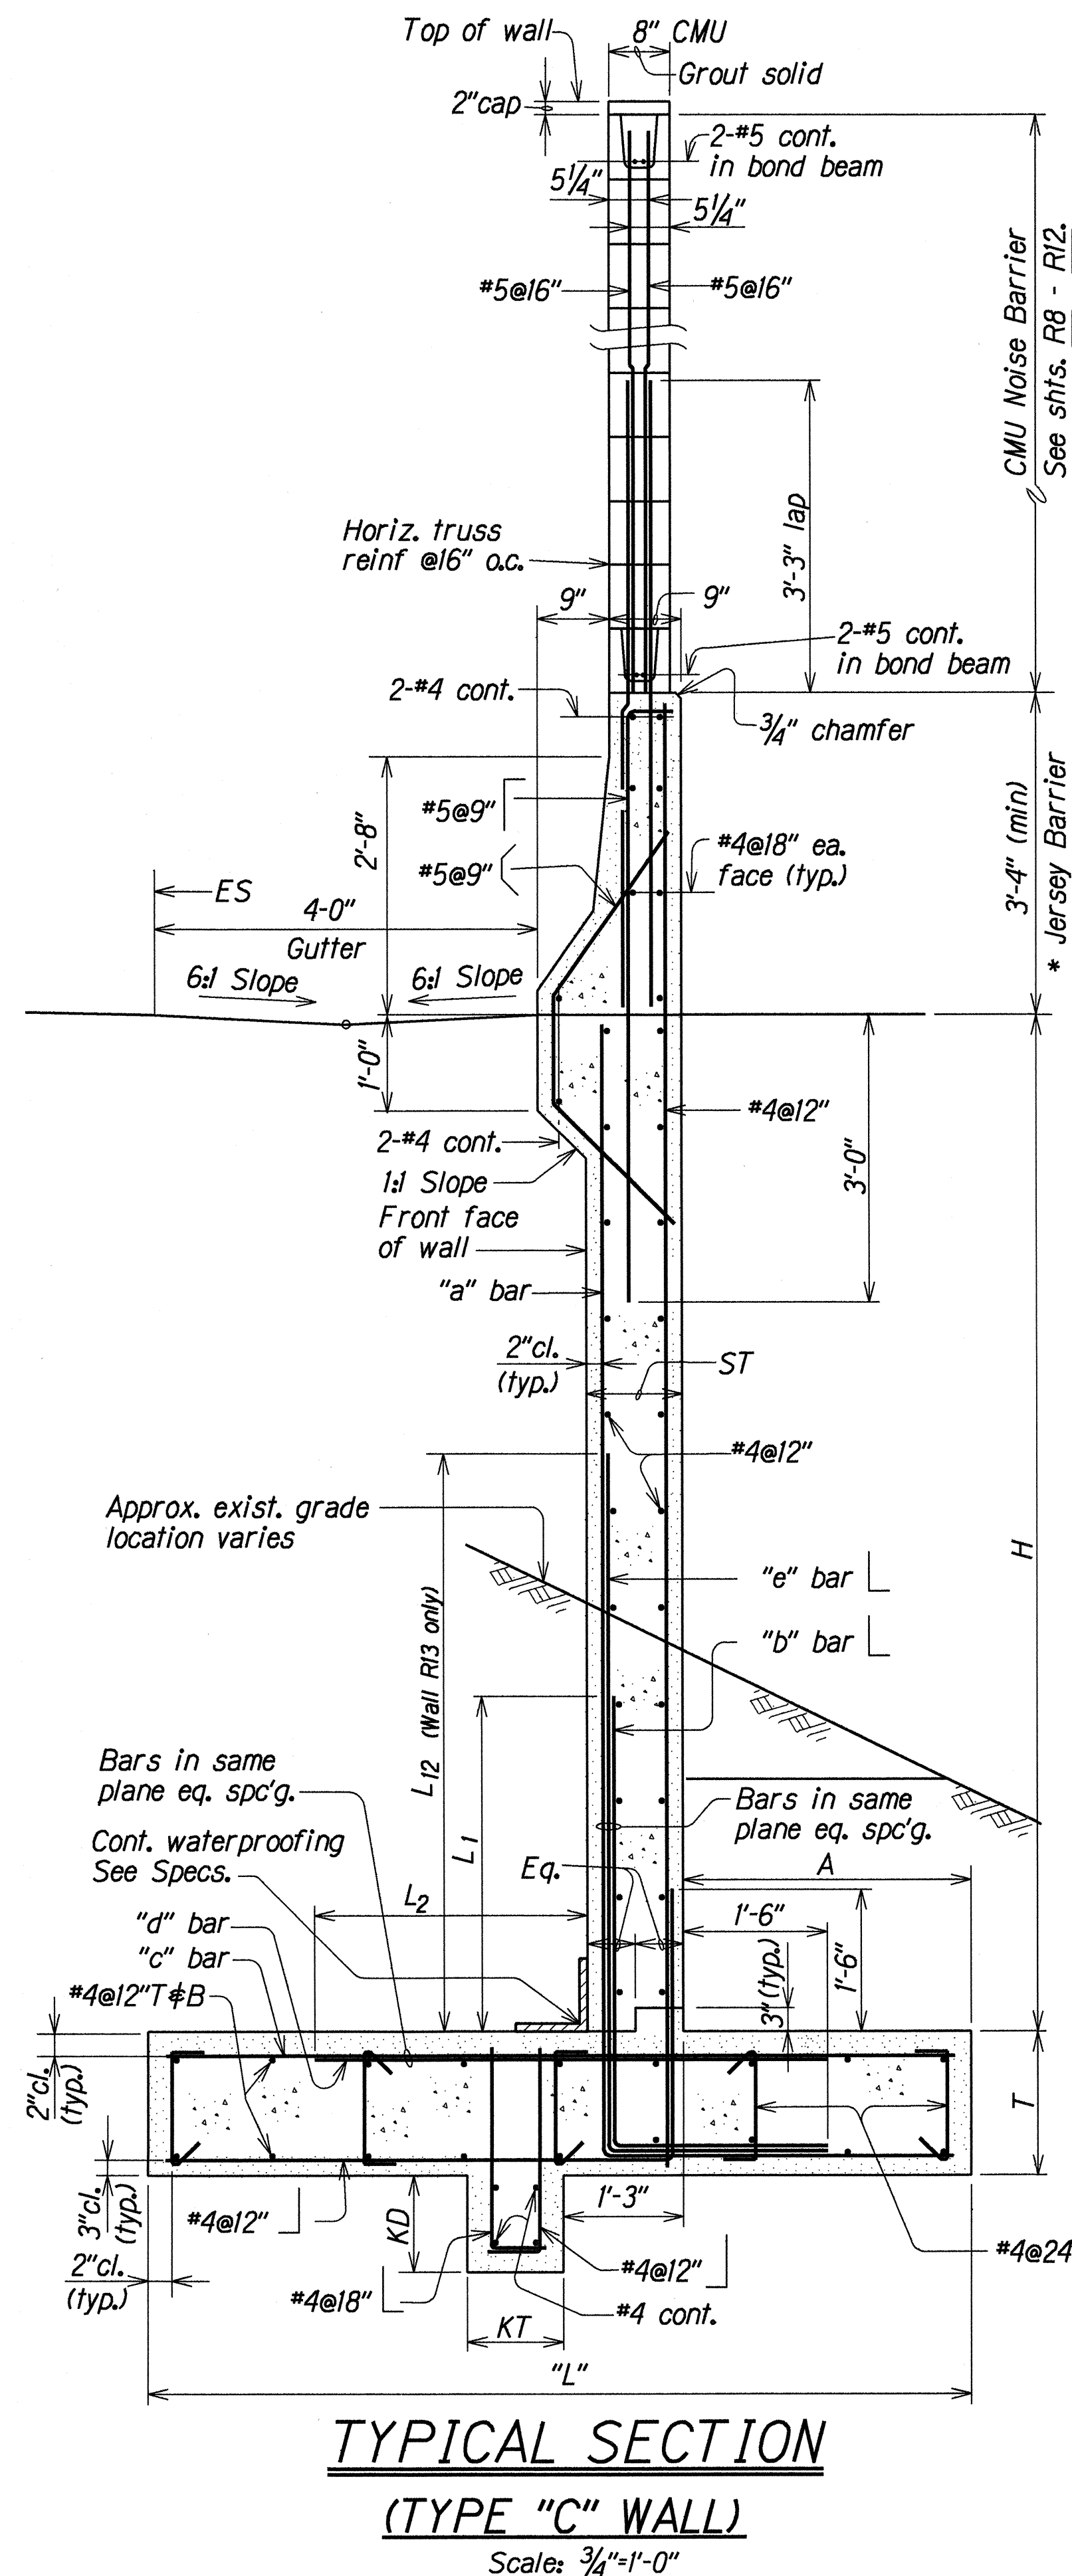


NOISE BARRIER WALL
(TYPE "L1")
Scale: 3/4"=1'-0"

RAMP "EH" - TYPE "C" WALLS SCHEDULE OF DIMENSIONS & REINF. STEEL								
H WALL TYPE	REGULAR WALLS							
	5C	6C	7C	8C	9C	10C	11C	12C
L	7'-3"	7'-9"	7'-9"	8'-3"	8'-9"	9'-9"	10'-6"	11'-6"
T	1'-3"	1'-3"	1'-3"	1'-3"	1'-3"	1'-3"	1'-6"	1'-6"
A	1'-0"	1'-3"	1'-6"	1'-9"	2'-0"	2'-6"	3'-0"	3'-6"
ST	1'-0"	1'-0"	1'-0"	1'-0"	1'-0"	1'-0"	1'-0"	1'-3"
KD	0'-6"	0'-6"	0'-6"	0'-9"	1'-0"	1'-0"	1'-3"	1'-6"
KT	1'-0"	1'-0"	1'-0"	1'-0"	1'-0"	1'-0"	1'-0"	1'-0"
"a" bar	#5@9"	#5@9"	#5@8"	#5@12"	#5@10"	#6@12"	#6@9"	#6@10"
"b" bar	--	--	--	#5@12"	#5@10"	#6@12"	#6@9"	#6@10"
"e" bar	--	--	--	--	--	--	--	--
"c" bar	#5@12"	#5@12"	#5@12"	#6@12"	#6@10"	#6@10"	#5@12"	#5@12"
"d" bar	--	--	--	--	--	--	#5@12"	#5@12"
L ₁	--	--	--	5'-3"	4'-9"	4'-3"	3'-6"	4'-0"
L ₁₂	--	--	--	--	--	--	--	--
L ₂	--	--	--	--	--	--	4'-0"	4'-3"

All reinforcing steel for walls shall be Grade 60.

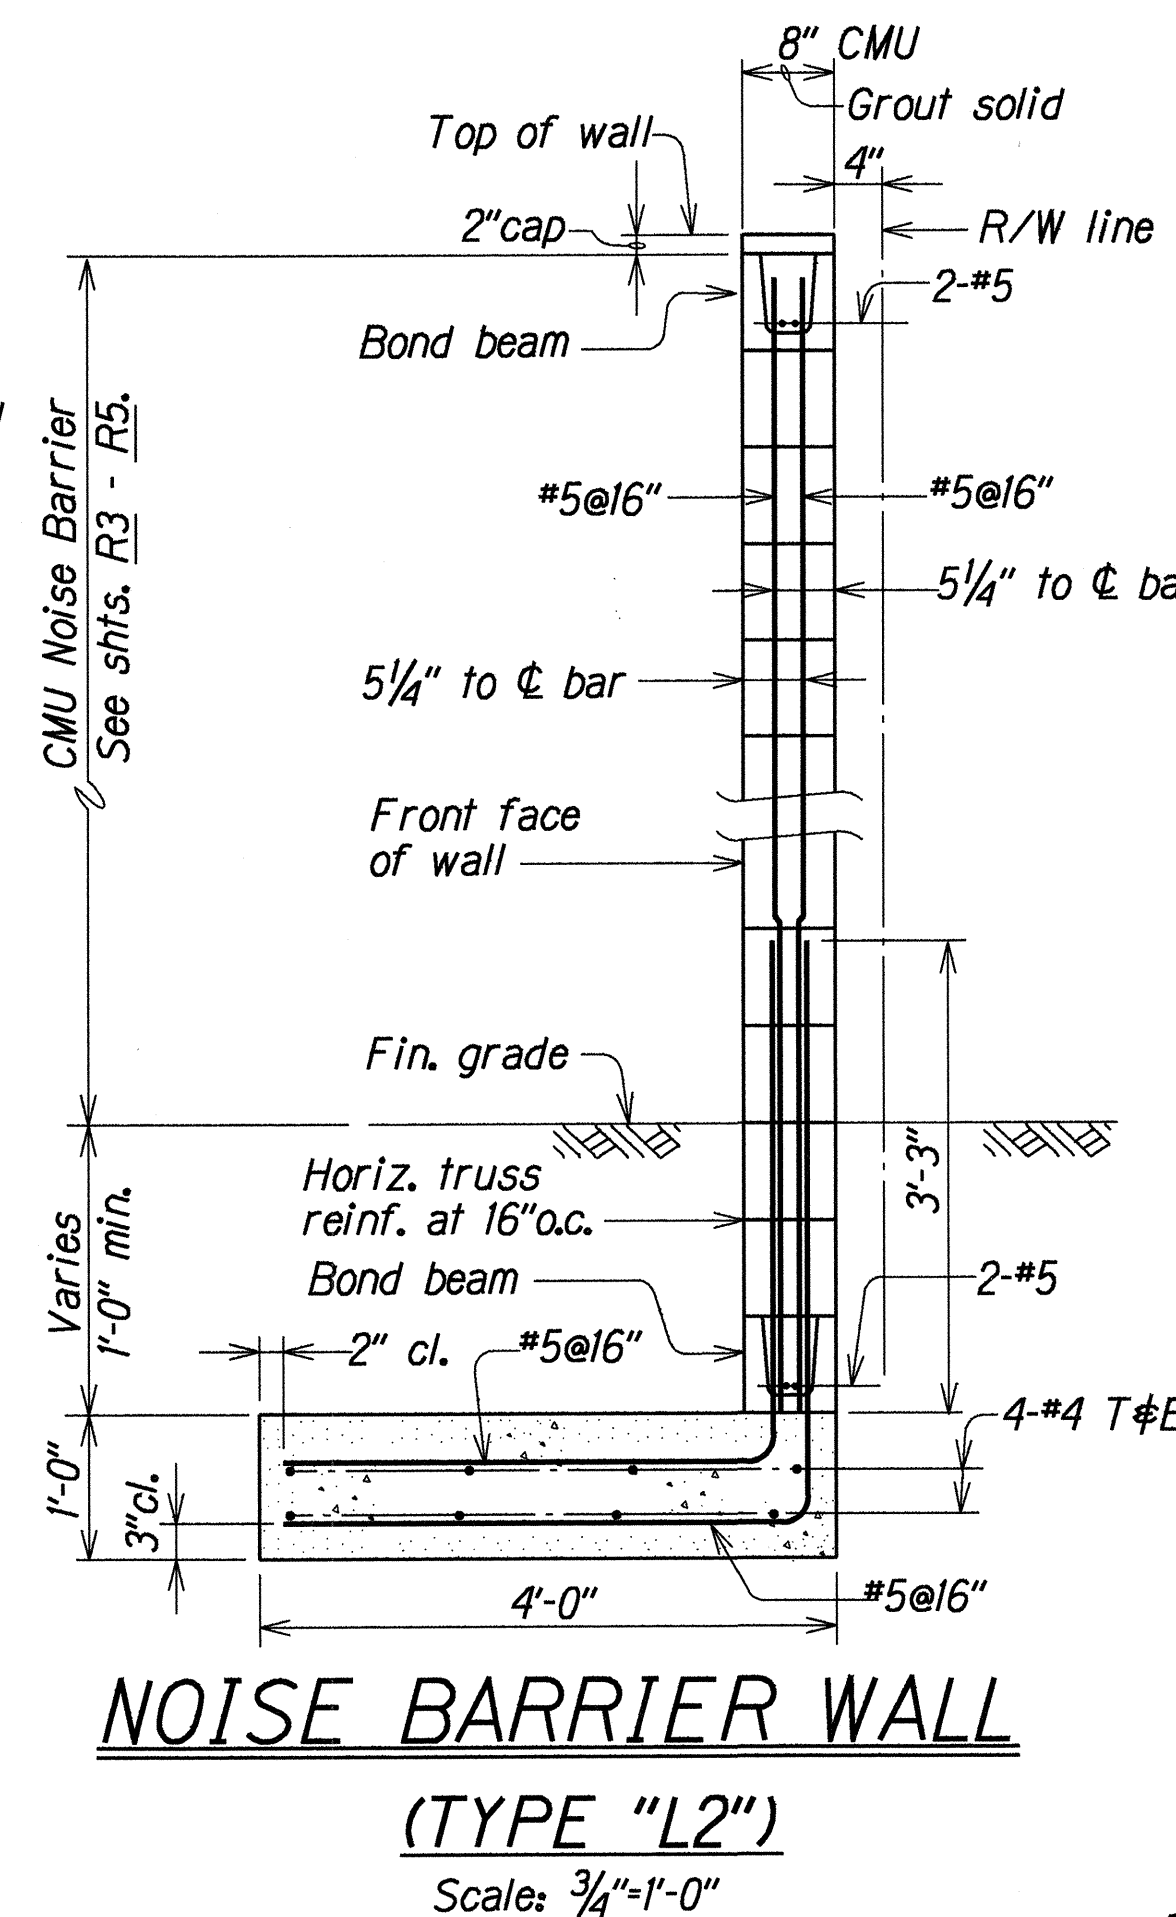


NOISE BARRIER WALL
(TYPE "L2")
Scale: 3/4"=1'-0"

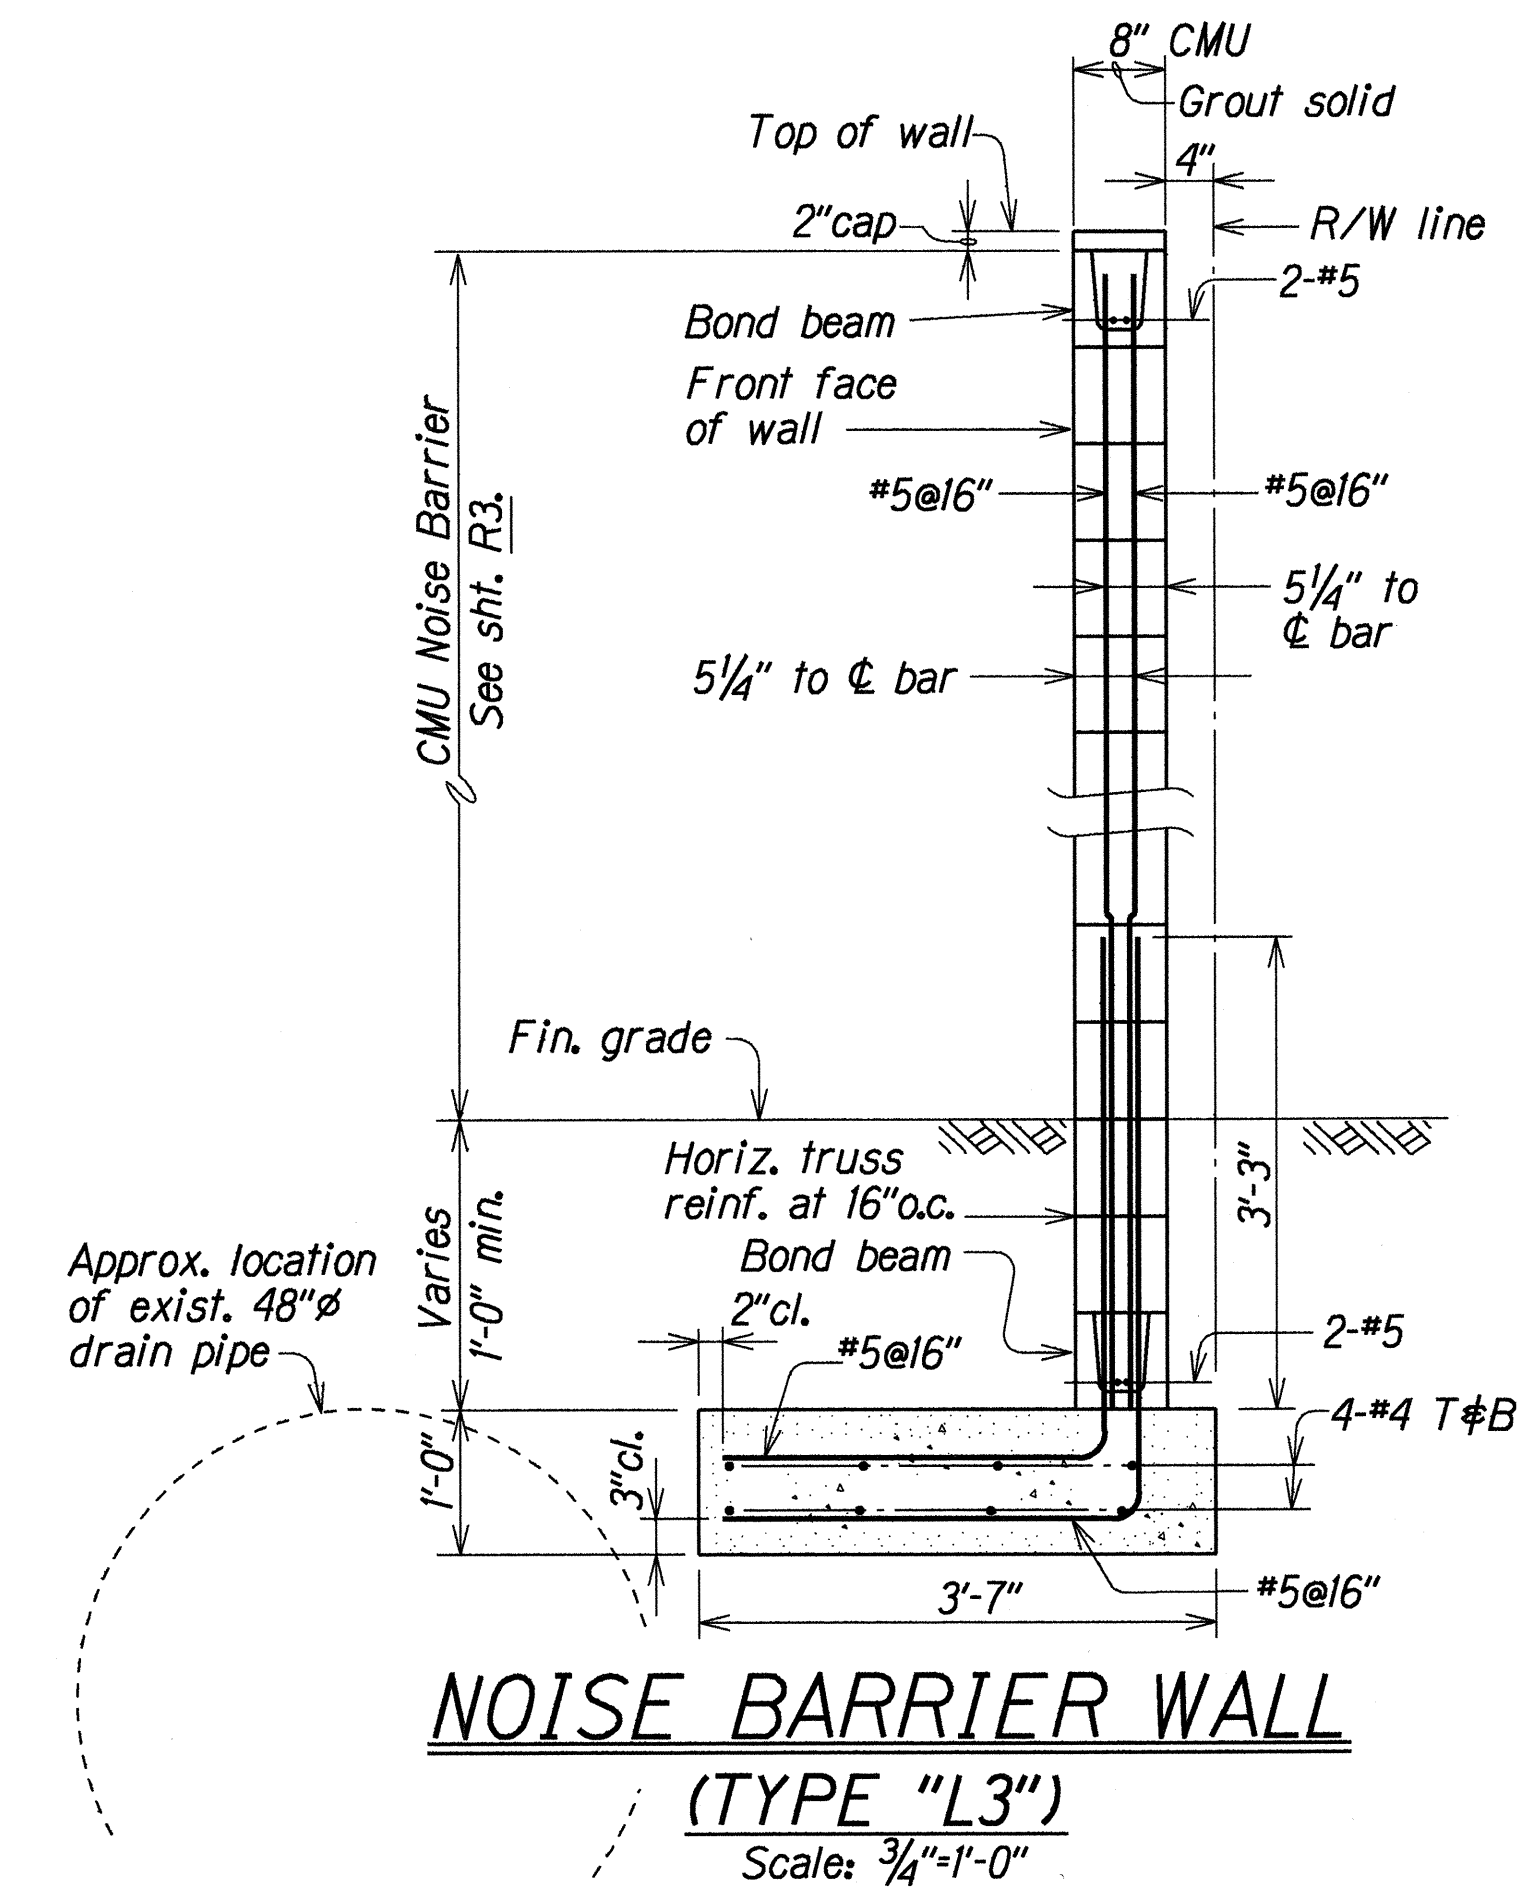

NOISE BARRIER WALL
(TYPE "L3")
Scale: 3/4"=1'-0"

- NOTE:**
- For Type "C" Walls,
 - Concrete for jersey barrier, wall below jersey barrier and foundation shall be incidental to Item No. 503.1050 - Concrete for Retaining Walls and will not be paid for separately.
 - Reinforcing for jersey barrier, wall below jersey barrier and foundation shall be incidental for Item No. 602.0040 - Reinforcing Steel and will not be paid for separately.
 - For CMU Noise Barrier Walls (Types L1, L2, L3, T1, T2)
 - Concrete for foundation shall be incidental to Item No. 503.1050 - Concrete for Retaining Walls and will not be paid for separately.
 - Reinforcing for foundation shall be incidental to Item No. 602.0040 - Reinforcing Steel and will not be paid for separately.

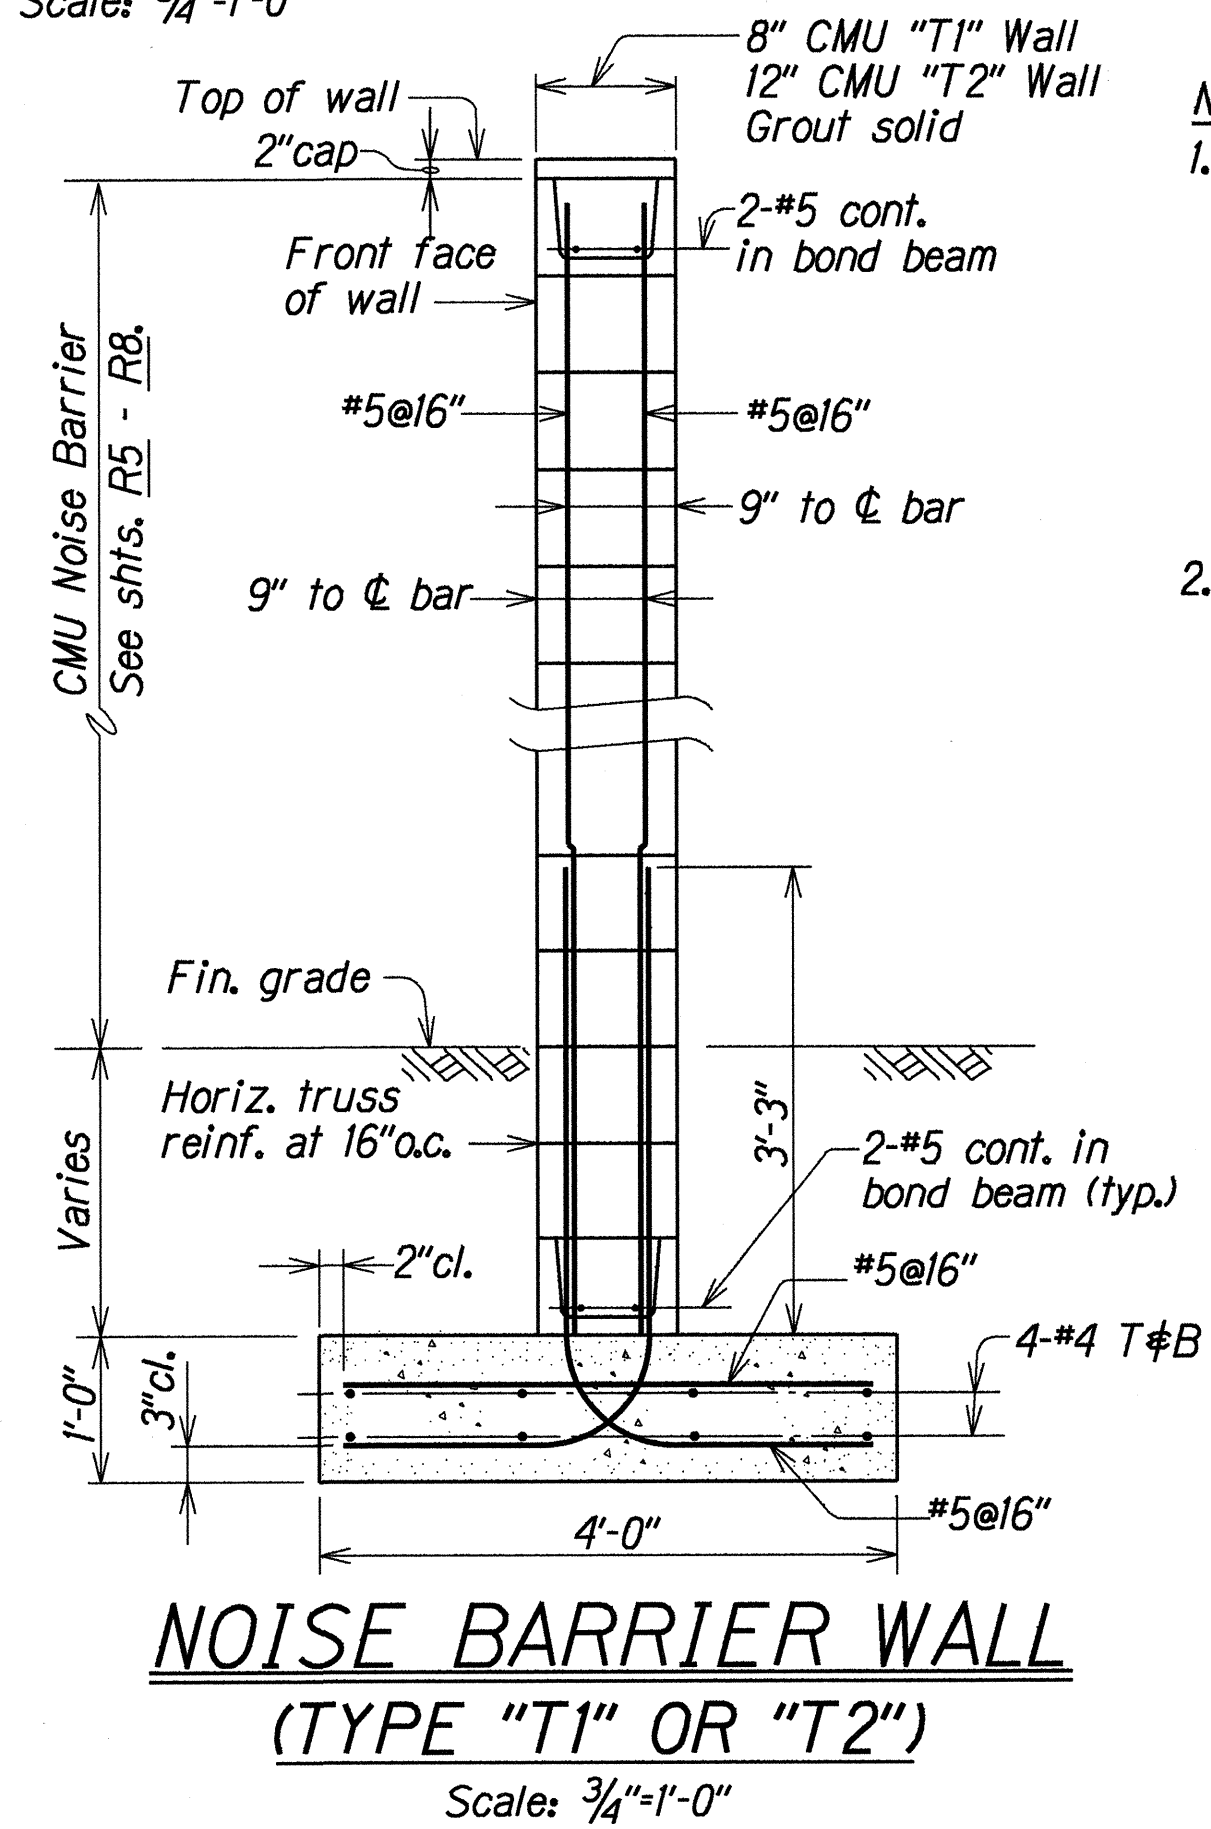


NOISE BARRIER WALL
(TYPE "T1" OR "T2")
Scale: 3/4"=1'-0"

1/25/98
Revised note.

DATE	REVISION

STATE OF HAWAII
DEPARTMENT OF TRANSPORTATION
HIGHWAYS DIVISION
KUNIA INTERCHANGE WALLS
RAMP "EH" TYPE "C," "T1," "L1," "L2" & "L3" TYPICAL SECTIONS
AND SCHEDULE OF DIMENSIONS AND REINFORCING STEEL
KUNIA INTERCHANGE IMPROVEMENTS
Project No 1M-HI-1(219)
Scale: As Noted
Date: Nov. 1997

WALL TYPE	6S	8S	10S	12S	13S	14S	15S	16S	17S	15U	16U	17U
L	7'-3"	8'-9"	10'-9"	13'-0"	14'-0"	15'-6"	17'-0"	18'-6"	20'-0"	12'-9"	13'-6"	14'-6"
T	1'-6"	1'-6"	1'-6"	1'-6"	1'-9"	1'-9"	2'-0"	2'-0"	2'-0"	1'-9"	1'-9"	1'-9"
A	4'-0"	4'-3"	4'-6"	5'-0"	5'-0"	5'-3"	6'-0"	6'-0"	7'-6"	4'-3"	4'-3"	4'-9"
ST	1'-0"	1'-0"	1'-0"	1'-0"	1'-0"	1'-3"	1'-3"	1'-3"	1'-3"	1'-0"	1'-0"	1'-0"
KD	1'-3"	2'-0"	2'-9"	3'-6"	3'-9"	4'-0"	4'-6"	4'-9"	5'-0"	2'-3"	2'-9"	3'-0"
KT	1'-0"	1'-0"	1'-0"	1'-0"	1'-3"	1'-3"	1'-3"	1'-3"	1'-3"	1'-0"	1'-0"	1'-0"
"a" bar	#5@12"	#5@12"	#5@12"	#6@12"	#6@10"	#7@12"	#7@10"	#7@12"	#7@12"	#6@10"	#7@12"	#7@10"
"b" bar	--	--	#5@12"	#6@12"	#6@10"	#7@12"	#7@10"	#7@12"	#7@12"	#6@10"	#7@12"	#7@10"
"c" bar	--	--	--	--	--	--	--	#7@12"	#7@12"	--	--	--
"d" bar	#5@12"	#5@12"	#6@12"	#6@12"	#7@12"	#7@12"	#6@12"	#6@12"	#7@12"	#6@12"	#6@12"	#6@10"
"e" bar	--	--	--	#6@12"	--	--	#6@12"	#6@12"	#7@12"	--	--	--
"f" bar	#5@12"	#5@12"	#6@12"	#6@8"	#6@8"	#7@9"	#7@9"	#7@9"	#7@9"	#5@12"	#6@12"	#6@10"
"g" bar	#5@12"	#5@12"	#5@12"	#5@12"	#6@12"	#6@12"	#6@12"	#6@12"	#6@12"	#6@12"	#6@12"	#6@12"
L ₁	--	--	5'-0"	6'-0"	6'-6"	6'-0"	6'-6"	8'-0"	9'-0"	6'-6"	7'-6"	7'-6"
L _{1A}	--	--	3'-0"	3'-9"	4'-0"	4'-6"	4'-6"	6'-6"	6'-6"	3'-0"	3'-6"	3'-6"
L ₂	--	--	--	--	--	--	--	6'-6"	7'-6"	--	--	--
L _{2A}	--	--	--	--	--	--	--	4'-6"	5'-0"	--	--	--
L ₃	--	--	--	2'-6"	--	--	4'-0"	4'-0"	4'-6"	--	--	--

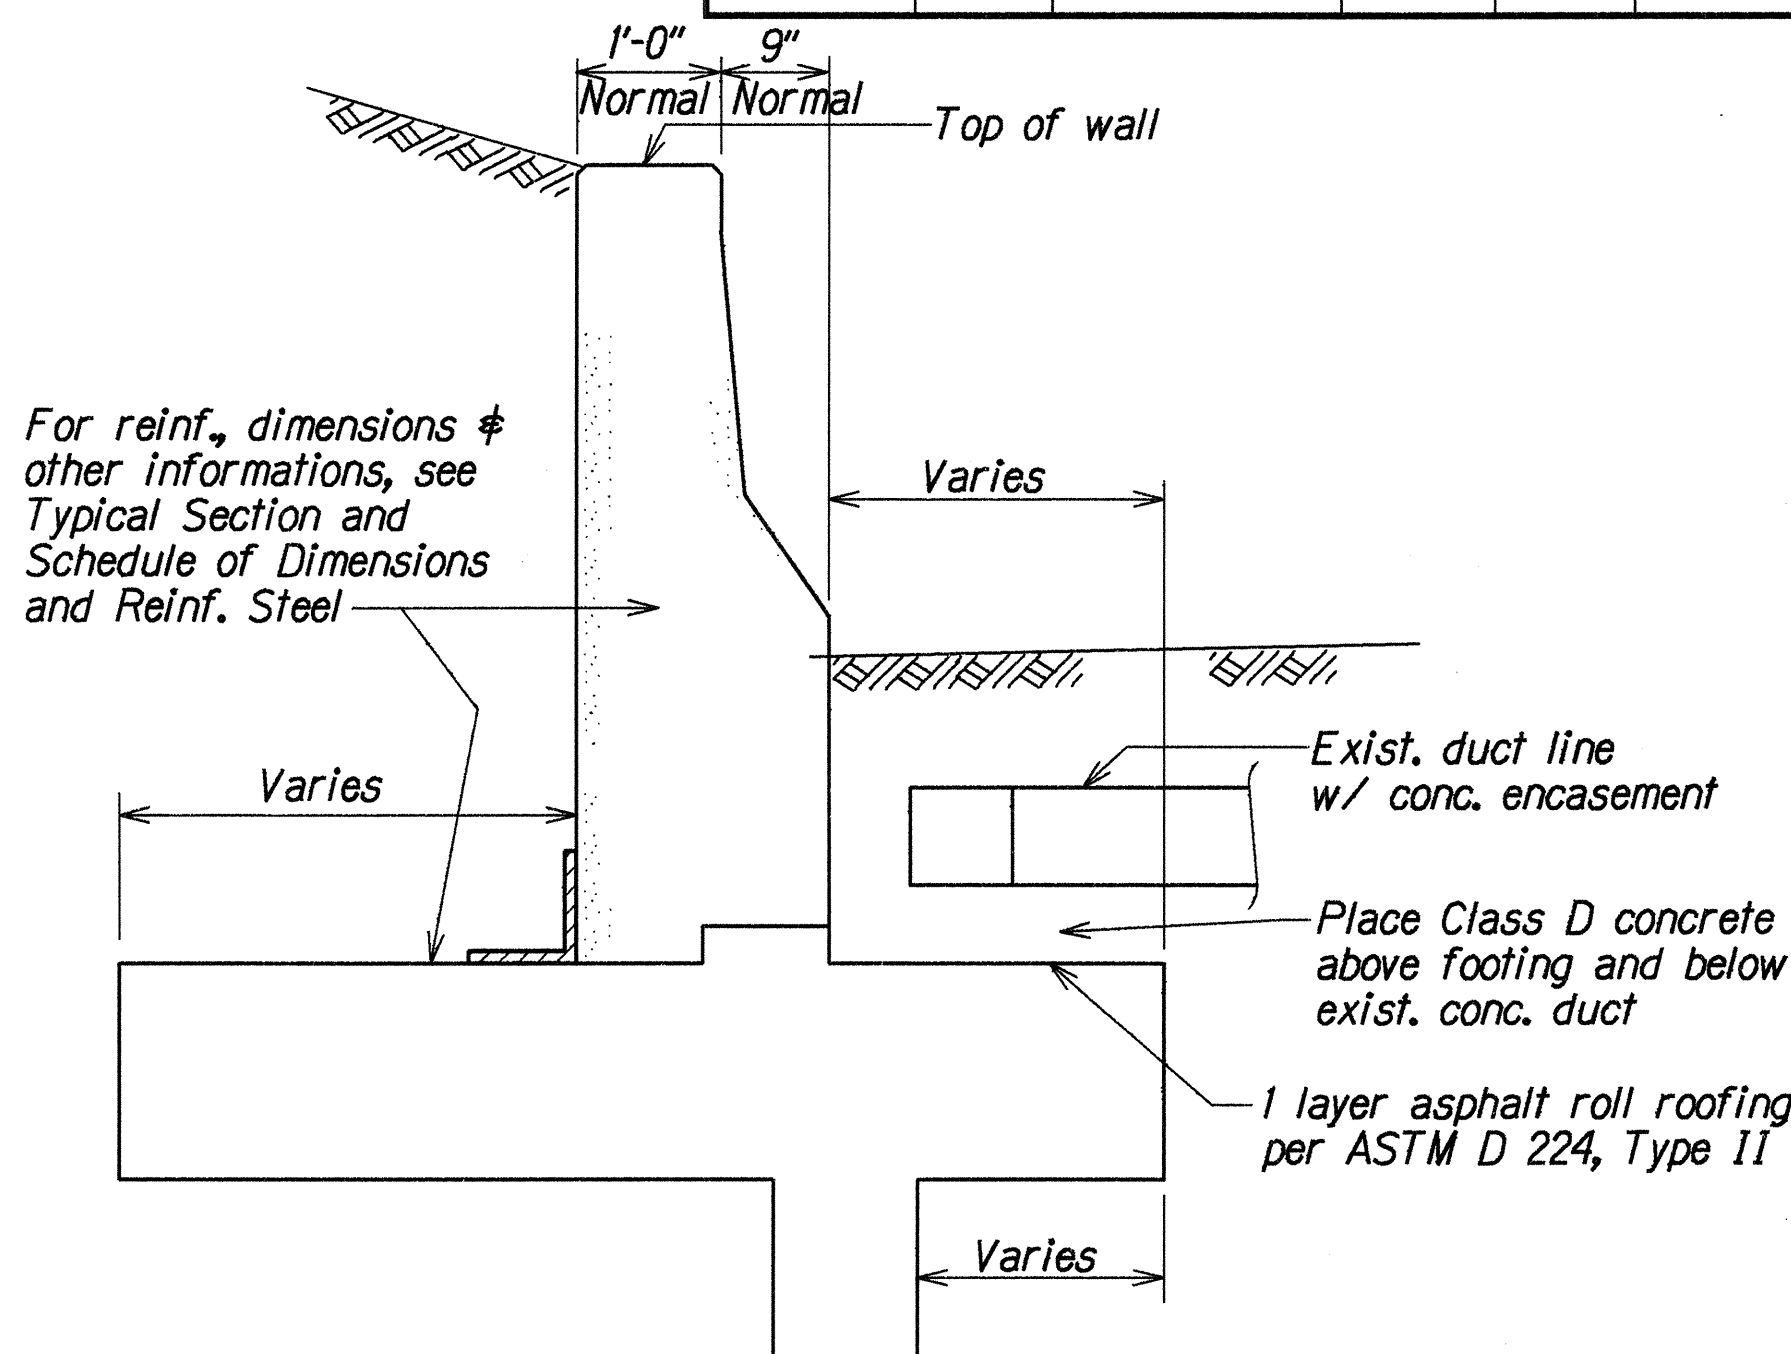

Technical drawing showing a cross-section of a wall and footing. The wall has a top width of 5'-6"±. The footing has a width of 2'-0". The wall thickness is 1'-0" at the top and 9" at the bottom. The footing is 1'-3" high. The wall is labeled "Top of wall". The footing is labeled "Place Class D concrete above footing and below exist. conc. duct". The wall is labeled "1 layer asphalt roll roofing per ASTM D 224, Type II". The footing is labeled "Exist. duct line w/ conc. encasement". The wall is labeled "Normal" and "Normal". The footing is labeled "Normal". The wall is labeled "C" and "R13 R15". The footing is labeled "R13 R15". The wall is labeled "R13 R15". The footing is labeled "R13 R15".

Diagram illustrating the cross-section of a wall and foundation. The wall is 1'-0" thick. The top of the wall is indicated. The foundation is 1'-0" wide and 1'-3" deep. Reinforcement includes #5@12" vertical bars and #4@12" horizontal bars. A note states: "For reinf. # dimensions see Typical Section and Schedule of Dimensions and Reinf. Steel".

△ TYPICAL SECTION
(AT RAMP "HE")
Scale: 3/4"=1'-0"





STATE OF HAWAII
DEPARTMENT OF TRANSPORTATION
HIGHWAYS DIVISION

KUNIA INTERCHANGE WALLS
RAMP "HE" - TYPE "T" WALL TYPICAL SECTION
SCHEDULE OF DIMENSIONS AND REINFORCING STEEL
KUNIA INTERCHANGE IMPROVEMENTS



Scale: As Noted Project No 1W-HI-112191 Date: Nov. 1961

SHEET No. R15 OF 30 SHEETS

FED. ROAD DIST. NO.	STATE	FED. AID PROJ. NO.	FISCAL YEAR	SHEET NO.	TOTAL SHEETS
HAWAII	HAW.	IM-HI-1(219)	1998	125	378

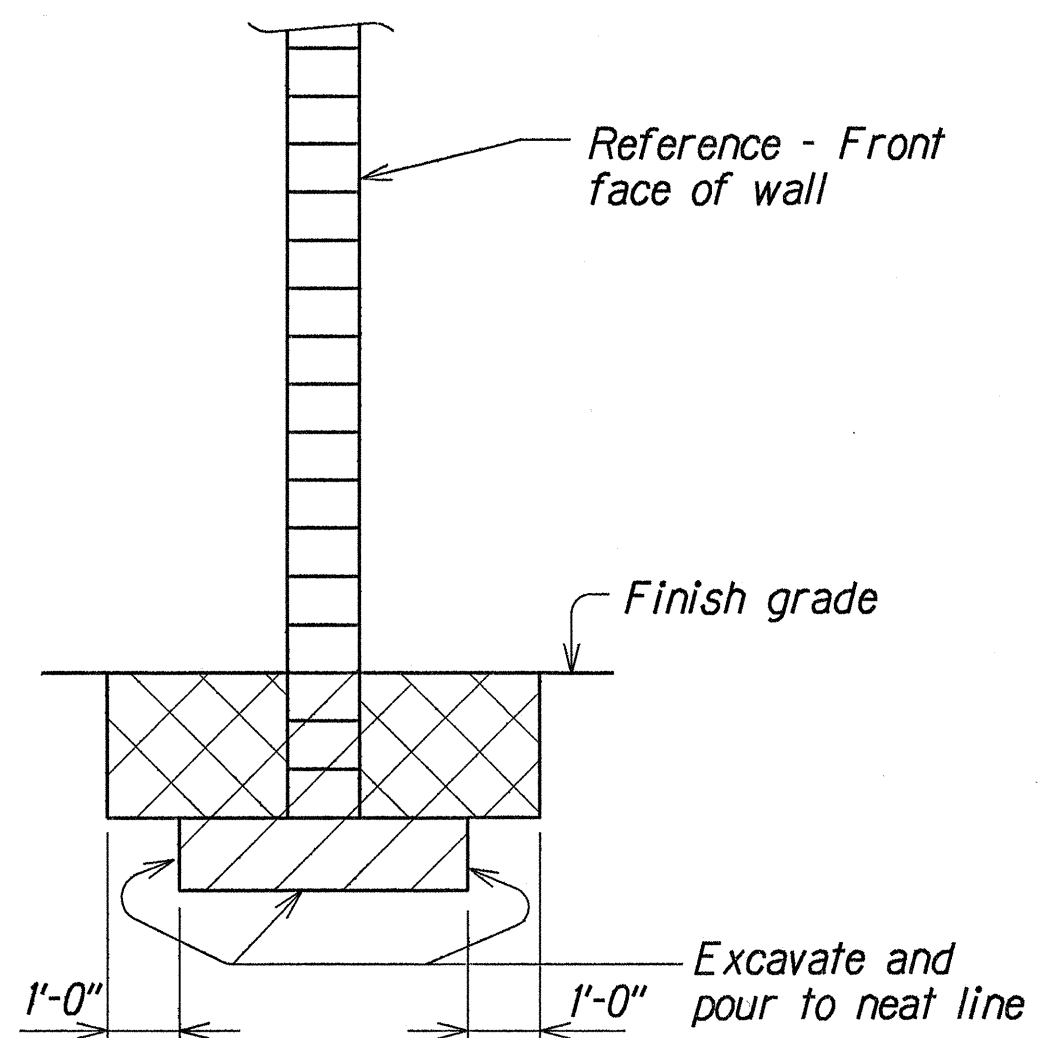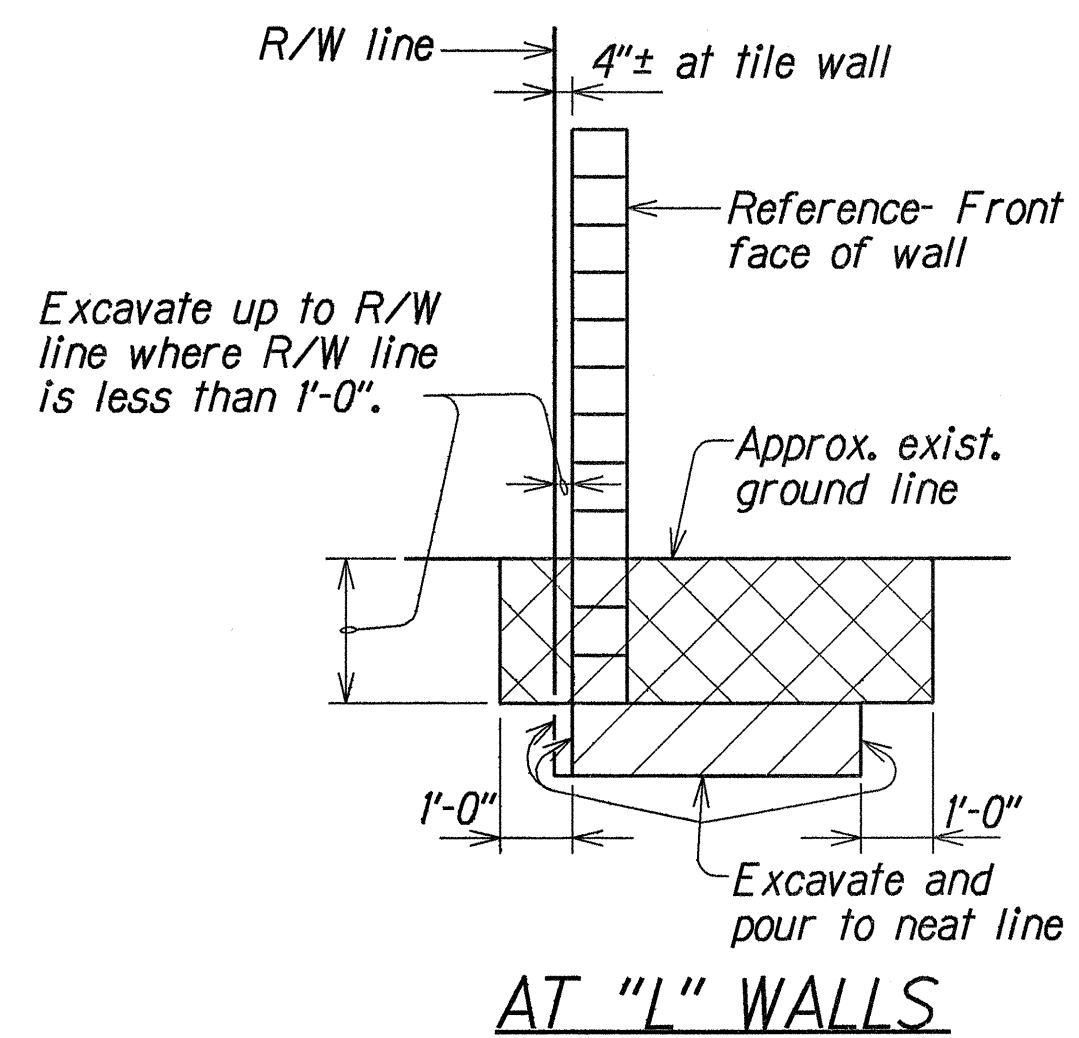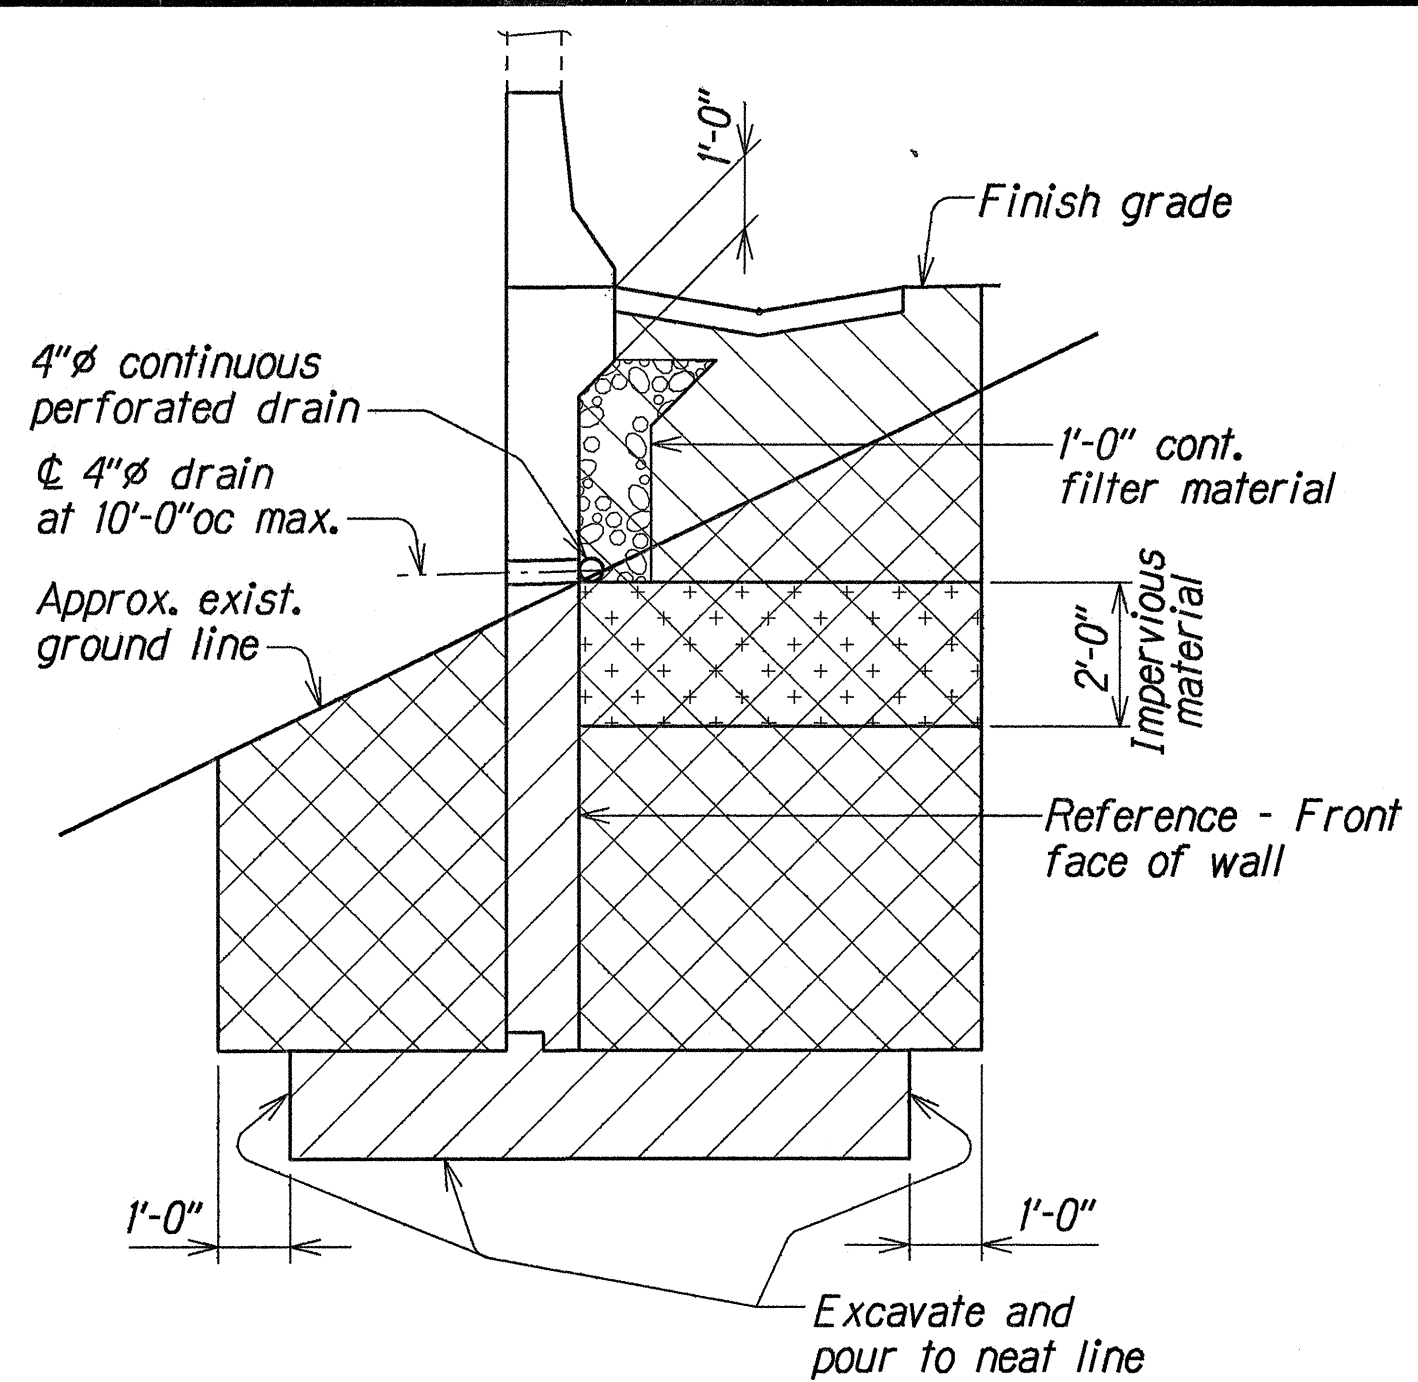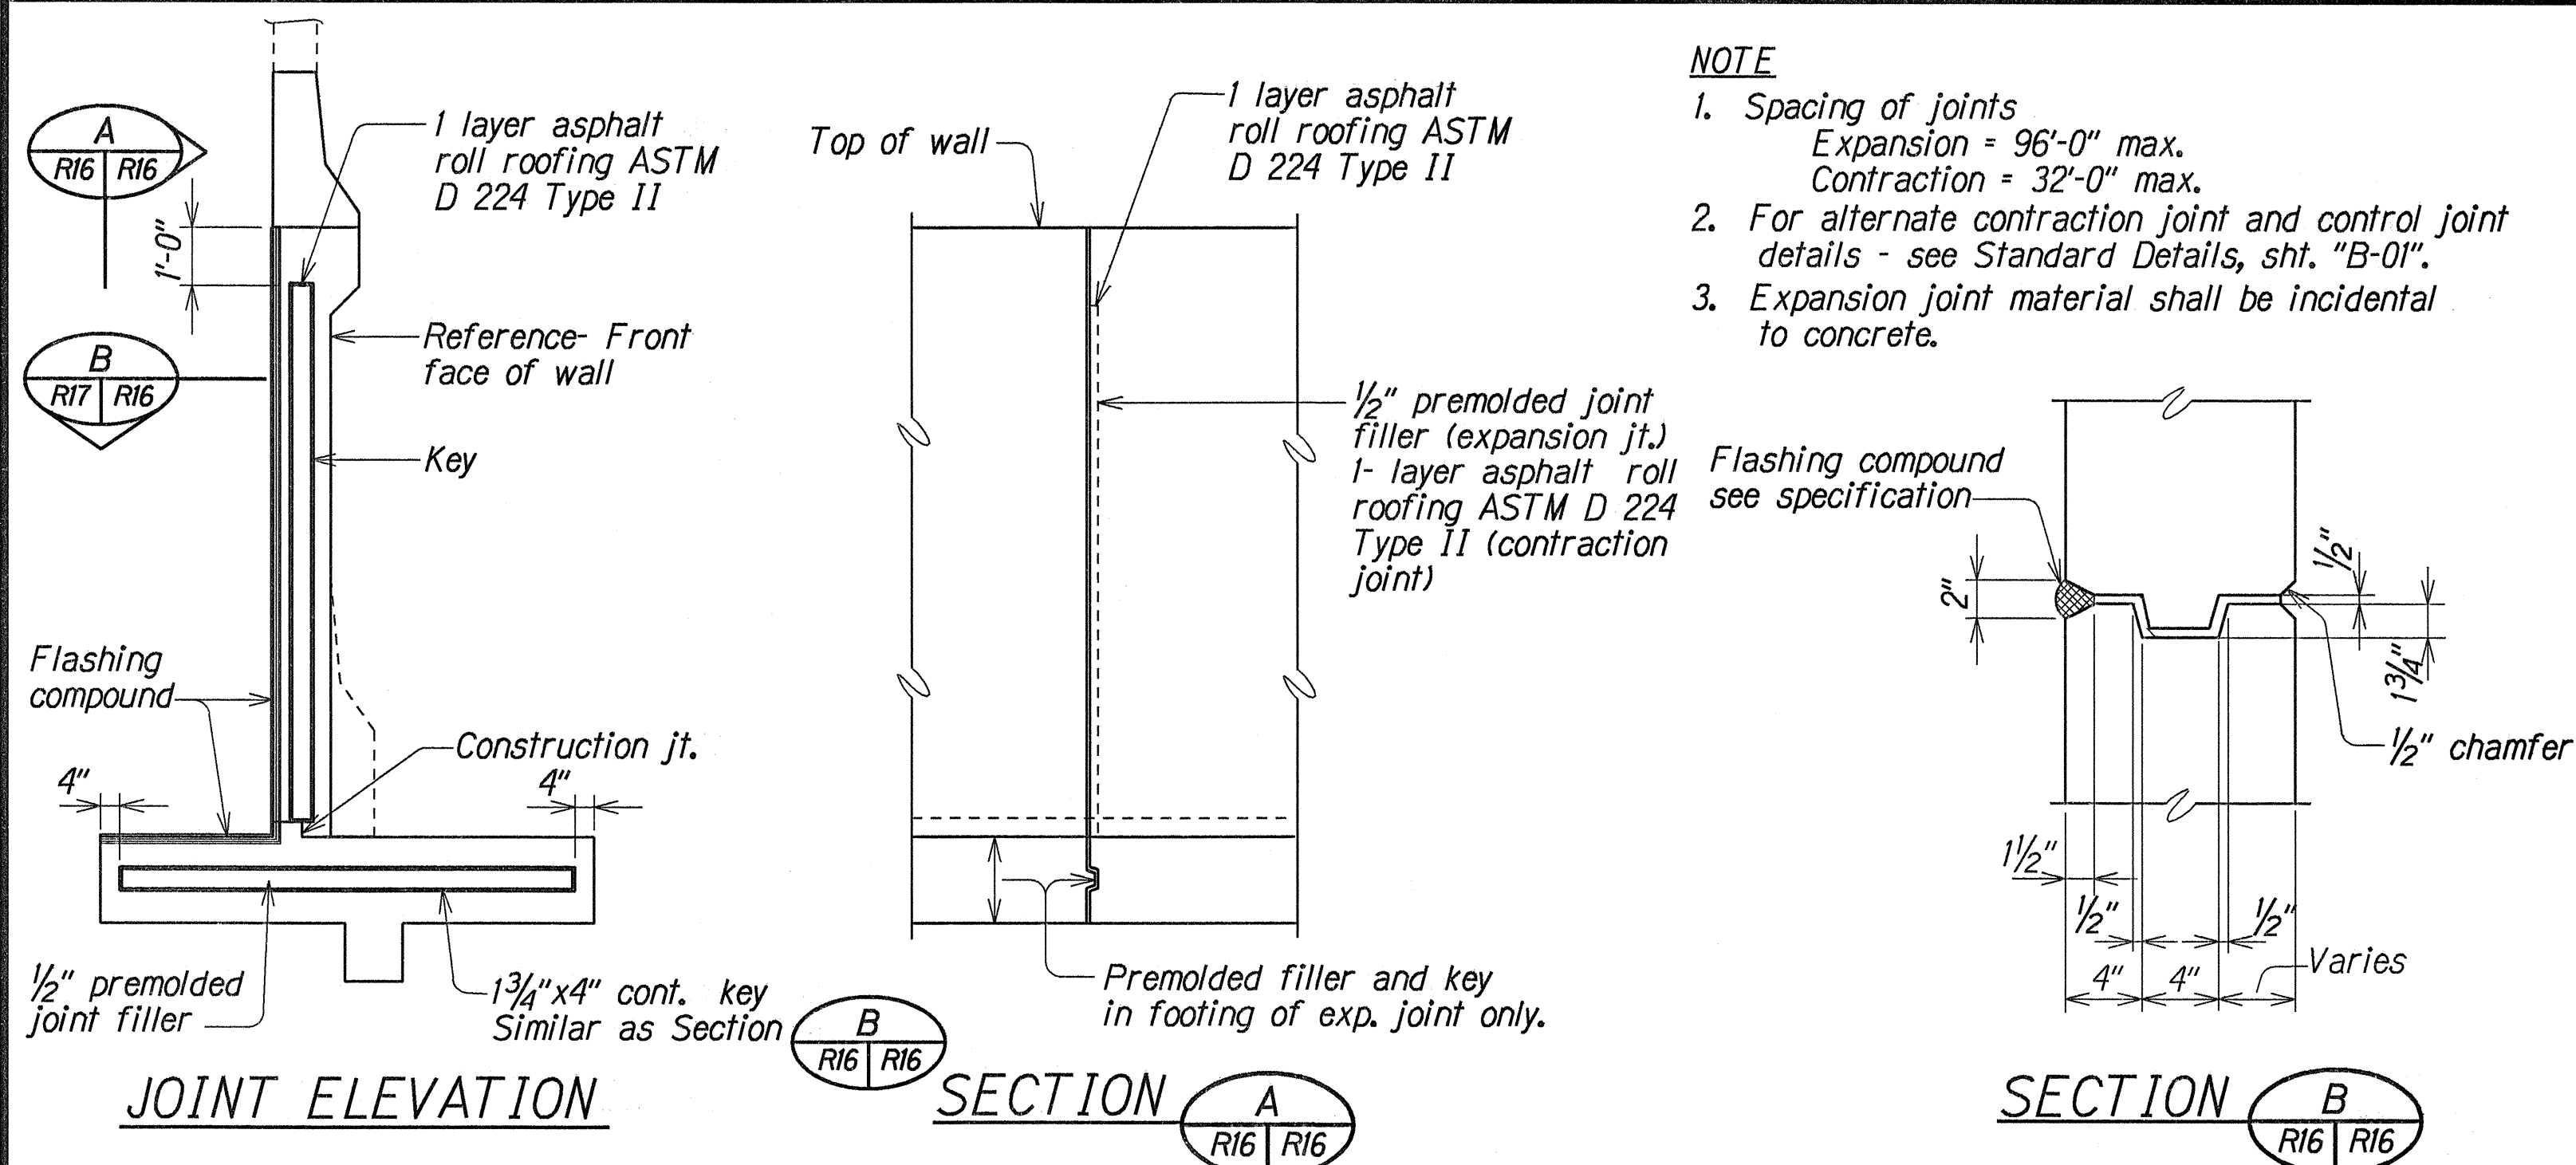

1. Hatched area shown thus  denote limits of structure backfill.
2. Hatched area shown thus  denote limits of structure excavation payable.
3. Impervious material as selected by the Engineer shall be incidental to structure excavation.
4. When "y" is 2'-0" or less, all backfill below PVC pipe level shall be impervious material.
5. The subgrade upon which filter material is to be placed shall be made as impervious as possible by pneumatic tamping.

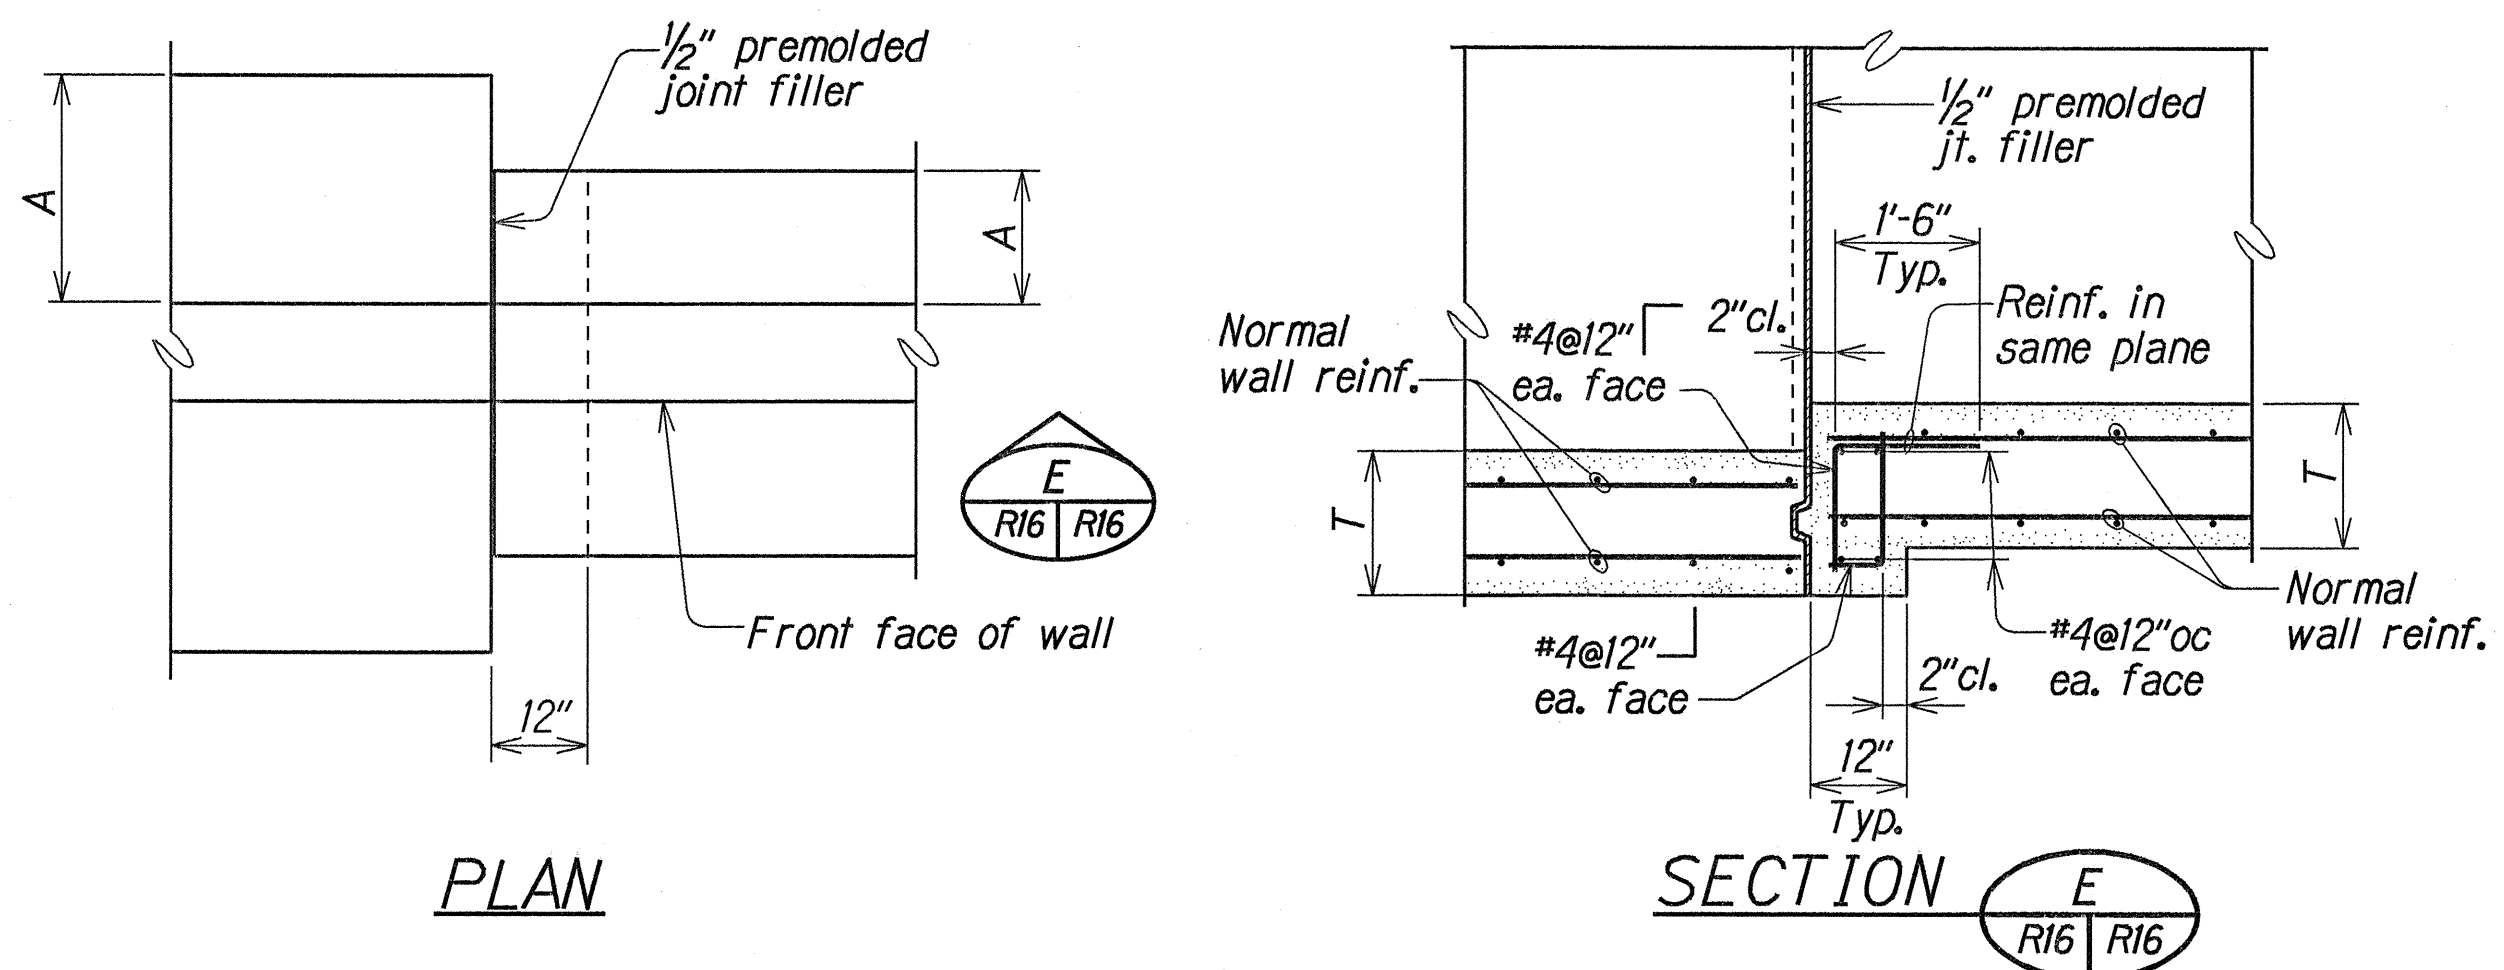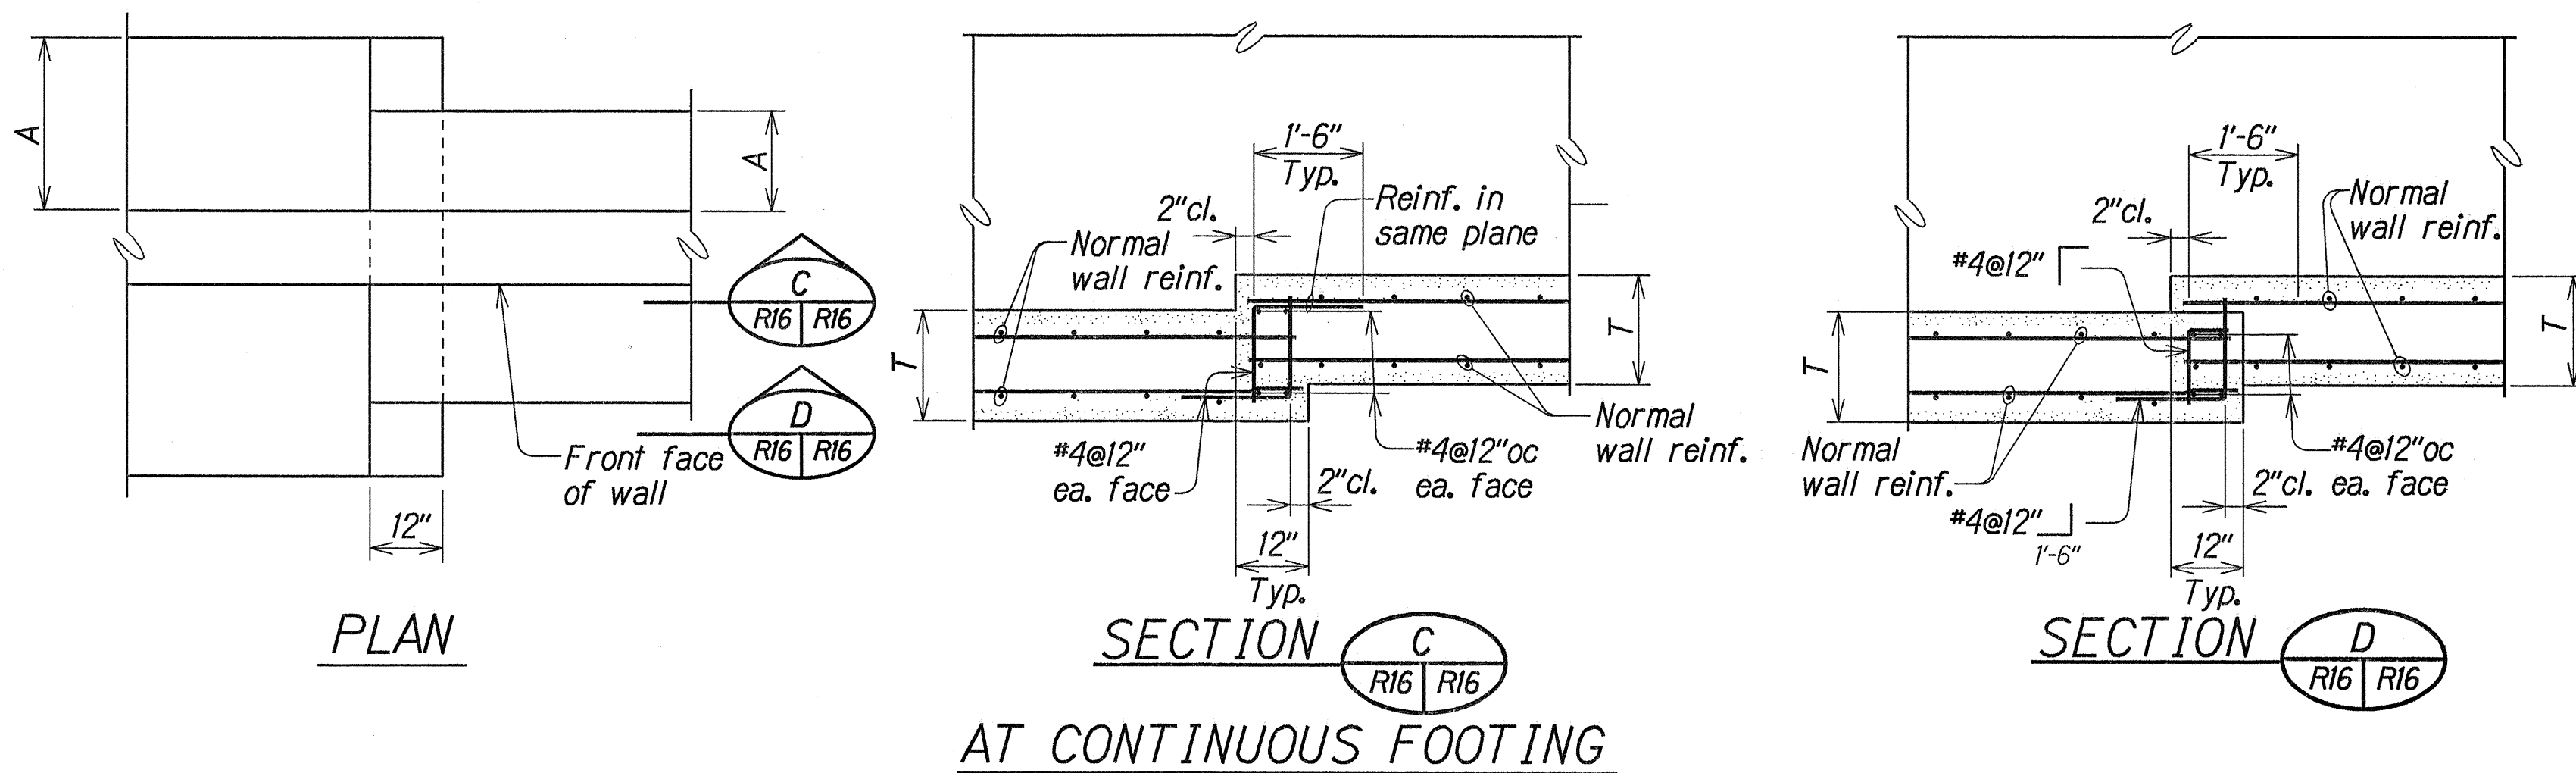

AT EXPANSION JOINT

TYPICAL FOOTING STEP-UP DETAILS

TYPICAL EXCAVATION AND
BACKFILL PAY LIMITS

Not to Scale

ORIGINAL PLAN	SURVEY PLOTTED BY _____	DATE _____
NOTE BOOK	DRAWN BY _____	_____
	TRACED BY _____	_____
	DESIGNED BY _____	_____
	QUANTITIES BY _____	_____
N. <i>ditto</i>	CHECKED BY _____	_____

STATE OF HAWAII
DEPARTMENT OF TRANSPORTATION
HIGHWAYS DIVISION

KUNIA INTERCHANGE WALLS
EXPANSION JOINT, FOOTING STEP-UP DETAILS
TYPICAL EXCAVATION AND BACKFILL PAY LIMITS
KUNIA INTERCHANGE IMPROVEMENTS
Project No. 1M-HI-C(219)


Scale: As Noted Date: Nov. 1997

SHEET No. R16 OF 30 SHEETS


FED. ROAD DIST. NO.	STATE	FED. AID PROJ. NO.	FISCAL YEAR	SHEET NO.	TOTAL SHEETS
HAWAII	HAW.	IM-HI-1(219)	1998	126	378

NOTES:


- For additional retaining wall information, see "Typical Retaining Wall Section" on Sht. #R14.
- Follow manufacturer's recommendations for materials and installation information.

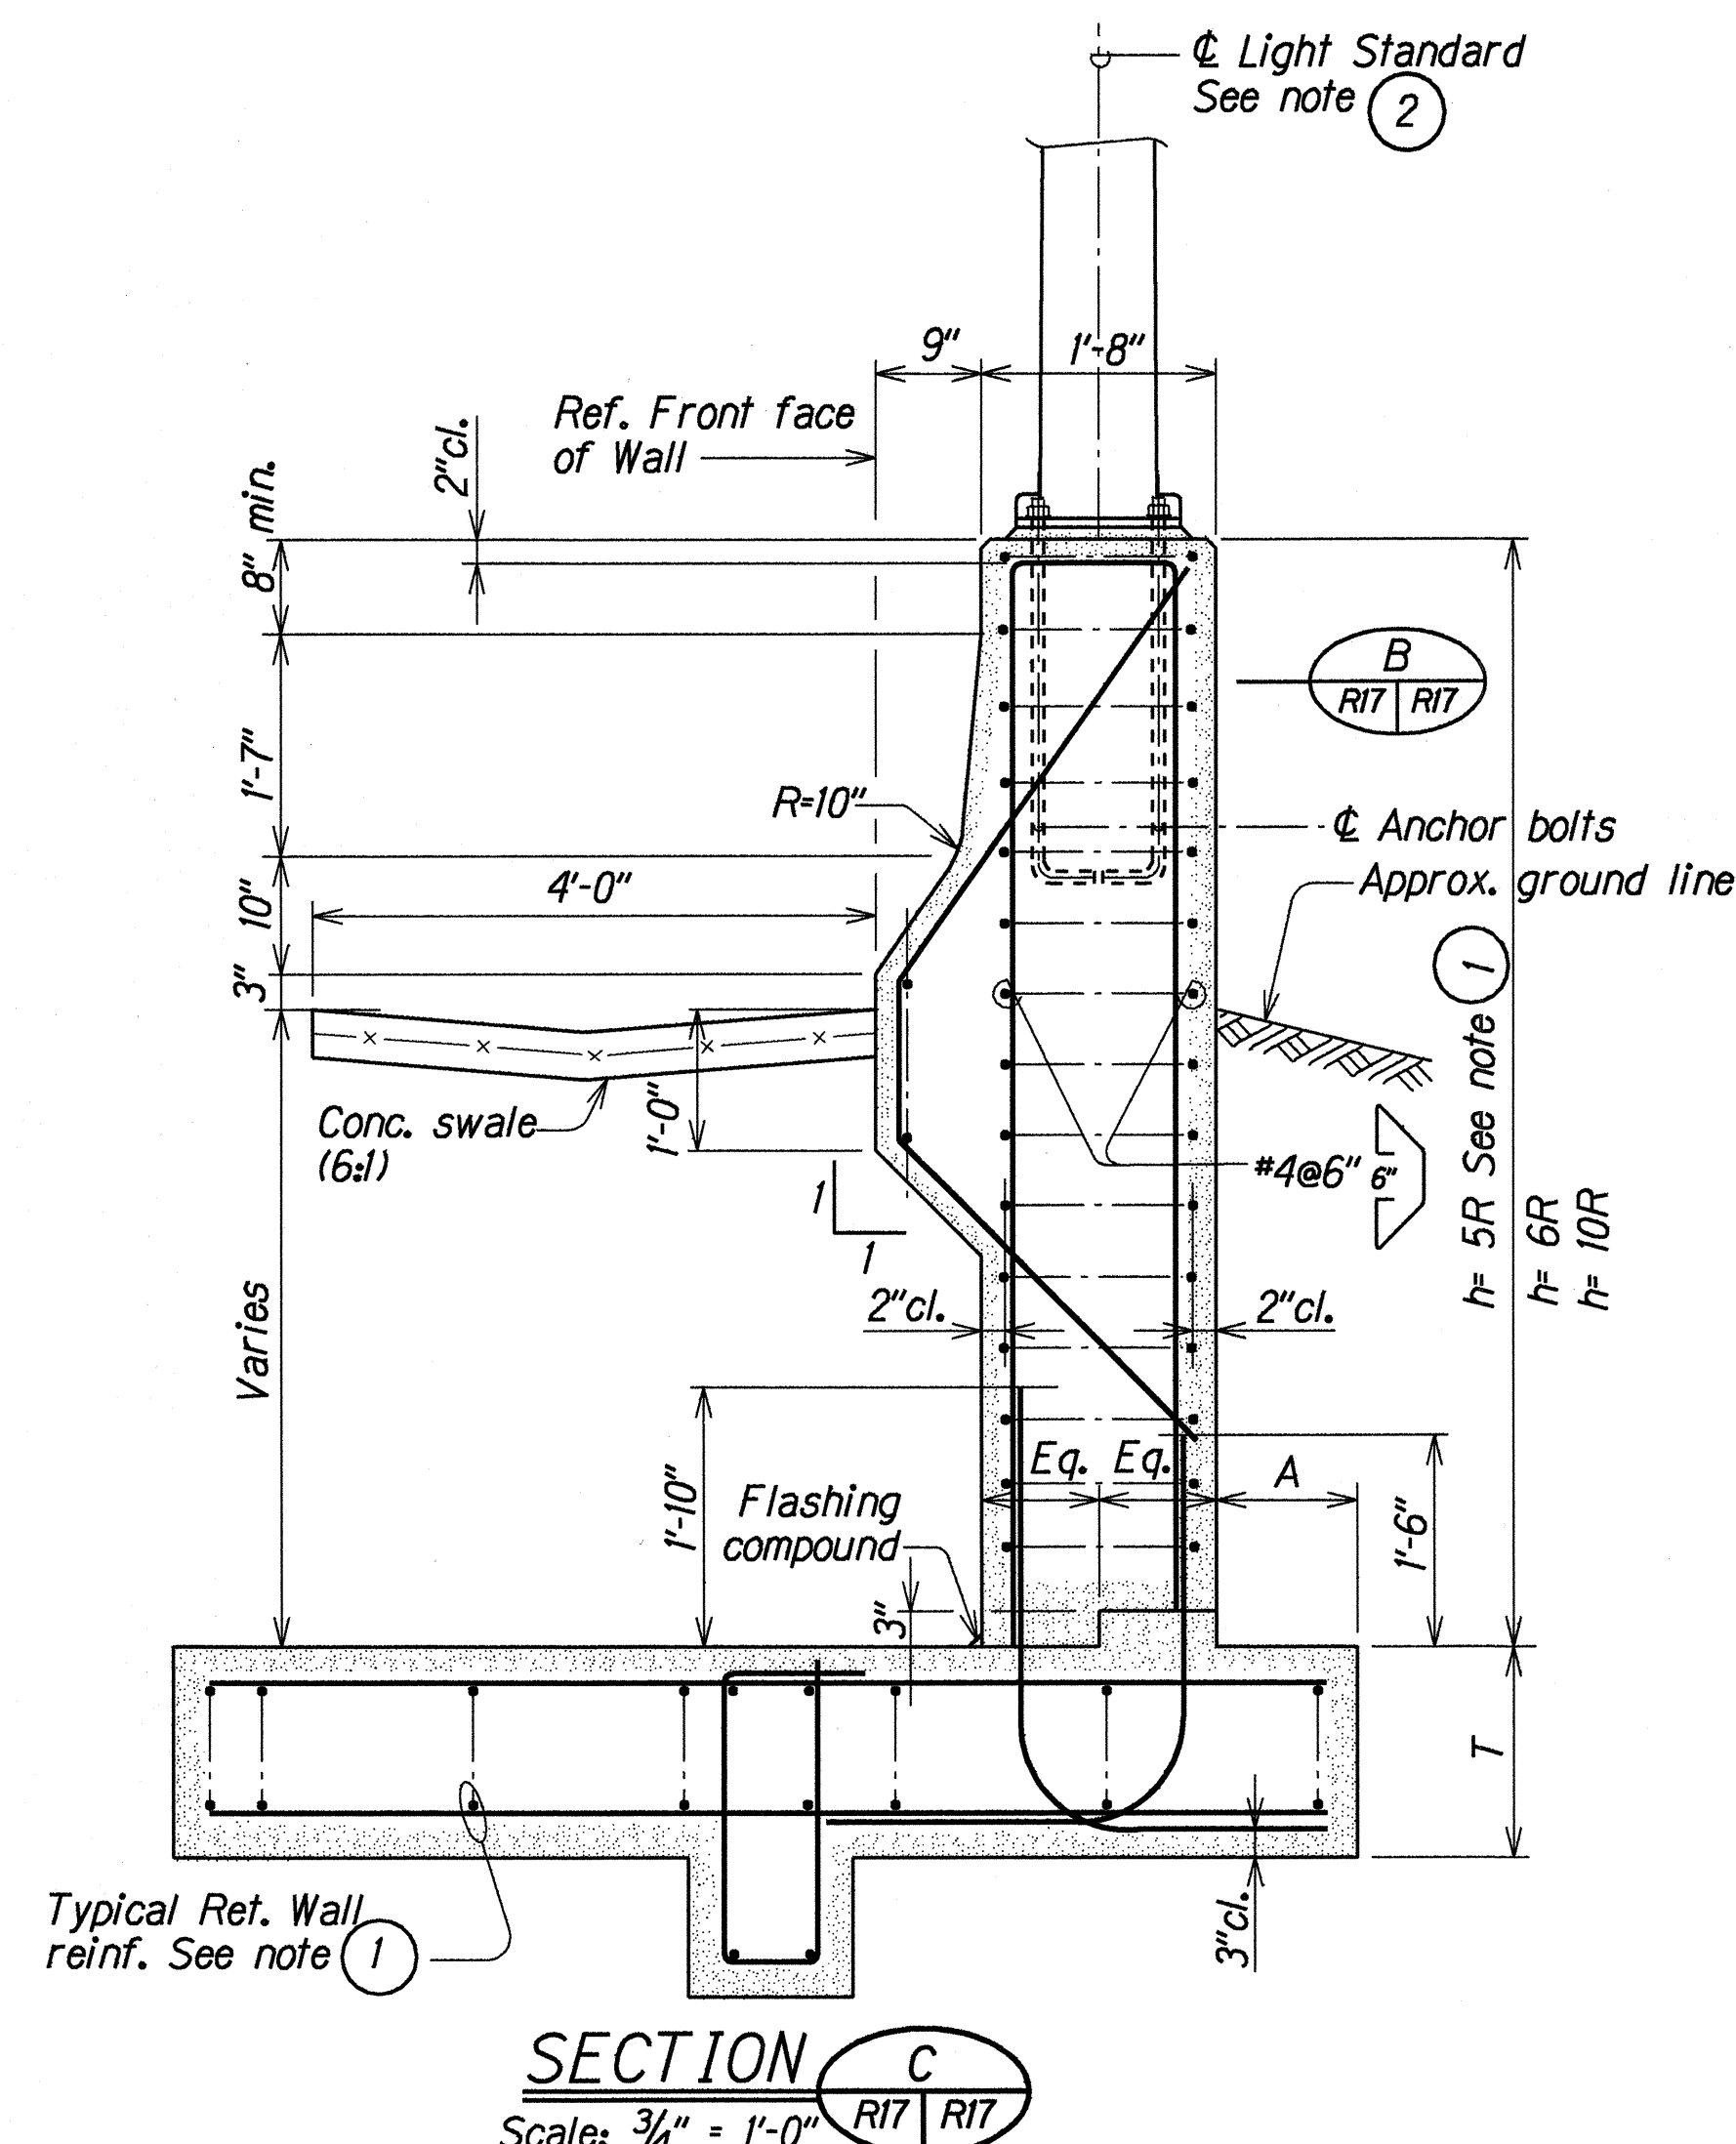

WALL DETAIL AT LIGHT STANDARD

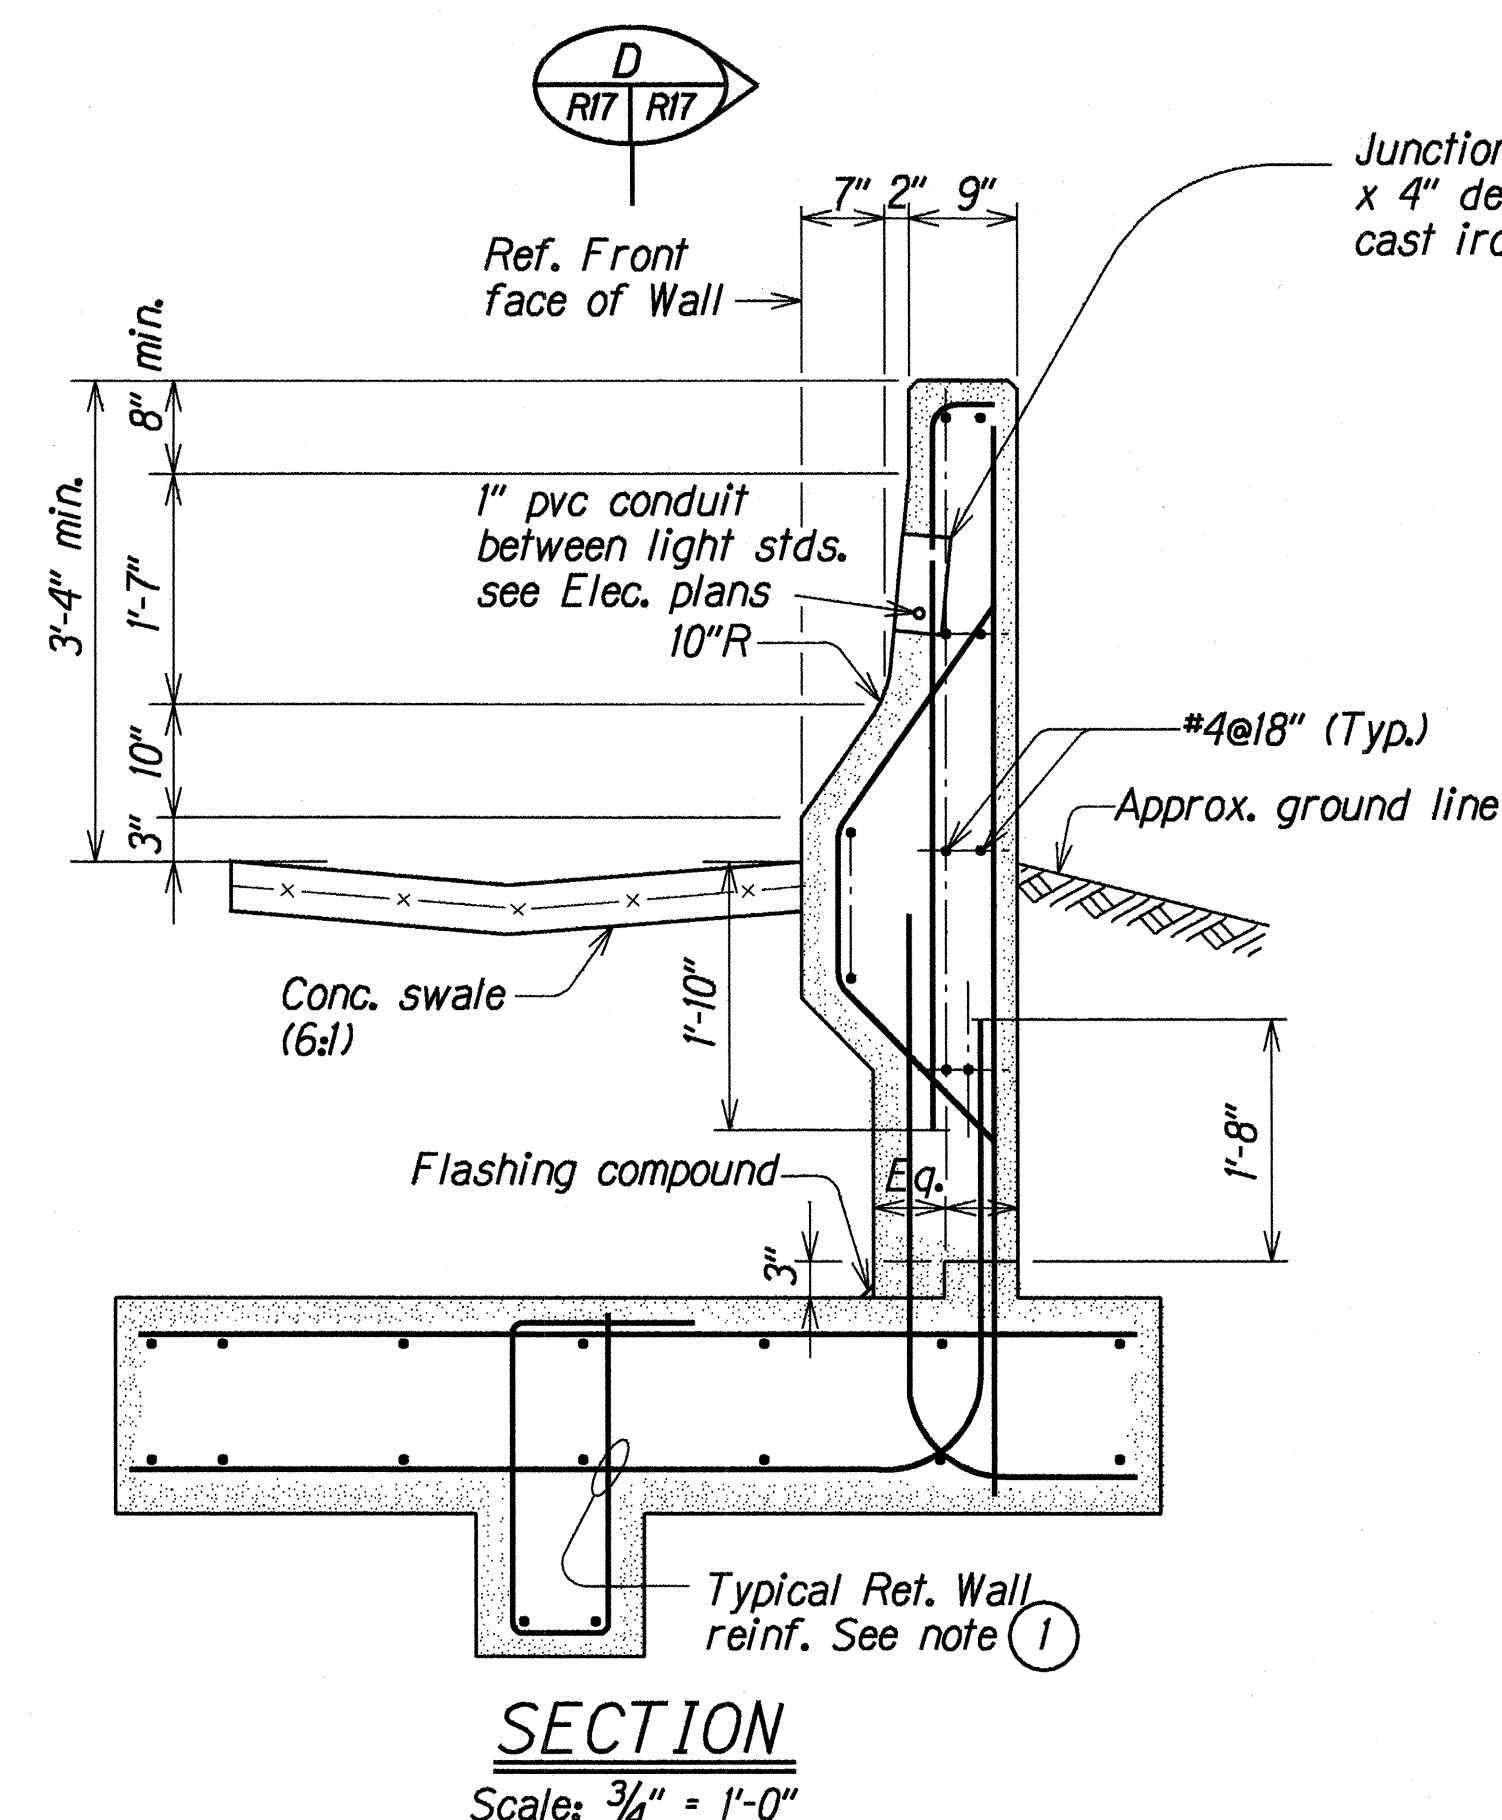

WALL DETAIL AT JUNCTION BOX

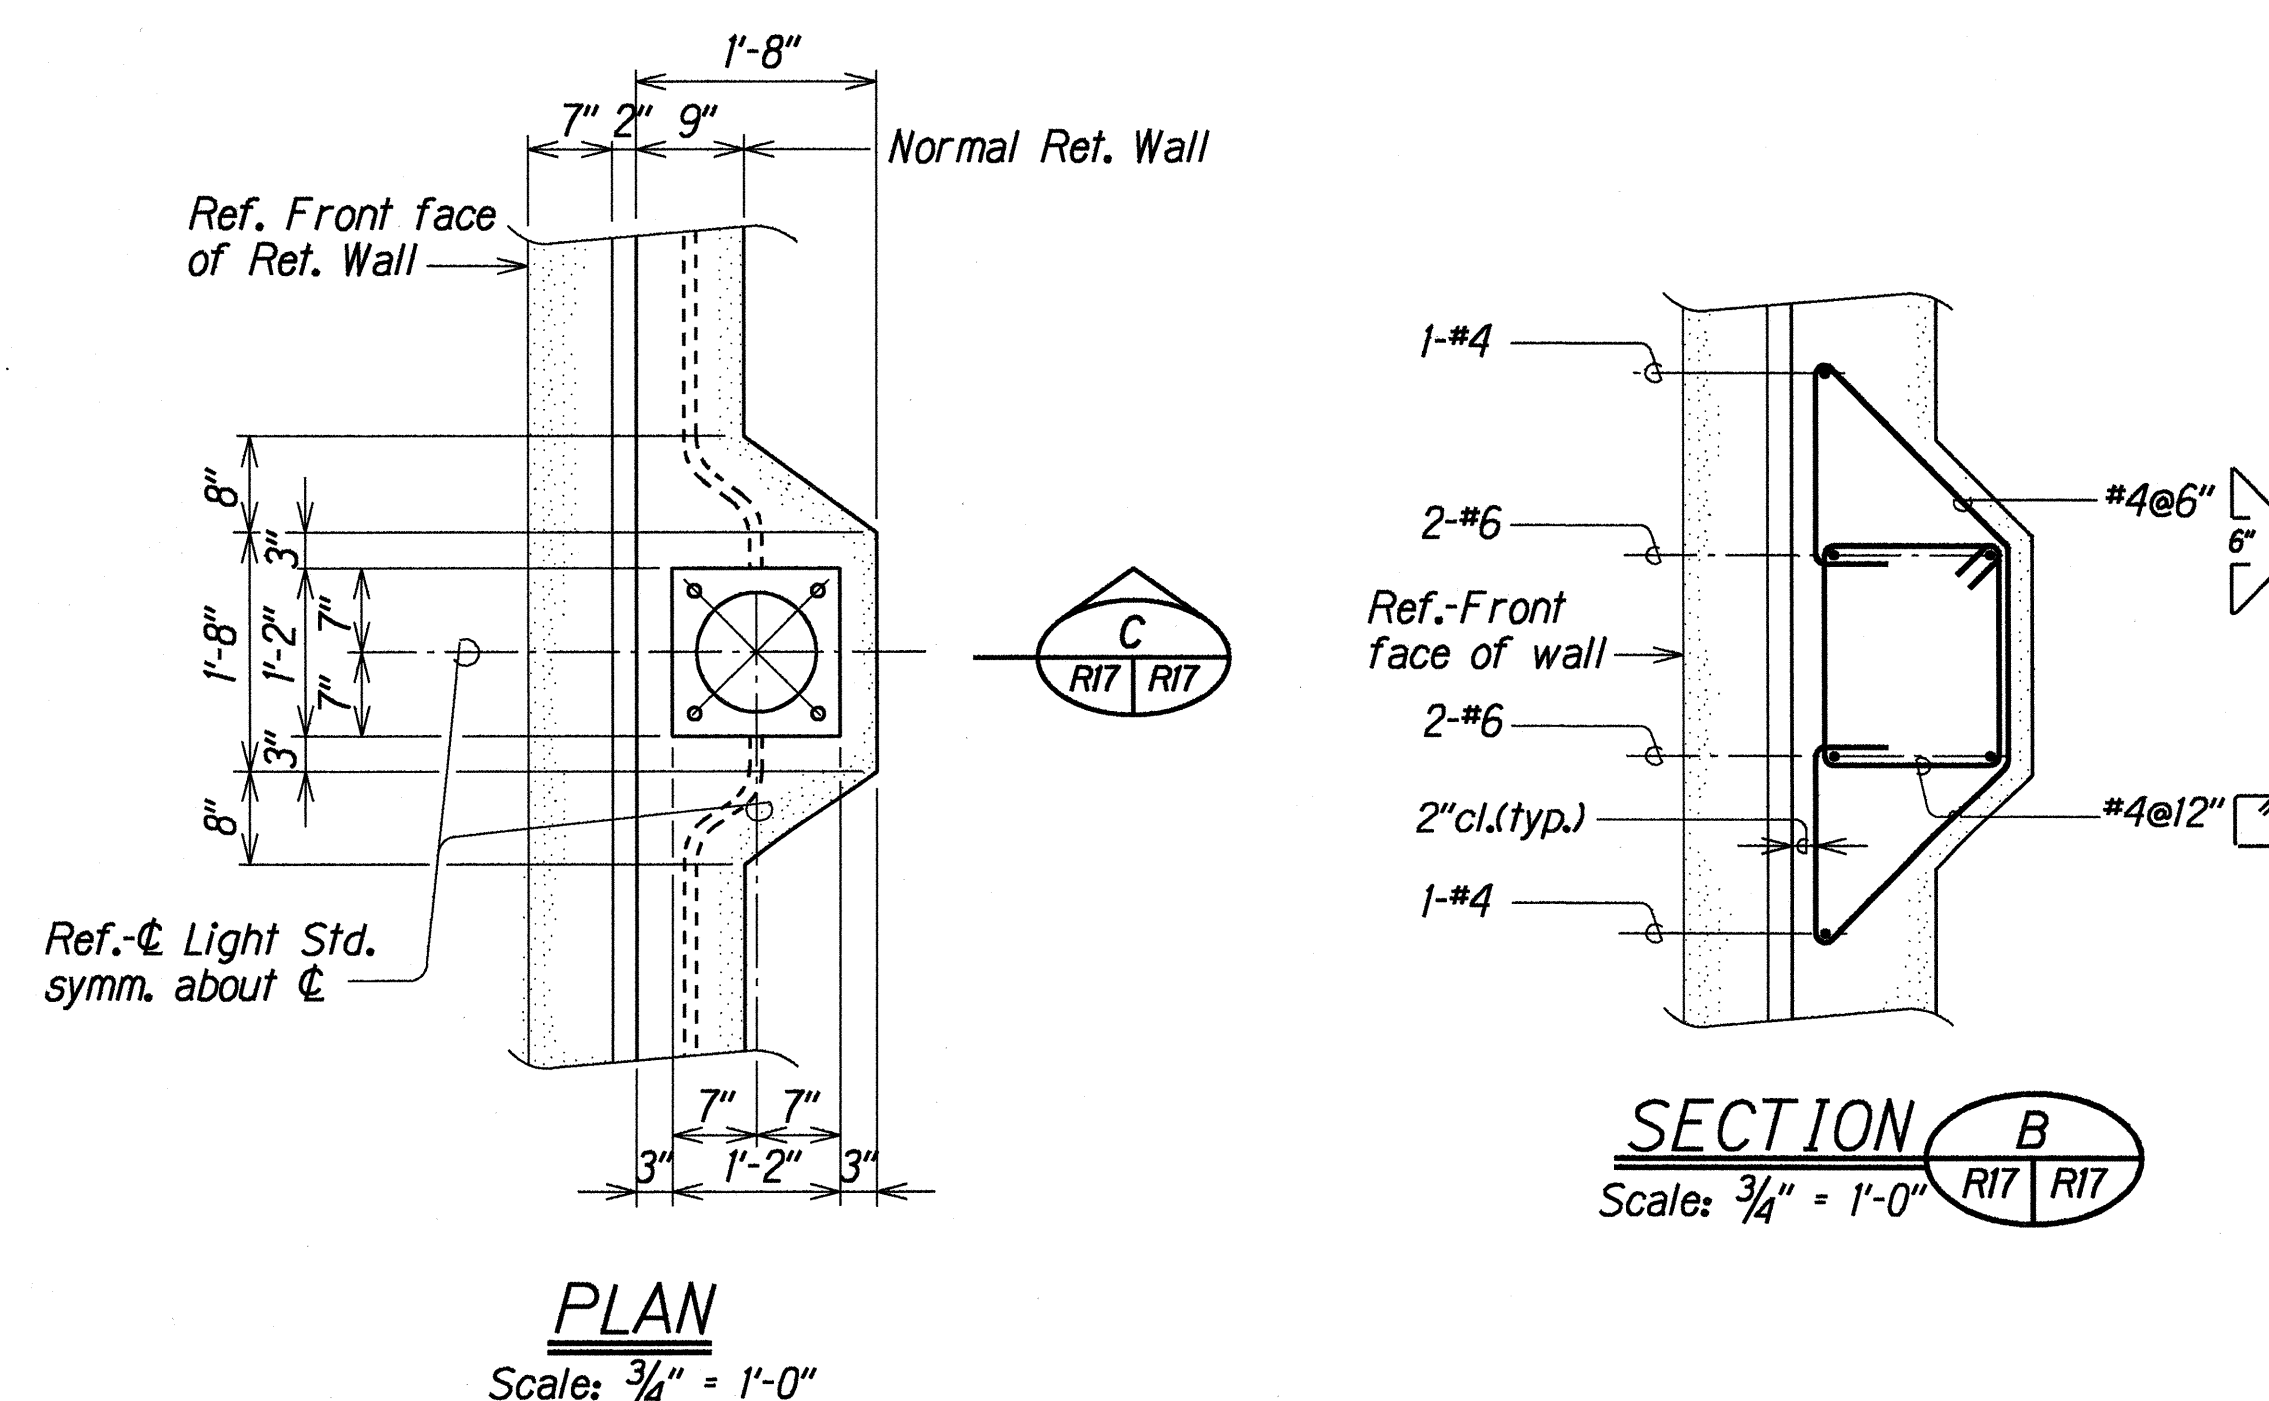



STATE OF HAWAII
DEPARTMENT OF TRANSPORTATION
HIGHWAYS DIVISION

KUNIA INTERCHANGE WALLS
WALL DETAILS AT LIGHT STANDARD
AND JUNCTION BOX
KUNIA INTERCHANGE IMPROVEMENTS
Project No. IM-HI-1(219)

Scale: As Noted Date: Nov. 1997

SHEET No. R17 OF 30 SHEETS

FED. ROAD DIST. NO.	STATE	FED. AID PROJ. NO.	FISCAL YEAR	SHEET NO.	TOTAL SHEETS
HAWAII	HAW.	IM-HI-1(219)	1998	127	378

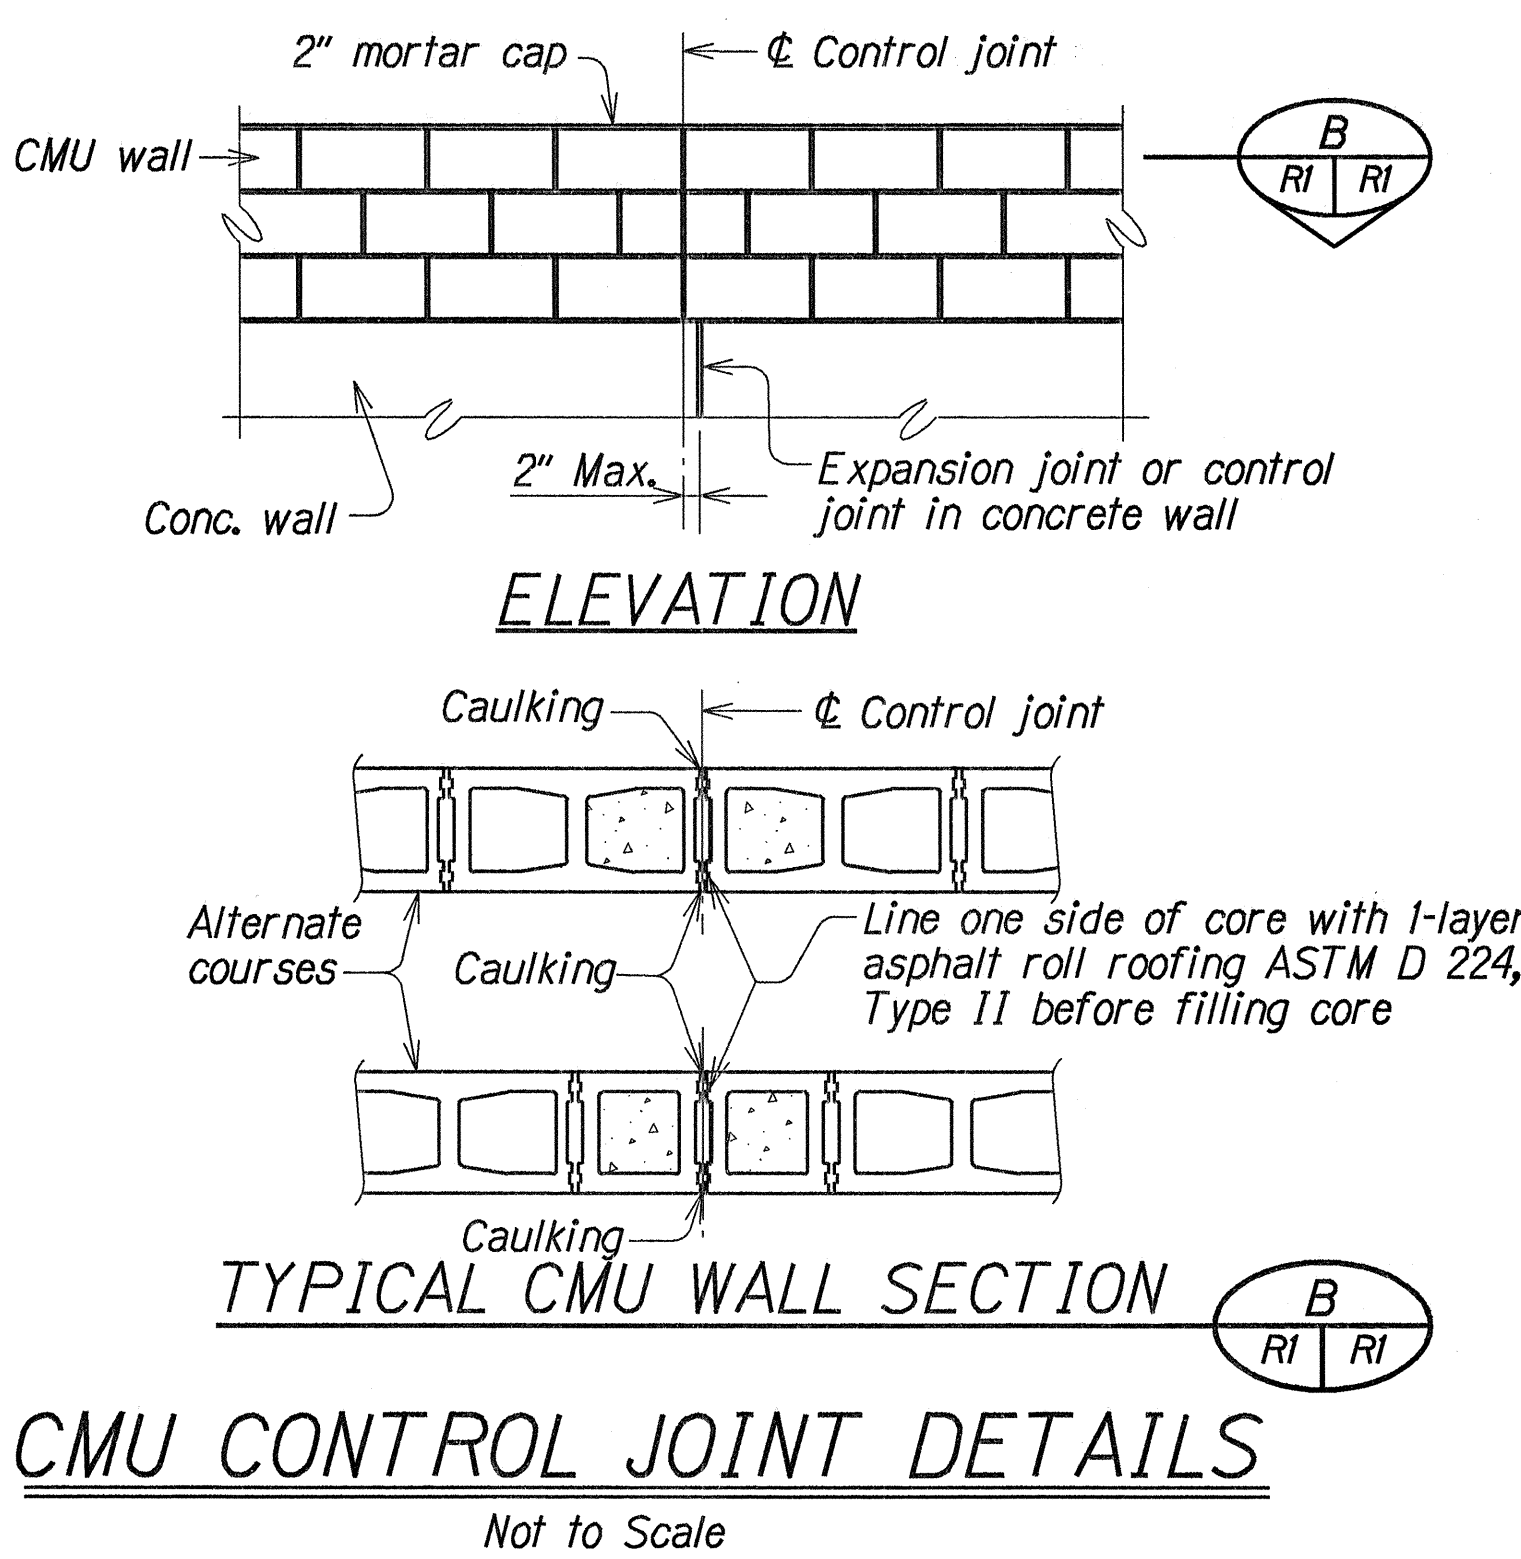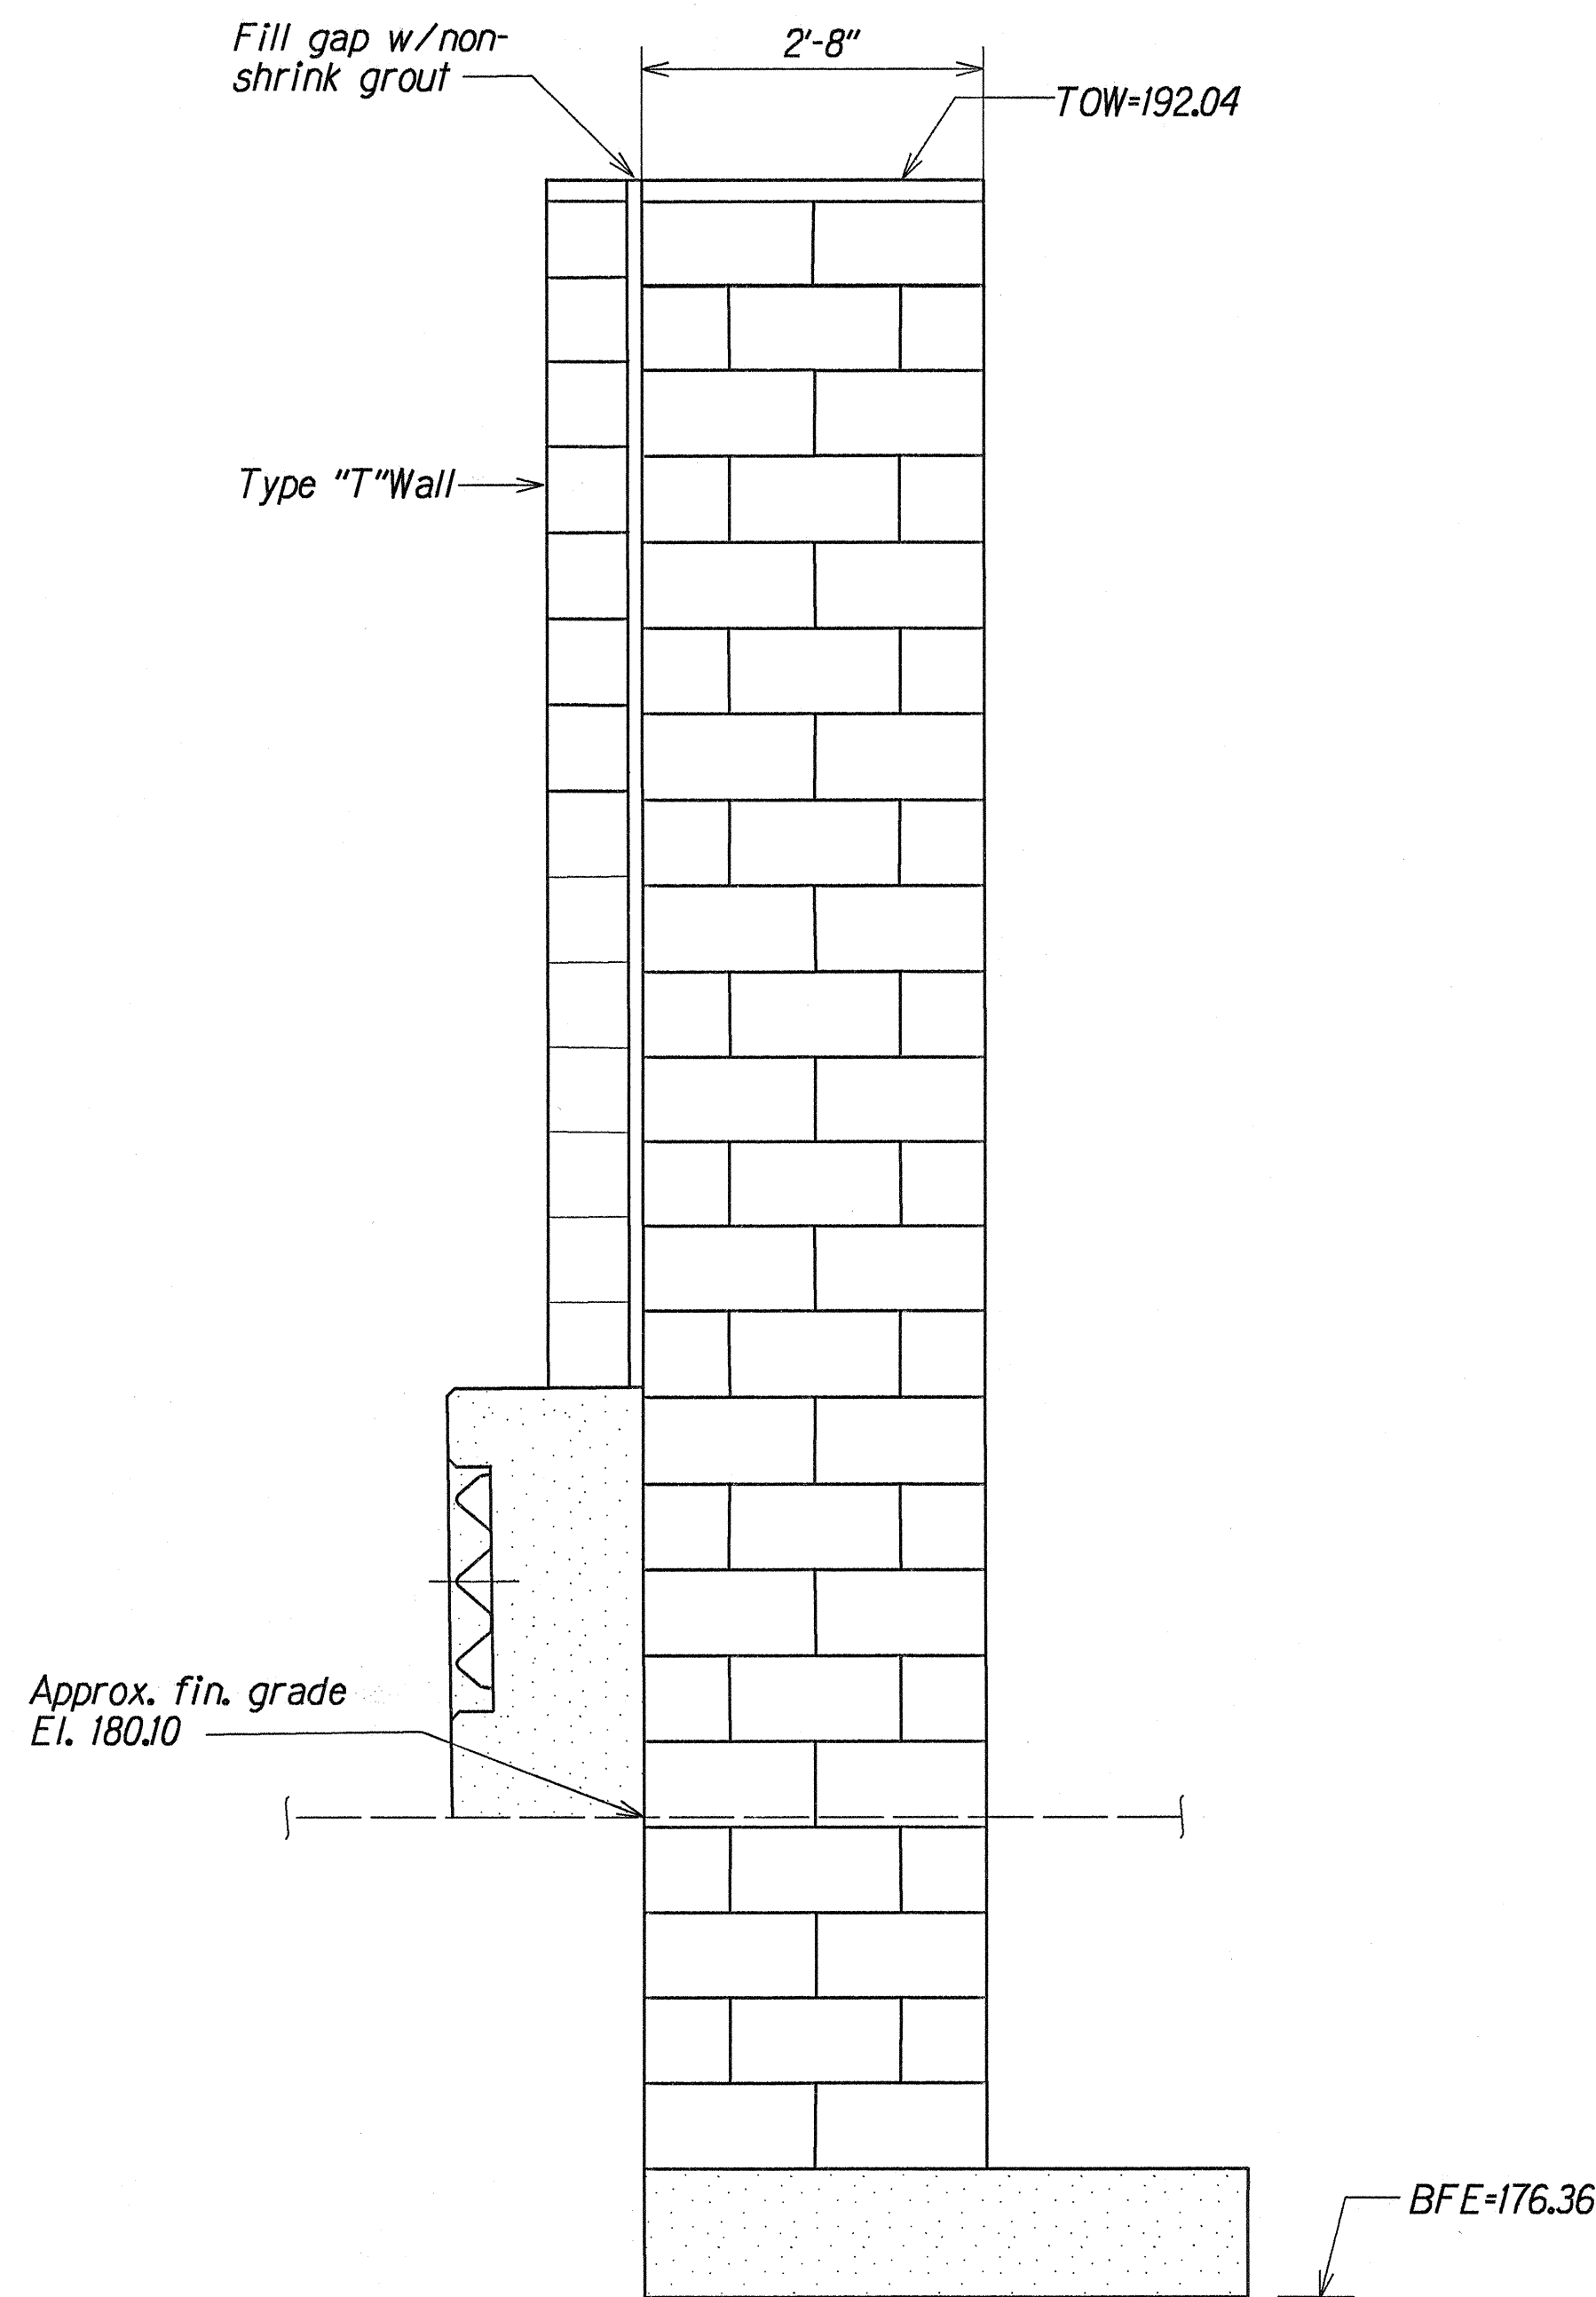

TYPE "T2" WALL (H=16)
CLOSURE WALL ELEVATION
Scale: 3/4" = 1'-0"

- NOTES:
1. For location of work, see sht. #R8.
 2. For reinforcing and footing details of closure wall, see sht. #R14 for Type "T2" wall.

SURVEY PLOTTED BY	DATE
DRAWN BY	
DESIGNED BY	
QUANTITIES BY	
CHECKED BY	

STATE OF HAWAII
DEPARTMENT OF TRANSPORTATION
HIGHWAYS DIVISION





KUNIA INTERCHANGE WALLS
CLOSURE WALL ELEVATION
CMU CONTROL JOINT DETAILS
KUNIA INTERCHANGE IMPROVEMENTS
Project No. IM-HI-1(219)

Scale: As Noted
Date: Nov. 1997

SHEET No. R18 OF 30 SHEETS

FED. ROAD DIST. NO.	STATE	FED. AID PROJ. NO.	FISCAL YEAR	SHEET NO.	TOTAL SHEETS
HAWAII	HAW.	1M-HI-1(219)	1998	128	378

- Note:**
- 1'-4"x8"x23'-0"± lg. beam shall be pea gravel concrete or mortar. Color of concrete or mortar shall match CMU wall. Lettering shall be 1/2" deep into concrete or mortar.
 - Final details and spacing of letters shall be approved by the Engineer.
 - 1'-4" pea gravel concrete bond beam (including all added reinf.) shall be incidental to Type "LI" Noise Barrier Wall and will not be paid for separately.

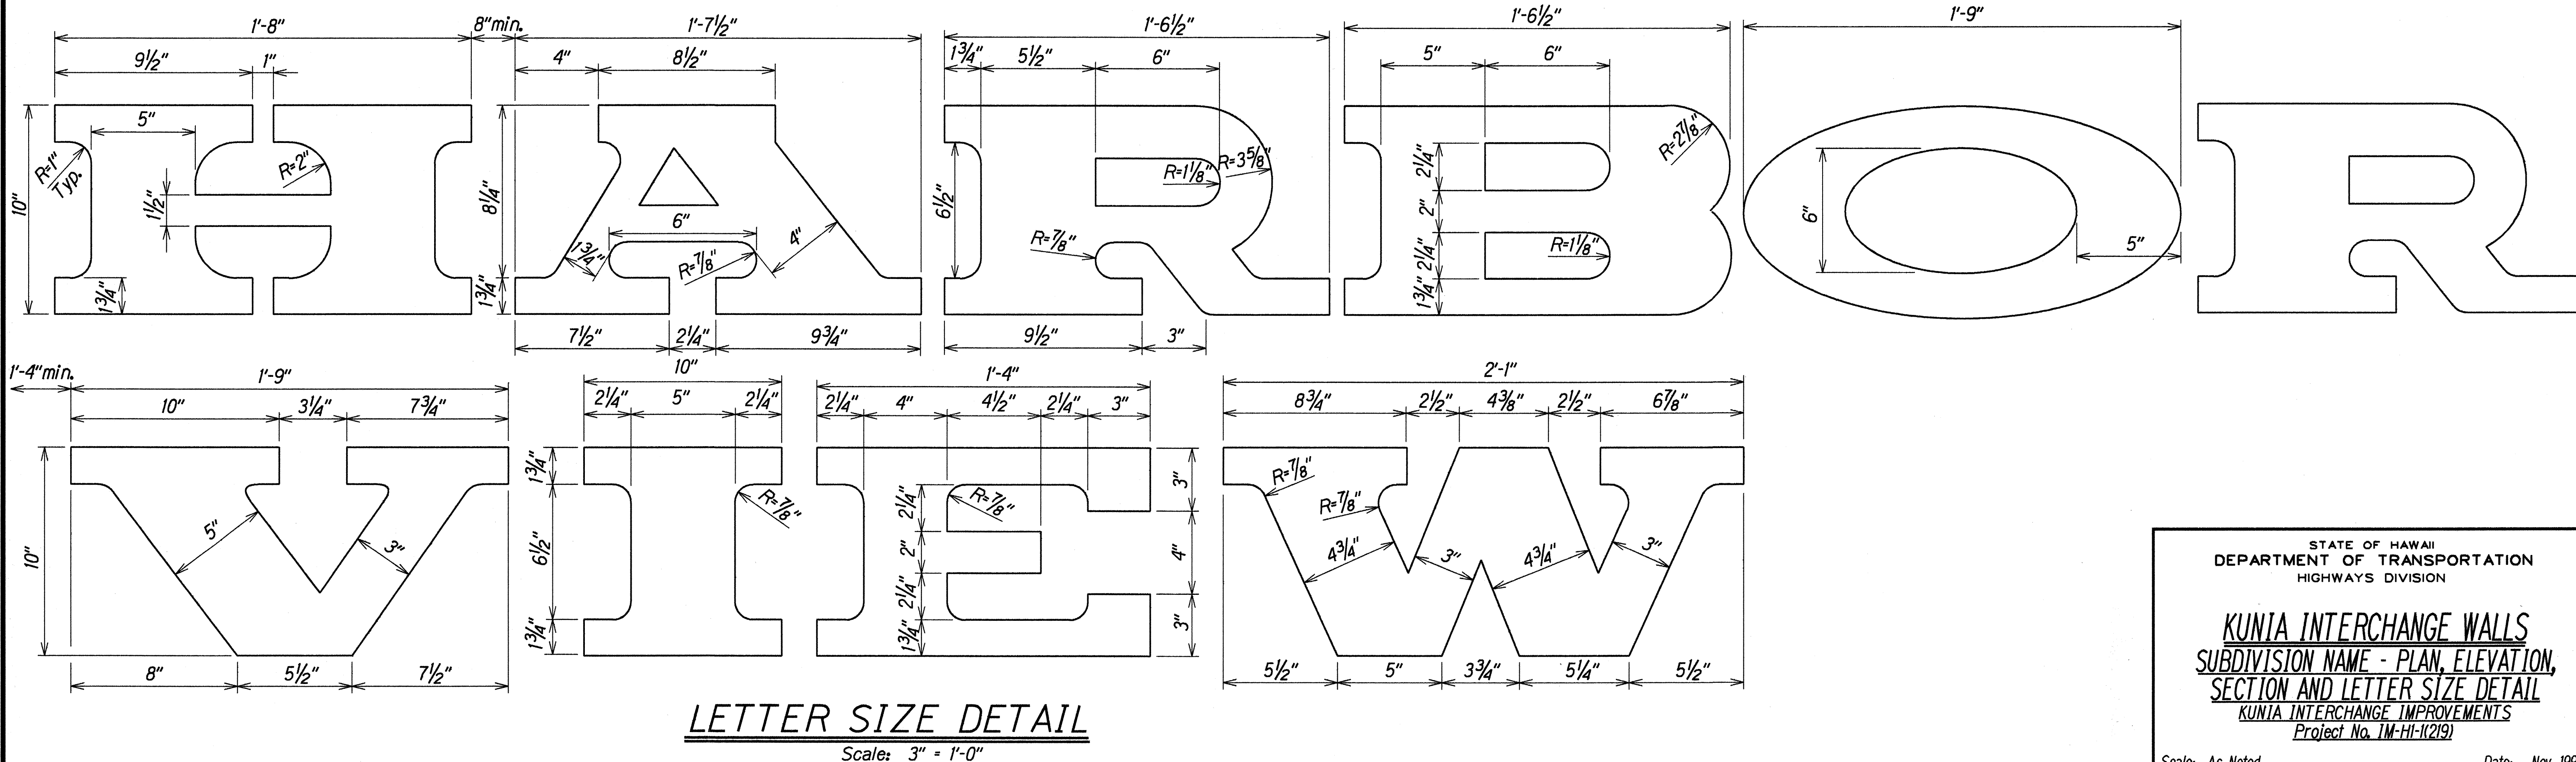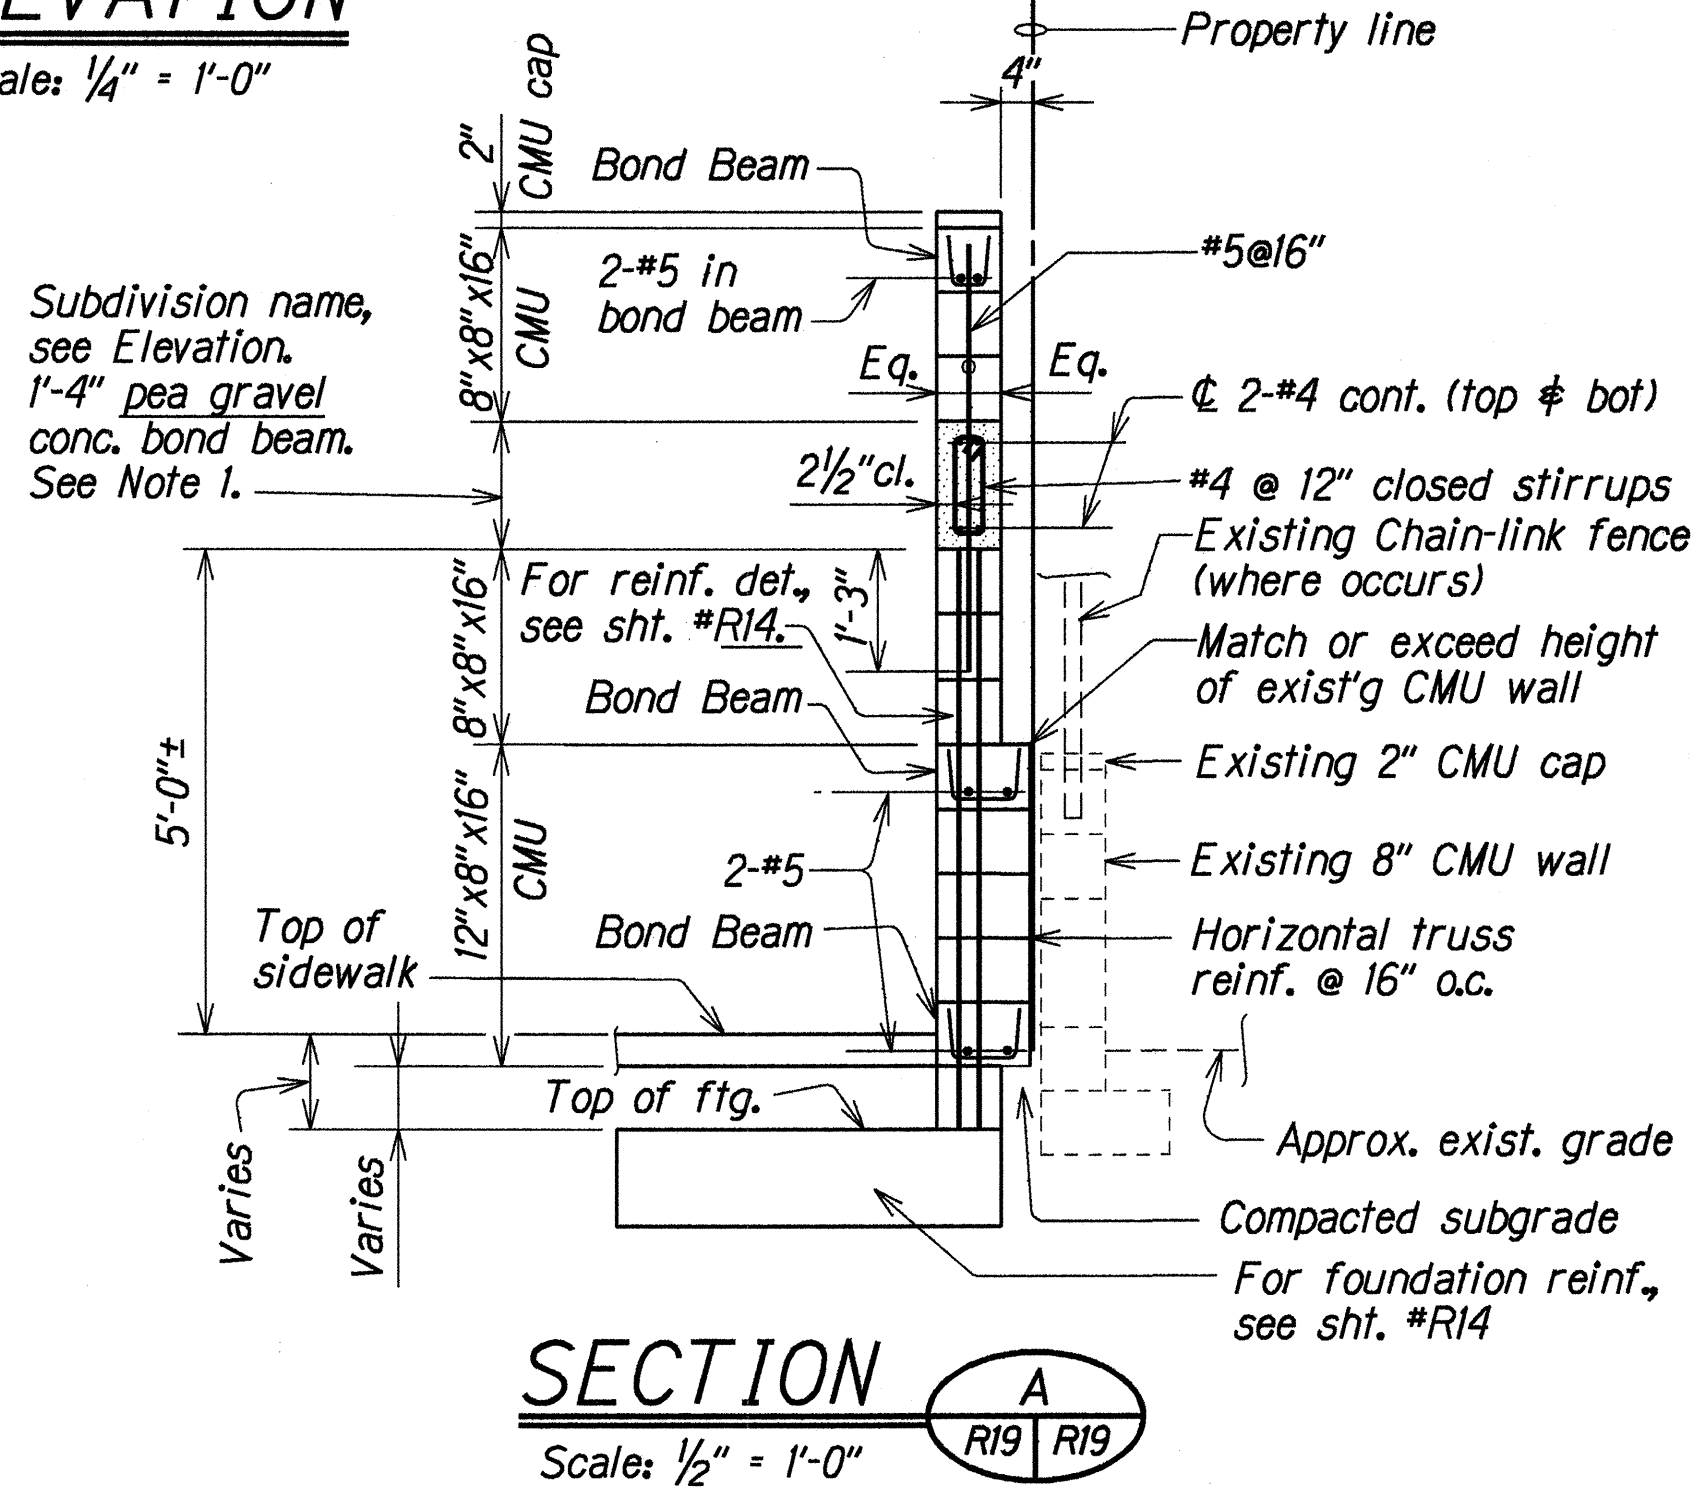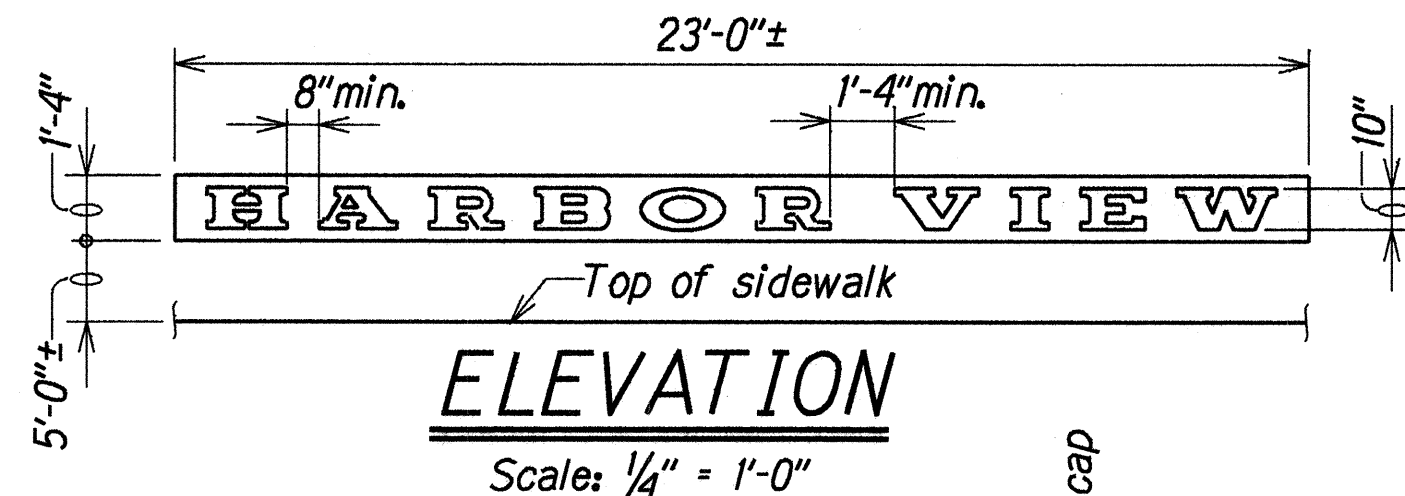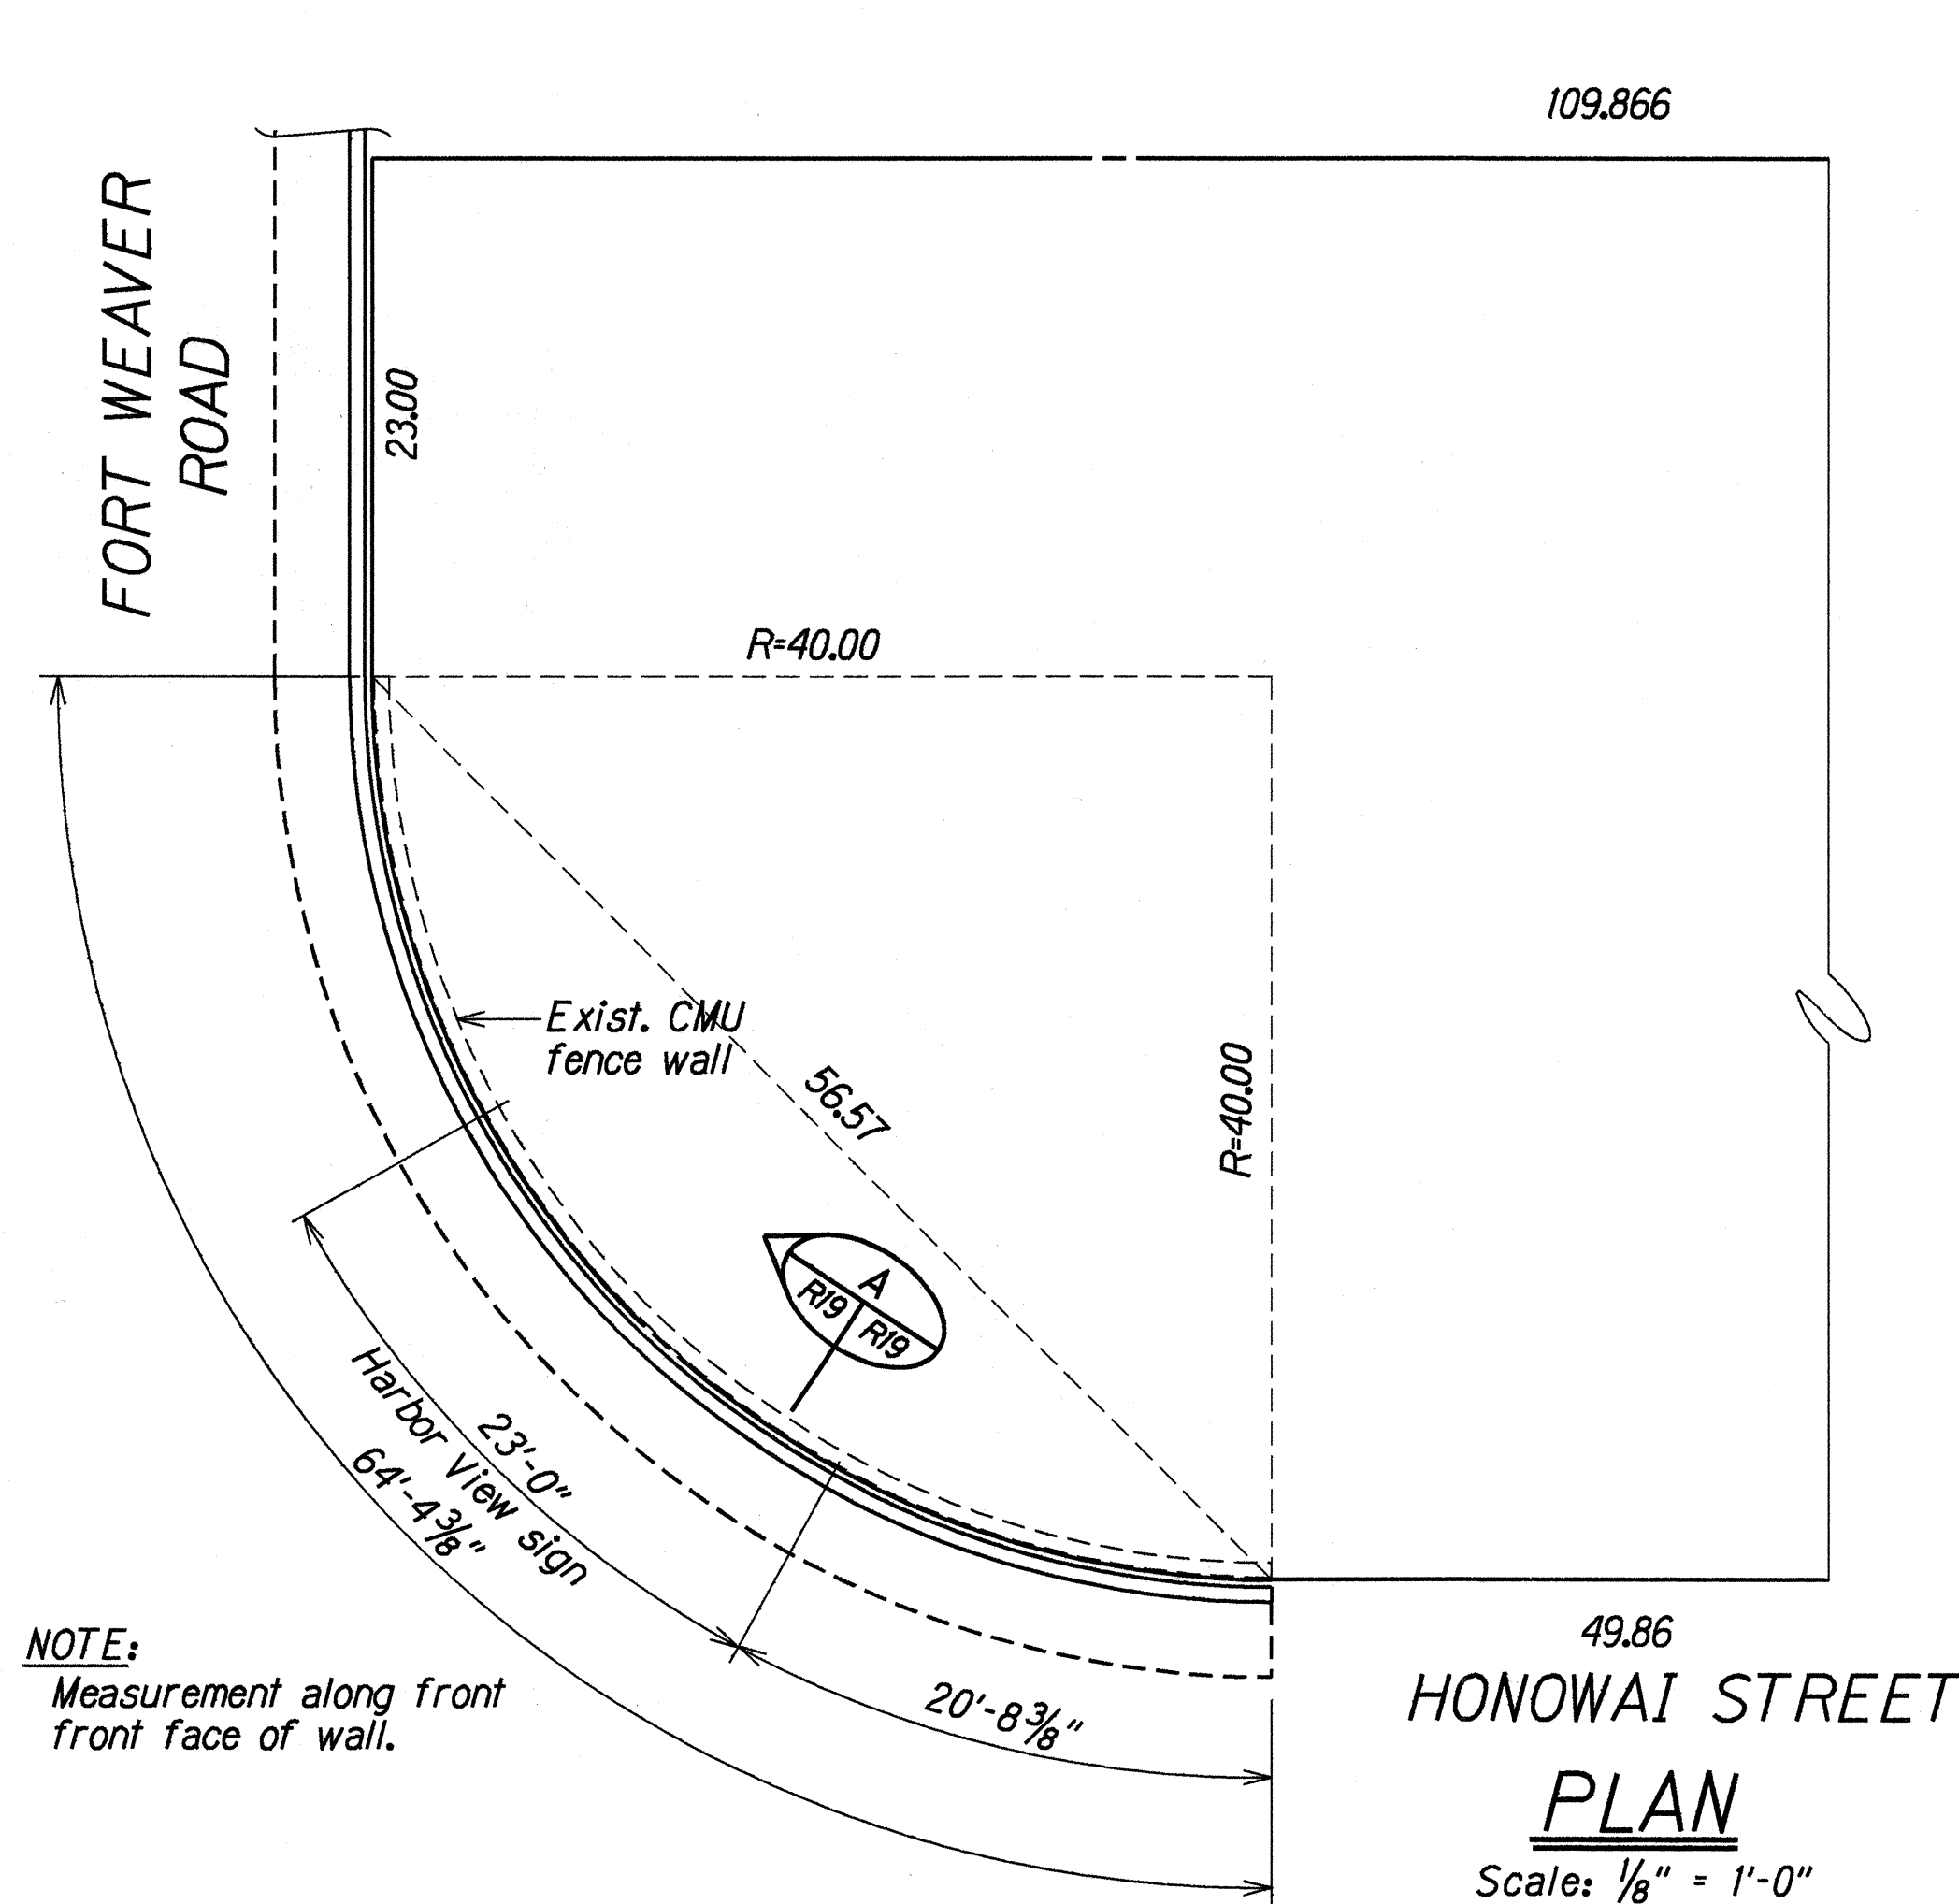

ORIGINAL PLAN	DESIGNED BY	DATE
NOTE BOOK	DESIGNED BY	DATE
CHECKED BY	CHECKED BY	DATE

STATE OF HAWAII
DEPARTMENT OF TRANSPORTATION
HIGHWAYS DIVISION

KUNIA INTERCHANGE WALLS
SUBDIVISION NAME - PLAN, ELEVATION,
SECTION AND LETTER SIZE DETAIL
KUNIA INTERCHANGE IMPROVEMENTS
Project No. 1M-HI-1(219)

Scale: As Noted
Date: Nov. 1997

Arm dimension (Top) - .375" x 15" O.D. x 9.72" O.D. X LENGTH ("A")

12'-0"

6'-0"






6'-0"

$R20$

2'-7" x 1'-8" x 1/4" arm flange PL

2'-7" x 1'-8" x 1/4" post connection PL

3/8" gusset PL

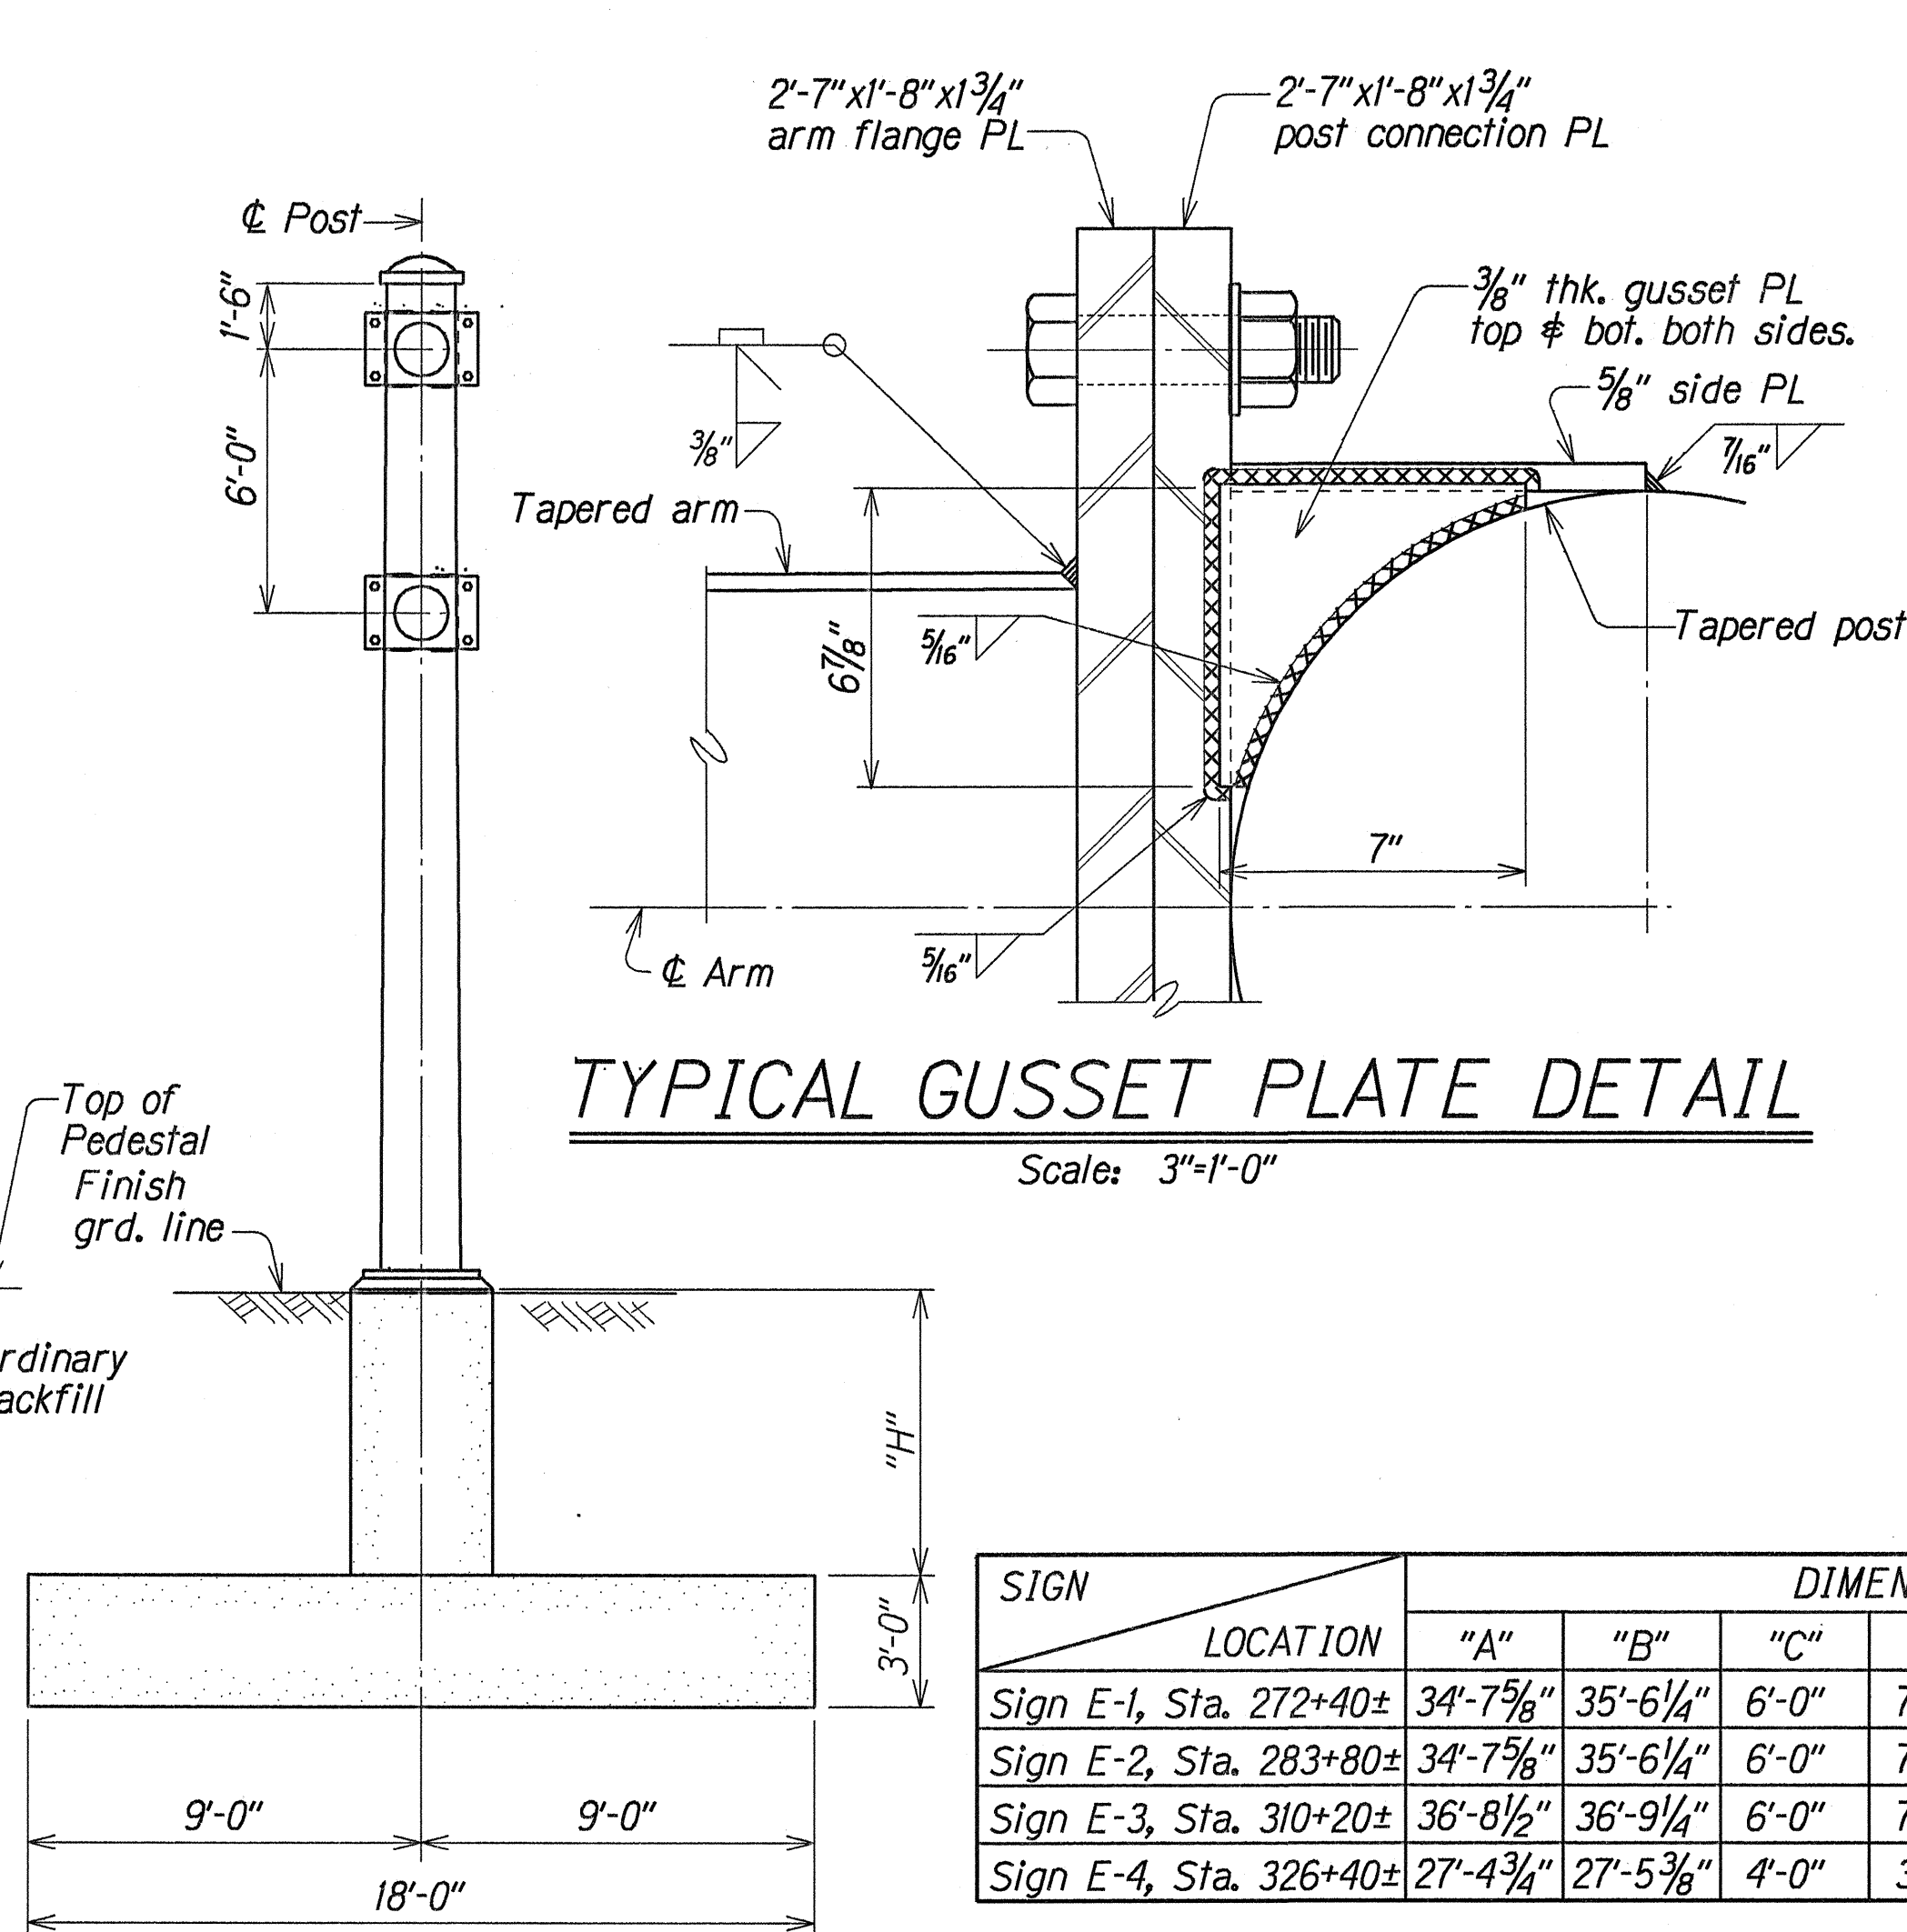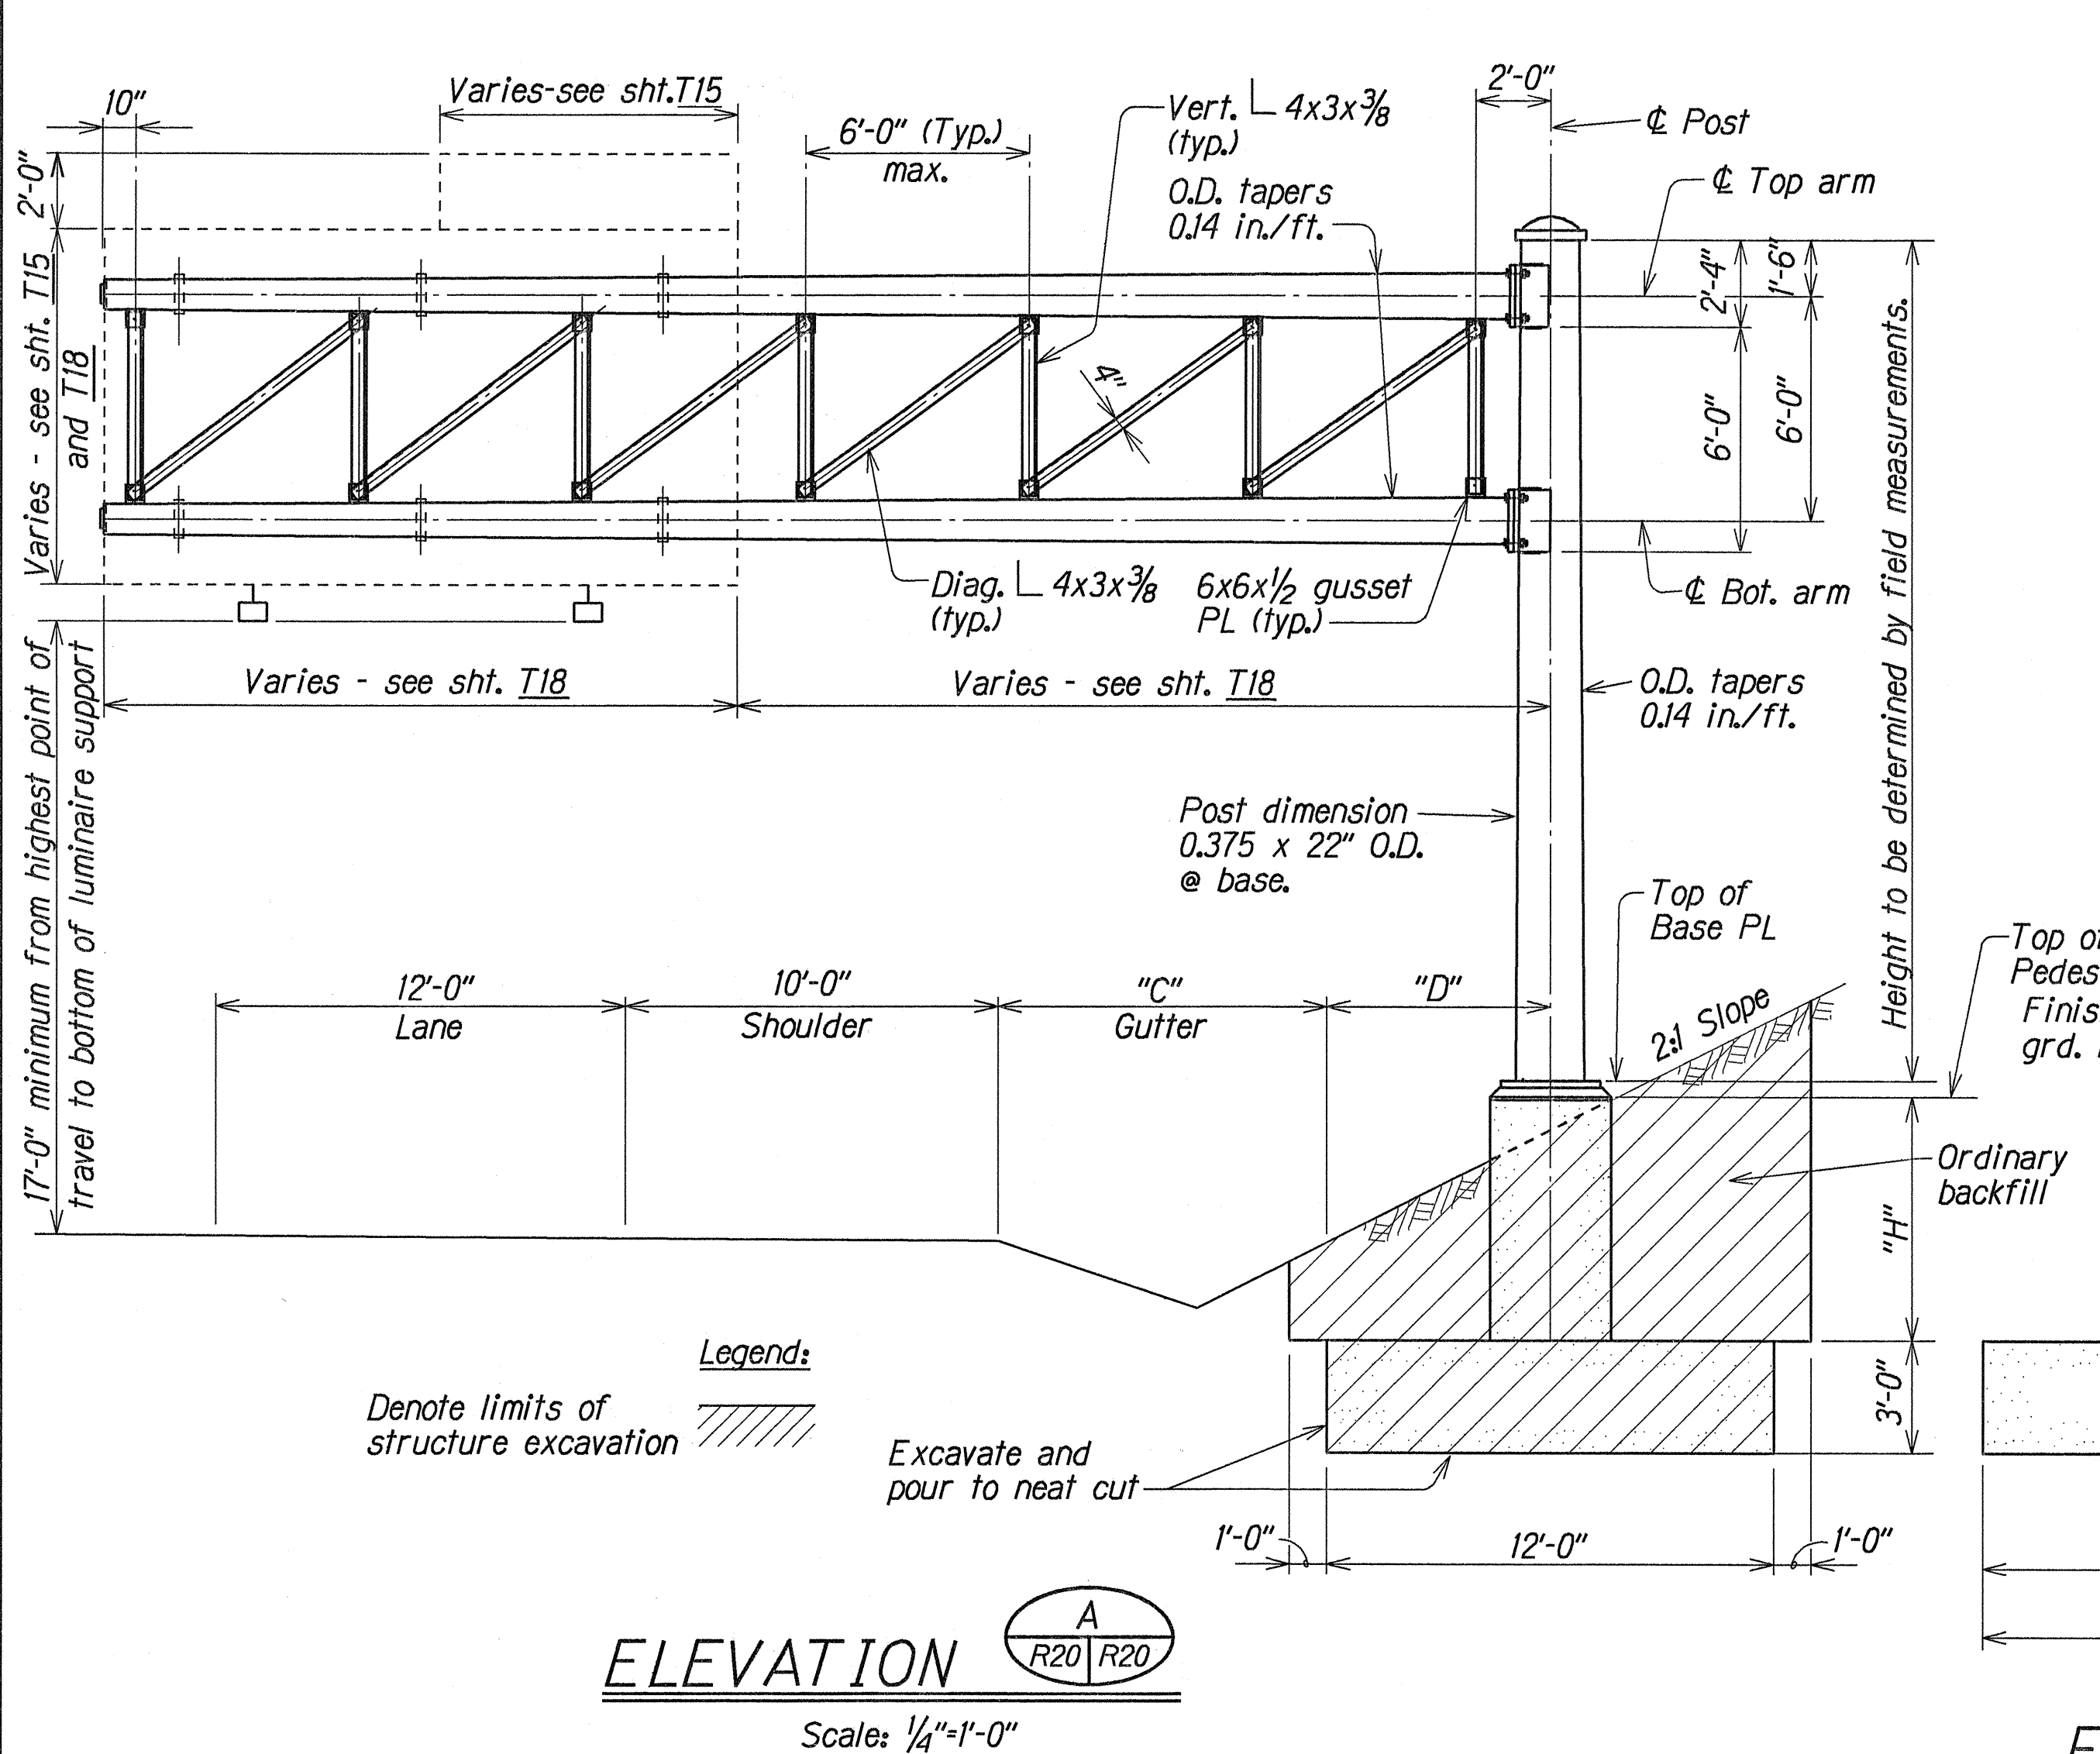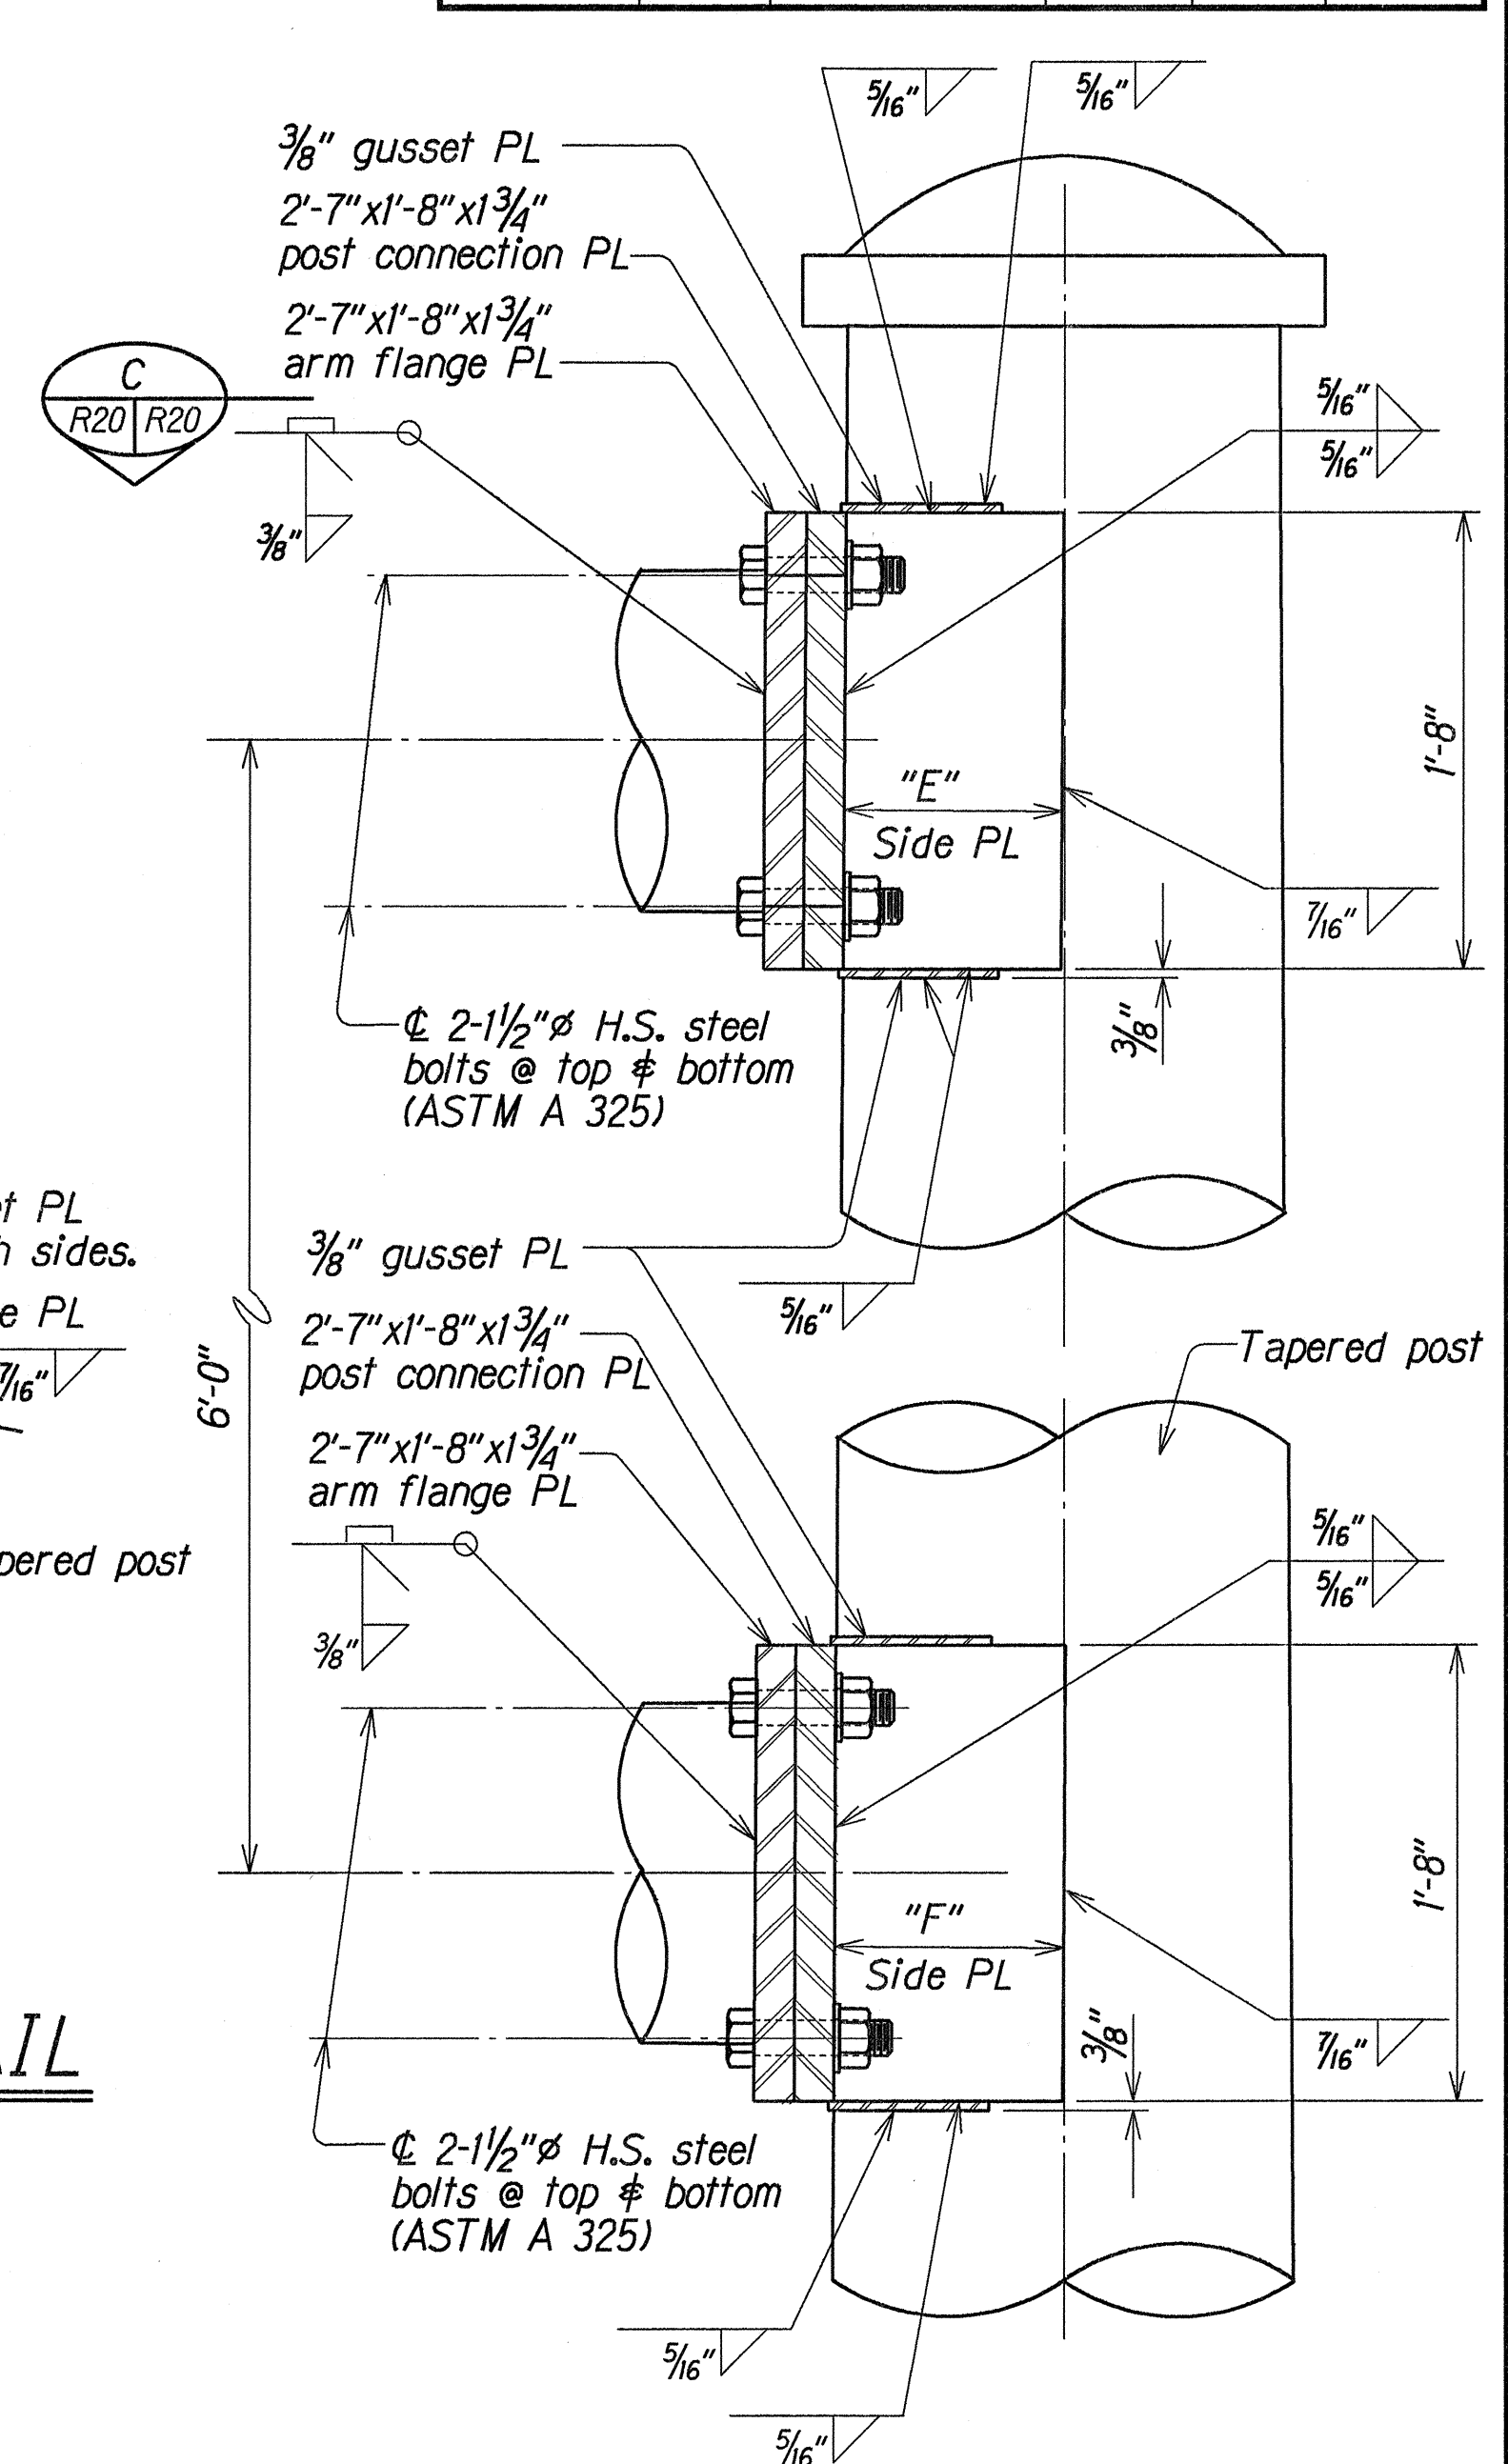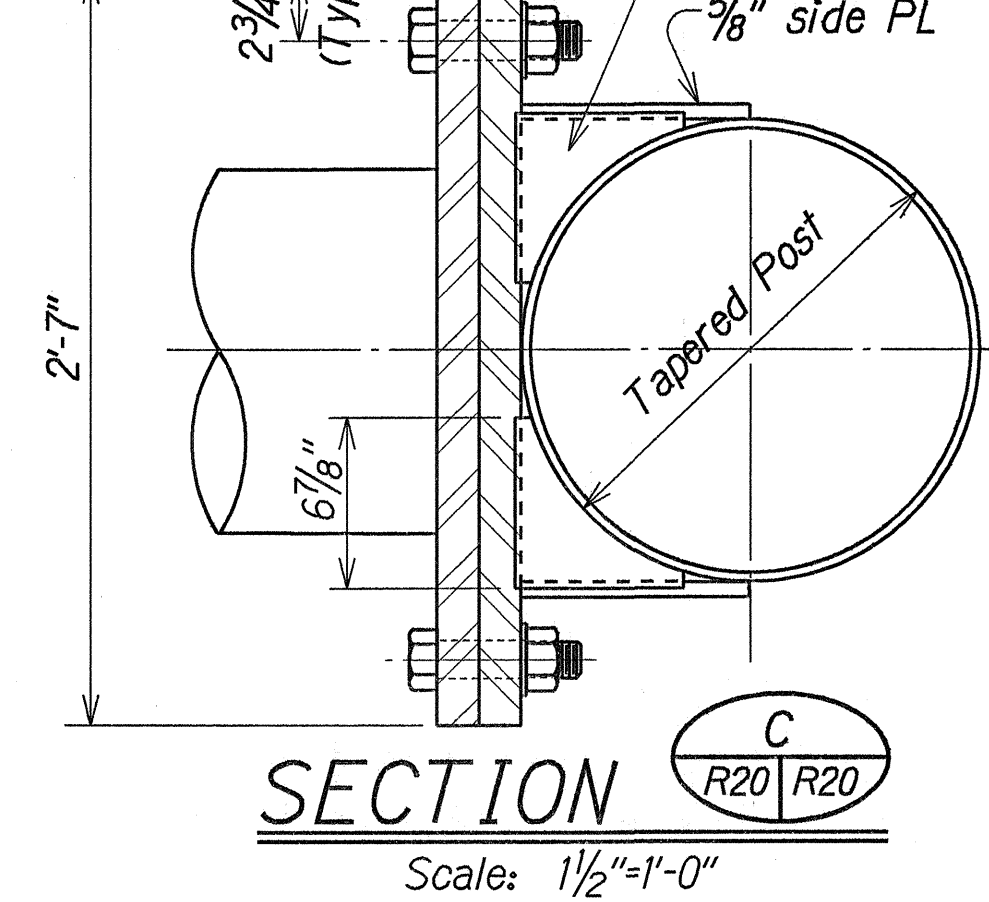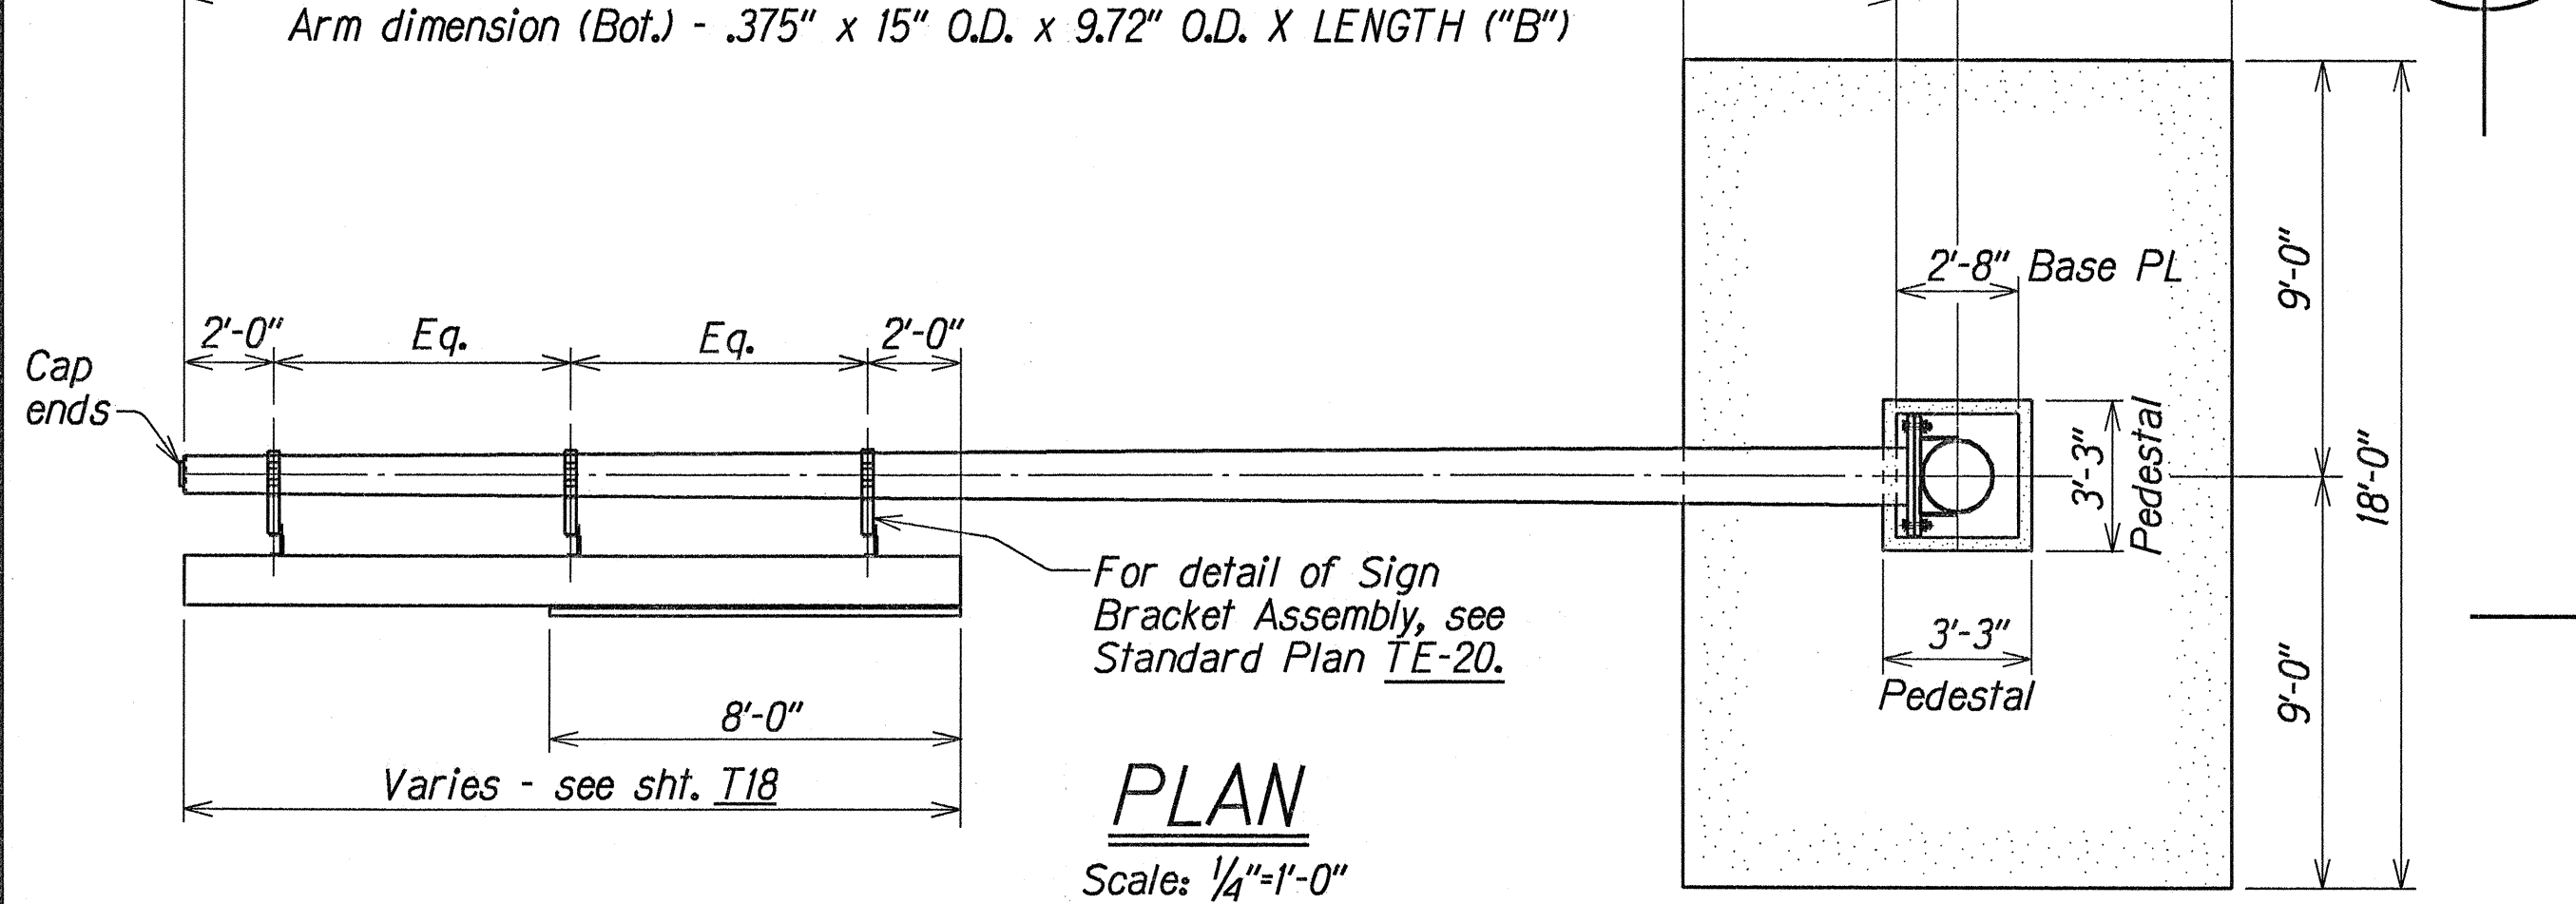

<i>SIGN</i>	<i>DIMENSIONS</i>						
<i>LOCATION</i>	"A"	"B"	"C"	"D"	"E"	"F"	"H"
<i>Sign E-1, Sta. 272+40±</i>	34'-7 ³ / ₈ "	35'-6 ¹ / ₄ "	6'-0"	7'-10"	9 ³ / ₁₆ "±	9 ¹⁵ / ₁₆ "±	6'-6"±
<i>Sign E-2, Sta. 283+80±</i>	34'-7 ⁵ / ₈ "	35'-6 ¹ / ₄ "	6'-0"	7'-0"	9 ³ / ₁₆ "±	9 ¹⁵ / ₁₆ "±	6'-0 ³ / ₄ "±
<i>Sign E-3, Sta. 310+20±</i>	36'-8 ¹ / ₂ "	36'-9 ¹ / ₄ "	6'-0"	7'-10"	9 ³ / ₁₆ "±	9 ¹⁵ / ₁₆ "±	6'-6"±
<i>Sign E-4, Sta. 326+40±</i>	27'-4 ³ / ₄ "	27'-5 ³ / ₈ "	4'-0"	3'-0"	9 ³ / ₁₆ "	9 ³ / ₄ "±	5'-5 ¹ / ₂ "±

ESTIMATED QUANTITIES						
DESCRIPTION	UNIT	SIGN E-1	SIGN E-2	SIGN E-3	SIGN E-4	TOTAL
Structure Excavation	Cu. Yd.	45	45	45	45	180
Structural Backfill	Cu. Yd.	21	21	21	21	84
Structural Steel for Sign Supports	Lb.	6,100	6,100	6,100	6,100	24,400
Class A Concrete in Footings & Pedestals	Cu. Yd.	27	27	27	27	108
Reinforcing Steel for Footings & Pedestals	Lb.	4645	4645	4645	4645	18,580

NOTE: Payment for the Overhead Sign Support and Overhead Sign Support Structures for Signs E-1, E-2, E-3 and E-4 shall be paid for on a lump sum basis per each overhead sign support (Items Nos. 621J510, 621J520, 621J530 #621J540). The lump sum cost shall include all required labor, materials, equipment and incidentals necessary for the installation of the new overhead sign support and overhead sign structures. The estimated quantities listed are for assisting the Contractor's bid calculations.


STATE OF HAWAII
DEPARTMENT OF TRANSPORTATION
HIGHWAYS DIVISION

KUNIA INTERCHANGE WALLS
SIGNS E-1, E-2, E-3 & E-4 - CANTILEVER SIGN
SUPPORT POST, ARM AND CONNECTION DETAILS
KUNIA INTERCHANGE IMPROVEMENTS
Project No. 1M-HI-K(219)

Scale: As Noted Date: Nov. 1997


SHEET No. R20 OF 30 SHEETS

FED. ROAD DIST. NO.	STATE	FED. AID PROJ. NO.	FISCAL YEAR	SHEET NO.	TOTAL SHEETS
HAWAII	HAW.	1M-HI-1(219)	1998	130	378

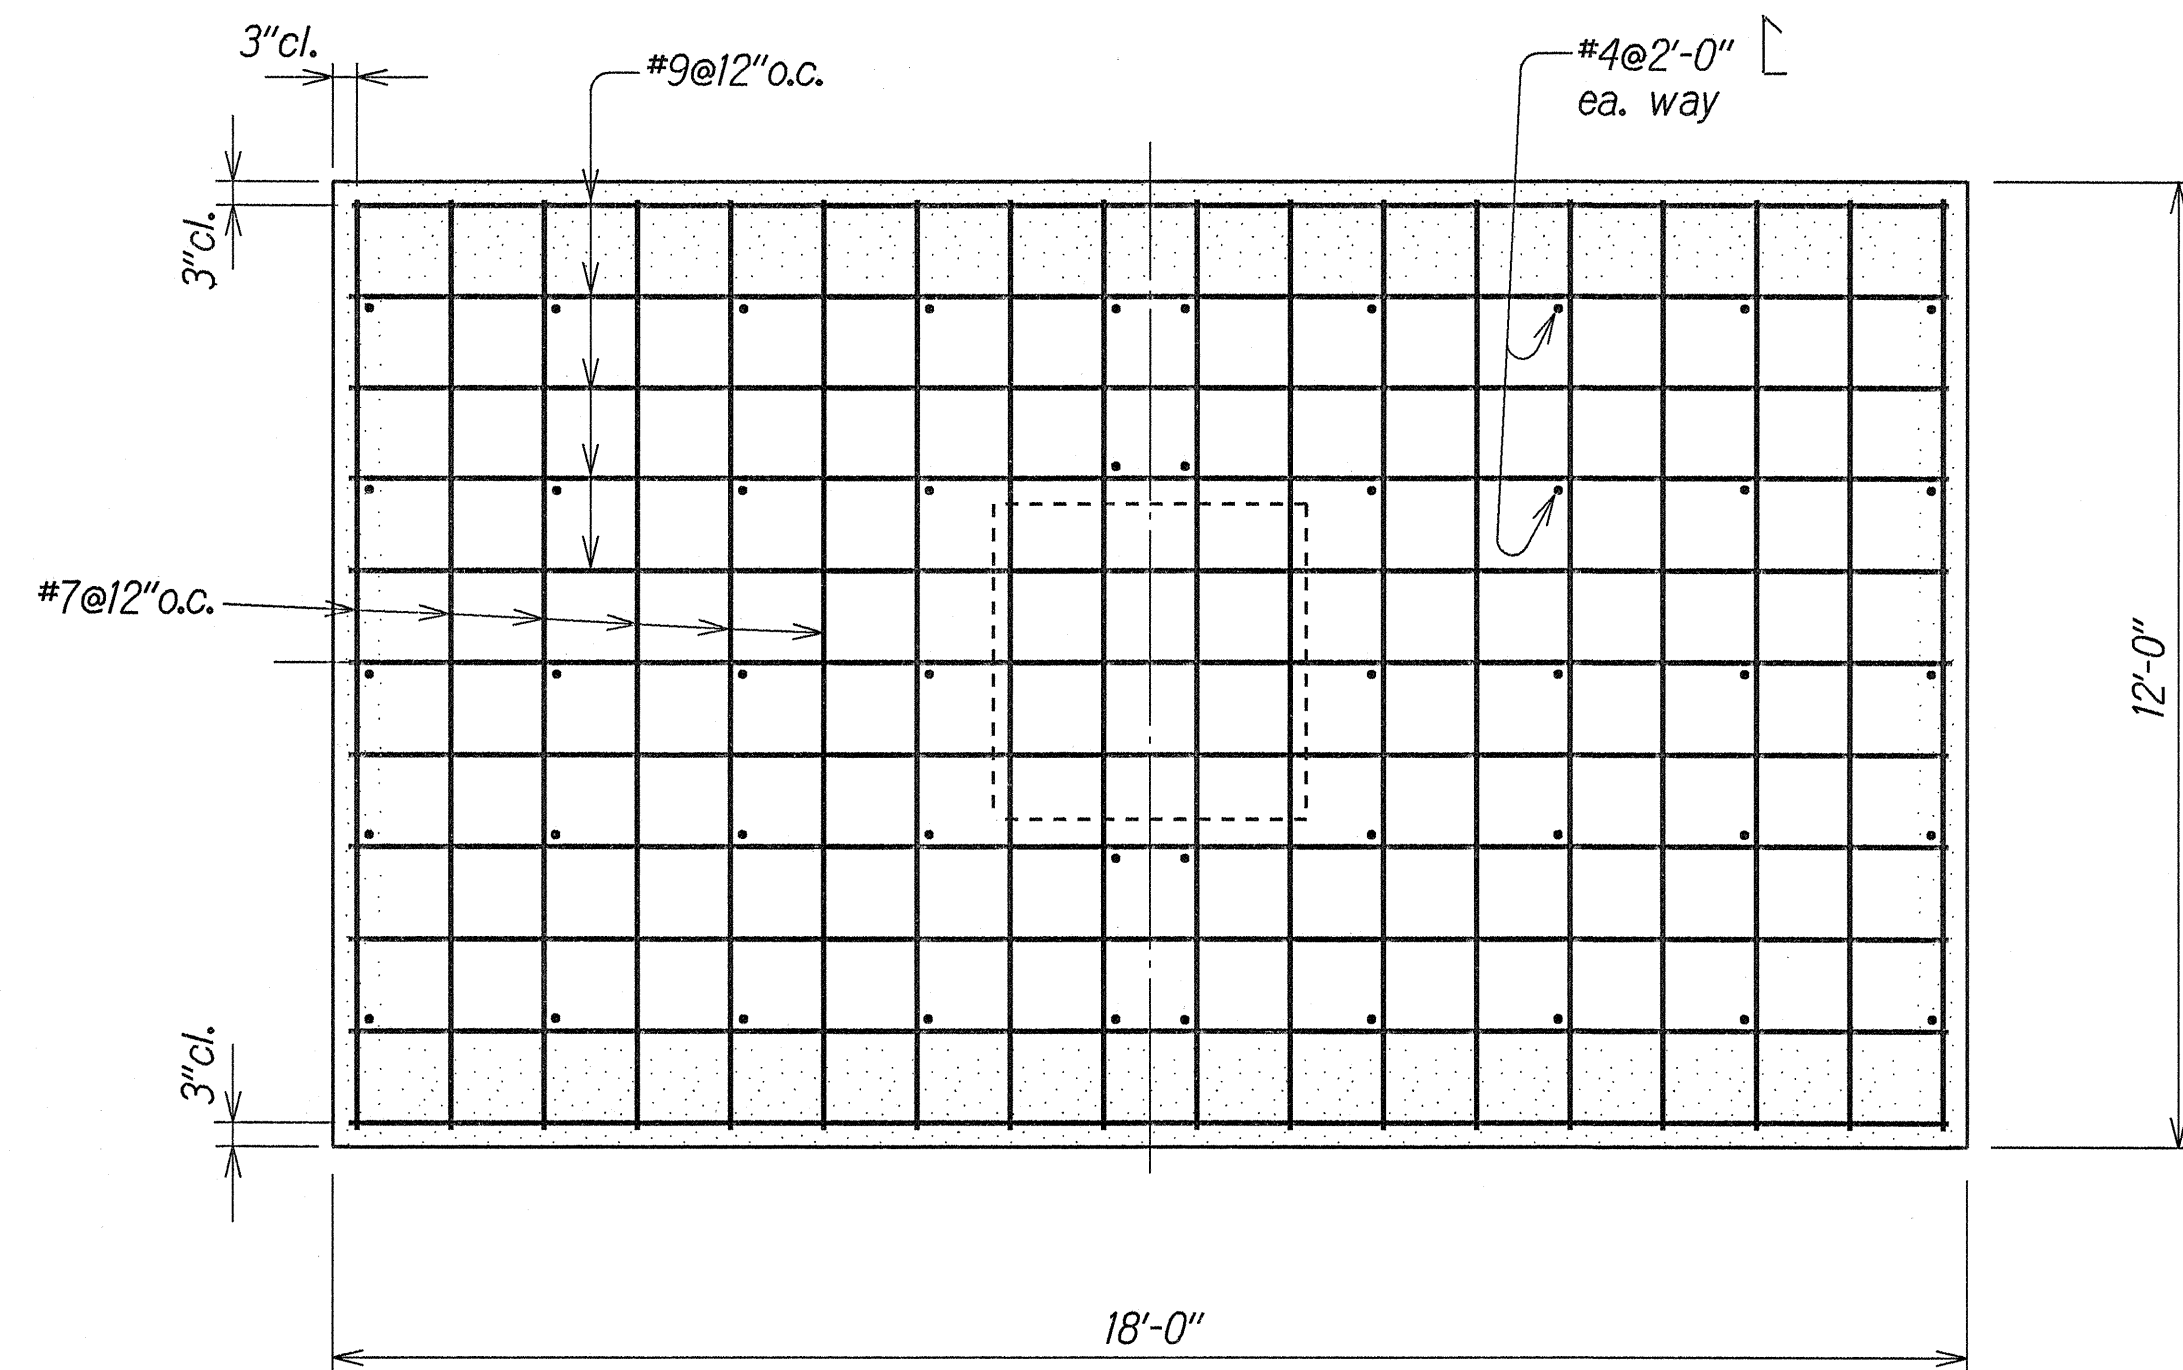


TOP FOOTING REINFORCEMENT

Scale: 1/2"=1'-0"

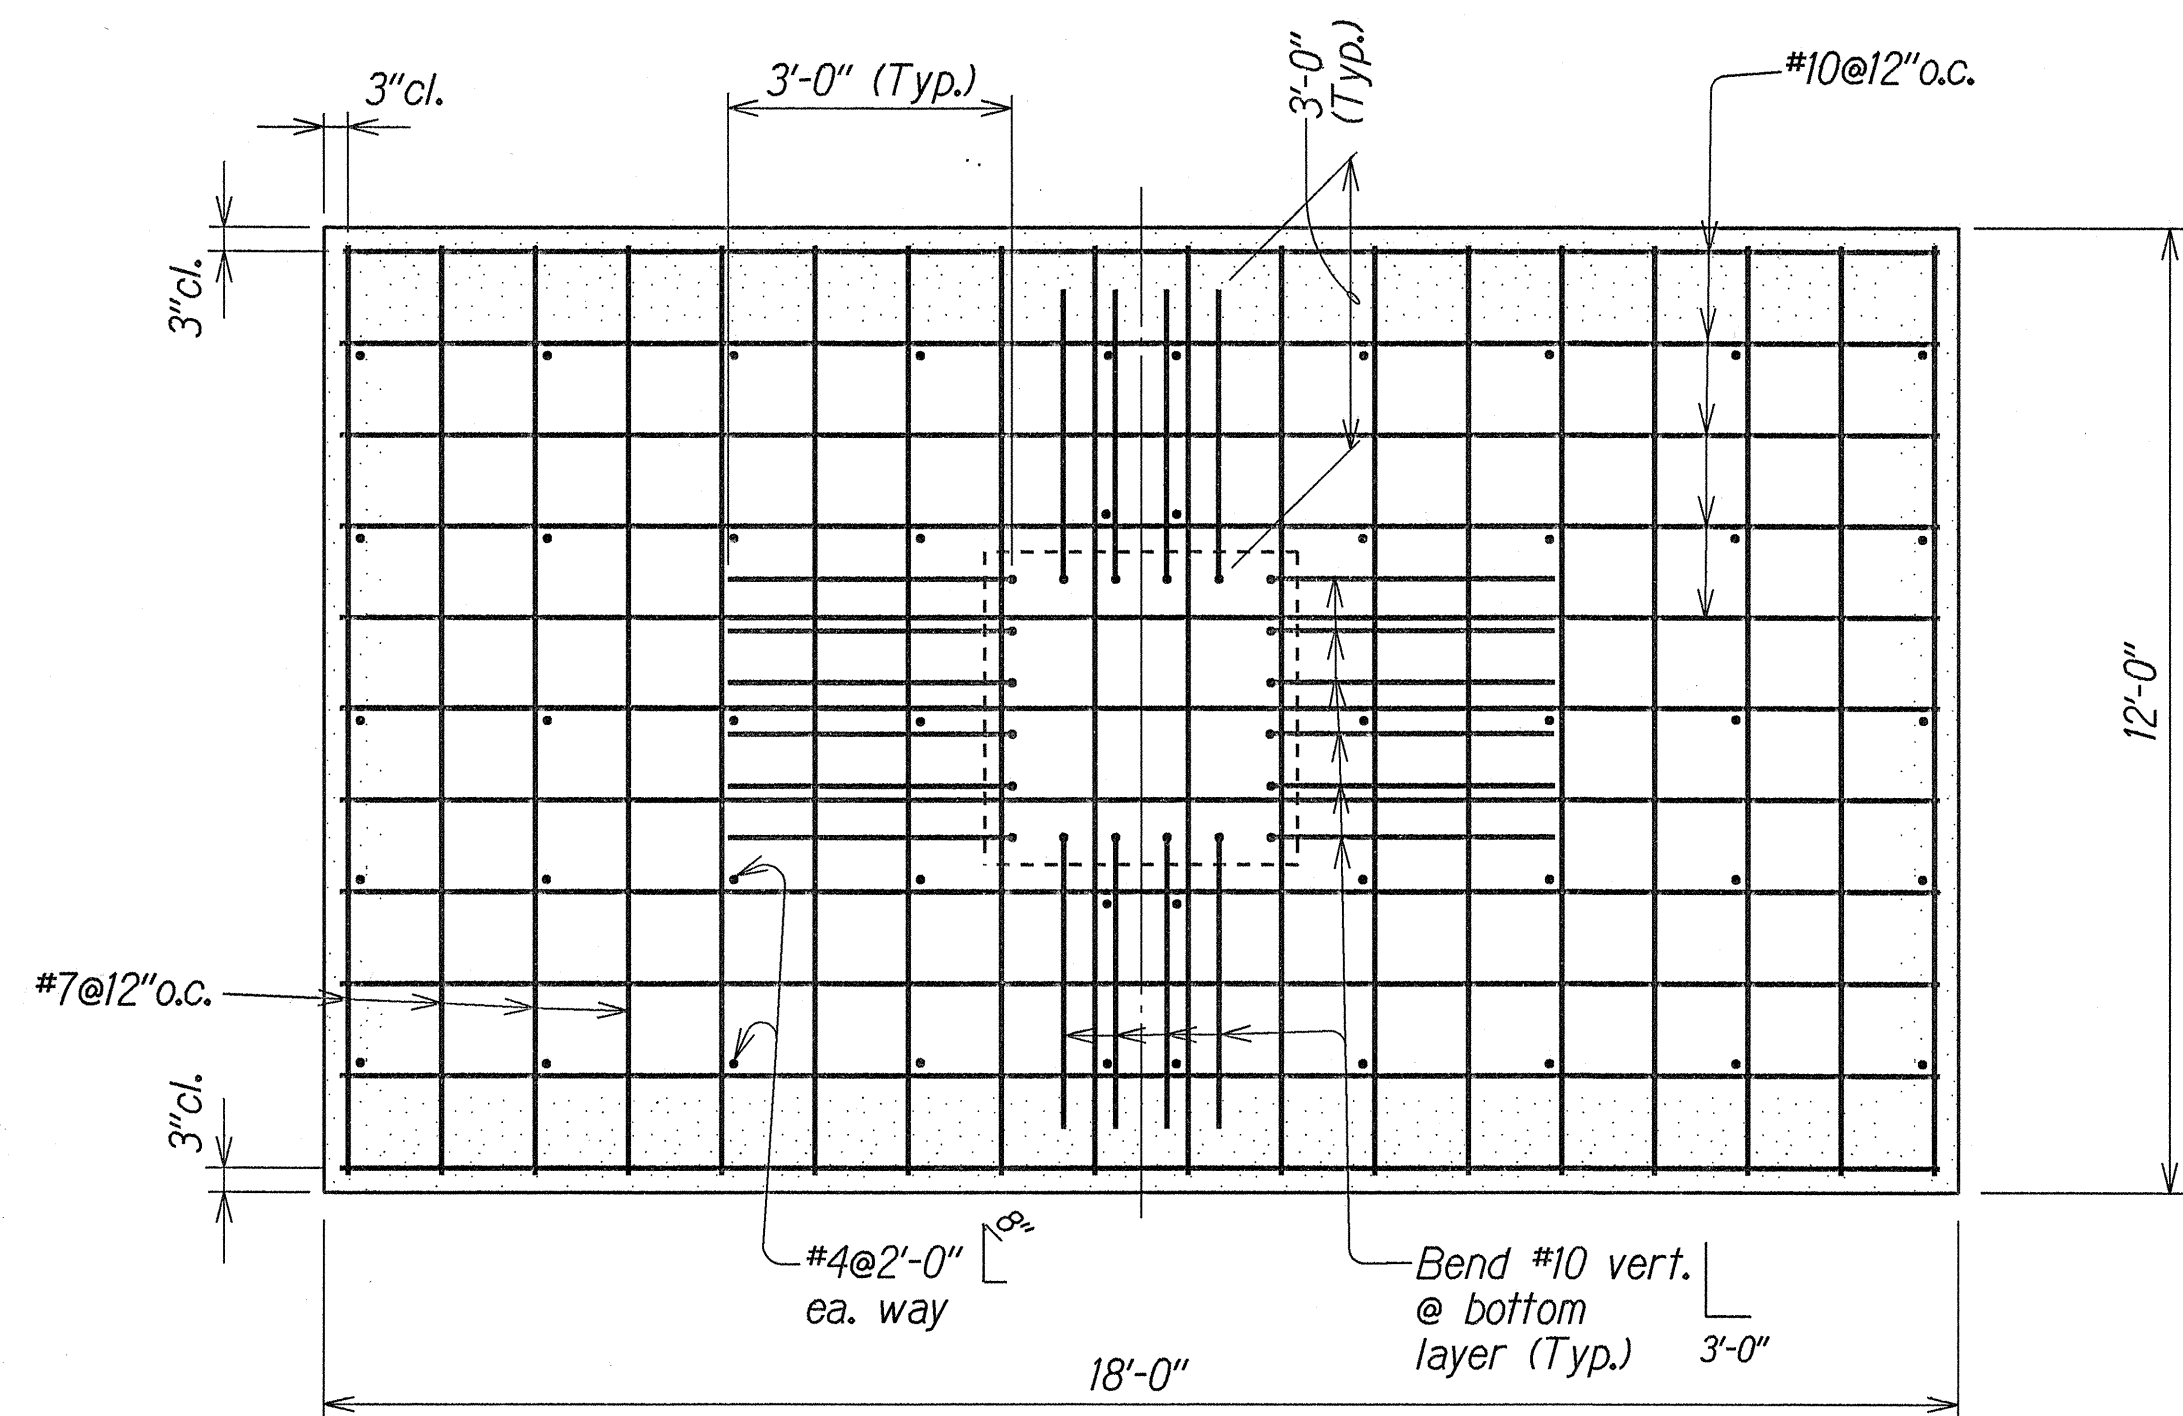


BOTTOM FOOTING REINFORCEMENT

Scale: 1/2"=1'-0"

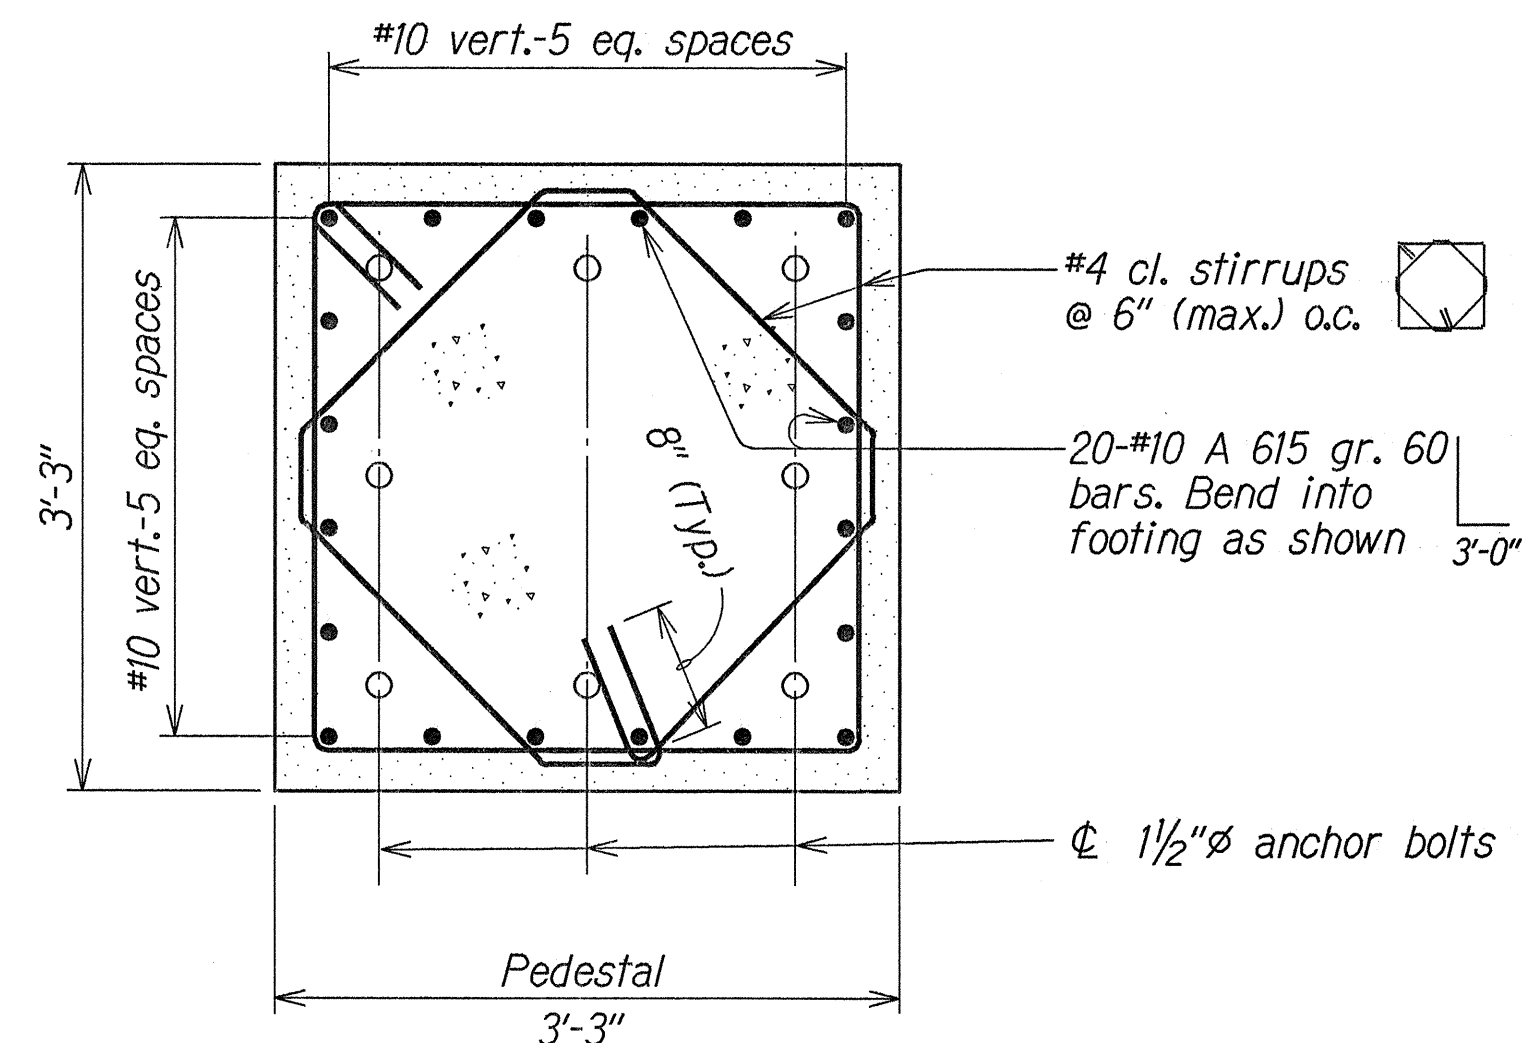

SECTION A-R21/R21


Scale: 1"=1'-0"

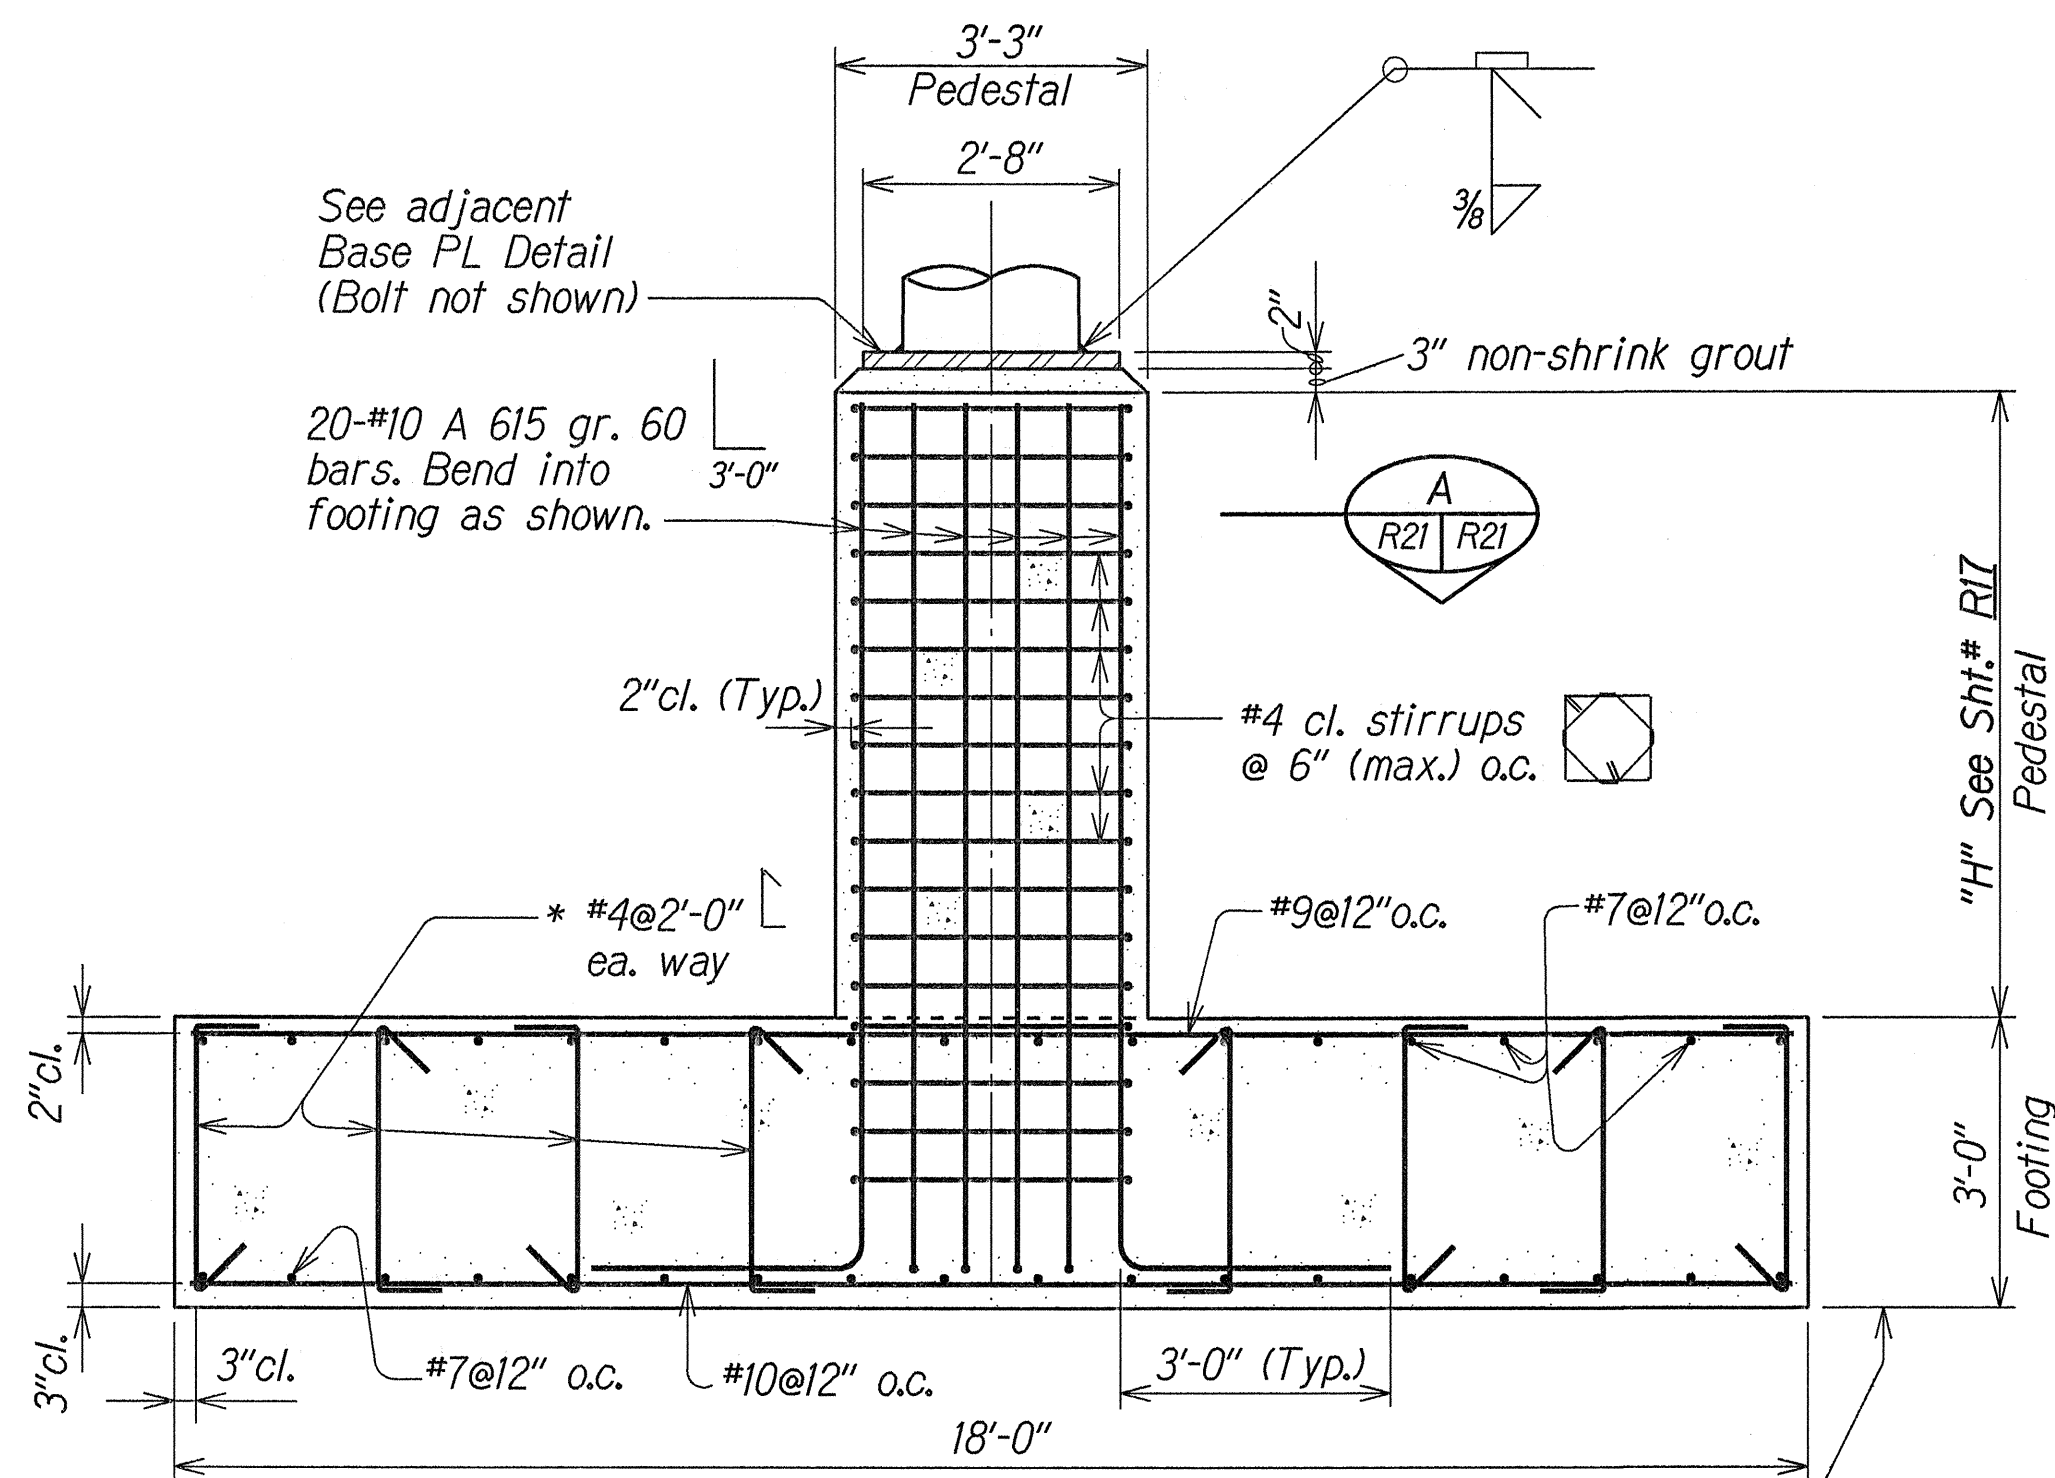

LONGITUDINAL SECTION THRU CONCRETE PEDESTAL


Scale: 1/2"=1'-0"

8-1 1/2" High strength anchor bolts, washers, and nuts. Refer to Standard Plan TE-22 for details.

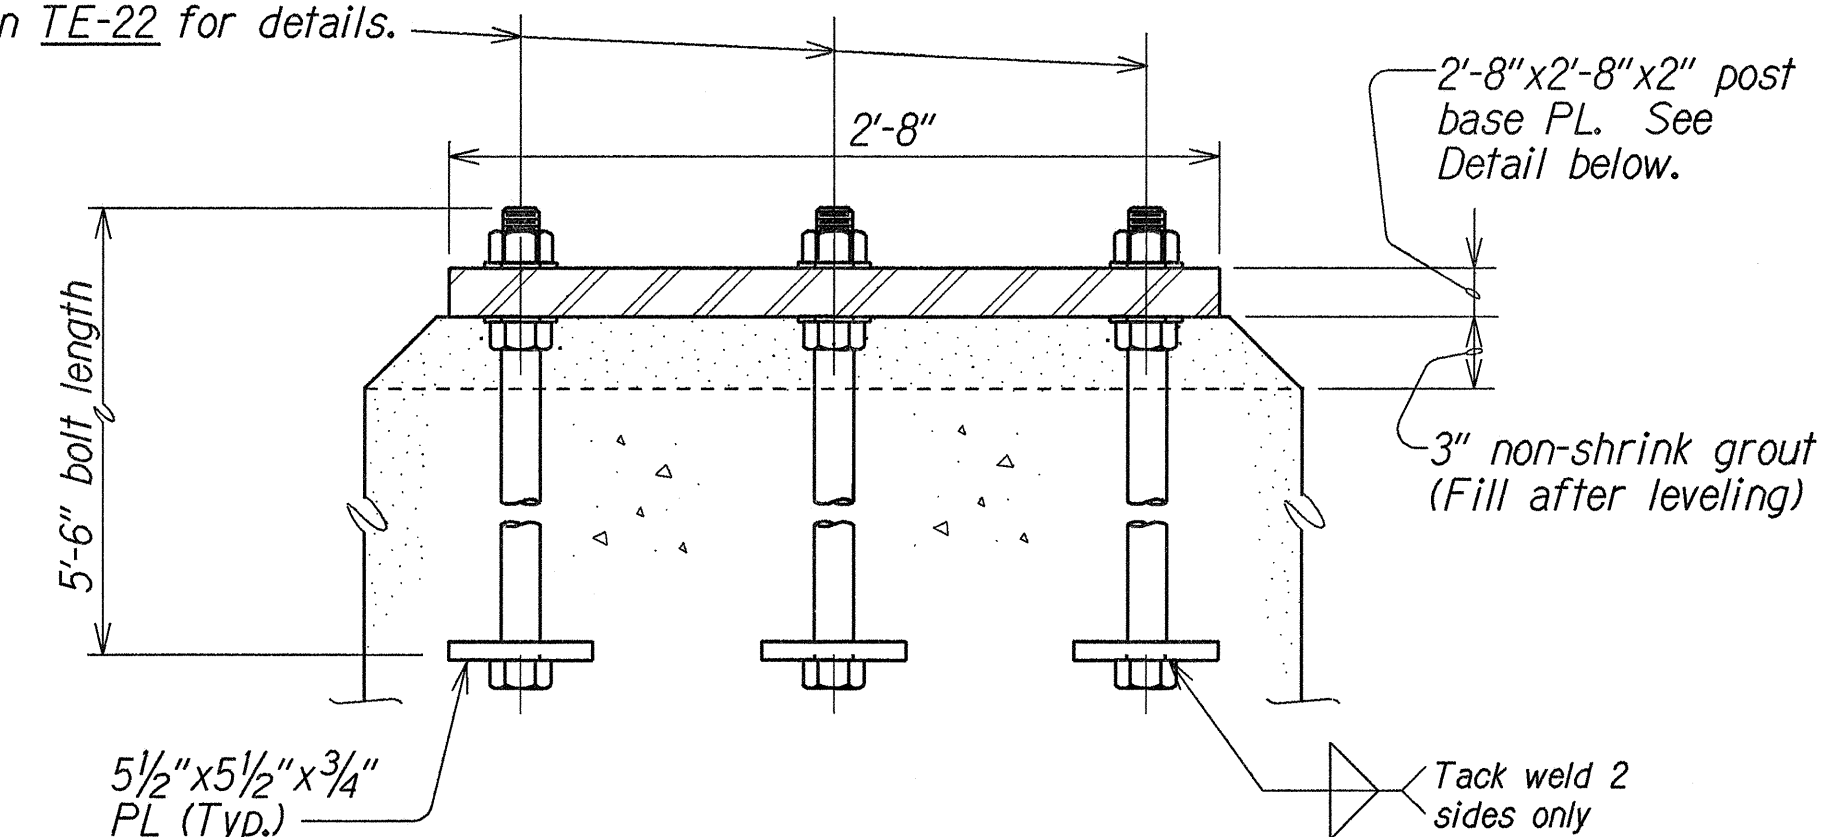

ANCHOR BOLT DETAIL

Scale: 1/2"=1'-0"

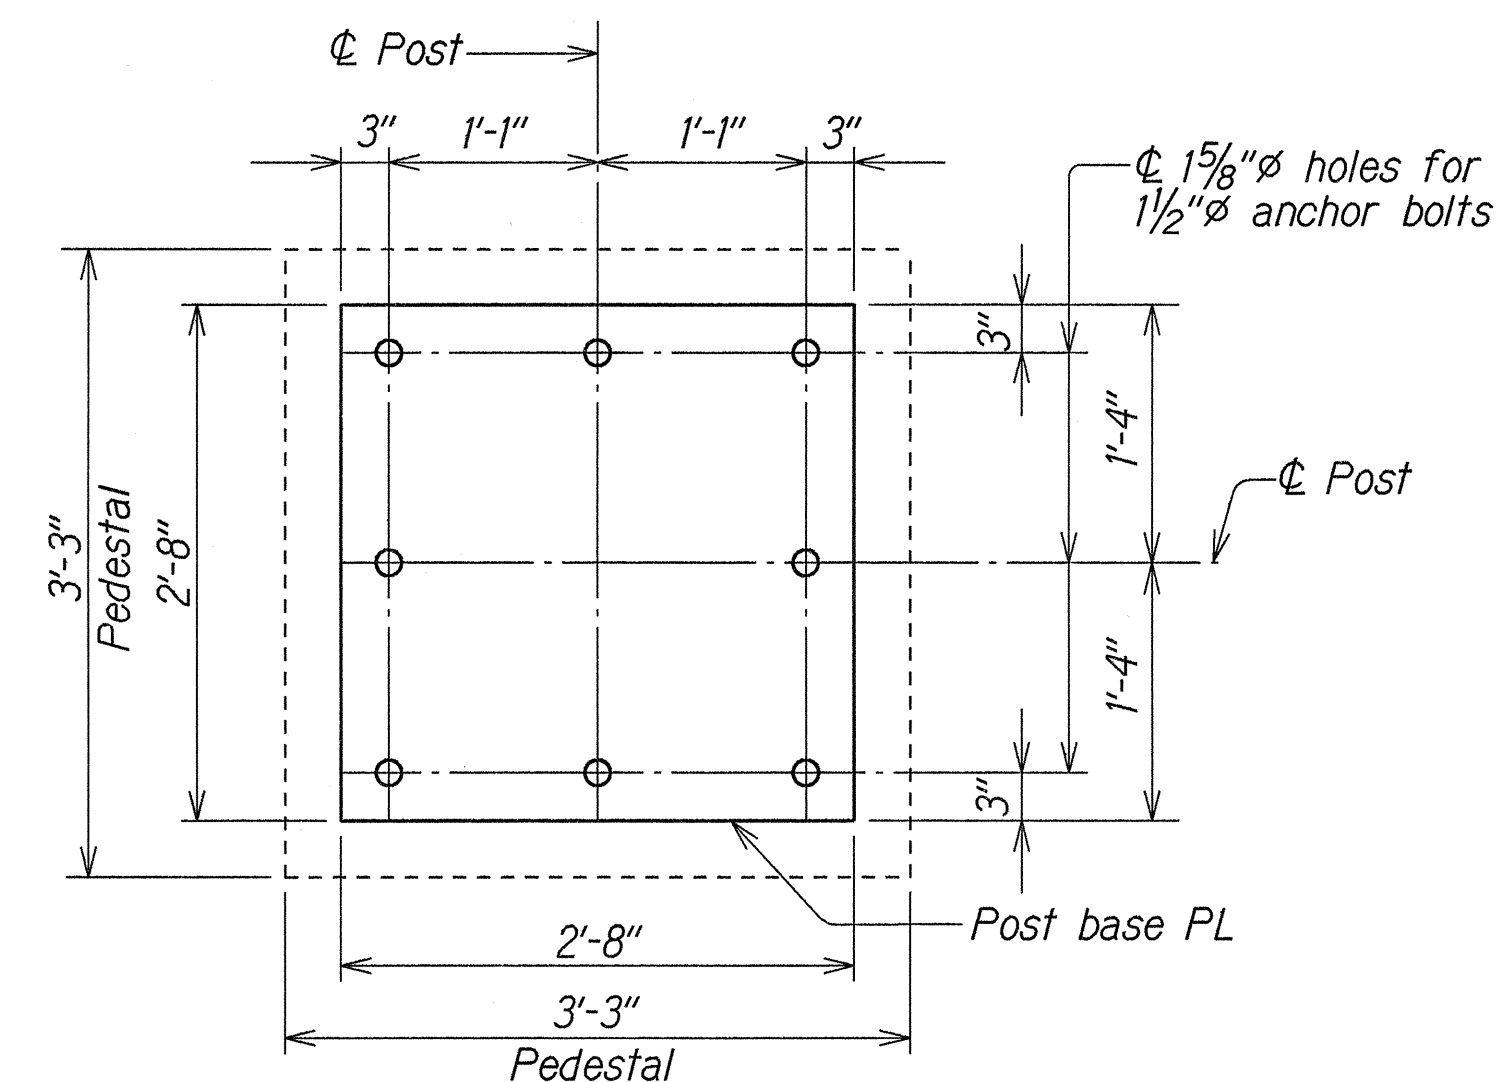

BASE PLATE DETAIL

Scale: 1"=1'-0"

CONCRETE FOOTING AND PEDESTAL REINFORCEMENT

SURVEY PLOTTED BY	TKM	DATE	JUN 1997
DESIGNED BY	XXX	DATE	JUN 1997
QUANTITIES BY	JFU	DATE	JUN 1997
CHECKED BY	DDO	DATE	JUN 1997

STATE OF HAWAII
DEPARTMENT OF TRANSPORTATION
HIGHWAYS DIVISION






KUNIA INTERCHANGE WALLS
SIGNS E-1, E-2, E-3, & E-4
CONCRETE FOOTING AND PEDESTAL DETAILS
KUNIA INTERCHANGE IMPROVEMENTS
Project No 1M-HI-1(219)

Scale: As Noted Date: Nov. 1997

FED. ROAD DIST. NO.	STATE	FED. AID PROJ. NO.	FISCAL YEAR	SHEET NO.	TOTAL SHEETS
HAWAII	HAW.	IM-HI-1(219)	1998	C.O. 131	378

NOTE:

1. The work necessary to construct end post connection shall include all labor, materials, tools, equipment and incidentals necessary to complete the work and shall be considered incidental to Item No. 503.1050 "Concrete in Retaining Walls" and will not be paid for separately.

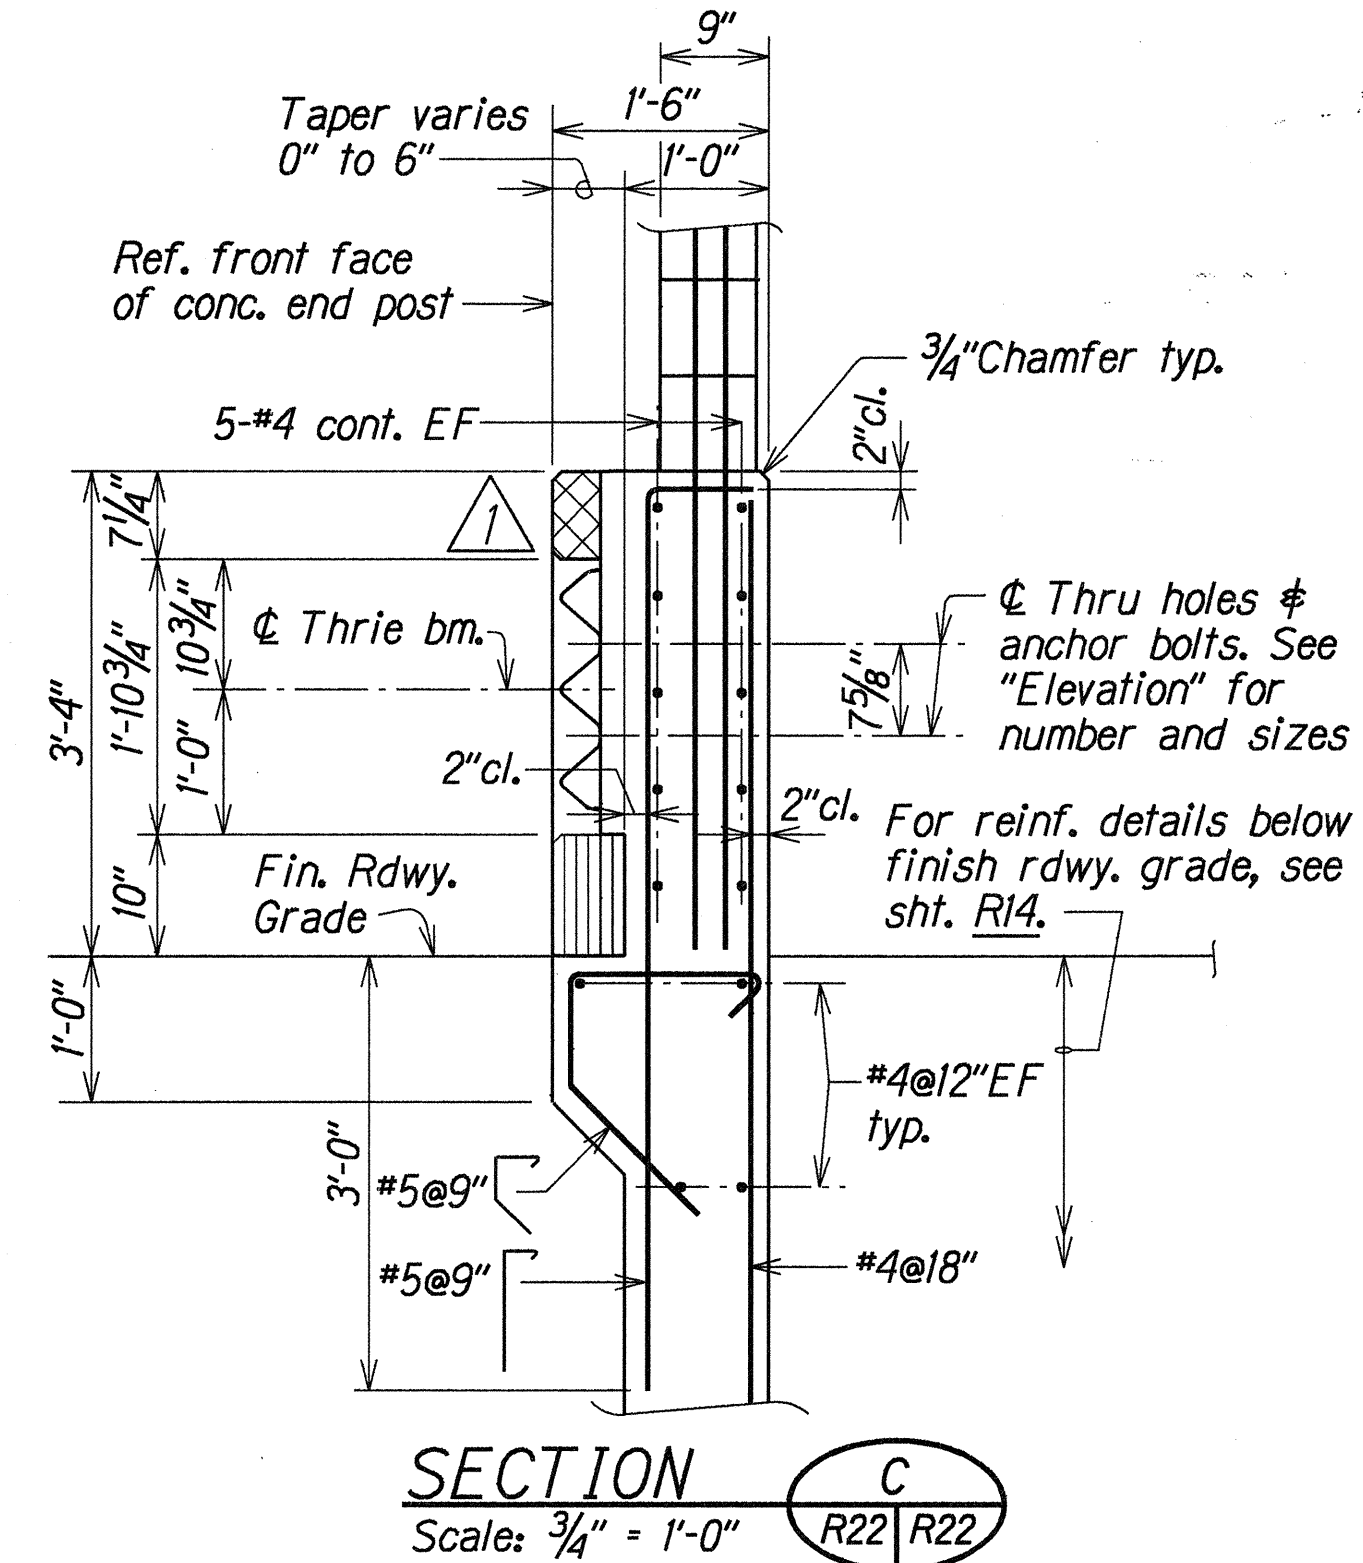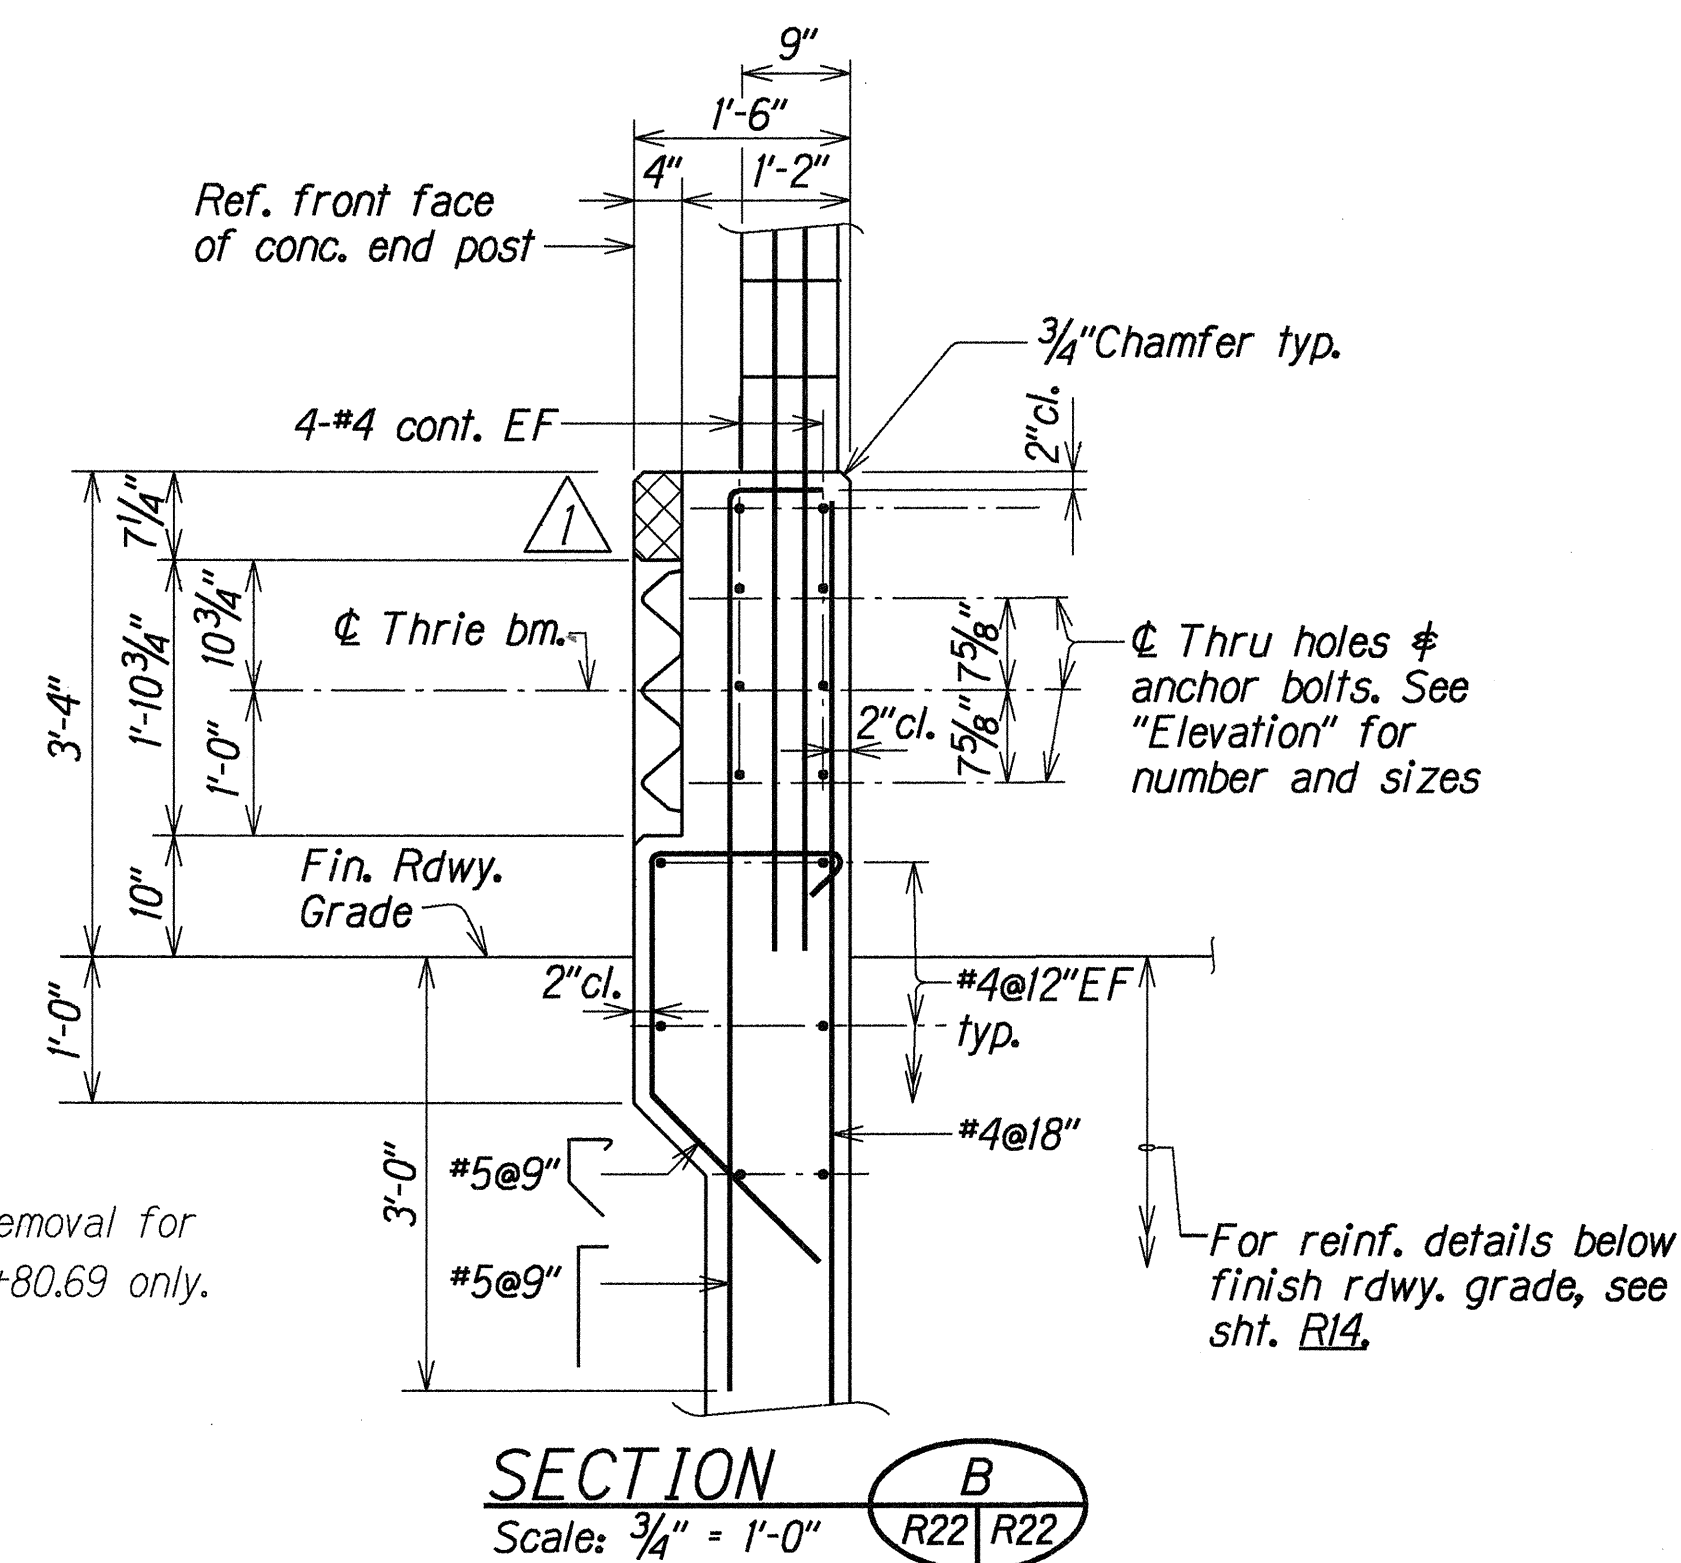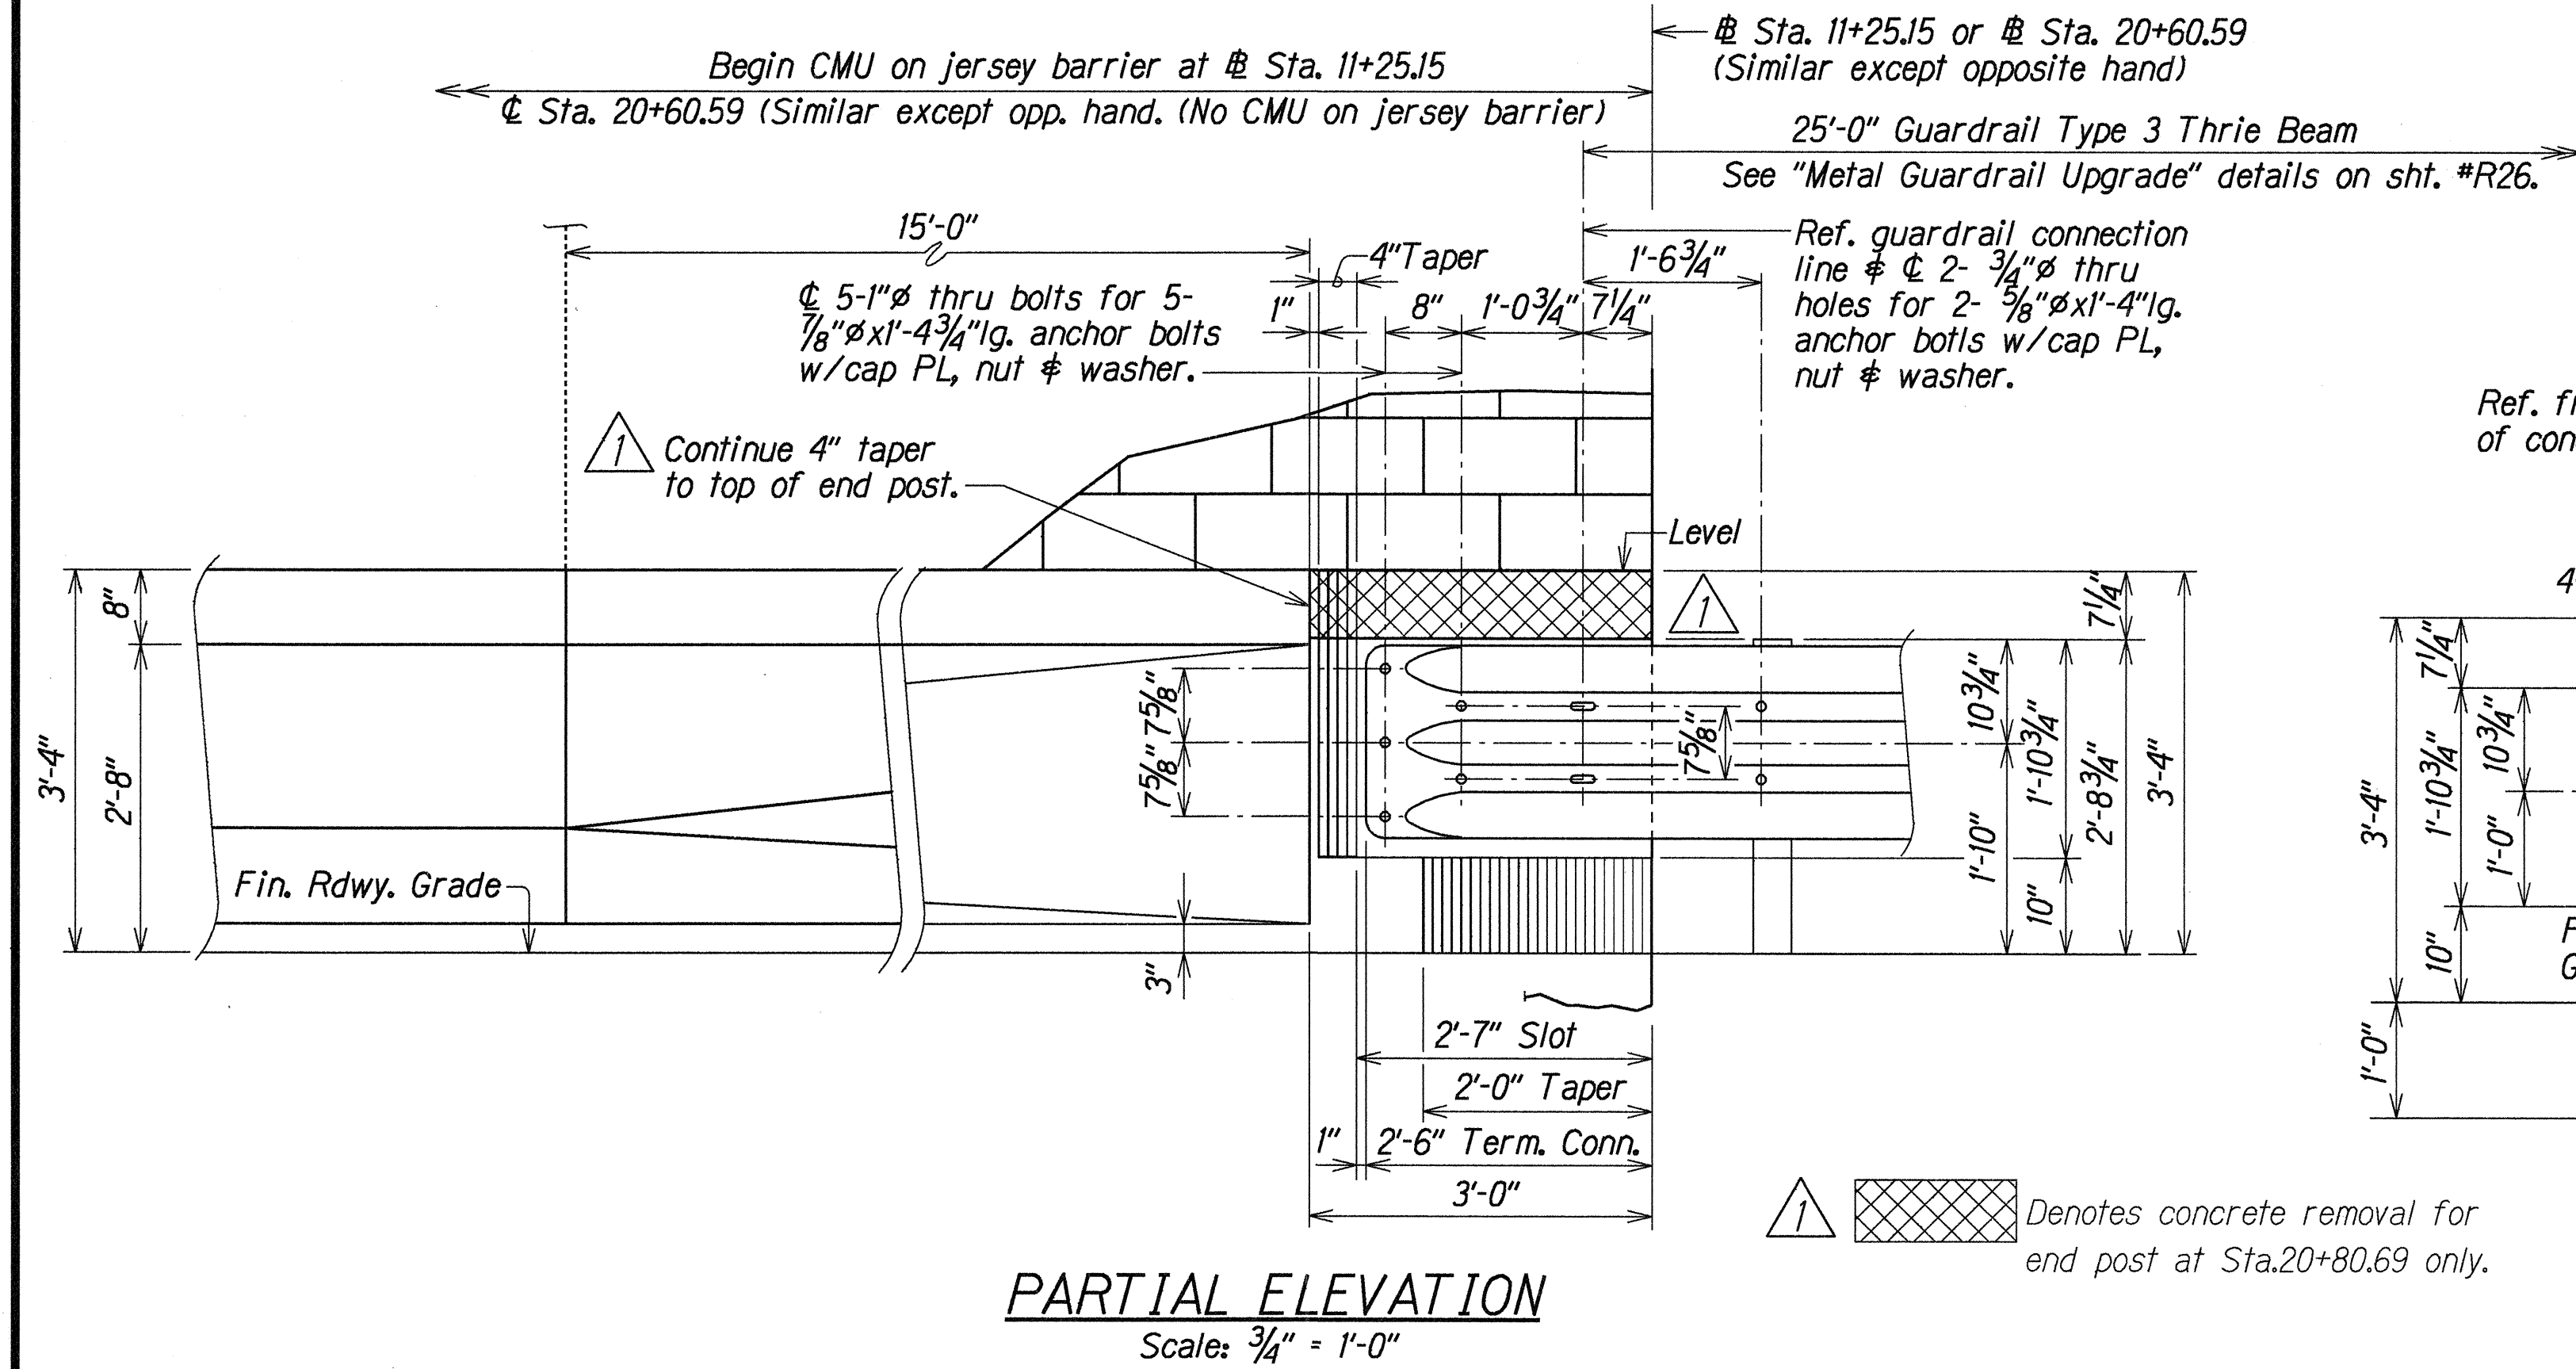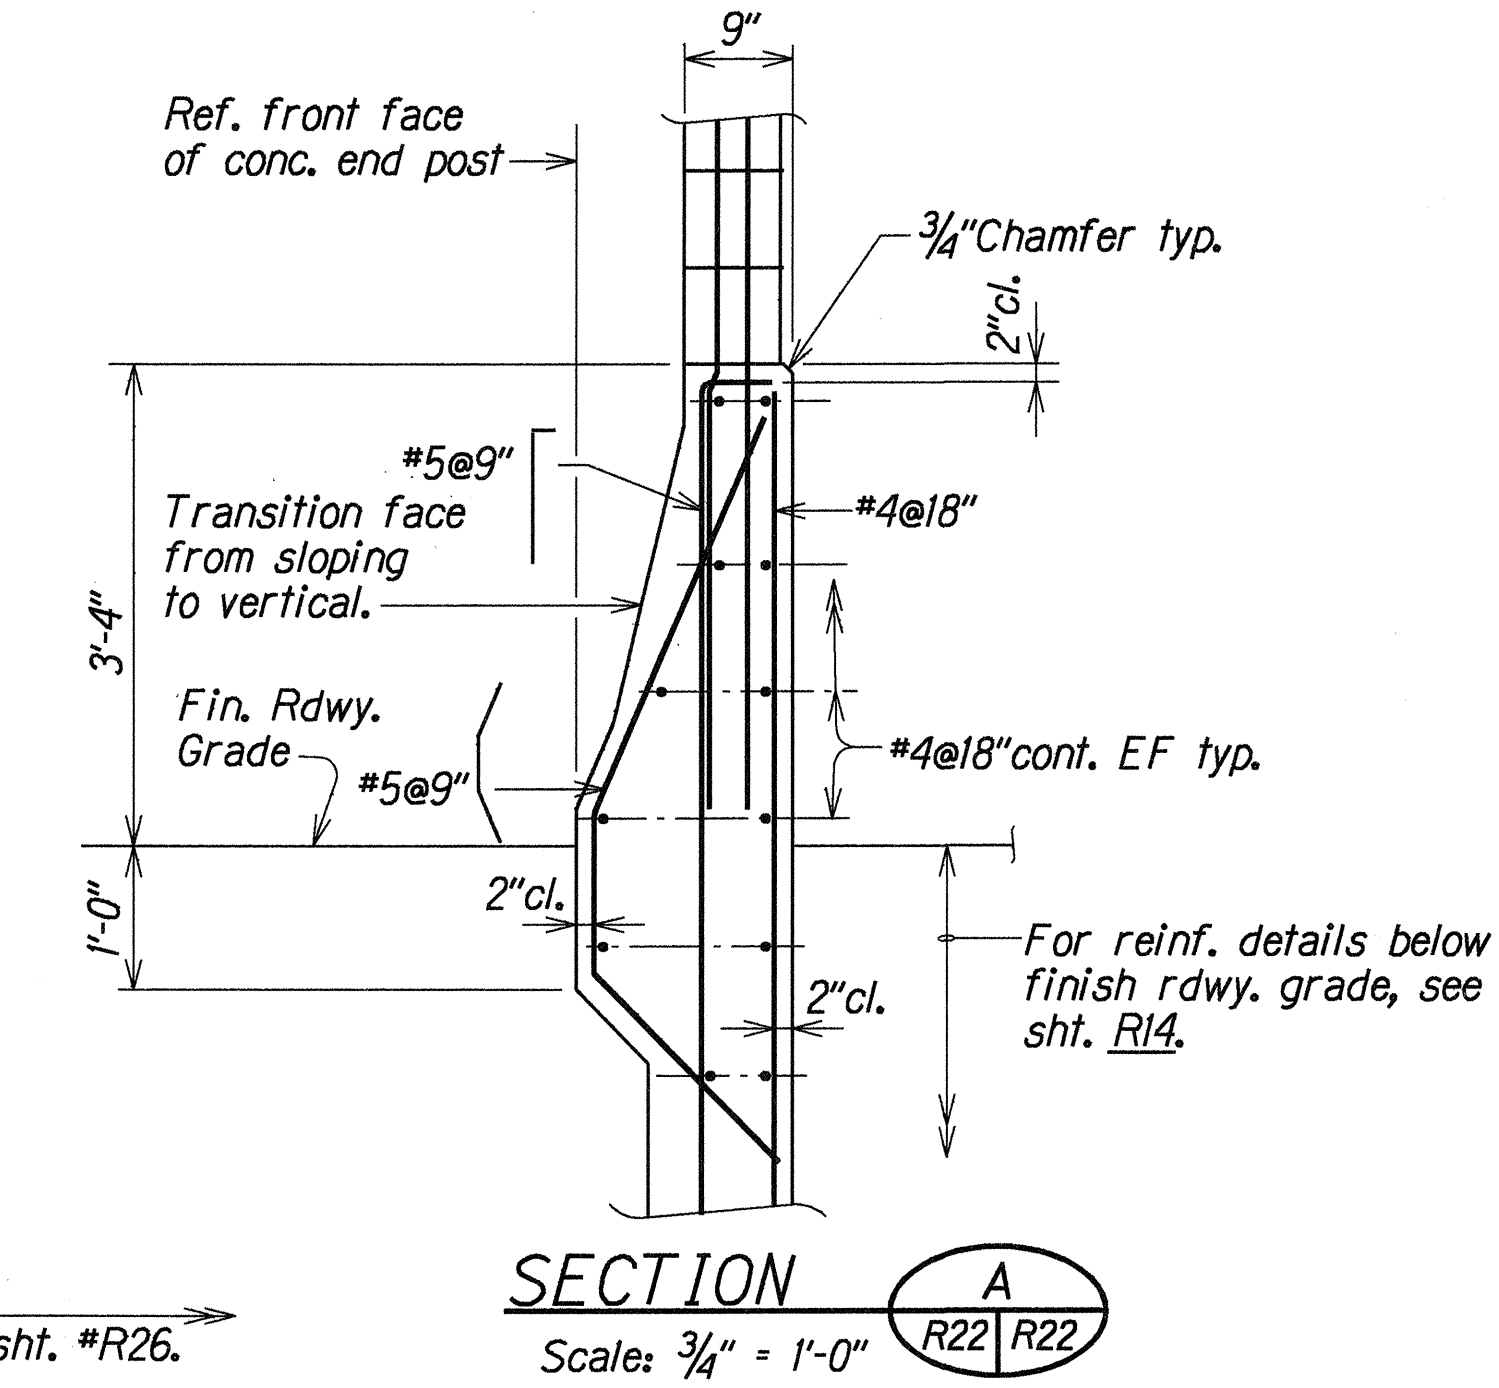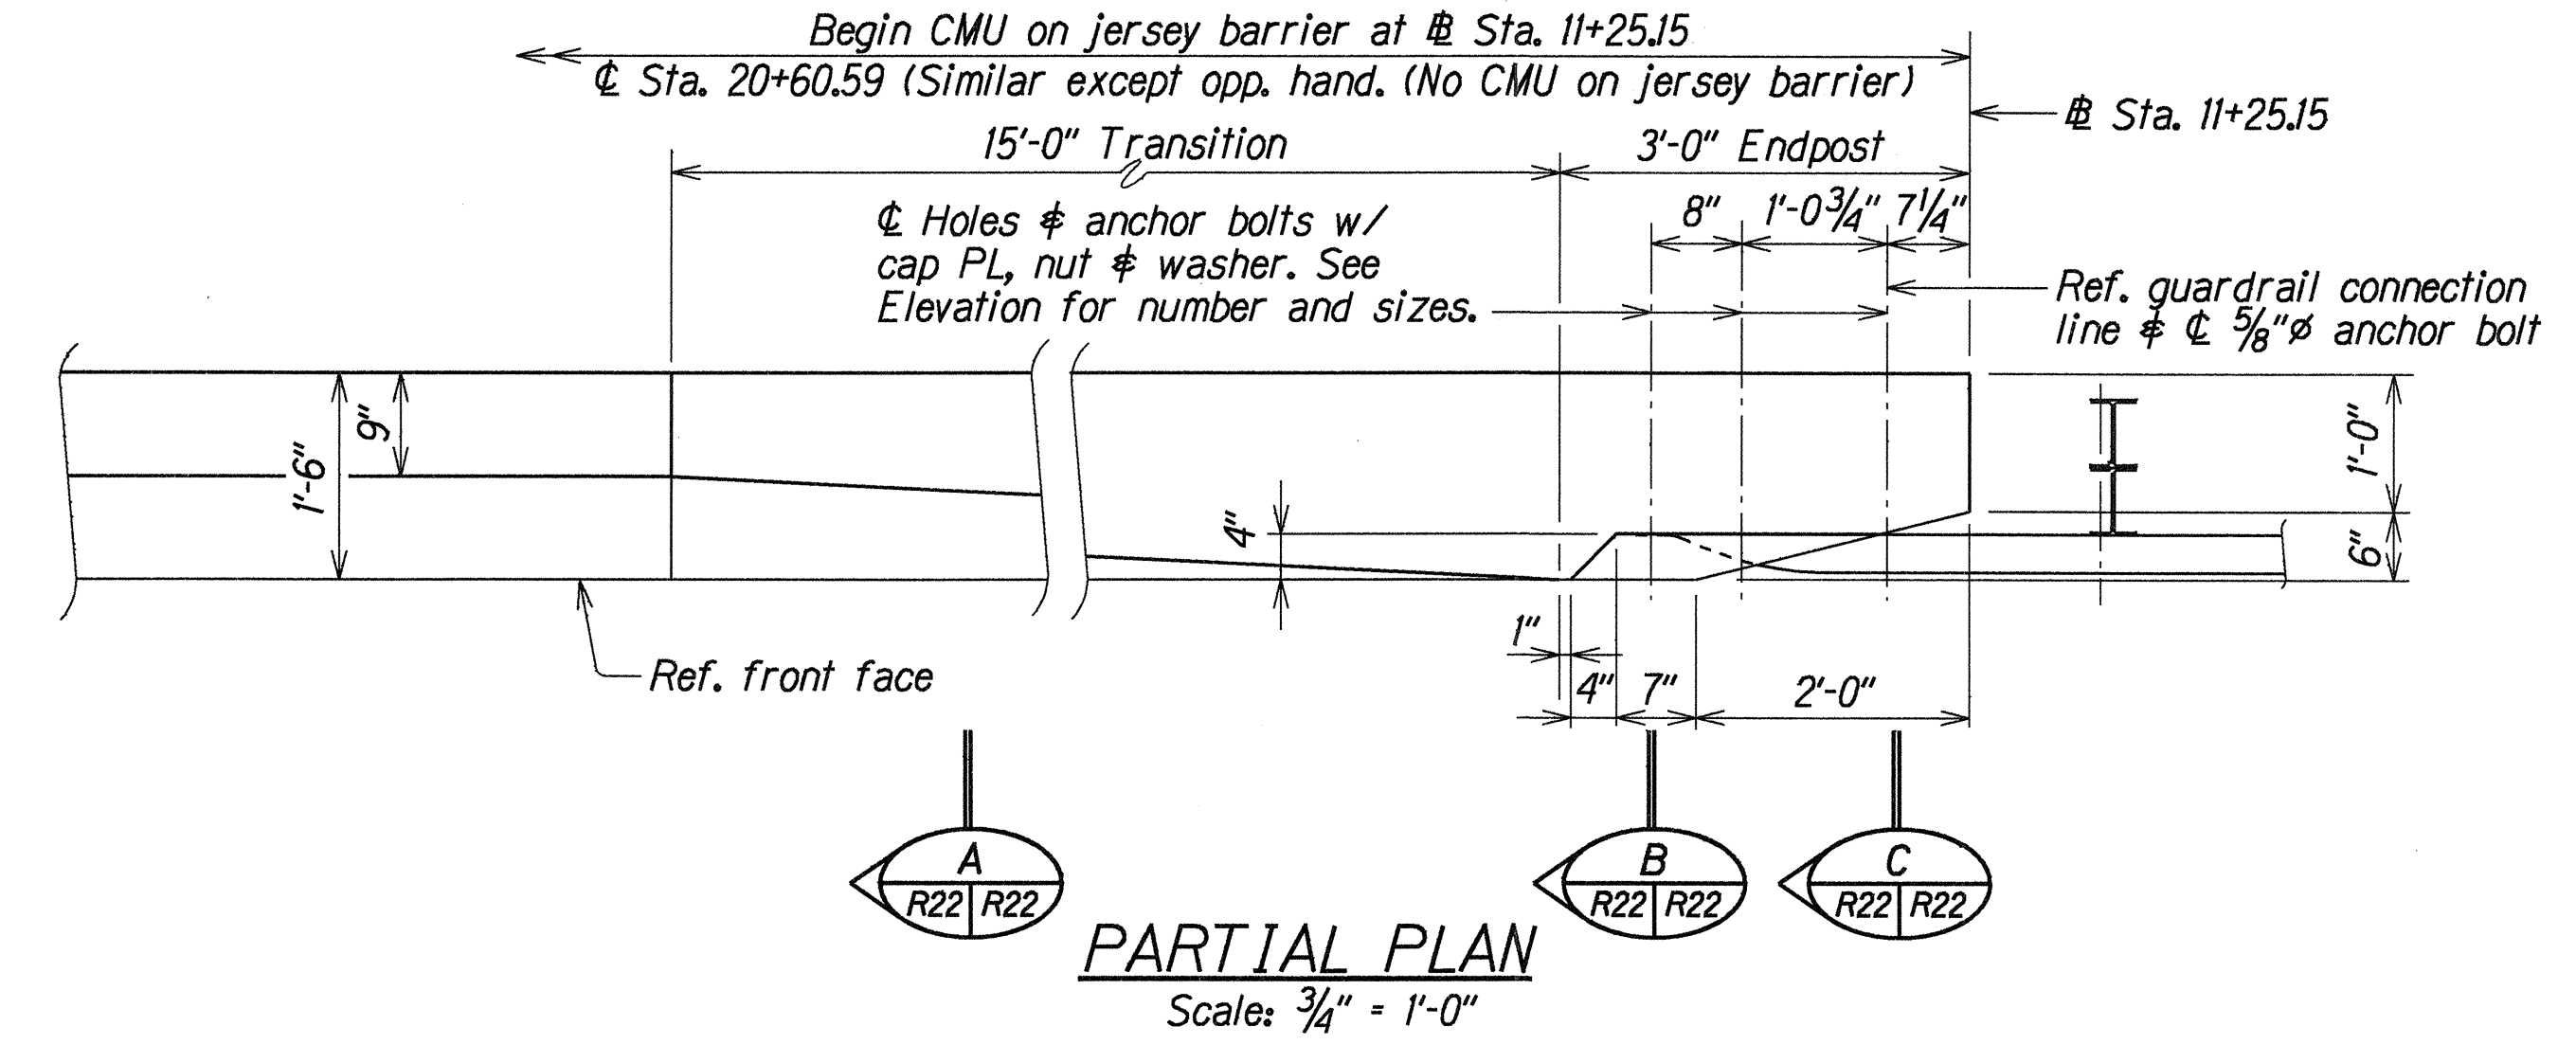

ORIGINAL PLAN	DATE	DATE
DESIGNED BY	DATE	DATE
QUANTITIES BY	DATE	DATE
CHECKED BY	DATE	DATE

Added concrete removal at end post at Sta. 20+60.59 only.

STATE OF HAWAII
DEPARTMENT OF TRANSPORTATION
HIGHWAYS DIVISION

KUNIA INTERCHANGE WALLS
RAMP "EH" - END POST CONNECTION
PLAN, ELEVATIONS, AND SECTIONS
KUNIA INTERCHANGE IMPROVEMENTS
Project No. IM-HI-1(219)

Scale: As Noted
Date: Nov. 1997


DATE
4/26/2000

REVISIONS


SHEET No. R22 OF 30 SHEETS

FED. ROAD DIST. NO.	STATE	FED. AID PROJ. NO.	FISCAL YEAR	SHEET NO.	TOTAL SHEETS
HAWAII	HAW.	IM-HI-1(219)	1998	132	378


NOTE:
1. The work necessary to construct end post connection shall include all labor, materials, tools, equipment and incidentals necessary to complete the work and shall be considered incidental to Item No. 503.1050 "Concrete in Retaining Walls" and will not be paid for separately.

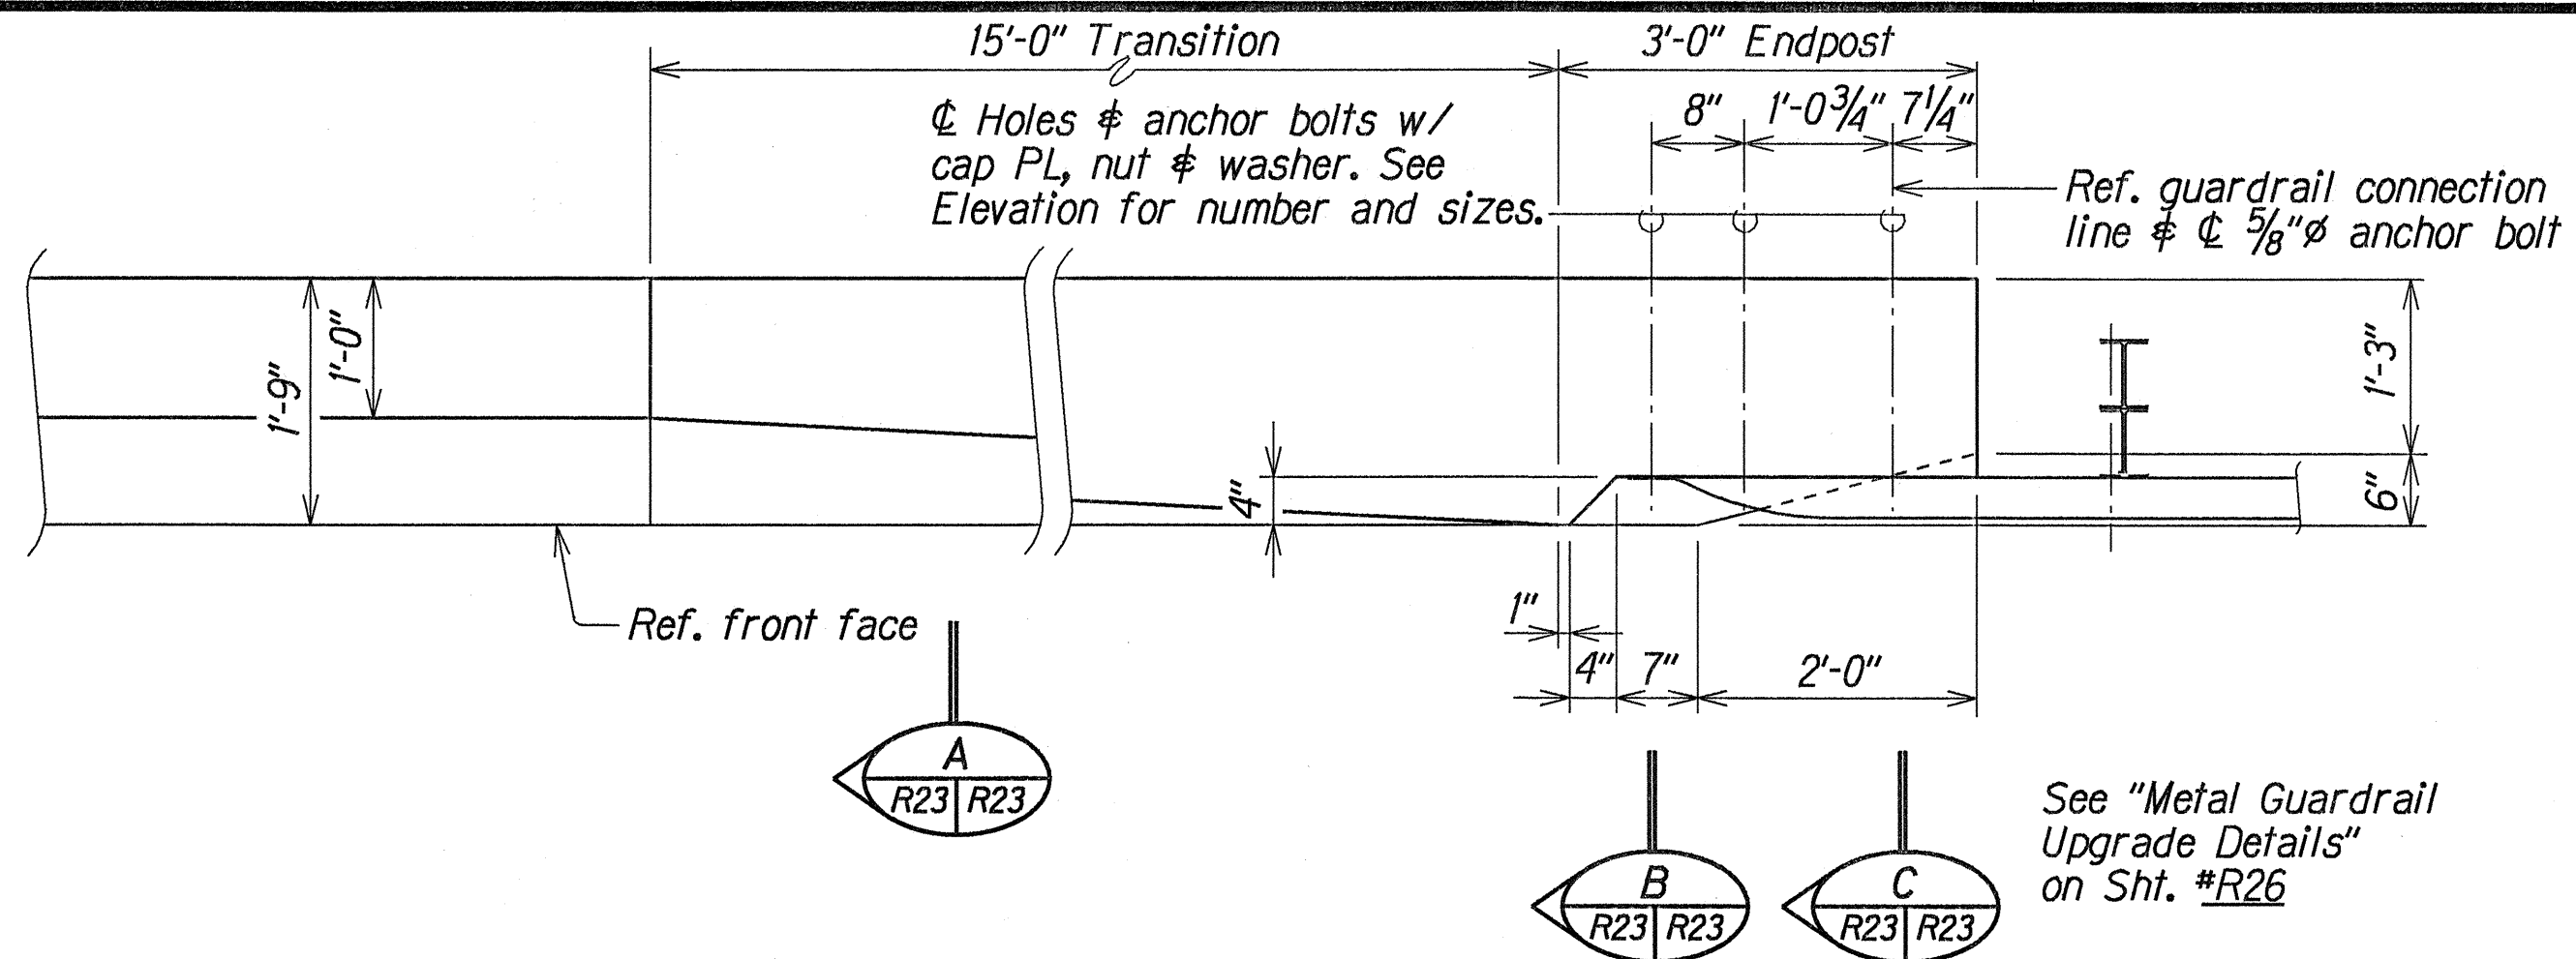


PARTIAL PLAN
Scale: 3/4" = 1'-0"

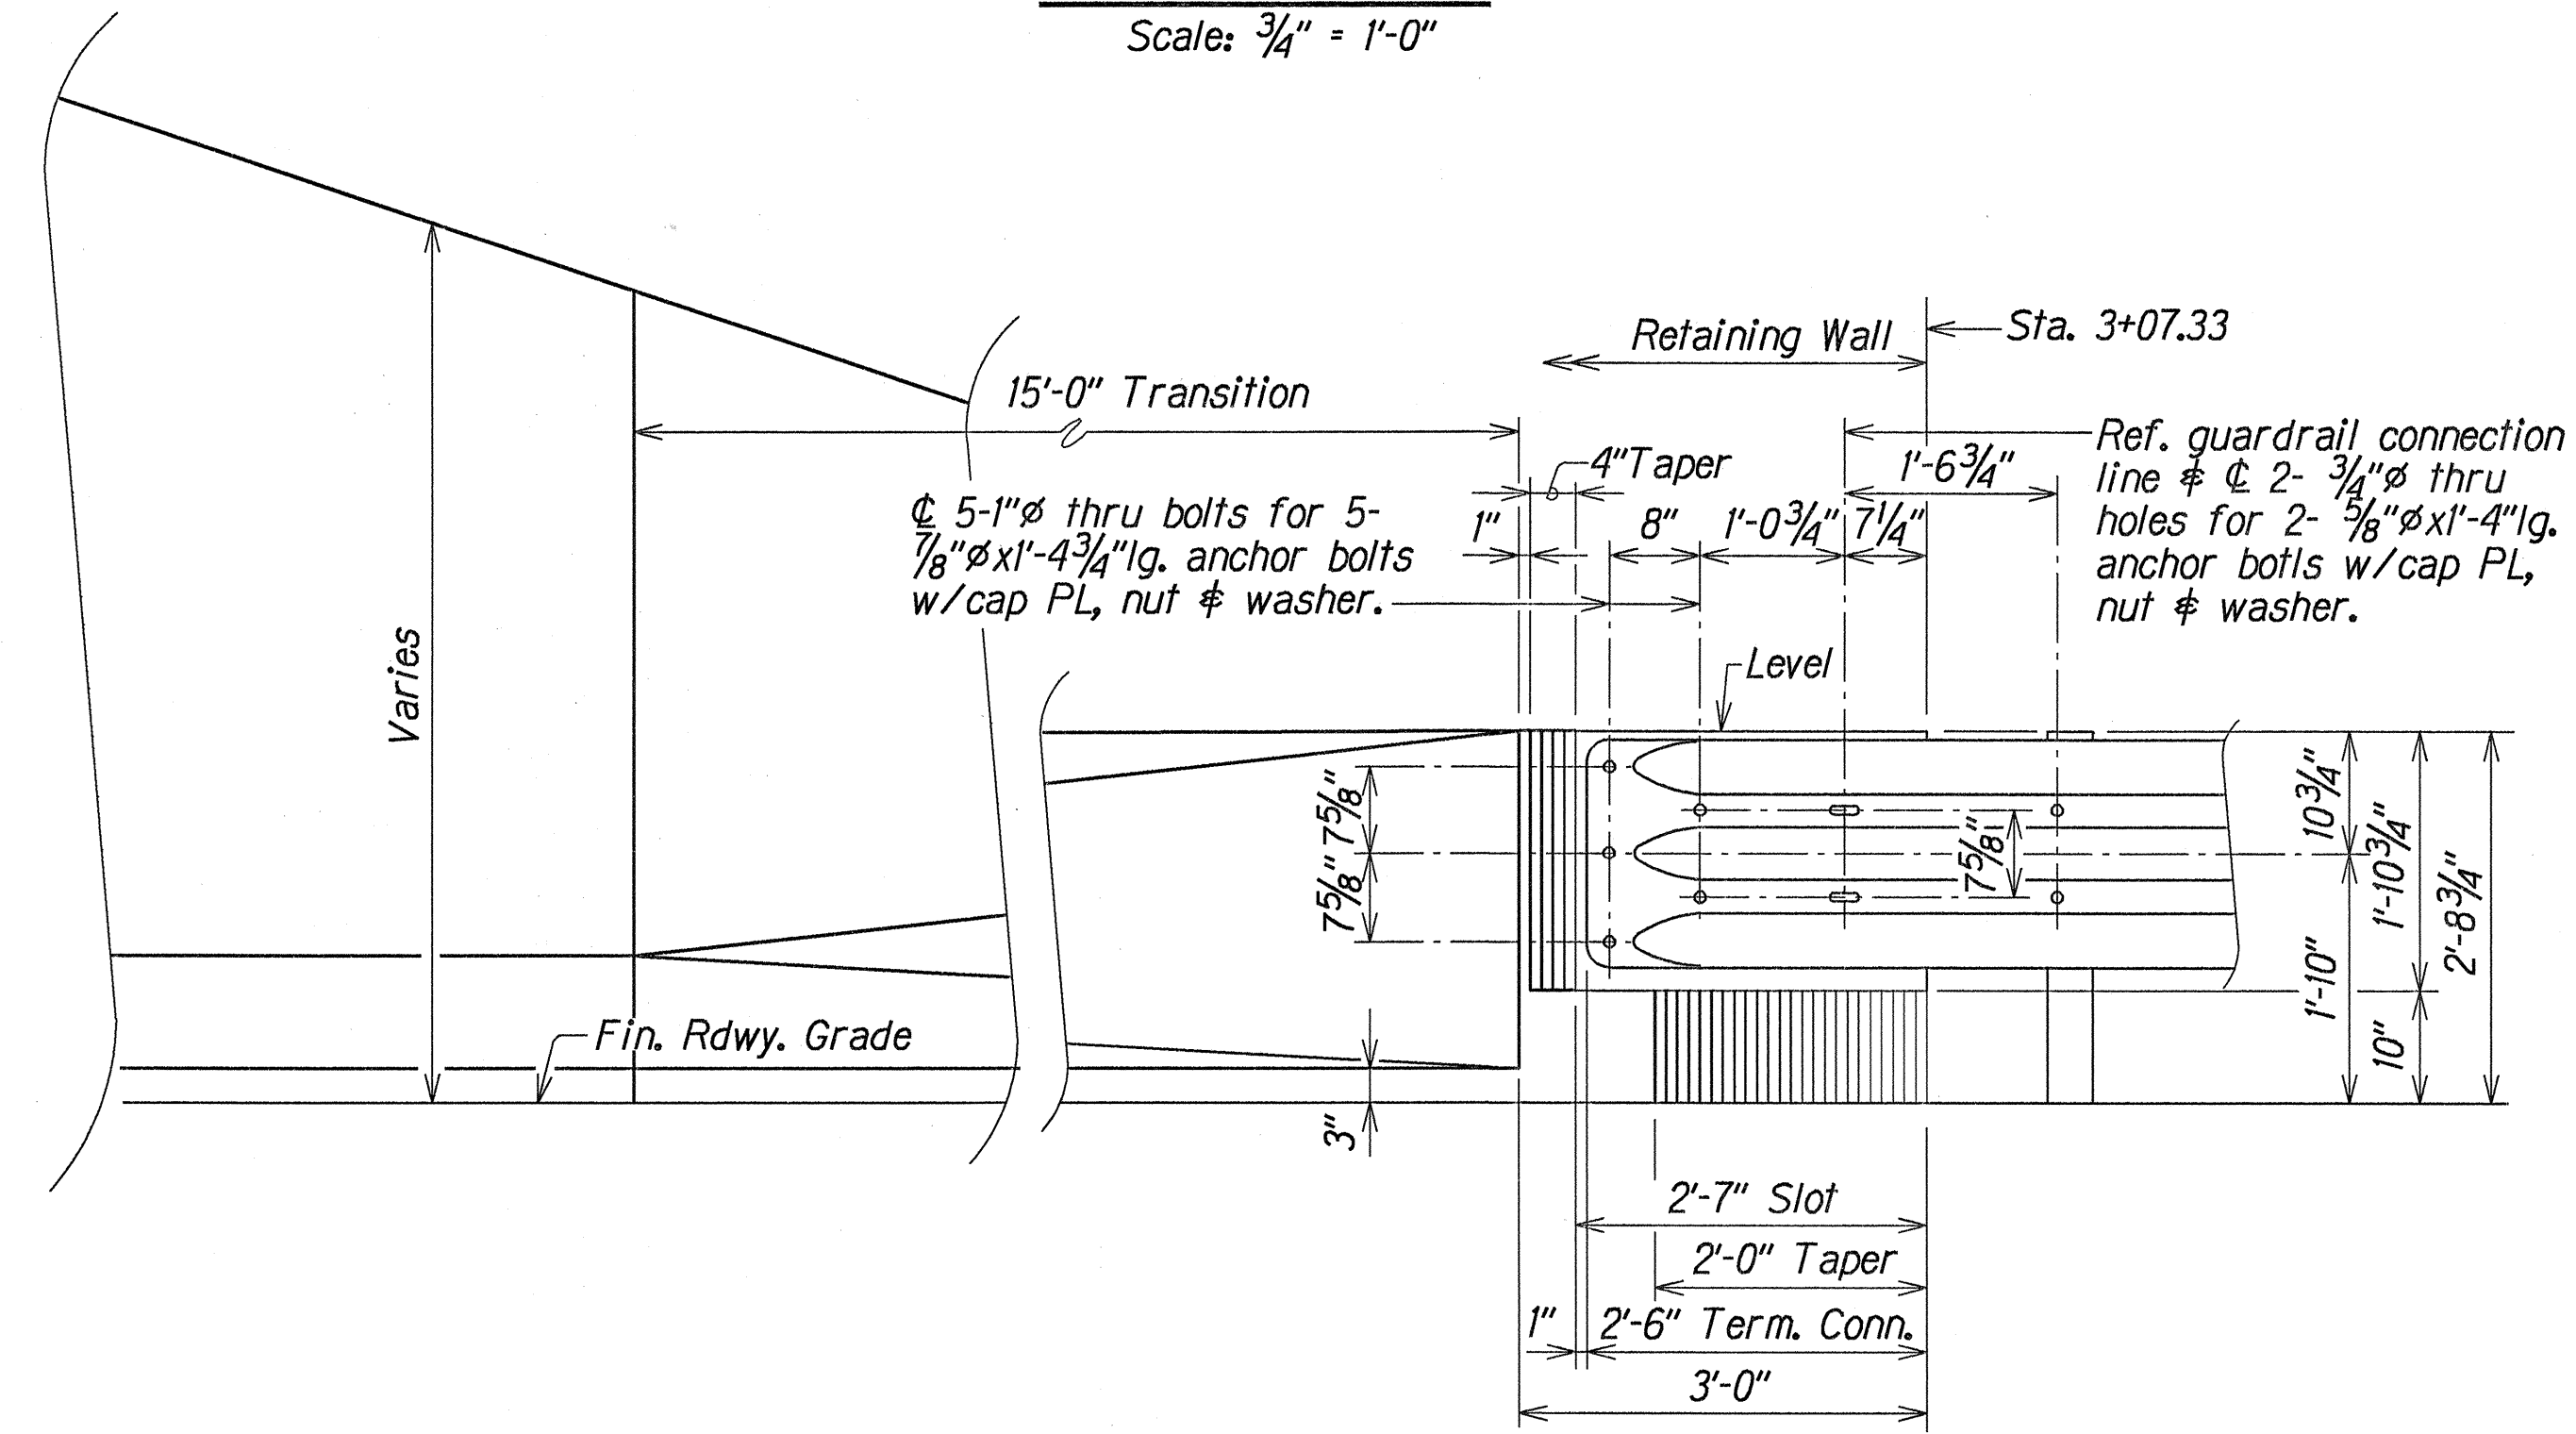


PARTIAL ELEVATION
Scale: 3/4" = 1'-0"

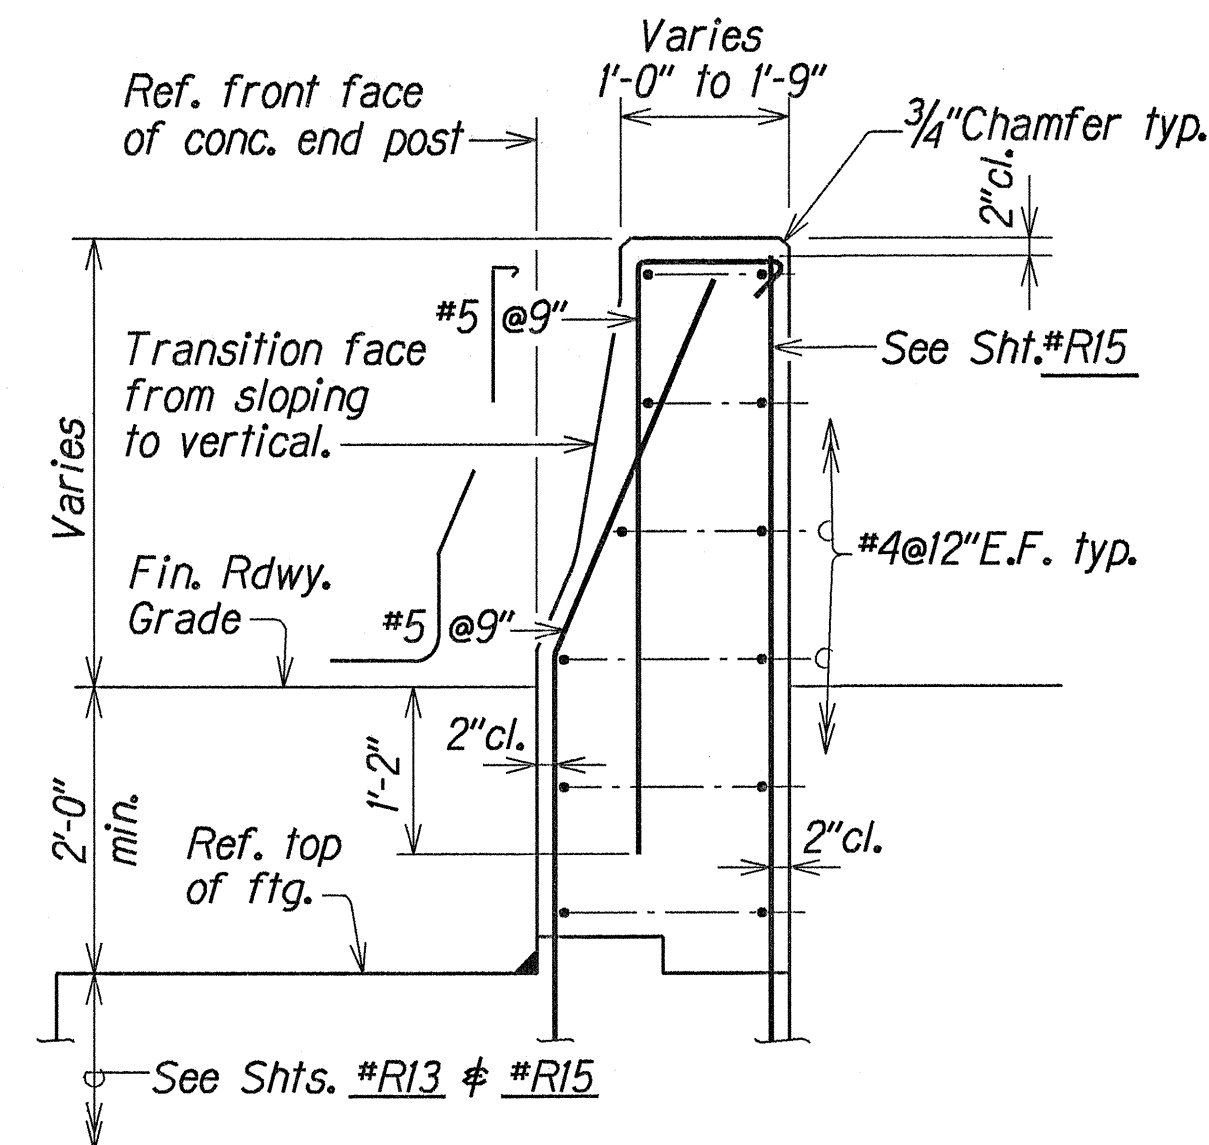


SECTION A
Scale: 3/4" = 1'-0" R23 R23

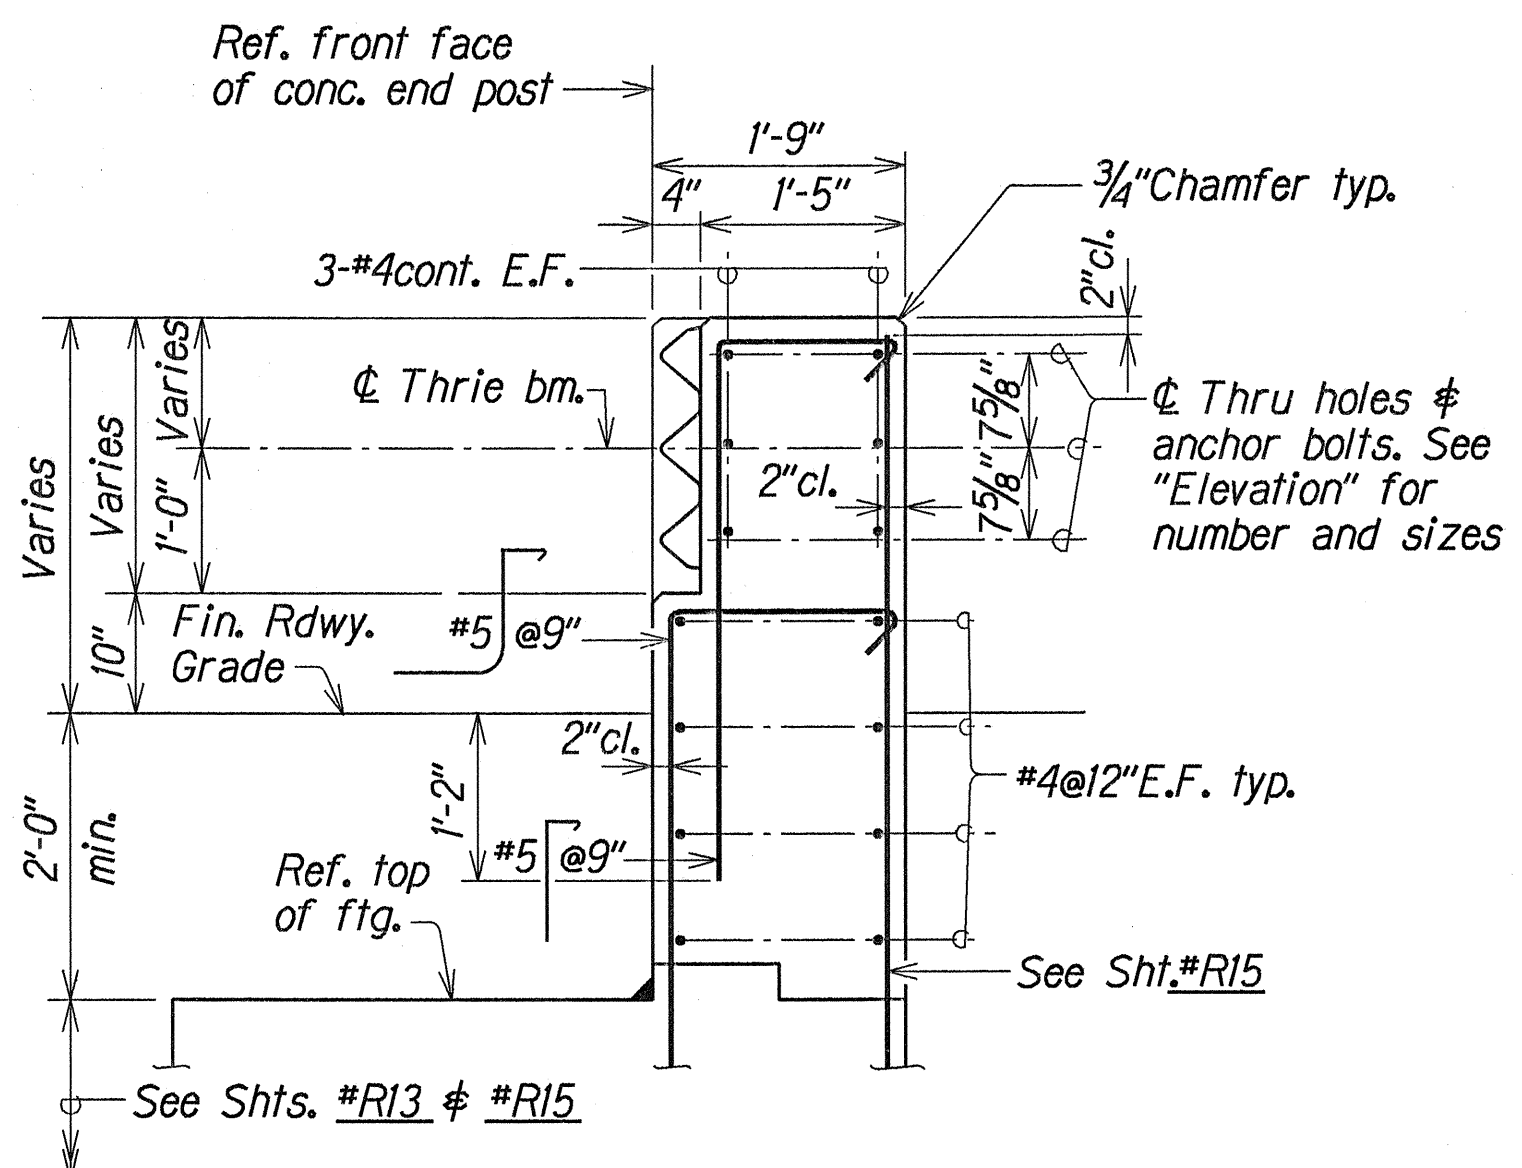

SECTION B
Scale: 3/4" = 1'-0" R23 R23

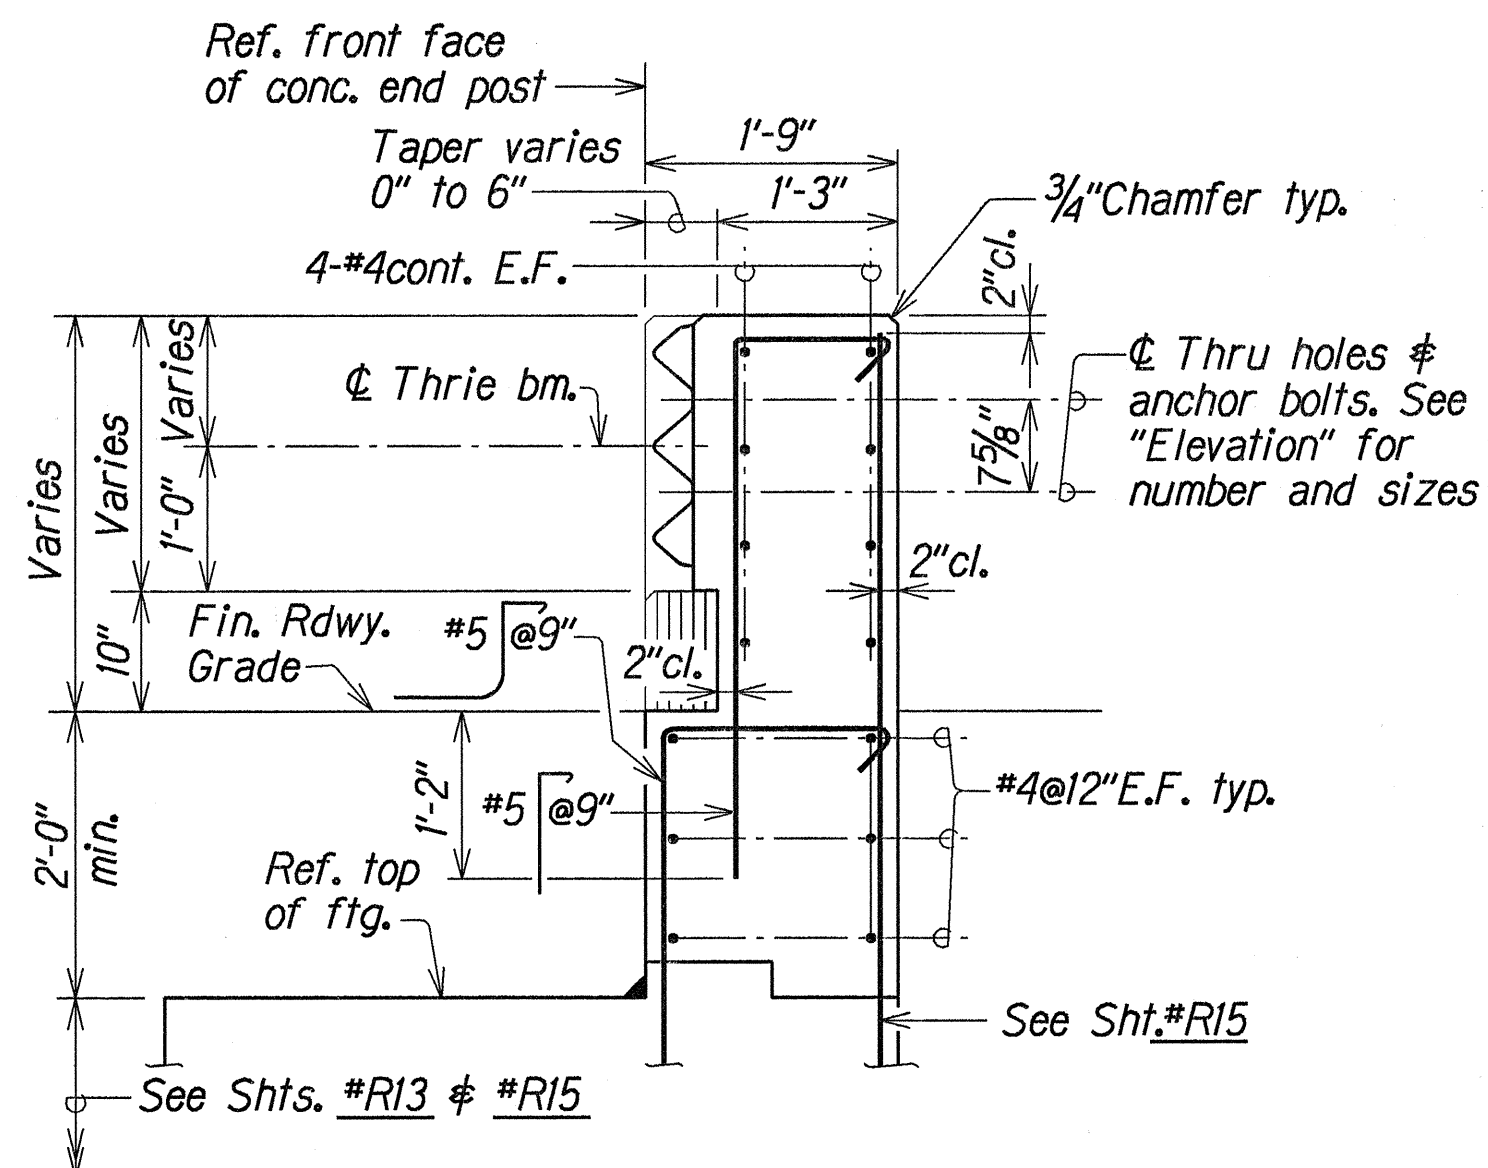

SECTION C
Scale: 3/4" = 1'-0" R23 R23

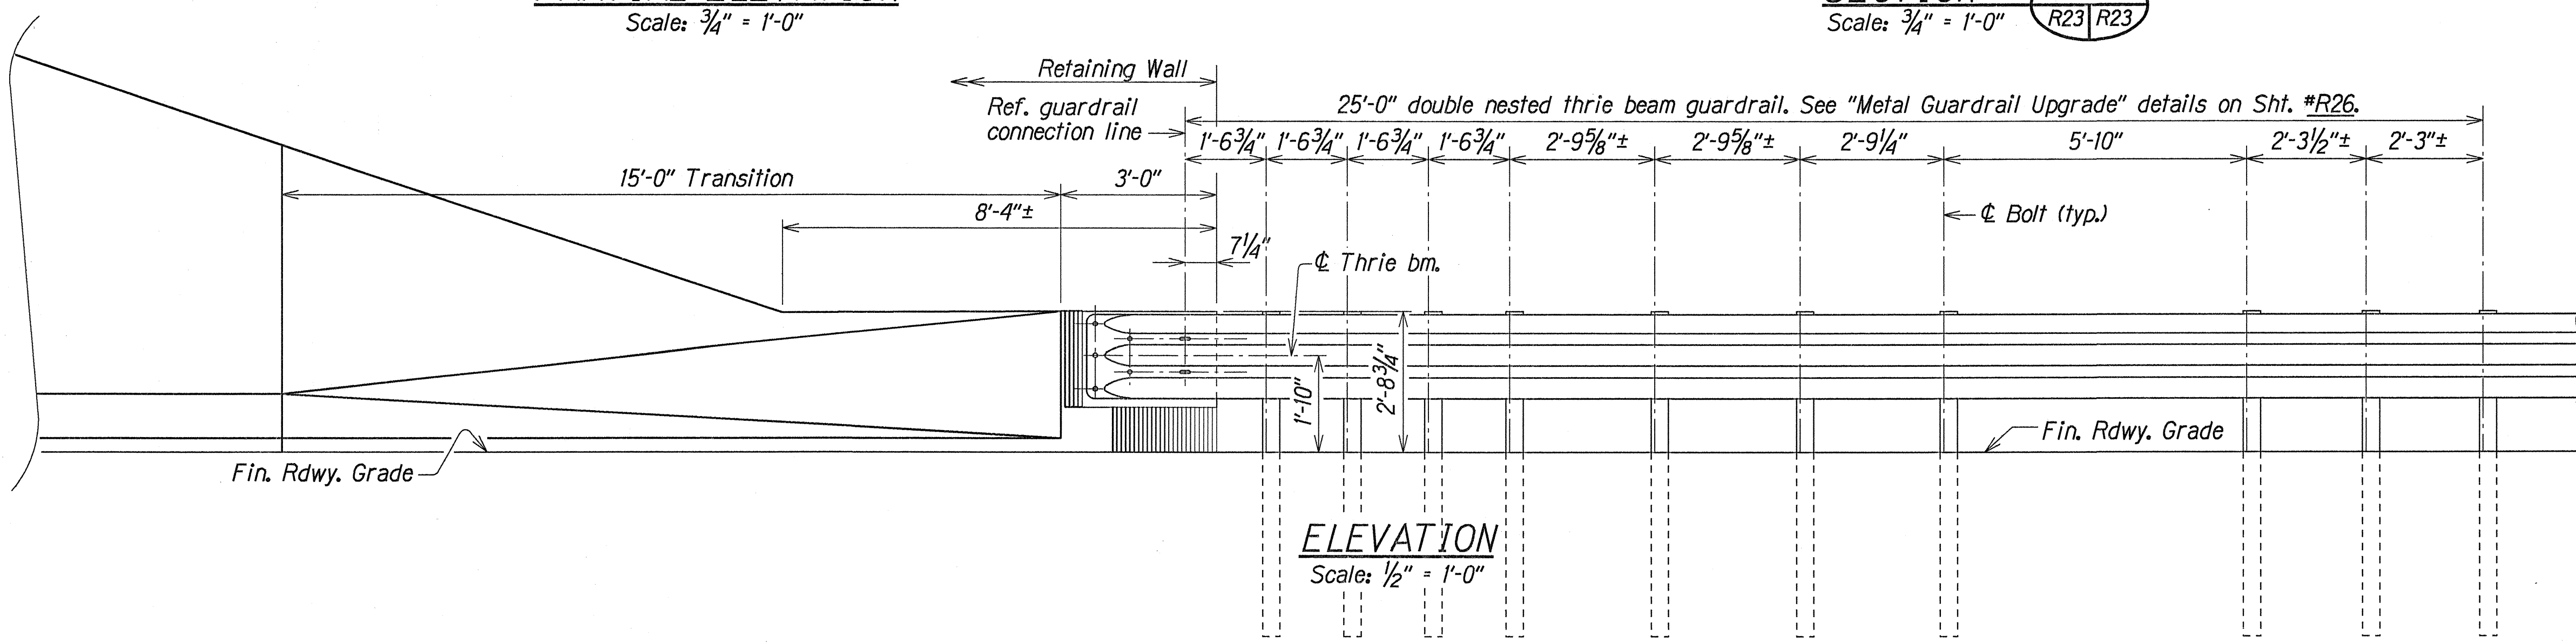

STATE OF HAWAII

DEPARTMENT OF TRANSPORTATION

HIGHWAYS DIVISION

KUNIA INTERCHANGE WALLS

RAMP "HE" - END POST CONNECTION

PLAN, ELEVATIONS & SECTIONS

KUNIA INTERCHANGE IMPROVEMENTS

Project No. IM-HI-1(219)


Scale: As Noted

Date: Nov. 1997

SHEET No. R23 OF 30 SHEETS


ORIGINAL PLAN	DATE	JUN 1997
DESIGNED BY	DATE	JUN 1997
NOTED BY	DATE	JUN 1997
CHECKED BY	DATE	JUN 1997

FED. ROAD DIST. NO.	STATE	FED. AID PROJ. NO.	FISCAL YEAR	SHEET NO.	TOTAL SHEETS
HAWAII	HAW.	IM-HI-1(219)	1998	133	378

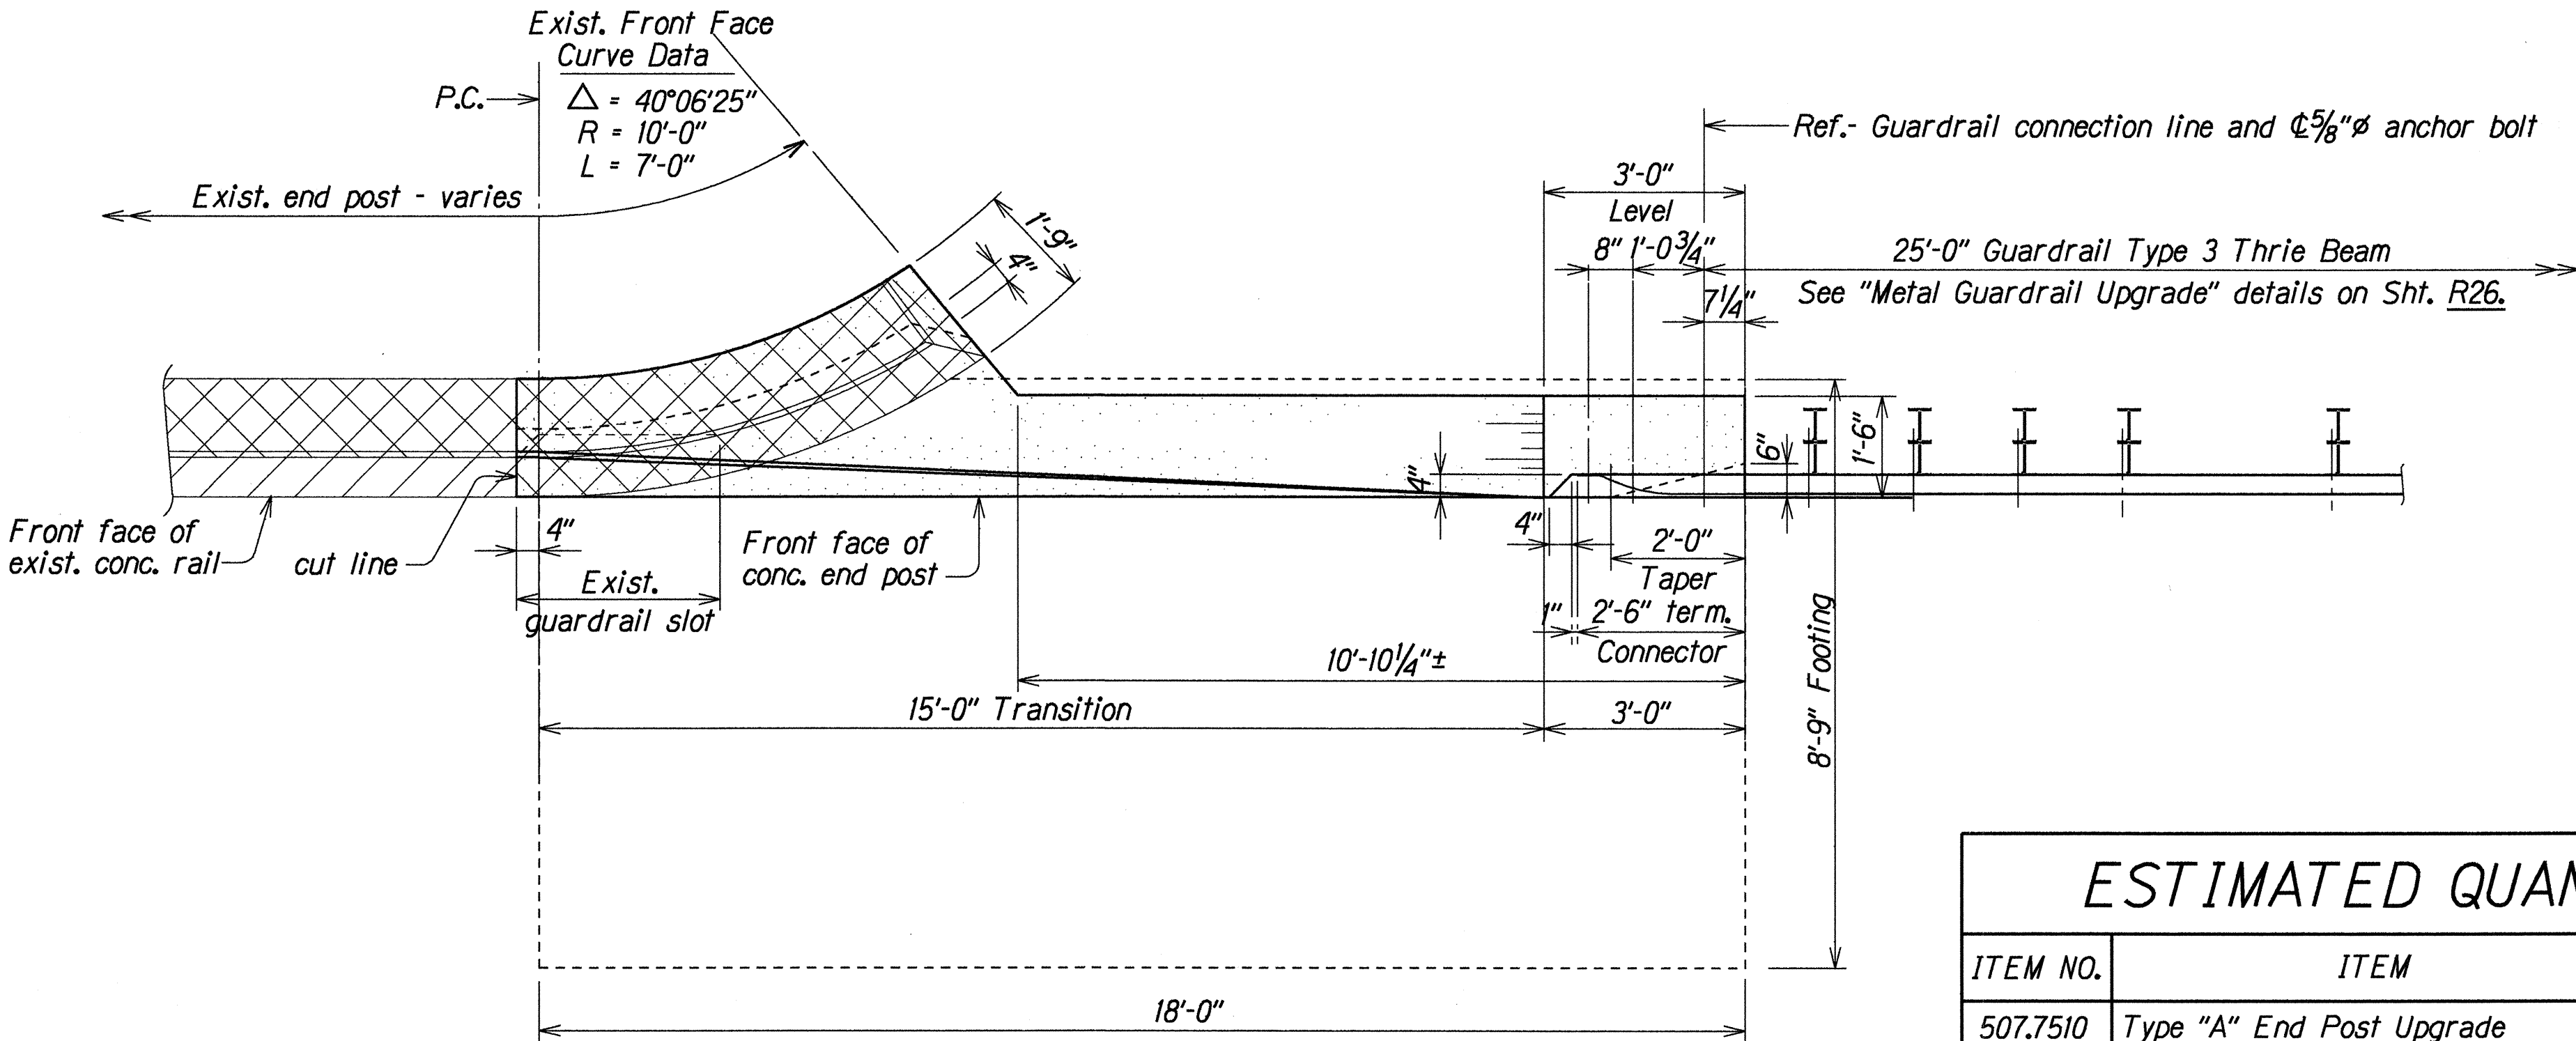


PLAN - TYPE "A" END POST UPGRADE
 Scale: 1/2"=1'-0"

ESTIMATED QUANTITIES				
ITEM NO.	ITEM	UNIT	QUANTITIES	TOTAL
507.7510	Type "A" End Post Upgrade	Ea.	6	6
676.0010	Replace Elastomeric Bearing Pad	Ea.	36	36

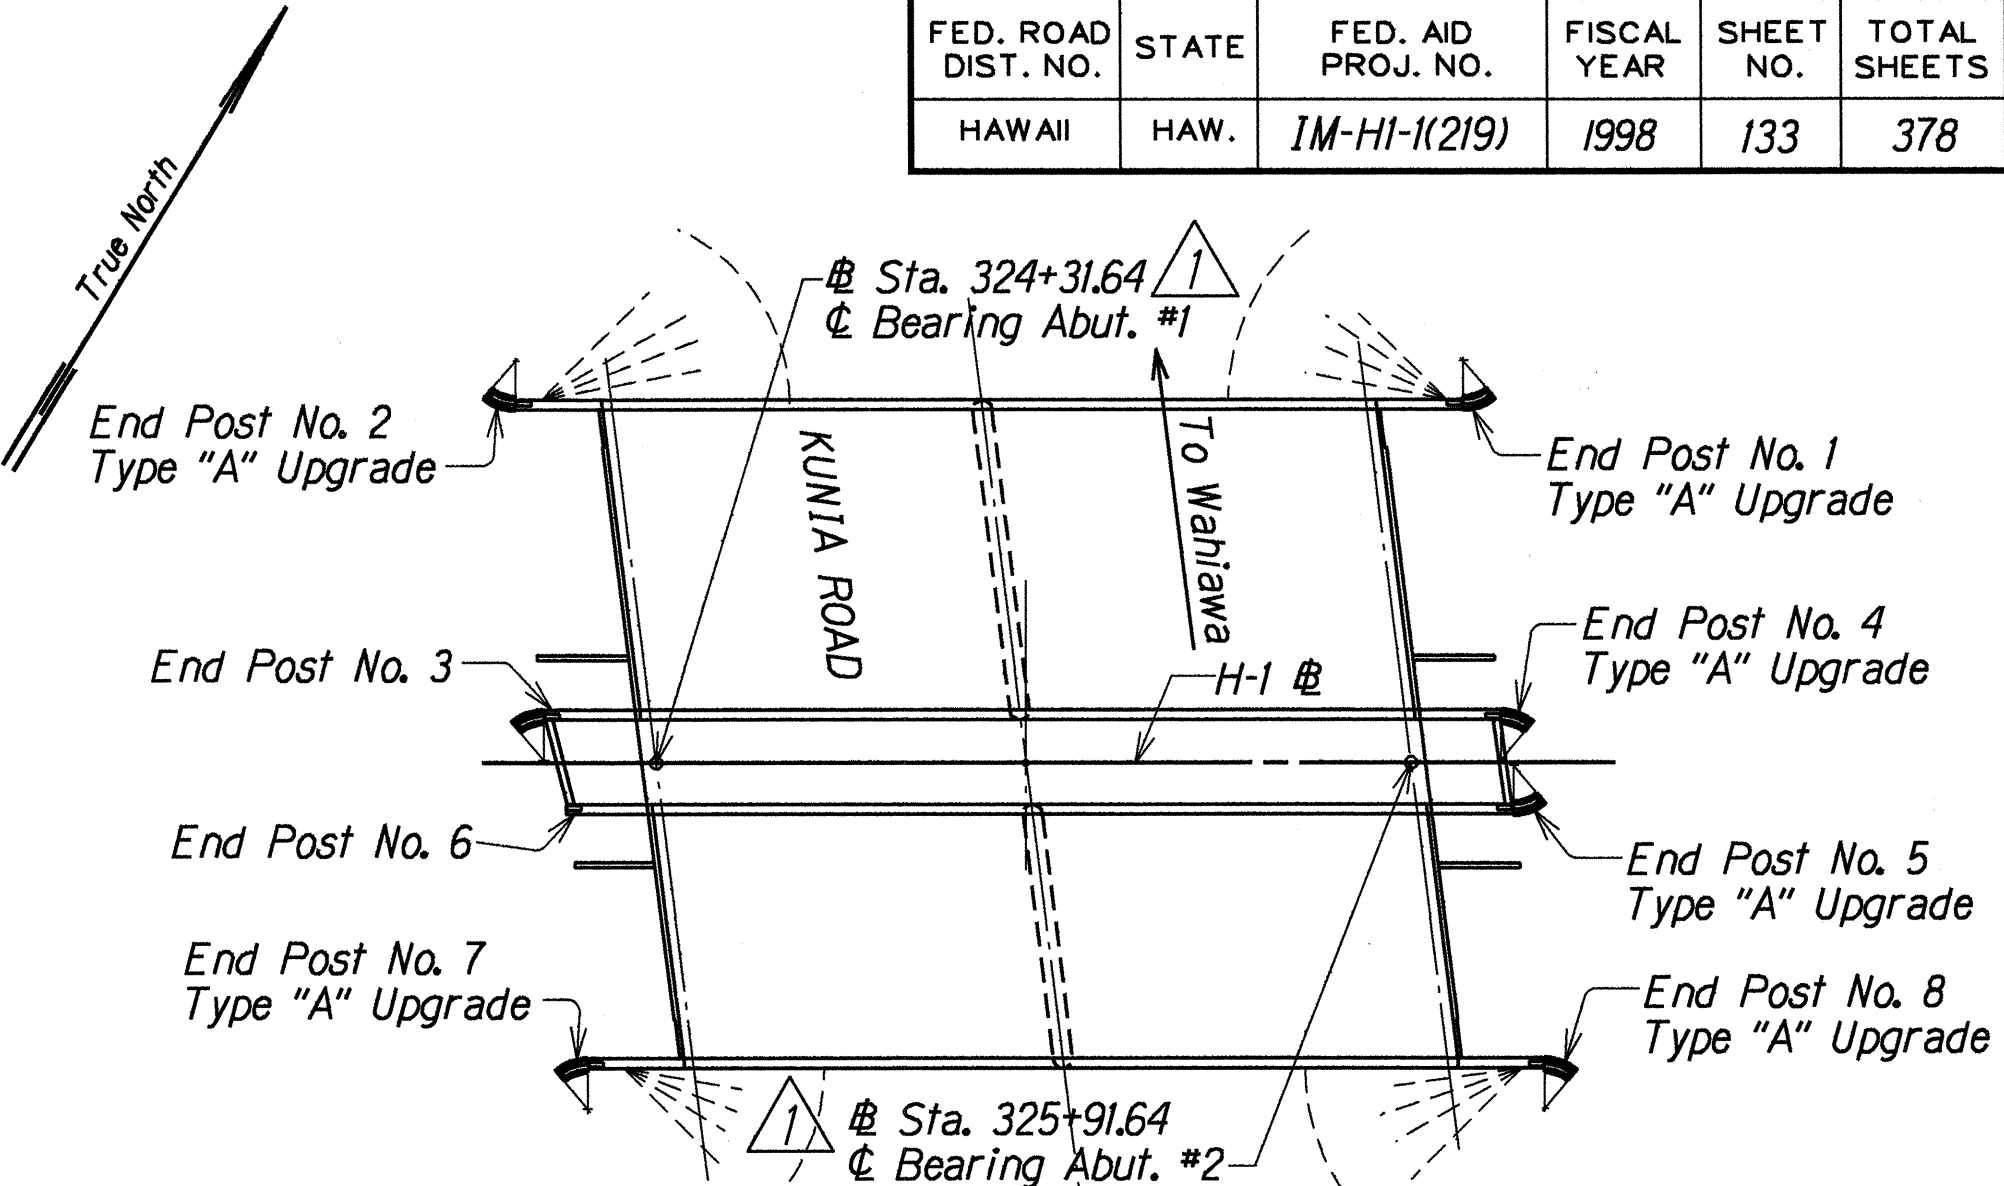


KUNIA SEPARATION LAYOUT PLAN
 Not to Scale


NOTE:
 Structure excavation shown thus
 Structure backfill shown thus
 Structure backfill material shall conform to glassphalt base course. See Section 312 of Standard Specifications.

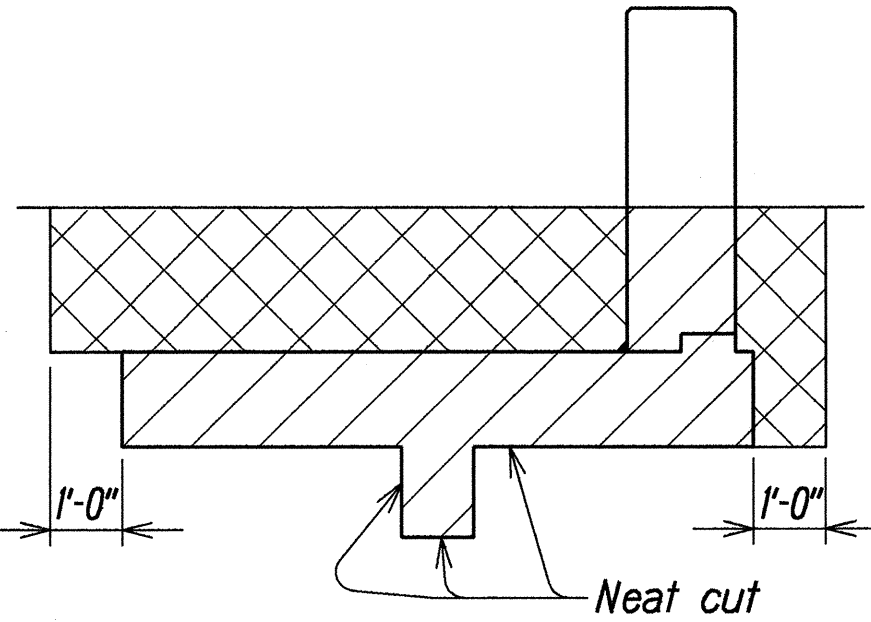

TYPICAL STRUCTURE EXCAVATION AND BACKFILL
 Not to Scale

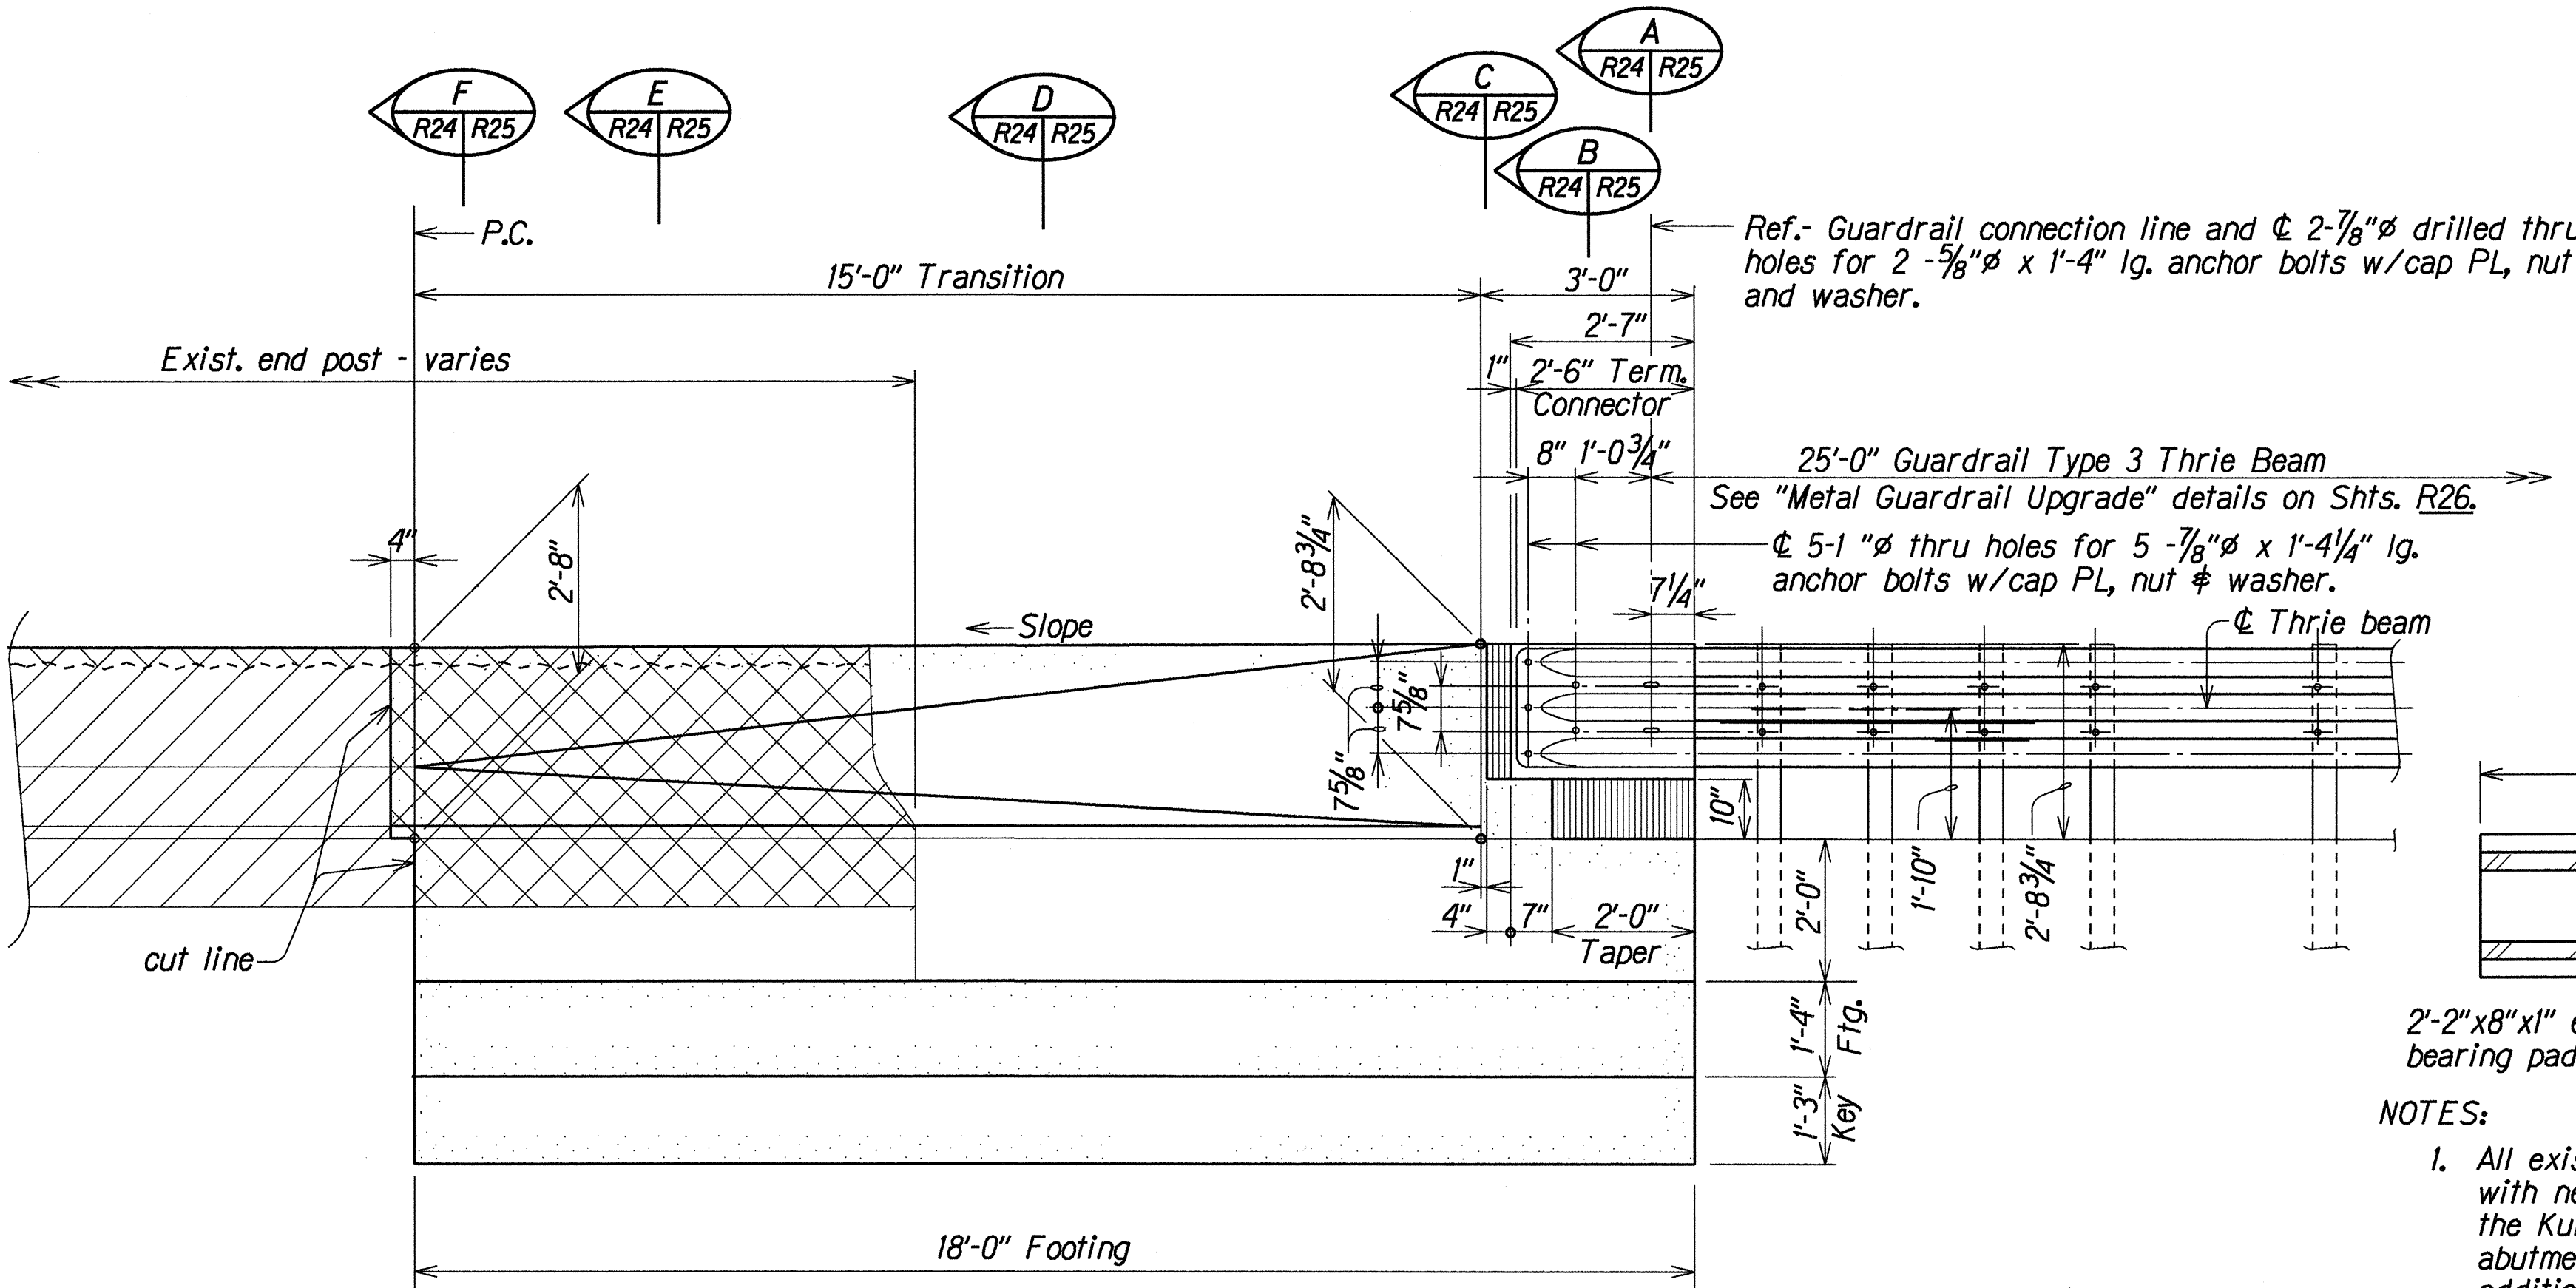

ELEVATION - TYPE "A" END POST UPGRADE
 Scale: 1/2"=1'-0"

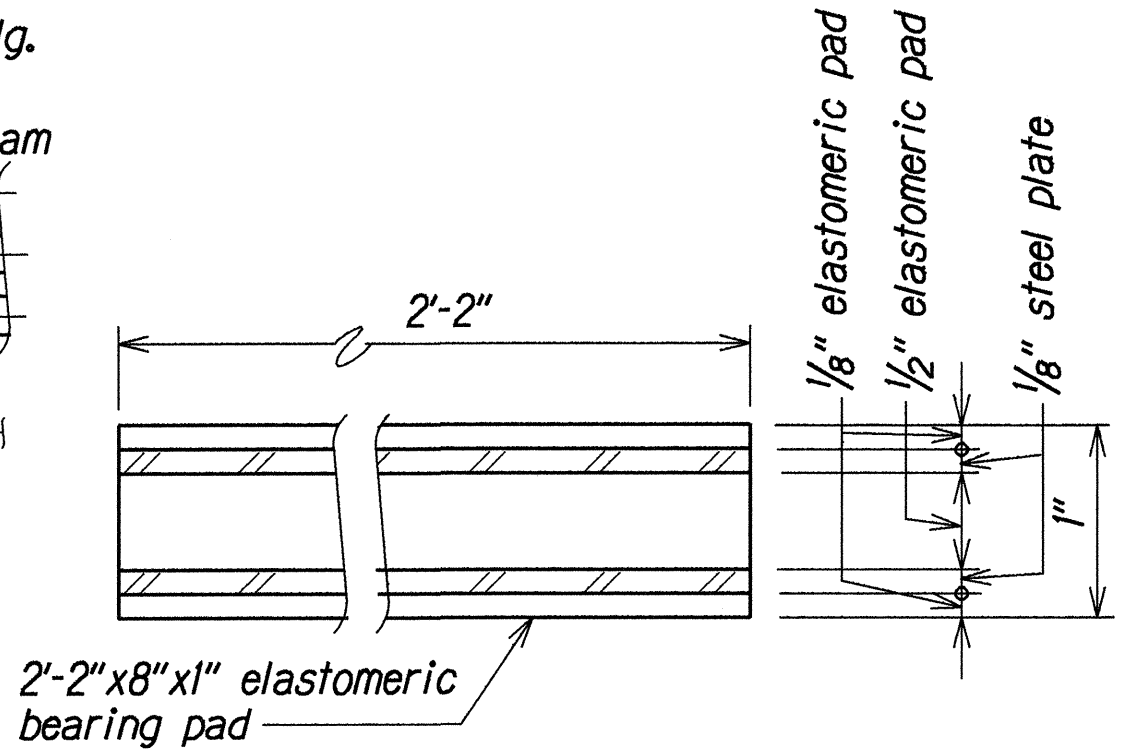

NOTES:

- All exist. bearing pads shall be replaced with new elastomeric bearing pads for the Kunia Separation Structure at all abutments. See Special Provisions for additional details.
- Kunia Separation Structure is shown above.
- See Shts. ES1, ES2, ES3, and ES4 for details of existing bearing pad.

ELASTOMERIC BEARING PAD DETAIL
 Full size

1/14/98

Renamed title and added Sta. to Layout Plan for clarity. Added Elastomeric Bearing Pad Detail and Estimated Quantities for same. Revised title block.

DATE REVISION


STATE OF HAWAII
 DEPARTMENT OF TRANSPORTATION
 HIGHWAYS DIVISION

KUNIA INTERCHANGE WALLS
 LAYOUT PLAN AND ESTIMATED QUANTITIES
 PLAN & ELEVATION - TYPE "A" END POST UPGRADE
 TYPICAL STRUCTURE EXCAVATION AND BACKFILL
 ELASTOMERIC BEARING PAD DETAIL
 KUNIA INTERCHANGE IMPROVEMENTS


Scale: As Noted Project No. IM-HI-1(219) Date: Nov. 1997

SHEET No. R24 OF 30 SHEETS

FED. ROAD DIST. NO.	STATE	FED. AID PROJ. NO.	FISCAL YEAR	SHEET NO.	TOTAL SHEETS
HAWAII	HAW.	1M-HI-1(219)	1998	ADD. 133S-1	378

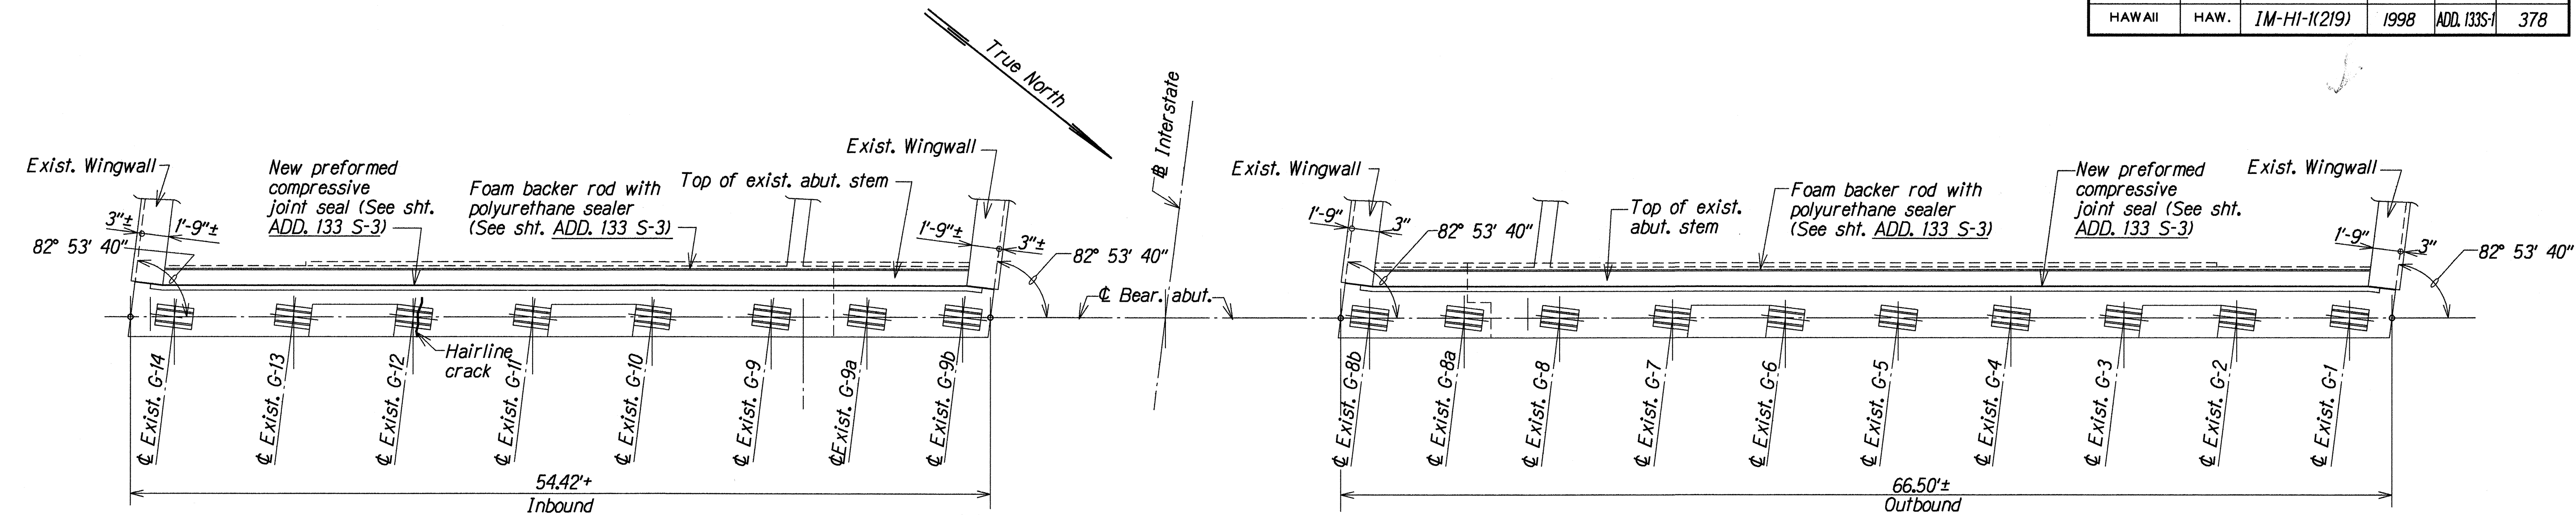

PLAN - EXISTING ABUTMENT NO. 1
Scale: 3/16" = 1'-0"

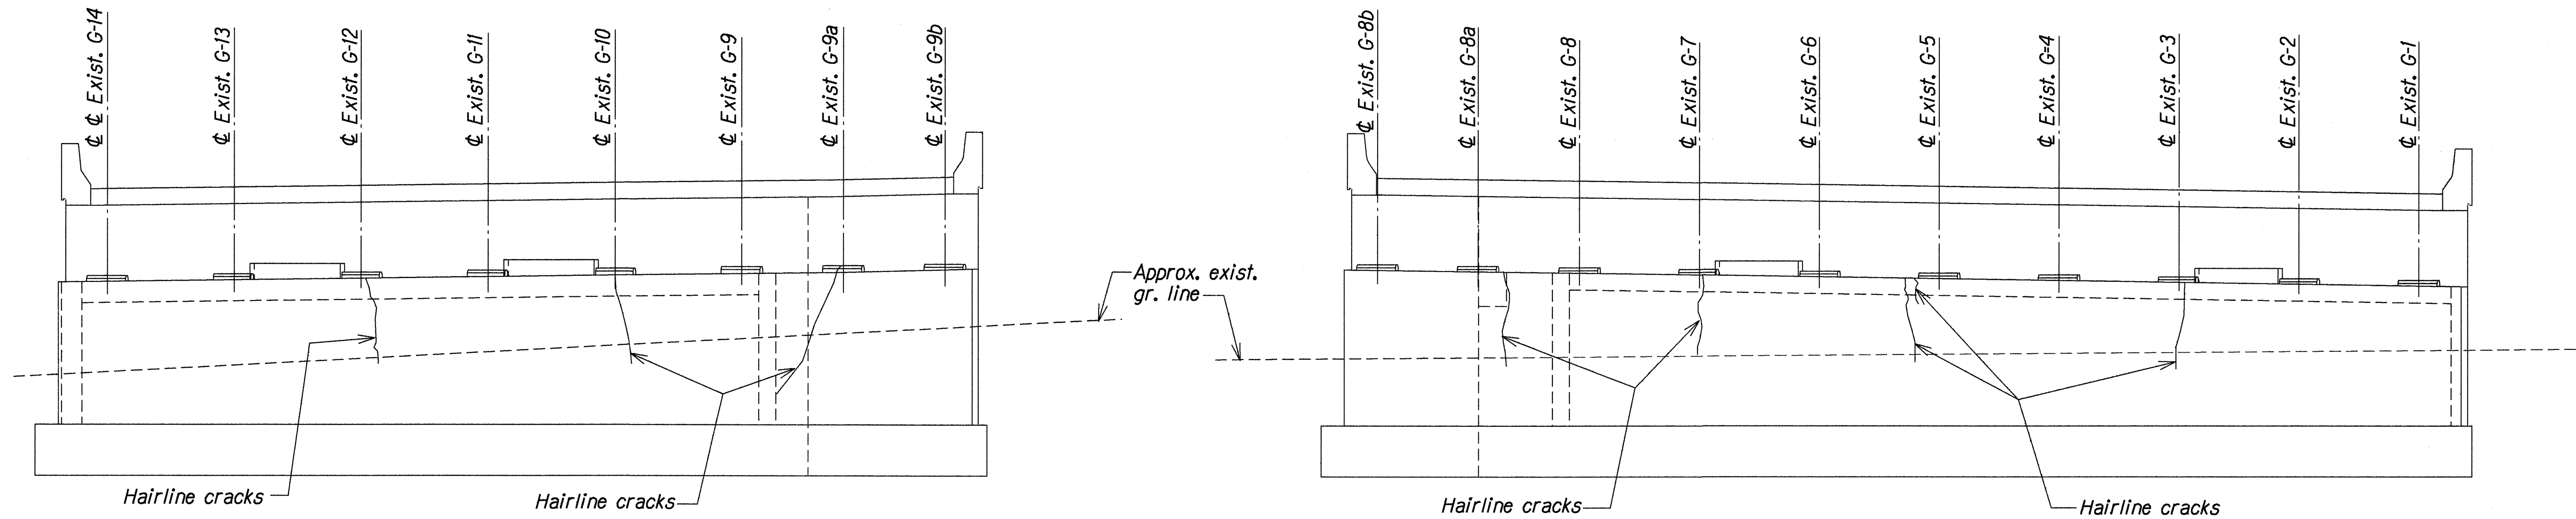

ELEVATION - EXISTING ABUTMENT NO. 1
Scale: 3/16" = 1'-0"

- NOTES:
1. Seal hairline cracks. See Special Provisions. Extent of cracks shown is estimated. Actual limits shall be determined in the field and approved by the Engineer. Cracks may extend onto abutment shelf and upper stem of abutment wall. For estimation purposes, assume length of cracks in Abutments No. 1 and No. 2 is 275 feet.
 2. See also Sheet ADD. 133 S-1 for sealing of cracks in Abutment No. 2.

ESTIMATED QUANTITIES *			
ITEM NO.	DESCRIPTION	UNIT	QUANTITIES
677.0010	Sealing Cracks in Bridges	Lin. Ft.	275 l.f.

* Estimated Quantities applies only to sealing of cracks in bridge.

SURVEY PLOTTED BY	DATE
MA	JAN 1998
DESIGNED BY	DATE
JFU	JAN 1998
QUANTITIES BY	DATE
JFU	JAN 1998
CHECKED BY	DATE
DDO	JAN 1998

1/25/98	This sheet added to original contract plans.
DATE	REVISION


STATE OF HAWAII
DEPARTMENT OF TRANSPORTATION
HIGHWAYS DIVISION

KUNIA INTERCHANGE STRUCTURE
ABUTMENT NO. 1 CRACK REPAIRS
PLAN AND ELEVATION
KUNIA INTERCHANGE IMPROVEMENTS
Project No. 1M-HI-1(219)

Scale: As Noted
Date: Jan. 1998


SHEET No. 51 OF 3 SHEETS

FED. ROAD DIST. NO.	STATE	FED. AID PROJ. NO.	FISCAL YEAR	SHEET NO.	TOTAL SHEETS
HAWAII	HAW.	IM-HI-1(219)	1998	ADD. 133 S-2	378

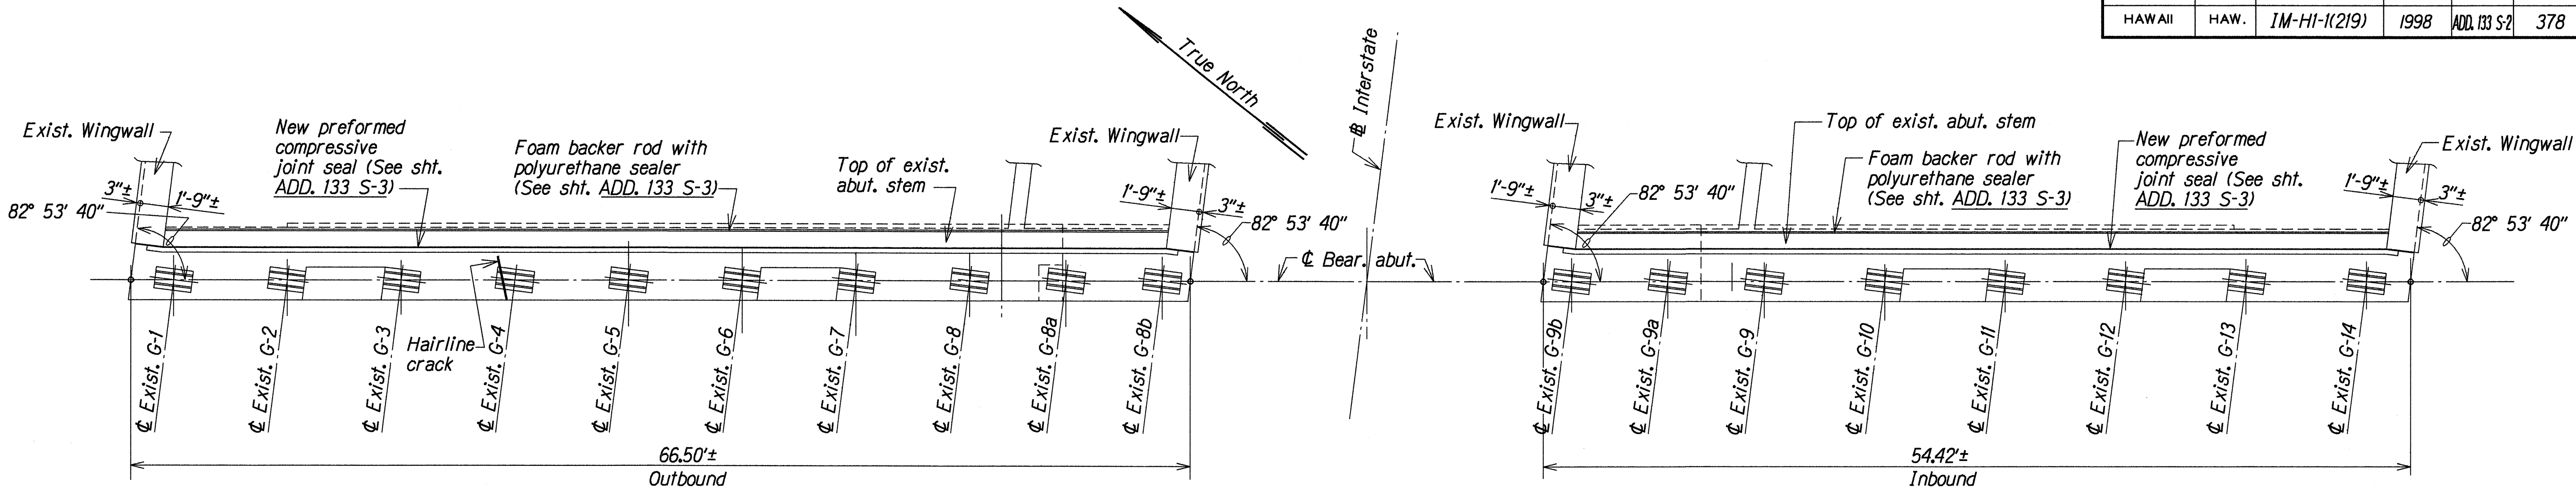

PLAN -EXISTING ABUTMENT NO. 2

Scale: 3/16" = 1'-0"

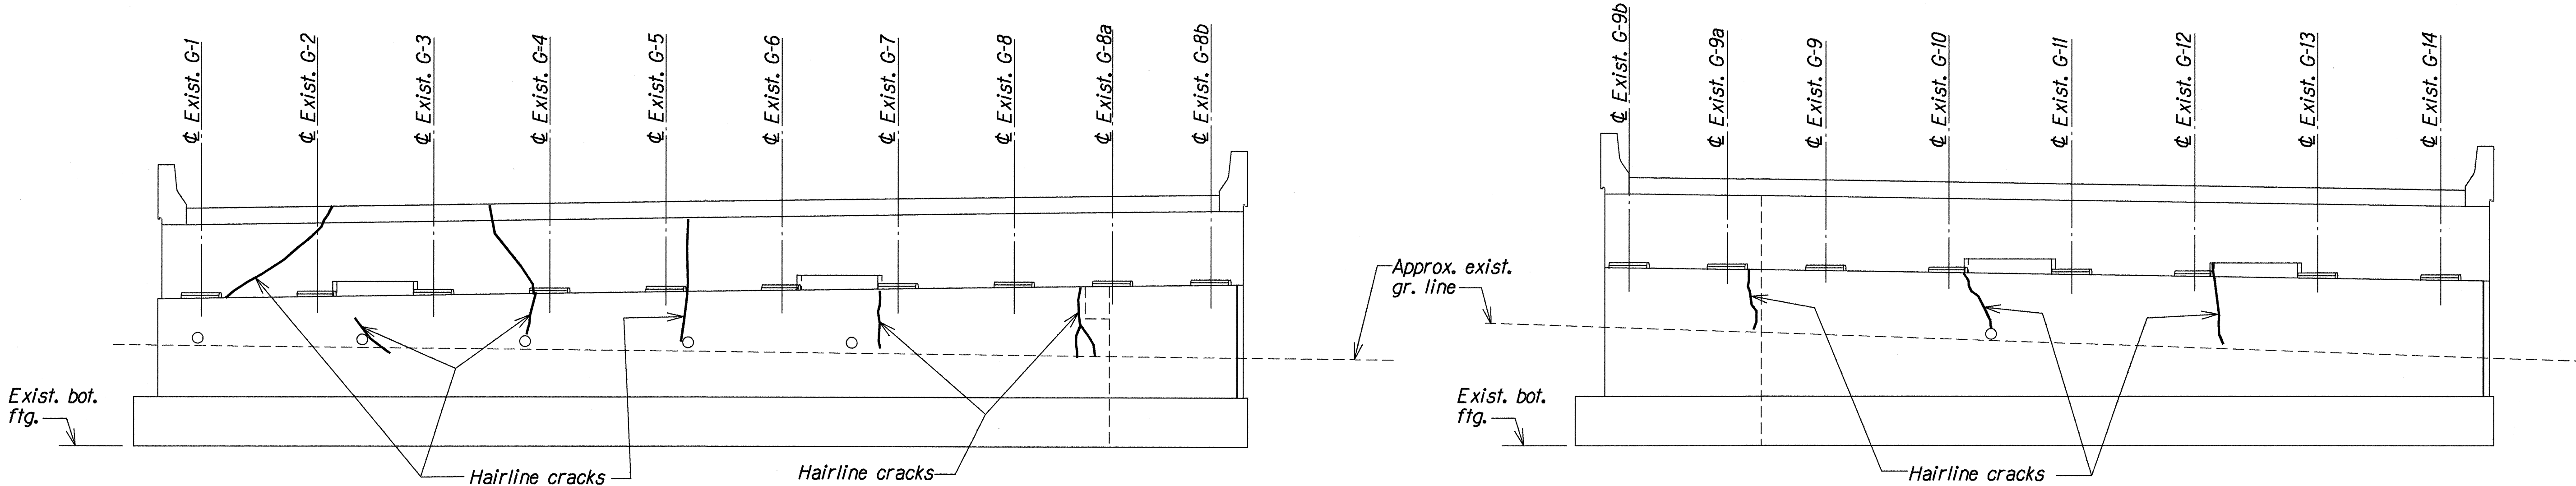

ELEVATION - EXISTING ABUTMENT NO. 2

Scale: 3/16" = 1'-0"

NOTES:

1. Seal hairline cracks. See Special Provisions. Extent of cracks shown is estimated. Actual limits shall be determined in the field and approved by the Engineer. Cracks may extend onto abutment shelf and upper stem of abutment wall.
2. See also Sheet ADD. 133 S-1 for sealing of cracks in Abutment No. 1 and Estimated Quantities for Crack Repairs.

SURVEY PLOTTED BY	DATE
MA	JAN 1998
DESIGNED BY	DATE
IFU	JAN 1998
QUANTITIES BY	DATE
IFU	JAN 1998
CHECKED BY	DATE
DOO	JAN 1998

1/25/98	This sheet added to original contract plans.
DATE	REVISION


STATE OF HAWAII
DEPARTMENT OF TRANSPORTATION
HIGHWAYS DIVISION

KUNIA INTERCHANGE STRUCTURE
ABUTMENT NO. 2 CRACK REPAIRS
PLAN AND ELEVATION
KUNIA INTERCHANGE IMPROVEMENTS
Project No. IM-HI-1(219)


Scale: As Noted
Date: Jan. 1998

SHEET No. S2 OF 3 SHEETS


FED. ROAD DIST. NO.	STATE	FED. AID PROJ. NO.	FISCAL YEAR	SHEET NO.	TOTAL SHEETS
HAWAII	HAW.	1M-HI-1(219)	1998	ADD. 133 S-3	378

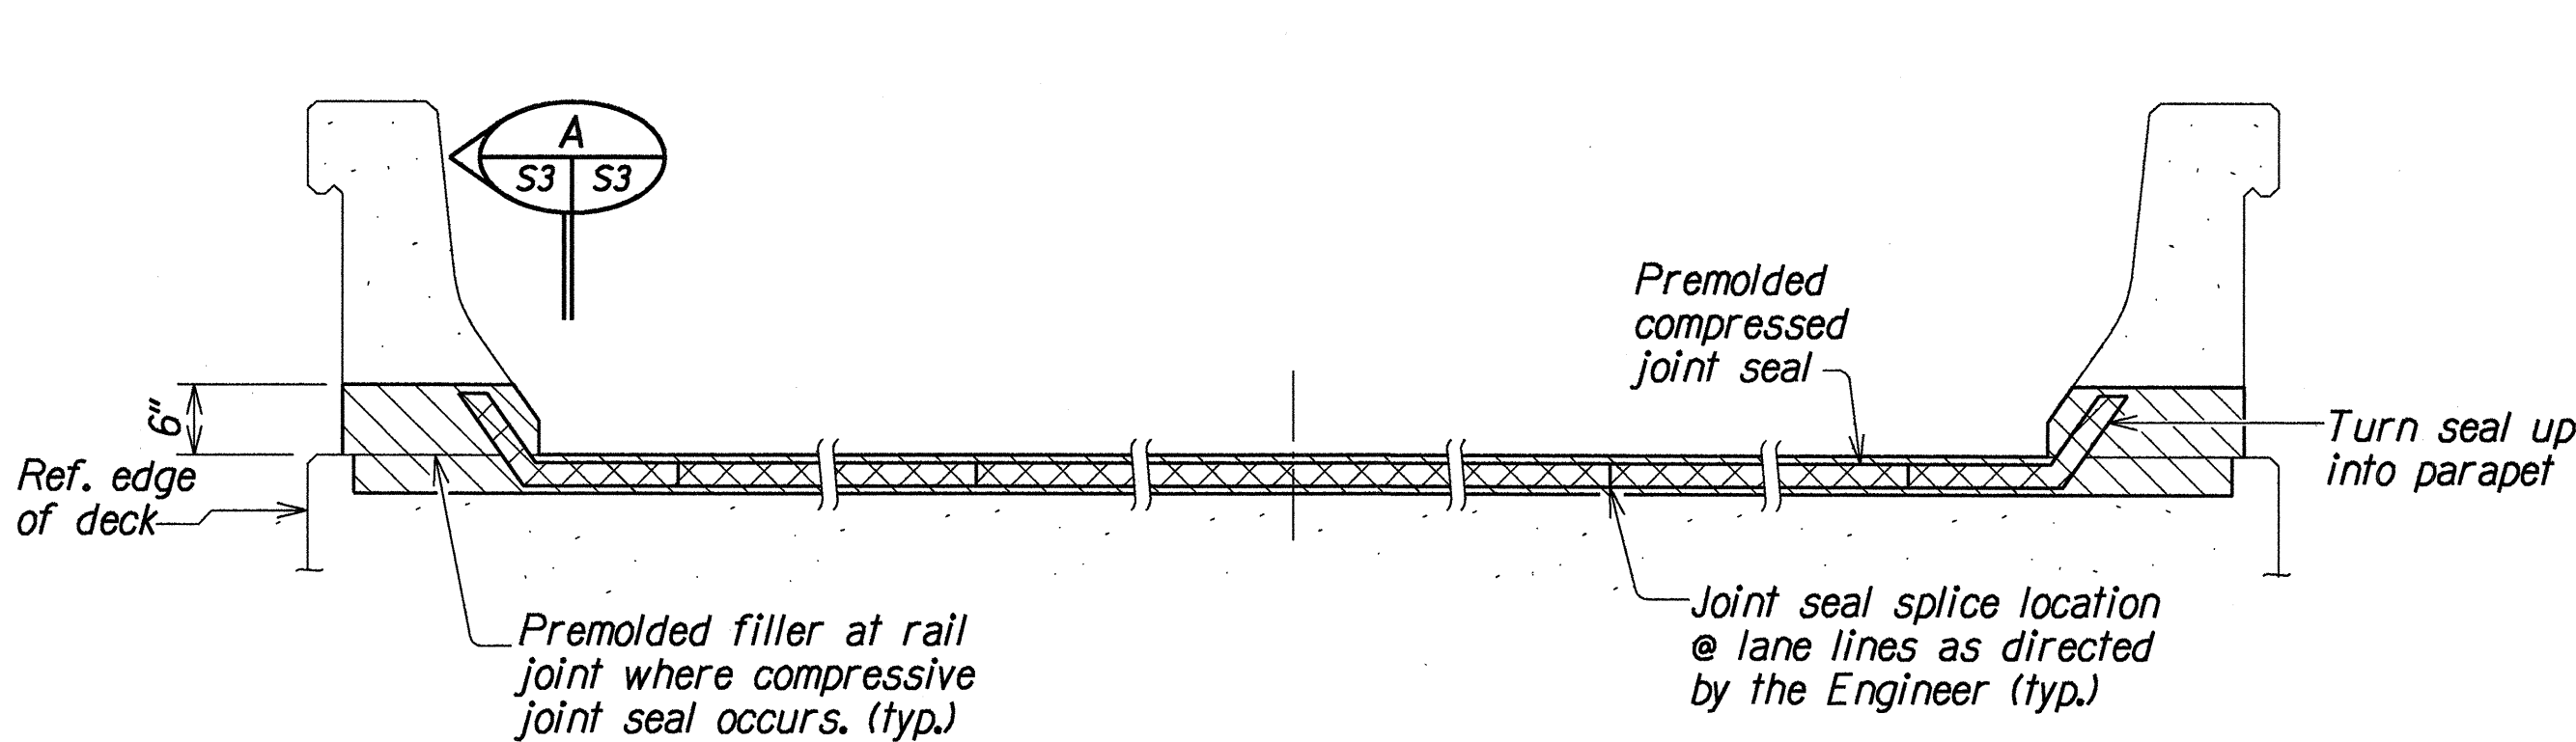

TYPICAL SECTION AT JOINT SEAL
Not to Scale

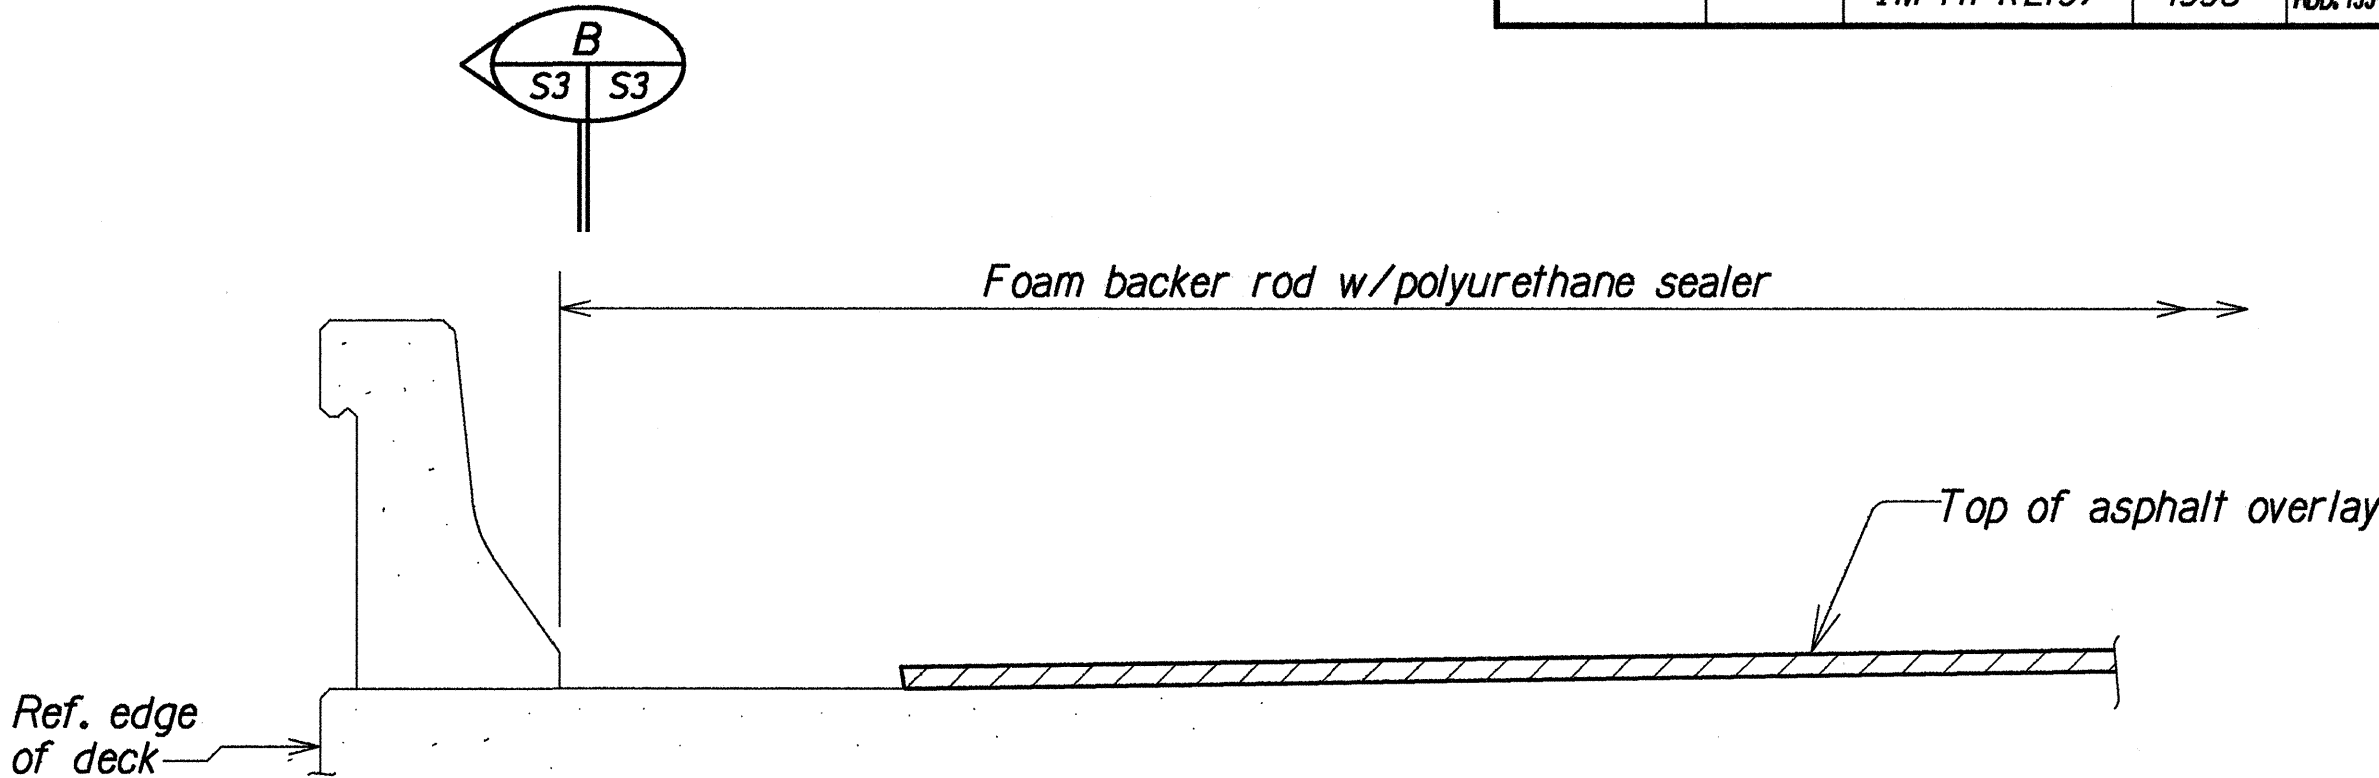


TYPICAL SECTION AT JOINT SEAL
Not to Scale

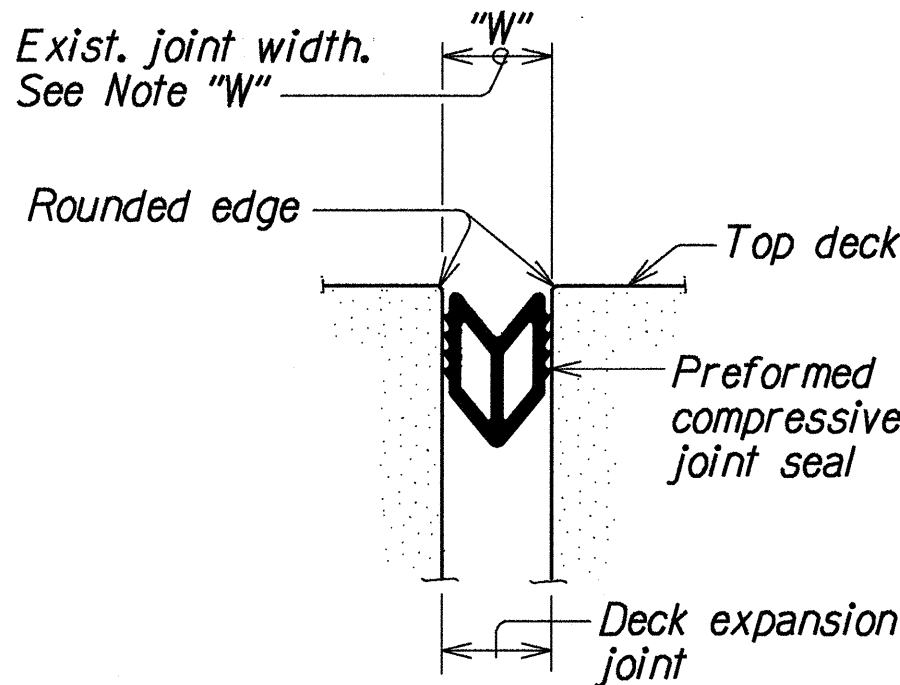


SECTION A
Not to Scale

Note:
"W" Existing joint width. This width shall also be the installation width of the new preformed joint seal. The new preformed joint seal size shall be determined by this installation width as recommended by the manufacturer, and shall be approved by the Engineer. This width "W" shall be uniform throughout and shall be saw-cut, if required, as approved by the Engineer.

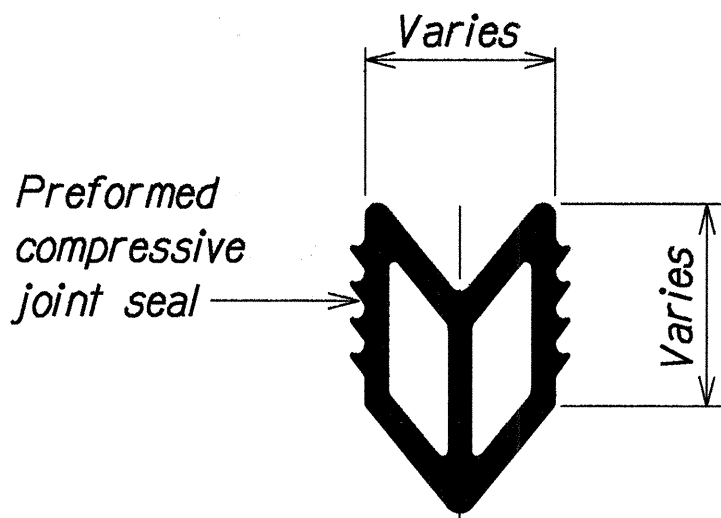

SEAL DETAIL
Not to Scale


PREFORMED COMPRESSIVE JOINT SEALER

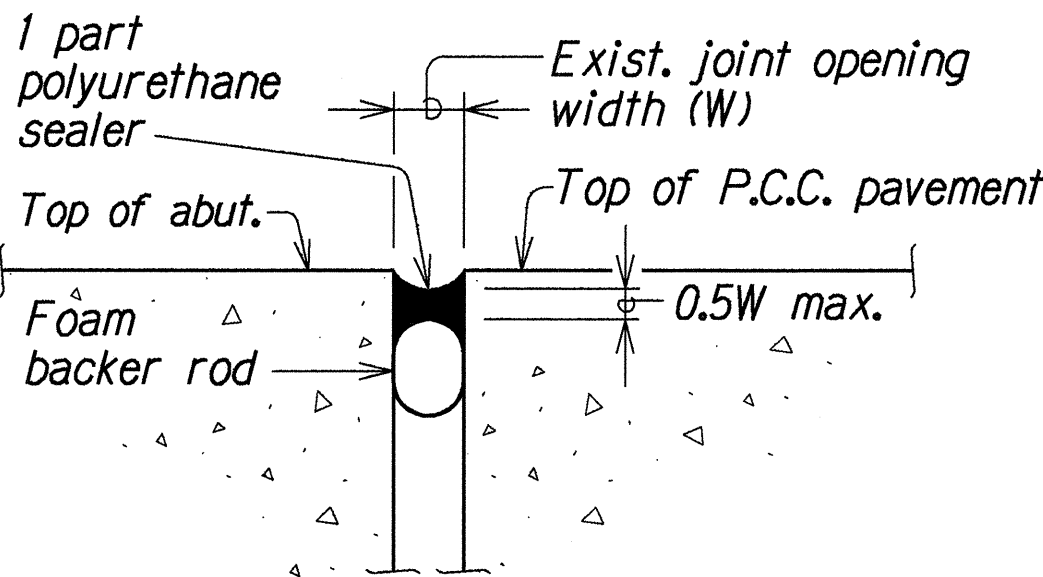

SECTION B
Not to Scale

FOAM BACKER ROD WITH POLYURETHANE SEALER

TYPICAL EXPANSION JOINT REPAIRS

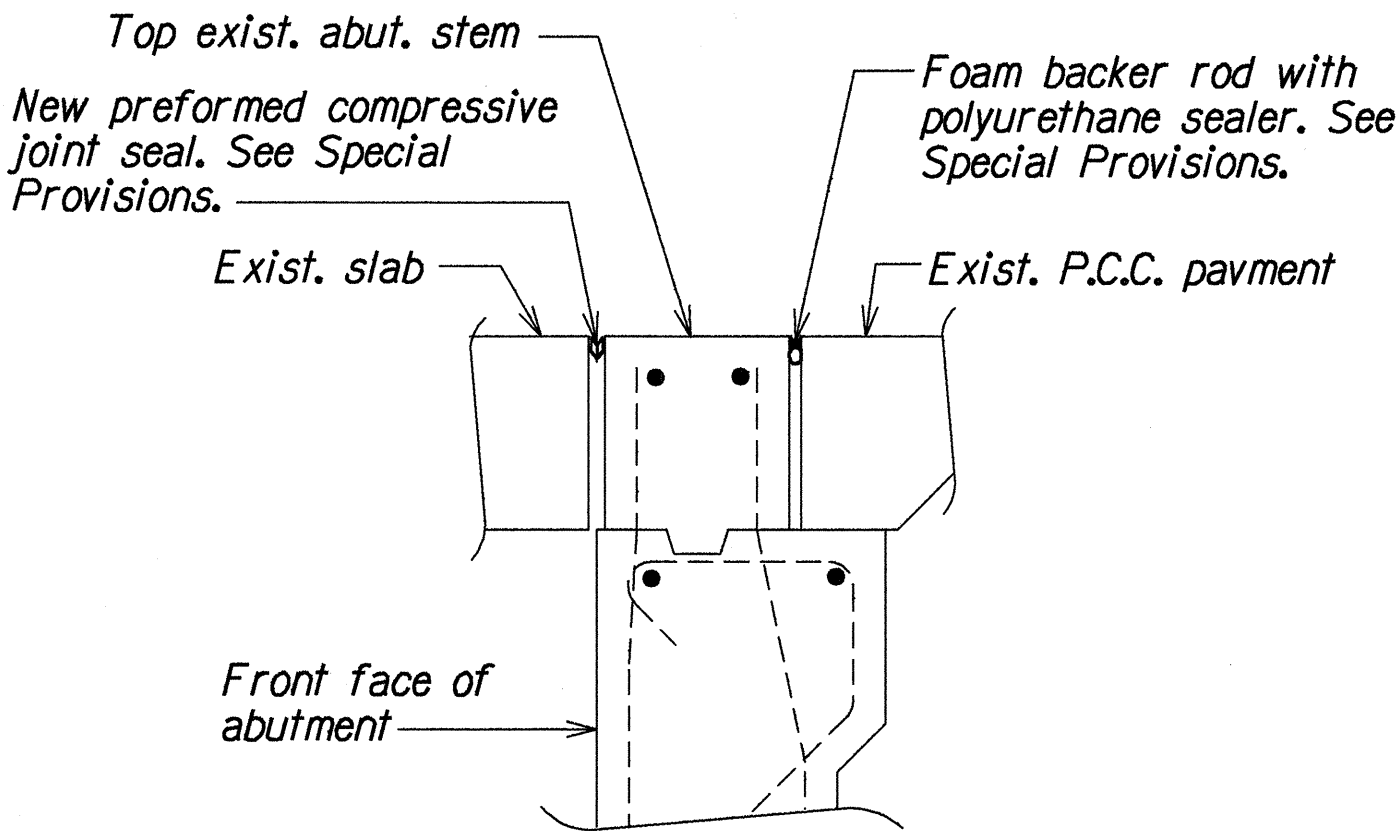

TYPICAL SECTION AT ABUTMENT
Not to Scale

ESTIMATED QUANTITIES *			
ITEM NO.	DESCRIPTION	UNIT	QUANTITIES
678.0010	Expansion Joint Repair	Lump Sum	1.s.


* Estimated Quantities applies only to expansion joint repair.

NOTES:
1. Expansion joint repair consists of replacing existing joints with preformed compressive joint sealer and filling the gap between abutment and P.C.C. pavement with foam backer rod and 1 part polyurethane sealer. Work shall be done at Abutment No. 1 and No. 2 (See sht. ADD 133 S-1 and Add. 133 S-2). See shts ADD. 133 S-8 and ADD. 133 S-9 for additional details of the expansion joints at the Abutments No. 1 and No. 2.

ORIGINAL PLAN	DATE	1/25/98
DESIGNED BY	DATE	1/25/98
QUANTITIES BY	DATE	1/25/98
CHECKED BY	DATE	1/25/98


1/25/98	This sheet added to original contract plans.
DATE	REVISION
STATE OF HAWAII DEPARTMENT OF TRANSPORTATION HIGHWAYS DIVISION	
KUNIA INTERCHANGE STRUCTURE EXPANSION JOINT REPAIRS SECTIONS KUNIA INTERCHANGE IMPROVEMENTS Project No. 1M-HI-1(219)	
Scale: As Noted	Date: Jan. 1998
SHEET No. S3 OF 3 SHEETS	

FED. ROAD DIST. NO.	STATE	FED. AID PROJ. NO.	FISCAL YEAR	SHEET NO.	TOTAL SHEETS
HAWAII	HAW.	IM-HI-1(219)	2000	CO133S-3A	378

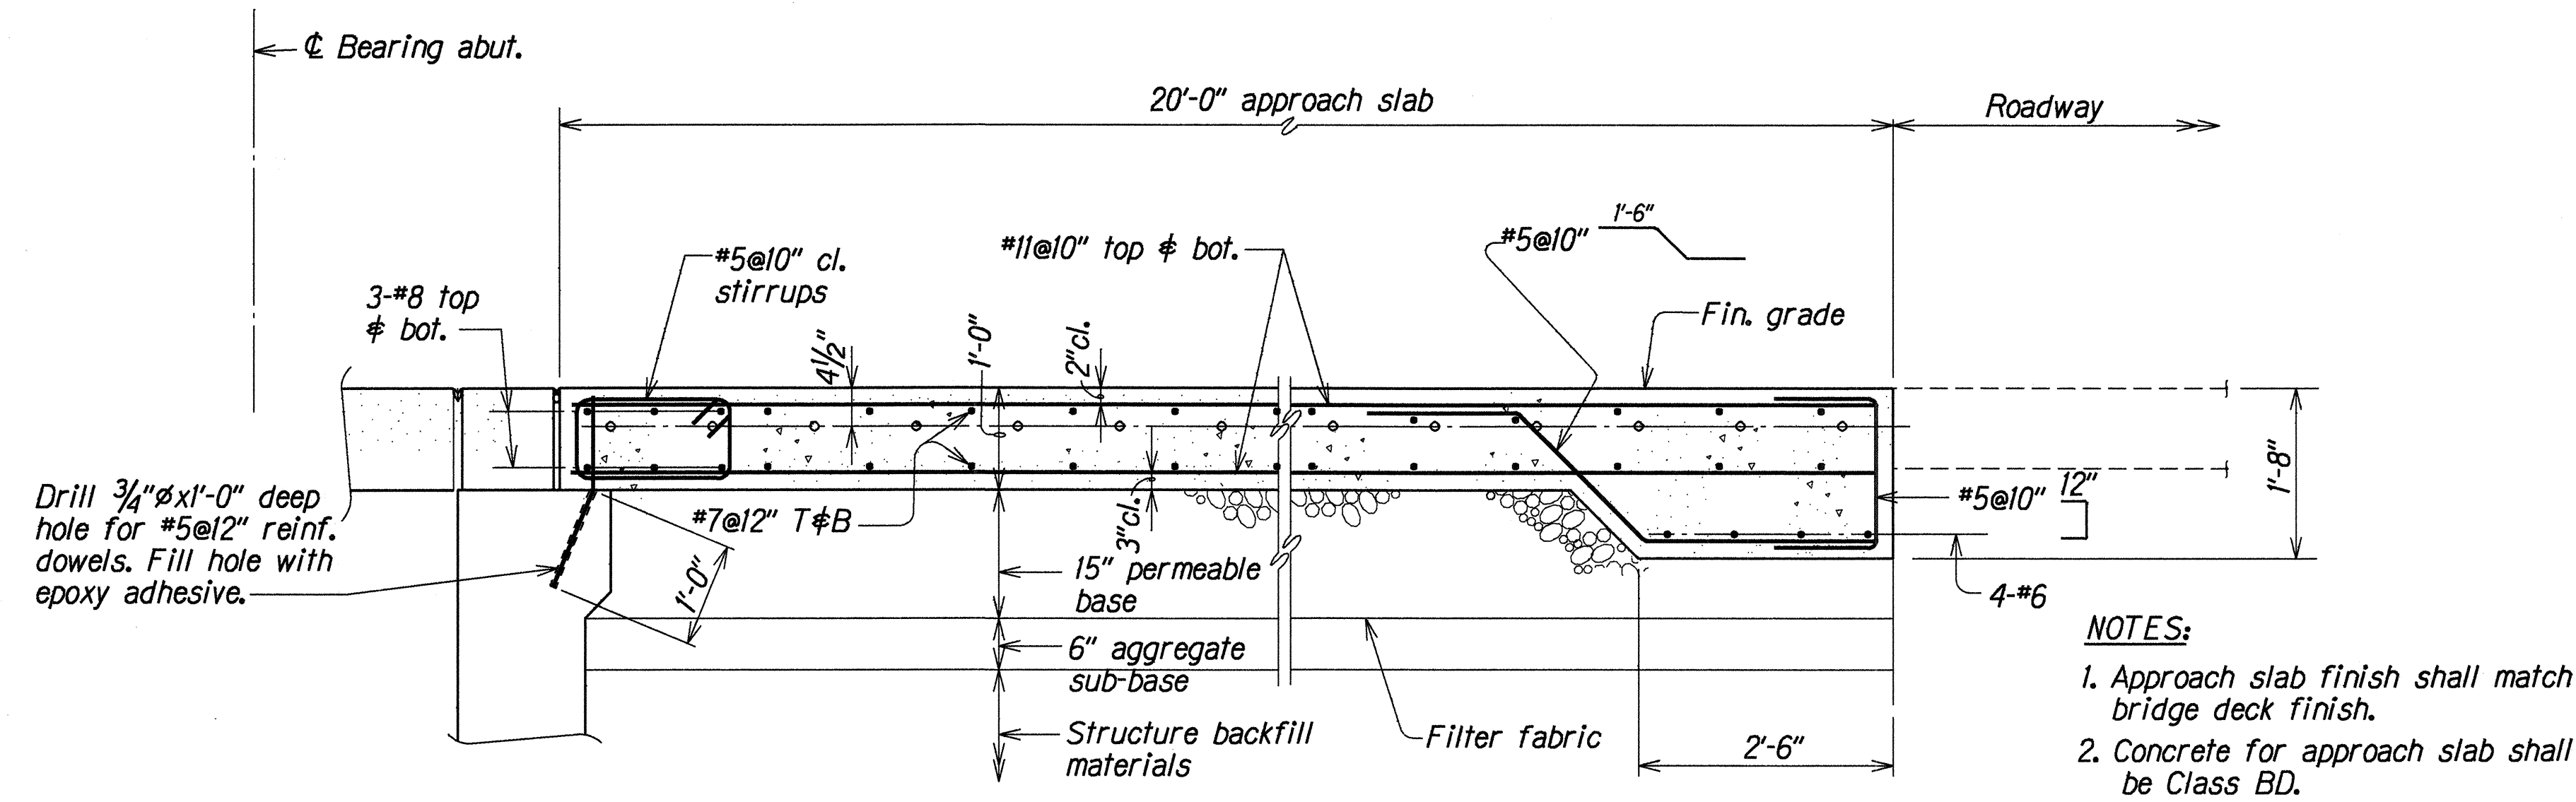



TYPICAL APPROACH SLAB DETAILS AT END POST NO. 2

Scale: 3/4" = 1'-0"

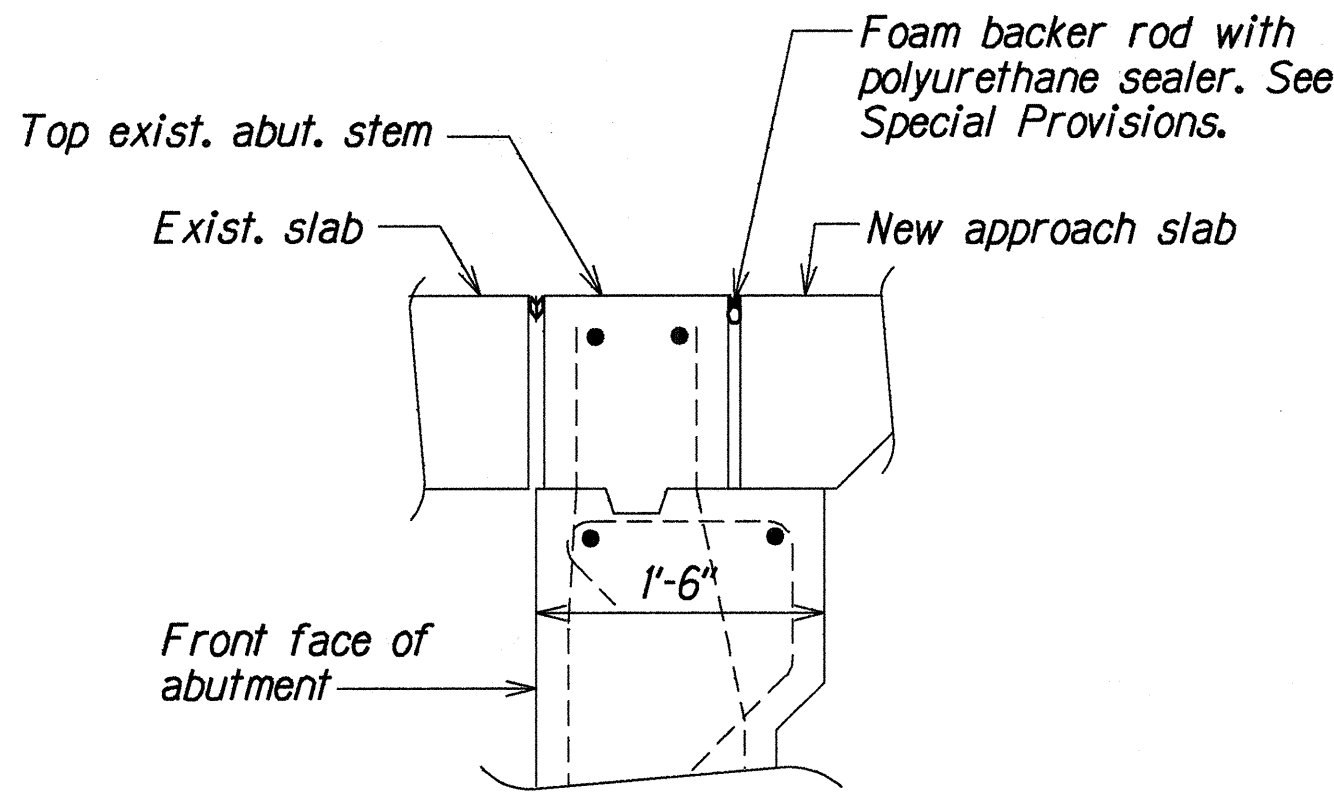


TYPICAL SECTION AT ABUTMENT

Not to Scale

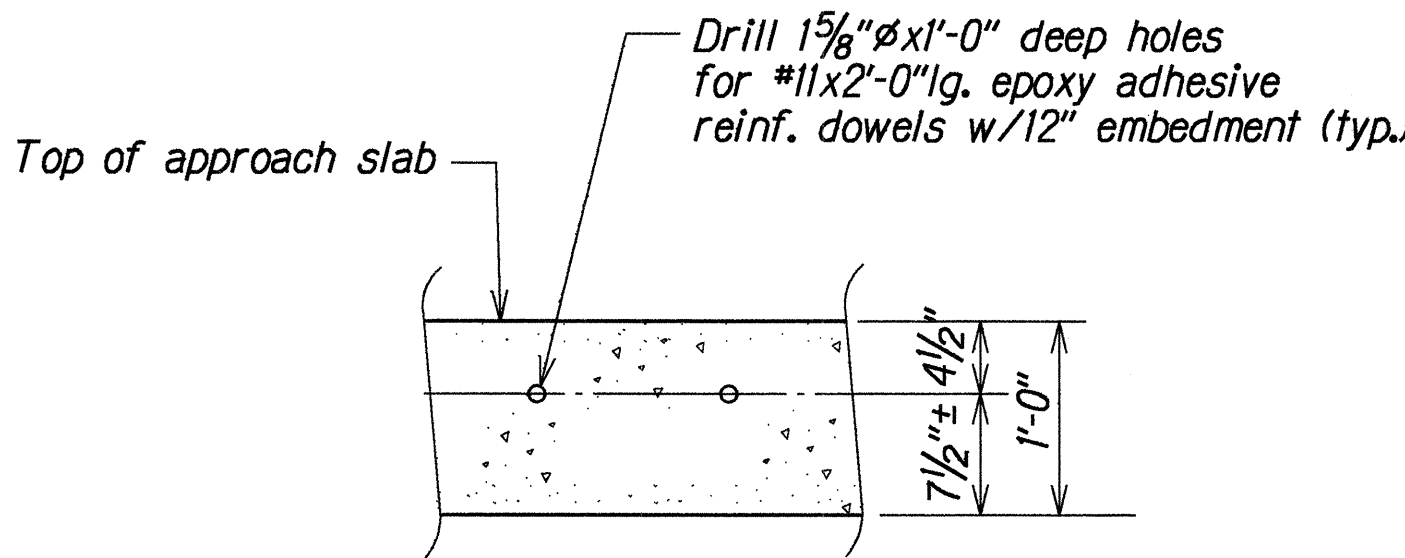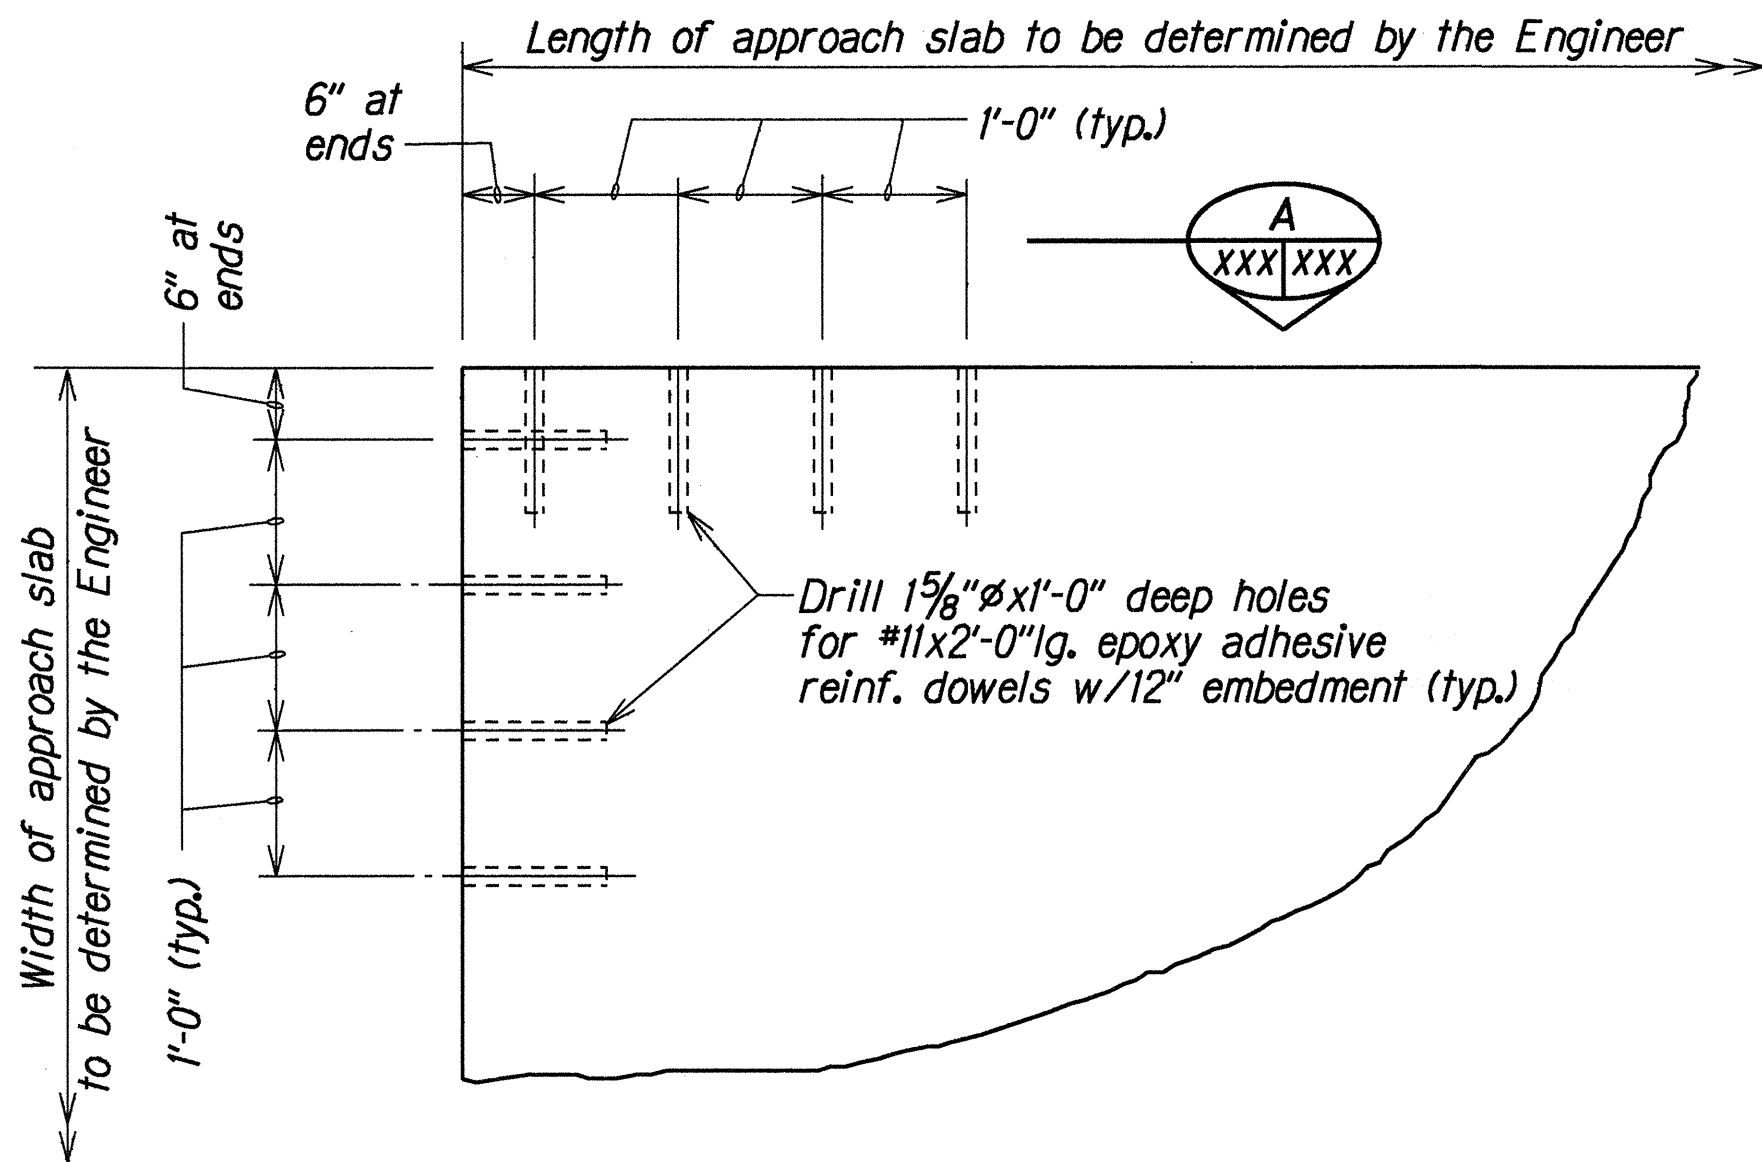

DETAIL A

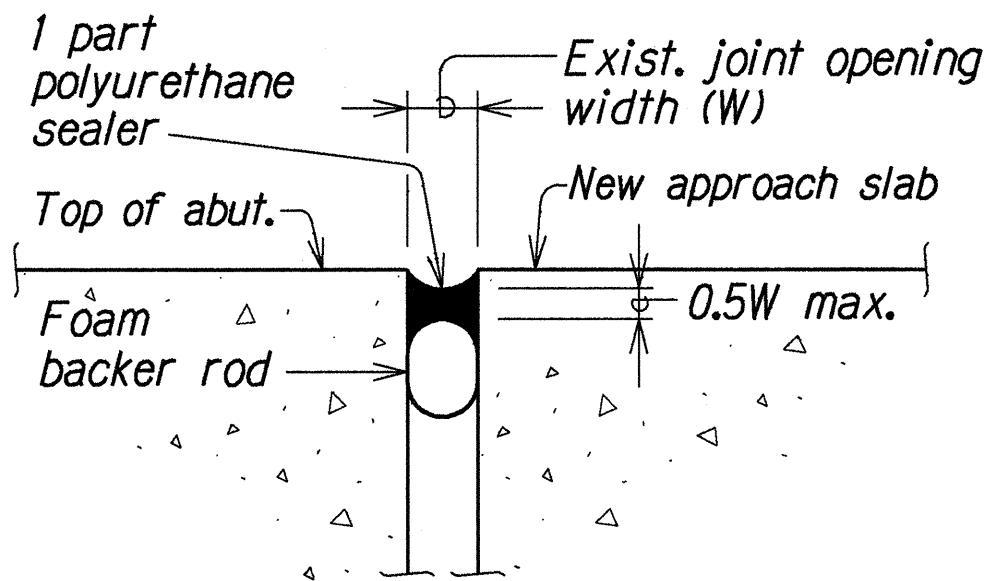

FOAM BACKER ROD WITH POLYURETHANE SEALER


Not to Scale

PARTIAL PLAN - APPROACH SLAB AT END POST NO. 2


Scale: 3/4" = 1'-0"

ORIGINAL PLAN	DATE
NOTED	Aug. 1999
DESIGNED BY	Aug. 1999
QUANTITIES BY	Aug. 1999
CHECKED BY	Aug. 1999

8/19/99	This sheet added to original contract plans
DATE	REVISION
STATE OF HAWAII DEPARTMENT OF TRANSPORTATION HIGHWAYS DIVISION KUNIA INTERCHANGE APPROACH SLAB AND MISCELLANEOUS DETAILS PLAN, ELEVATION AND DETAILS KUNIA INTERCHANGE IMPROVEMENTS Project No. IM-HI-1(219) Scale: As Noted Date: Aug. 1999	
SHEET No. 1 OF 1 SHEETS	

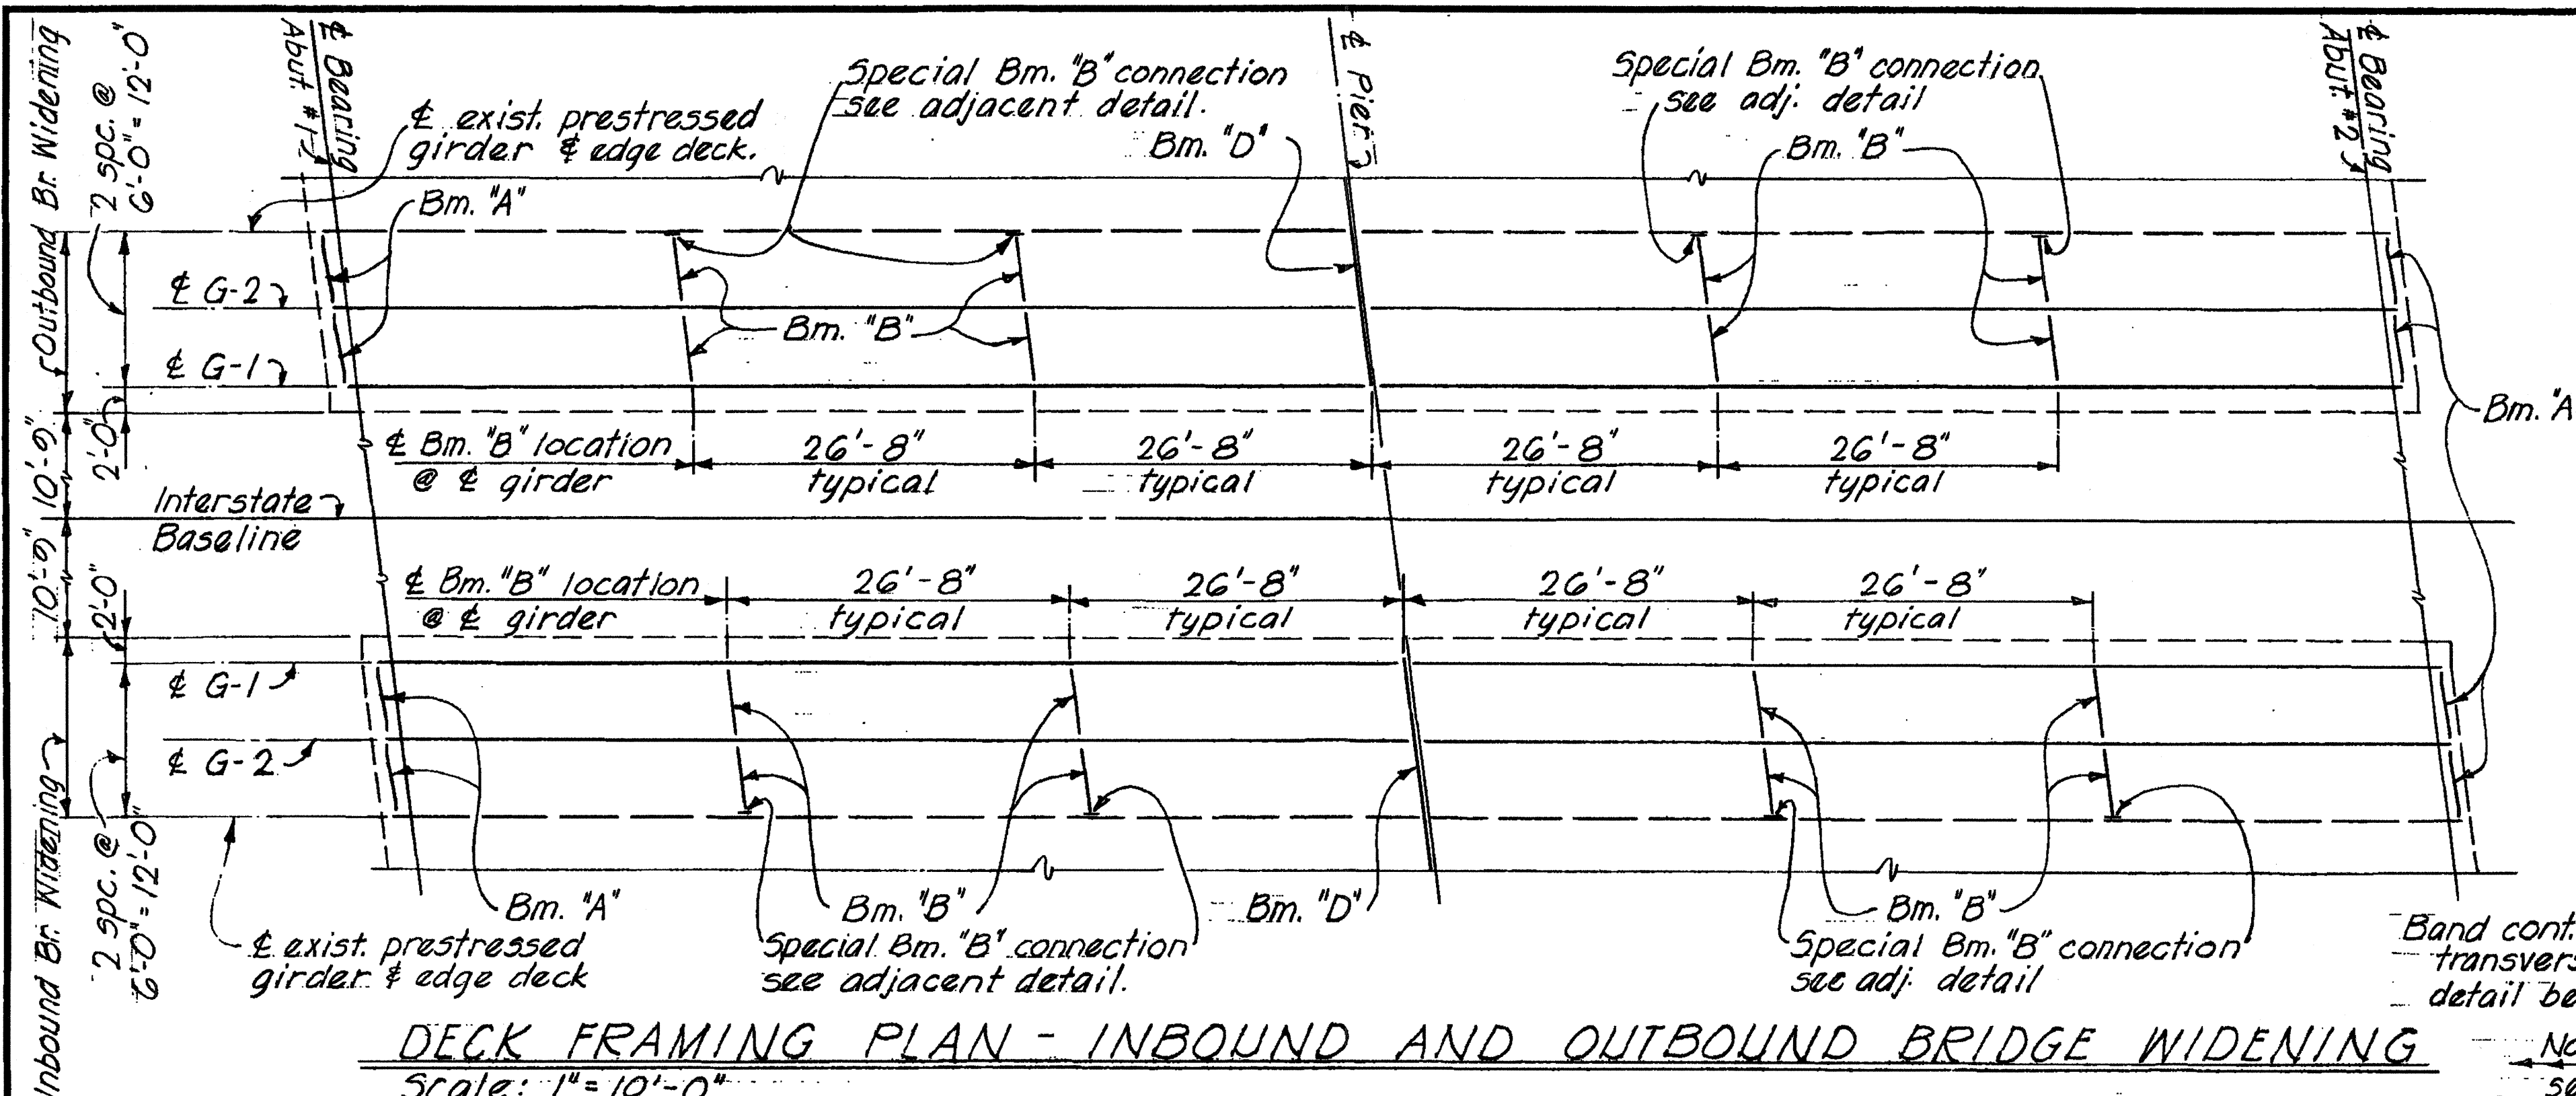

DECK FRAMING PLAN - INBOUND AND OUTBOUND BRIDGE WIDENING
Scale: 1" = 10'-0"

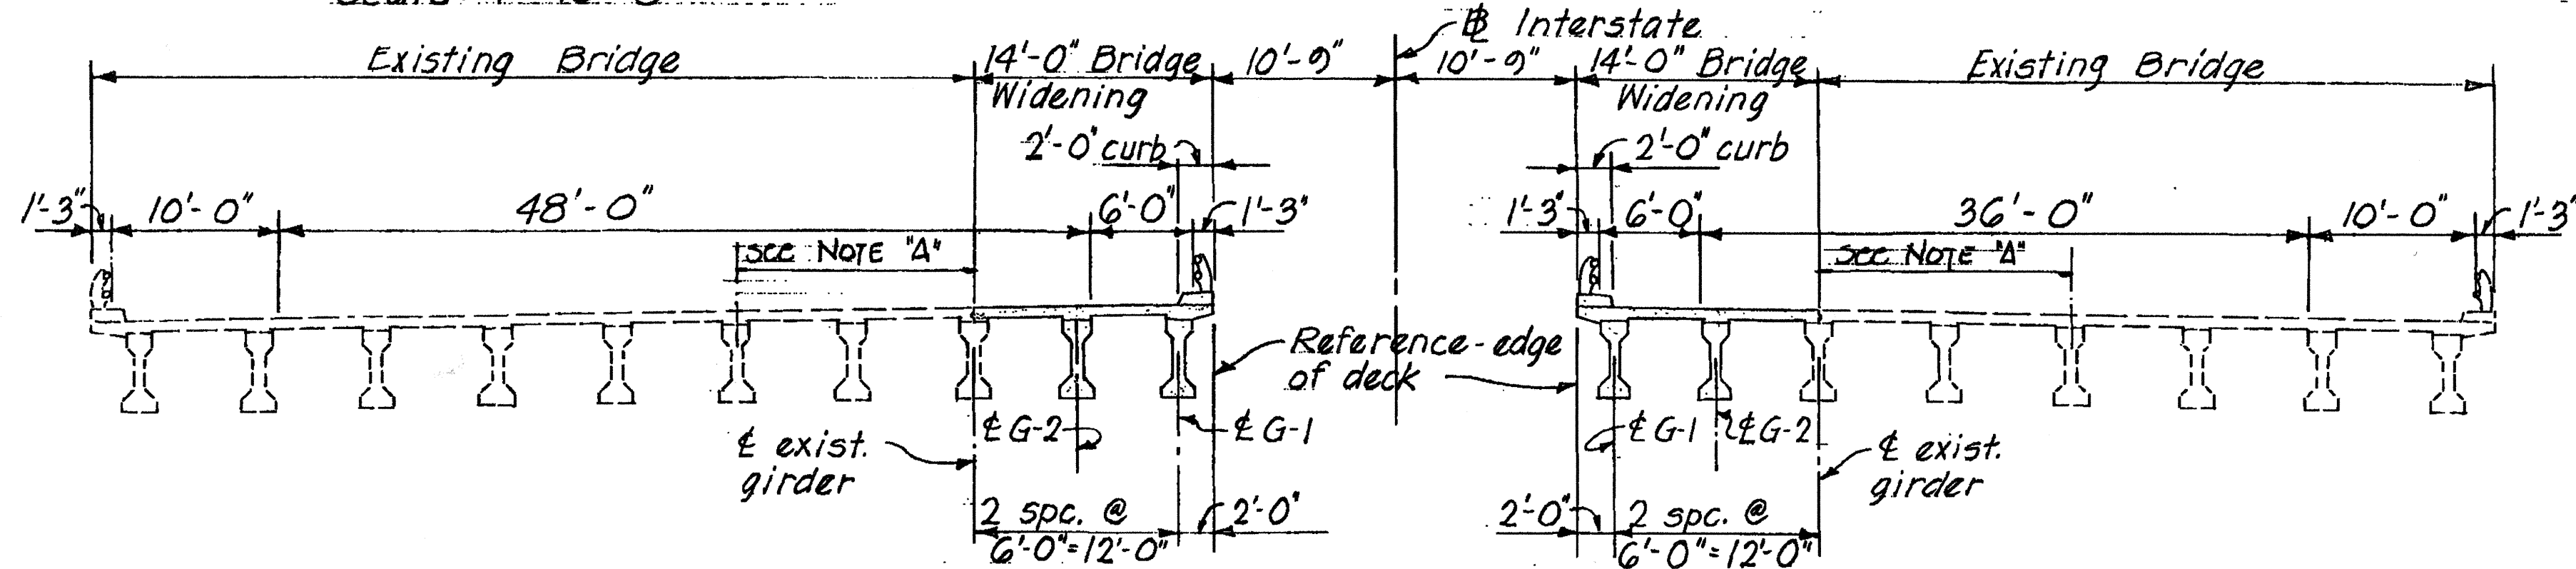


OUTBOUND BRIDGE

NORMAL DECK SECTION


Scale: 1/8" = 1'-0"

INBOUND BRIDGE

NOTE: For typical deck reinf. & additional details see Sht. #3

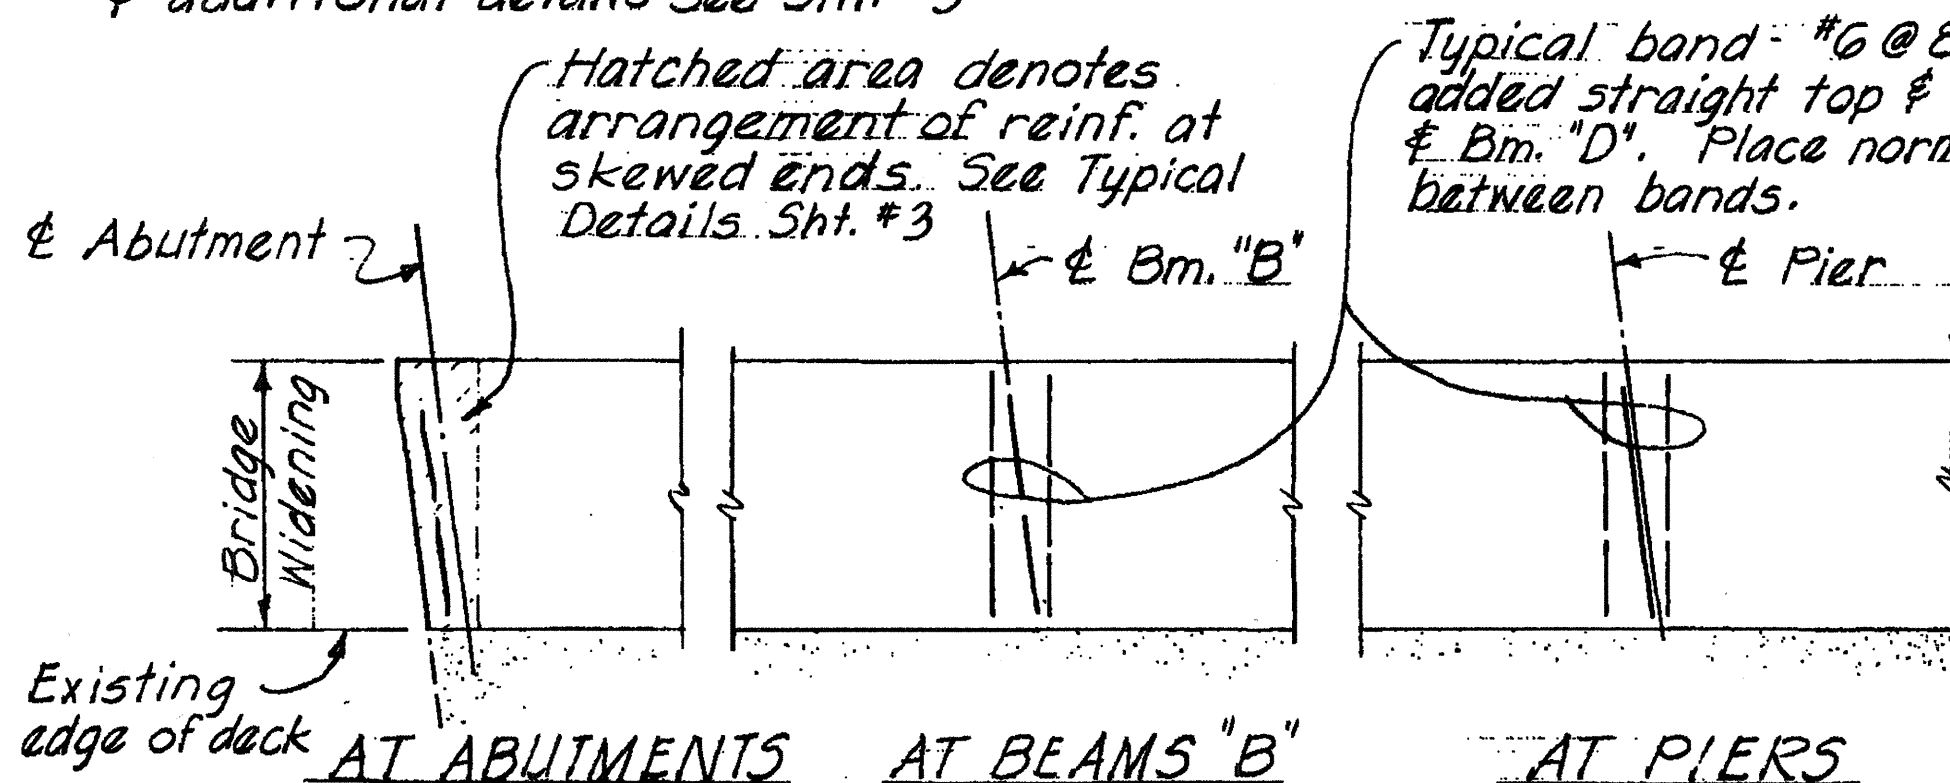


SPECIAL TOP SLAB REINFORCEMENT - INBOUND BRIDGE AS SHOWN
(OUTBOUND BRIDGE SIMILAR EXCEPT OPPOSITE HAND)

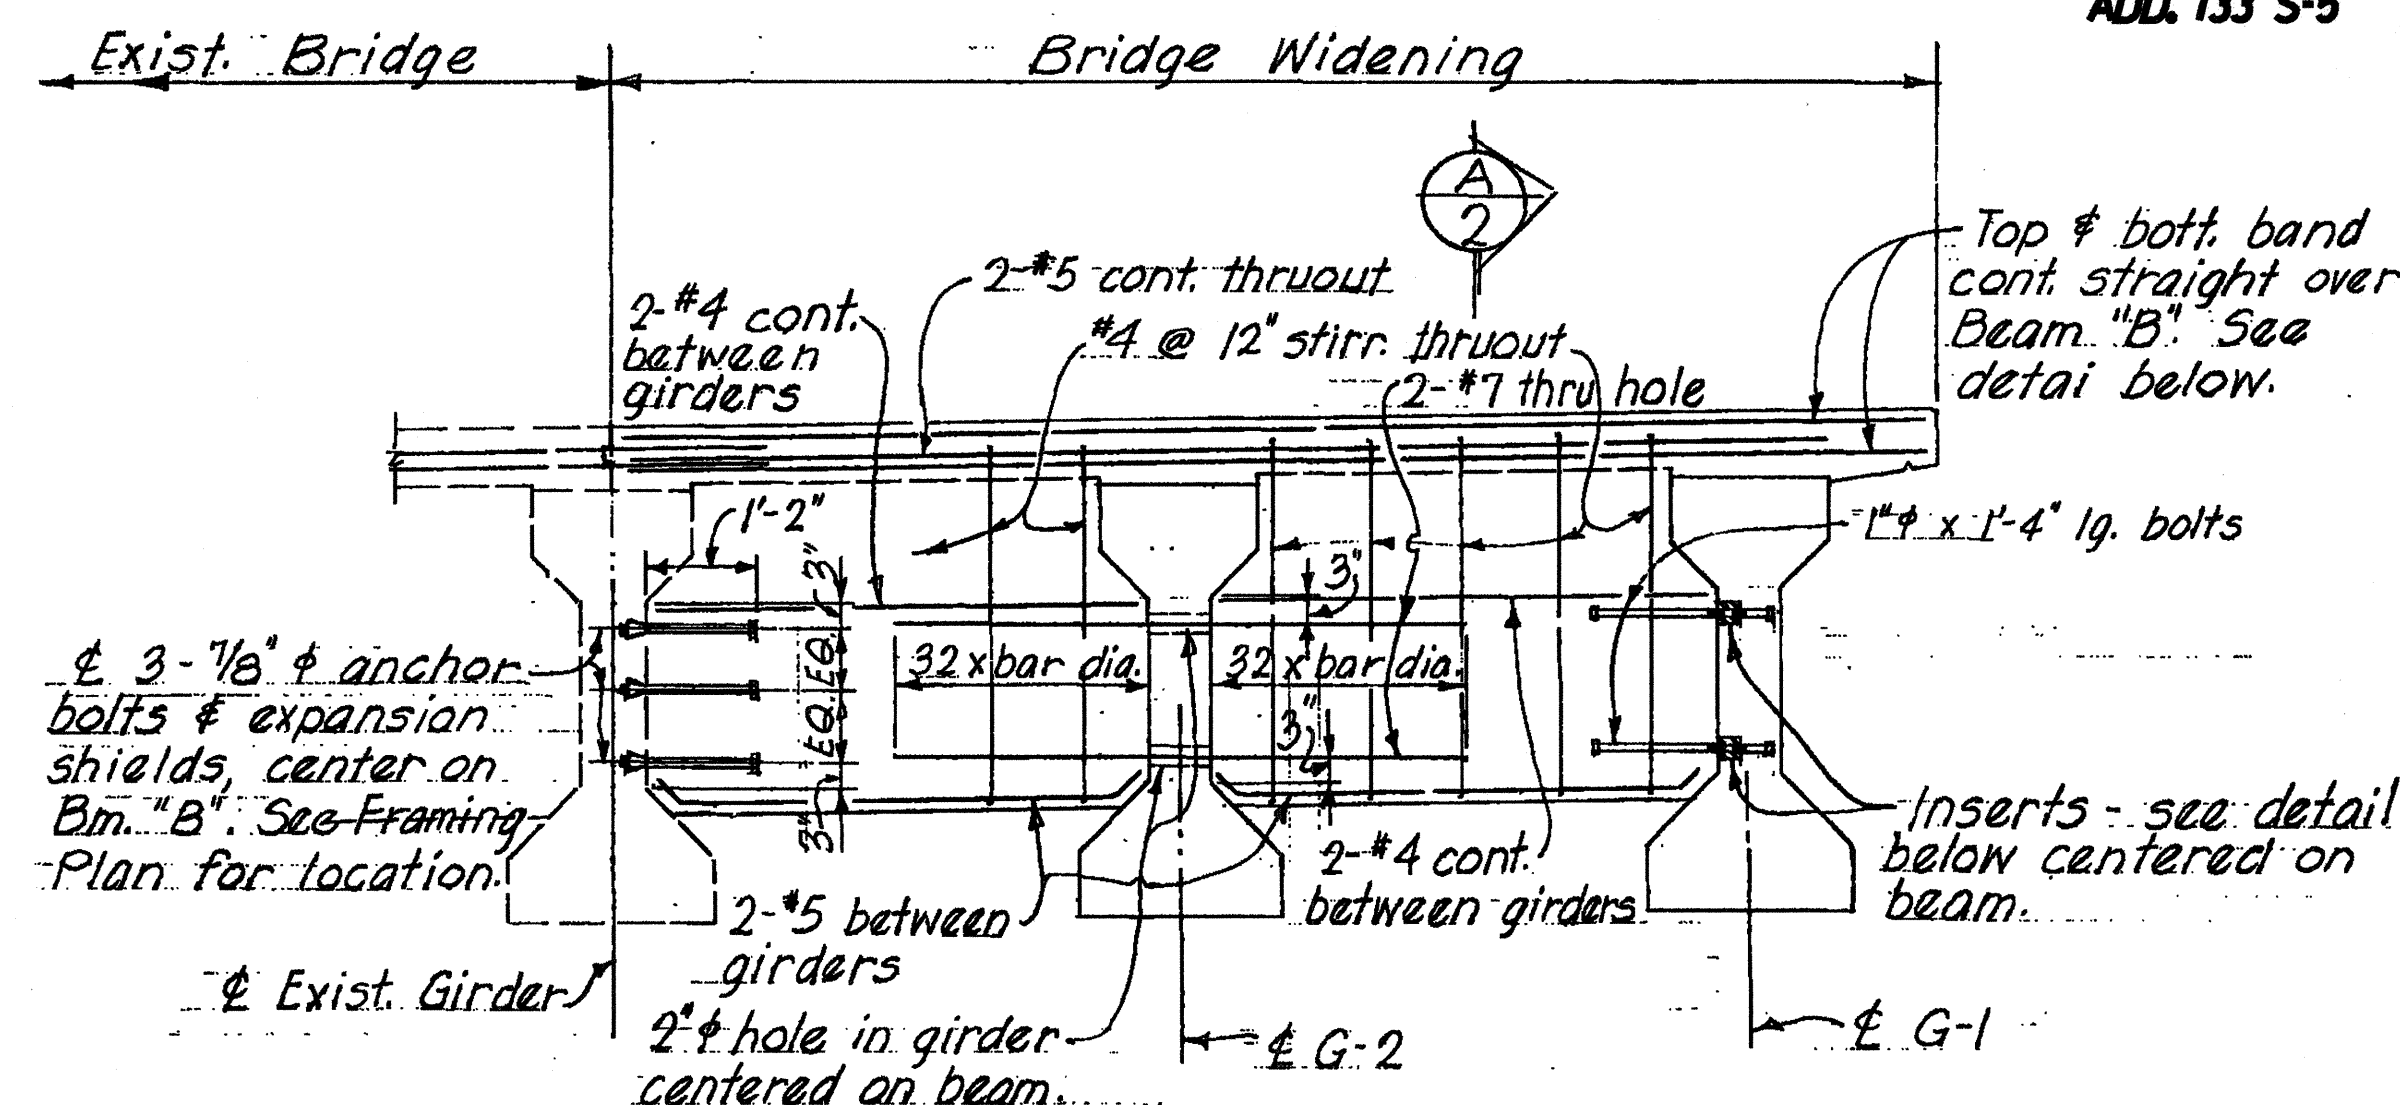


TYPICAL BEAM "B" DETAILS

Scale: 1/2" = 1'-0"

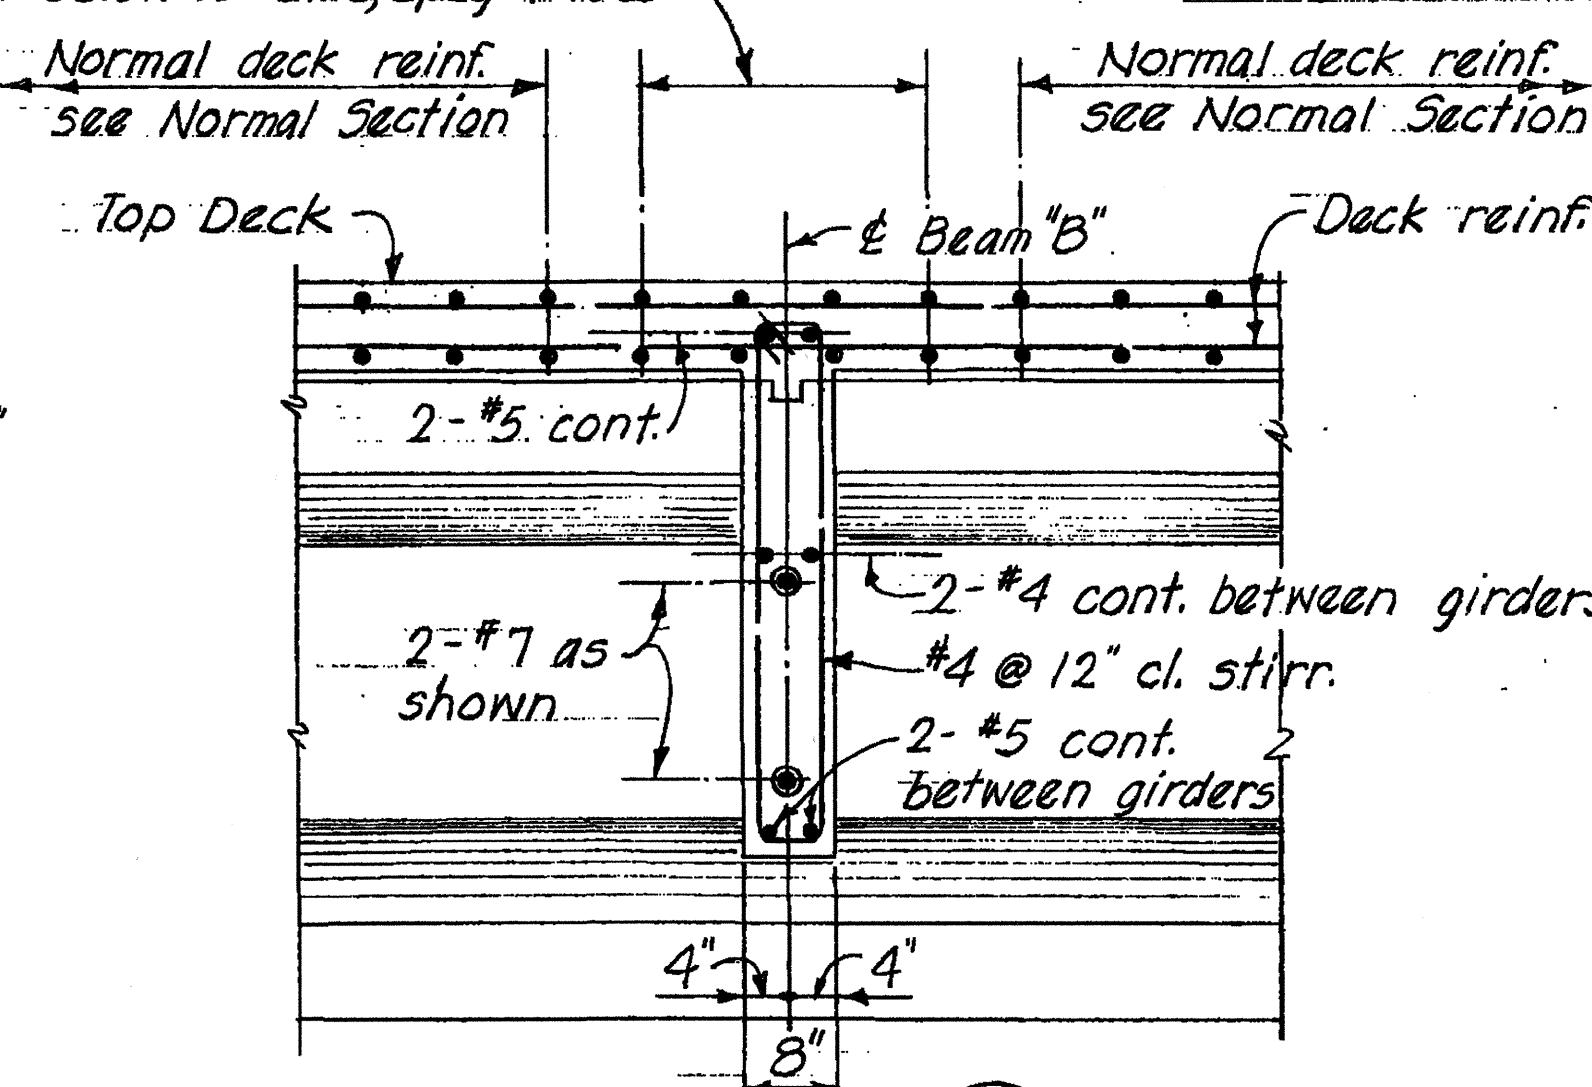

SECTION 2

Scale: 3/4" = 1'-0"

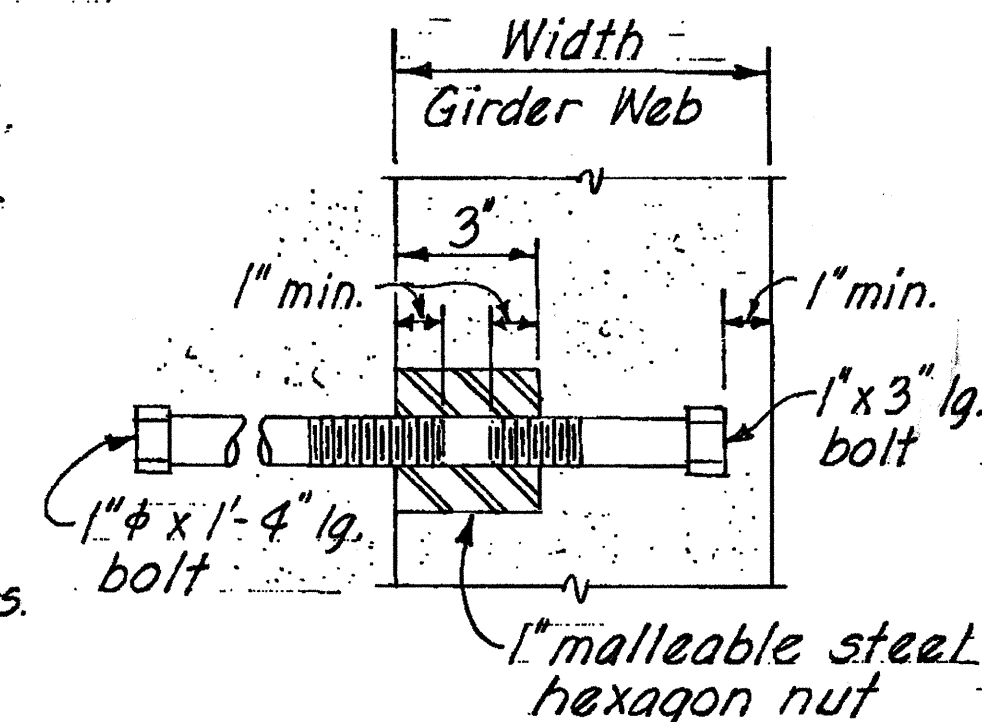

INSERT DETAIL

Scale: 3" = 1'-0"

This Drawing is in part Original Contract Plans of Existing Bridge and is intended for information and guidance only. Drawings are not to scale.

INDICATES AREA OF CONSTRUCTION

STATE OF HAWAII DEPARTMENT OF TRANSPORTATION HIGHWAYS DIVISION	
KUNIA INTERCHANGE ADDITION	
1M-HI-K219)	SEPT. 1966
PROJ. NO. 1 HI (100) UNIT 3	
SHEET No. 2 OF 4 SHEETS	




1-21-98 This sheet added to original contract plans.

DATE REVISION

ADD. 133 S-5

ES2 62


DESIGNED BY	DATE
CHECKED BY	1966
APPROVED BY	
NOTED BY	
QUANTITIES BY	
CHECKED BY	

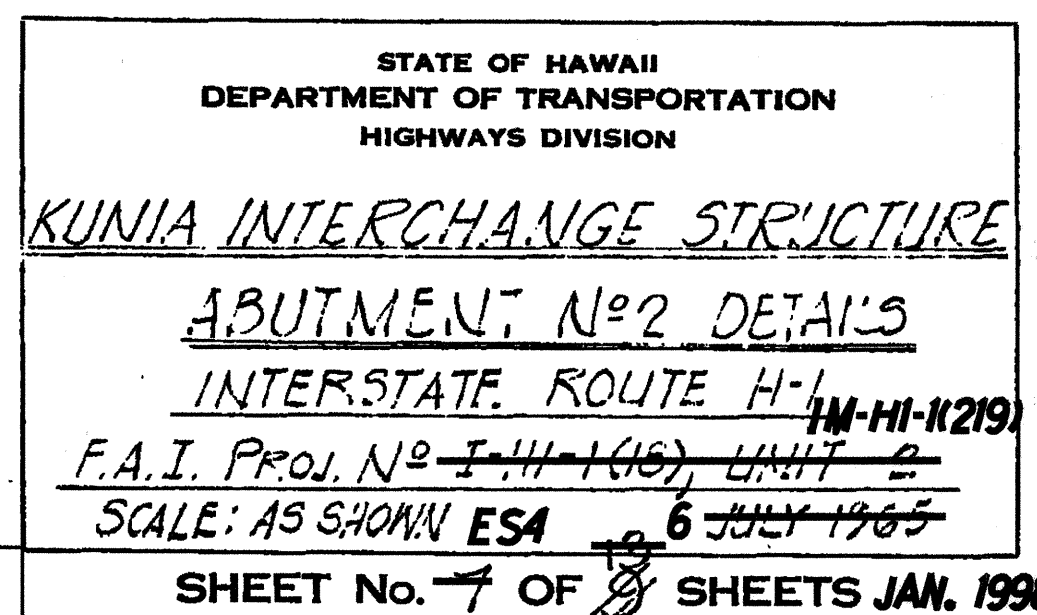  





<i>DATE</i>	<i>REVISION</i>
-------------	-----------------

ADD. 133 S-7

FED. ROAD DIST. NO.	STATE	FED. AID PROJ. NO.	FISCAL YEAR	SHEET NO.	TOTAL SHEETS
HAWAII	HAW.	IM-HI-K2191	1998	29	35







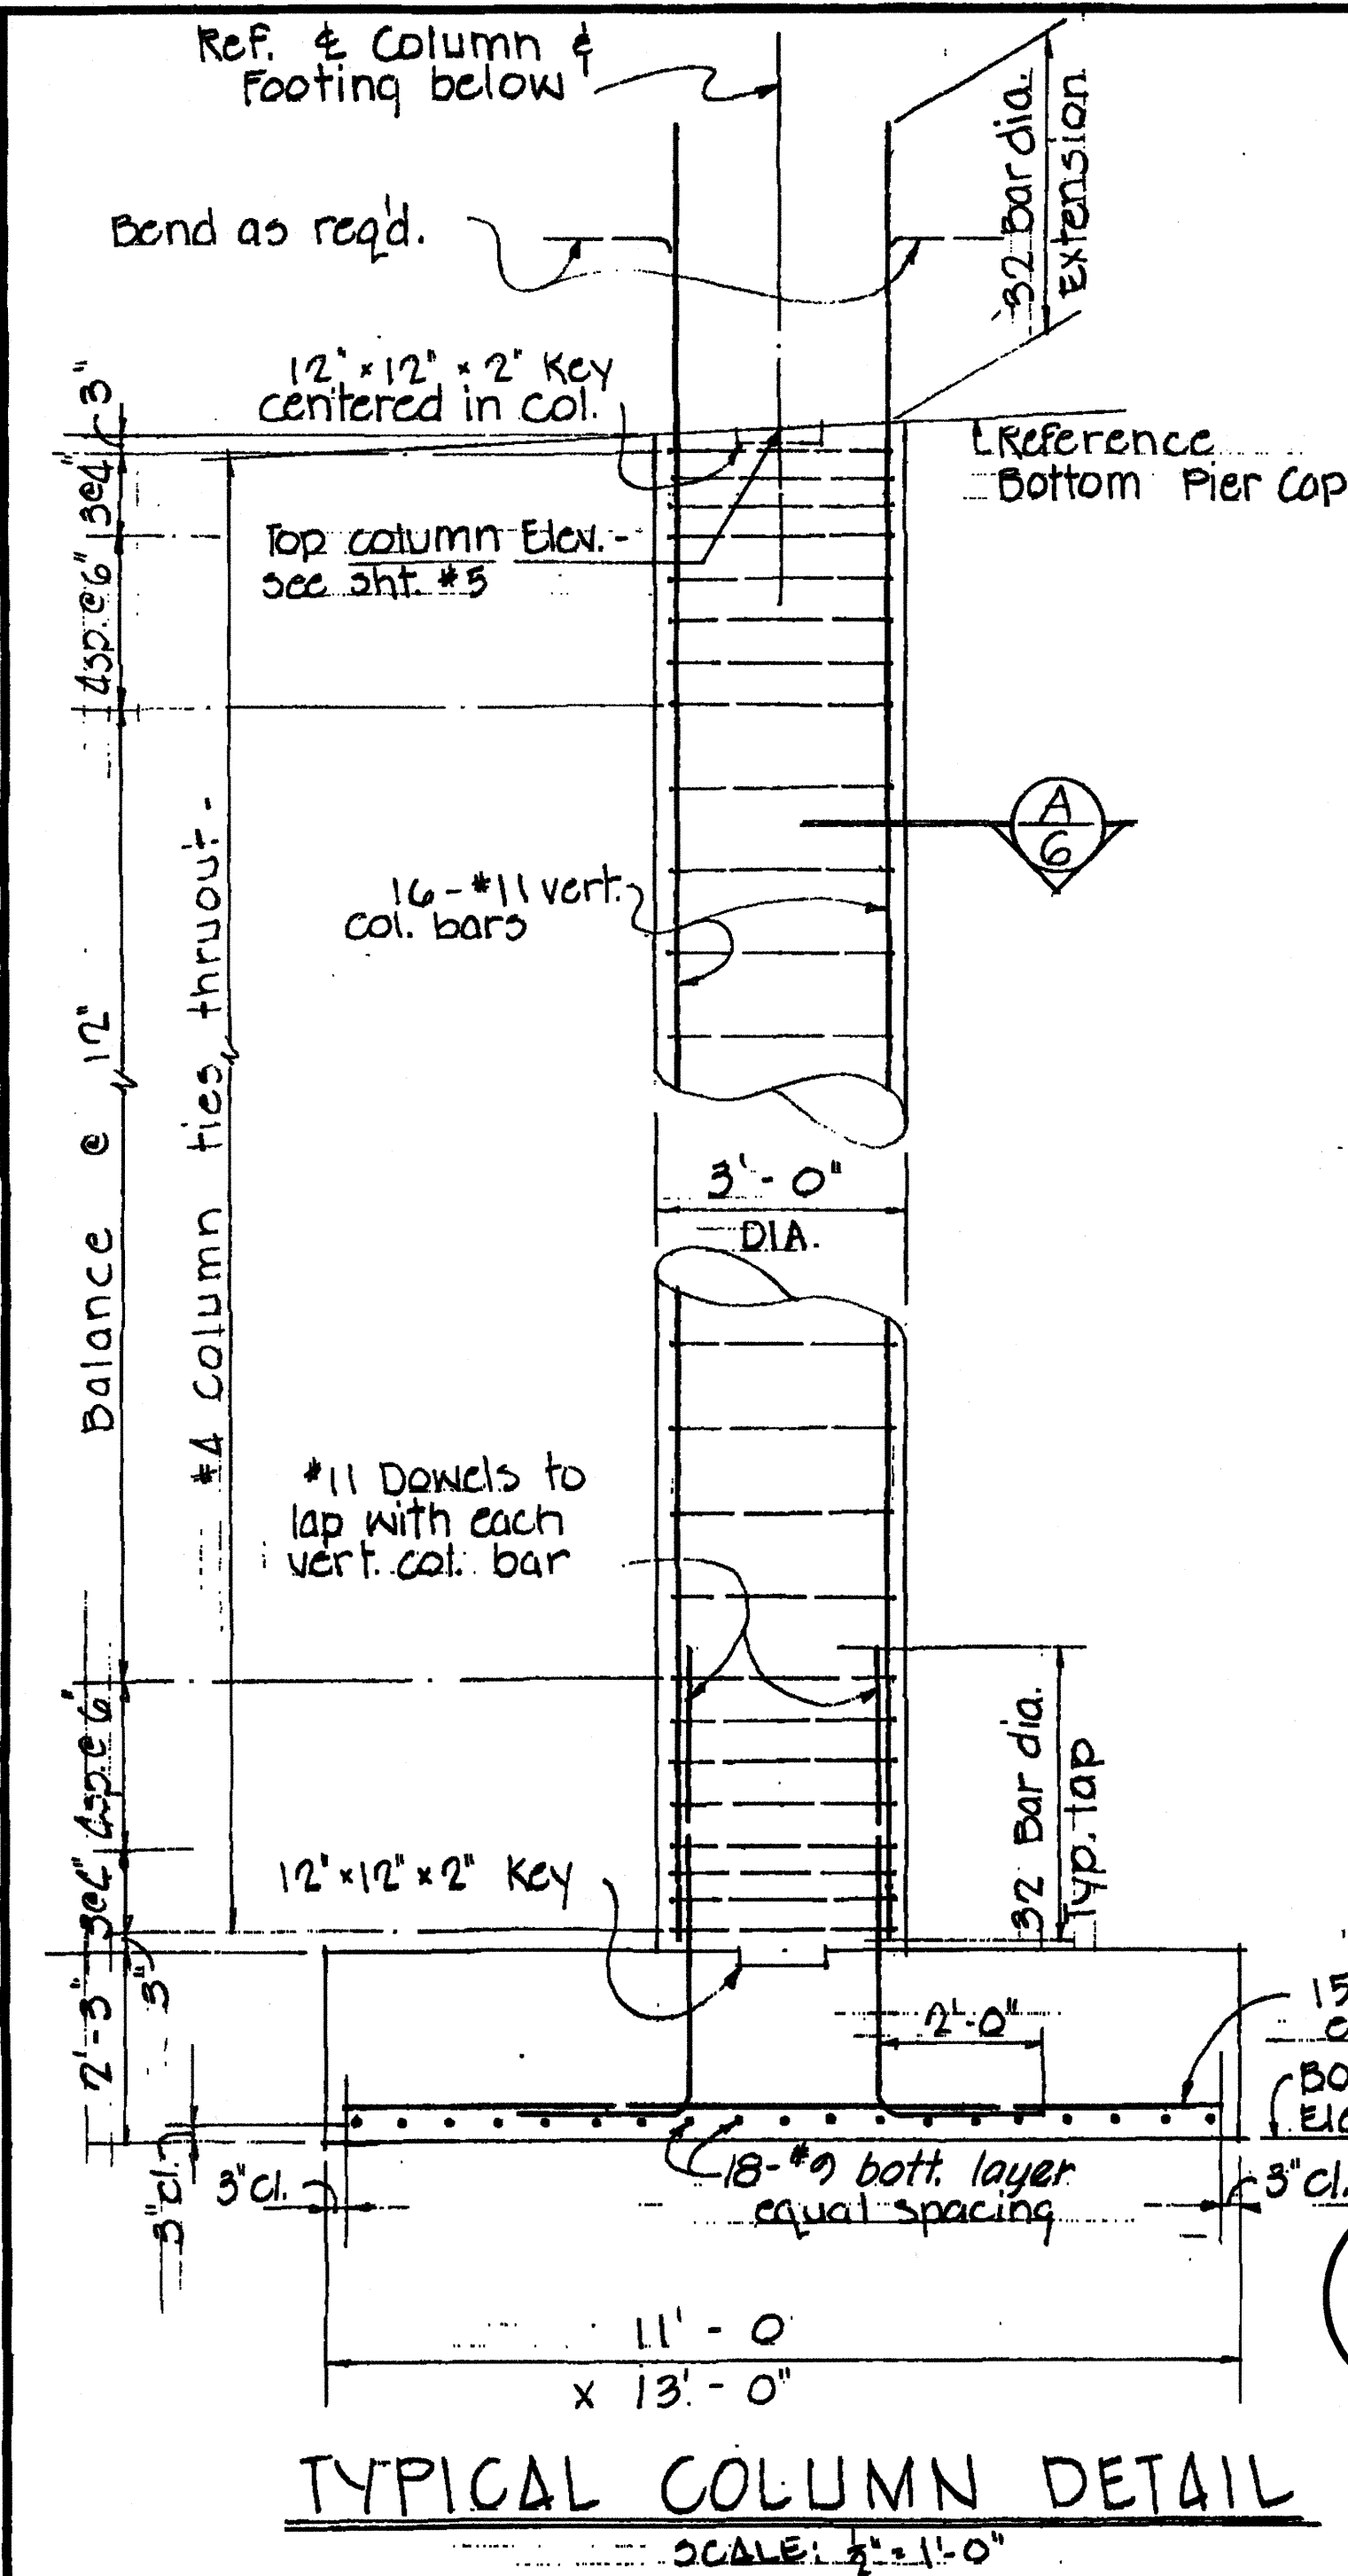


This Drawing is in part Original Contract Plans of Existing Bridge and is intended for information and guidance only. Drawings are not to scale.

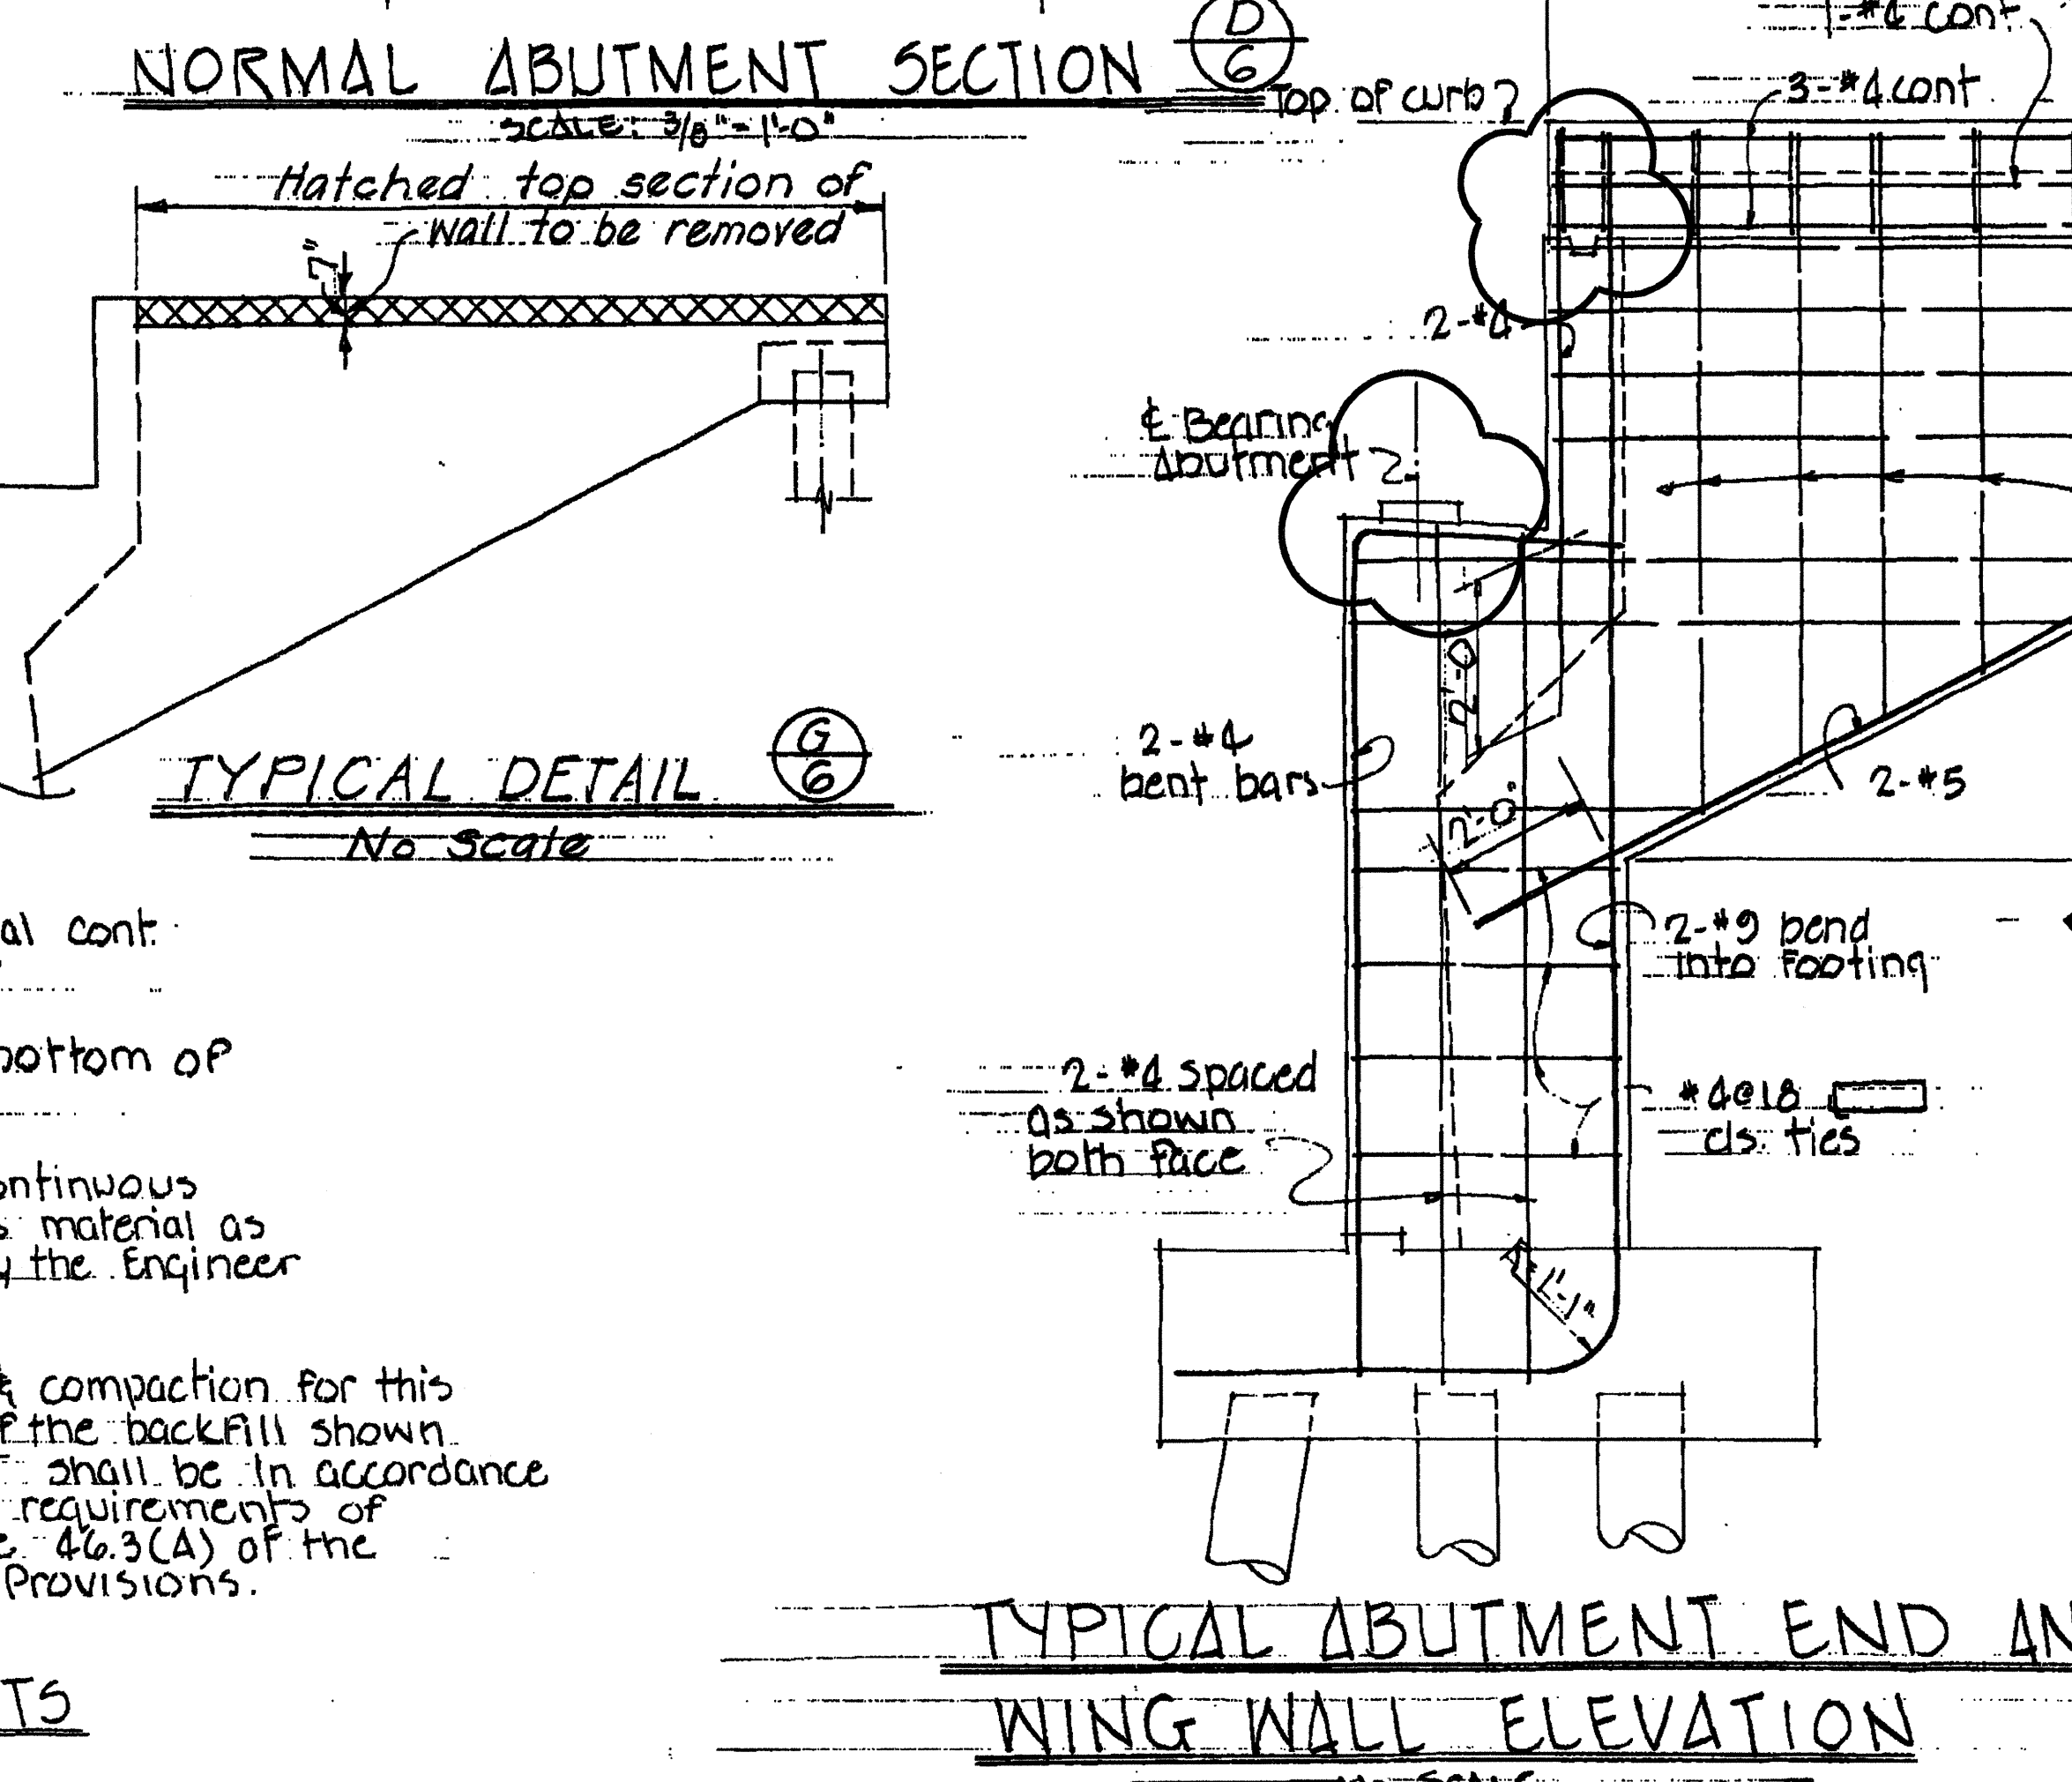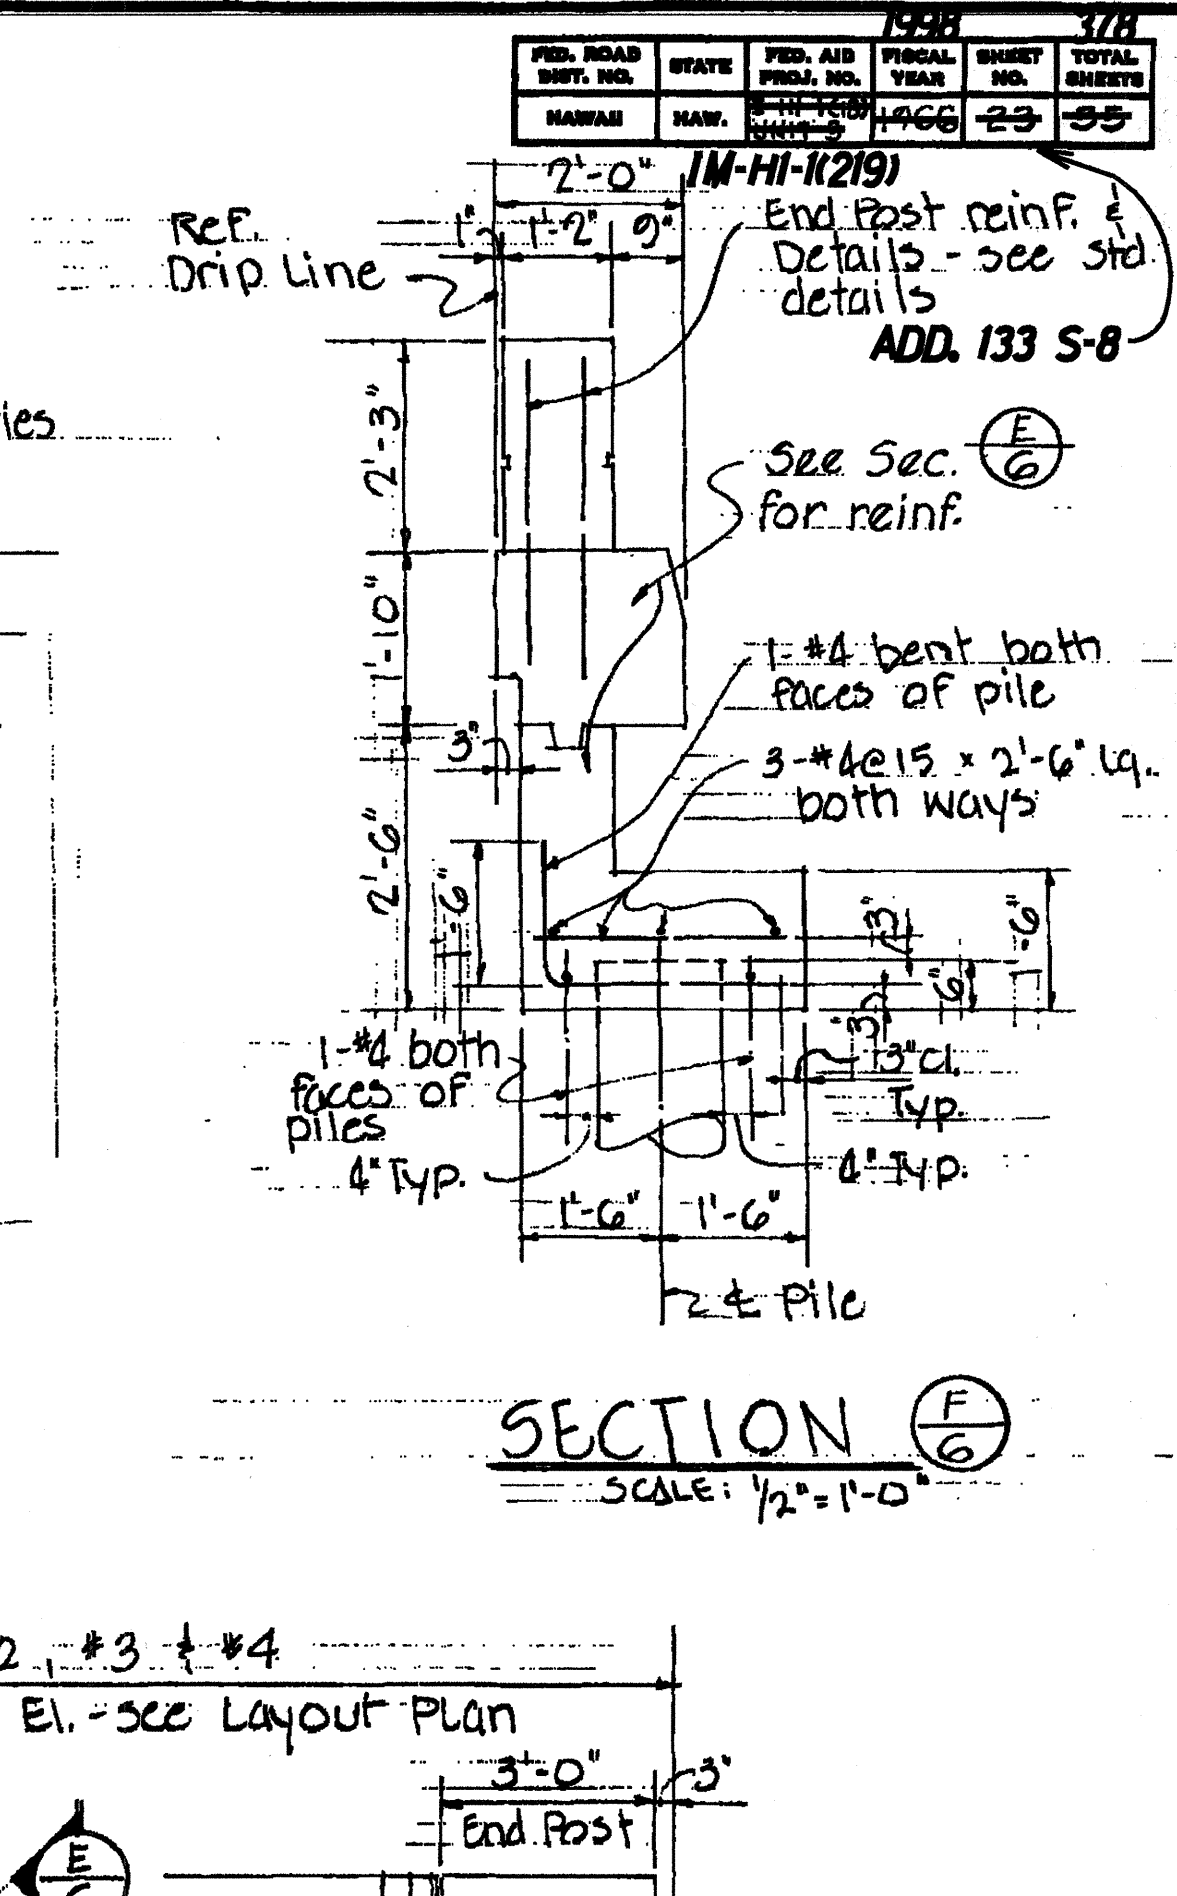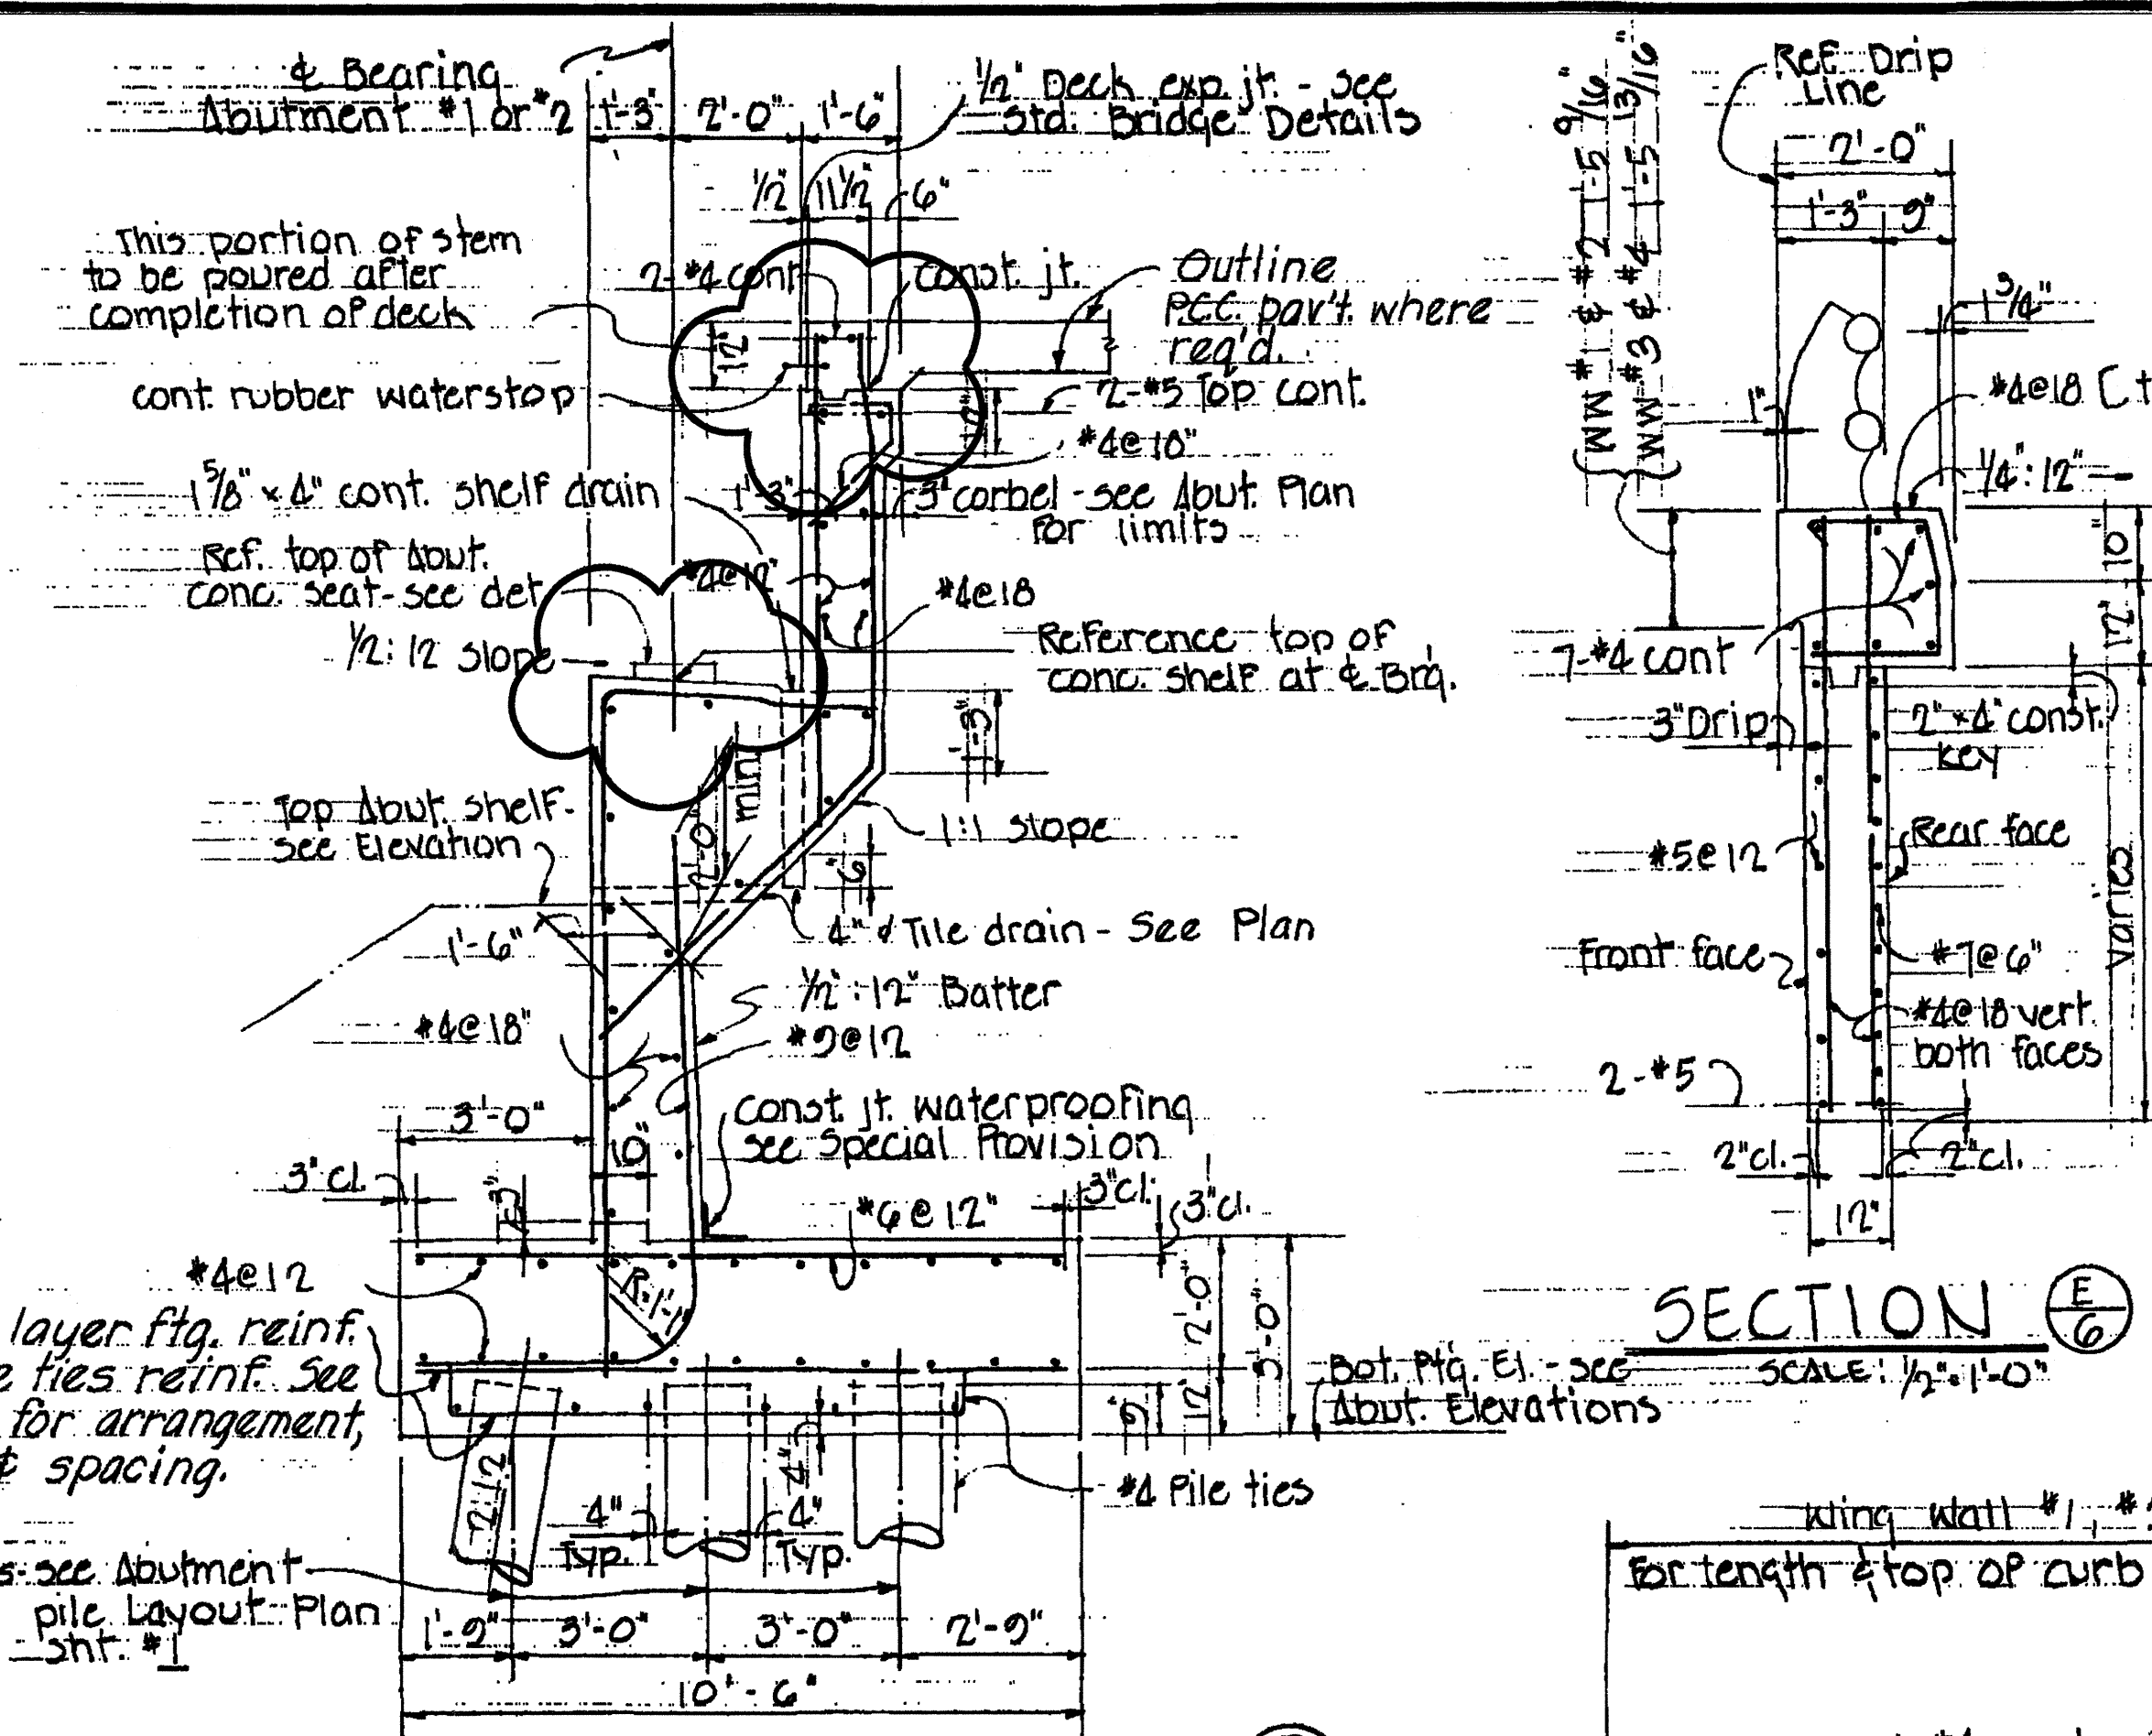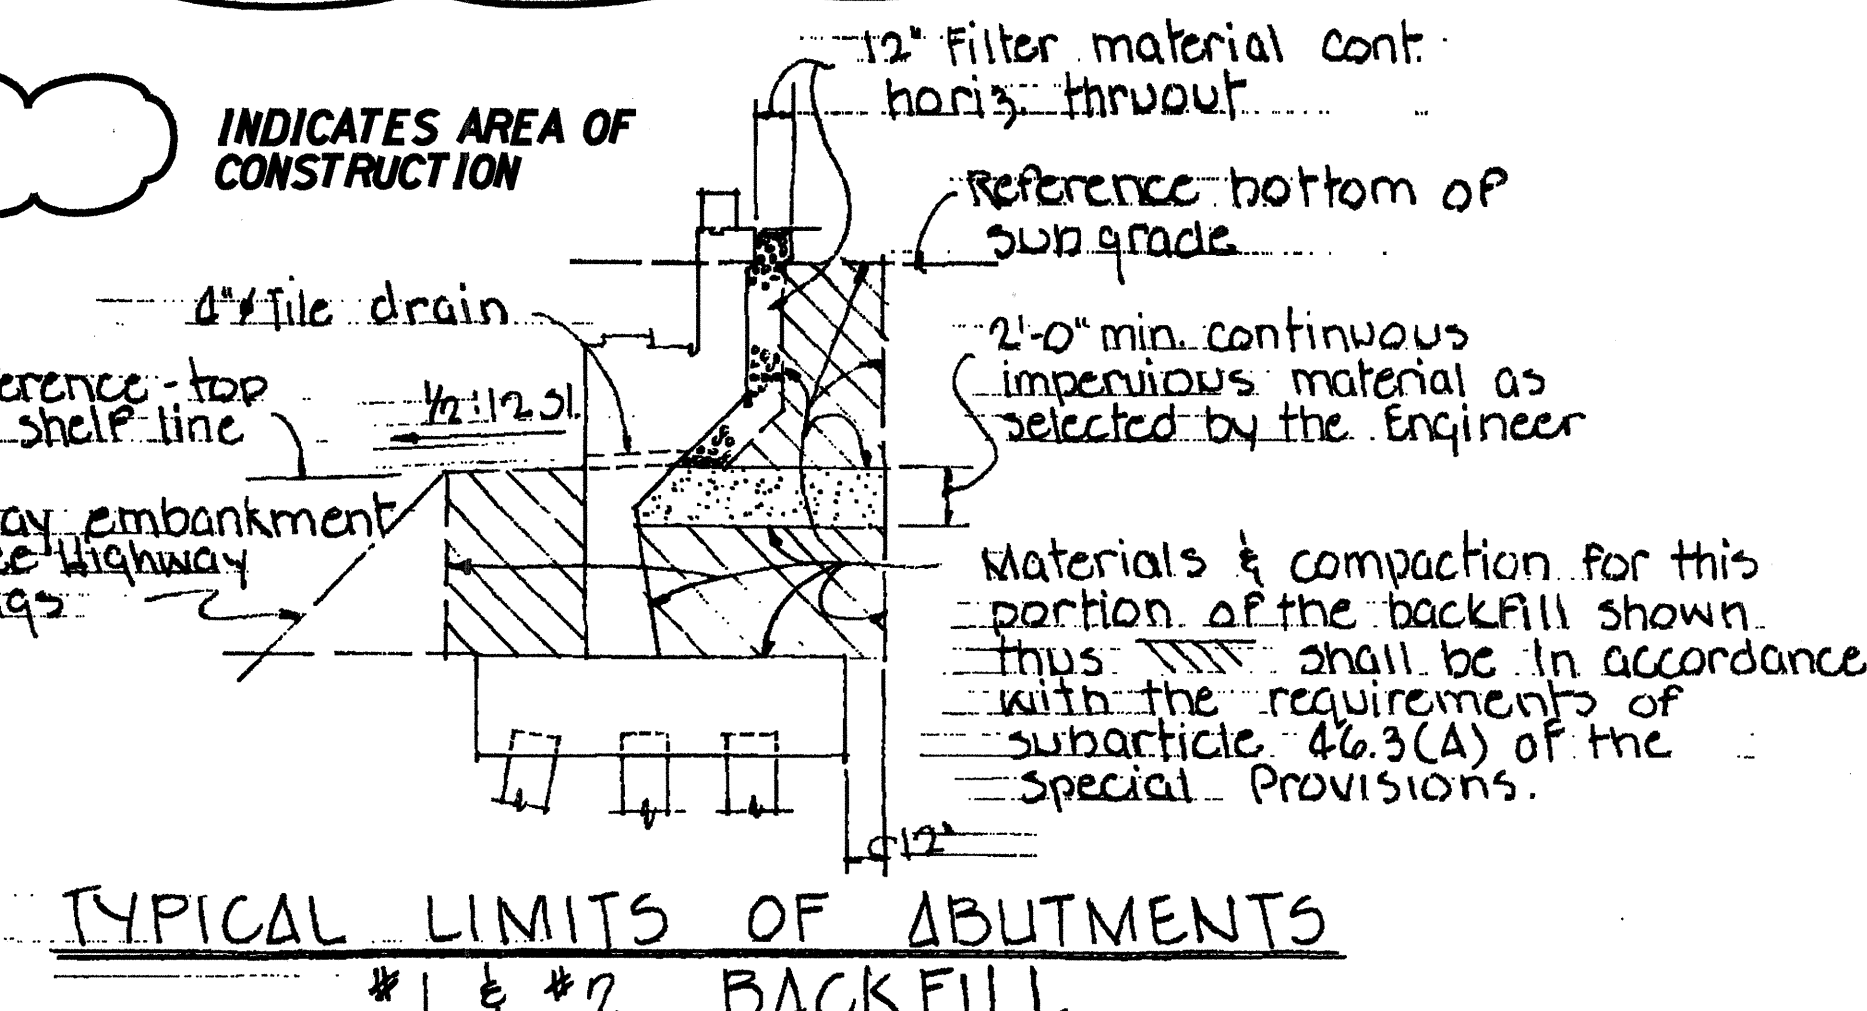

1-21-98	This sheet added to original contract plans.
DATE	REVISION
STATE OF HAWAII DEPARTMENT OF TRANSPORTATION HIGHWAYS DIVISION	
KUNIA INTERCHANGE ADDITION	
IM-HI-K2191 PROJ. NO. 7-HI-1618 UNIT 3	
JAN. 1998 SEPT. 1998	
SHEET No. 6 OF 9 SHEETS	

ADD. 133 S-8

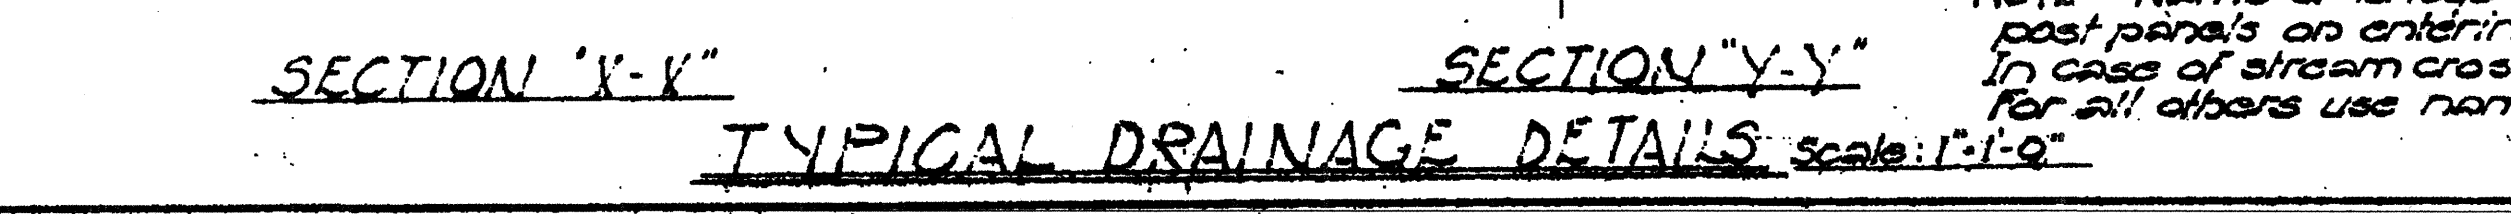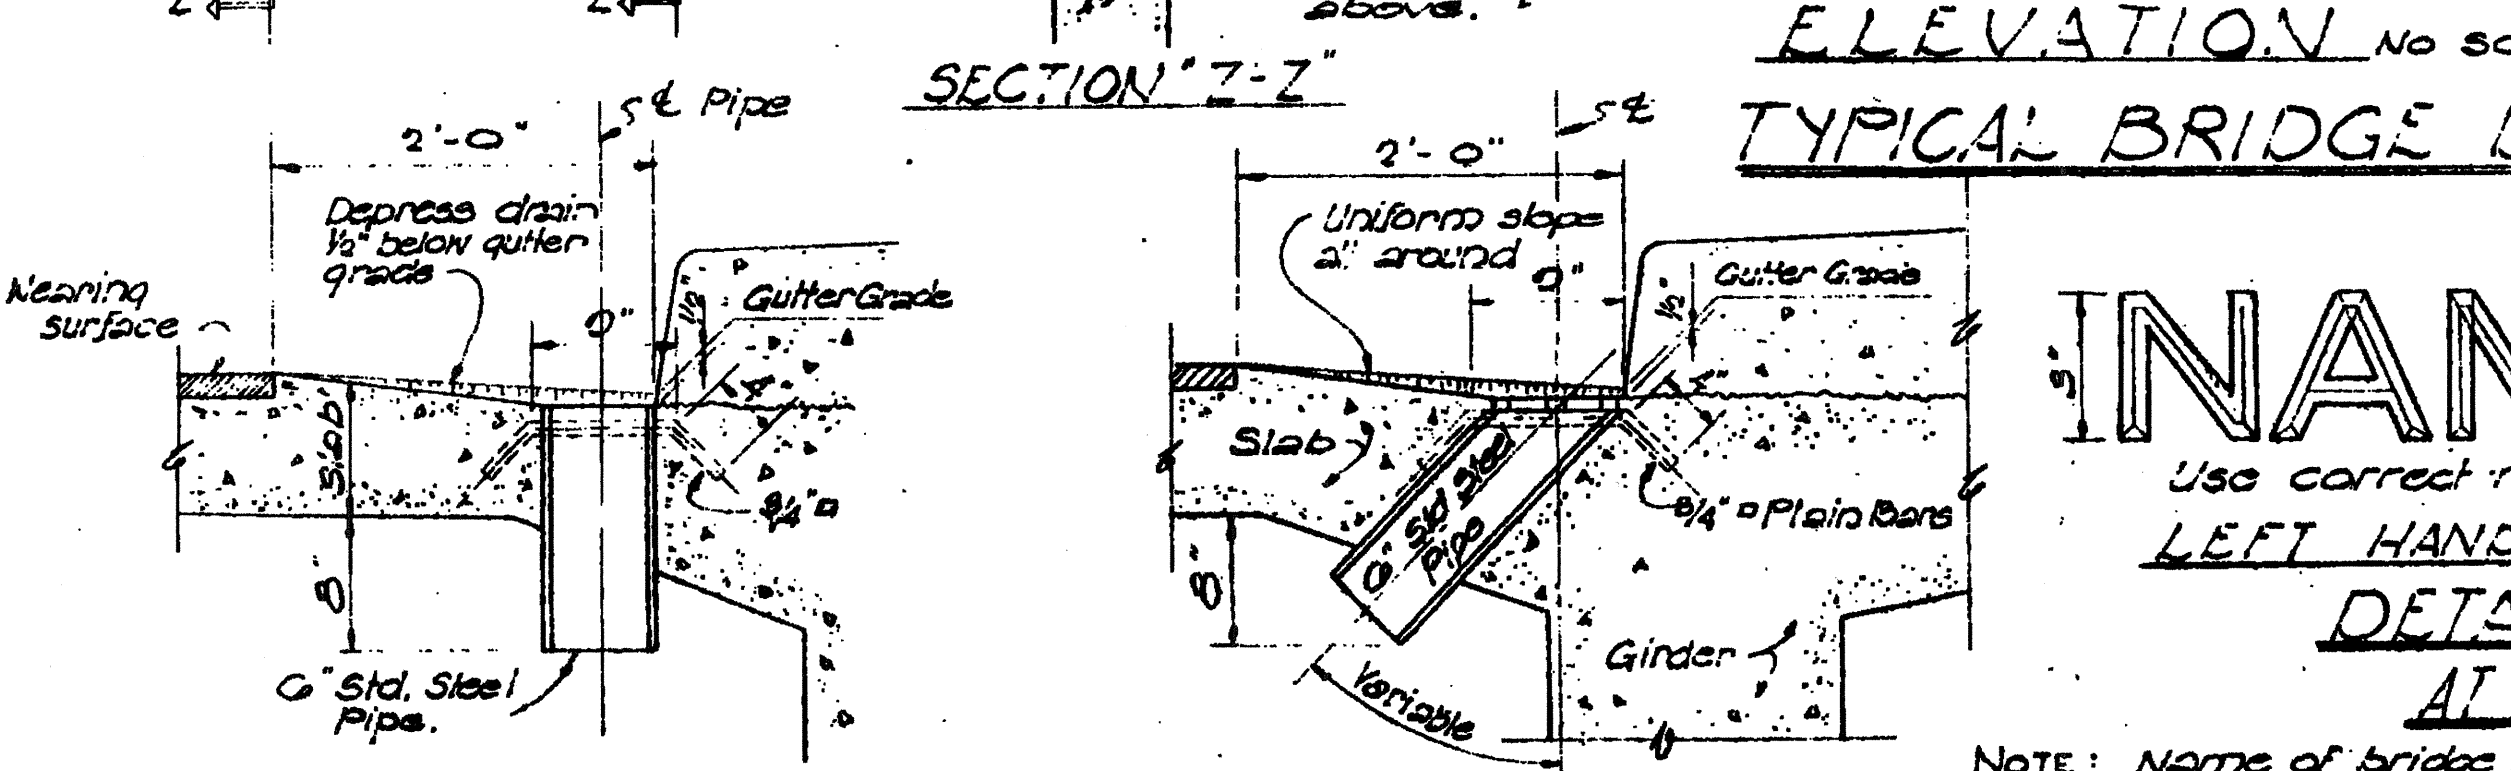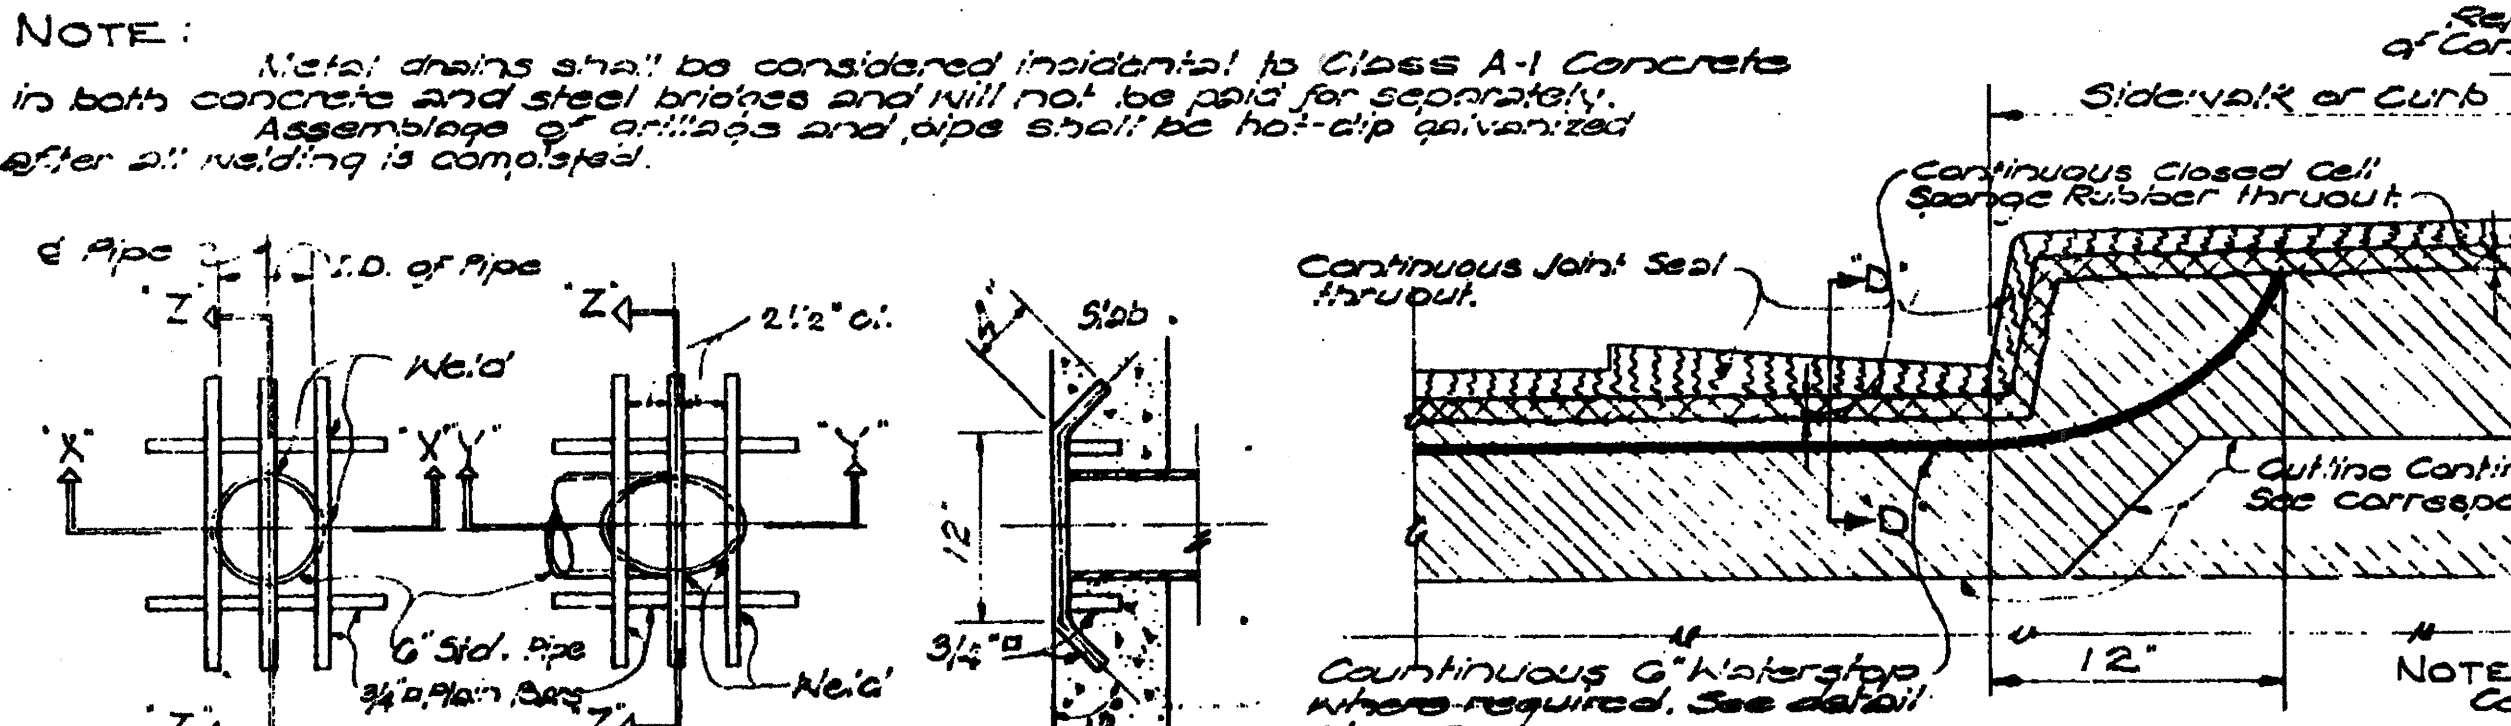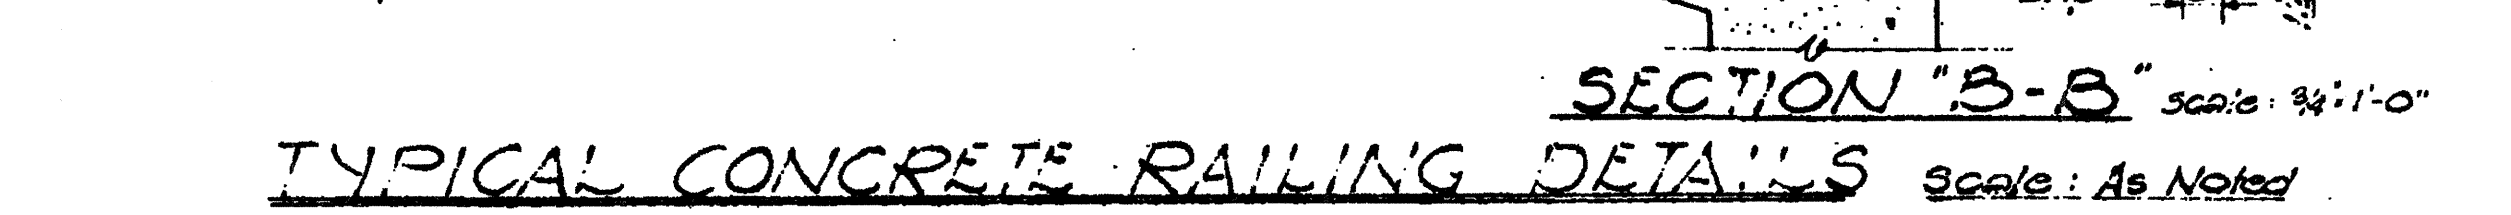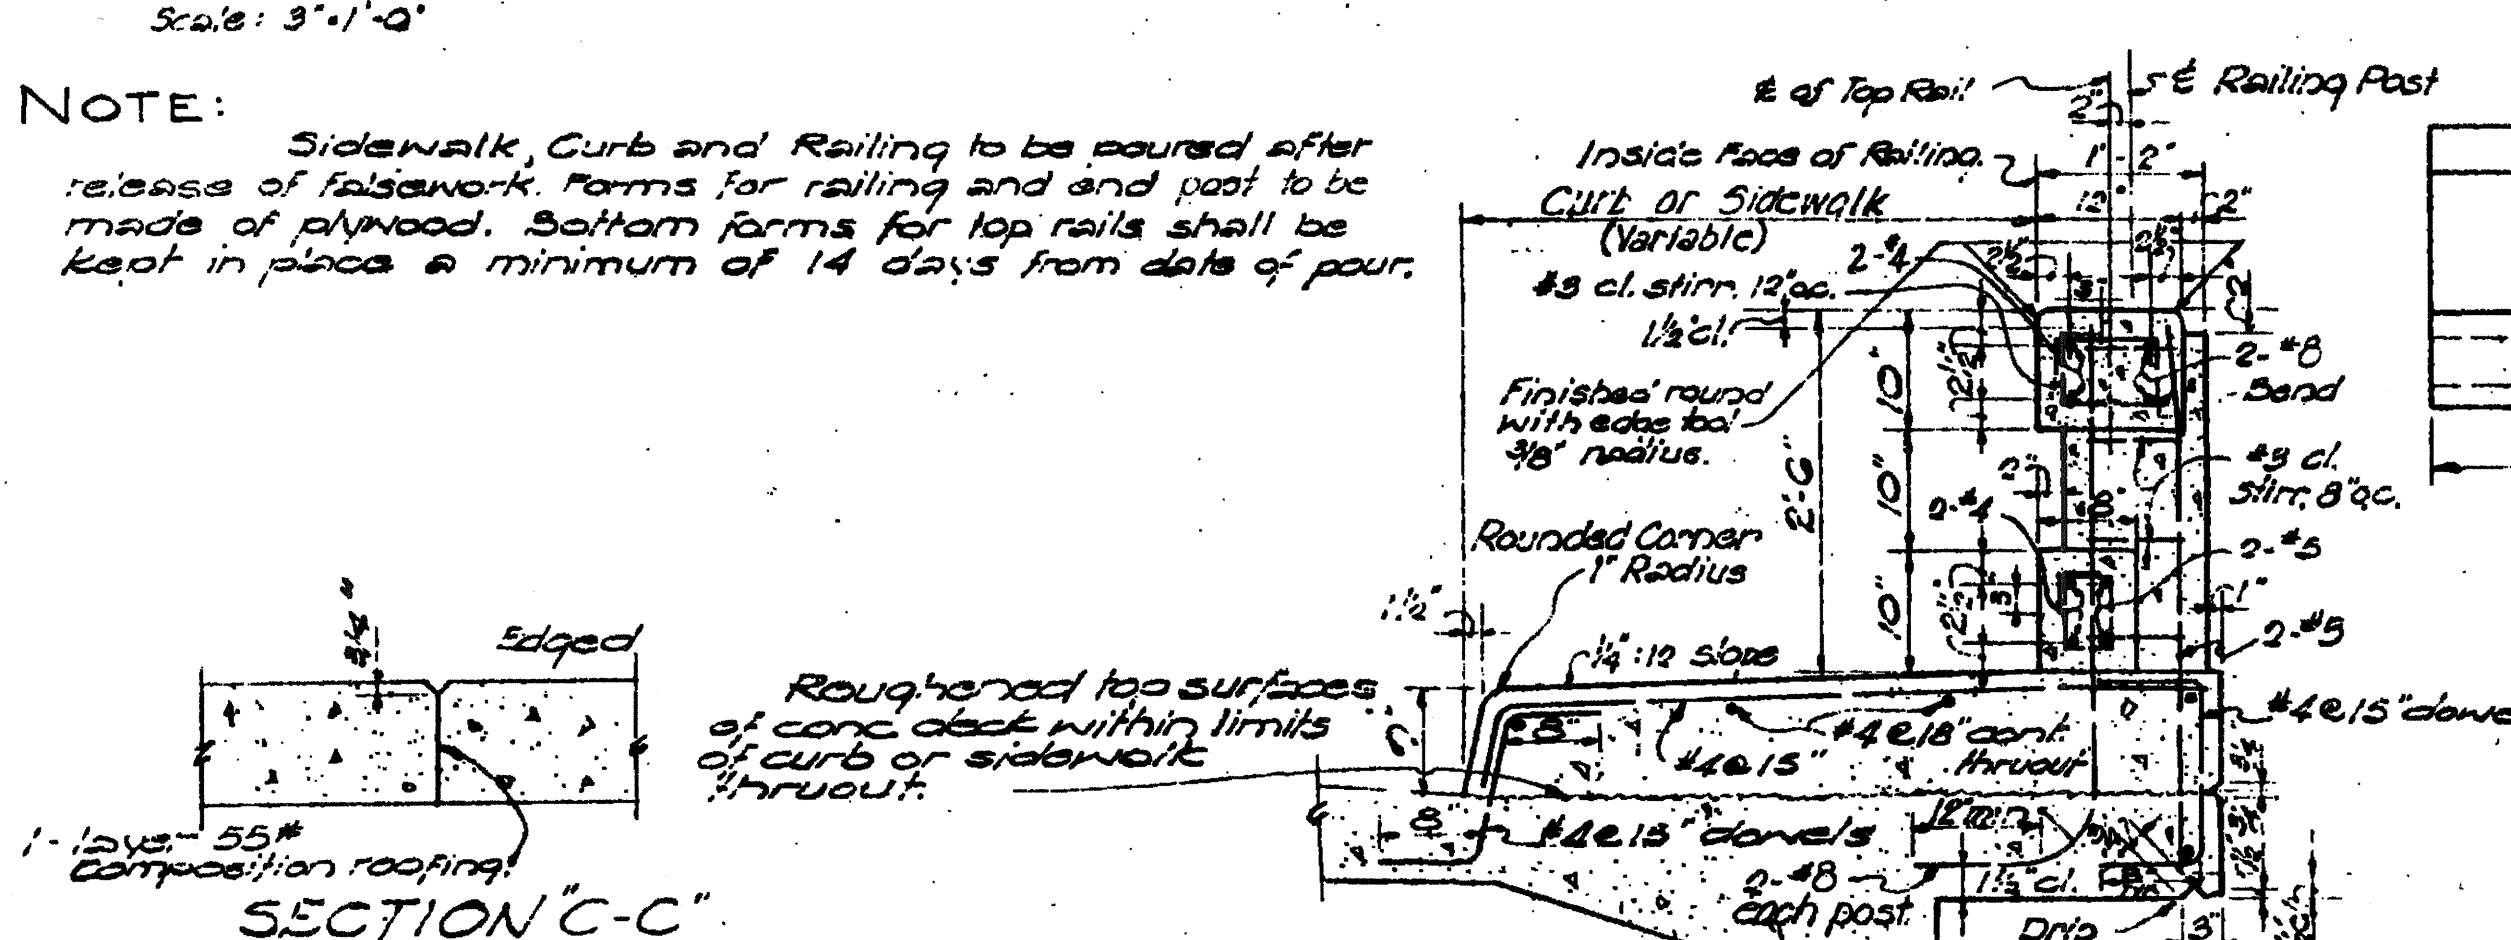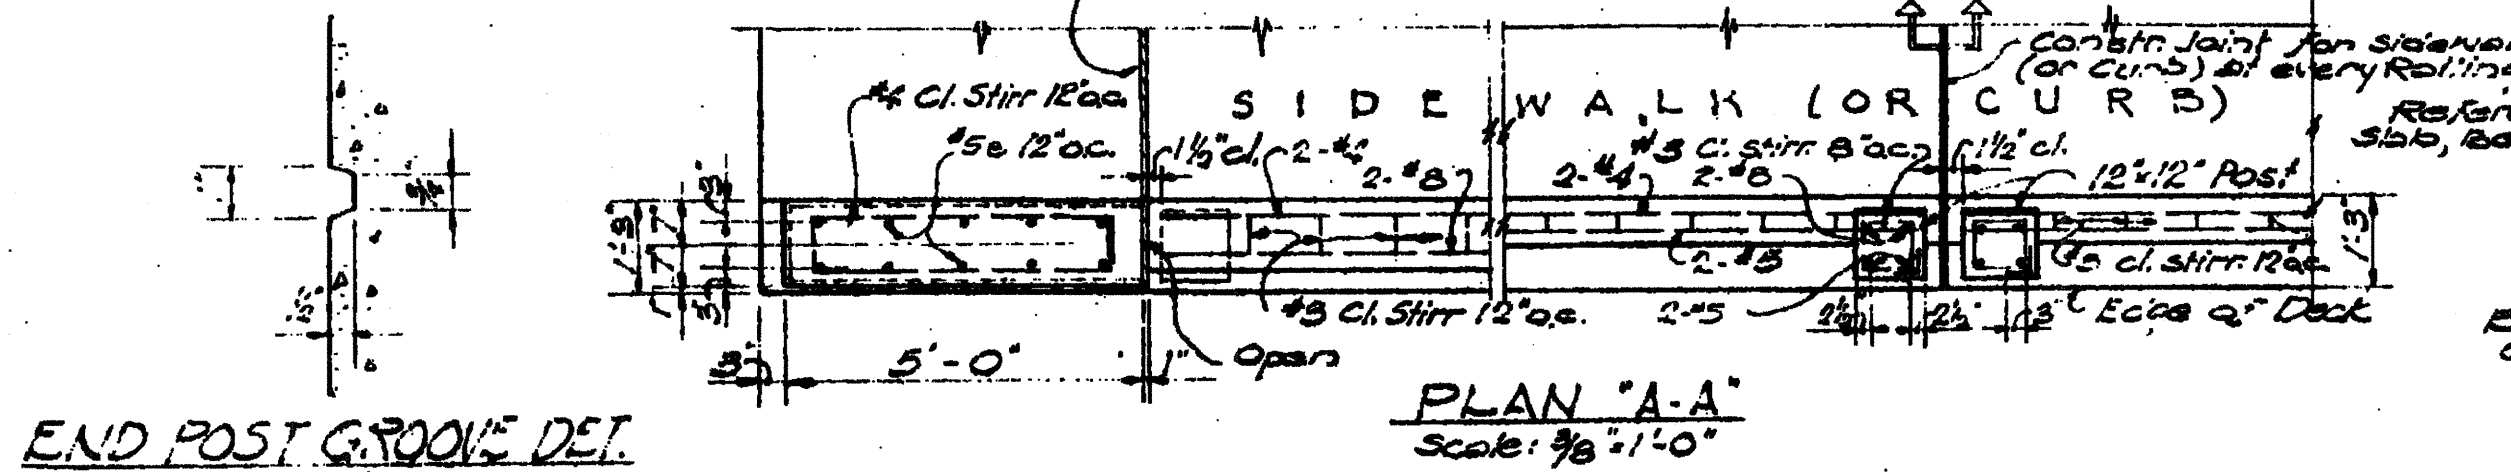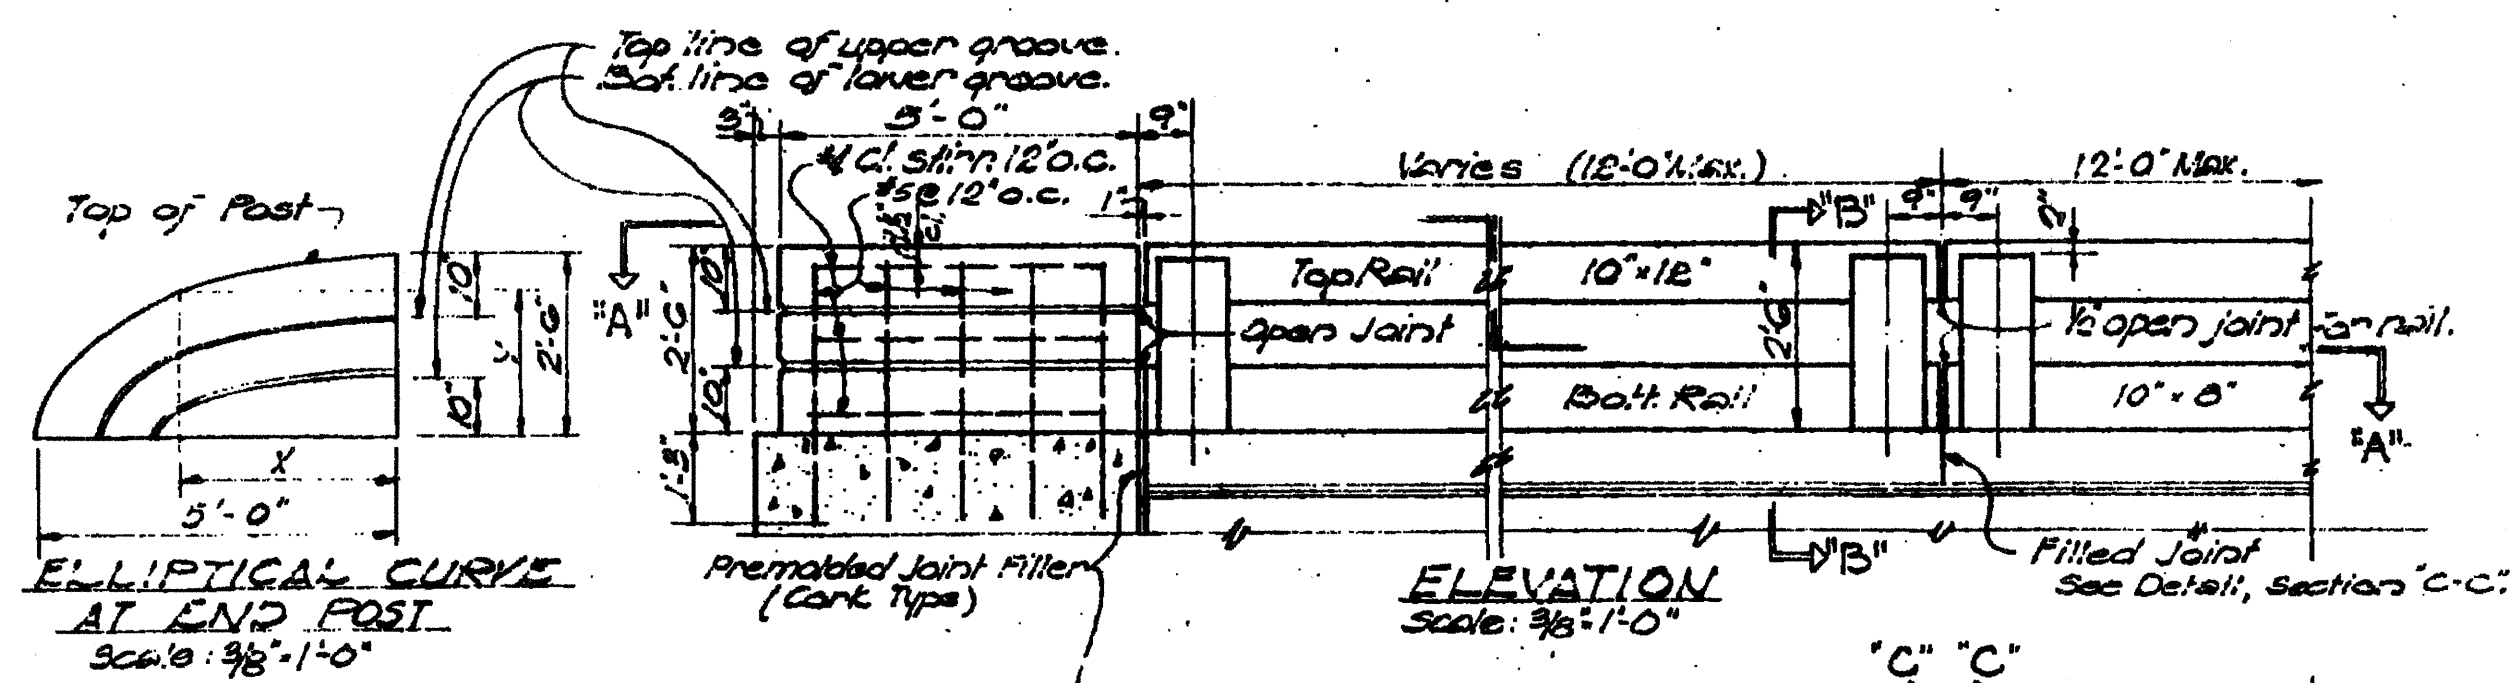

Top of Post













X	0	1'-0"	1'-0"	2'-0"	2'-0"	3'-0"	3'-0"	4'-0"	4'-0"	5'-0"	5'-0"
Y	2'-0"	2'-0"	2'-0"	2'-0"	2'-0"	2'-0"	2'-0"	2'-0"	2'-0"	2'-0"	2'-0"

Top Line of Upper Groove


X	0	0"	1'-0"	1'-0"	2'-0"	2'-0"	3'-0"	3'-0"	4'-0"	4'-0"	5'-0"
Y	1'-8"	1'-7 1/2"	1'-7 1/2"	1'-6 1/2"	1'-5 1/2"	1'-4 1/2"	1'-3 1/2"	1'-2 1/2"	1'-1 1/2"	1'-1 1/2"	0"

Bottom Line of Lower Groove

X	0	0"	1'-0"	1'-0"	2'-0"	2'-0"	3'-0"	3'-0"	4'-0"	4'-0"	5'-0"
Y	10"	9 1/2"	9 1/2"	8 1/2"	8 1/2"	7 1/2"	6 1/2"	5 1/2"	4 1/2"	4 1/2"	0"

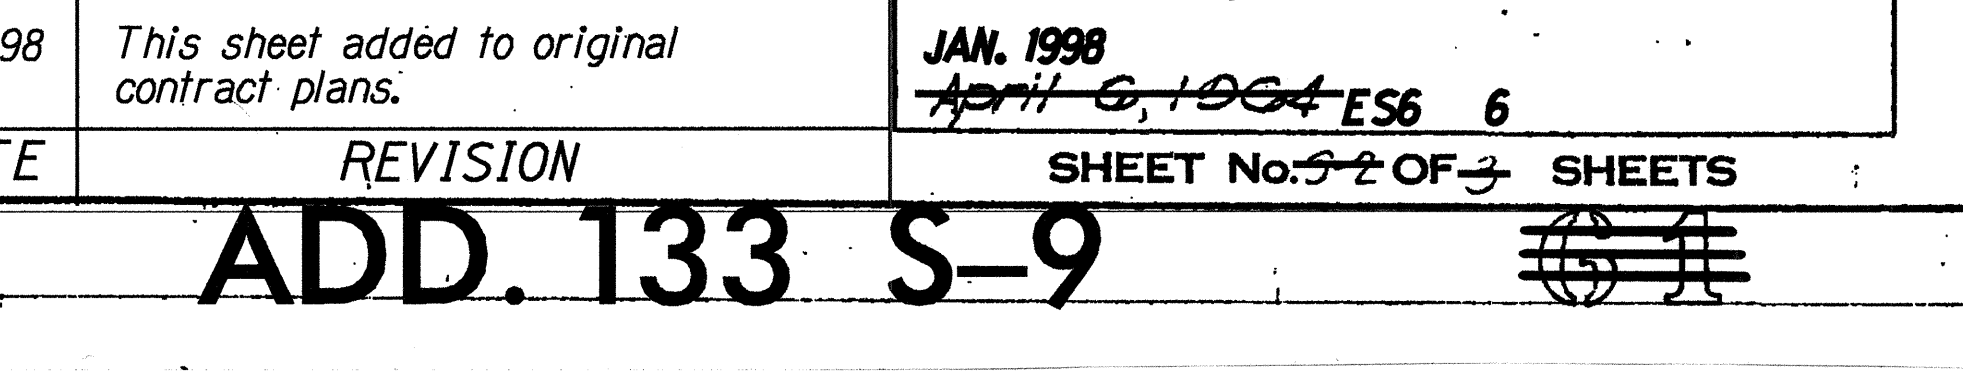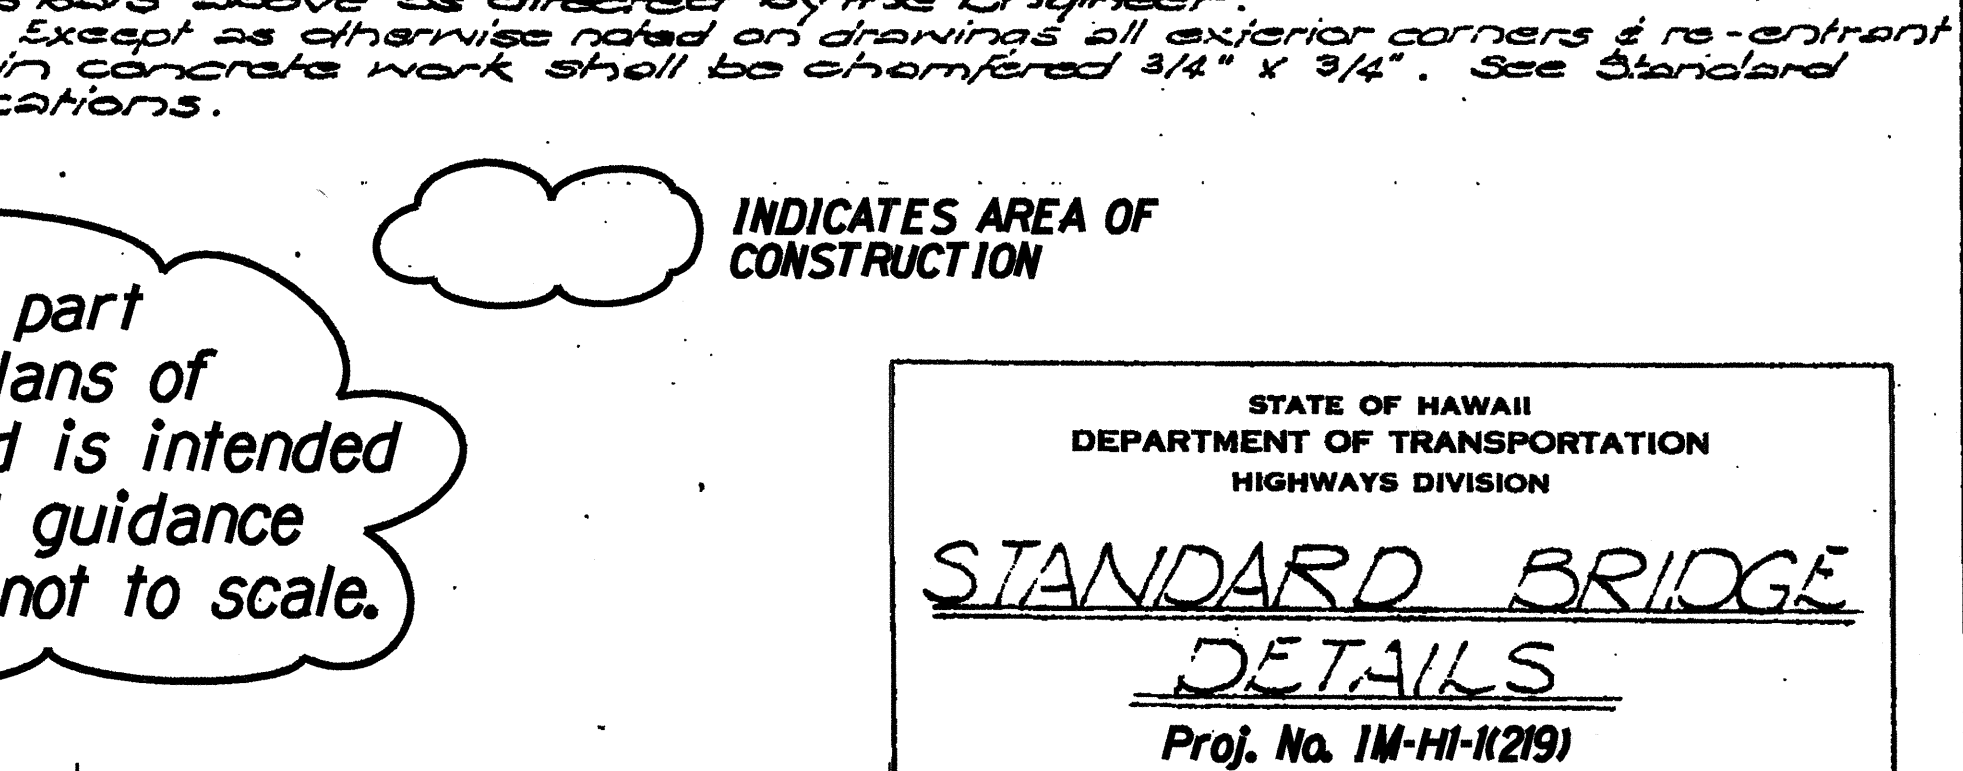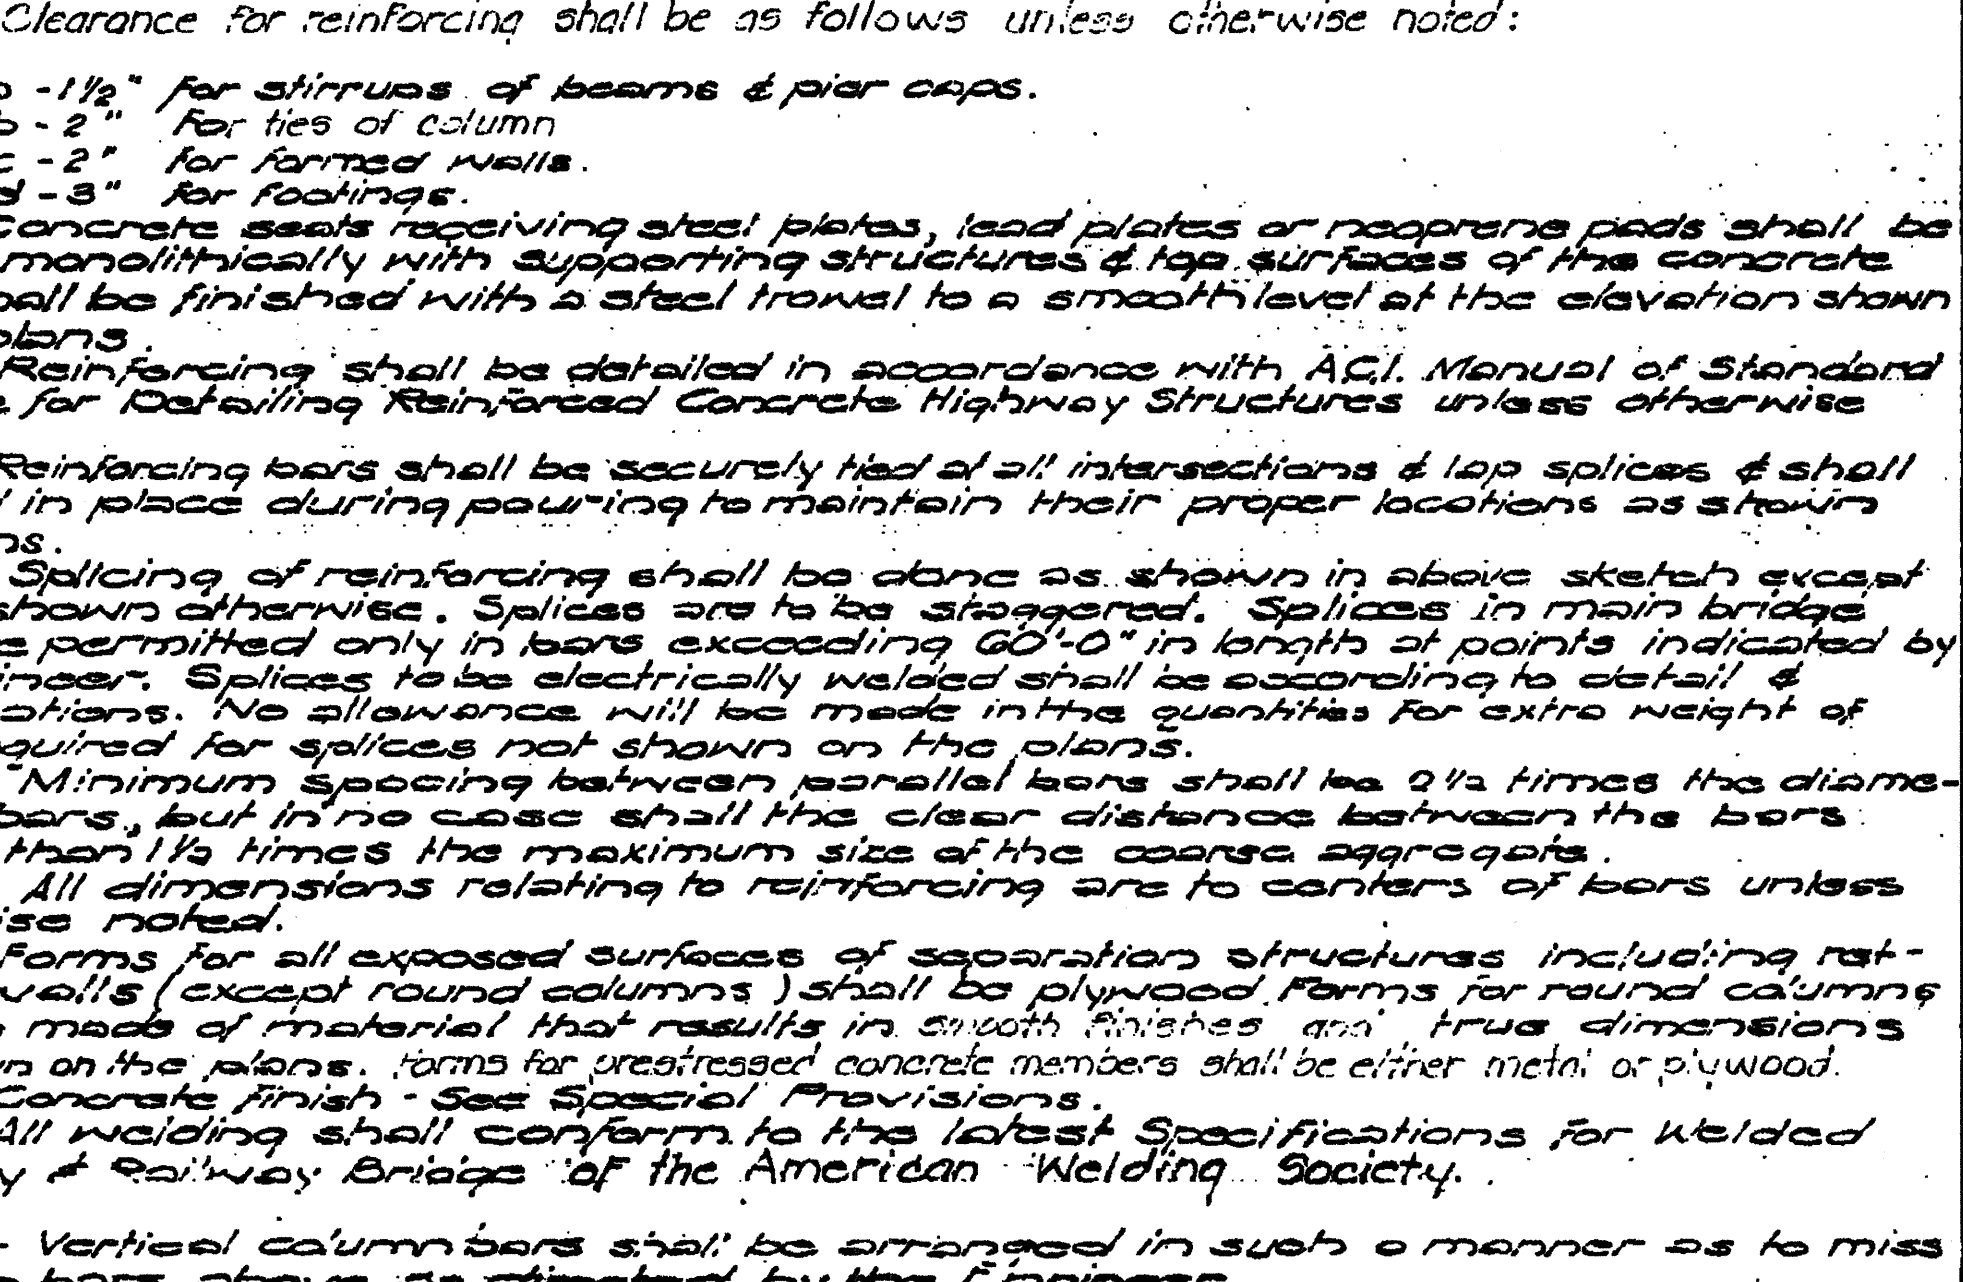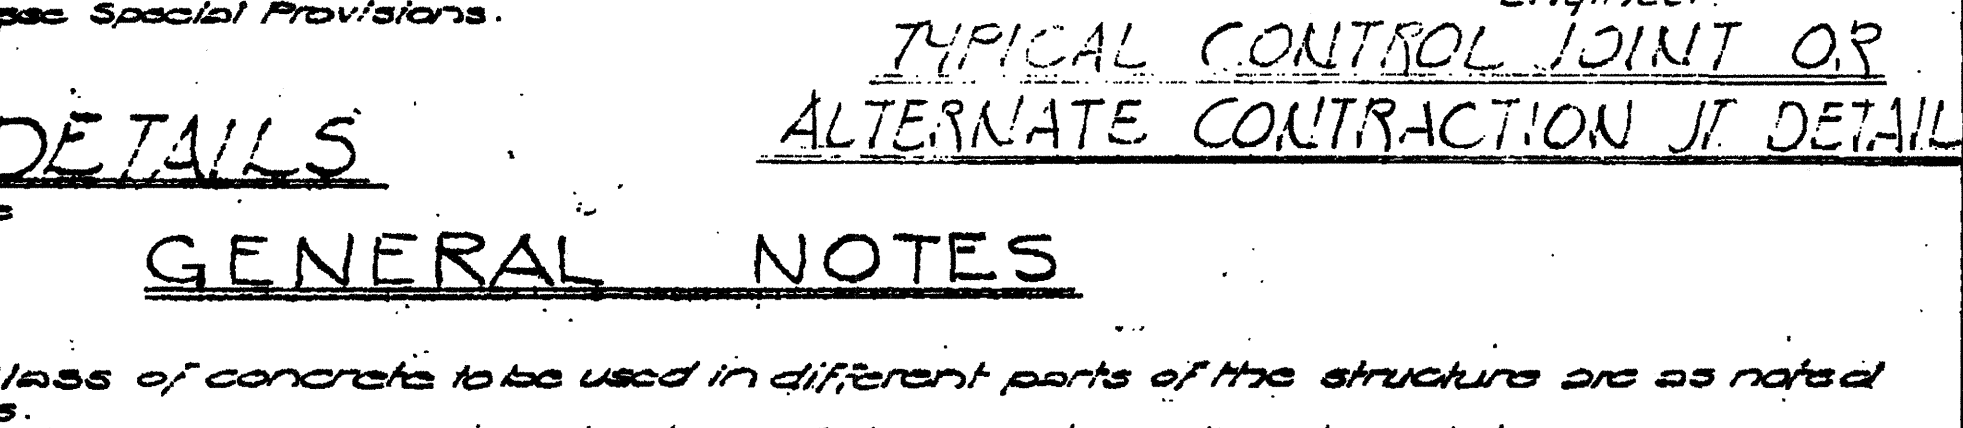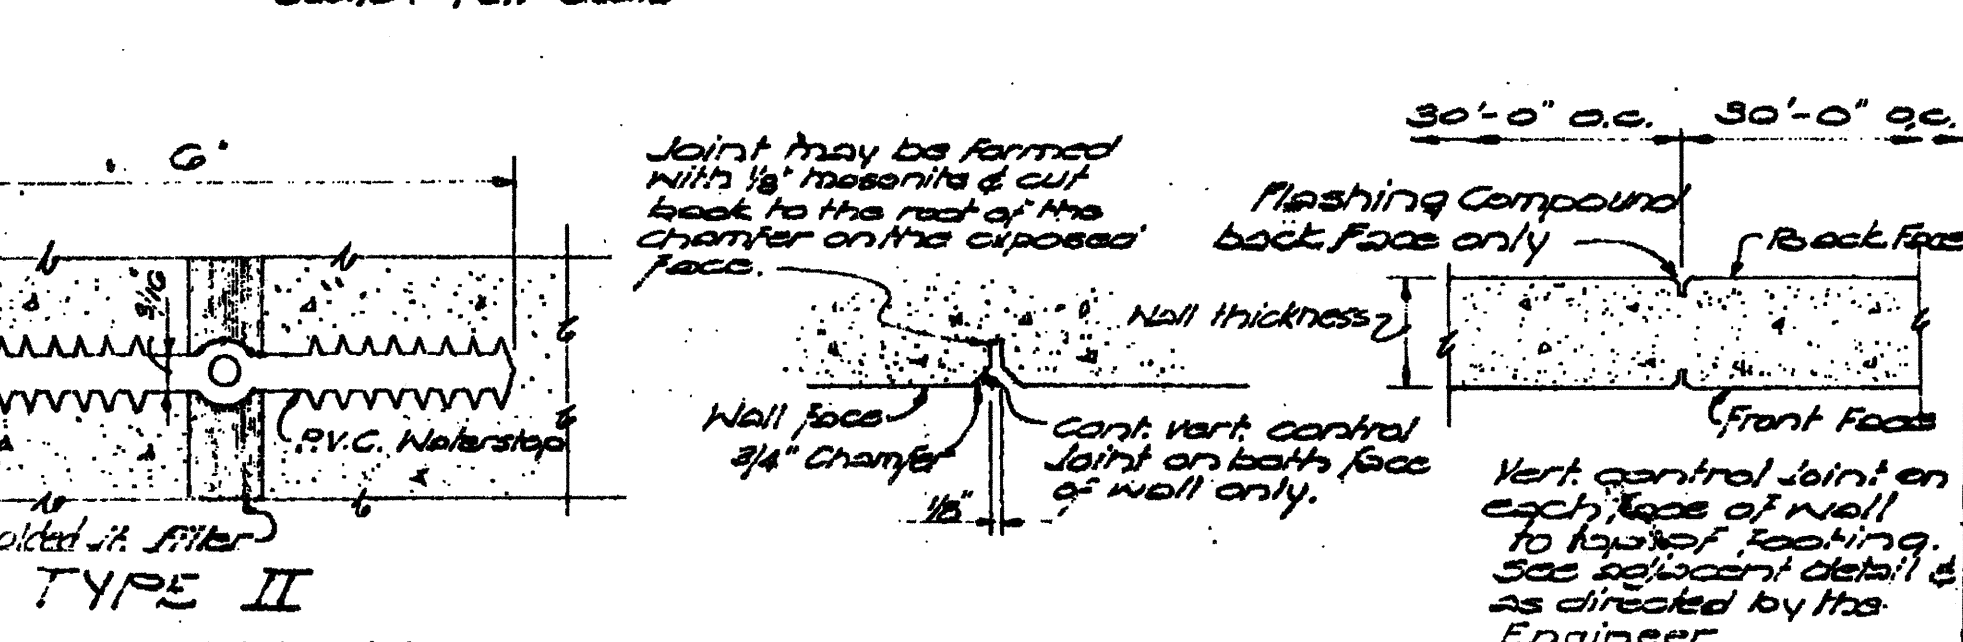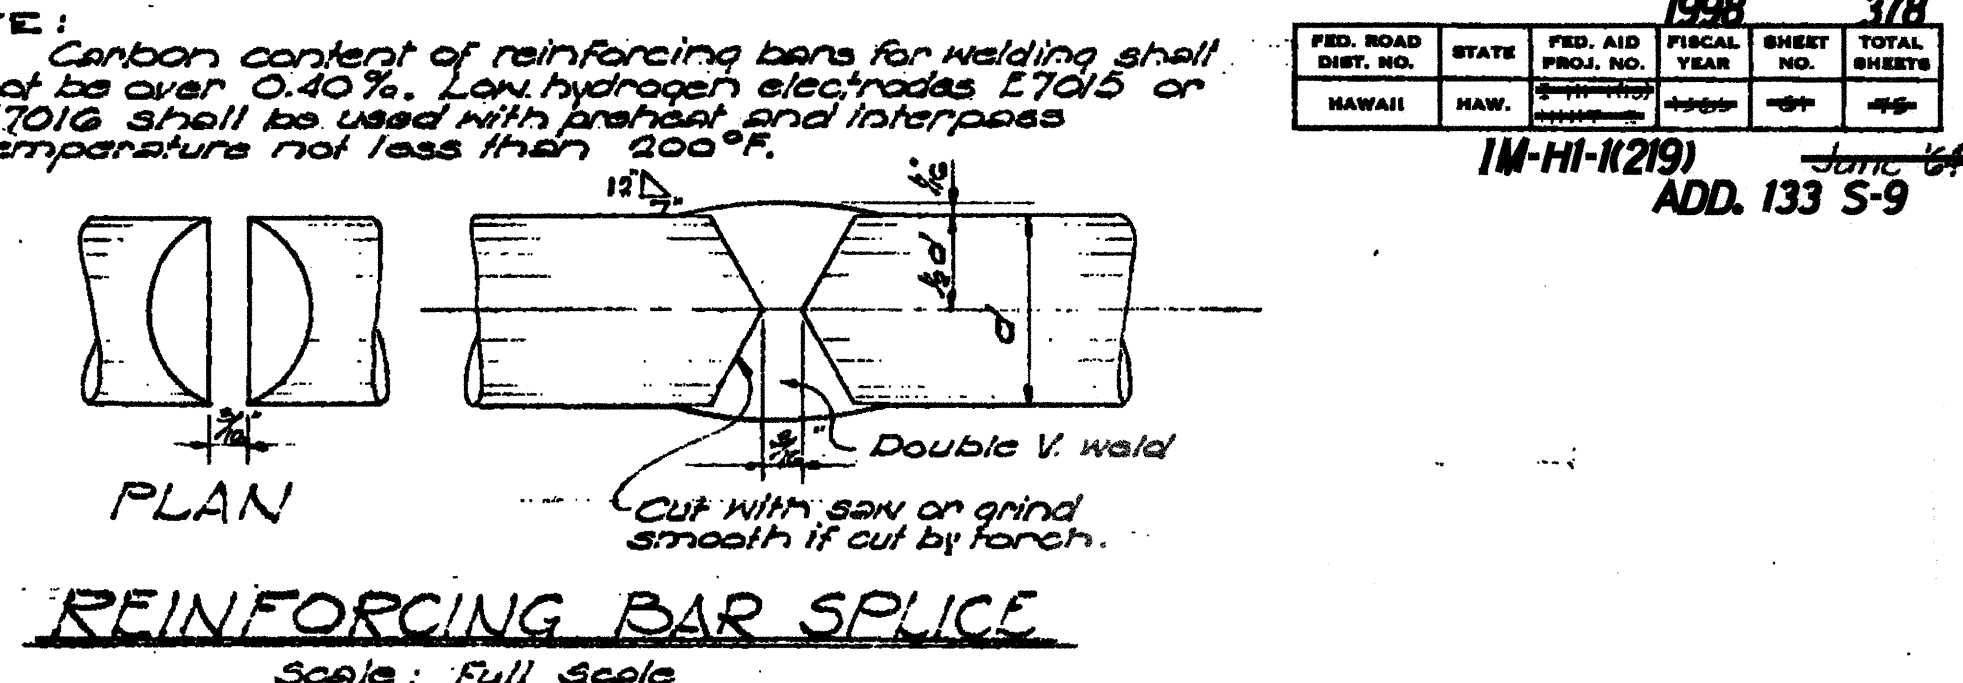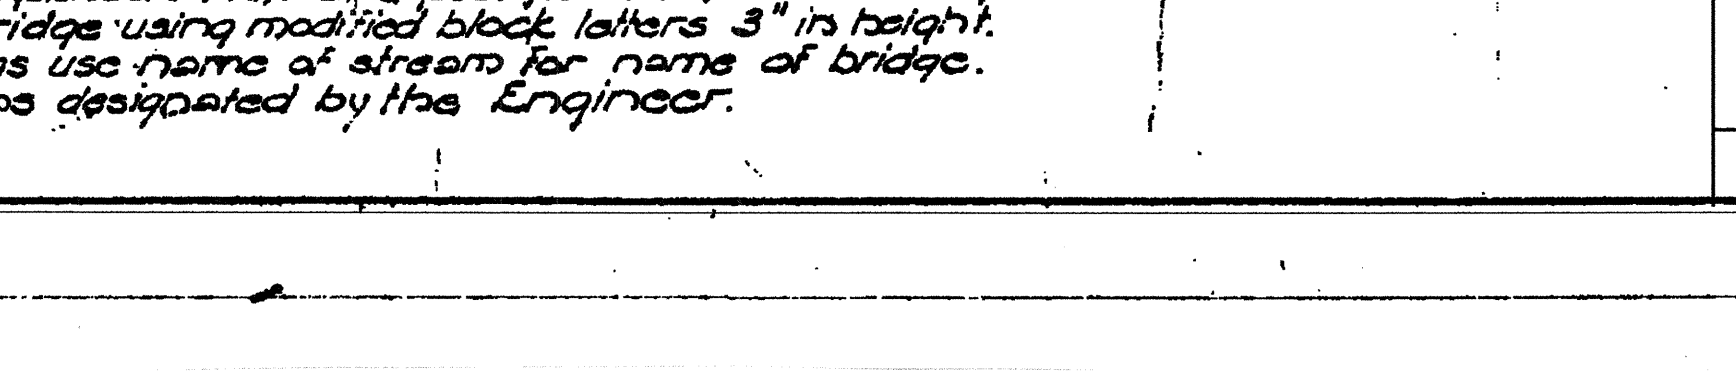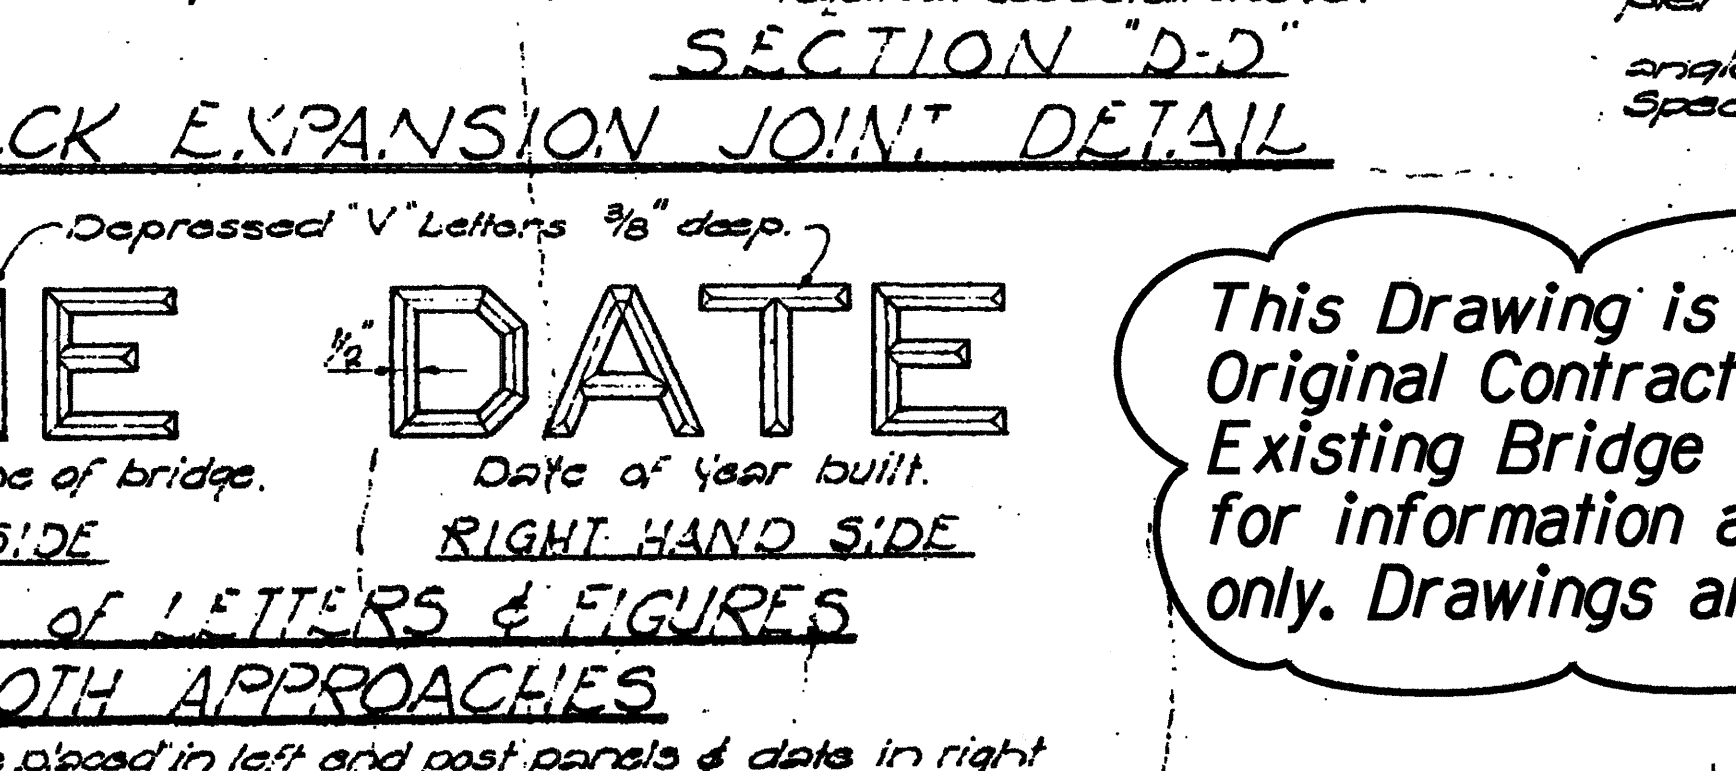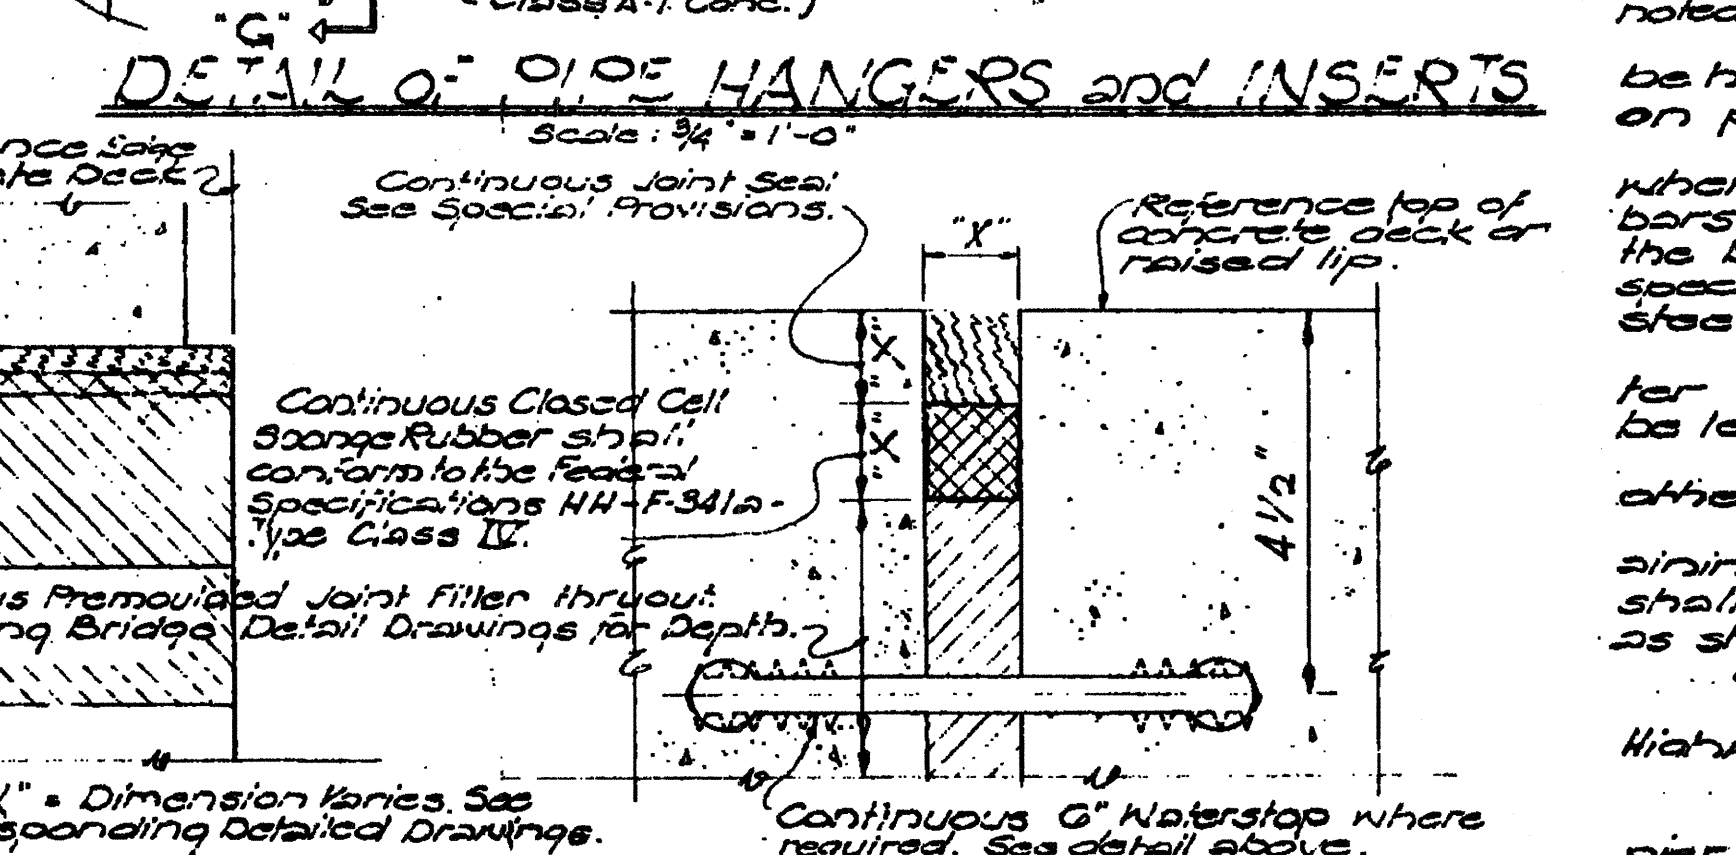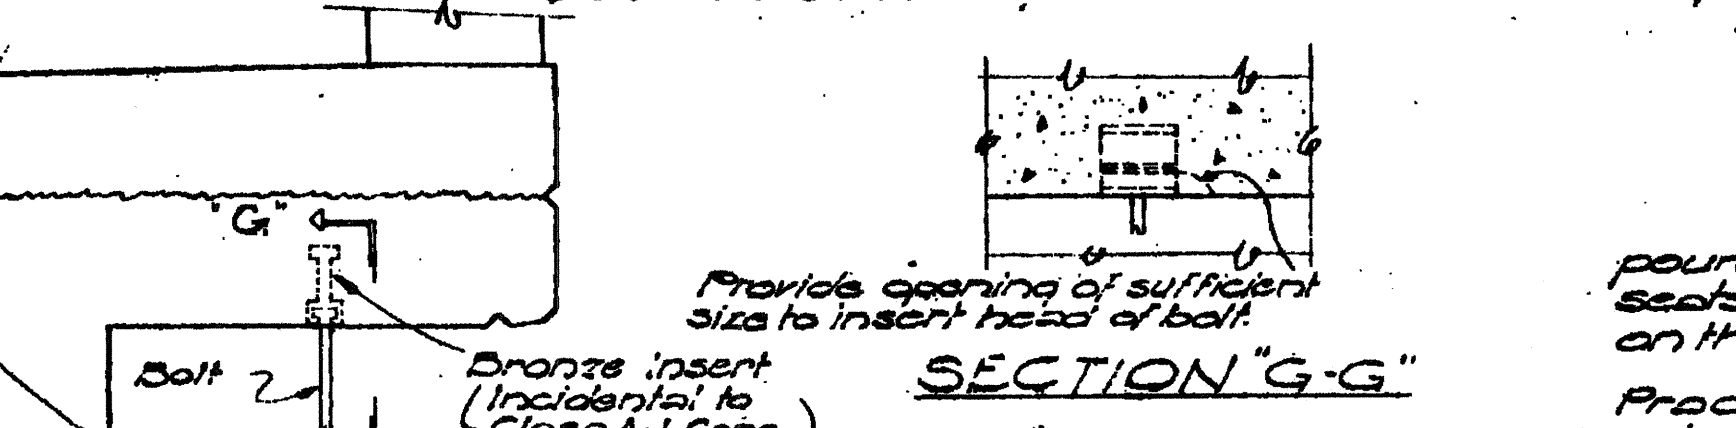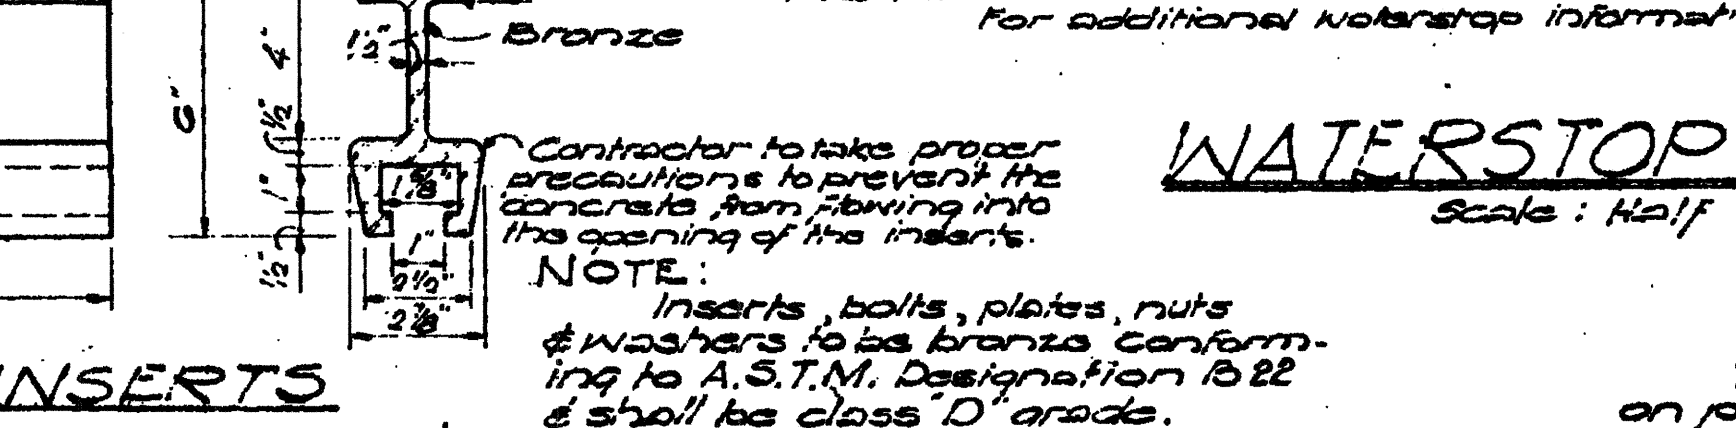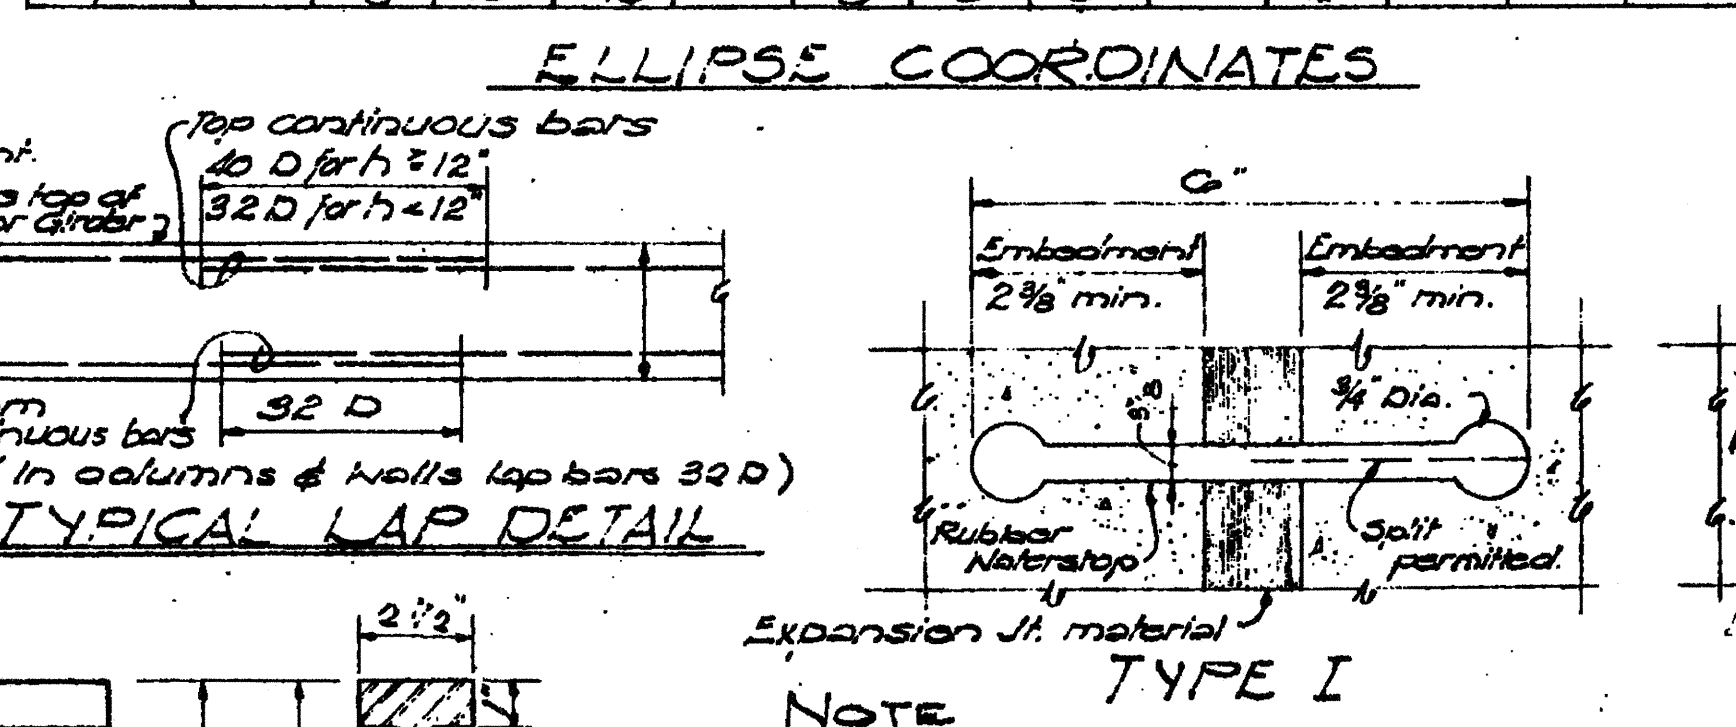


FED. ROAD DIST. NO.	STATE	FED. AID PROJ. NO.	FISCAL YEAR	SHEET NO.	TOTAL SHEETS
HAWAII	HAW.	1M-HI-K(219)	1997	135	378

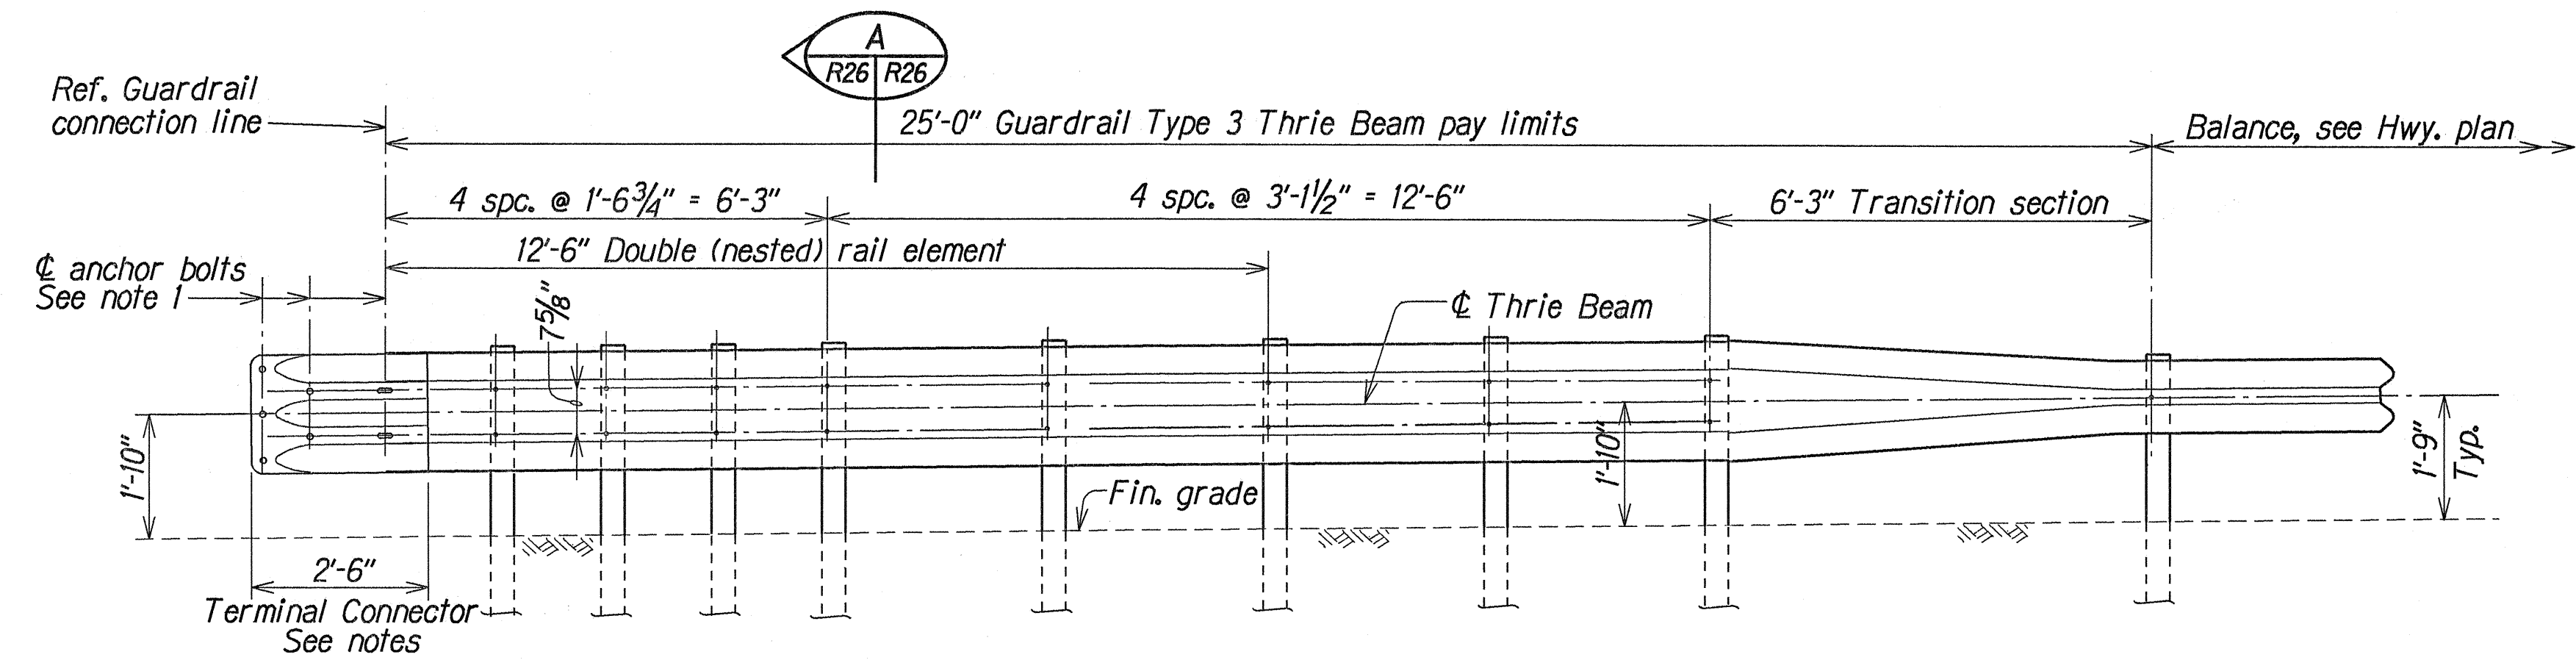

ELEVATION

TYPICAL TYPE 3 THRIE BEAM METAL GUARDRAIL UPGRADE


Scale: 1/2"=1'-0"

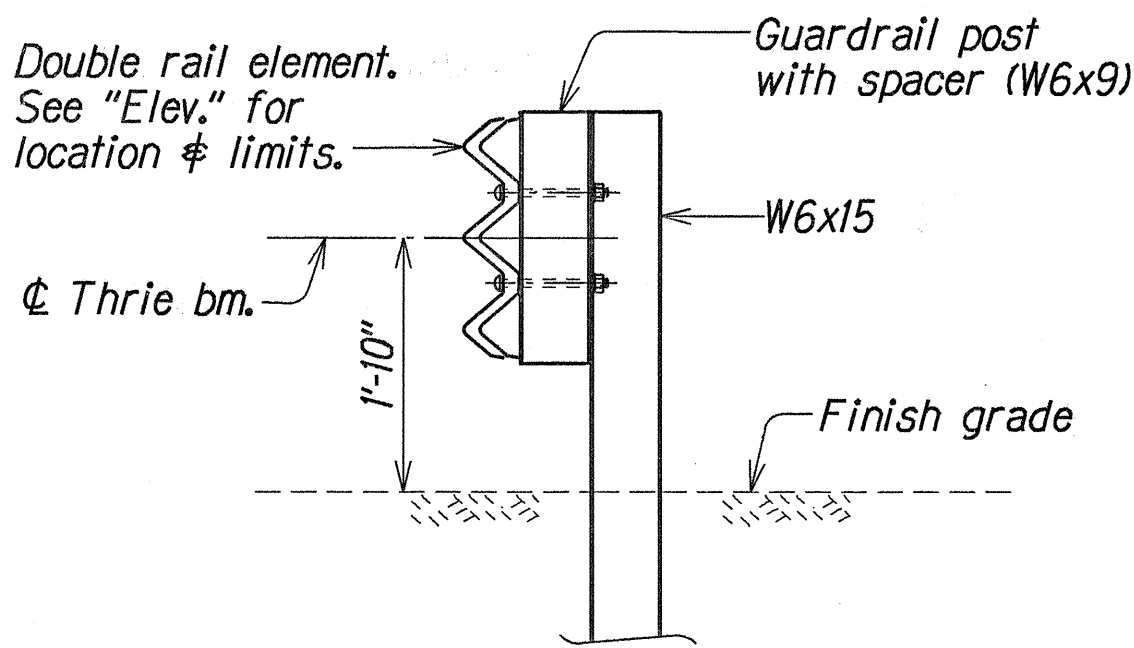

TYPICAL SECTION

Scale: 3/4"=1'-0"

Hole centered in 1/2" thick steel PL (bolt size + 1/8") Galvanize after fabrication

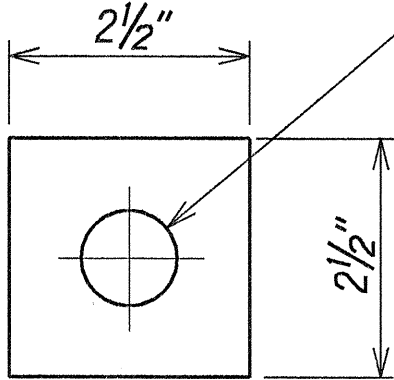

CAP PLATE DETAIL

Scale: 6" = 1'-0"

GUARDRAIL CONNECTION NOTES:

1. The work necessary to connect guardrail to concrete end post shall include all labor, materials, tools, equipment and incidentals necessary to complete the work and shall be incidental to the metal guardrail and will not be paid for separately.
2. "Terminal Connector" shall be fabricated from 10 gage steel conforming to the requirements of AASHTO M 180.
3. "Terminal Connector" including all anchor bolts, cap plates, nuts and washers shall be hot-dip galvanized after fabrication.
4. Existing structure shown by hatched lines.
5. Limits of removal of existing structure shown by x-hatched lines.
6. Saw cut 1" deep along cut line of existing structure.
7. Removal shall be done in such a manner as to preclude any damage to the existing structure.
8. Large vibratory type of equipment will not be permitted in the removal operations, nor for drilling of holes. Only small vibratory hand tools approved by the Engineer will be allowed.
9. All existing reinforcing and anchor bolts that can be incorporated in the new work shall be bent or cut as required and cleaned before being utilized in the new work.
10. All existing reinforcing or anchor bolts that cannot be incorporated in the new work shall be completely removed or removed to a minimum depth of 1 1/2 inches below finish grade and the area patched with mortar.
11. Terminal connector and accessories will be considered incidental to item No. 606.3110 - Guardrail, Type 3 thrie beam with steel post.
12. Metal spacer block shall be W6x9. Guardrail post shall be W6x15. For other guardrail details, see "DOT Standard Plan" *TE-57 for Type 3 thrie beam guardrail details. See "DOT Standard Plan" *TE-50 and *TE-51 for W beam metal guardrail details. Lap terminal connector and rail element in direction of traffic to prevent snagging.

SURVEY PLOTTED BY	CHO	DATE	OCT 1994
DESIGNED BY	TS	DATE	OCT 1994
QUANTITIES BY	TS	DATE	OCT 1994
CHECKED BY	MS	DATE	OCT 1994


STATE OF HAWAII
DEPARTMENT OF TRANSPORTATION
HIGHWAYS DIVISION

KUNIA INTERCHANGE WALLS
METAL GUARDRAIL DETAILS
KUNIA INTERCHANGE IMPROVEMENTS
Federal Aid Project No. 1M-HI-K(219)


Scale: As Noted
Date: Nov. 1997

SHEET No. R26 OF 30 SHEETS


FED. ROAD DIST. NO.	STATE	FED. AID PROJ. NO.	FISCAL YEAR	SHEET NO.	TOTAL SHEETS
HAWAII	HAW.	1M-HI-1(219)	1998	136	378

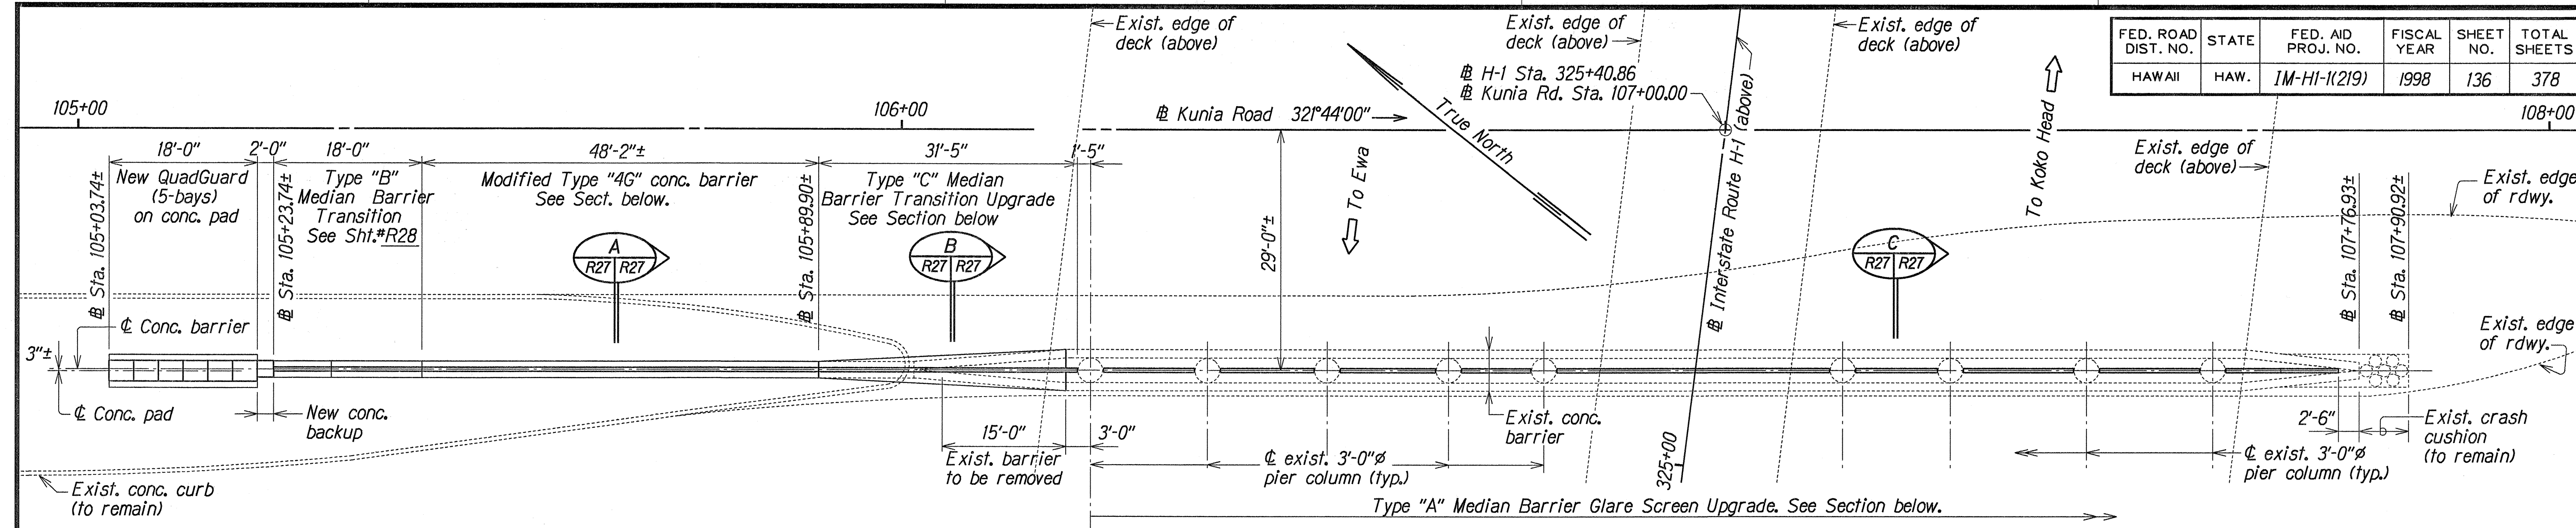


PLAN
Scale: 1" = 10'-0"

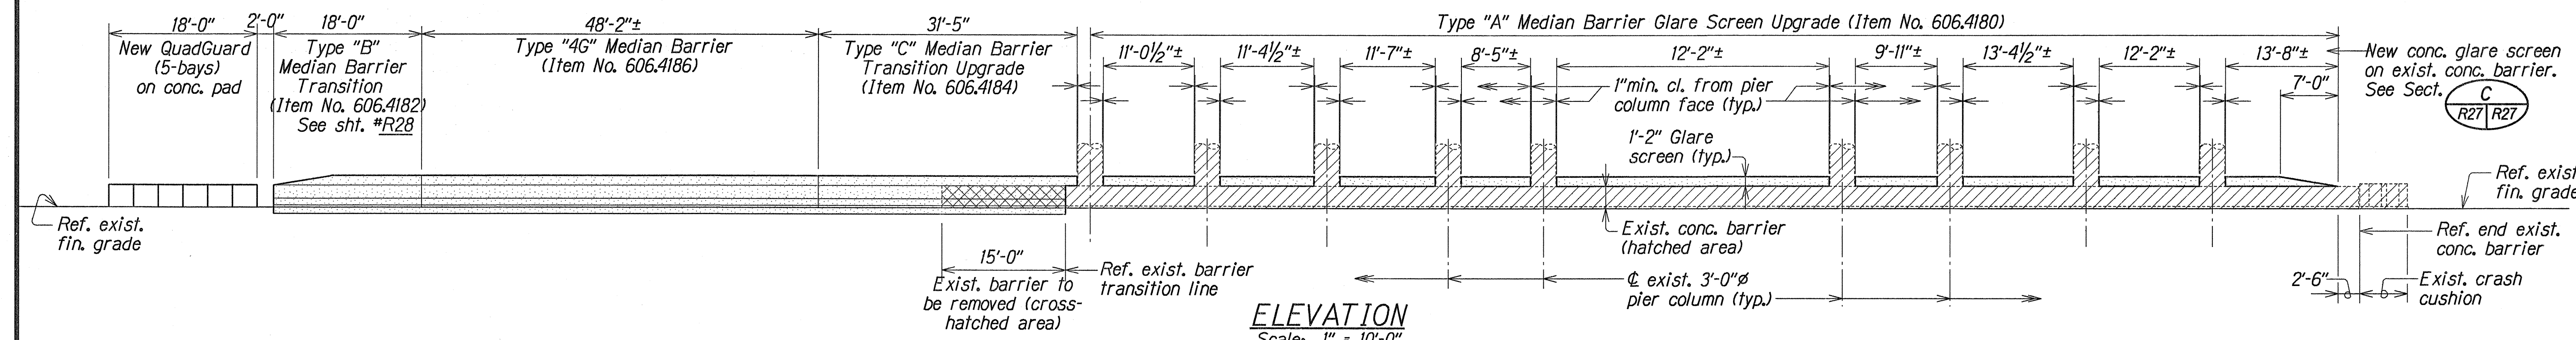


ELEVATION
Scale: 1" = 10'-0"

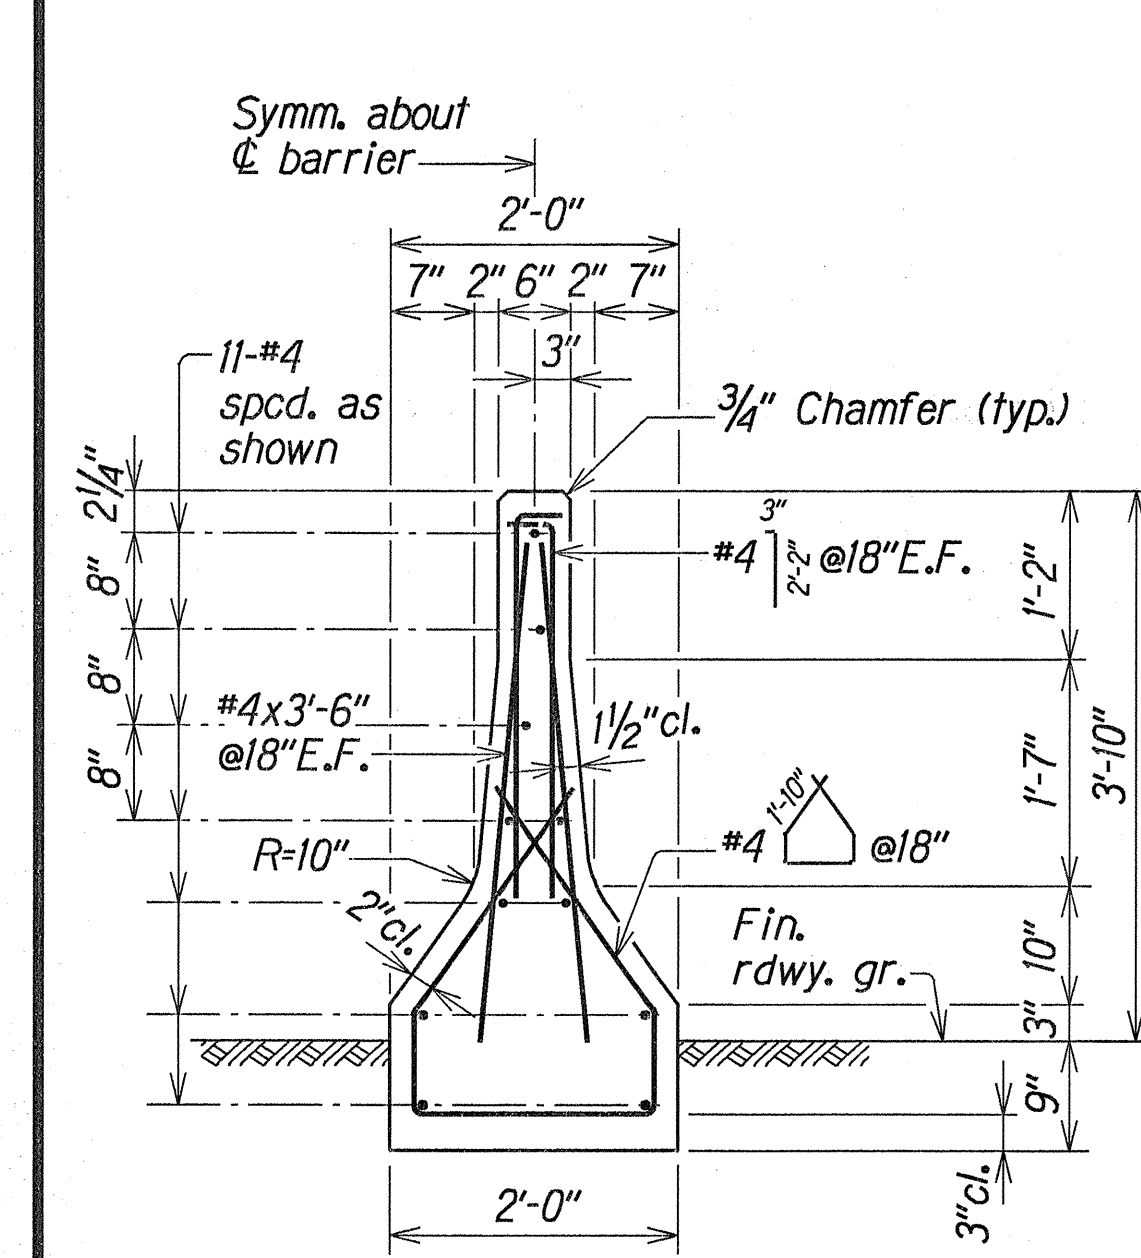

SECTION A
Scale: 3/4" = 1'-0"

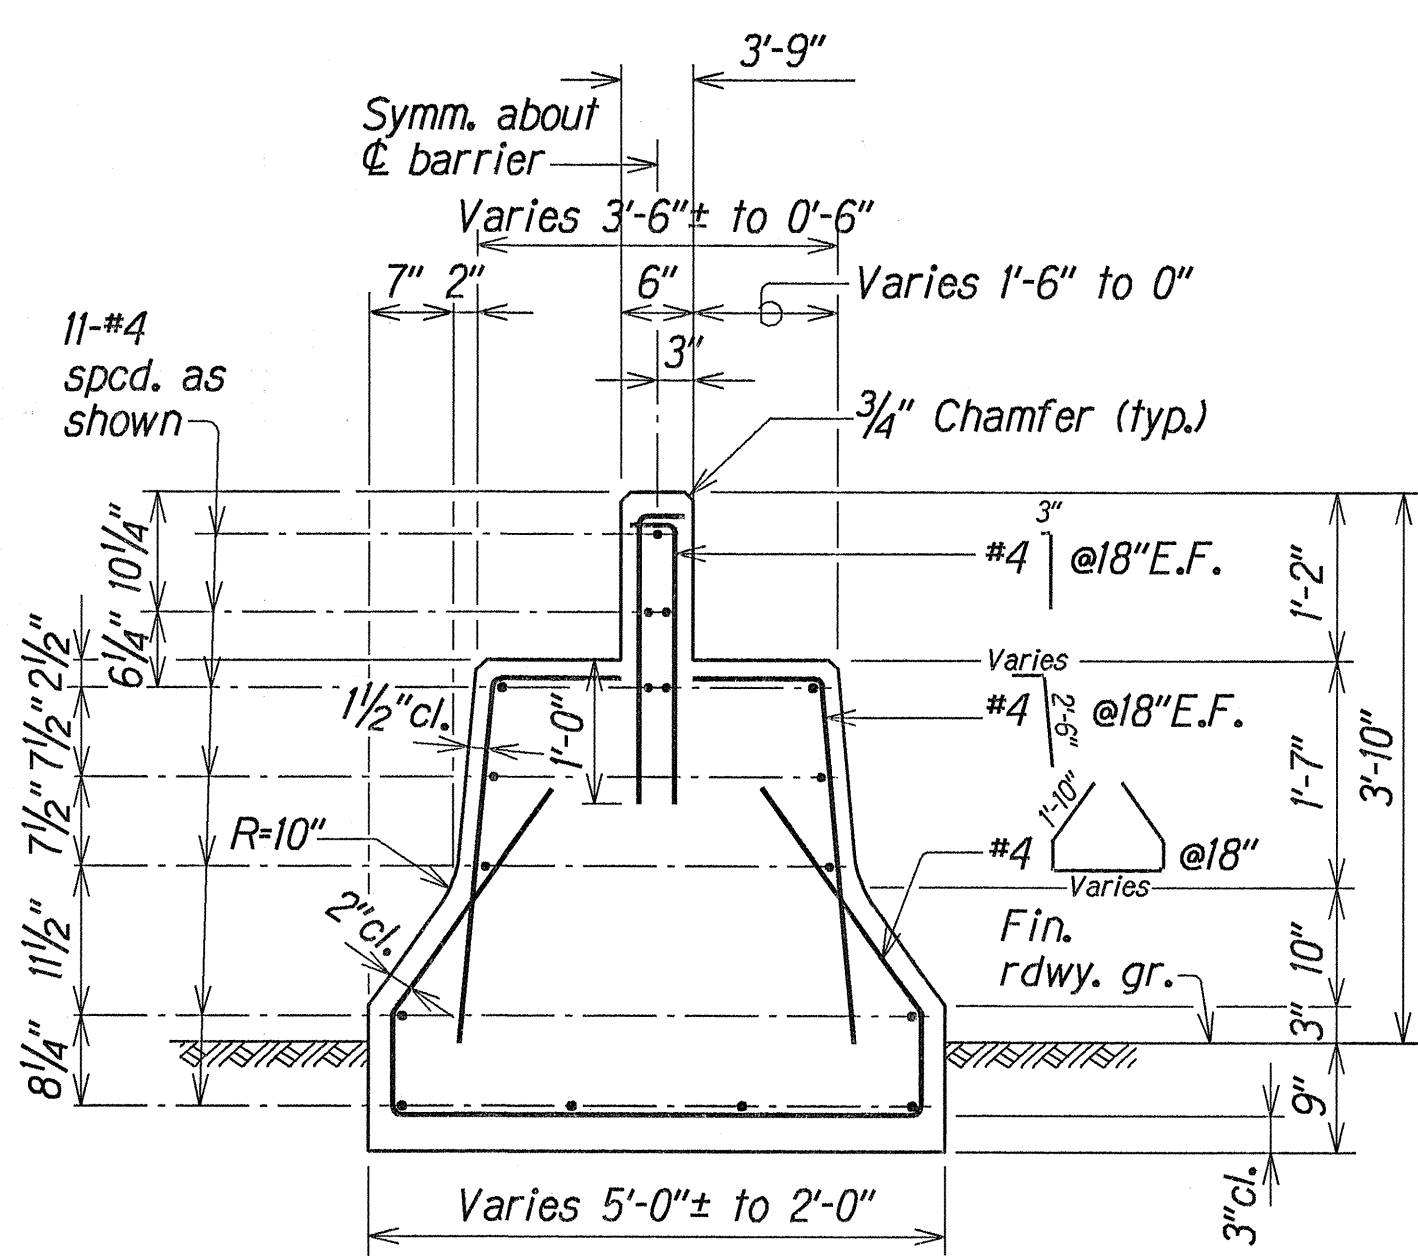

SECTION B
Scale: 3/4" = 1'-0"

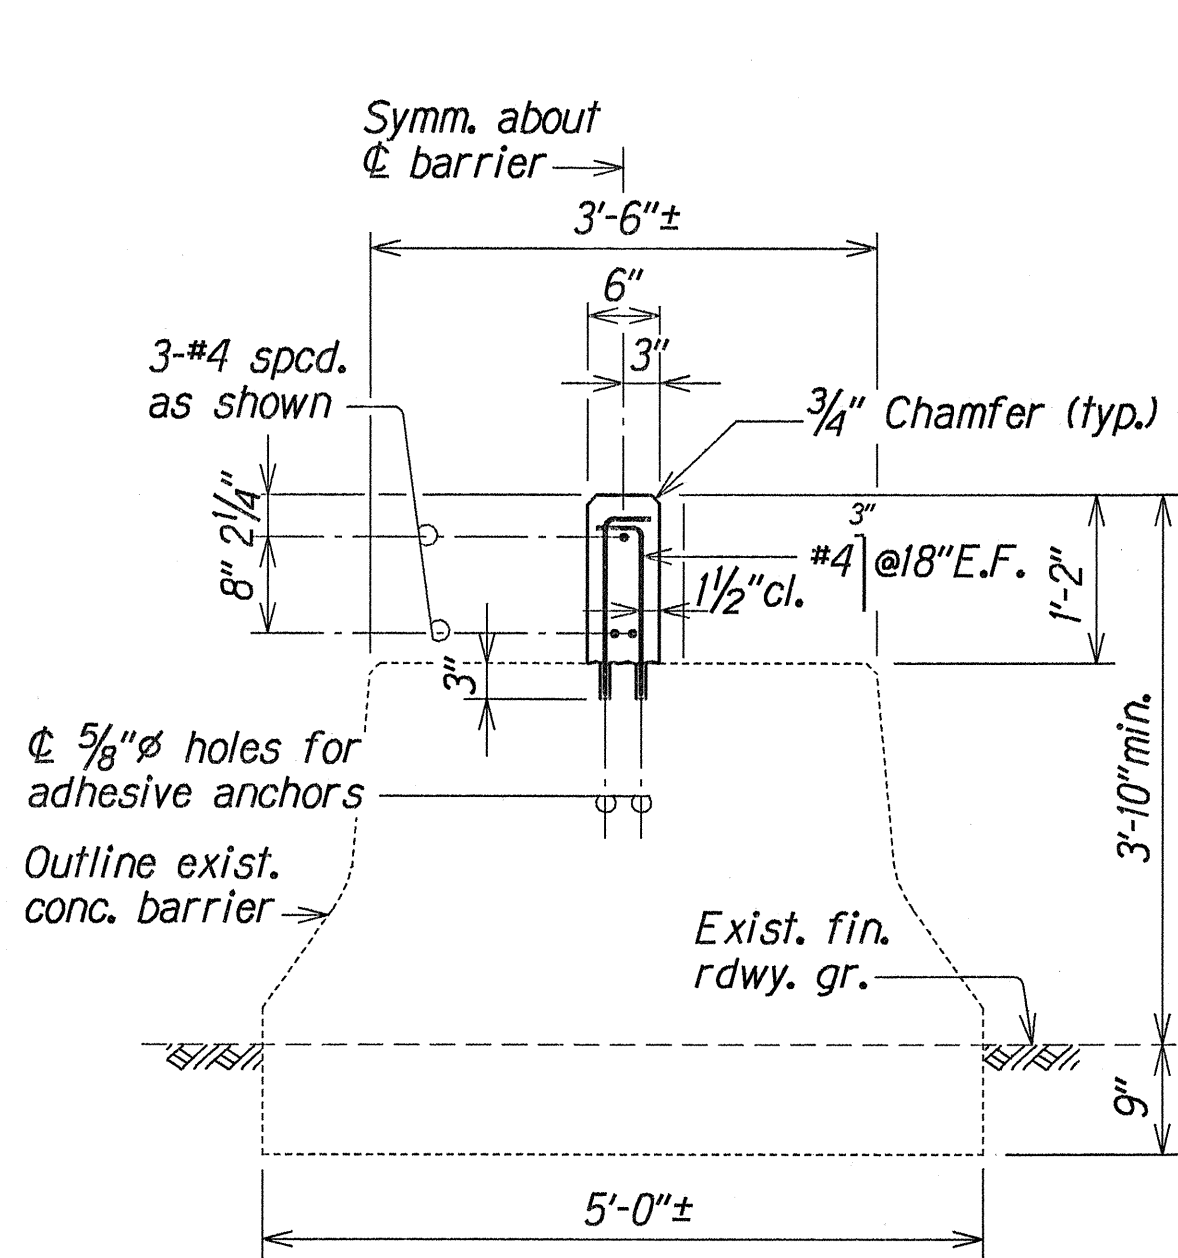

SECTION C
Scale: 3/4" = 1'-0"

NOTES:

- Existing concrete surface to be bonded with the new concrete shall be thoroughly wetted with clean water and scrubbed with a solution of not more than one-part hydrochloric (muriatic) acid to nine-parts water followed immediately by thorough rinsing with clean water.
- The Contractor shall be responsible for the location of existing reinforcement by whatever means including the use of scanning devices in his drilling operations.
- The top surface of the concrete glare screen shall not vary by more than 1/4" from the lower edge of a ten (10) foot long straight edge. Where the ground beneath the barrier has settled, the glare screen shall be increased as necessary (to more than 1'-2") to meet the above requirement.
- Joints on glare screen to match existing barrier joints.

SURVEY PLOTTED BY	DATE
DESIGNED BY	JUN 1997
QUANTITIES BY	JUN 1997
CHECKED BY	JUN 1997


STATE OF HAWAII
DEPARTMENT OF TRANSPORTATION
HIGHWAYS DIVISION

KUNIA INTERCHANGE WALLS
CONCRETE MEDIAN BARRIER
UNDER KUNIA SEPARATION
PLAN, ELEVATION & SECTIONS
KUNIA INTERCHANGE IMPROVEMENTS
Project No. 1M-HI-1(219)

Scale: As Noted Date: Nov. 1997


SHEET No. R27 OF 30 SHEETS

FED. ROAD DIST. NO.	STATE	FED. AID PROJ. NO.	FISCAL YEAR	SHEET NO.	TOTAL SHEETS
HAWAII	HAW.	1M-HI-1(219)	1998	137	378

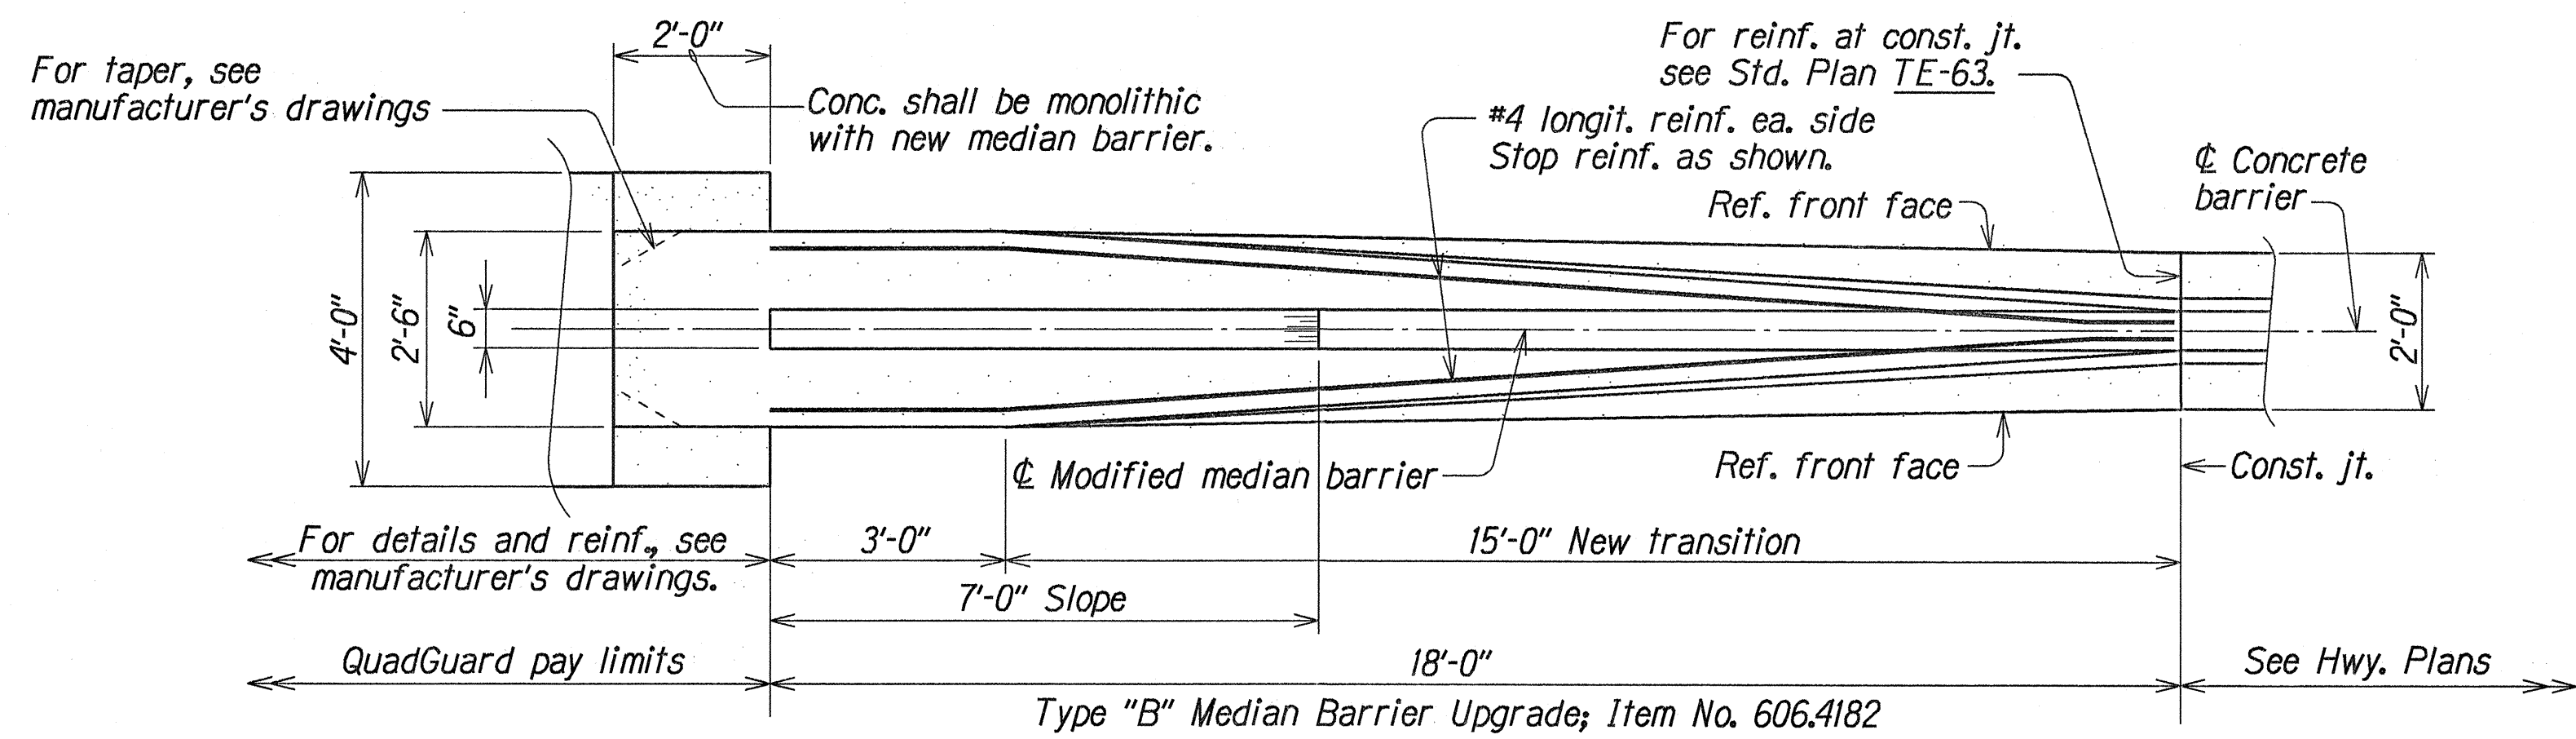


PARTIAL PLAN

Scale: 1/2"=1'-0"

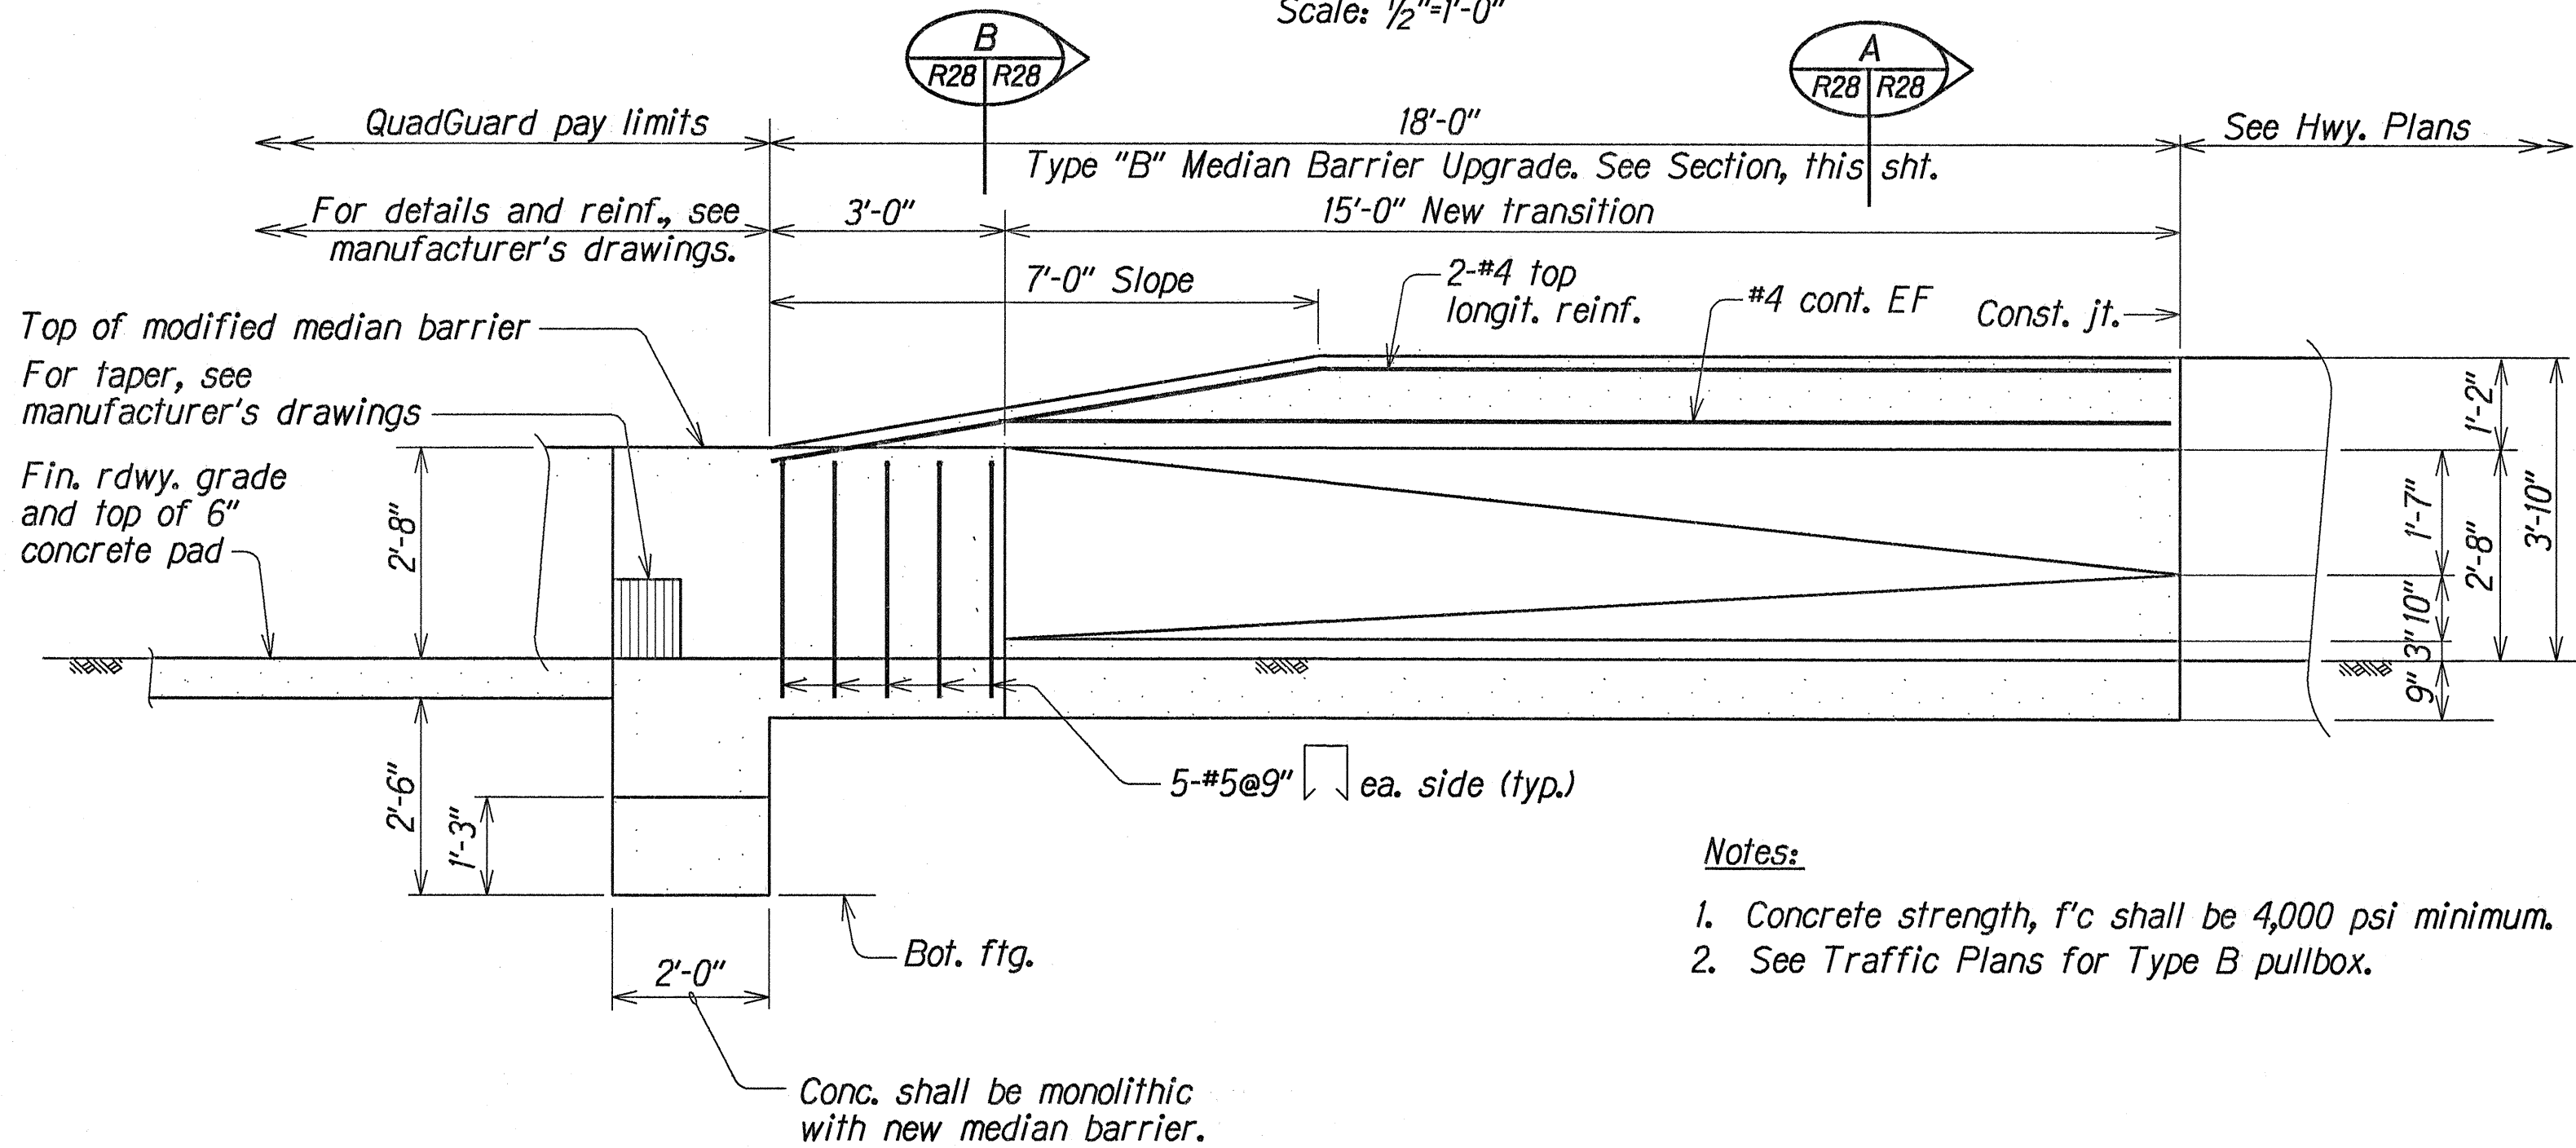


PARTIAL ELEVATION

Scale: 1/2"=1'-0"

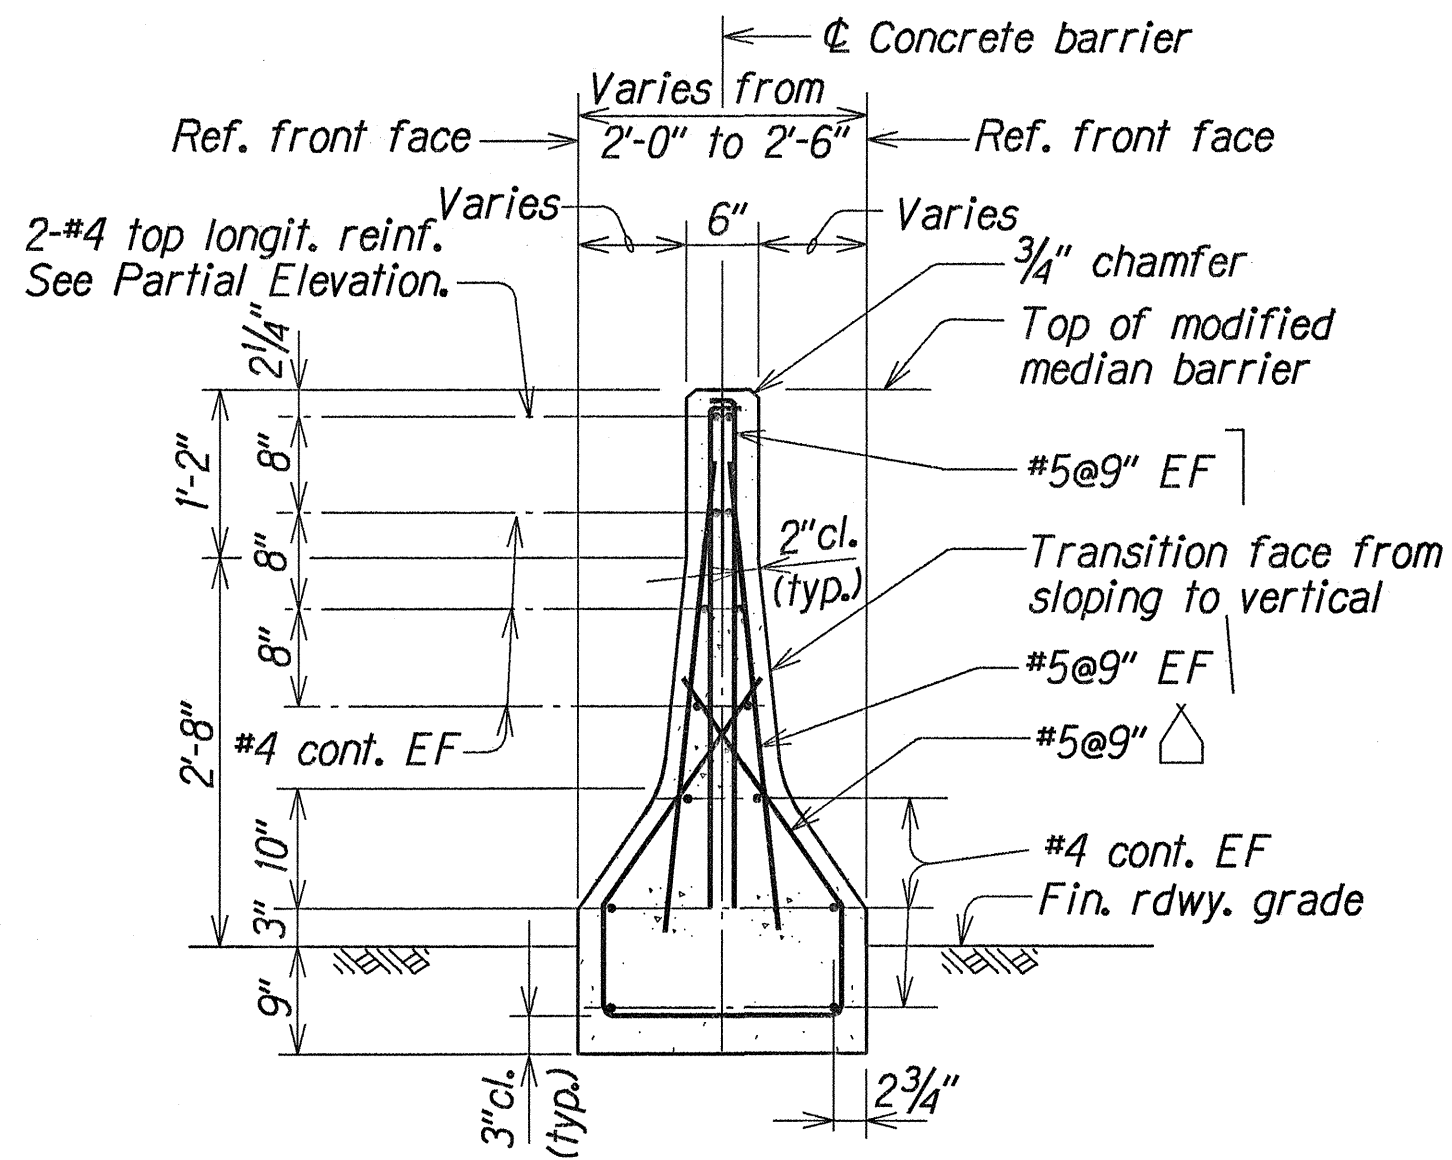

SECTION A

Scale: 3/4"=1'-0"

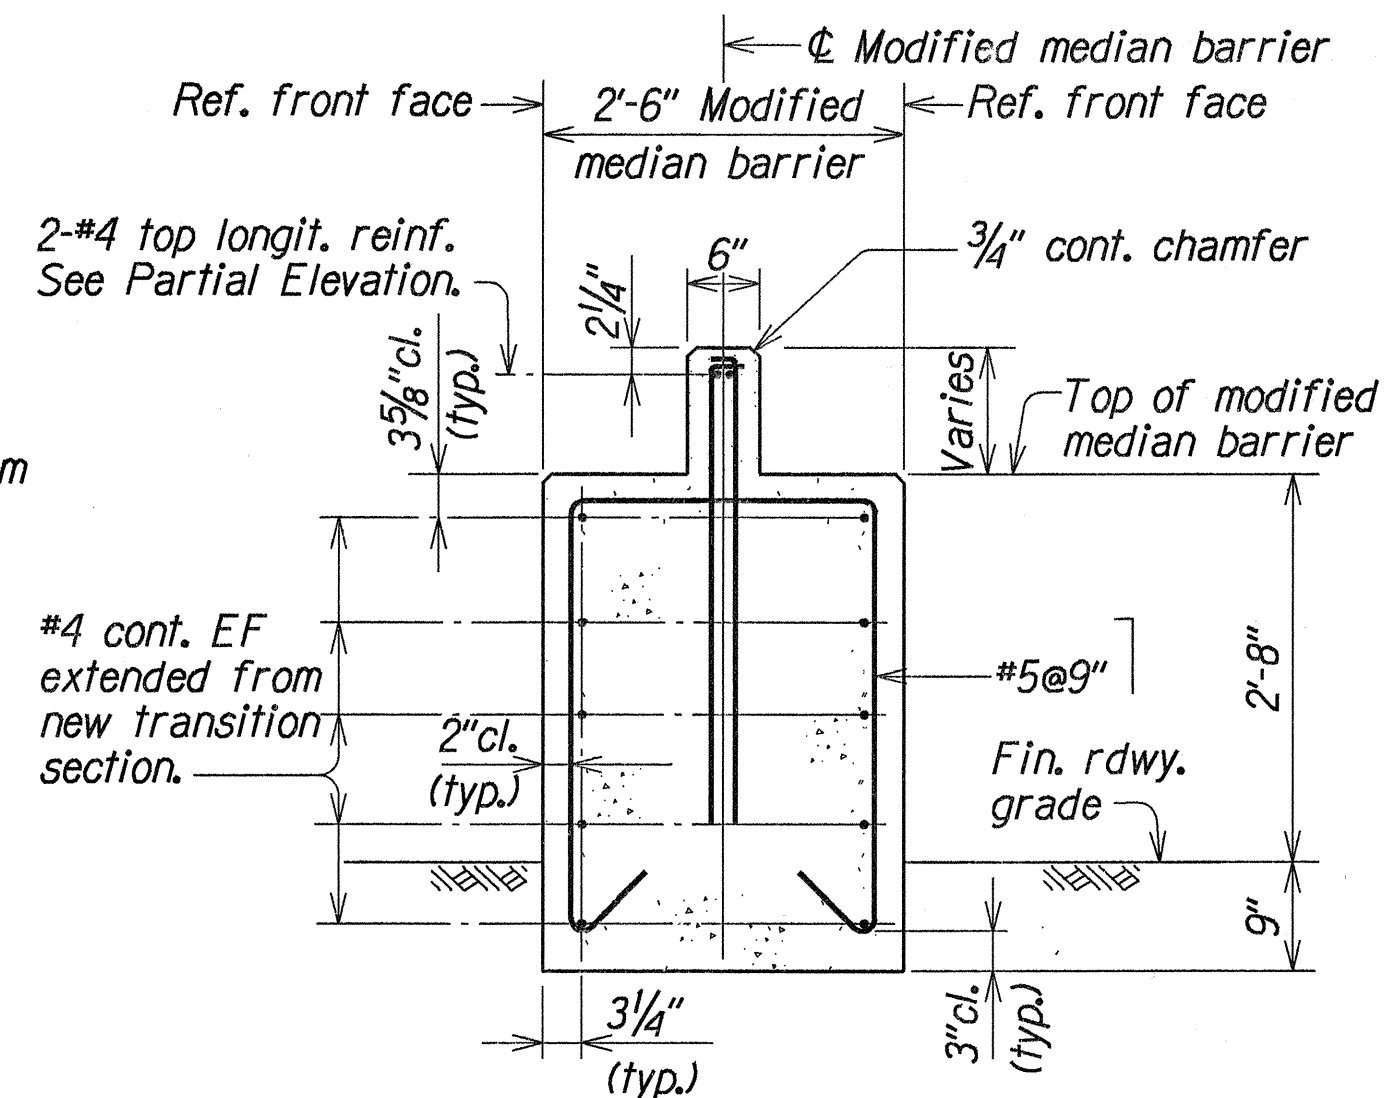

SECTION B

Scale: 3/4"=1'-0"

Notes:

- Concrete strength, f'c shall be 4,000 psi minimum.
- See Traffic Plans for Type B pullbox.







ORIGINAL PLAN	DESIGNED BY	DATE
NOTE BOOK	DESIGNED BY	DATE
QUANTITIES BY	DESIGNED BY	DATE
CHECKED BY	DESIGNED BY	DATE

STATE OF HAWAII
DEPARTMENT OF TRANSPORTATION
HIGHWAYS DIVISION

KUNIA INTERCHANGE WALLS
TYPE "B" MEDIAN BARRIER UPGRADE
PLAN, ELEVATION AND DETAILS
KUNIA INTERCHANGE IMPROVEMENTS
Project No. 1M-HI-1(219)

Scale: As Noted
Date: Nov. 1997

FED. ROAD DIST. NO.	STATE	FED. AID PROJ. NO.	FISCAL YEAR	SHEET NO.	TOTAL SHEETS
HAWAII	HAW.	IM-HI-1(219)	1998	C.O.139	378

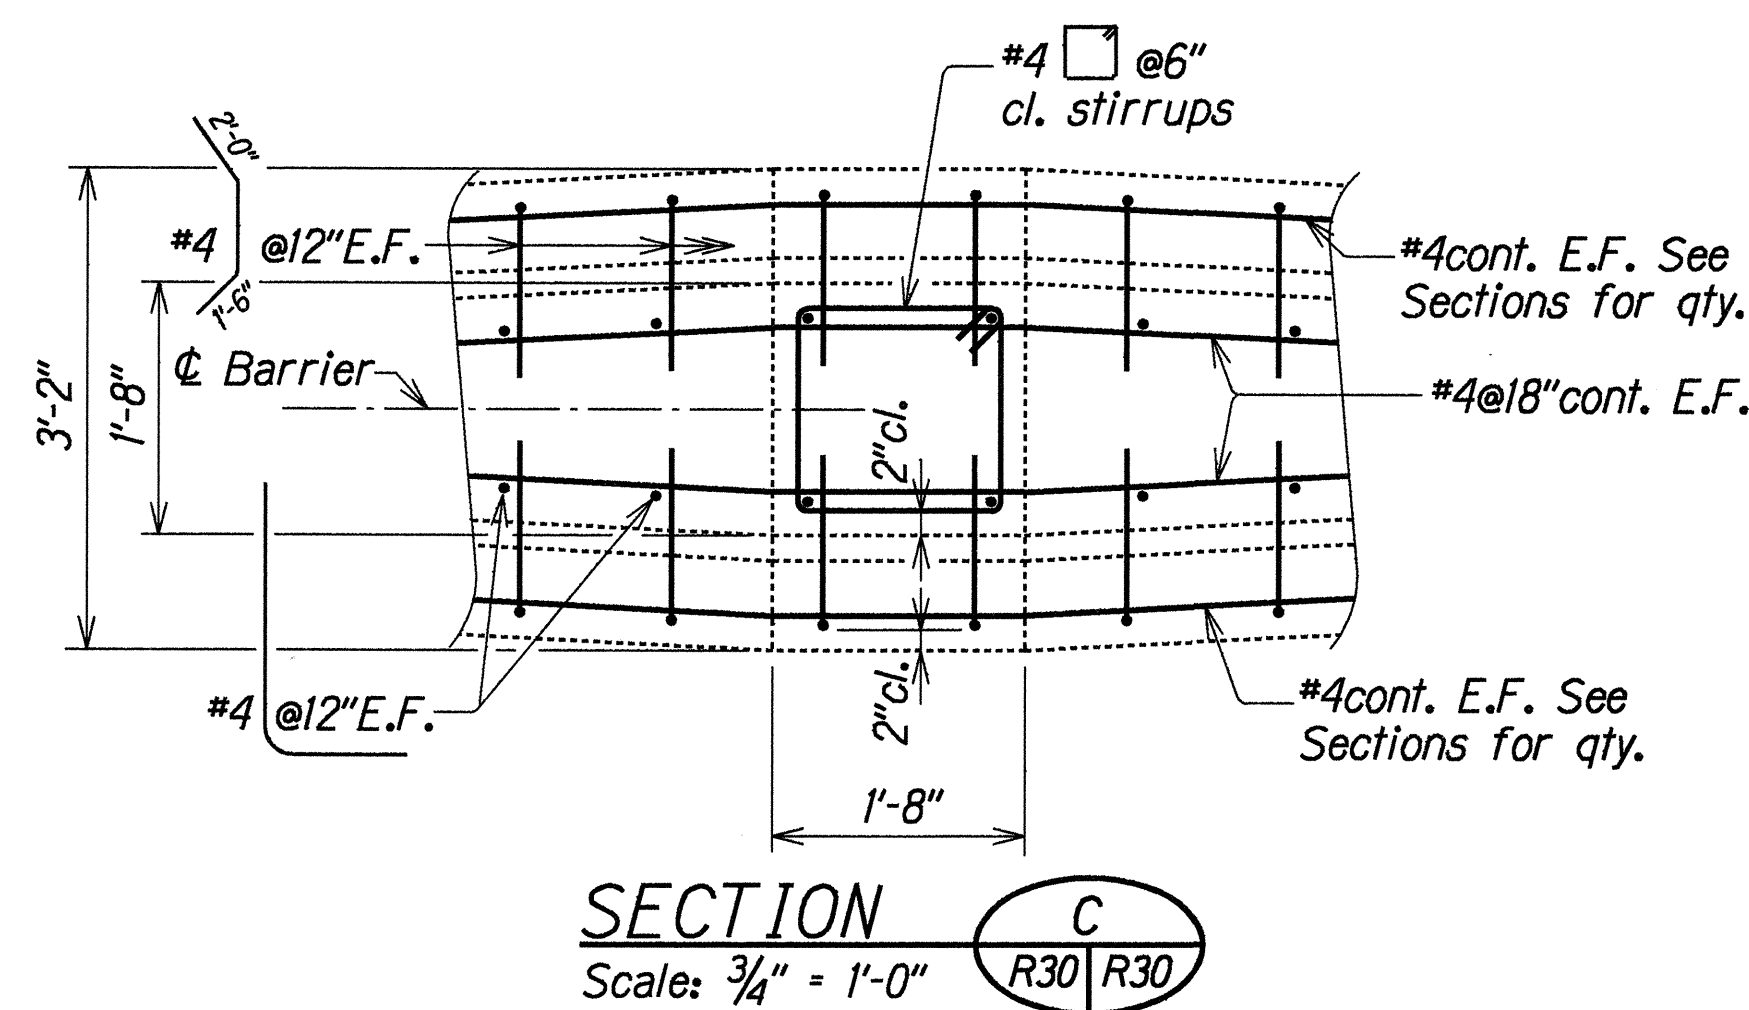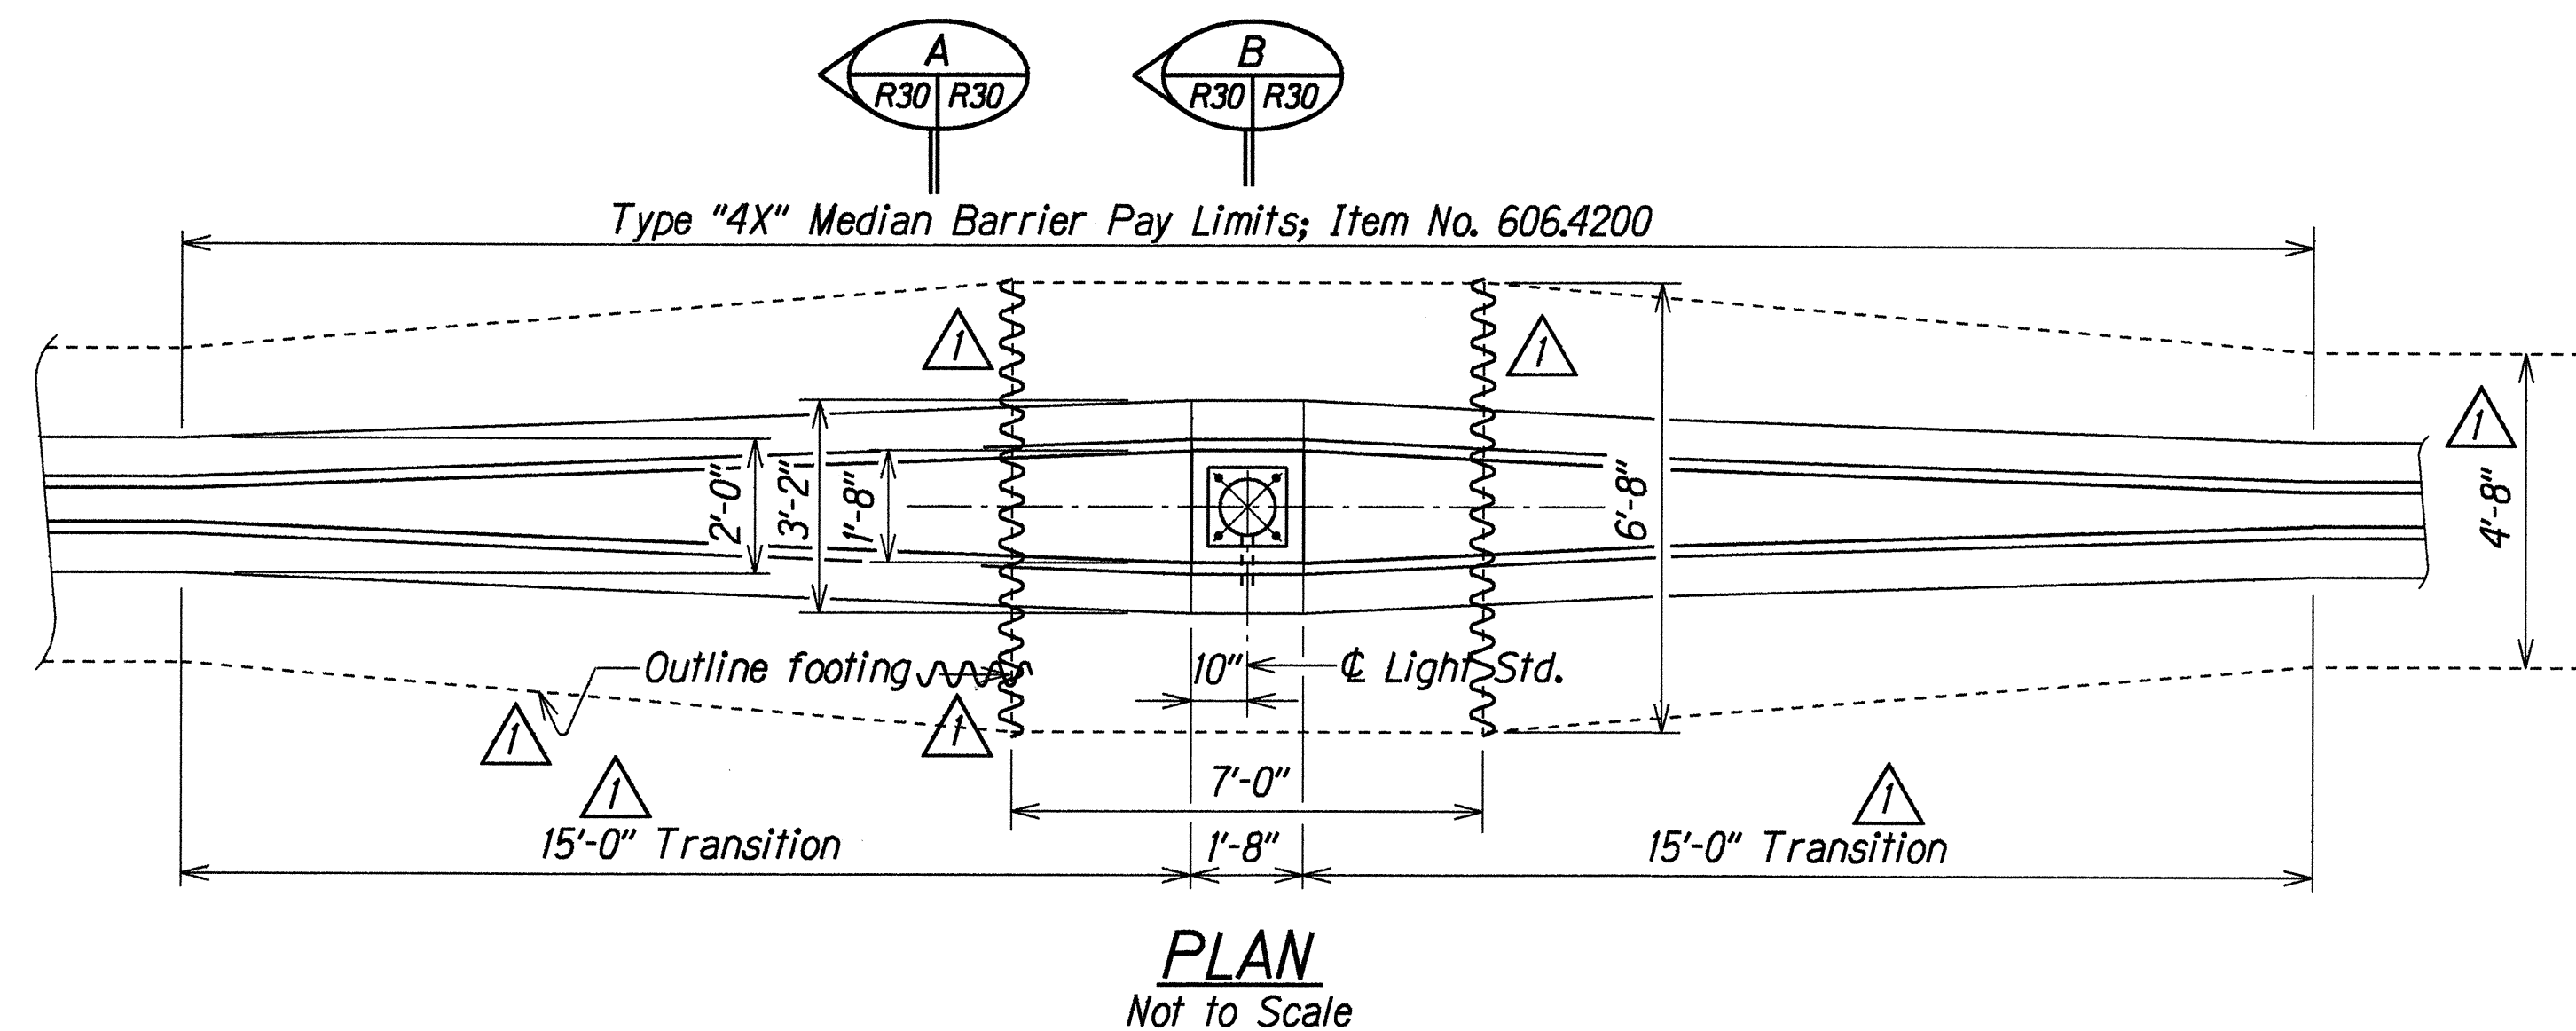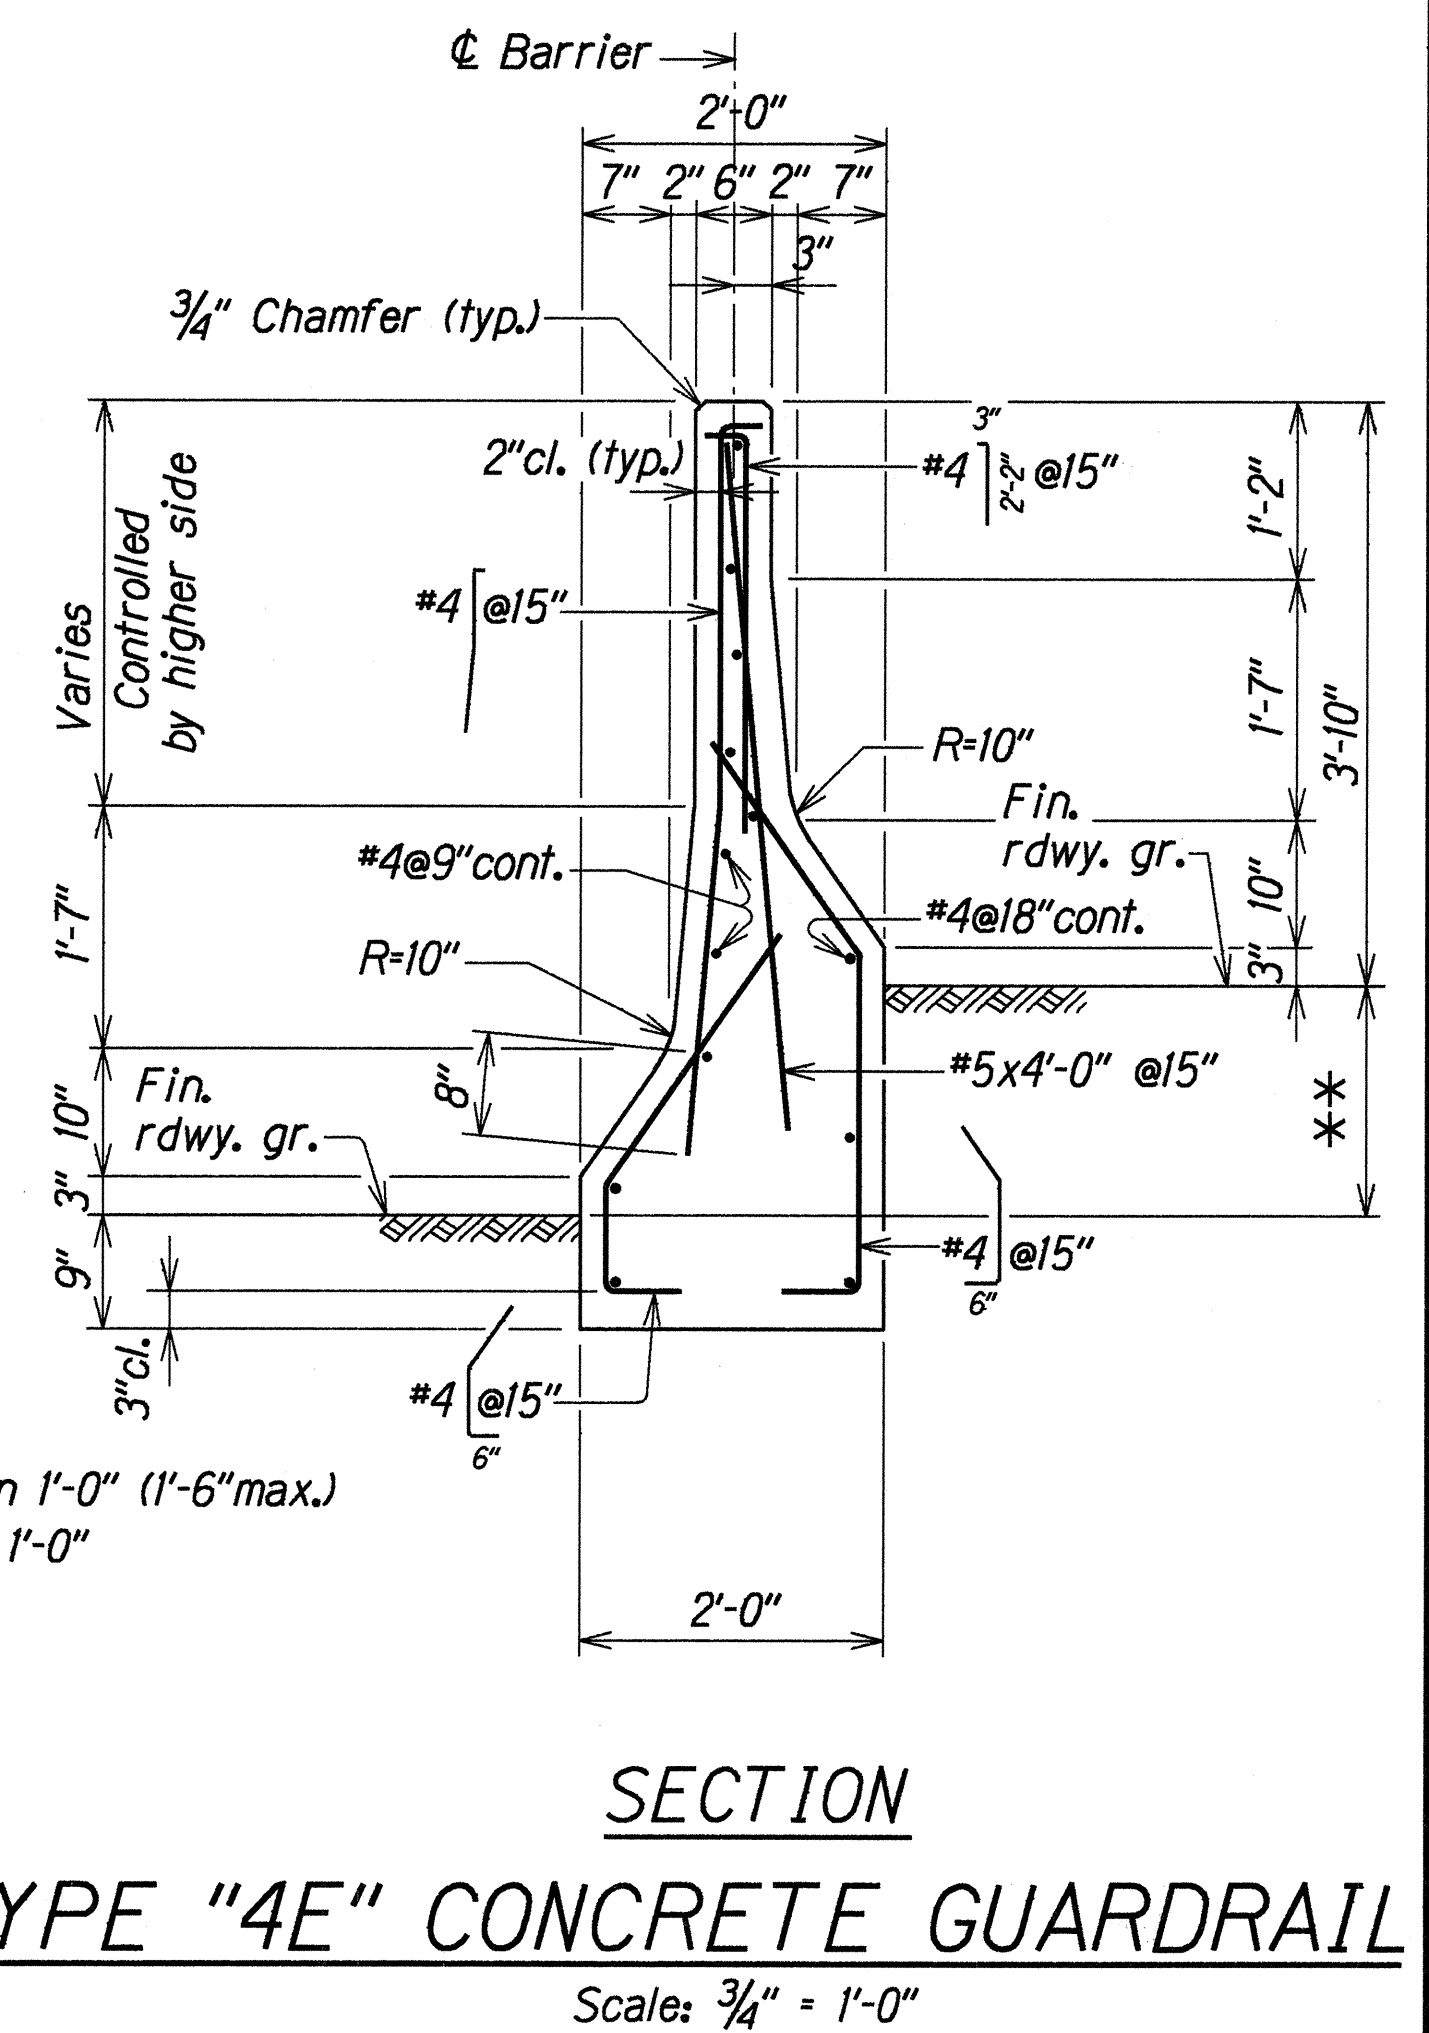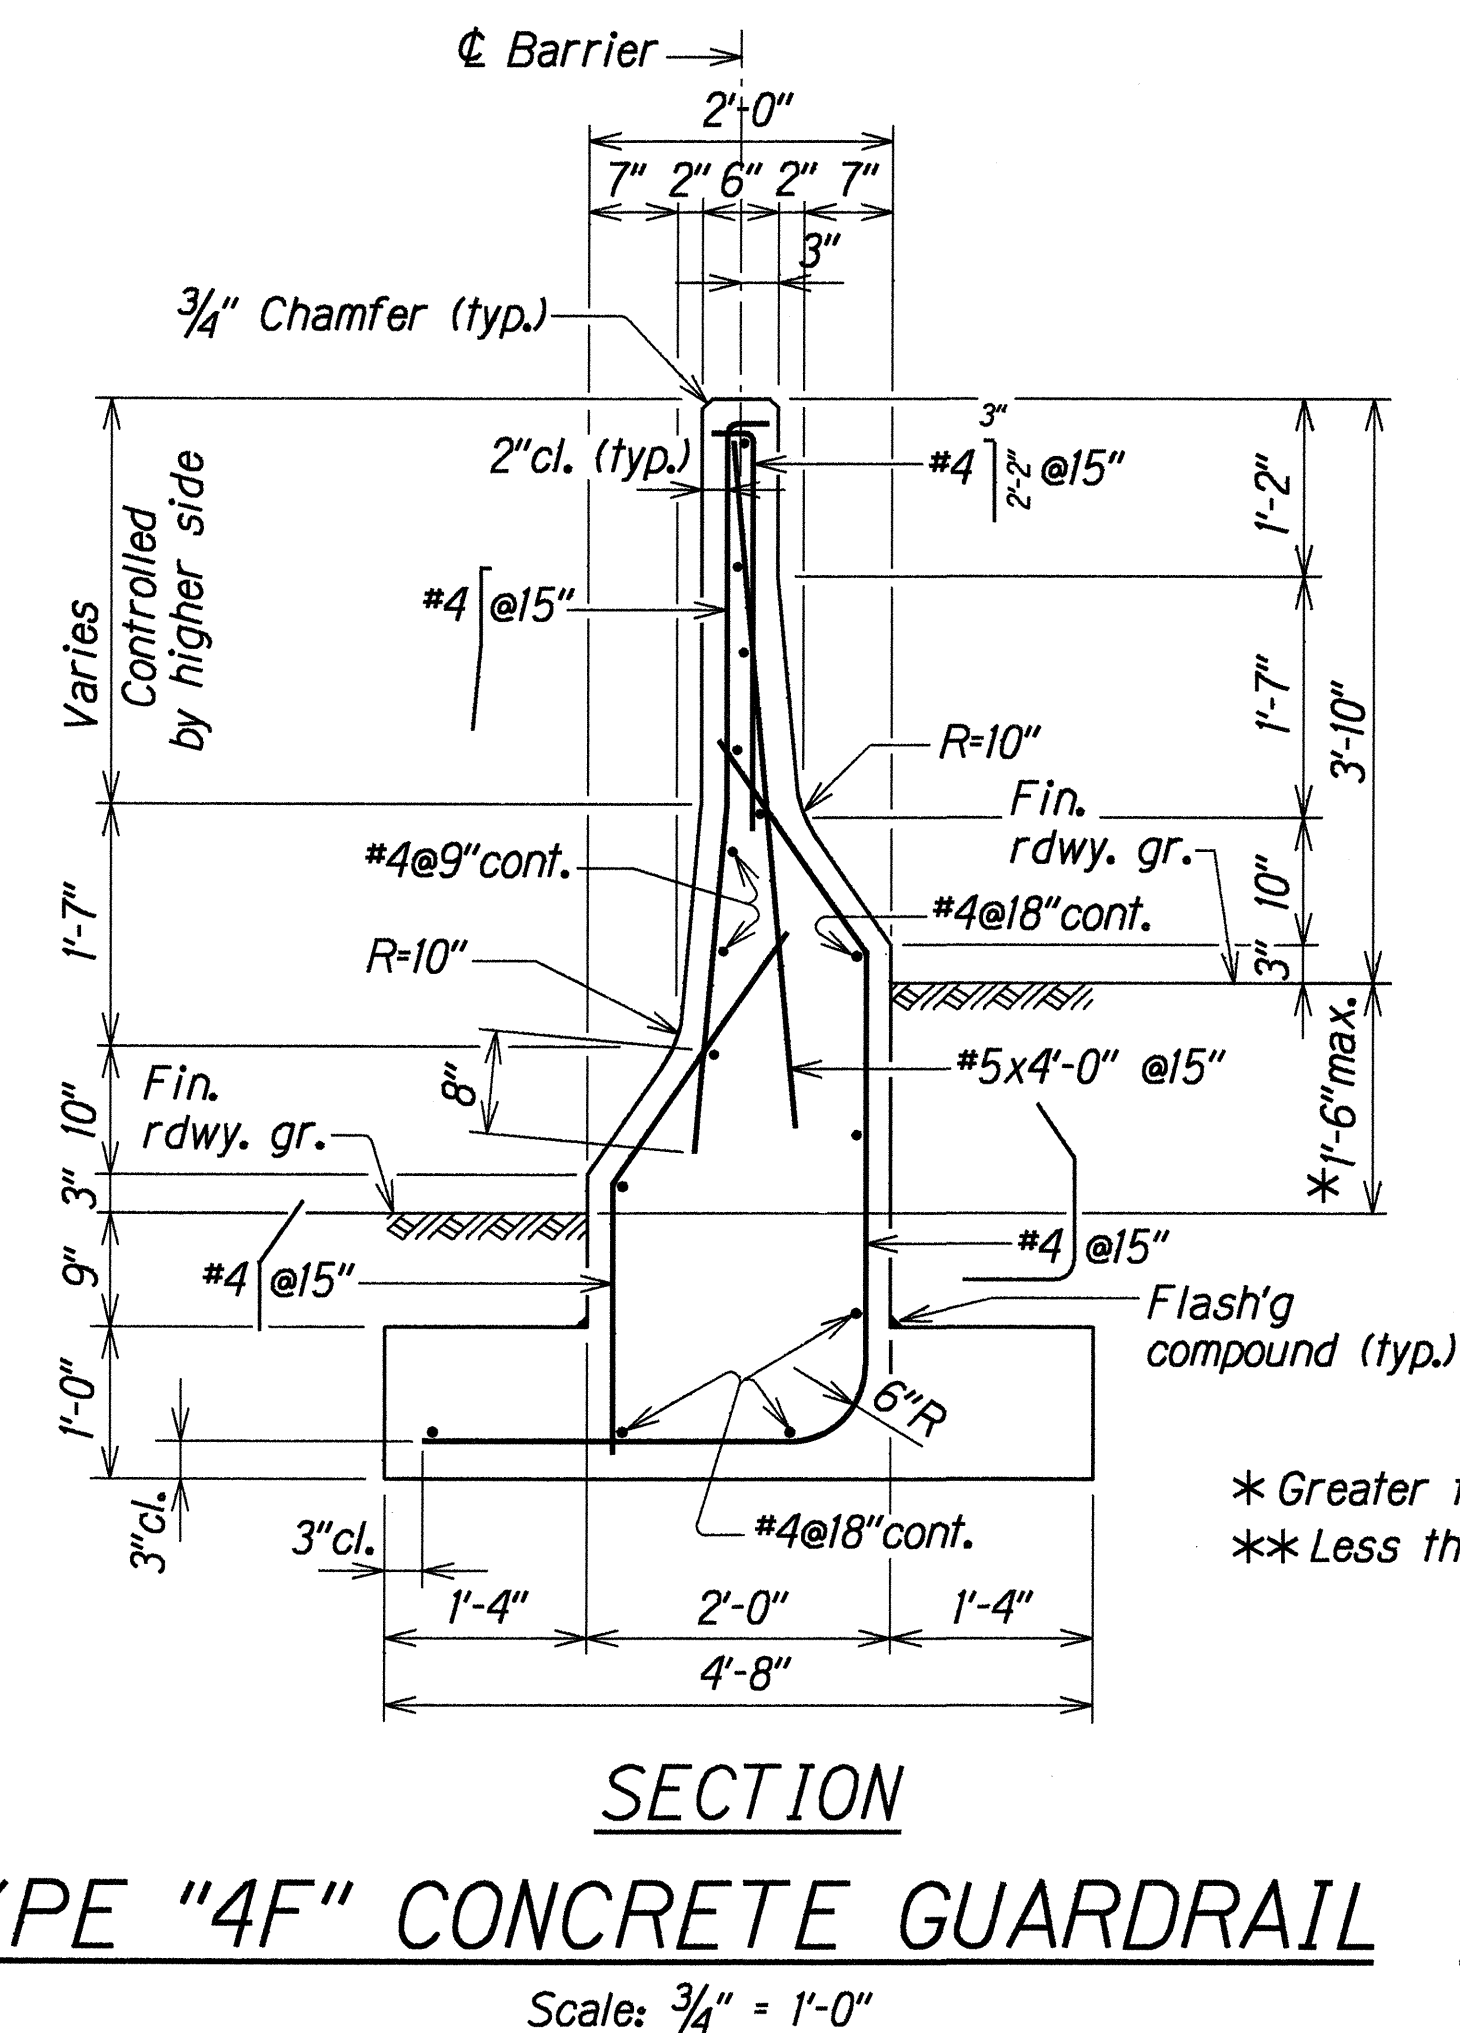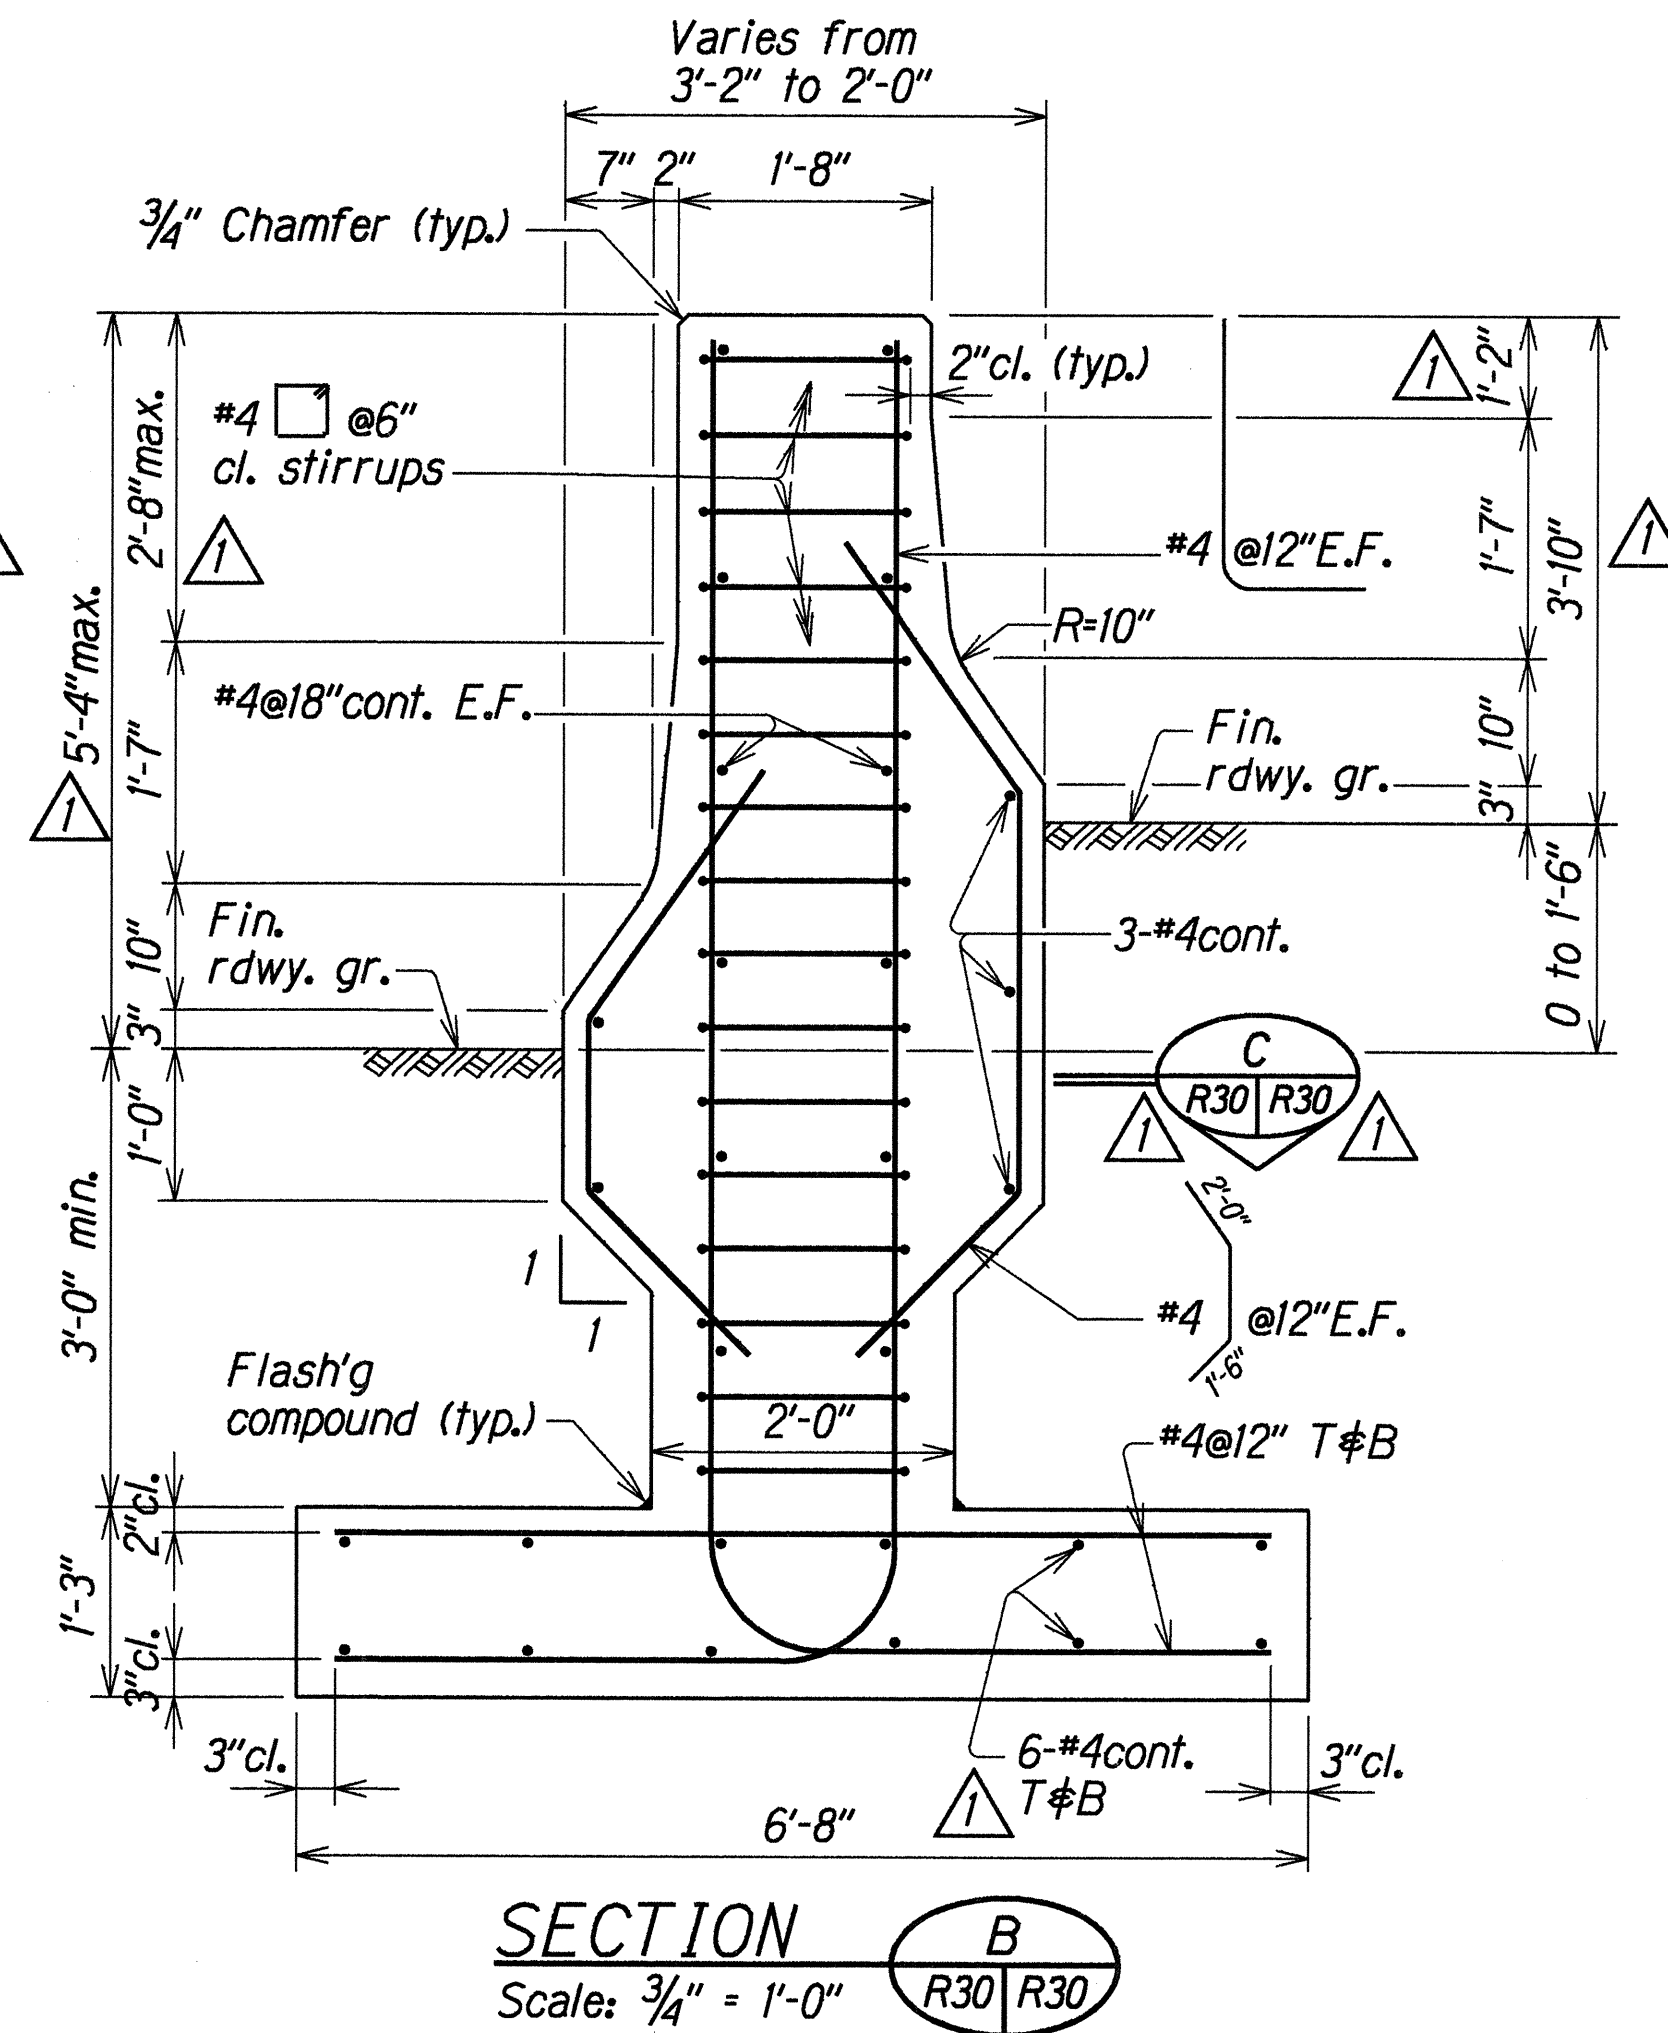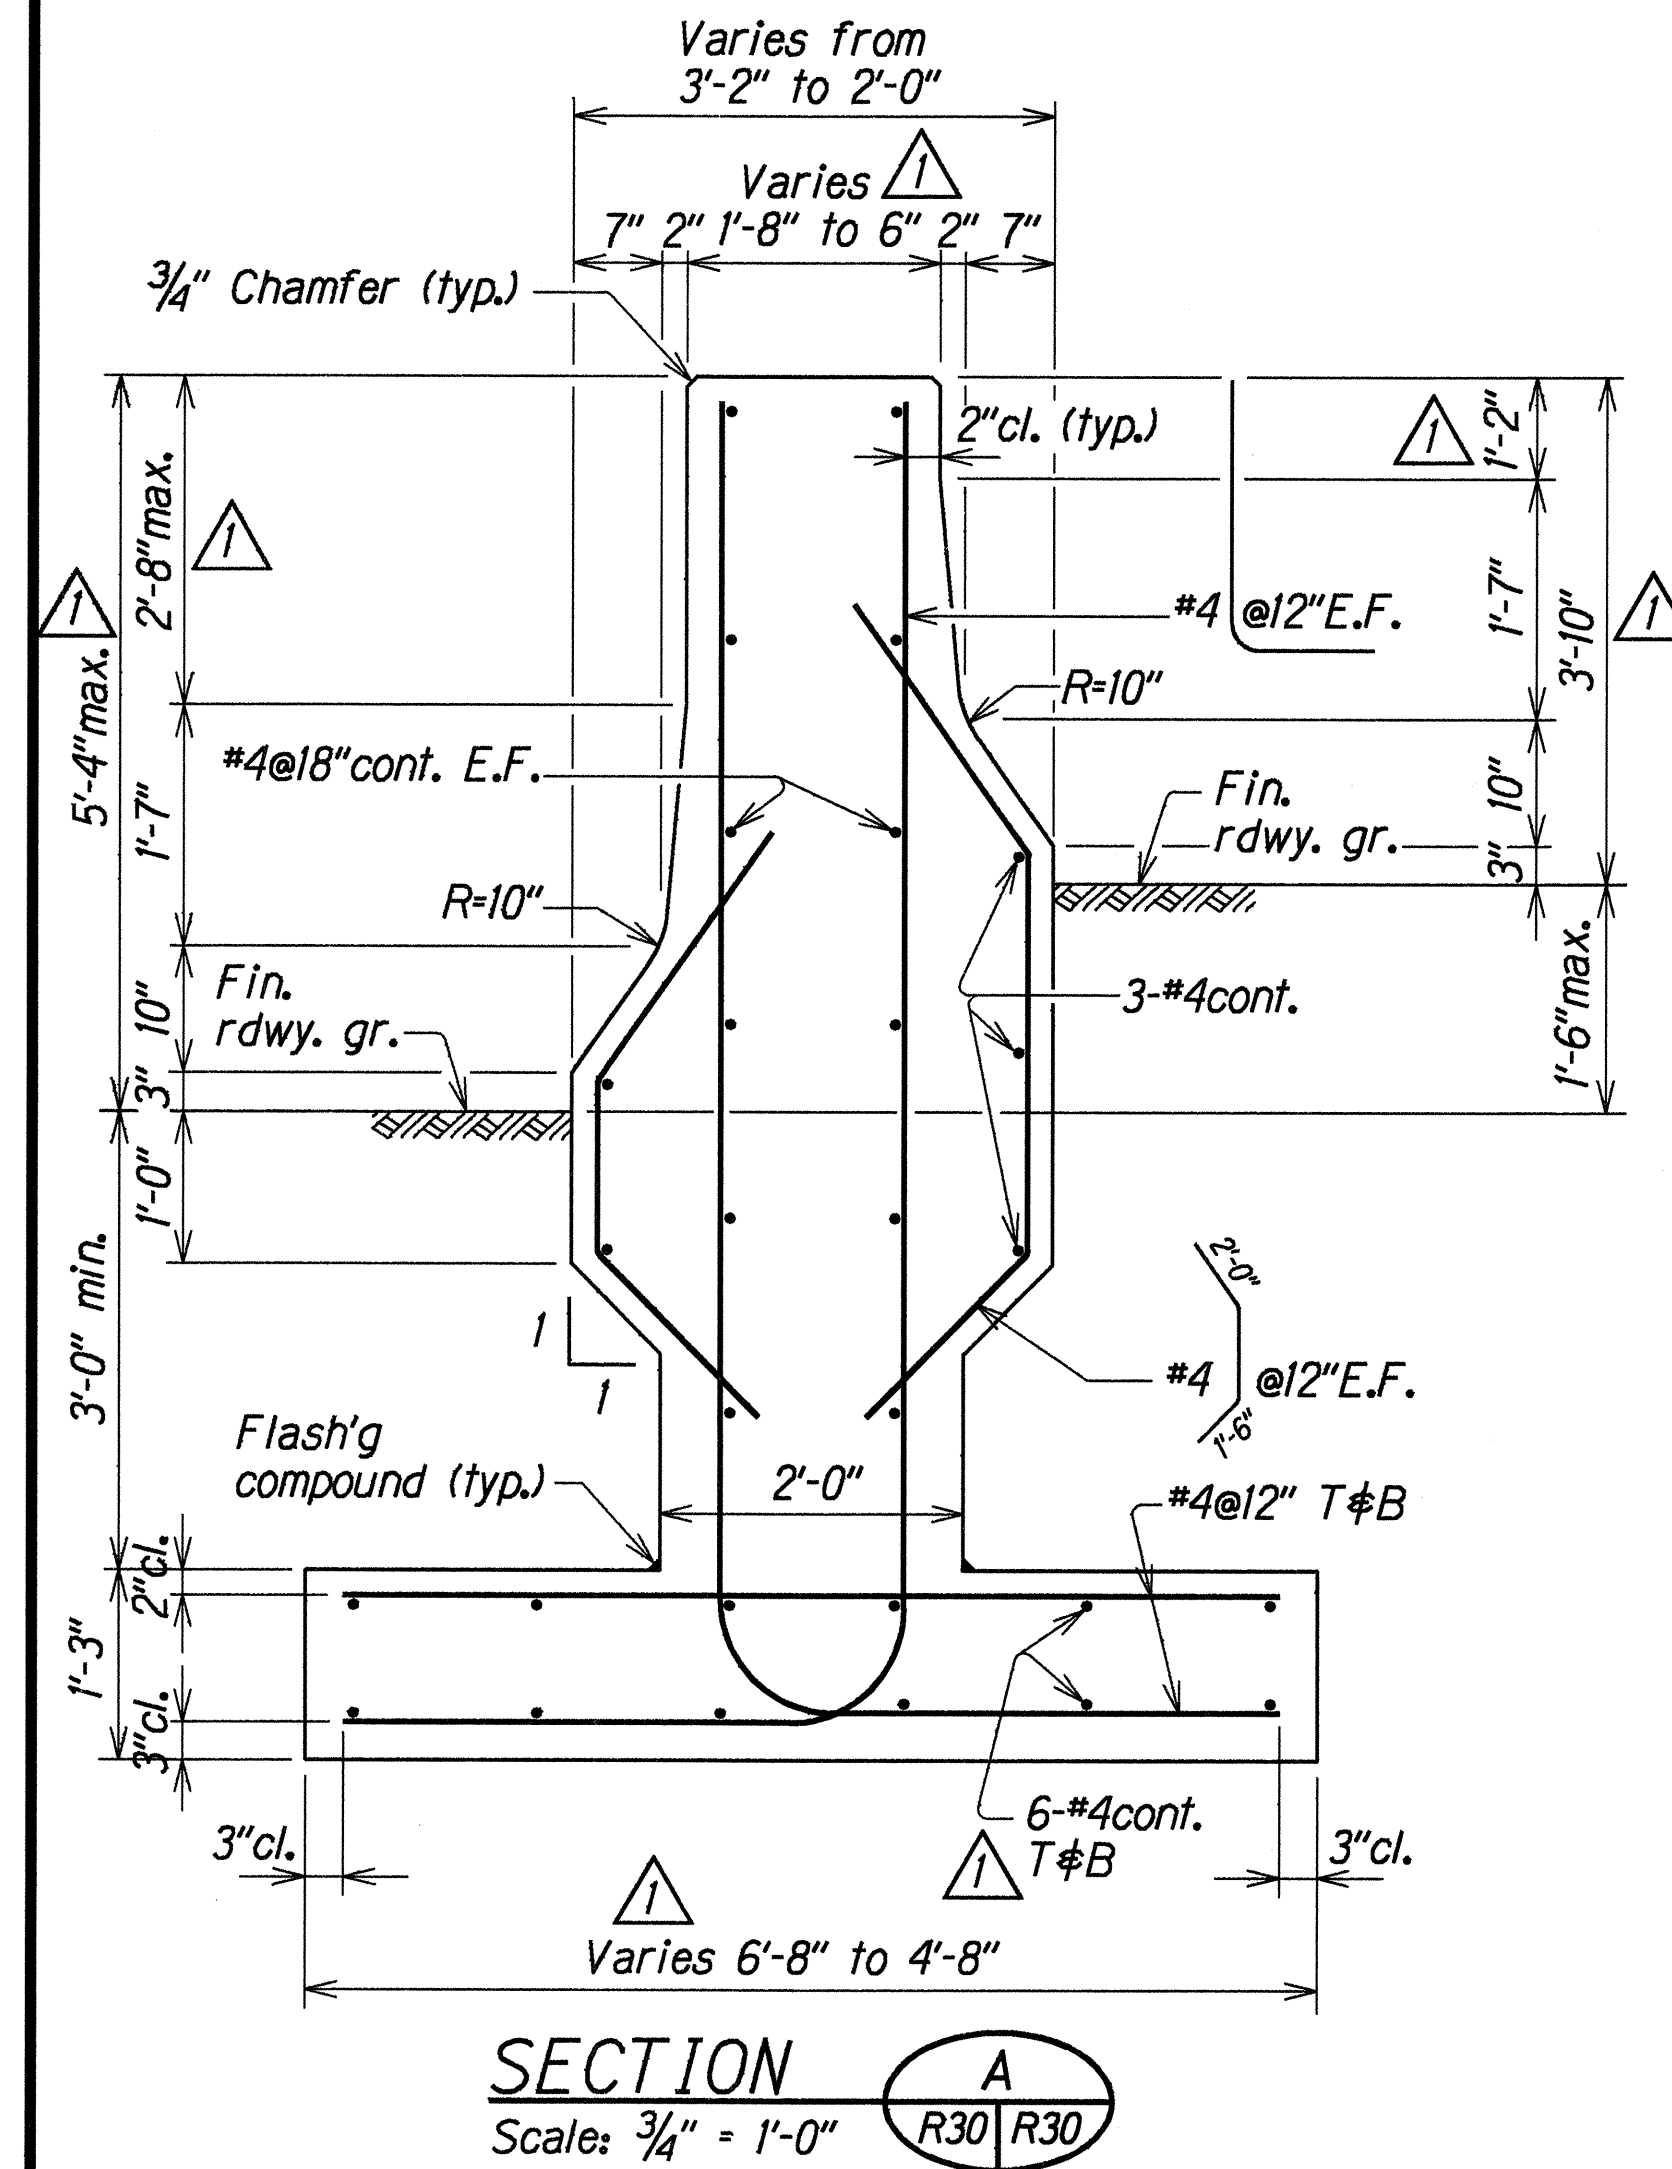

5-11-99	 <i>Change in lengths, reinf. count and ftg. outline</i>
DATE	DESCRIPTION
STATE OF HAWAII DEPARTMENT OF TRANSPORTATION HIGHWAYS DIVISION <u>KUNIA INTERCHANGE WALLS</u> <u>CONCRETE GUARDRAIL</u> <u>PARTIAL PLAN AND SECTIONS</u> <u>KUNIA INTERCHANGE IMPROVEMENTS</u> <u><i>Project No. 1M-HI-1(219)</i></u>	
<i>Scale: As Noted</i>	<i>Date: Nov. 1997</i>
SHEET No. <i>R30</i> OF <i>30</i> SHEETS	