

DRAINAGE

SUMMARY

FED. ROAD DIST. NO.	STATE	FED. AID PROJ. NO.	FISCAL YEAR	SHEET NO.	TOTAL SHEETS
HAWAII	HAW.	F078-1(1)	1969	67	258

Revised: Oct. 16, 1970

STRUCTURES			ESTIMATED QUANTITIES																																					
NUMBER	TYPE	ITEM NO.	206.01	206.02	207.01	503.002	503.202	602.103	603.0010	603.2096	603.6179	603.6200	603.6260	603.6299	603.6339	603.6419	603.7200	603.7220	603.7240	603.7300	603.7340	603.7360	603.7440	604.010	604.201	604.243	604.231	604.232	604.236	604.238	604.250	604.252	604.302	604.202	609.700	609.702	609.704	609.706	612.02	
		STATION	Structure Excavation Other than at Bridges	Structure Excavation for Drainage System	Ditch and Channel Excavation	Concrete for Drainage System	Class "B" Concrete or Shotcrete for Drainage Ditch	Class "B" Concrete for Drainage Ditch	Reinforcing Steel for Drainage System	Bed Course Material for Culvert	66-inch Corrugated Metal Pipe No. 12 Ga.	54-inch CMP No. 14 Ga. or 48-inch RCP, Cl. III	54-inch CMP No. 10 Ga. or 48-inch RCP, Cl. III	54-inch CMP No. 10 Ga. or 54-inch RCP, Cl. III	60-inch CMP No. 12 Ga. or 54-inch RCP, Cl. III	60-inch CMP No. 12 Ga. or 60-inch RCP, Cl. III	66-inch CMP No. 12 Ga. or 66-inch RCP, Cl. III	24" CMP No. 14 Ga. or 24" RCP, Cl. III or 24" ACP, Cl. III	24" CMP No. 12 Ga. or 24" RCP, Cl. III or 24" ACP, Cl. III	24" CMP No. 10 Ga. or 24" RCP, Cl. III or 24" ACP, Cl. III	30" CMP No. 10 Ga. or 30" RCP, Cl. III or 30" ACP, Cl. III	30" CMP No. 12 Ga. or 30" RCP, Cl. III or 30" ACP, Cl. III	30" CMP No. 10 Ga. or 30" RCP, Cl. III or 30" ACP, Cl. III	36" CMP No. 12 Ga. or 36" RCP, Cl. III or 36" ACP, Cl. III	Brick wall for Storm Drain Manholes	Type "A" Cast Iron Frame and Cover	Type "C" Cast Iron Frame and Grate	Type "A-9" Steel Frame and Grate	Type "A-12" Steel Frame and Grate	Type 61614 Steel Frame and Grates	Type 61214 Steel Frame and Grates	Type "S" Trash Rack	Type "M" Trash Rack	Removing, Cleaning, Painting and Reinstalling Type "S" Cast Iron Frame and Cover	Type "B" Cast Iron Frame and Cover	Gutter, Type 7A	Gutter, Type 7B	Gutter, Type 7C	Gutter, Type 7D	Grouted Rubble Slope Protection
		UNIT USED	C.Y.	C.Y.	C.Y.	C.Y.	C.Y.	C.Y.	L.B.	C.Y.	L.F.	L.F.	L.F.	L.F.	L.F.	L.F.	L.F.	L.F.	L.F.	L.F.	L.F.	L.F.	L.F.	L.F.	L.F.	Sq. Ft.	Sq. Ft.	Sq. Ft.	Sq. Ft.	Sq. Ft.	Sq. Ft.	Sq. Ft.	Sq. Ft.	Sq. Ft.	L.F.	L.F.	L.F.	L.F.	C.Y.	
MOANALUA ROAD	
1	STD. CHW	207+91± Lt.			59	19	3.5	60																																
2	"E" SDMH	209+00 65 % Lt.		291			4.0	125	32														170	4	1															
3	Med. CDI	209+00		123		135		115	12														60				6													
4	Med. CDI	211+50		83		30		115	13									88									2													
5	Med. CDI	214+00		126		35		115	15										102								2													
6	61214 CDI	216+00 Rt.		47		25		35	6										34											1										
7	Med. CDI	217+62		76		30		115	12										76								2													
8	61214 CDI	217+62 Rt.		65		25		35	6										40											1										
9	61214 CDI	220+95 Rt.		279		25		35	46										310											1										
10	Med. CDI	220+95		83		25		65	11										74								1													
11	61214 CDI	226+50 Lt.		117		20		35	20										134											1										
12	"D" SDMH	227+00 5 % Fr. Rt. E.P.		428			0.5	30	66										446					6	1															
13	61214 CDI	227+00 Rt.		34		20		35	1										6											1										
14	61214 CDI	230+91 Lt.		110		20		35	20										134											1										
15	"D" SDMH	231+50 5 % Fr. Rt. E.P.		500			0.5	30	68								458							6	1															
16	61214 CDI	231+50 Rt.		16		30		35	1										6											1										
17	61214 CDI	236+00 Lt.		113		25		35	17										114											1										
18	"D" SDMH	236+10 5 % Fr. Rt. E.P.		580			0.5	30	66										442					6	1															
19	61214 CDI	236+10 Rt.		16		30		35	1										6											1										
20	61214"N" CDI	240+55 Rt.		27		20		258	2			6																		1										
21	"D-1" SDMH	240+55 5 % Fr. Rt. E.P.		55		6.5		1180	29							112										1														
22	61214"M" CDI	240+65 Lt.		271		70		323	18							66														1										

Note: "Whenever gages for corrugated metal pipes or pipe arches are called for on the plans, the equivalent thickness in inches shall be used. The equivalent are as follows:

14 Ga.	=	0.079	inch
12 "	=	0.109	"
10 "	=	0.138	"
8 "	=	0.168	"

DRAINAGE SUMMARY

FED. ROAD DIST. NO.	STATE	FED. AID PROJ. NO.	FISCAL YEAR	SHEET NO.	TOTAL SHEETS
HAWAII	HAW.	F078(11)	1969	68	258

Revised: Oct. 16, 1970
Apr. 15, 1971
Oct. 29, 1971

STRUCTURES			ESTIMATED QUANTITIES	
NUMBER	TYPE	ITEM NO.	206.01	206.02	207.01	503.002	503.202	602.103	603.001	603.209	603.617	603.620	603.626	603.629	603.633	603.649	603.720	603.722	603.724	603.730	603.734	603.736	603.740	604.010	604.201	604.243	604.231	604.232	604.236	604.238	604.250	604.252	604.302	604.202	609.700	609.702	609.704	609.706	612.02																														
		STATION	Structure Excavation Other than at Bridges	Structure Excavation for Drainage System	Ditch and Channel Excavation	Concrete for Drainage System	Class "B" Concrete or Shotcrete for Drainage Ditch	Class "B" Concrete for Drainage System	Reinforcing Steel for Drainage System	Bed Course Material for Culvert	66-inch Corrugated Metal Pipe No. 12 Ga.	54-inch CMP No. 14 Ga. or 48-inch RCP Cl. III	54-inch CMP No. 10 Ga. or 48-inch RCP Cl. III	54-inch CMP No. 10 Ga. or 54-inch RCP Cl. III	60-inch CMP No. 12 Ga. or 54-inch RCP Cl. III	60-inch CMP No. 12 Ga. or 60-inch RCP Cl. III	66-inch CMP No. 12 Ga. or 66-inch RCP Cl. III	24" CMP No. 14 Ga. or 24" RCP Cl. III or 24" AC, Cl. III	24" CMP No. 12 Ga. or 24" RCP Cl. III or 24" AC, Cl. III	24" CMP No. 10 Ga. or 24" RCP Cl. III or 24" AC, Cl. III	30" CMP No. 10 Ga. or 30" RCP Cl. III or 30" AC, Cl. III	30" CMP No. 10 Ga. or 30" RCP Cl. III or 30" AC, Cl. III	36" CMP No. 12 Ga. or 36" RCP Cl. III or 36" AC, Cl. III	Brick wall for Storm Drain Manholes	Type "A" Cast Iron Frame and Cover	Type C Cast Iron Frame and Grate	Type "A-9" Steel Frame and Grate	Type "A-12" Steel Frame and Grate	Type 61614 Steel Frame and Grates	Type 61214 Steel Frame and Grates	Type "S" Trash Rack	Type "M" Trash Rack	Removing, Cleaning, Sealing, and Reinstalling Type "B" Cast Iron Frame and Cover	Type "B" Cast Iron Frame and Cover	Gutter, Type 7A	Gutter, Type 7B	Gutter, Type 7C	Gutter, Type 7D	Grouted Rubble Slope Protection																														
		UNIT USED	C.Y.	C.Y.	C.Y.	C.Y.	C.Y.	C.Y.	L.B.	C.Y.	L.F.	L.F.	L.F.	L.F.	L.F.	L.F.	L.F.	L.F.	L.F.	L.F.	L.F.	L.F.	L.F.	L.F.	Ea.	Ea.	Ea.	Ea.	Ea.	Ea.	Ea.	Ea.	Ea.	L.F.	L.F.	L.F.	L.F.	C.Y.																															
MOANALUA ROAD - CONT.	
23	61614 CD	205+00 Lt.		7		2.5		21	
24	Stream Realignment	201+00 to 206+00	408		3347																																			958																													
25	61614 CD	200+58 Lt.		109		9.5		97							70																									34																													
RED HILL ACCESS ROAD	
"A" CB	1+50 Rt.			174		7.5		145	19									128																						1																													
"D" CB	2+58 Lt.			220		6.0		77	17									110																						1																													
"A" CB	Coast Gd. Rd. 0+58 Lt.			156		7.5		145	13									86																						1																													
"E" SDMH	3+85 Lt.			430			4.5	254	26									176							4	1	
ASPHALT CONCRETE GUTTERS	
Ramp (RH-I) 0+27 Rt. to 0+59 Rt.	30		
Ramp (RH-I) 0+65 Rt. to 2+75 Rt.	210		
Ramp (RH-I) 2+75 Rt. to 12+70 Rt.	995		
Ramp (RH-O) 2+40 Lt. to 13+00 Lt.	1060		
208+36 Rt. to 209+65 Rt.	190	
215+75 Rt. to 227+00 Rt.	1125	
227+00 Rt. to 238+00 Rt.	1100	
225+00 Lt. to 227+00 Lt.	200
227+00 Lt. to 238+00 Lt.	1100

MOANALUA ROAD
DRAINAGE SUMMARY

F-078-1(C1D)

FED. ROAD DIST. NO.	STATE	FED. AID PROJ. NO.	FISCAL YEAR	SHEET NO.	TOTAL SHEETS
HAWAII	HAW.	F-078-1(C1D)	1963	69	258

Revised: Oct. 16, 1970

STRUCTURES			ESTIMATED																								QUANTITIES													
NUMBER	TYPE	ITEM NO.	206.01	206.02	207.01	503.002	503.202	602.103	603.0010	603.2096	603.6179	603.6200	603.6260	603.6299	603.6339	603.6419	603.7200	603.7220	603.7240	603.7300	603.7340	603.7300	603.7440	604.010	604.201	604.243	604.231	604.232	604.236	604.238	604.250	604.252	604.302	604.202	609.700	609.702	609.704	609.706	612.02	
		STATION	Structure Excavation Other than at Bridges	Structure Excavation for Drainage System	Ditch and Channel Excavation	Concrete for Drainage System	Class "B" Concrete or Shotcrete for Drainage Ditch	Class "B" Concrete for Drainage System	Reinforcing Steel for Drainage System	Bed Course Material for Culvert	66-inch Corrugated Metal Pipe No. 12 Ga.	54-inch CMP No. 14 Ga. or 48-inch RCP, Cl. III	54-inch CMP No. 10 Ga. or 48-inch RCP, Cl. III	54-inch CMP No. 10 Ga. or 54-inch RCP, Cl. III	60-inch CMP No. 12 Ga. or 54-inch RCP, Cl. III	60-inch CMP No. 12 Ga. or 60-inch RCP, Cl. III	66-inch CMP No. 12 Ga. or 66-inch RCP, Cl. III	24" CMP No. 14 Ga. or 24" RCP, Cl. III or 24" ACP, Cl. III	24" CMP No. 12 Ga. or 24" RCP, Cl. III or 24" ACP, Cl. III	24" CMP No. 10 Ga. or 24" RCP, Cl. III or 24" ACP, Cl. III	30" CMP No. 10 Ga. or 30" RCP, Cl. III or 30" ACP, Cl. III	30" CMP No. 12 Ga. or 30" RCP, Cl. III or 30" ACP, Cl. III	36" CMP No. 12 Ga. or 36" RCP, Cl. III or 36" ACP, Cl. III	Brick Wall for Storm Drain Manholes	Type "A" Cast Iron Frame and Cover	Type "C" Cast Iron Frame and Gate	Type "A-9" Steel Frame and Gate	Type "A-12" Steel Frame and Gate	Type 61614 Steel Frame and Grates	Type 61214 Steel Frame and Grates	Type "S" Trash Rack	Type "M" Trash Rack	Removing, Cleaning, Painting, and Reinstalling Type "B" Cast Iron Frame and Cover	Type "B" Cast Iron Frame and Cover	Gutter, Type 7A	Gutter, Type 7B	Gutter, Type 7C	Gutter, Type 7D	Grouted Rubble Slope Protection	
		UNIT USED	C.Y.	C.Y.	C.Y.	C.Y.	C.Y.	L.B.	C.Y.	L.F.	L.F.	L.F.	L.F.	L.F.	L.F.	L.F.	L.F.	L.F.	L.F.	L.F.	L.F.	L.F.	L.F.	L.F.	L.F.	Ea.	Ea.	Ea.	Ea.	Ea.	Ea.	Ea.	Ea.	Ea.	L.F.	L.F.	L.F.	L.F.	C.Y.	
RAMP (RH-I)	
1	61214 CDI	0+00 Rt.		198		4.5		35	14														74							1										
2	61214 CDI	2+50 Rt.		225		2.5		35	41												246									1										
3	61214 CDI	4+87 Rt.		296		3.5		35	39												232									1										
4	"E" SDMH	6+70 5% Rt.		278			1.5	115	30											180				4	1															
5	61214 CDI	8+15 Rt.		220		4.0		35	23											140										1										
6	"D" SDMH	11+20 27% Rt.		28			1.5	35	3											16				6	1													3		
7	61214 CDI	11+25 Rt.		37		2.0		35	5											34										1										
8	"U" CDI	0+25 Rt.		69		2.5		266																																
RAMP (RH-O)	
1	61214 CDI	2+70 Lt.		109		3.0		35	10											104											1									
2	61214 CDI	6+00 Lt.		86		2.5		35	14											84											1									
3	"A-12M" CDI	9+43 Rt.		80		3.5		130	10											66								1												
4	"A-12M" CDI	11+30 Rt.		211		3.0		130	30											204								1												
5	61214 CDI	11+75 Lt.		43		2.5		35	6											40											1									

DRAINAGE

SUMMARY

FED. ROAD DIST. NO.	STATE	FED. AID PROJ. NO.	FISCAL YEAR	SHEET NO.	TOTAL SHEETS
HAWAII	HAW.	F-078(11)	1969	70	258

Revised: Oct. 16, 1970

STRUCTURES			ESTIMATED																								QUANTITIES														
NUMBER	TYPE	ITEM NO.	206.01	206.02	207.01	503.002	503.202	602.103	603.001	603.209	603.617	603.620	603.626	603.629	603.633	603.641	603.720	603.722	603.724	603.730	603.734	603.736	603.744	604.010	604.201	604.243	604.231	604.232	604.236	604.238	604.250	604.252	604.302	604.202	609.700	609.702	609.704	609.706	612.02		
		STATION	Structure Excavation Other than at Bridges	Structure Excavation for Drainage System	Ditch and Channel Excavation	Concrete for Drainage System	Class "B" Concrete or Shotcrete for Drainage Ditch	Class "B" Concrete for Drainage System	Reinforcing Steel for Drainage System	Bed Course Material for Culvert	66-inch Corrugated Metal Pipe No. 12 Ga.	54-inch CMP No. 14 Ga. or 48-inch RCP Cl. III	54-inch CMP No. 10 Ga. or 48-inch RCP Cl. III	54-inch CMP No. 10 Ga. or 54-inch RCP Cl. III	60-inch CMP No. 12 Ga. or 54-inch RCP Cl. III	60-inch CMP No. 12 Ga. or 60-inch RCP Cl. III	66-inch CMP No. 12 Ga. or 66-inch RCP Cl. III	24" CMP No. 14 Ga. or 24" RCP Cl. III or 24" ACP Cl. III	24" CMP No. 12 Ga. or 24" RCP Cl. III or 24" ACP Cl. III	24" CMP No. 10 Ga. or 24" RCP Cl. III or 24" ACP Cl. III	30" CMP No. 10 Ga. or 30" RCP Cl. III or 30" ACP Cl. III	30" CMP No. 12 Ga. or 30" RCP Cl. III or 30" ACP Cl. III	36" CMP No. 12 Ga. or 36" RCP Cl. III or 36" ACP Cl. III	Brick Wall for Storm Drain Manholes	Type "A" Cast Iron Frame and Cover	Type "C" Cast Iron Frame and Gate	Type "A-9" Steel Frame and Gate	Type "A-12" Steel Frame and Gate	Type 61614 Steel Frame and Gates	Type 61214 Steel Frame and Gates	Type "S" Trash Rack	Type "M" Trash Rack	Removing, Cleaning, Painting and Reinstalling Type "B" Cast Iron Frame and Cover	Type "B" Cast Iron Frame and Cover	Gutter, Type 7A	Gutter, Type 7B	Gutter, Type 7C	Gutter, Type 7D	Grouted Rubble Slope Protection		
		UNIT USED	C.Y.	C.Y.	C.Y.	C.Y.	C.Y.	C.Y.	L.B.	C.Y.	L.F.	L.F.	L.F.	L.F.	L.F.	L.F.	L.F.	L.F.	L.F.	L.F.	L.F.	L.F.	L.F.	L.F.	L.F.	Ea.	Ea.	Ea.	Ea.	Ea.	Ea.	Ea.	Ea.	Ea.	Ea.	L.F.	L.F.	L.F.	L.F.	C.Y.	
NORTH FRONTAGE ROAD	
1	"E" SDMH	2+25 18' 9/5 Lt.		471			3.5	242	41										272						4	1															
2	"B" CB	5+00 Lt.		479		6.0		108	58										386							1															
3	"A" CB	8+90 Lt.		125		7.5		145	12										82							1															
4	"D" CB	9+75		104		7.5		77	13										86																						
5	"S" CDI	10+64.5±% Lt.		264		23.0		2383	17	60																															
6	"T" CDI	11+00 Lt.		129		26.5		4645																		1															
7	"R" SDMH OUTLET STRUC	15+43 Lt.		669		29.0		4454	20										68							1															
SOUTH FRONTAGE ROAD	
1	"E" SDMH	1+00 26' 9/5 Rt.		418			1.0	65	50															296	4	1															
2	"C" CB	4+00 Rt.		609		7.5		108	63																																
3	"C" CB	7+75 Rt.		686		9.0		135	77			318																													
4	"C" CB	11+20 Rt.		566		7.5		135	57			256																													
5	"C-1" SDMH	13+80 Rt.		247		5.0		206	21			100														1															
6	"E-1" SDMH	14+85 Rt.		117		8.0		2020	10			38														1															

PROFILE	SURVEYED	BY	DATE
	PLOTTED		
	GRADES CHECKED		
	B. M.'S NOTED		
	STRUCTURE NOTATIONS CHECKED		

- SHEET No. 5 OF 34 SHEETS

PLAN	SURVEYED	BY	DATE
NO.	PLOTTED		
	NOTE BOOK		
	ALIGNMENT CHECKED		
	RT. OF WAY CHECKED		

PROFILE	SURVEYED	BY	DATE
NO.	PLOTTED		
	GRADES CHECKED		
	STRUCTURE NOTATIONS CHECKED		

0.0%
 NFR Sta. 15+43.75 to 20+17.7
 Construct: Type "R" S.D.M.H.
 and Std. Outlet Structure
 (For detail See Sht No. 84)
 Install: CC" CMP, 12" Ga. or
 CC" RCP, C1, III)

Sta. 241+73
 Std. Outlet Structure
 Inv. = 178.0

0.0%
 NFR Sta. 15+43.75 to 20+17.7
 Type "R" S.D.M.H.
 Inv. = 180.0
 Inv. = 179.1

Grade to
 Brain

66" Culvert

Demolish existing structure



Match Line
 Sta. 241+00

Match Line
 Sta. 257+00

FED. ROAD DIST. NO.	STATE	FED. AID PROJ. NO.	FISCAL YEAR	SHEET NO.	TOTAL SHEETS
HAWAII	HAW.	F-078-1(11)	1969	74	256

Revised: Apr. 15, 1971
 Oct. 29, 1971

TRUE NORTH
 Scale: 1" = 50'

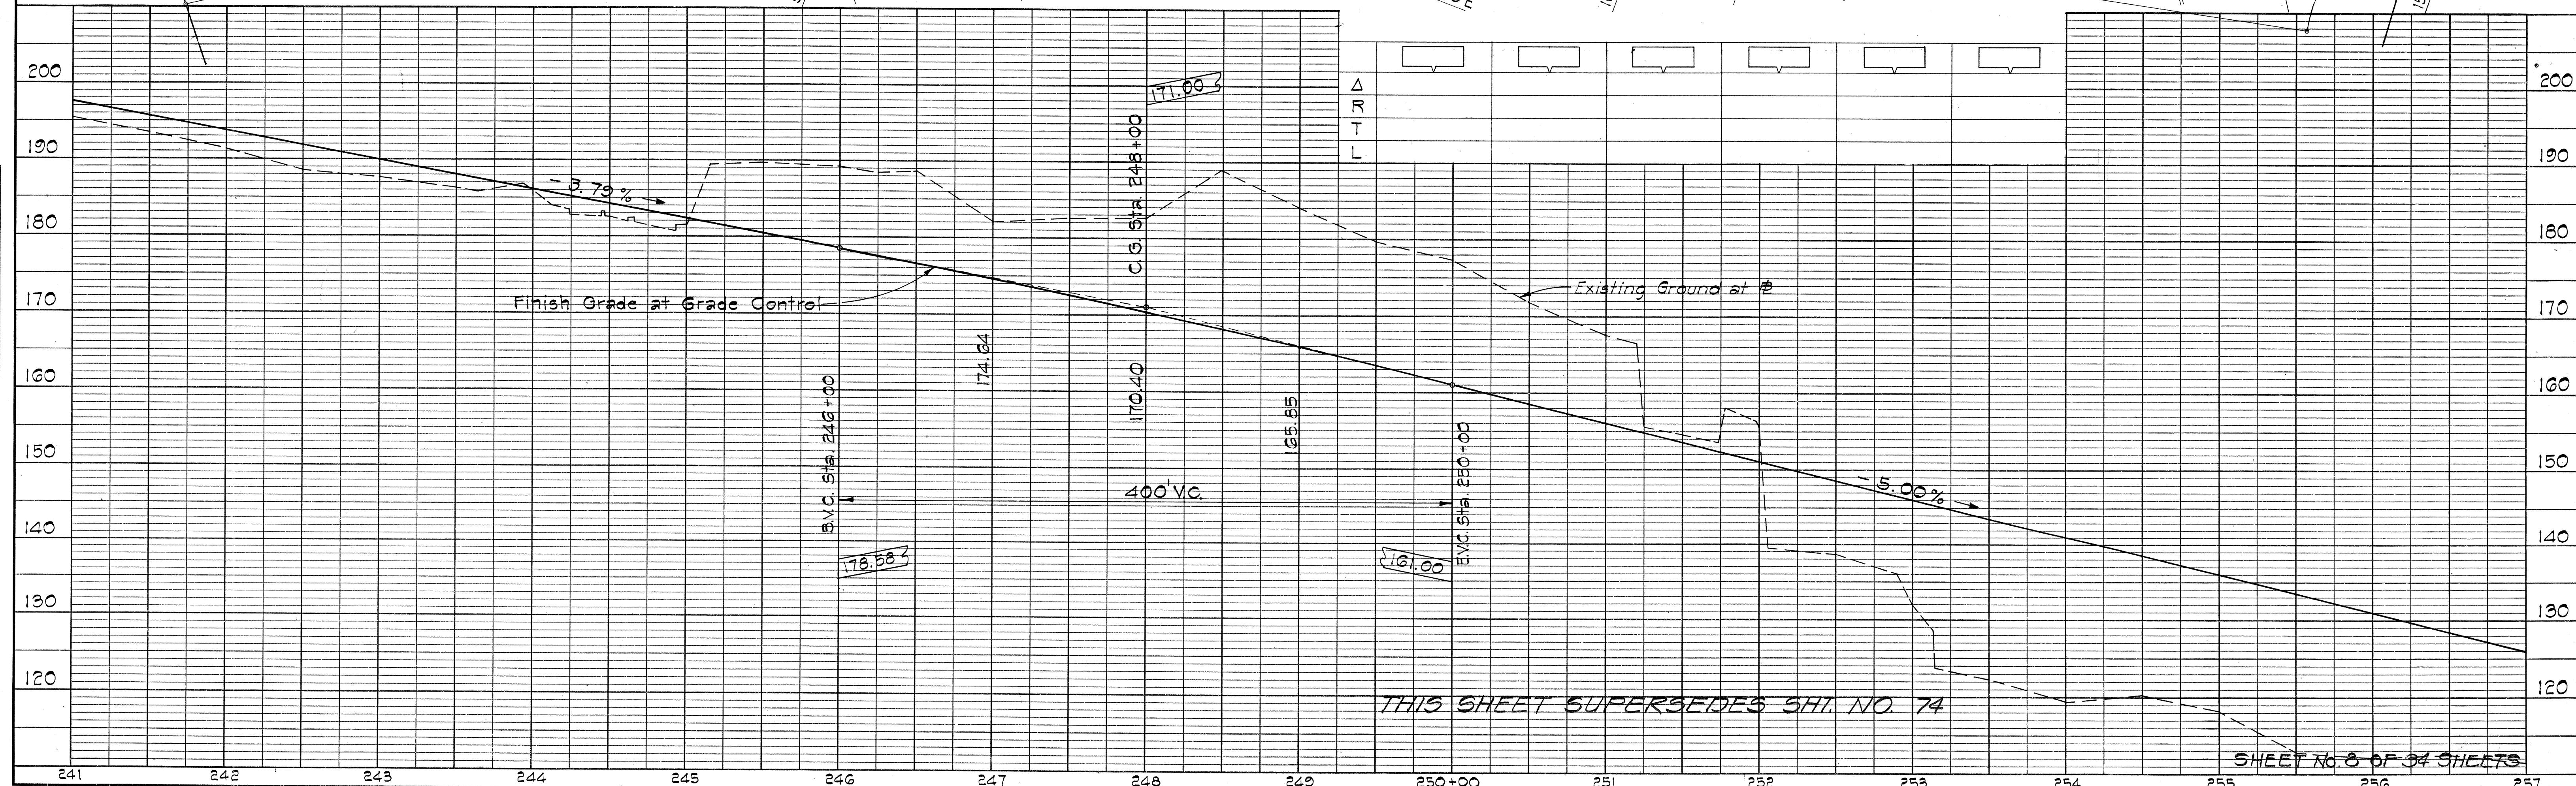
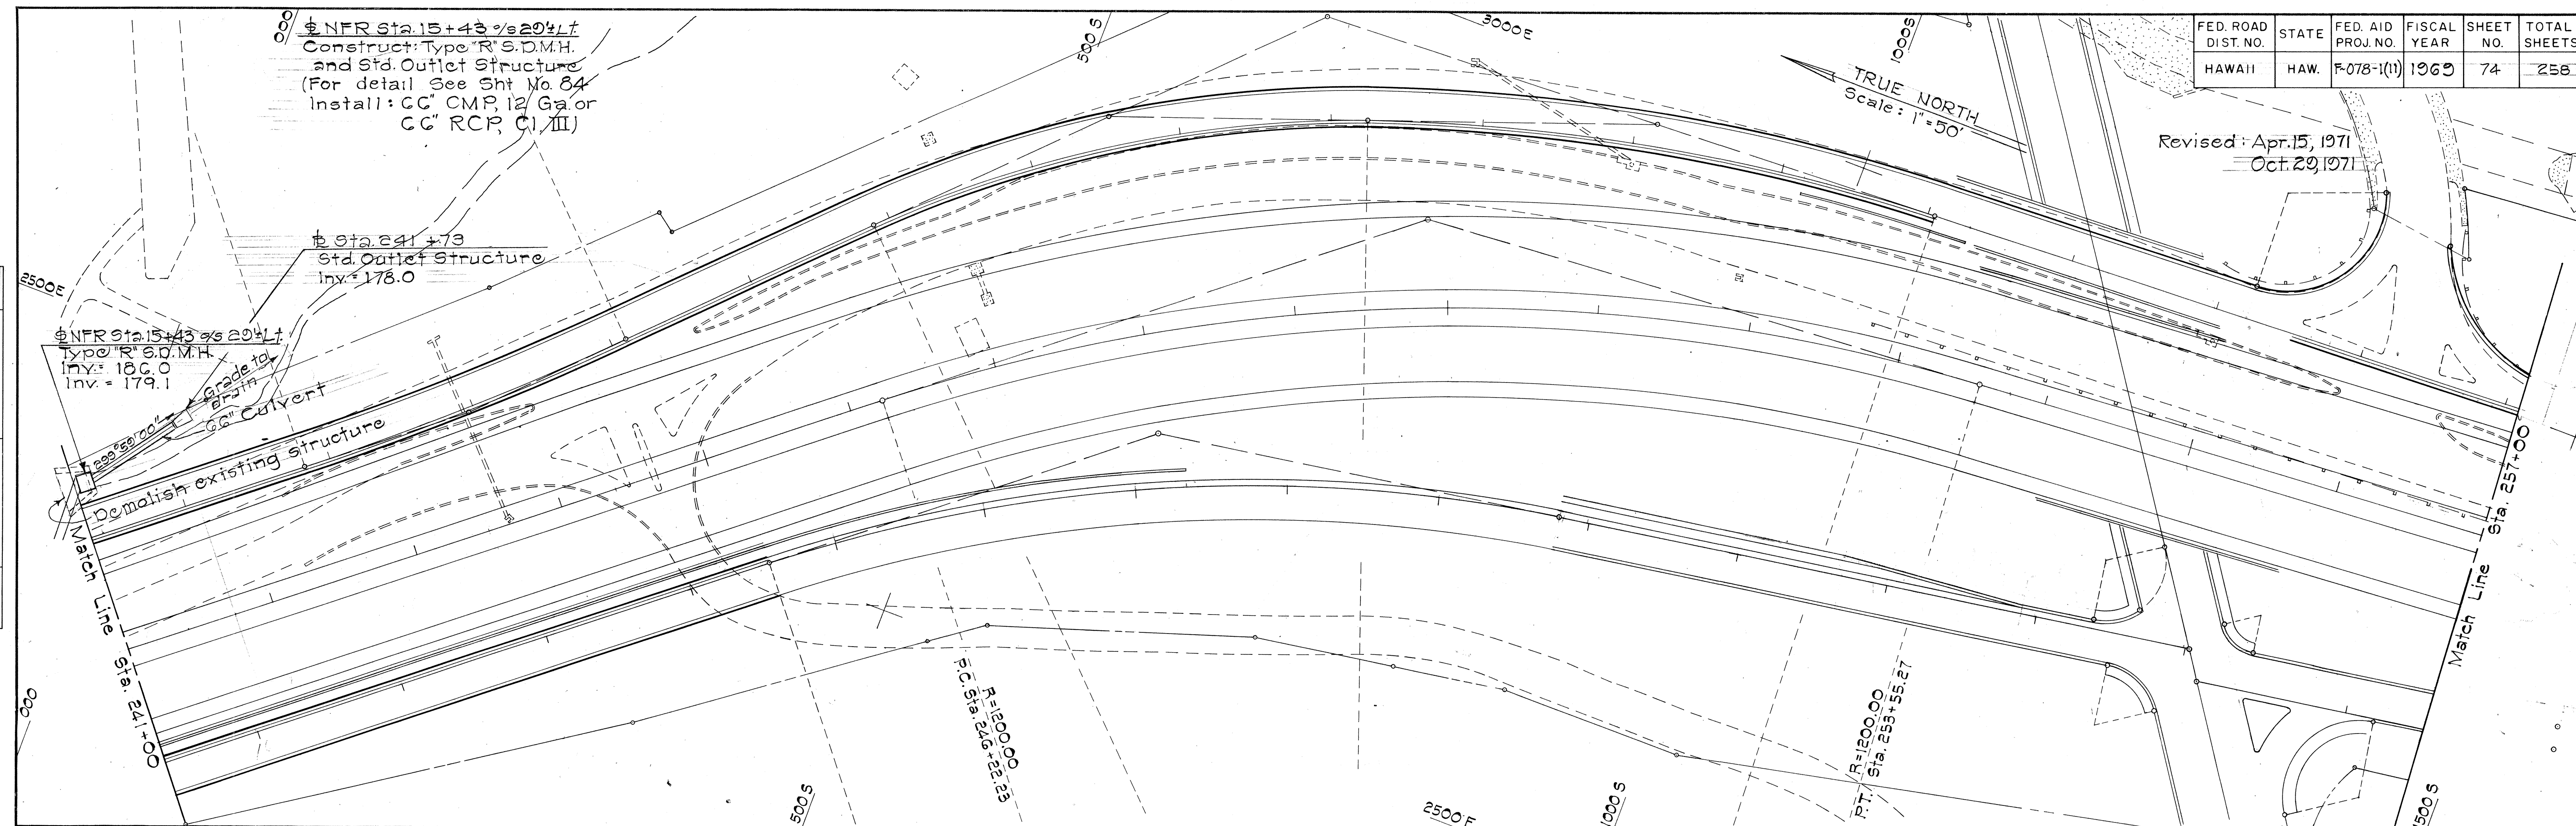


PLAN	DATE	BY
SURVEYED		
PLOTTED		
NOTE BOOK		
NO.		

PROFILE	DATE	BY
SURVEYED		
PLOTTED		
NOTE BOOK		
NO.		

FED. ROAD DIST. NO.	STATE	FED. AID PROJ. NO.	FISCAL YEAR	SHEET NO.	TOTAL
HAWAII	HAW.	F-078-100	1969	75	258

Revised: Oct 16, 1970
Apr. 15, 1971
Oct. 23, 1971

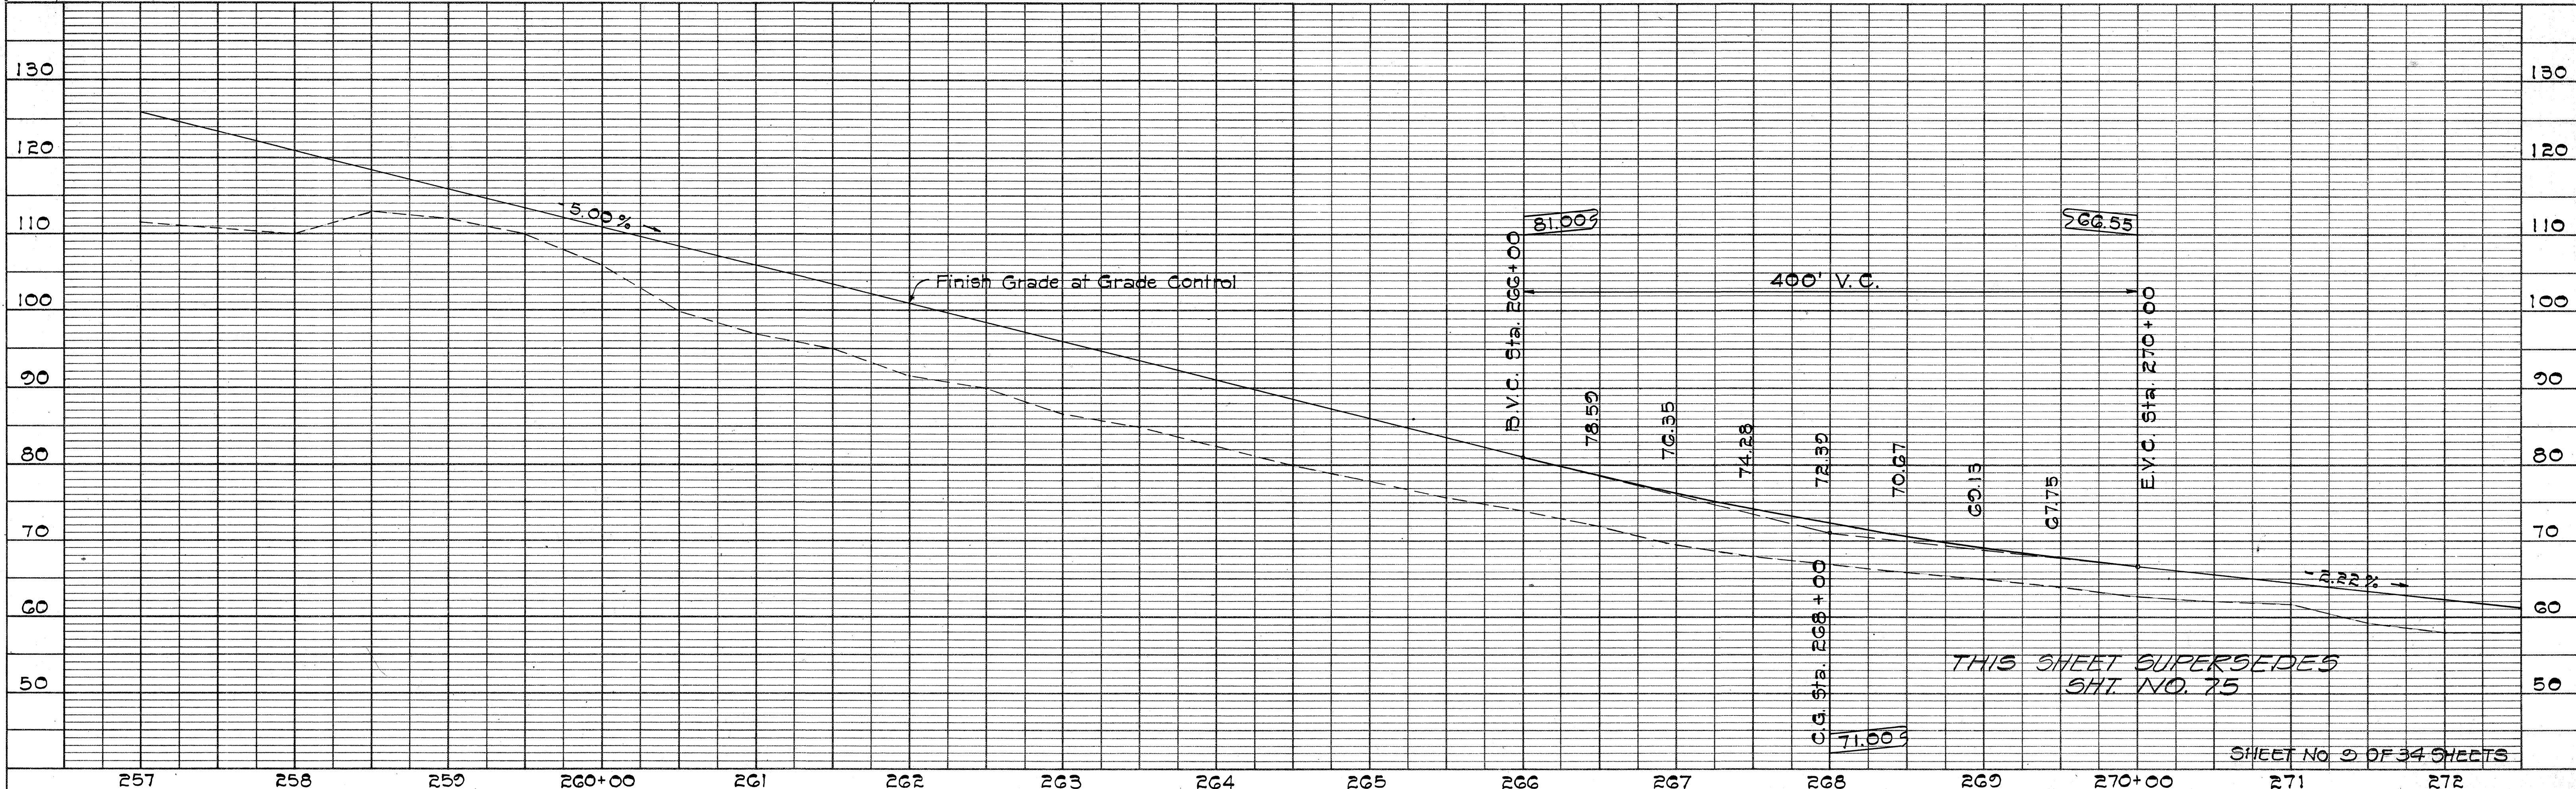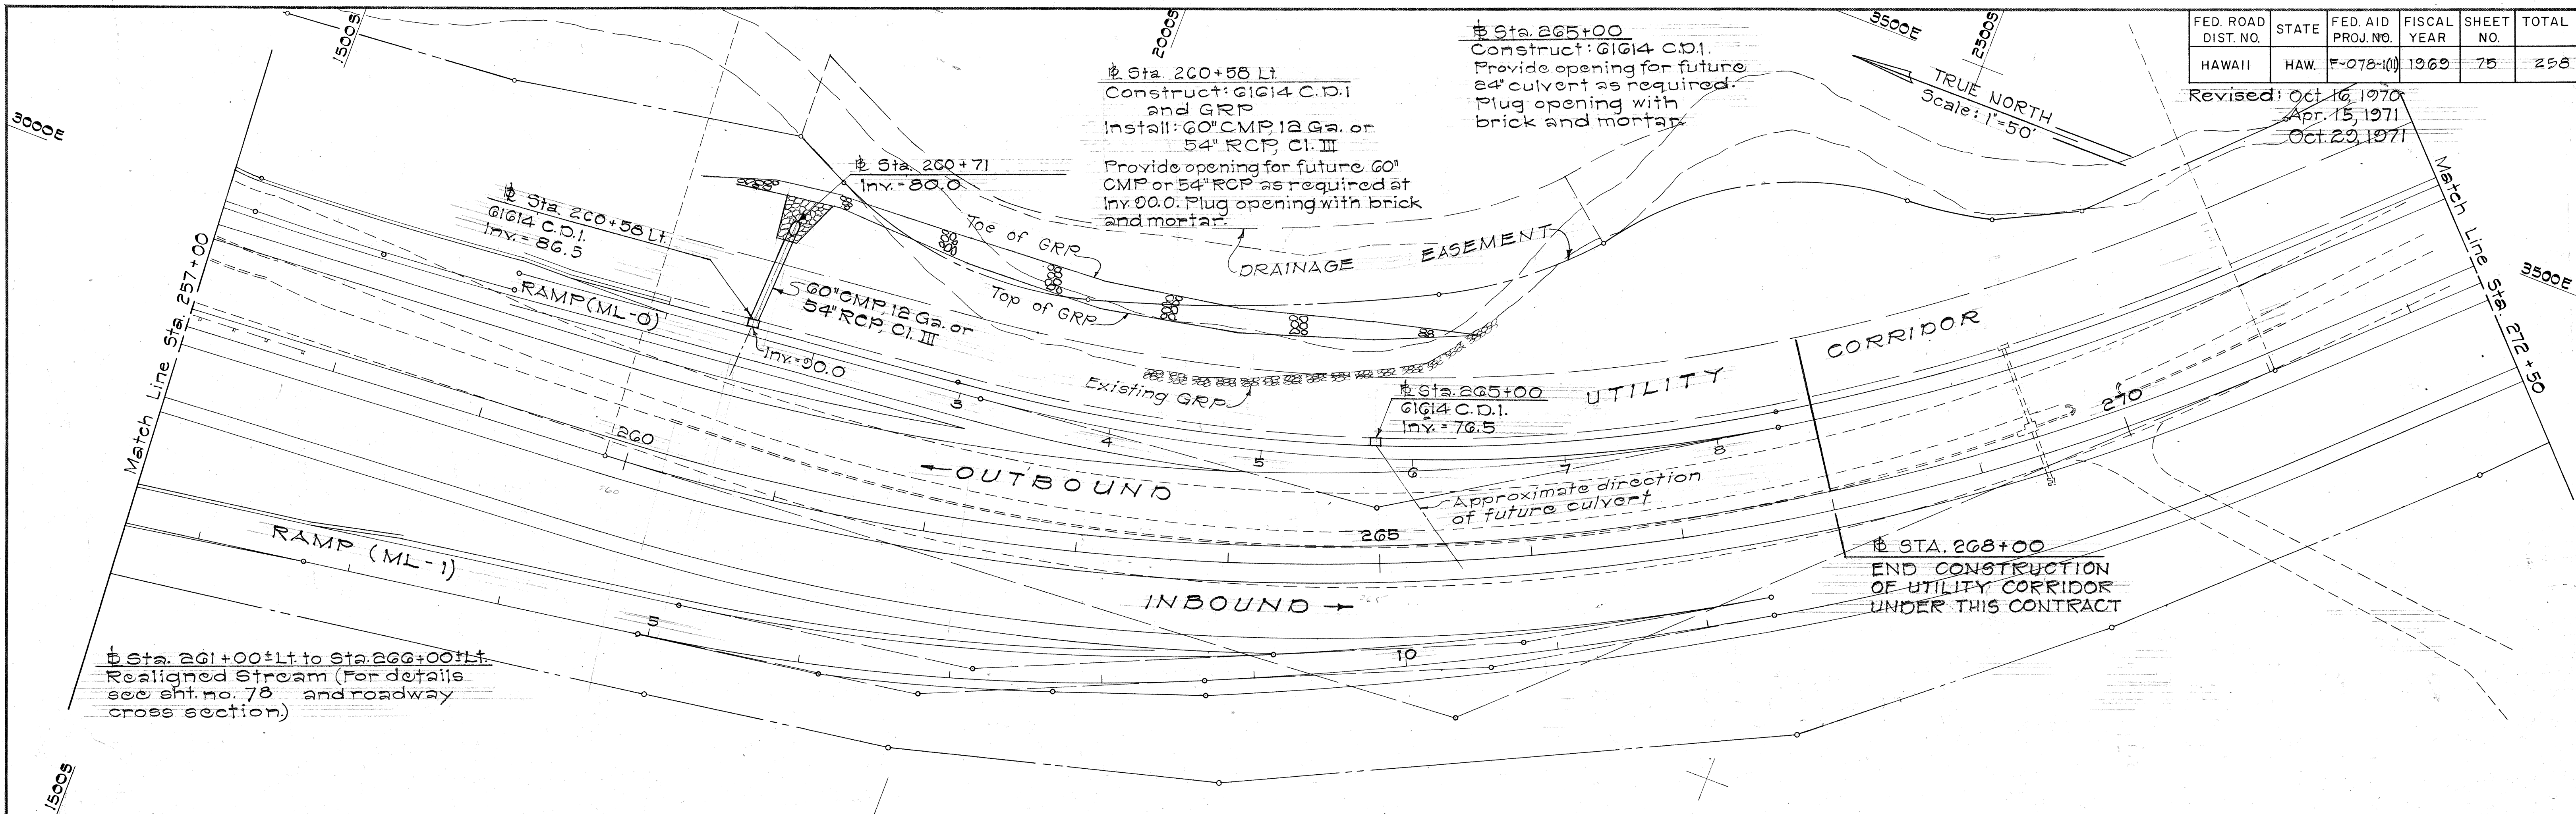


NOTE:

1. For Typical GRP section, see this sheet.
2. Refer to roadway cross section sheets for stream cross sections.
3. Elevations shown are finish elevations of Top of GRP and inverts at the bottom of the stream.
4. Installing Split Duct in concrete jacket shall be paid under item No. 630.1241 installing one 4-inch Plastic Duct in plain concrete jacket.


FED. ROAD DIST. NO.	STATE	FED. AID PROJ. NO.	FISCAL YEAR	SHEET NO.	TOTAL SHEETS
HAWAII	HAW.	F-078-1(11)	1969	78	258

Revised: Apr. 15, 1971
Sept. 21, 1971

True North
Scale: 1" = 20'

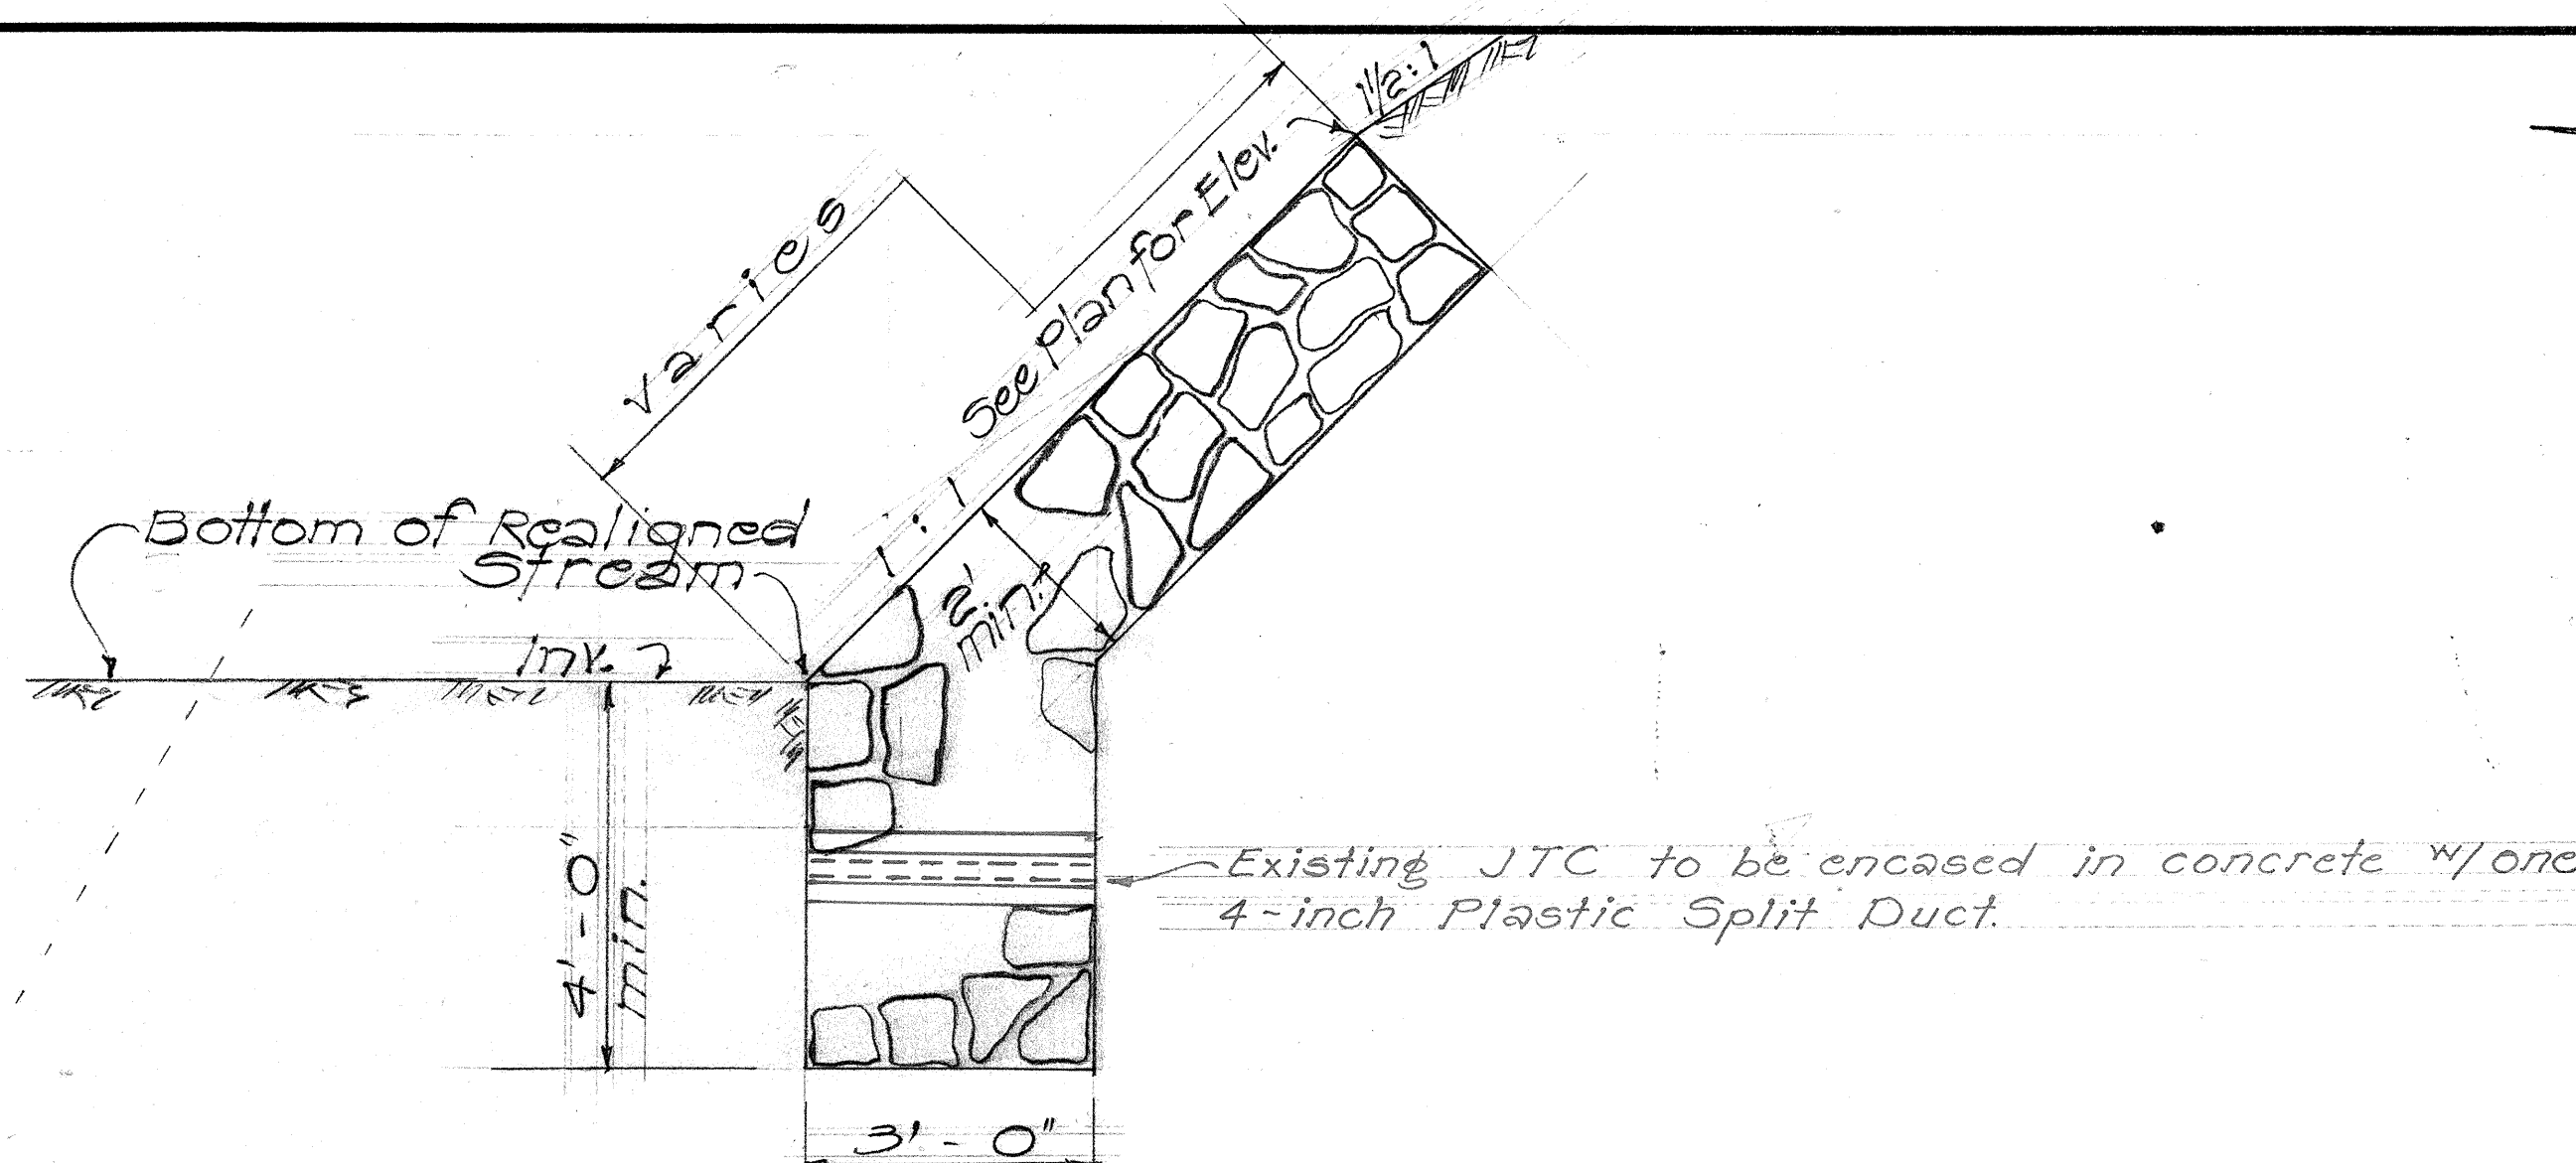








TYPICAL GRP SLOPE PROTECTION
Scale: 1/2" = 1'-0"

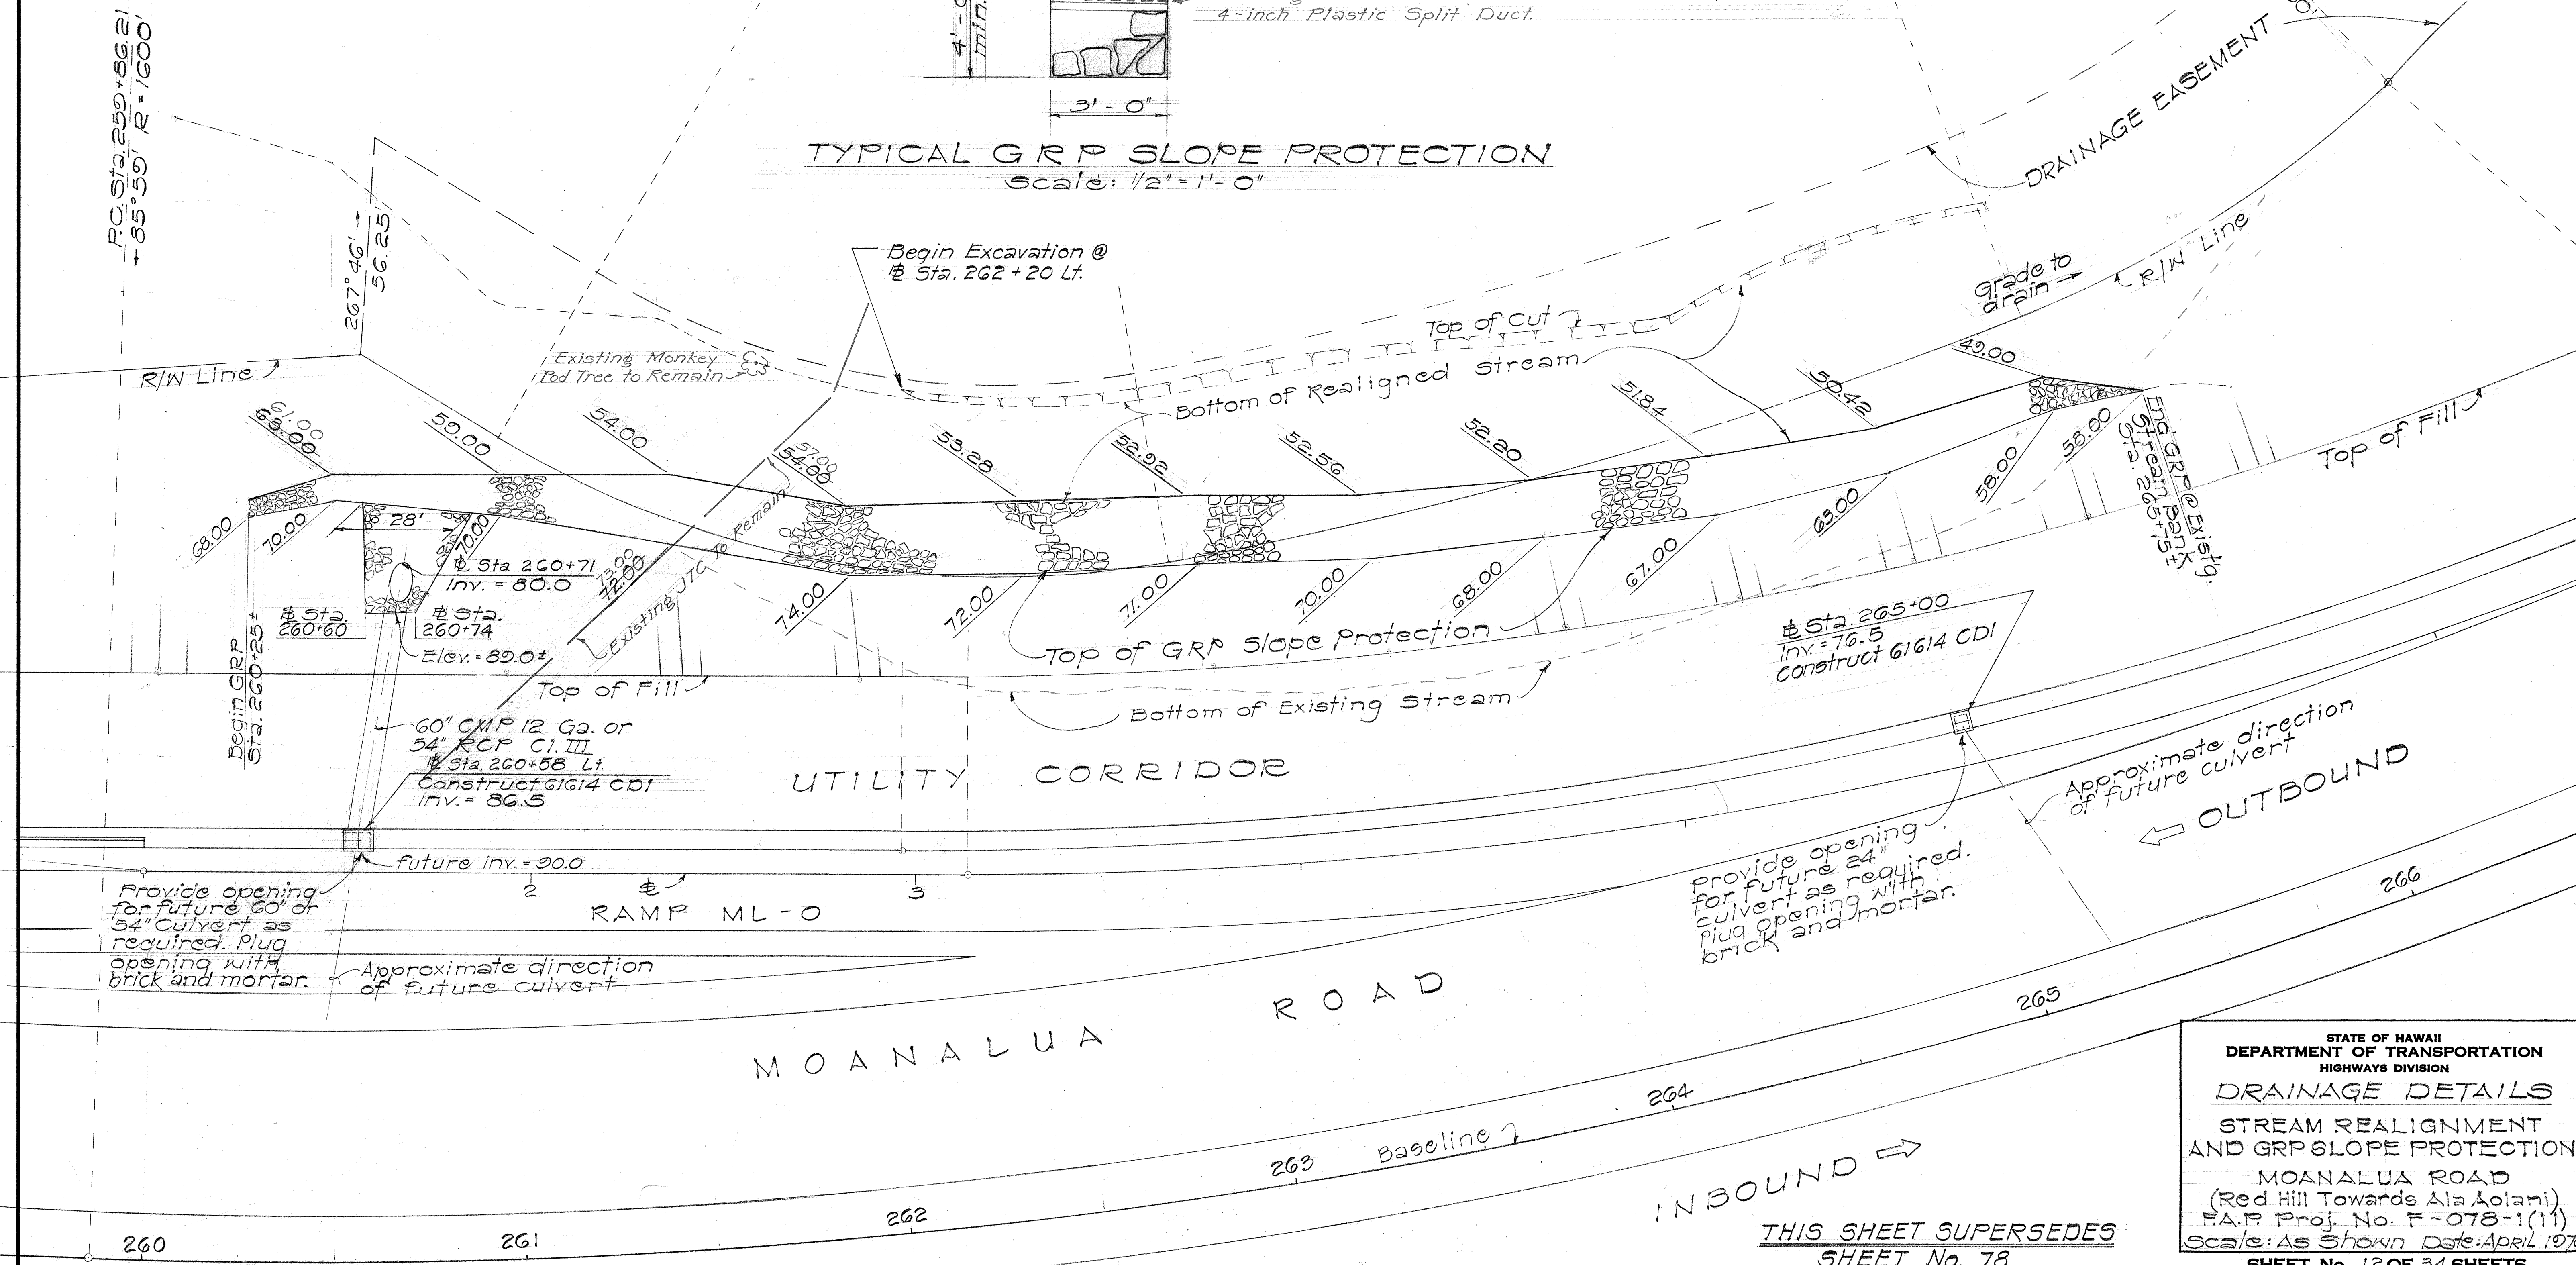

STATE OF HAWAII
DEPARTMENT OF TRANSPORTATION
HIGHWAYS DIVISION
DRAINAGE DETAILS
STREAM REALIGNMENT
AND GRP SLOPE PROTECTION
MOANALUA ROAD
(Red Hill Towards Ala Aolani)
F.A.P. Proj. No. F-078-1(11)
Scale: As Shown Date: April 1970
SHEET No. 12 OF 34 SHEETS


DATE	BY
DESIGNED BY	
DRAWN BY	
CHECKED BY	
ORIGINAL	
NOTE BOOK	
No.	

FED. ROAD DIST. NO.	STATE	FED. AID PROJ. NO.	FISCAL YEAR	SHEET NO.	TOTAL SHEETS
HAWAII	HAW.	F078-1(11)	1969	82	258

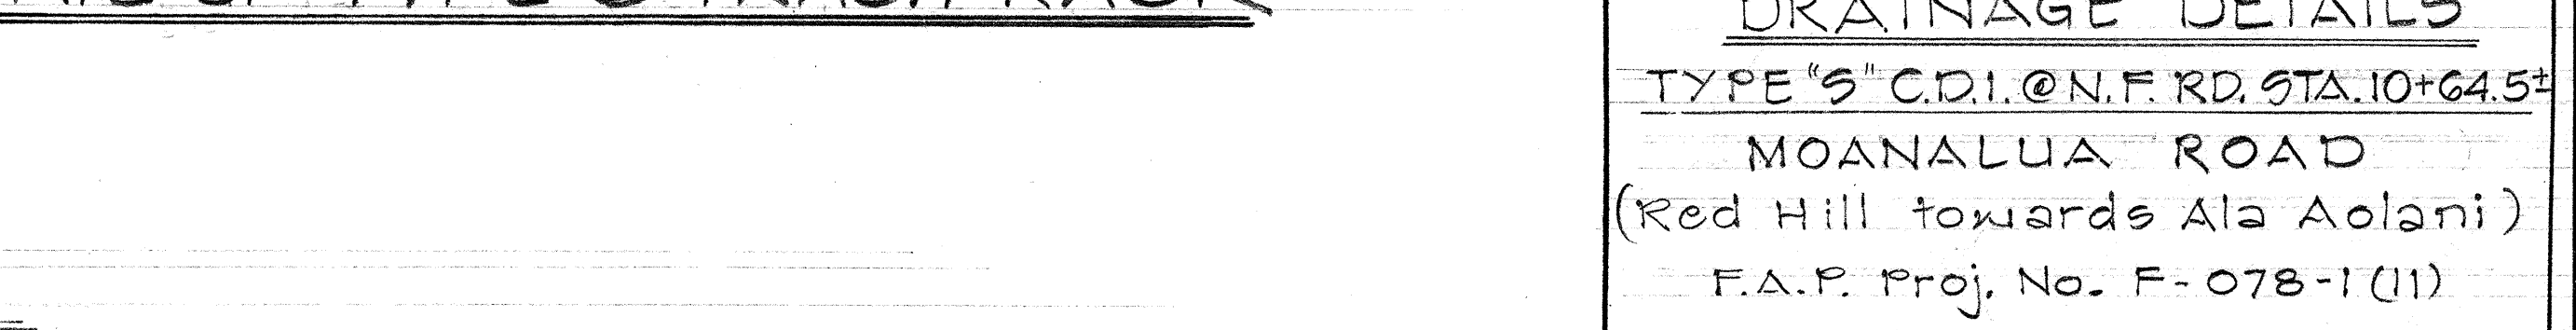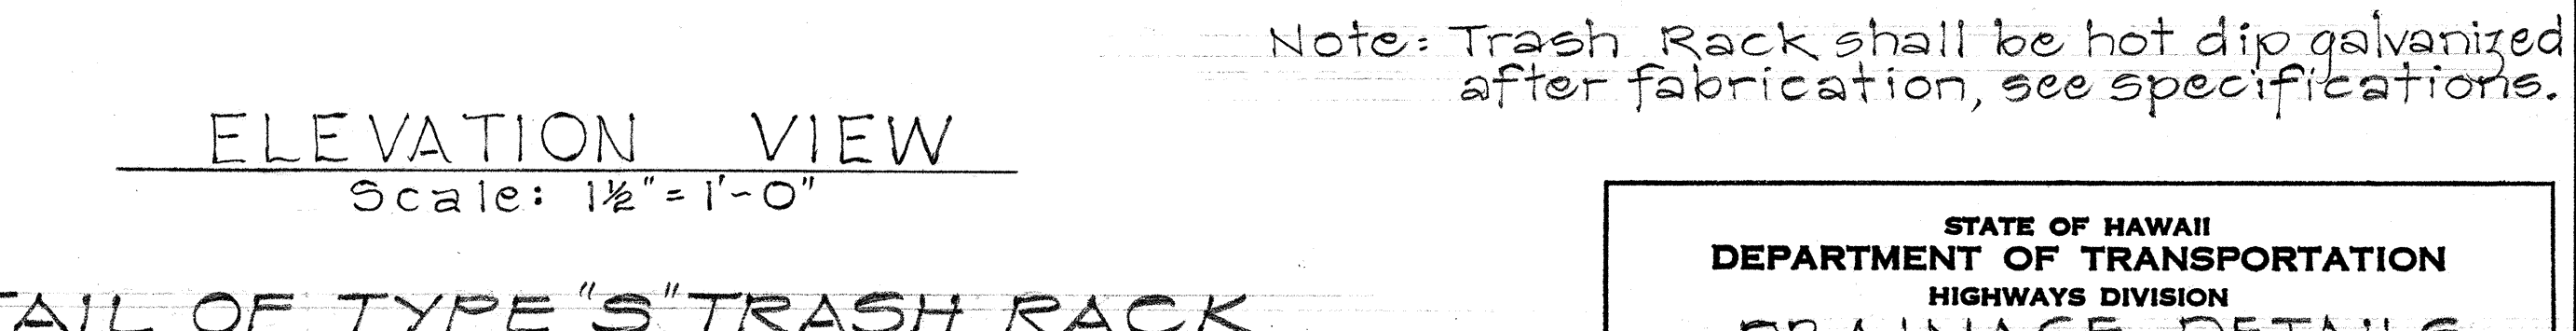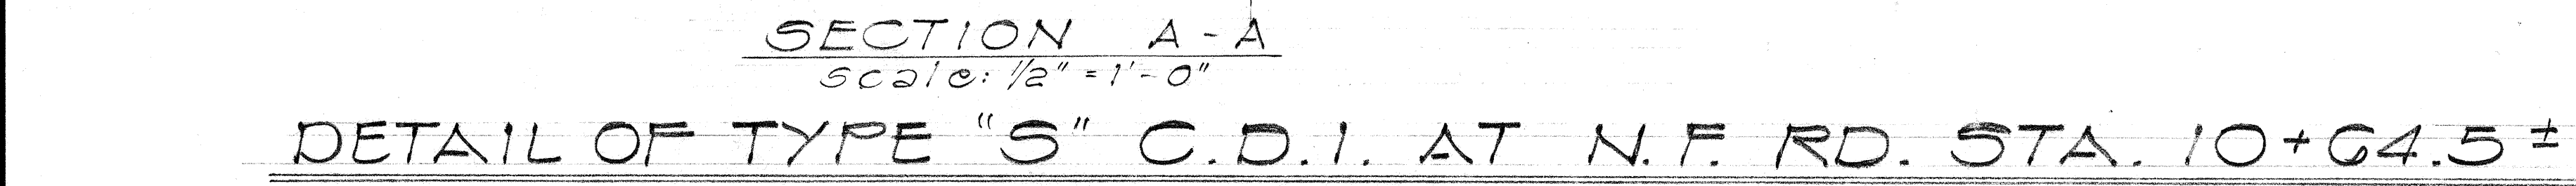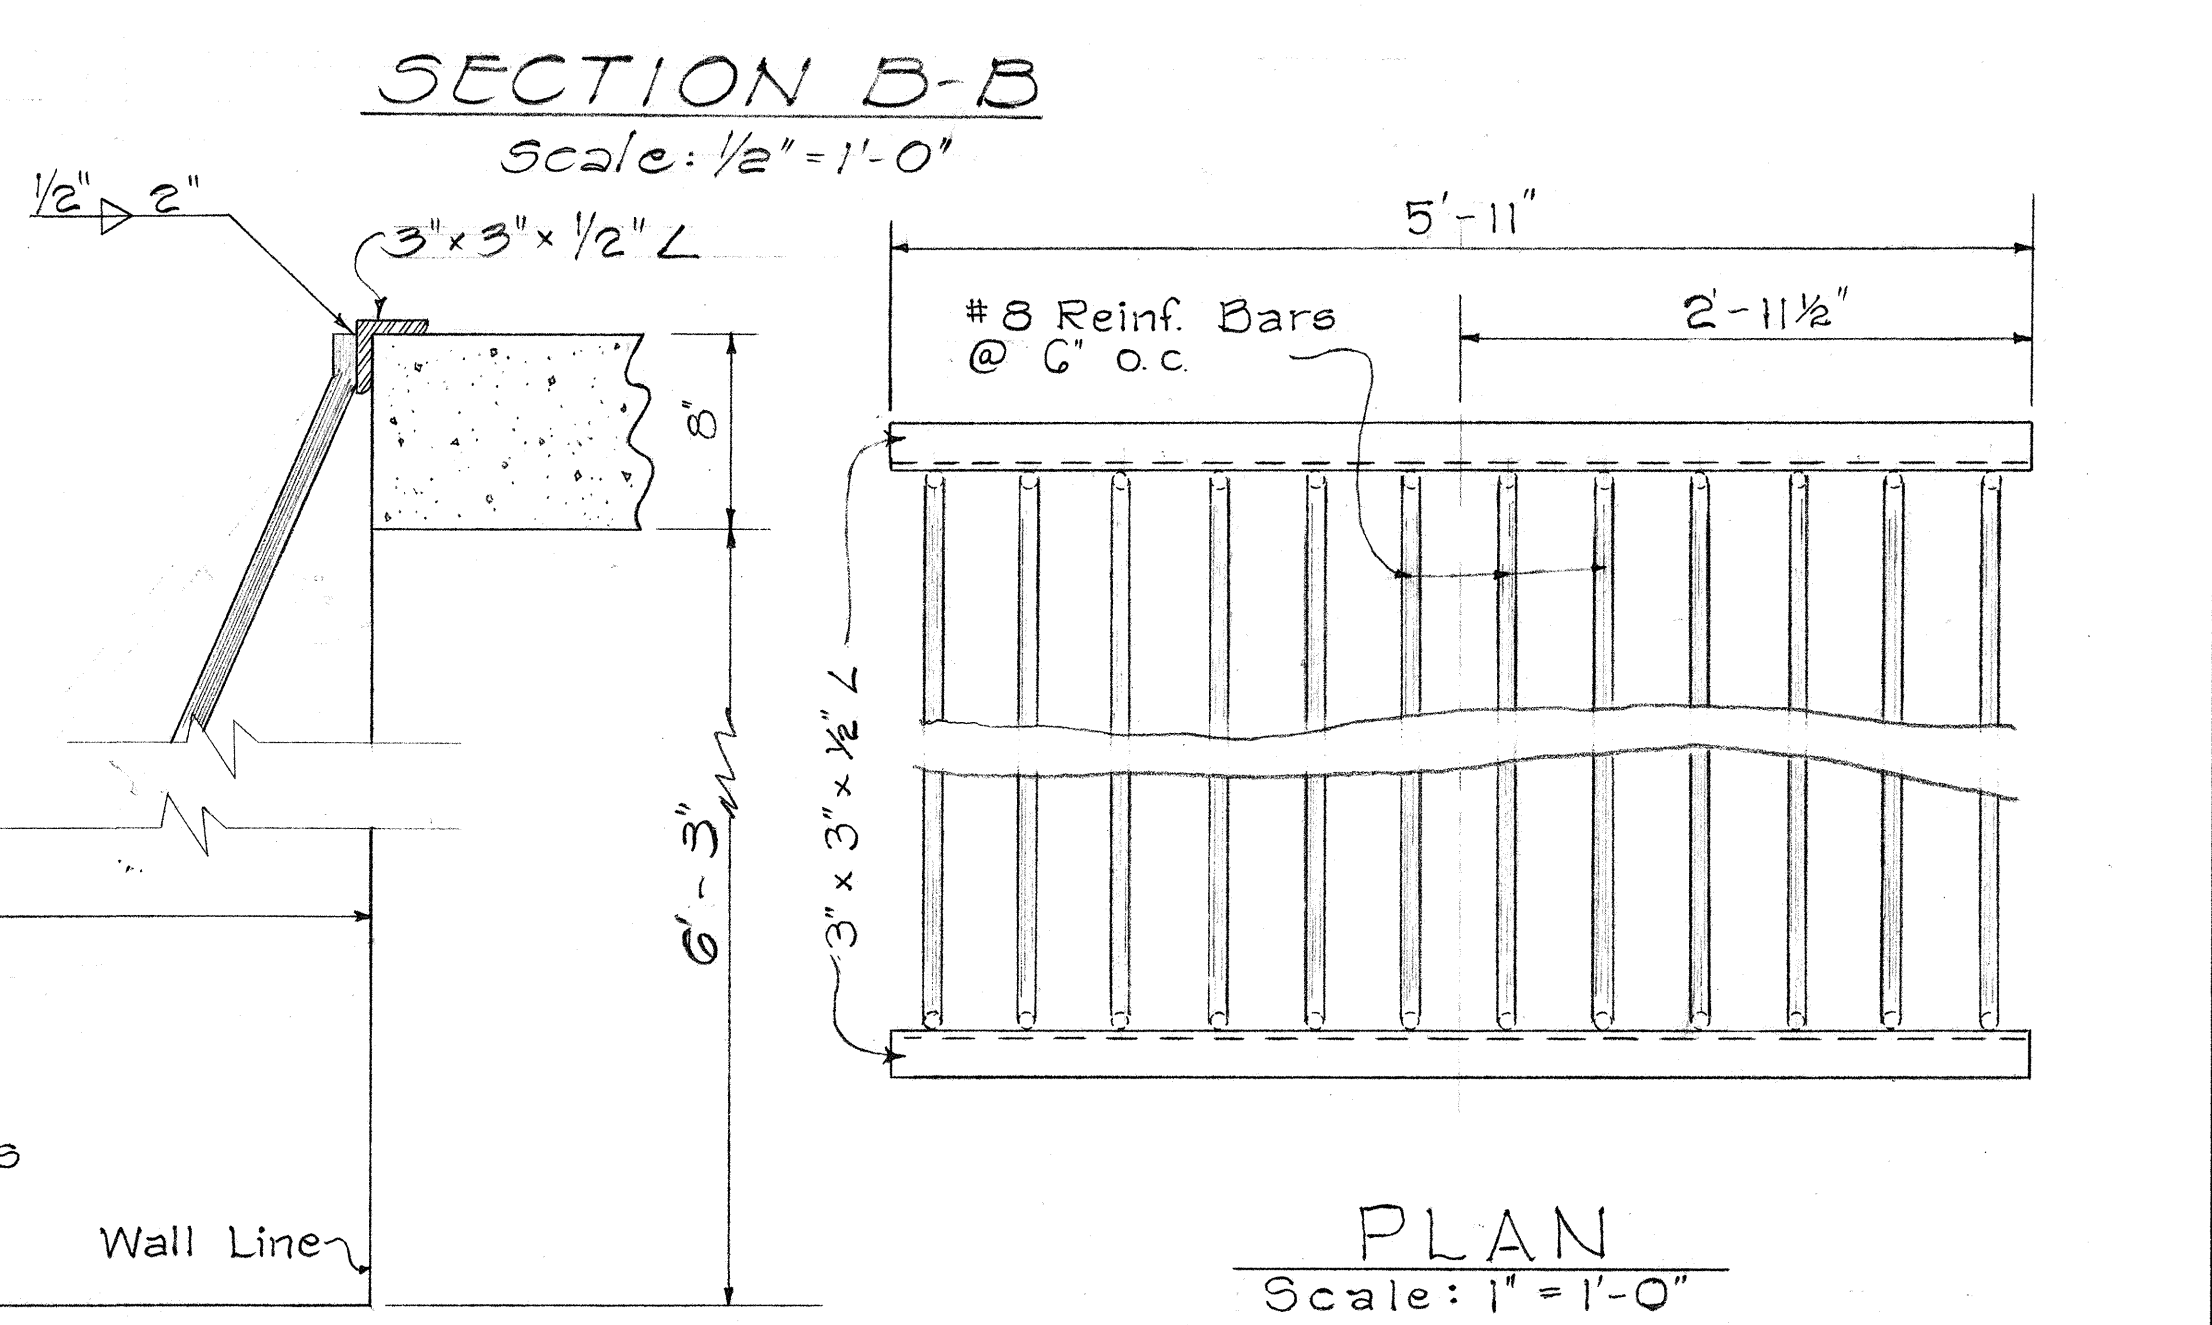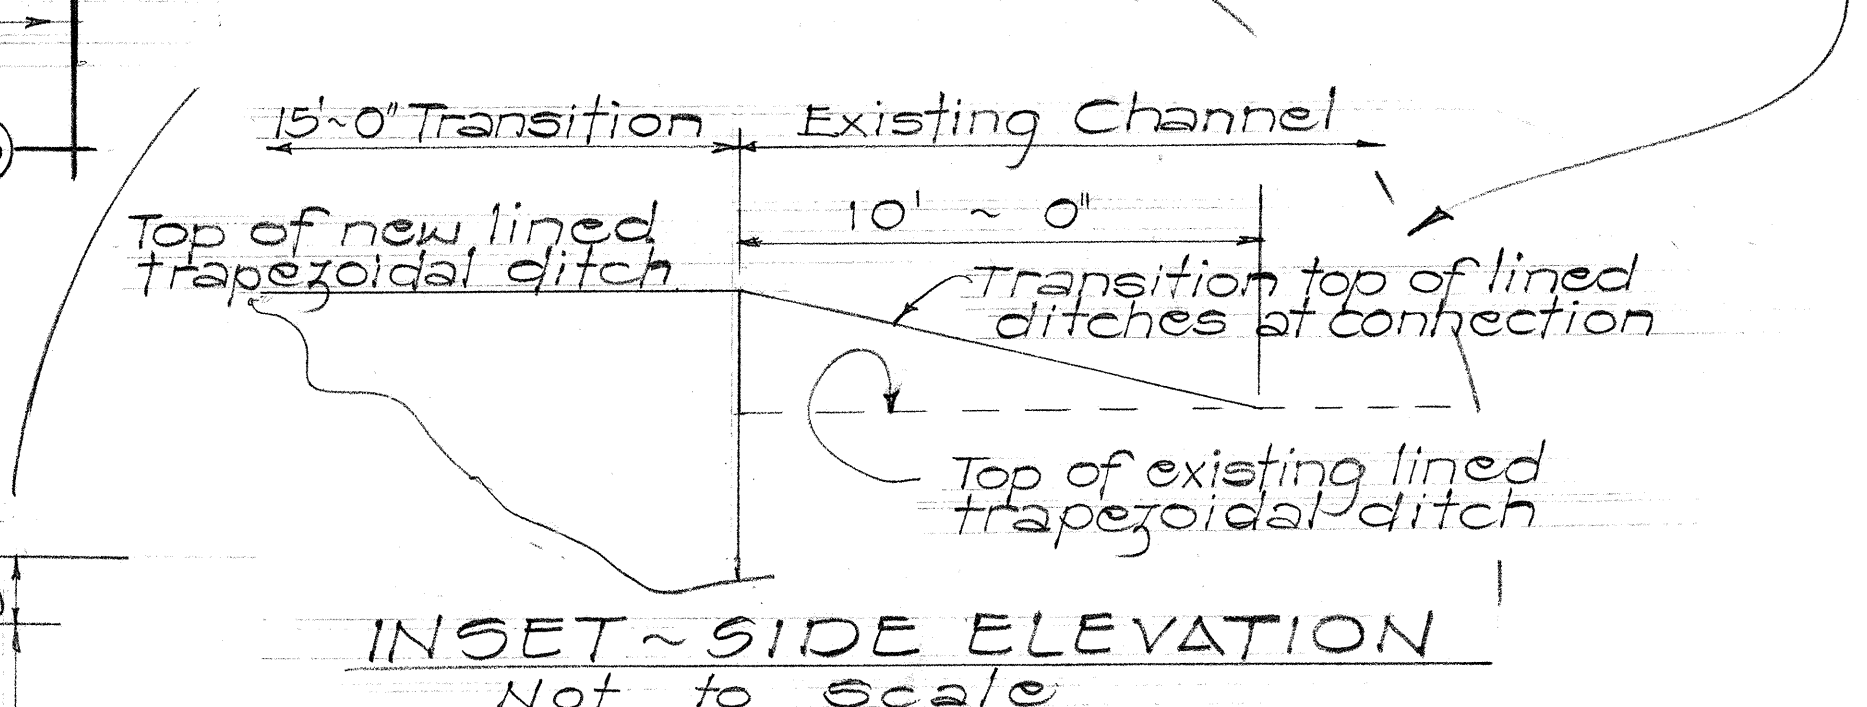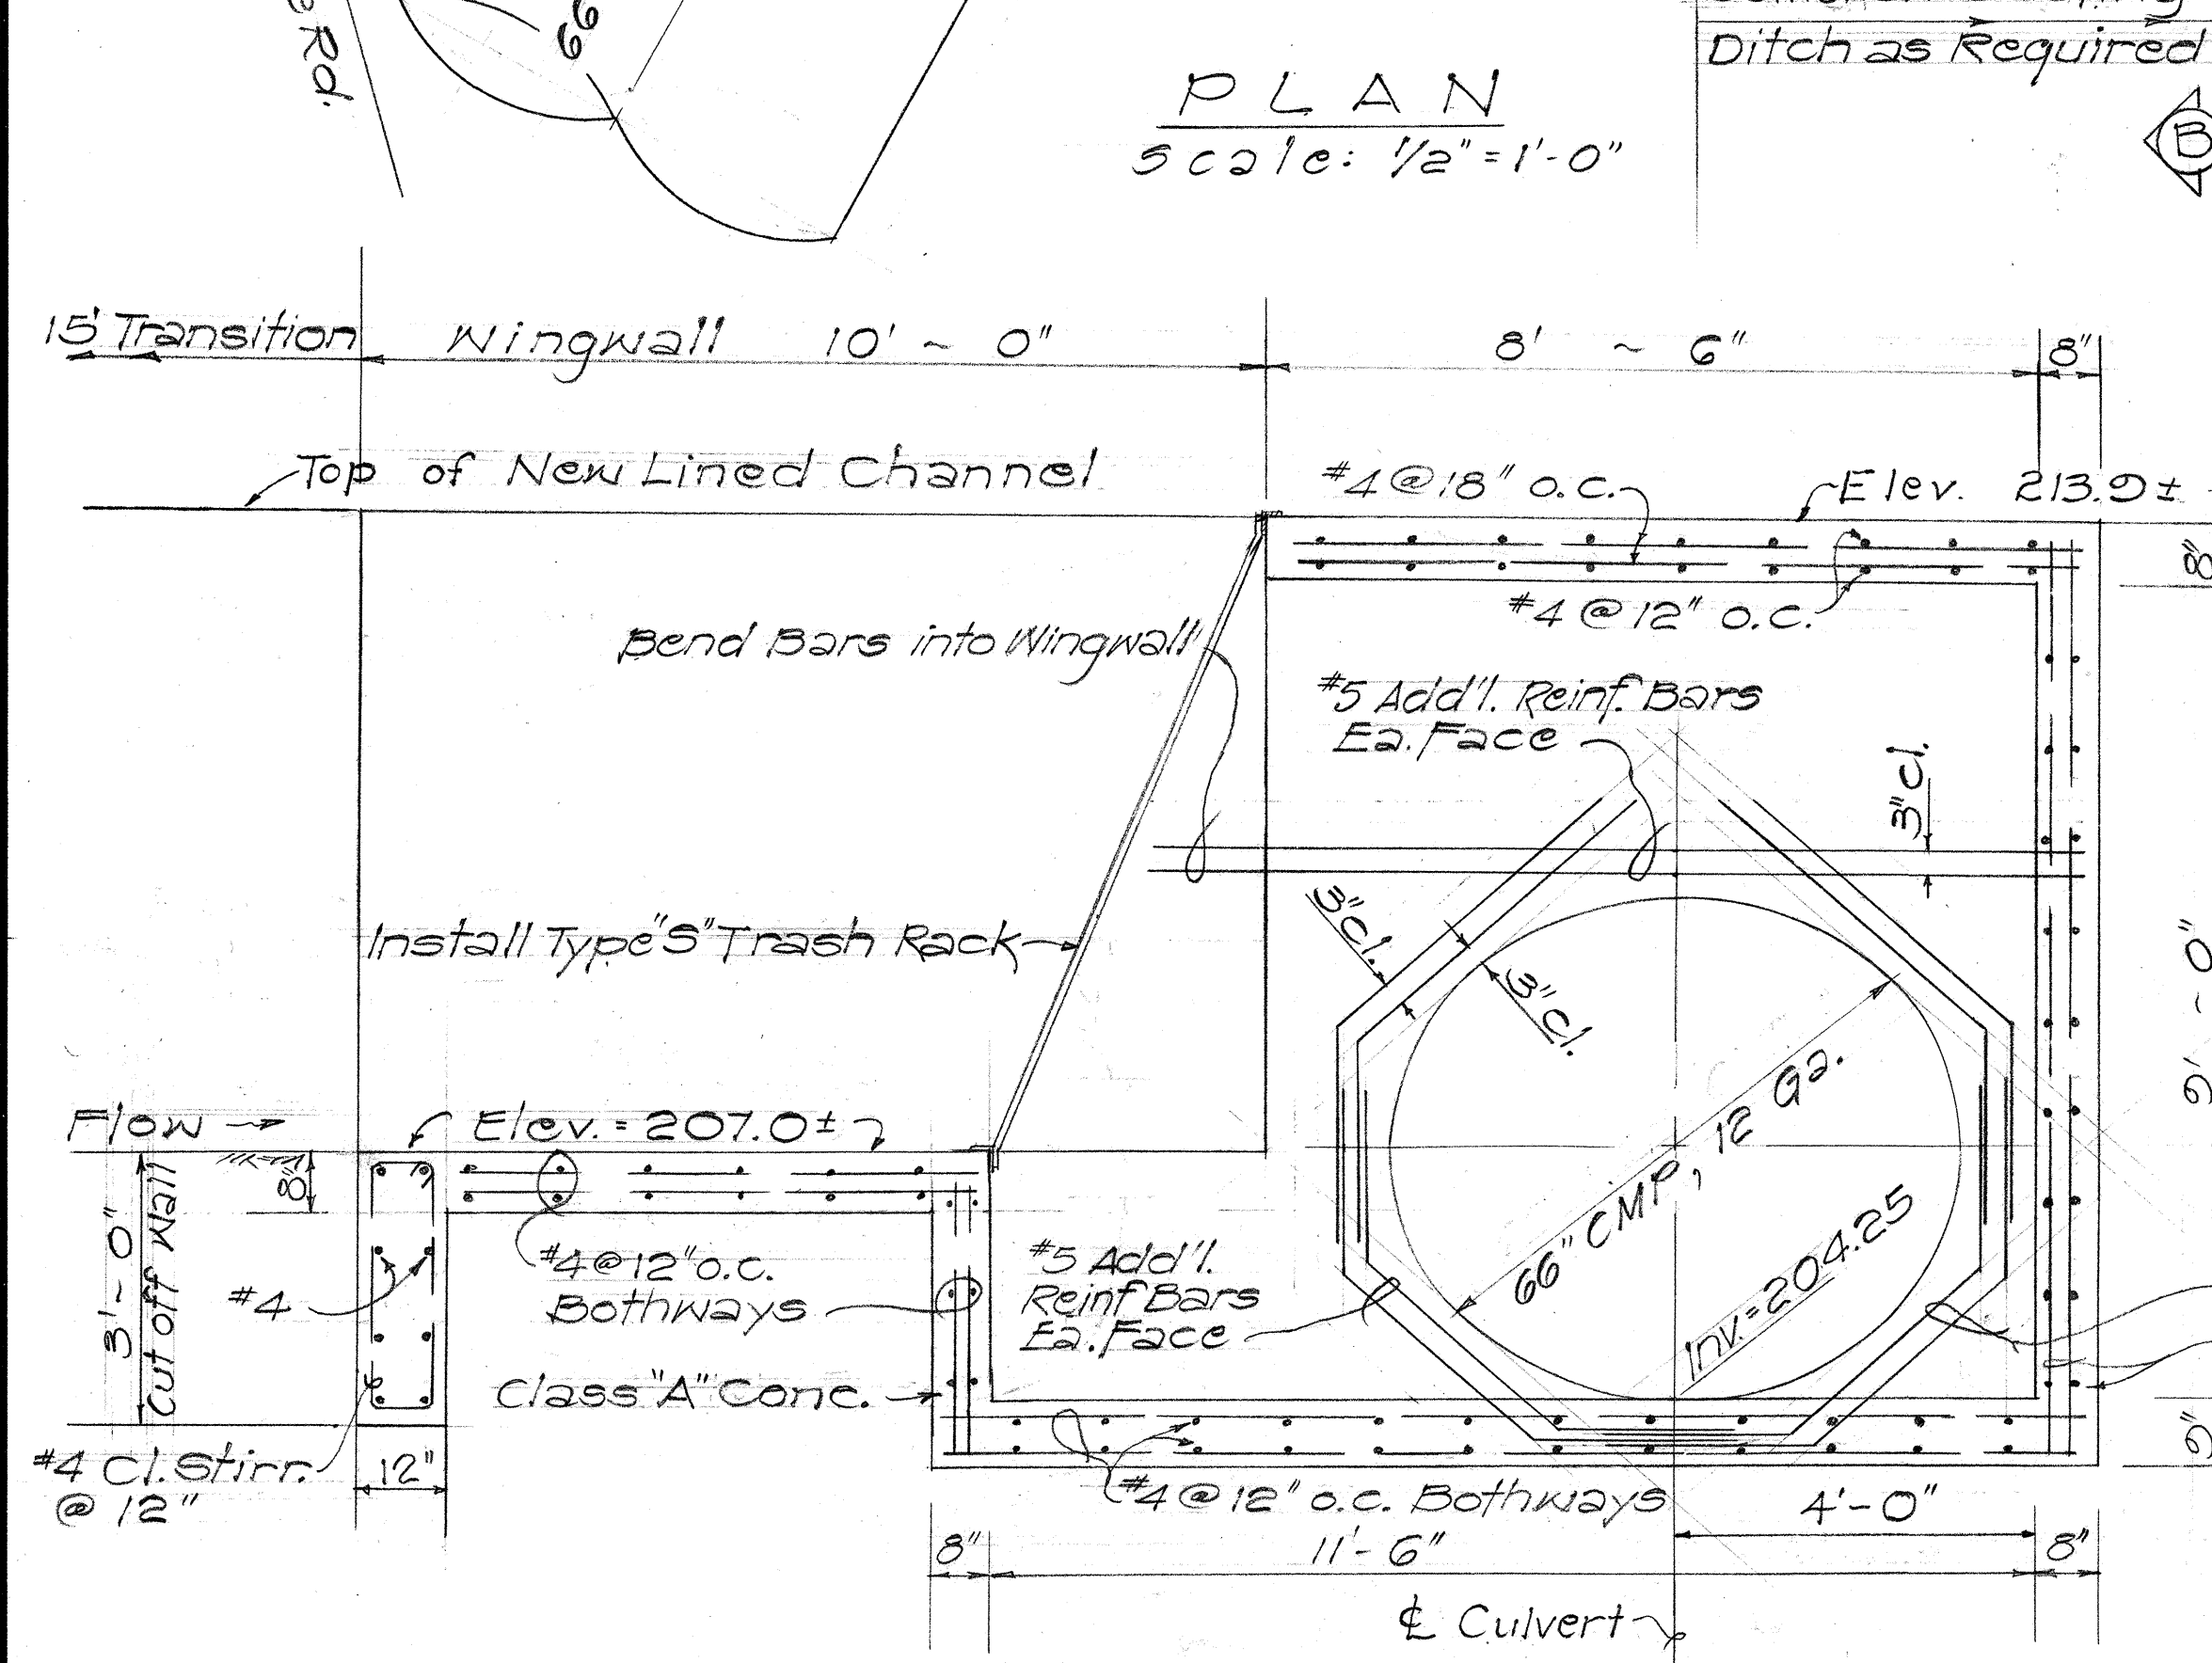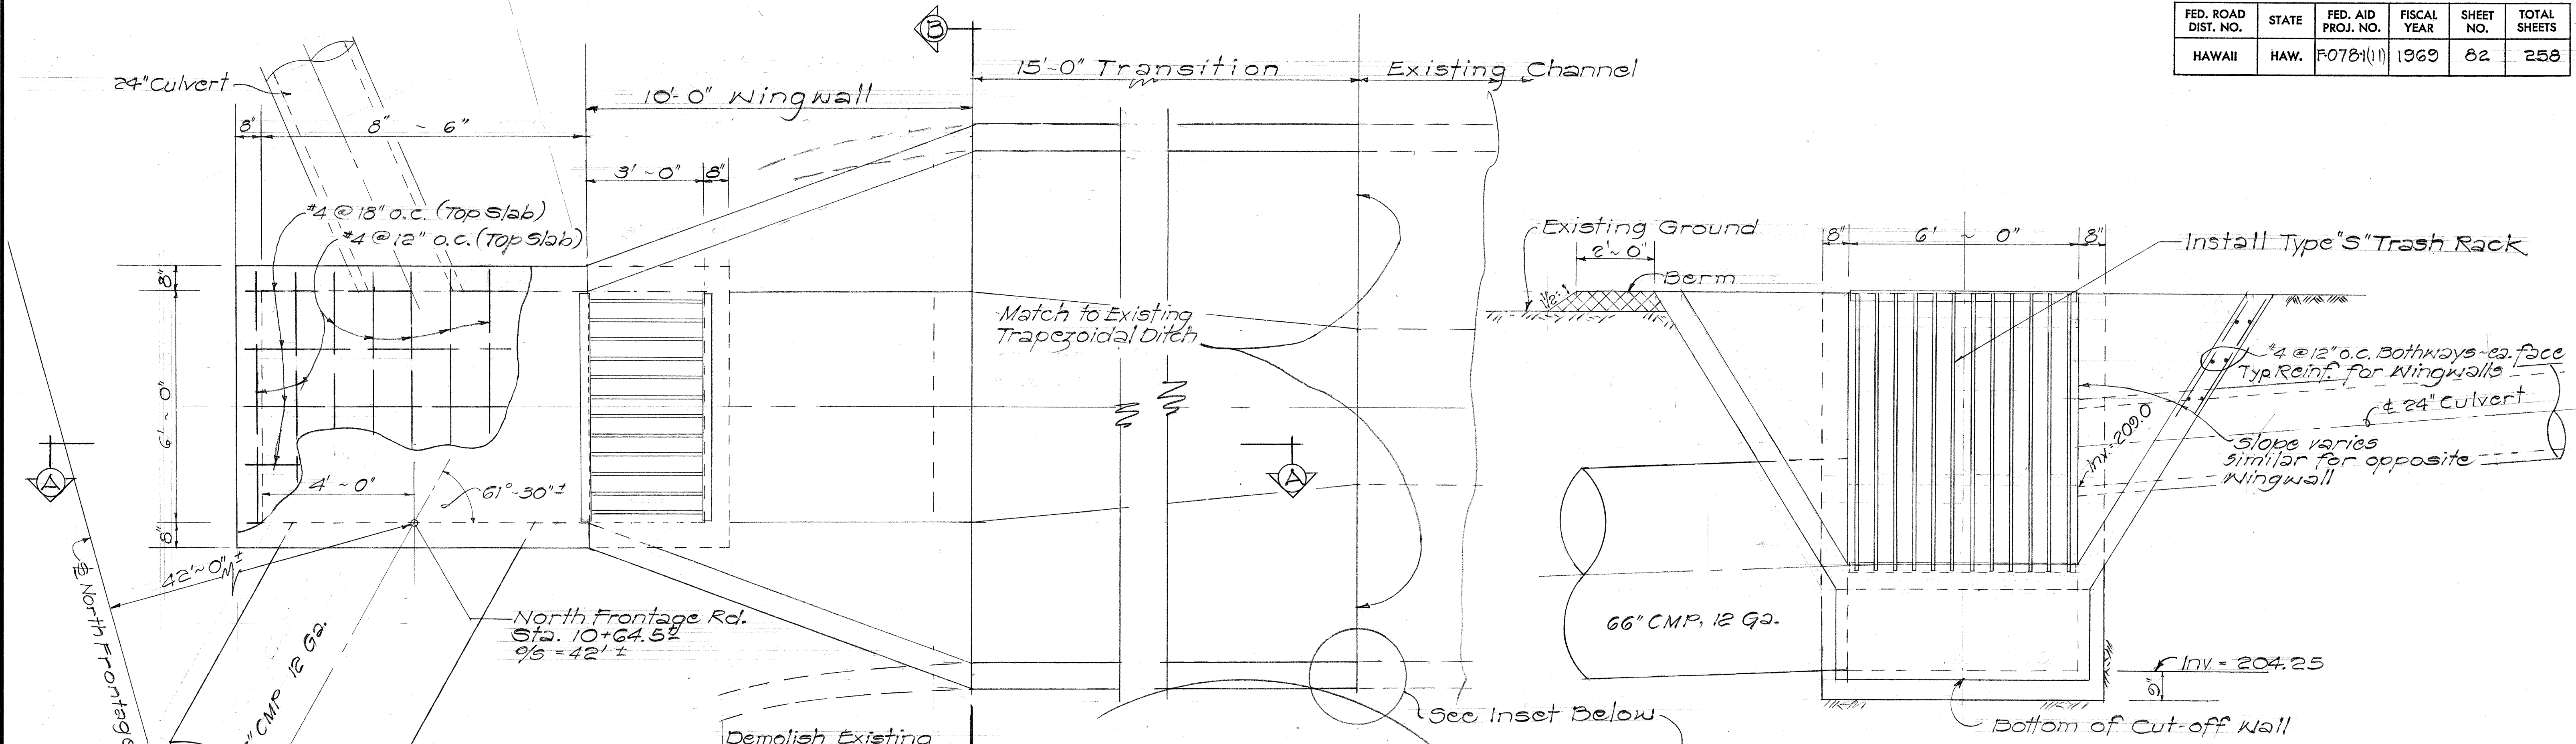


STATE OF HAWAII
DEPARTMENT OF TRANSPORTATION
HIGHWAYS DIVISION
DRAINAGE DETAILS
TYPE "S" C.D.I. @ N.F. RD. STA. 10+64.5 ±
MOANALUA ROAD
(Red Hill towards Ala Aolani)
F.A.P. Proj. No. F-078-1 (11)
Scale: As Shown Date: April, 1970
SHEET No. 16 OF 34 SHEETS


FED. ROAD DIST. NO.	STATE	FED. AID PROJ. NO.	FISCAL YEAR	SHEET NO.	TOTAL SHEETS
HAWAII	HAW.	F-078-1(11)	1969	83	258

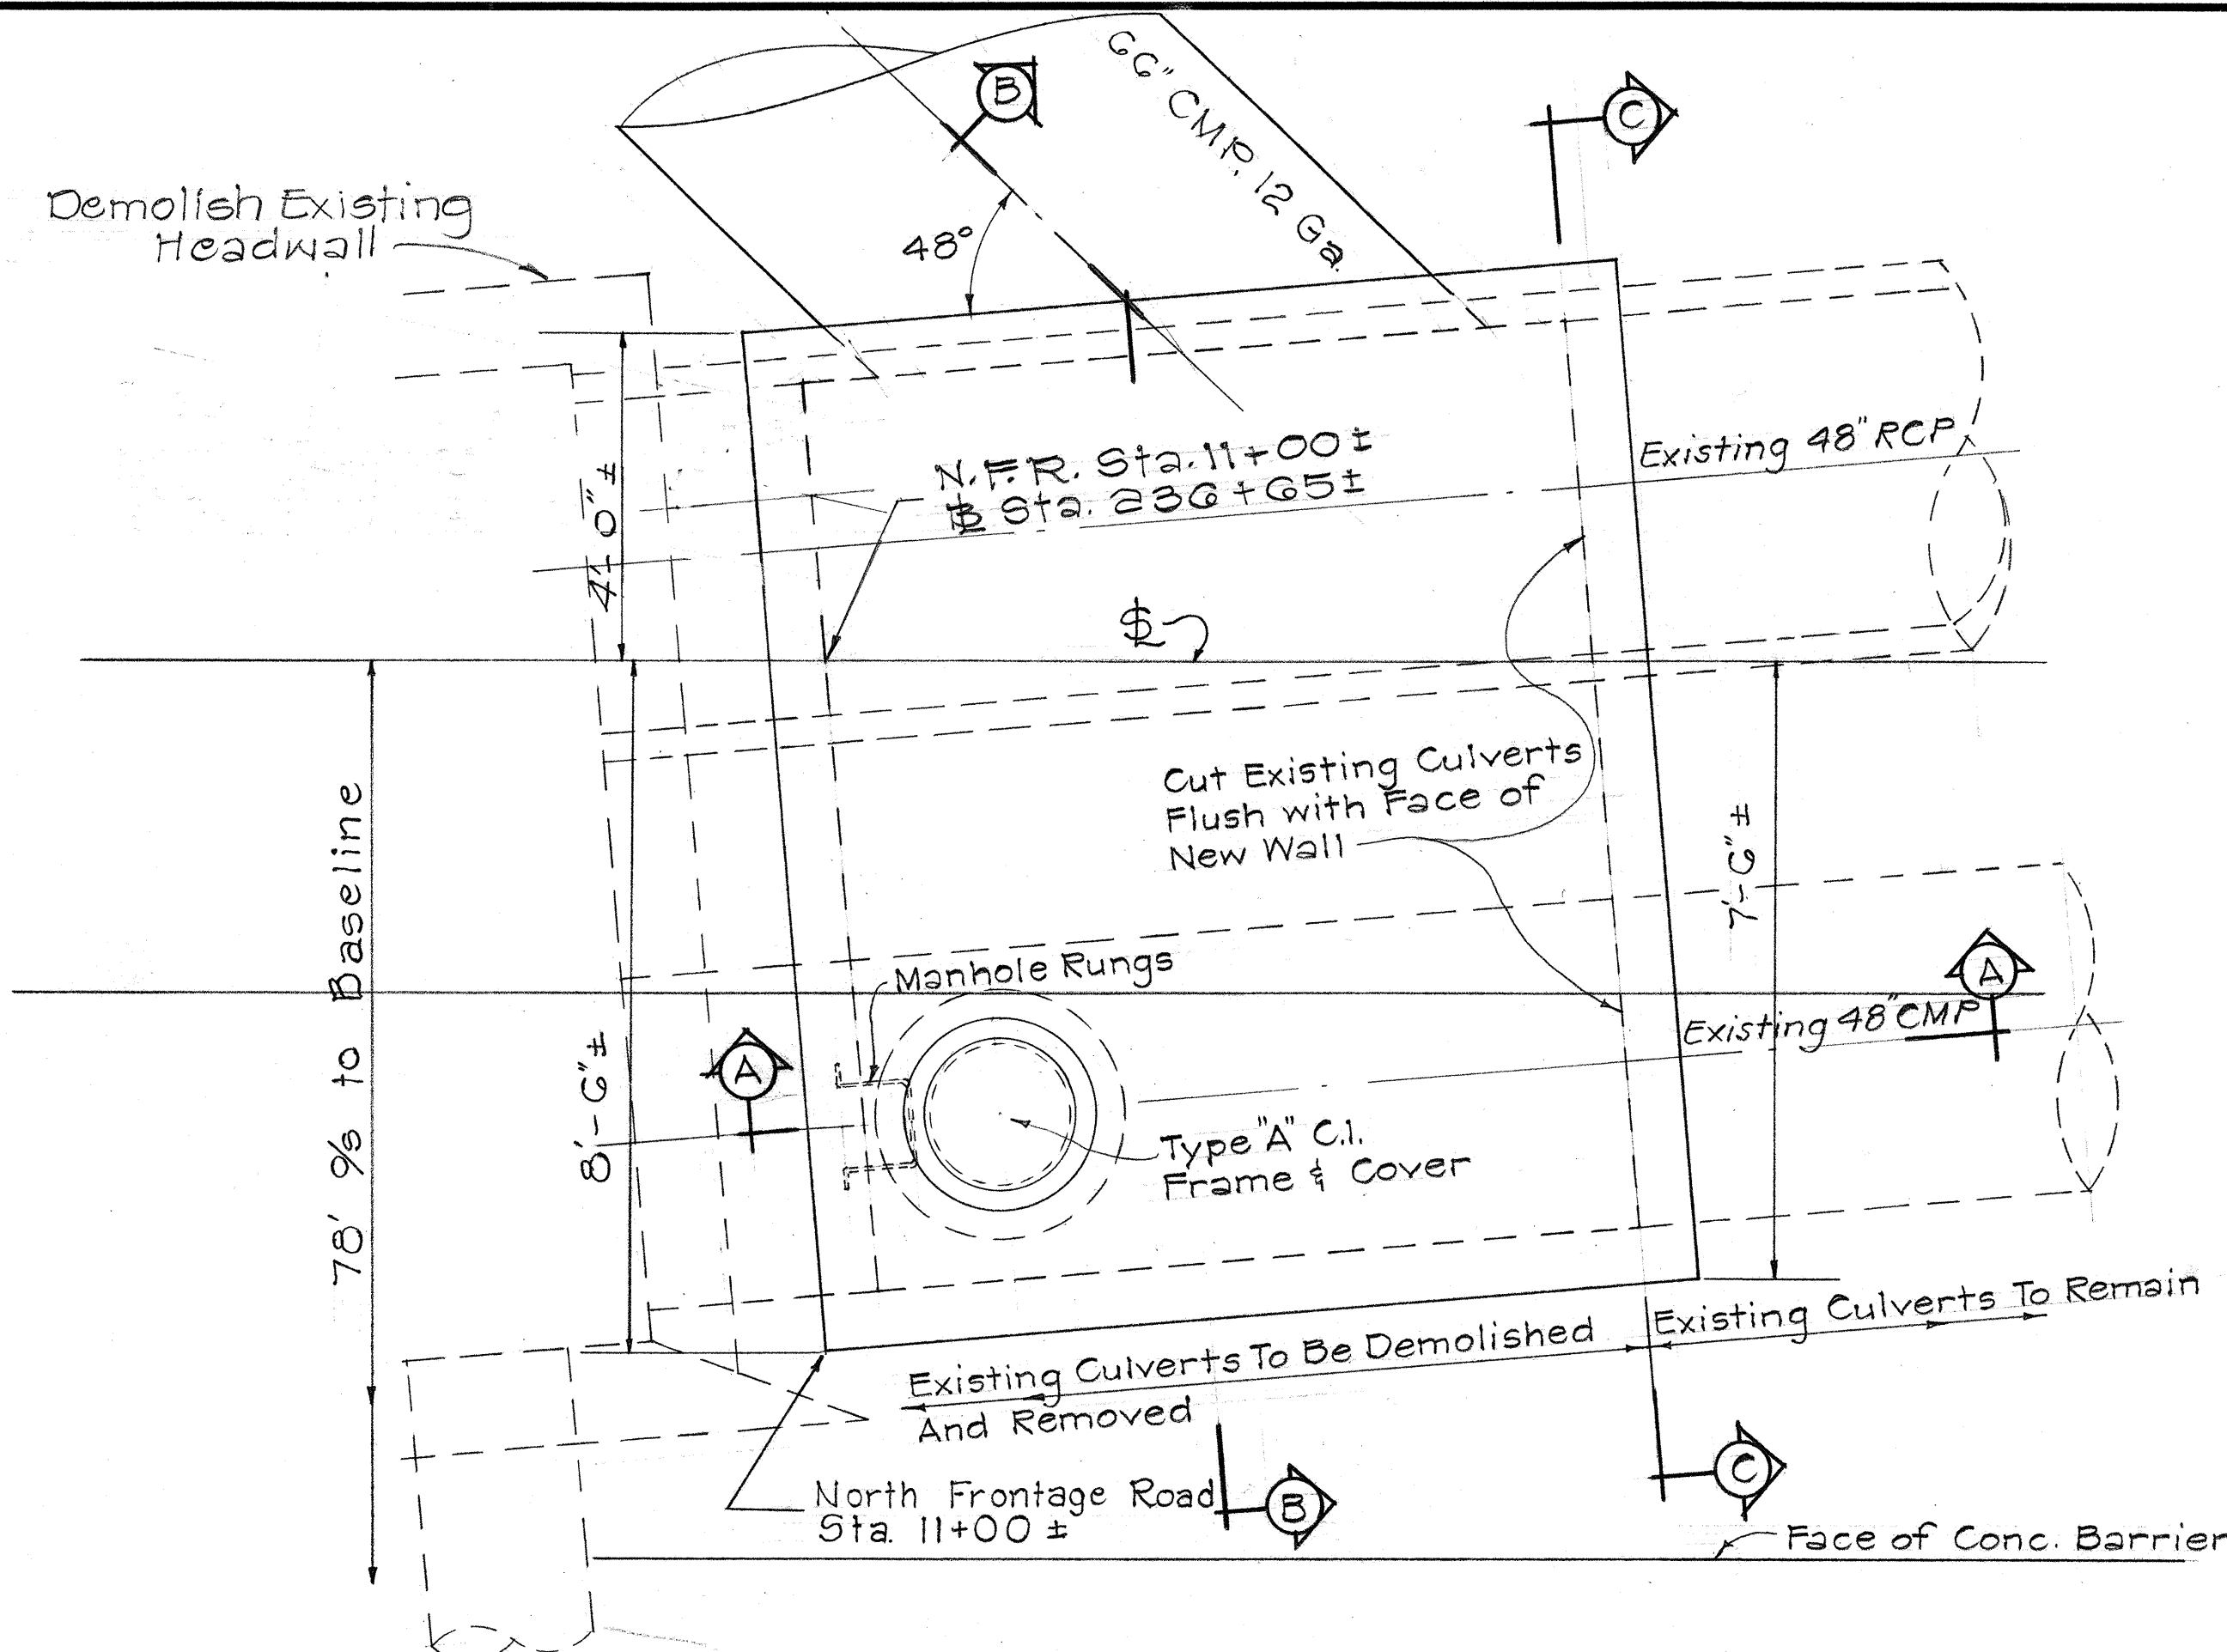


PLAN

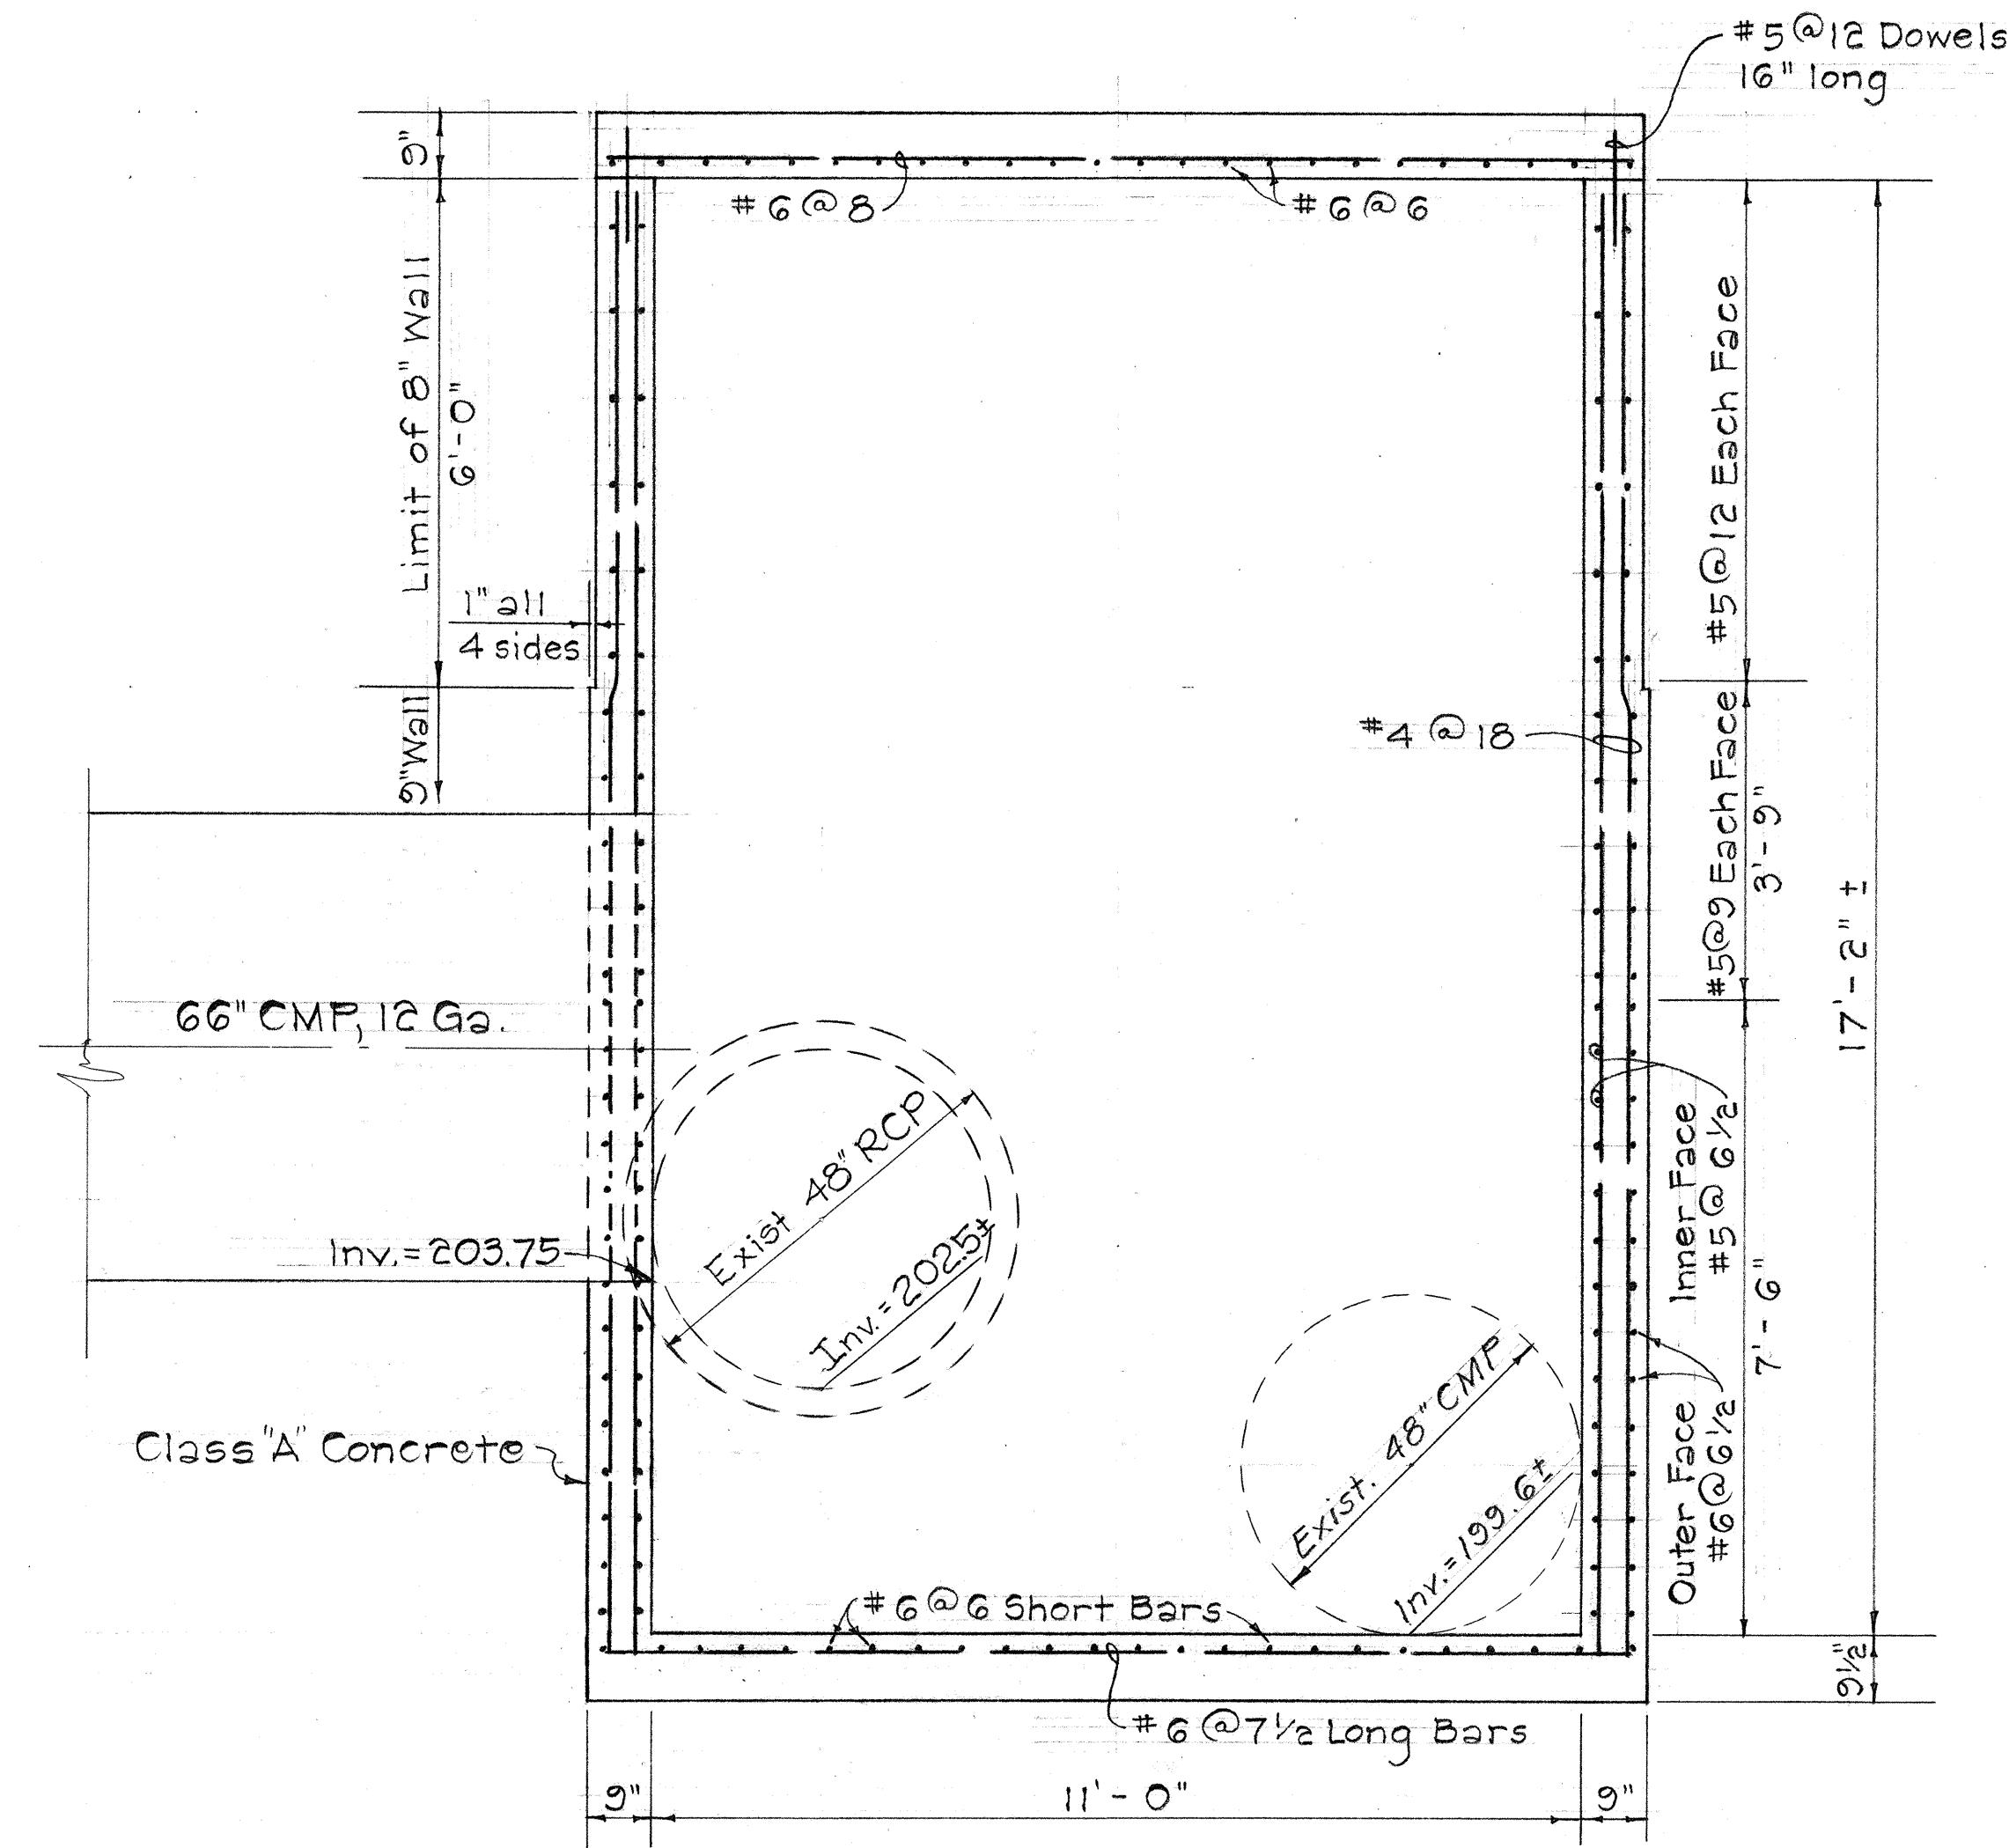

SECTION "B-B"

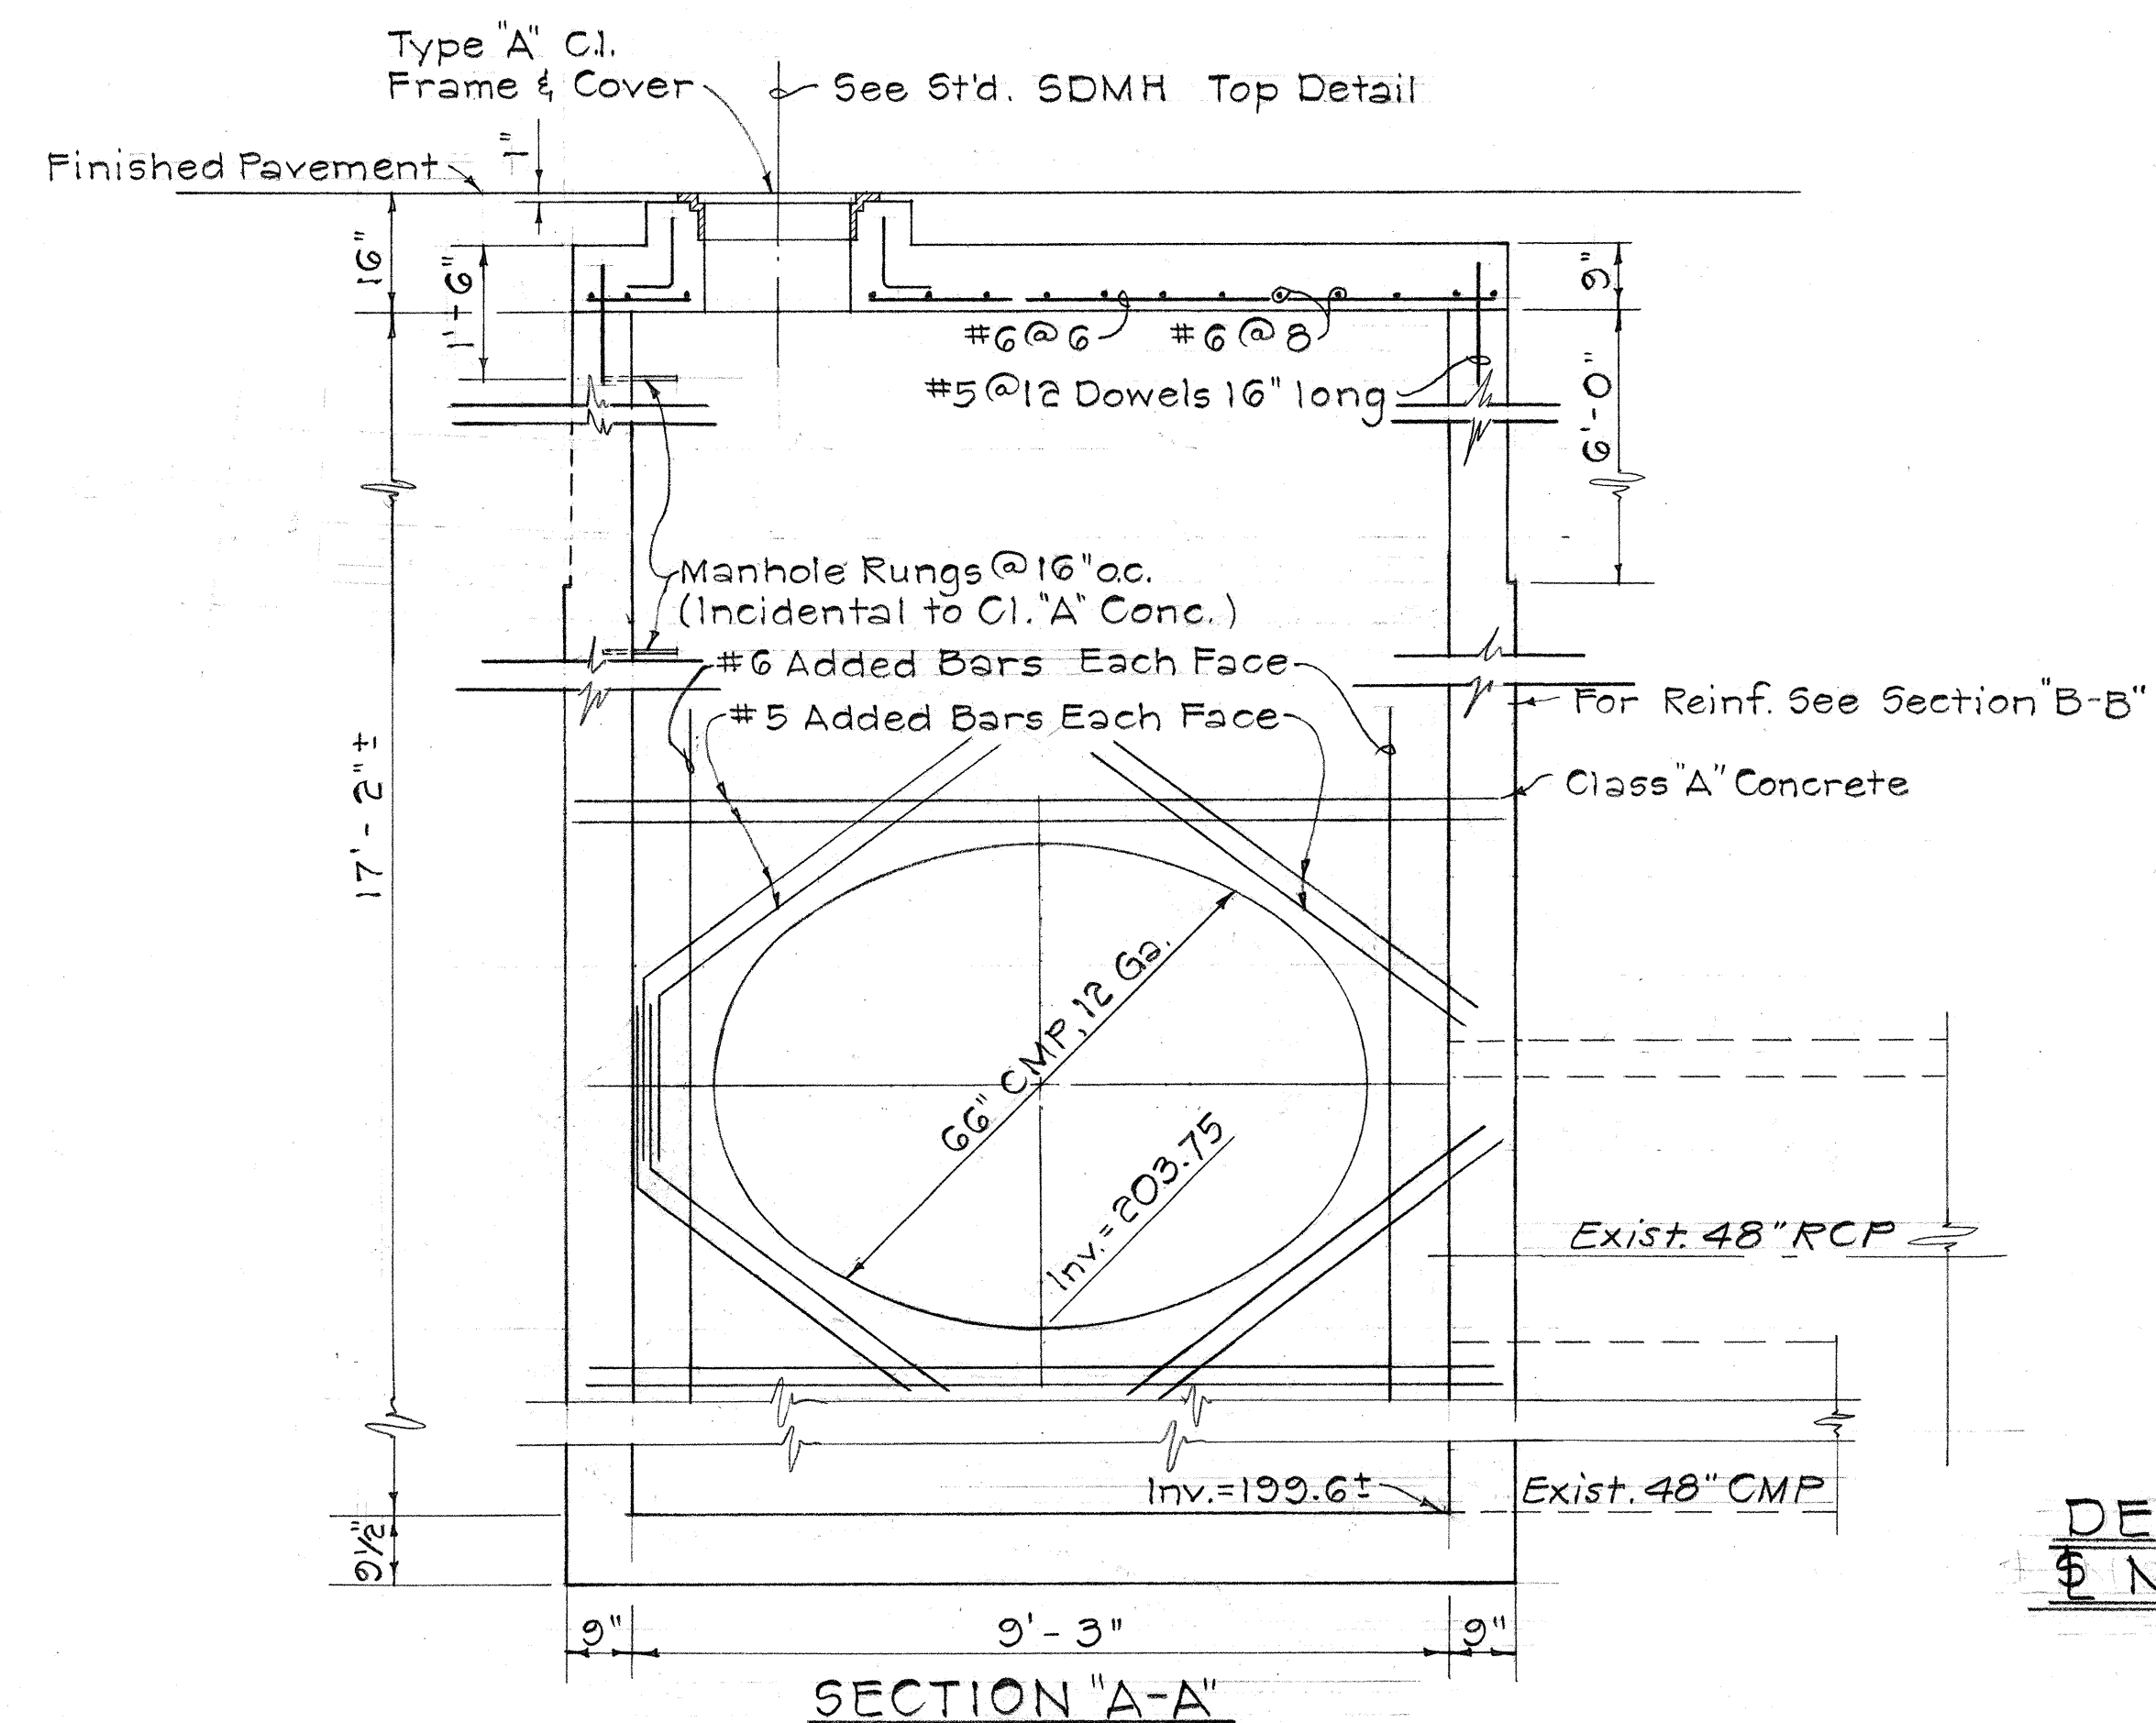

SECTION "A-A"

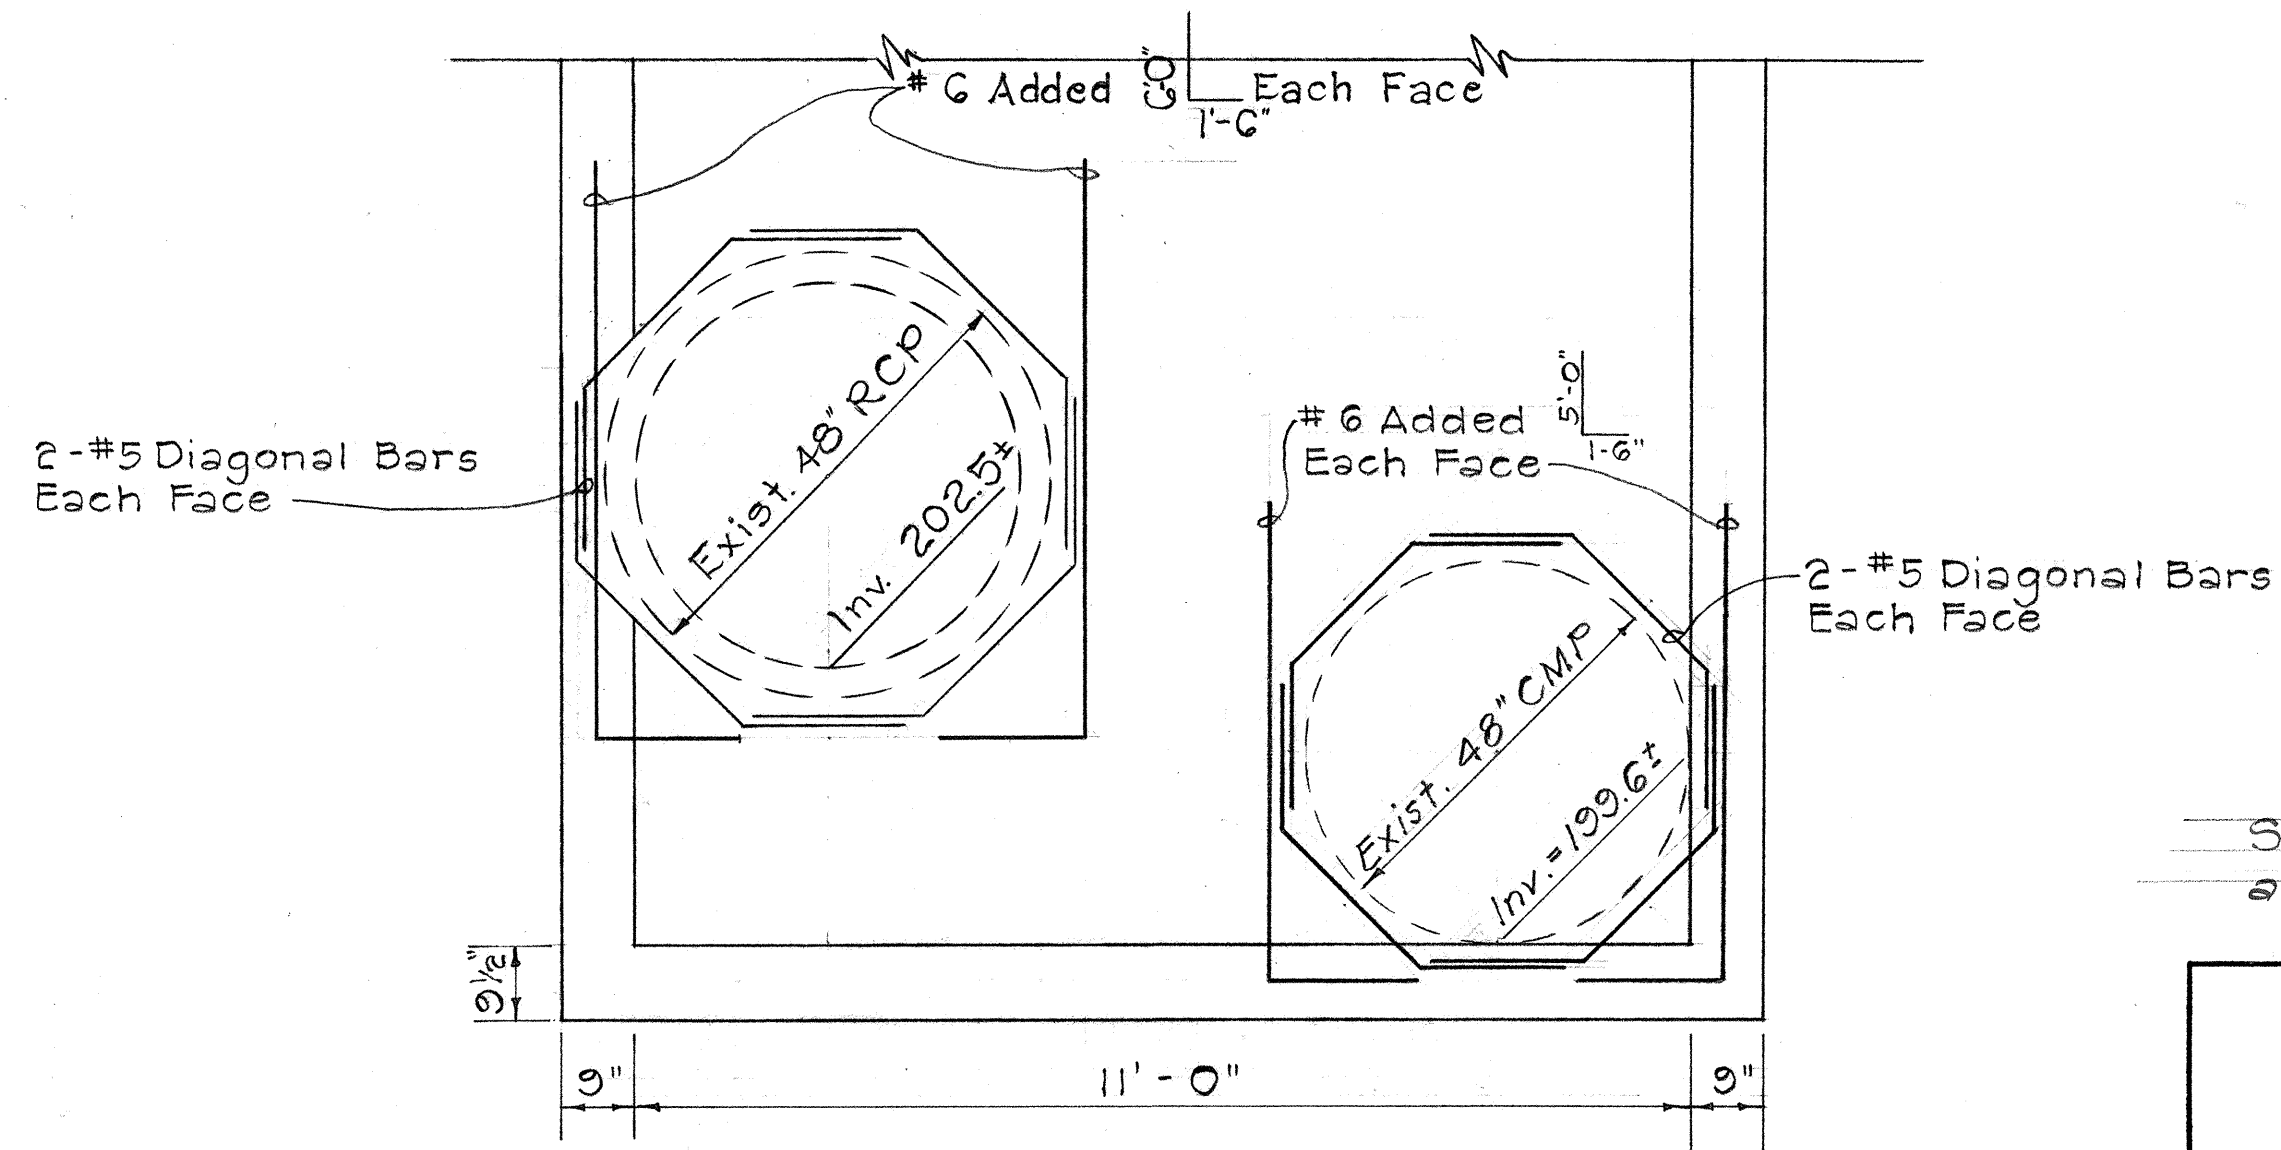

SECTION "C-C"

DETAILS OF TYPE "T" SDMH @
 NORTH FRONTAGE ROAD 11+00 ±
 Scale: 1/2" = 1'-0"

See page C.O. 225 5-1 for additional detail.

STATE OF HAWAII
 DEPARTMENT OF TRANSPORTATION
 HIGHWAYS DIVISION

DRAINAGE DETAILS

MOANALUA ROAD
 (Red Hill Towards Ala Aolani)

F.A.P. Proj. No. F-078-1(11)




Scale: As Shown Date: April 1970

SHEET No. 17 OF 34 SHEETS


SURVEY PLOTTED BY	DATE
DESIGNED BY	
TRACED BY	
NOTED BY	
QUANTITIES BY	
CHECKED BY	
ORIGINAL PLAN	
NO. BOOK	
NO.	

FED. ROAD DIST. NO.	STATE	FED. AID PROJ. NO.	FISCAL YEAR	SHEET NO.	TOTAL SHEETS
HAWAII	HAW.	F078-1(11)	1969	84	258

Revised: Oct. 16, 1970

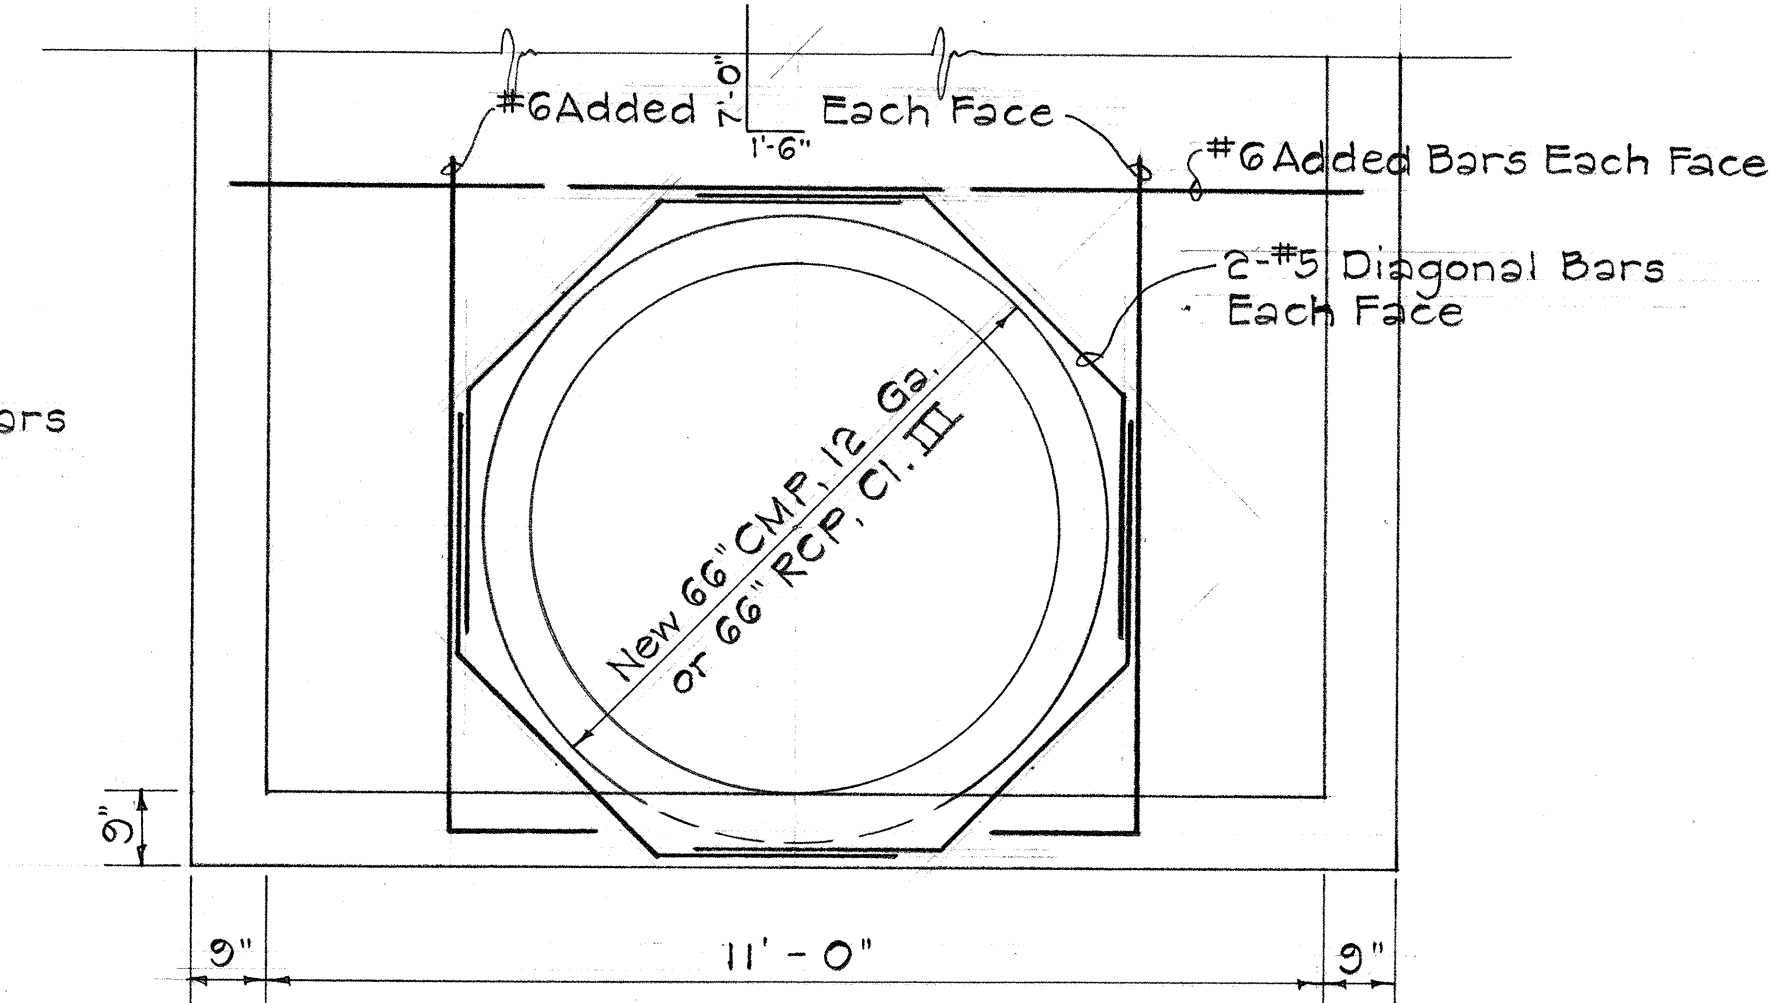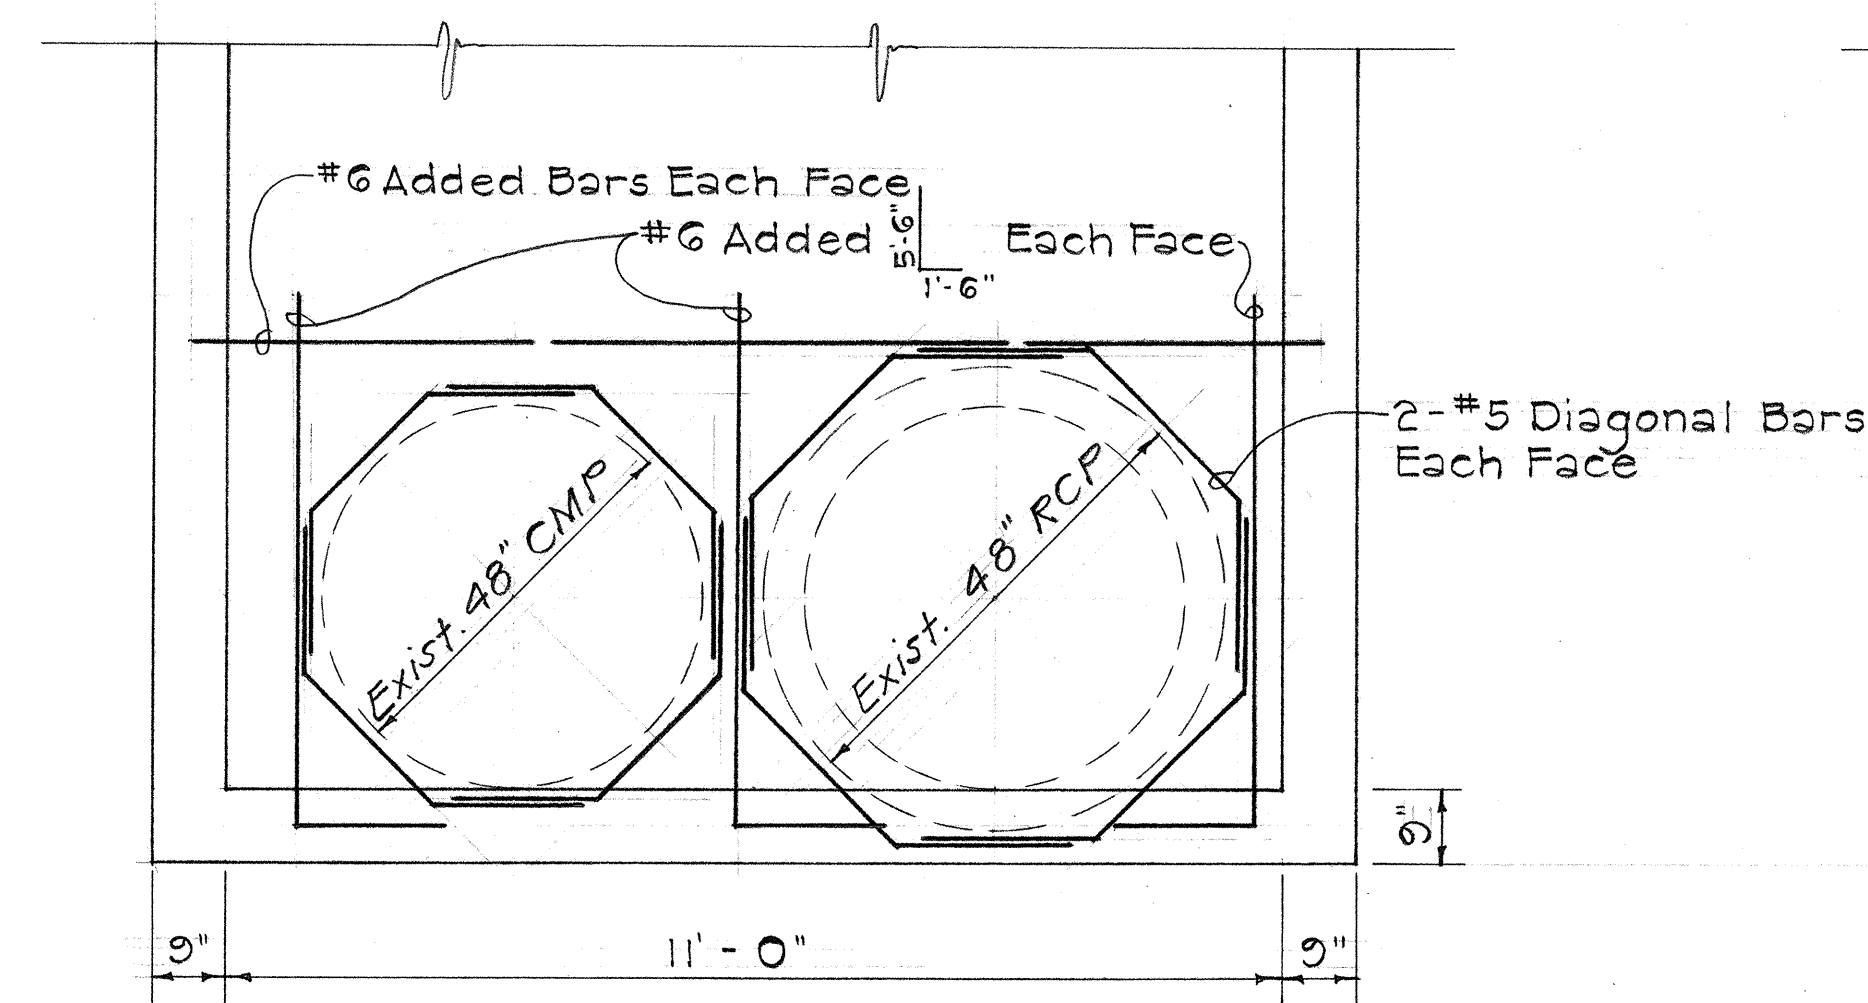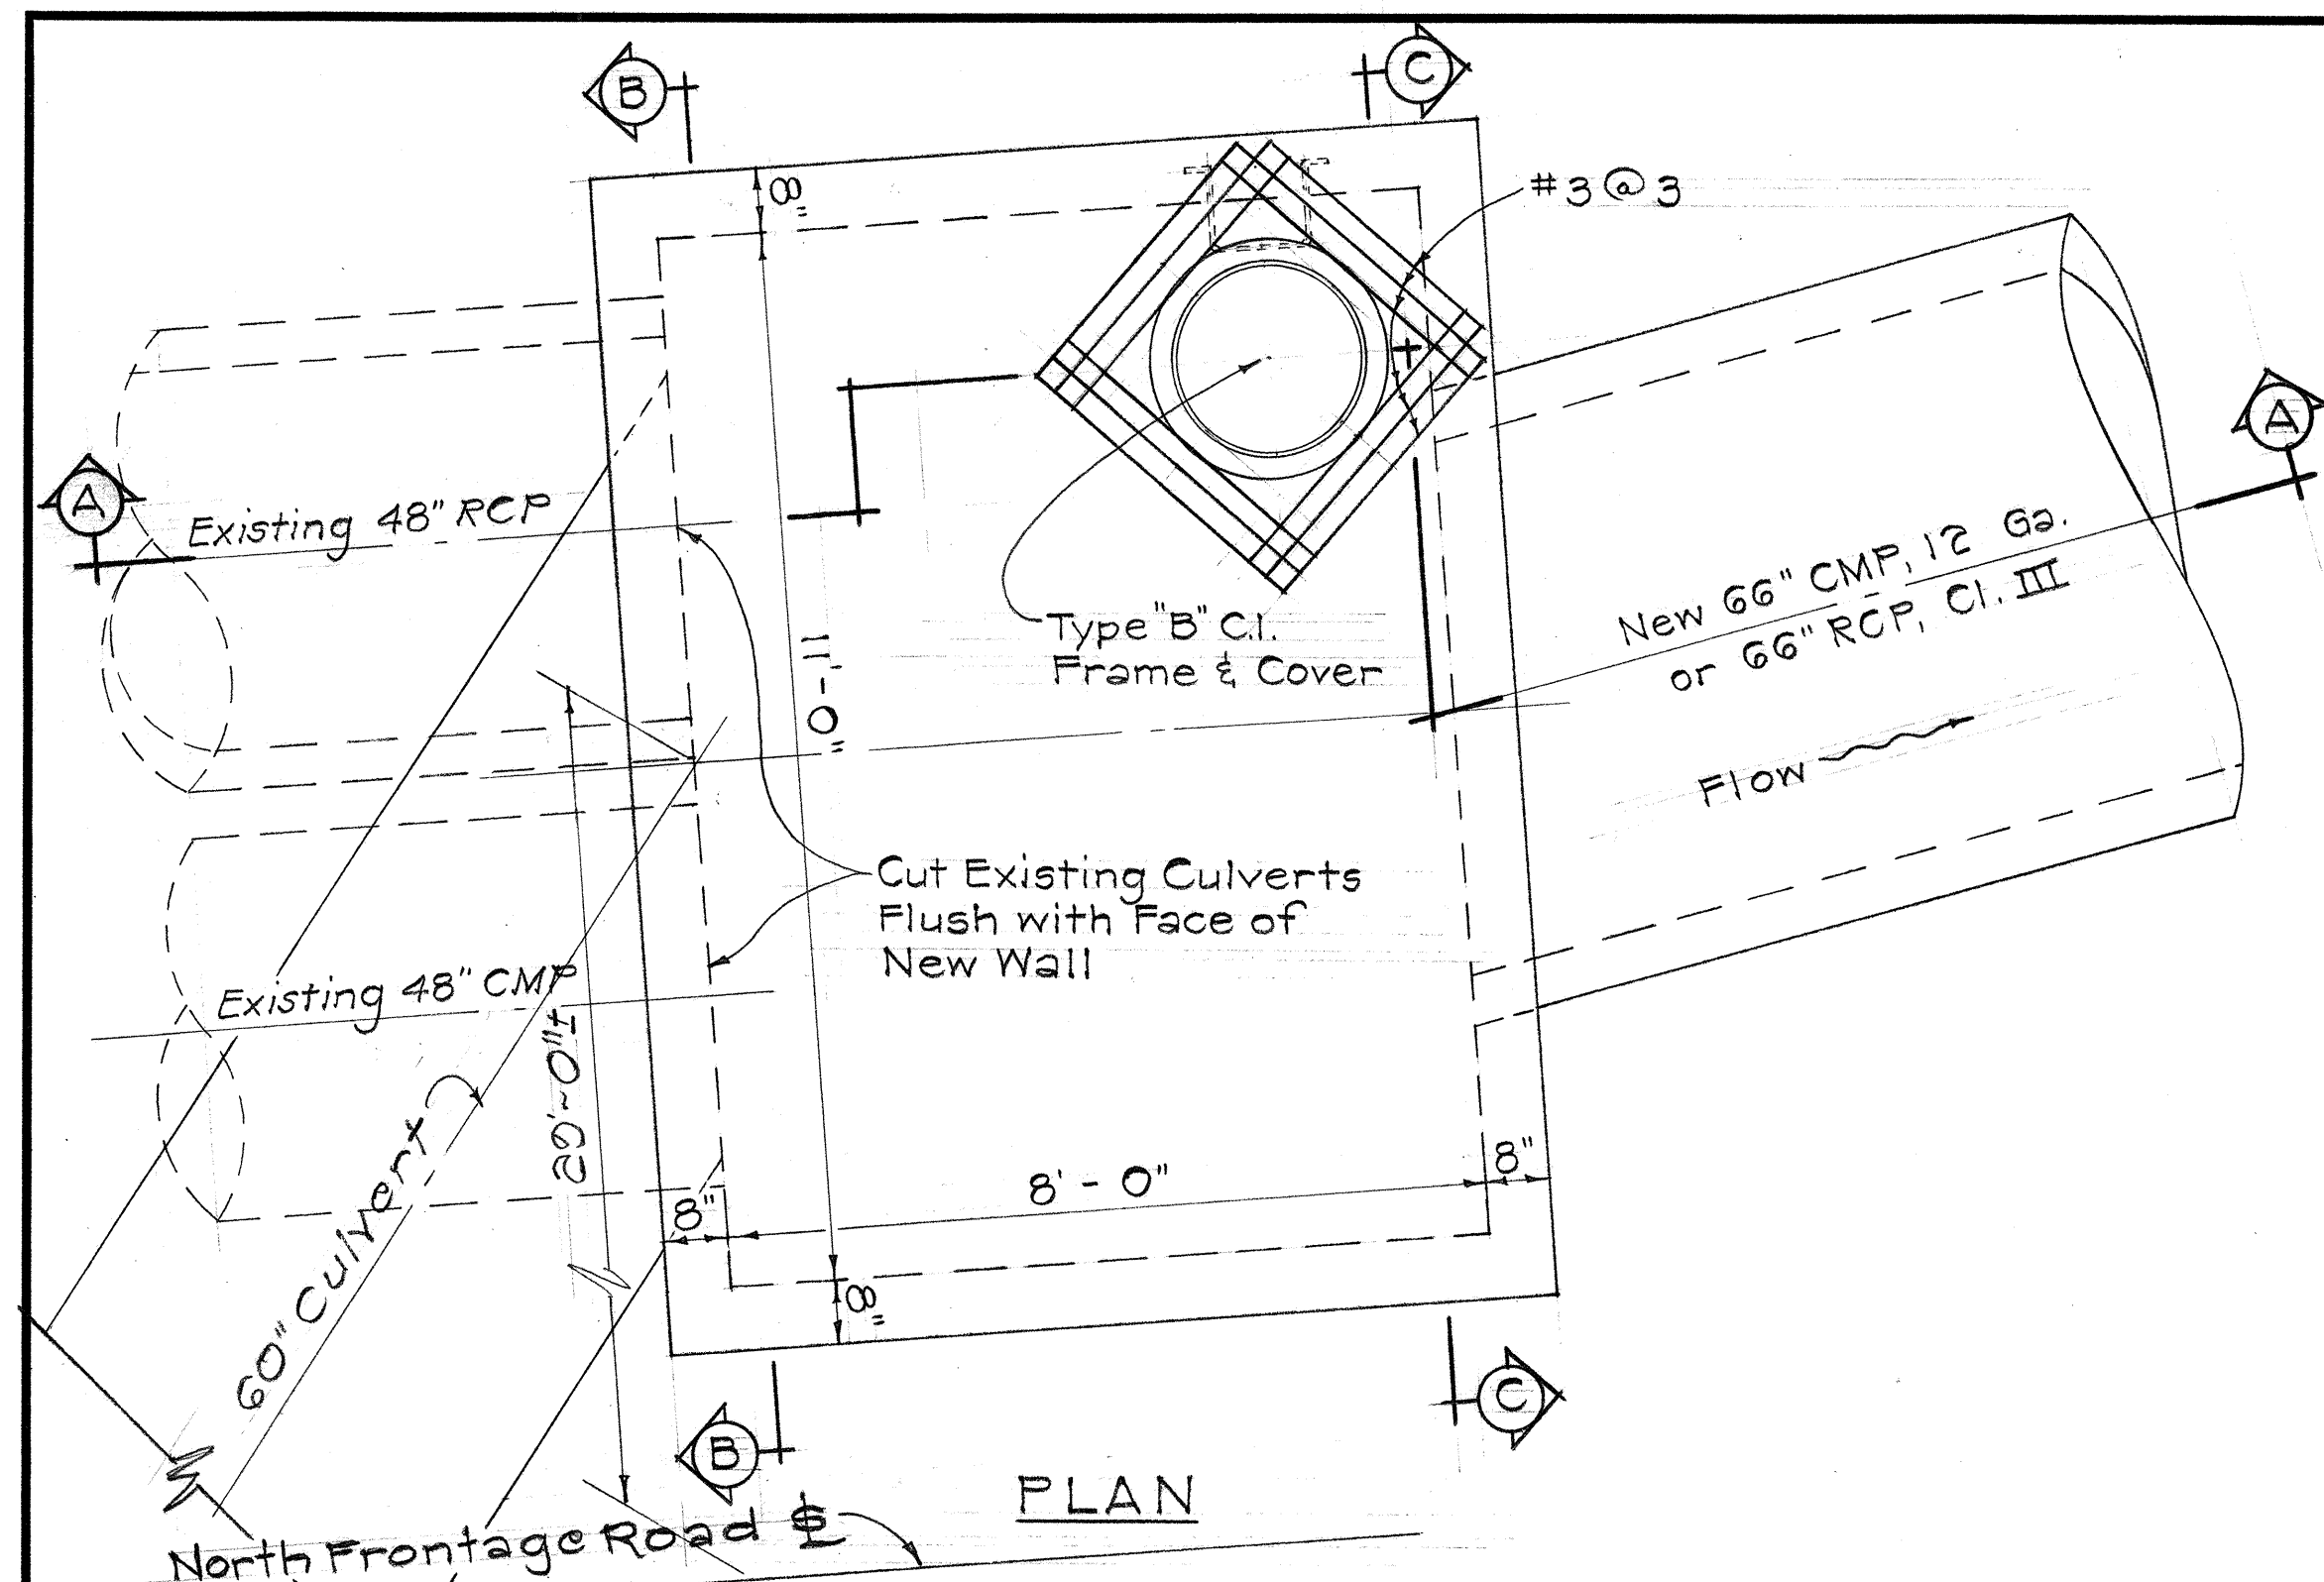

ADDITIONAL REINFORCEMENT AROUND CULVERT OPENINGS (Lower Portion of SDMH - For Normal Reinf. See Section "A-A")

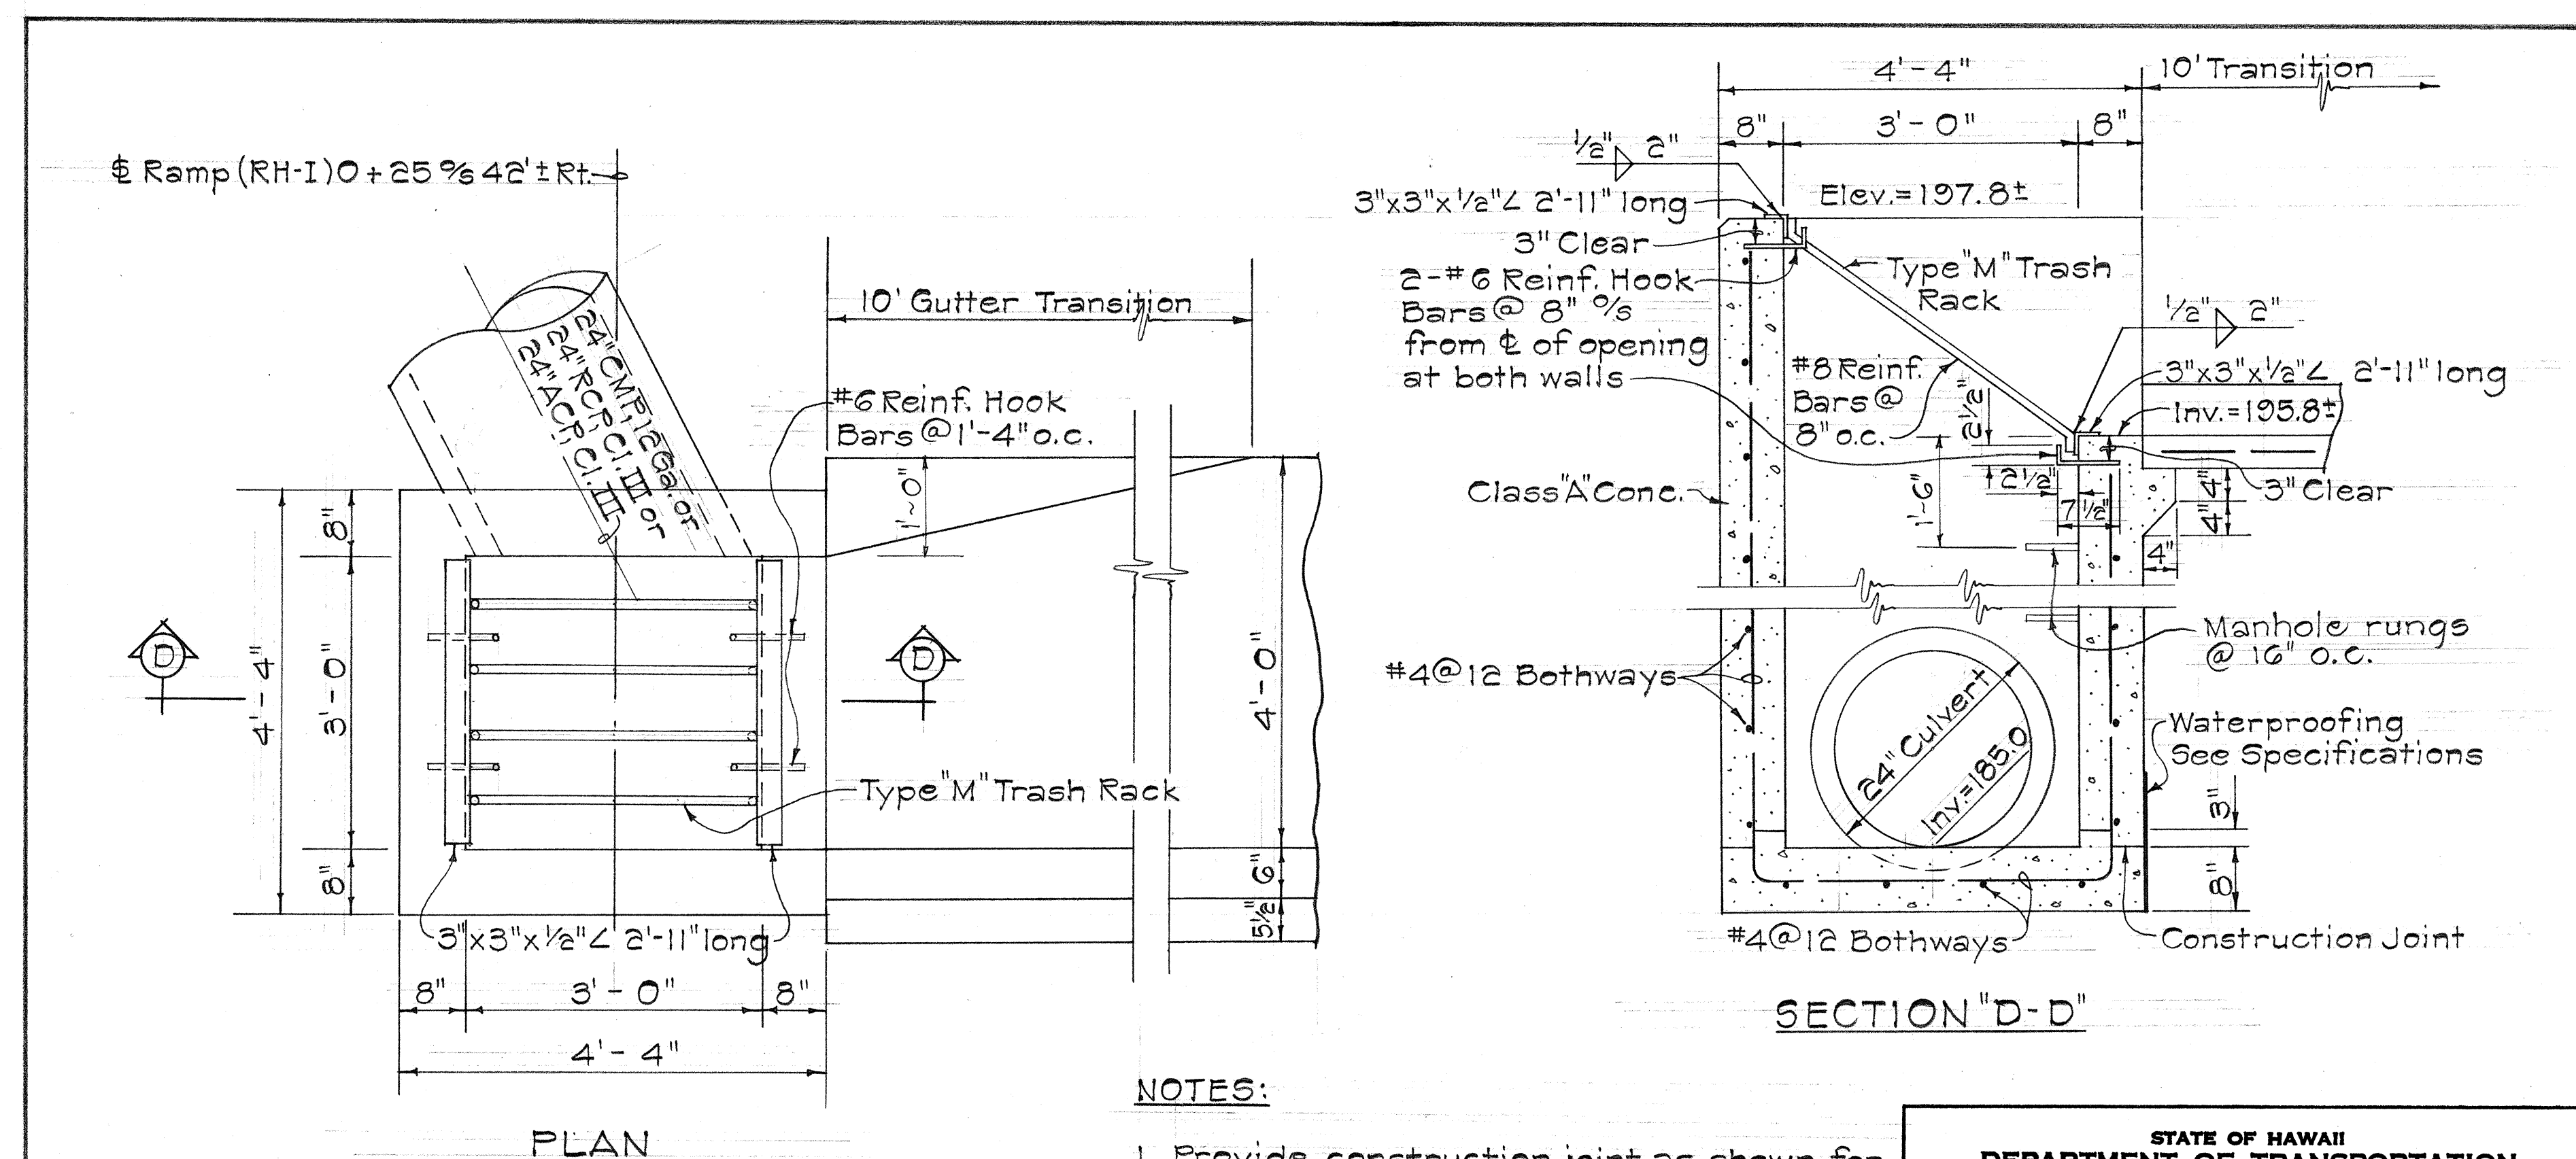

NOTES:

1. Provide construction joint as shown for C.D.I. if not formed monolithically.
2. Payment for #6 reinforcing hooks & manhole rungs will be considered incidental to the Class "A" Concrete.
3. Payment for asphalt lined gutter will be paid under item 609.704, Type "7C" Gutter.

STATE OF HAWAII
DEPARTMENT OF TRANSPORTATION
HIGHWAYS DIVISION


DRAINAGE DETAILS

MOANALUA ROAD
(Red Hill Towards Ala Aolani)

F.A.P. Proj. No. F-078-1(11)

Scale: As Shown Date: April 1970



SHEET No. 18 OF 34 SHEETS

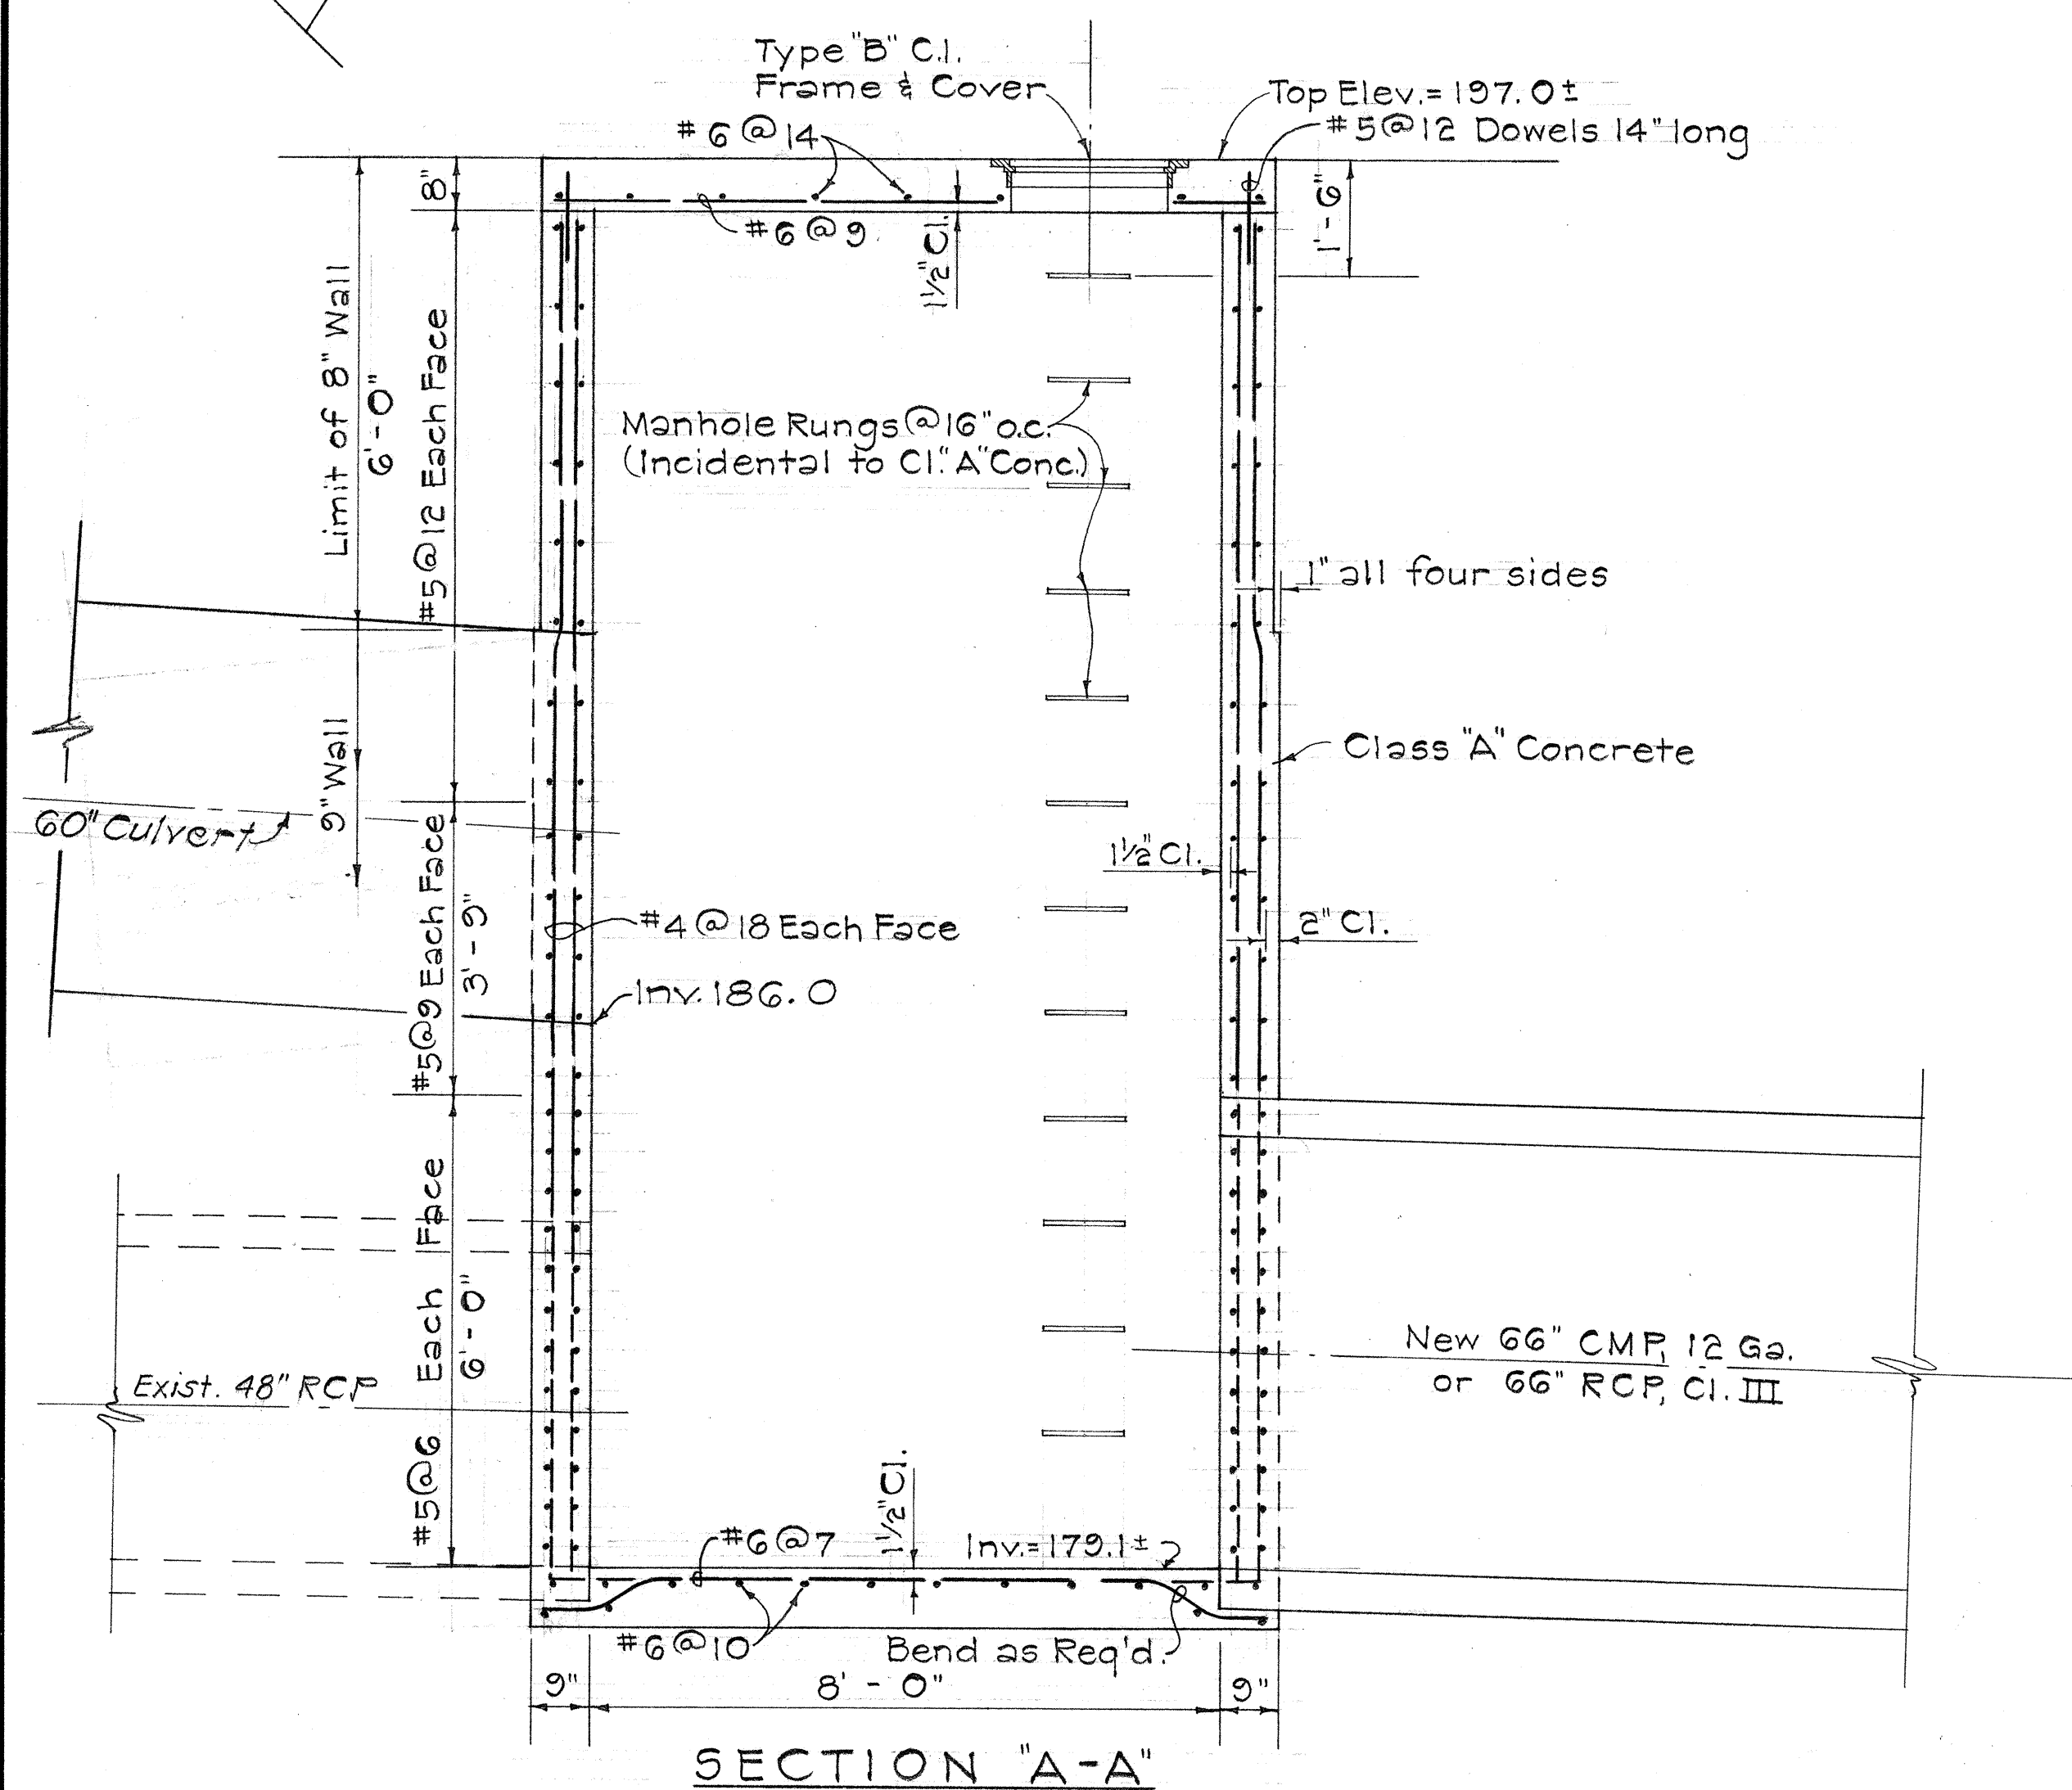



DETAIL OF TYPE "R" S.D.M.H. AT N.F.R. STA. 15+43 1/2 20' ± LT. Scale: 1/2" = 1'-0"

DESIGNED BY	DATE
CHECKED BY	
NOTED BY	
ORIGINAL PLAN	
NO.	



FED. ROAD DIST. NO.	STATE	FED. AID PROJ. NO.	FISCAL YEAR	SHEET NO.	TOTAL SHEETS
HAWAII	HAW.	F078-1(11)	1969	85	258

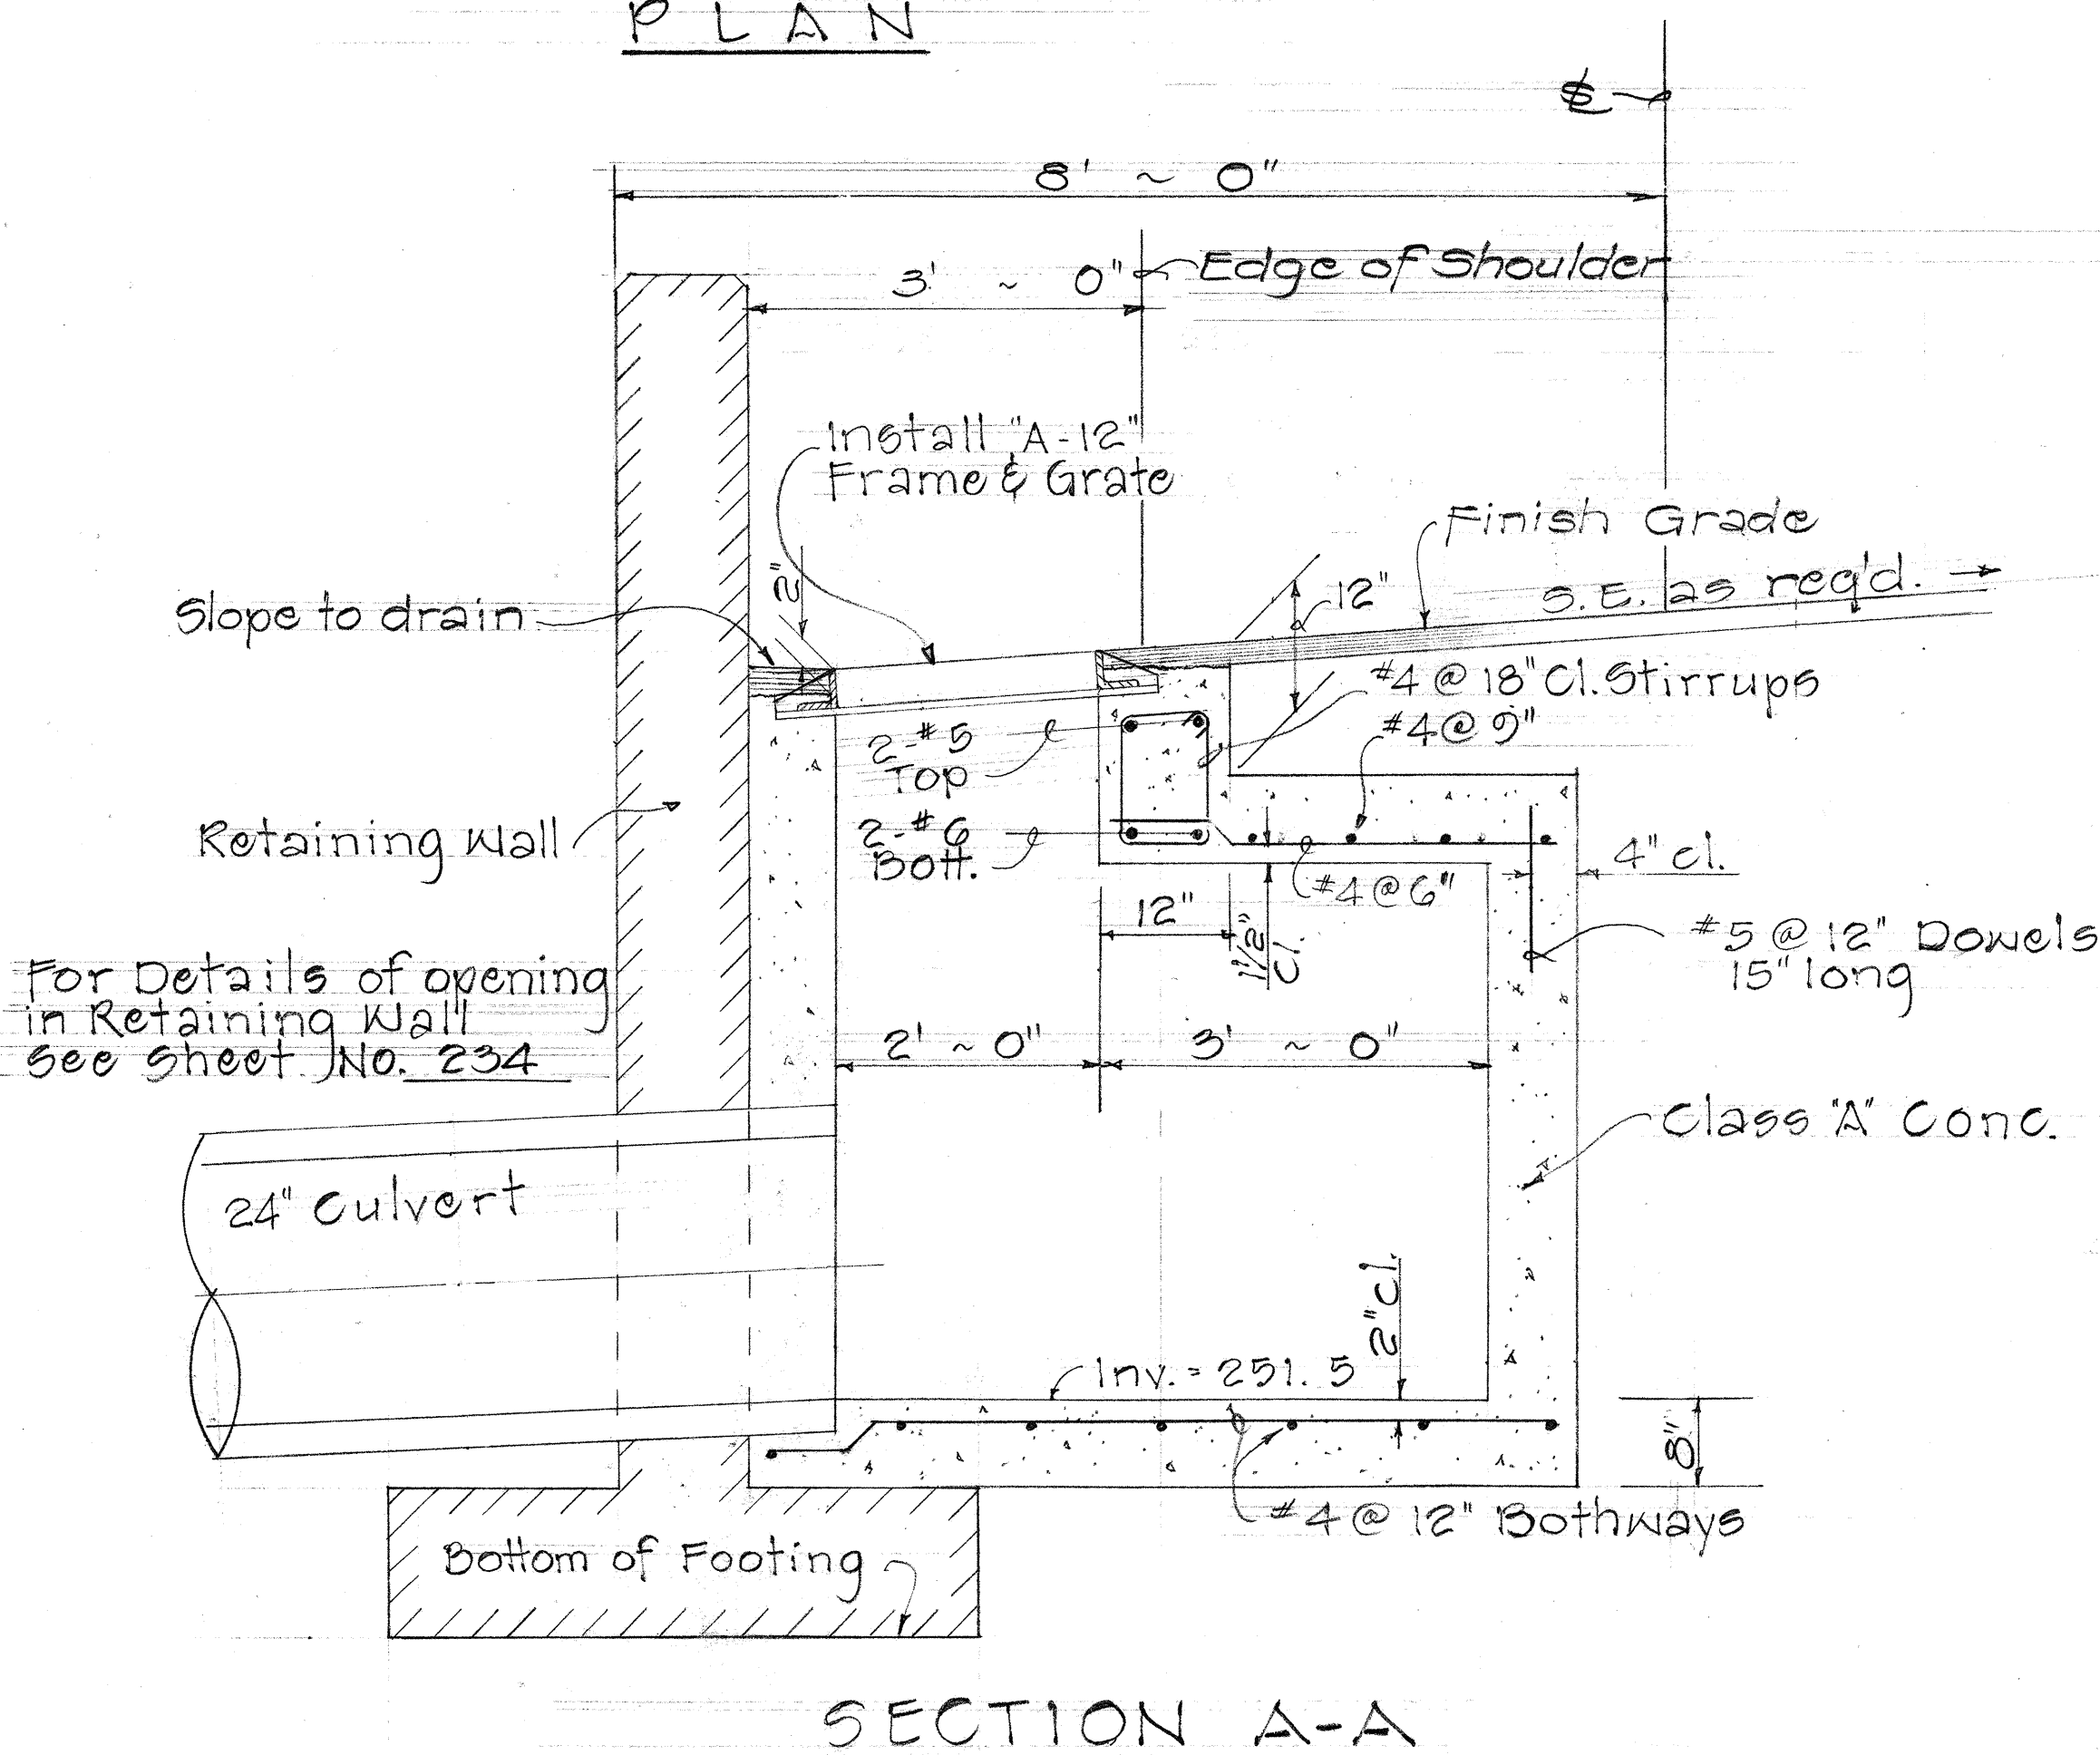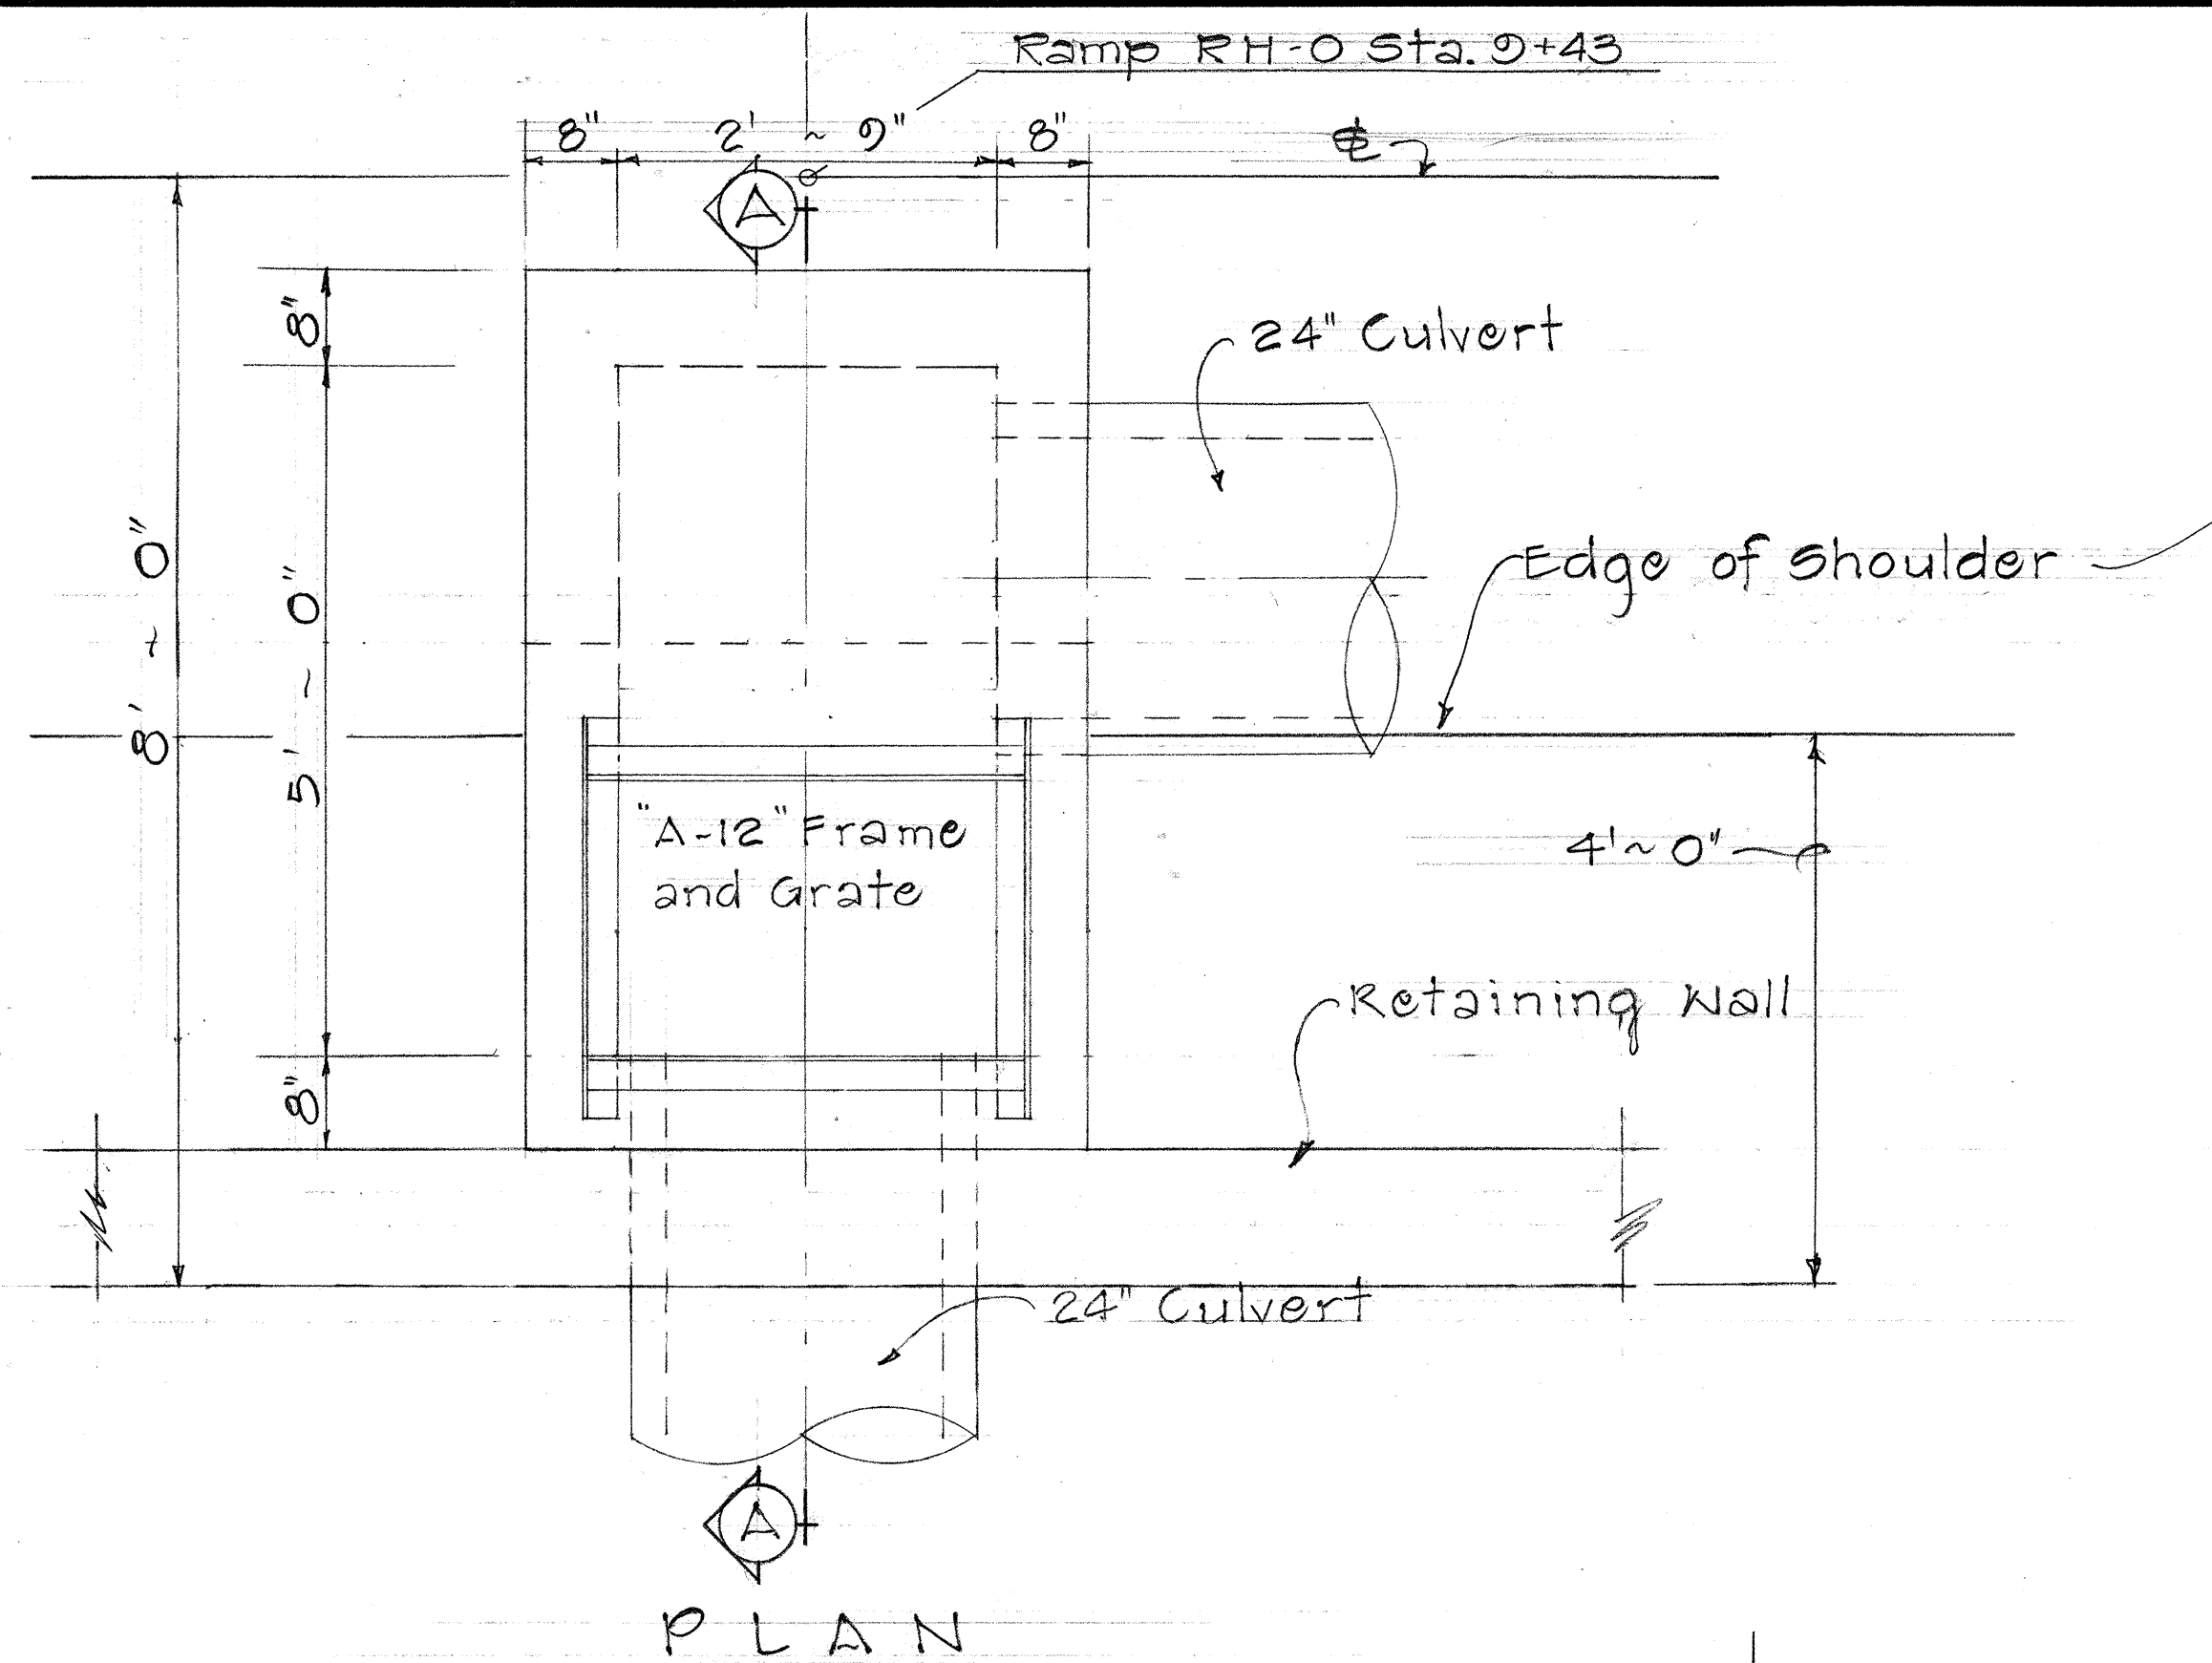

SECTION A-A

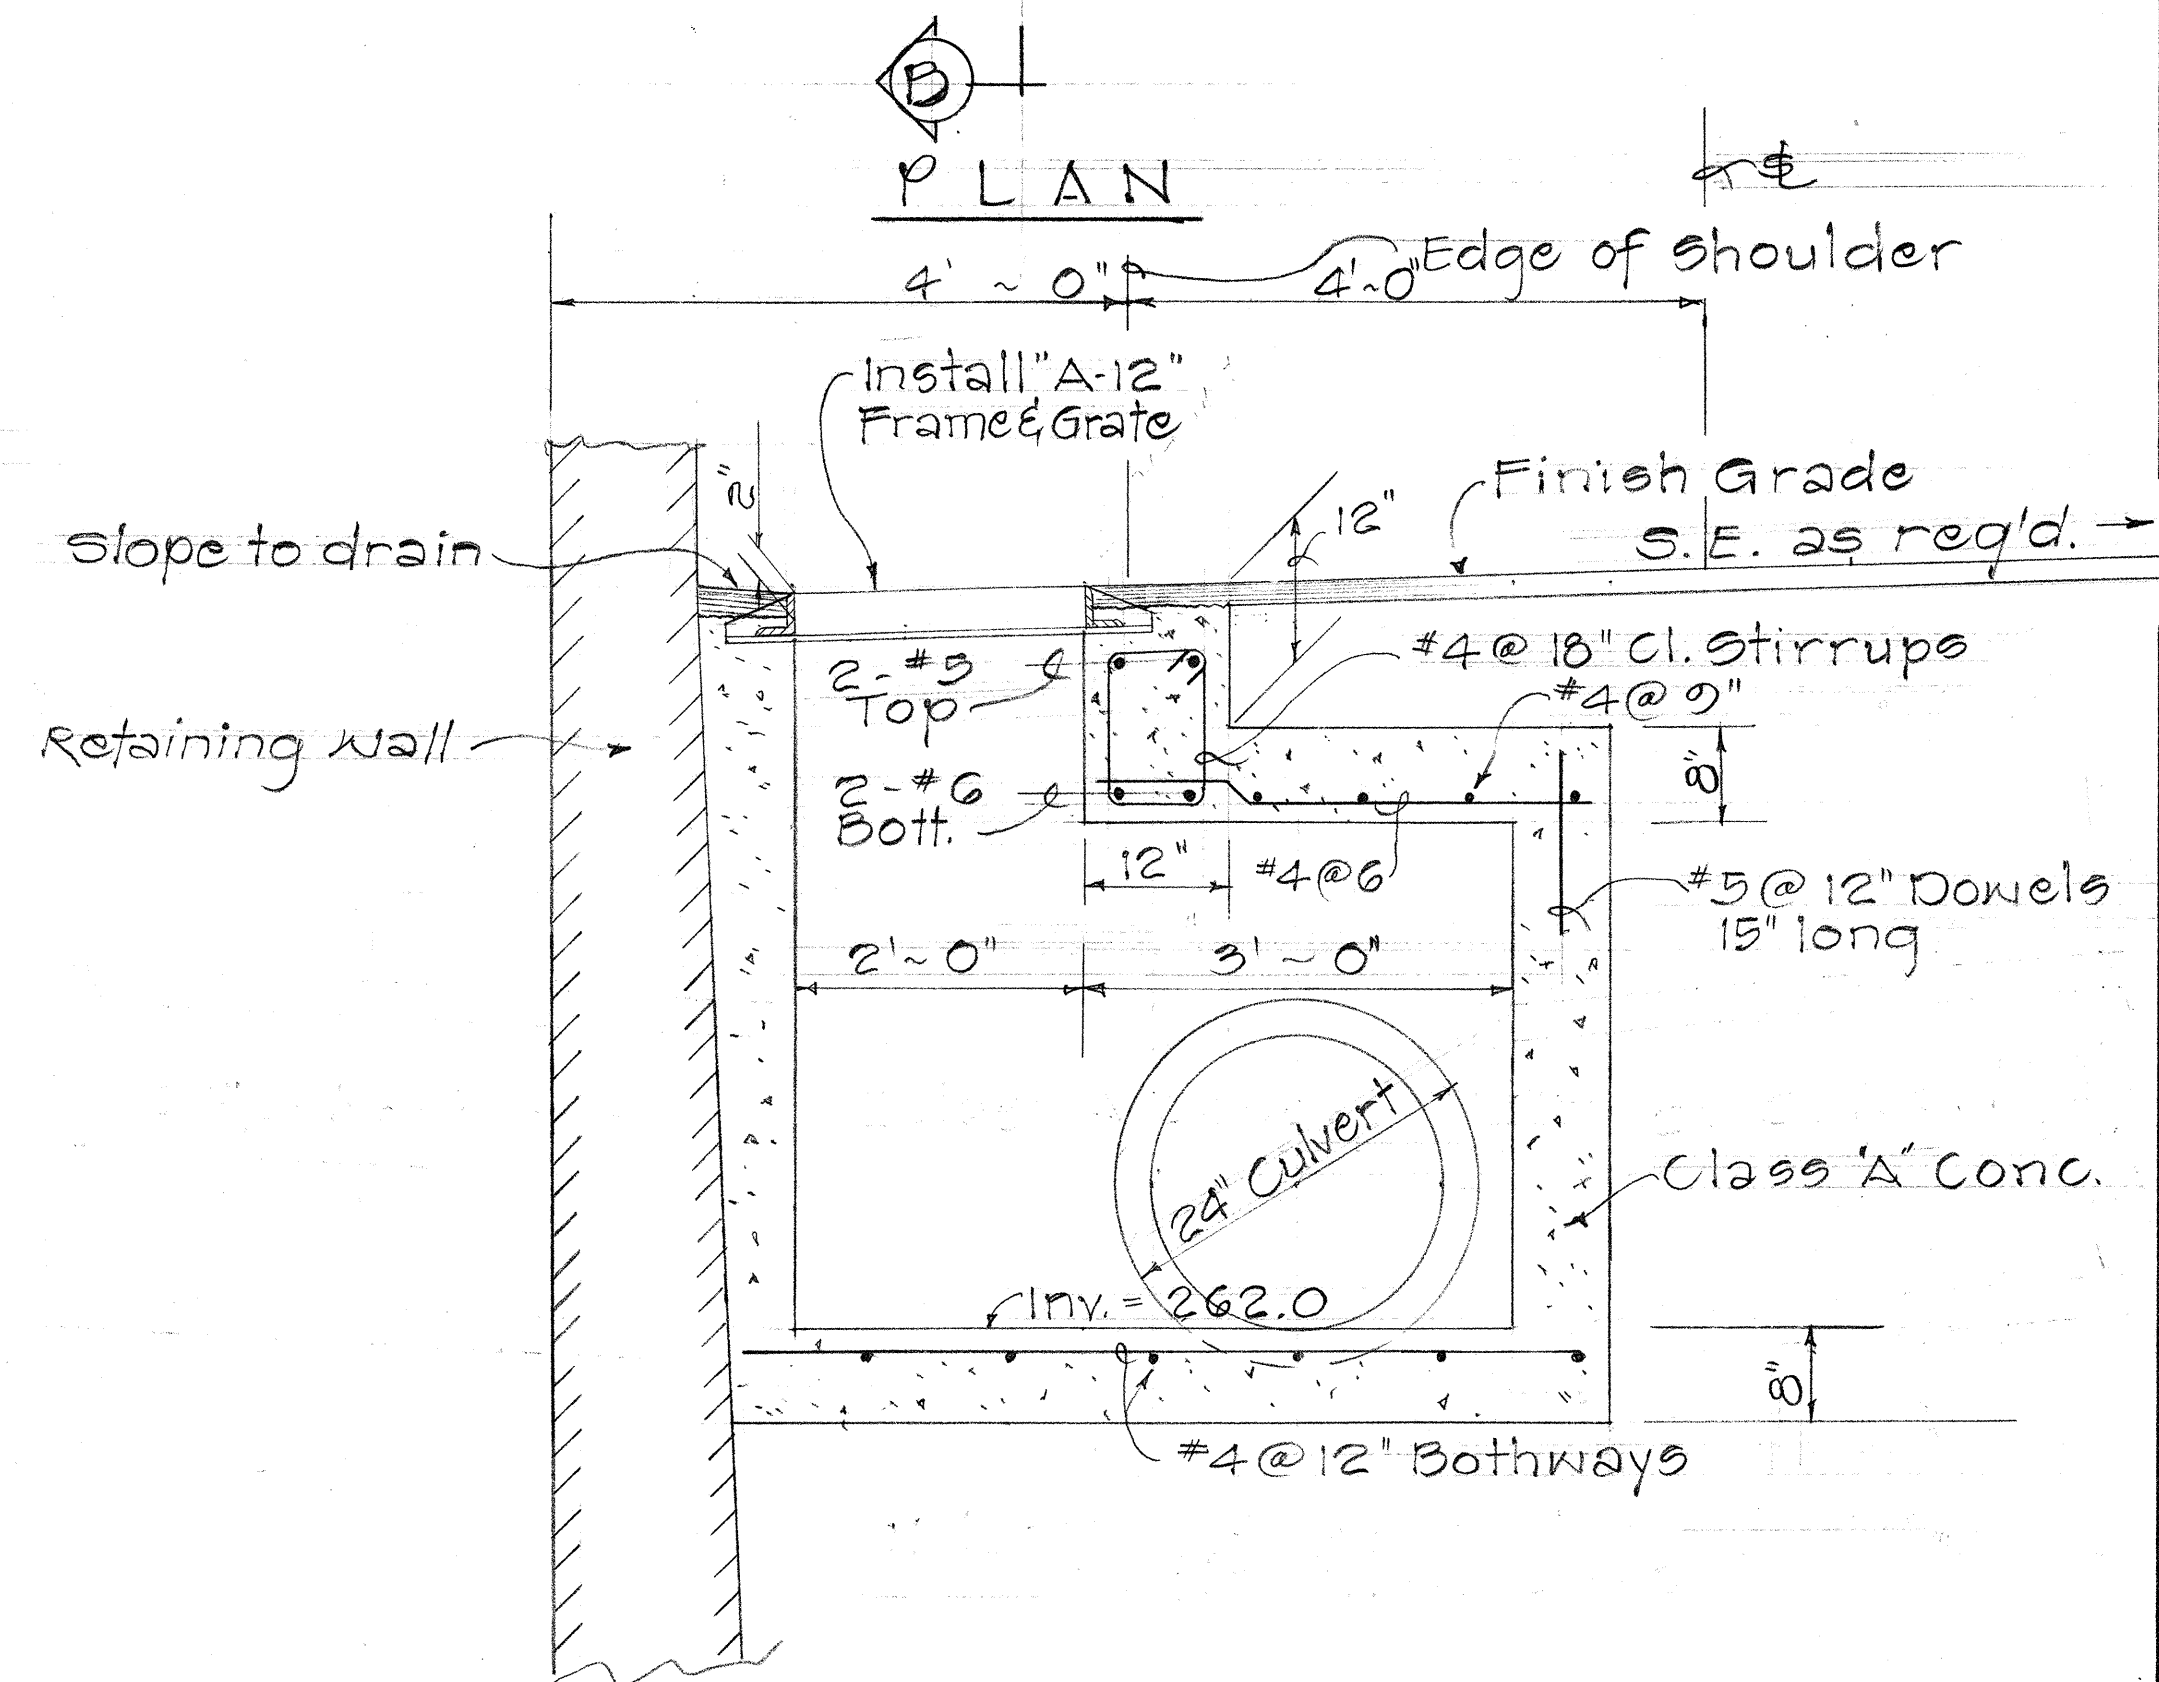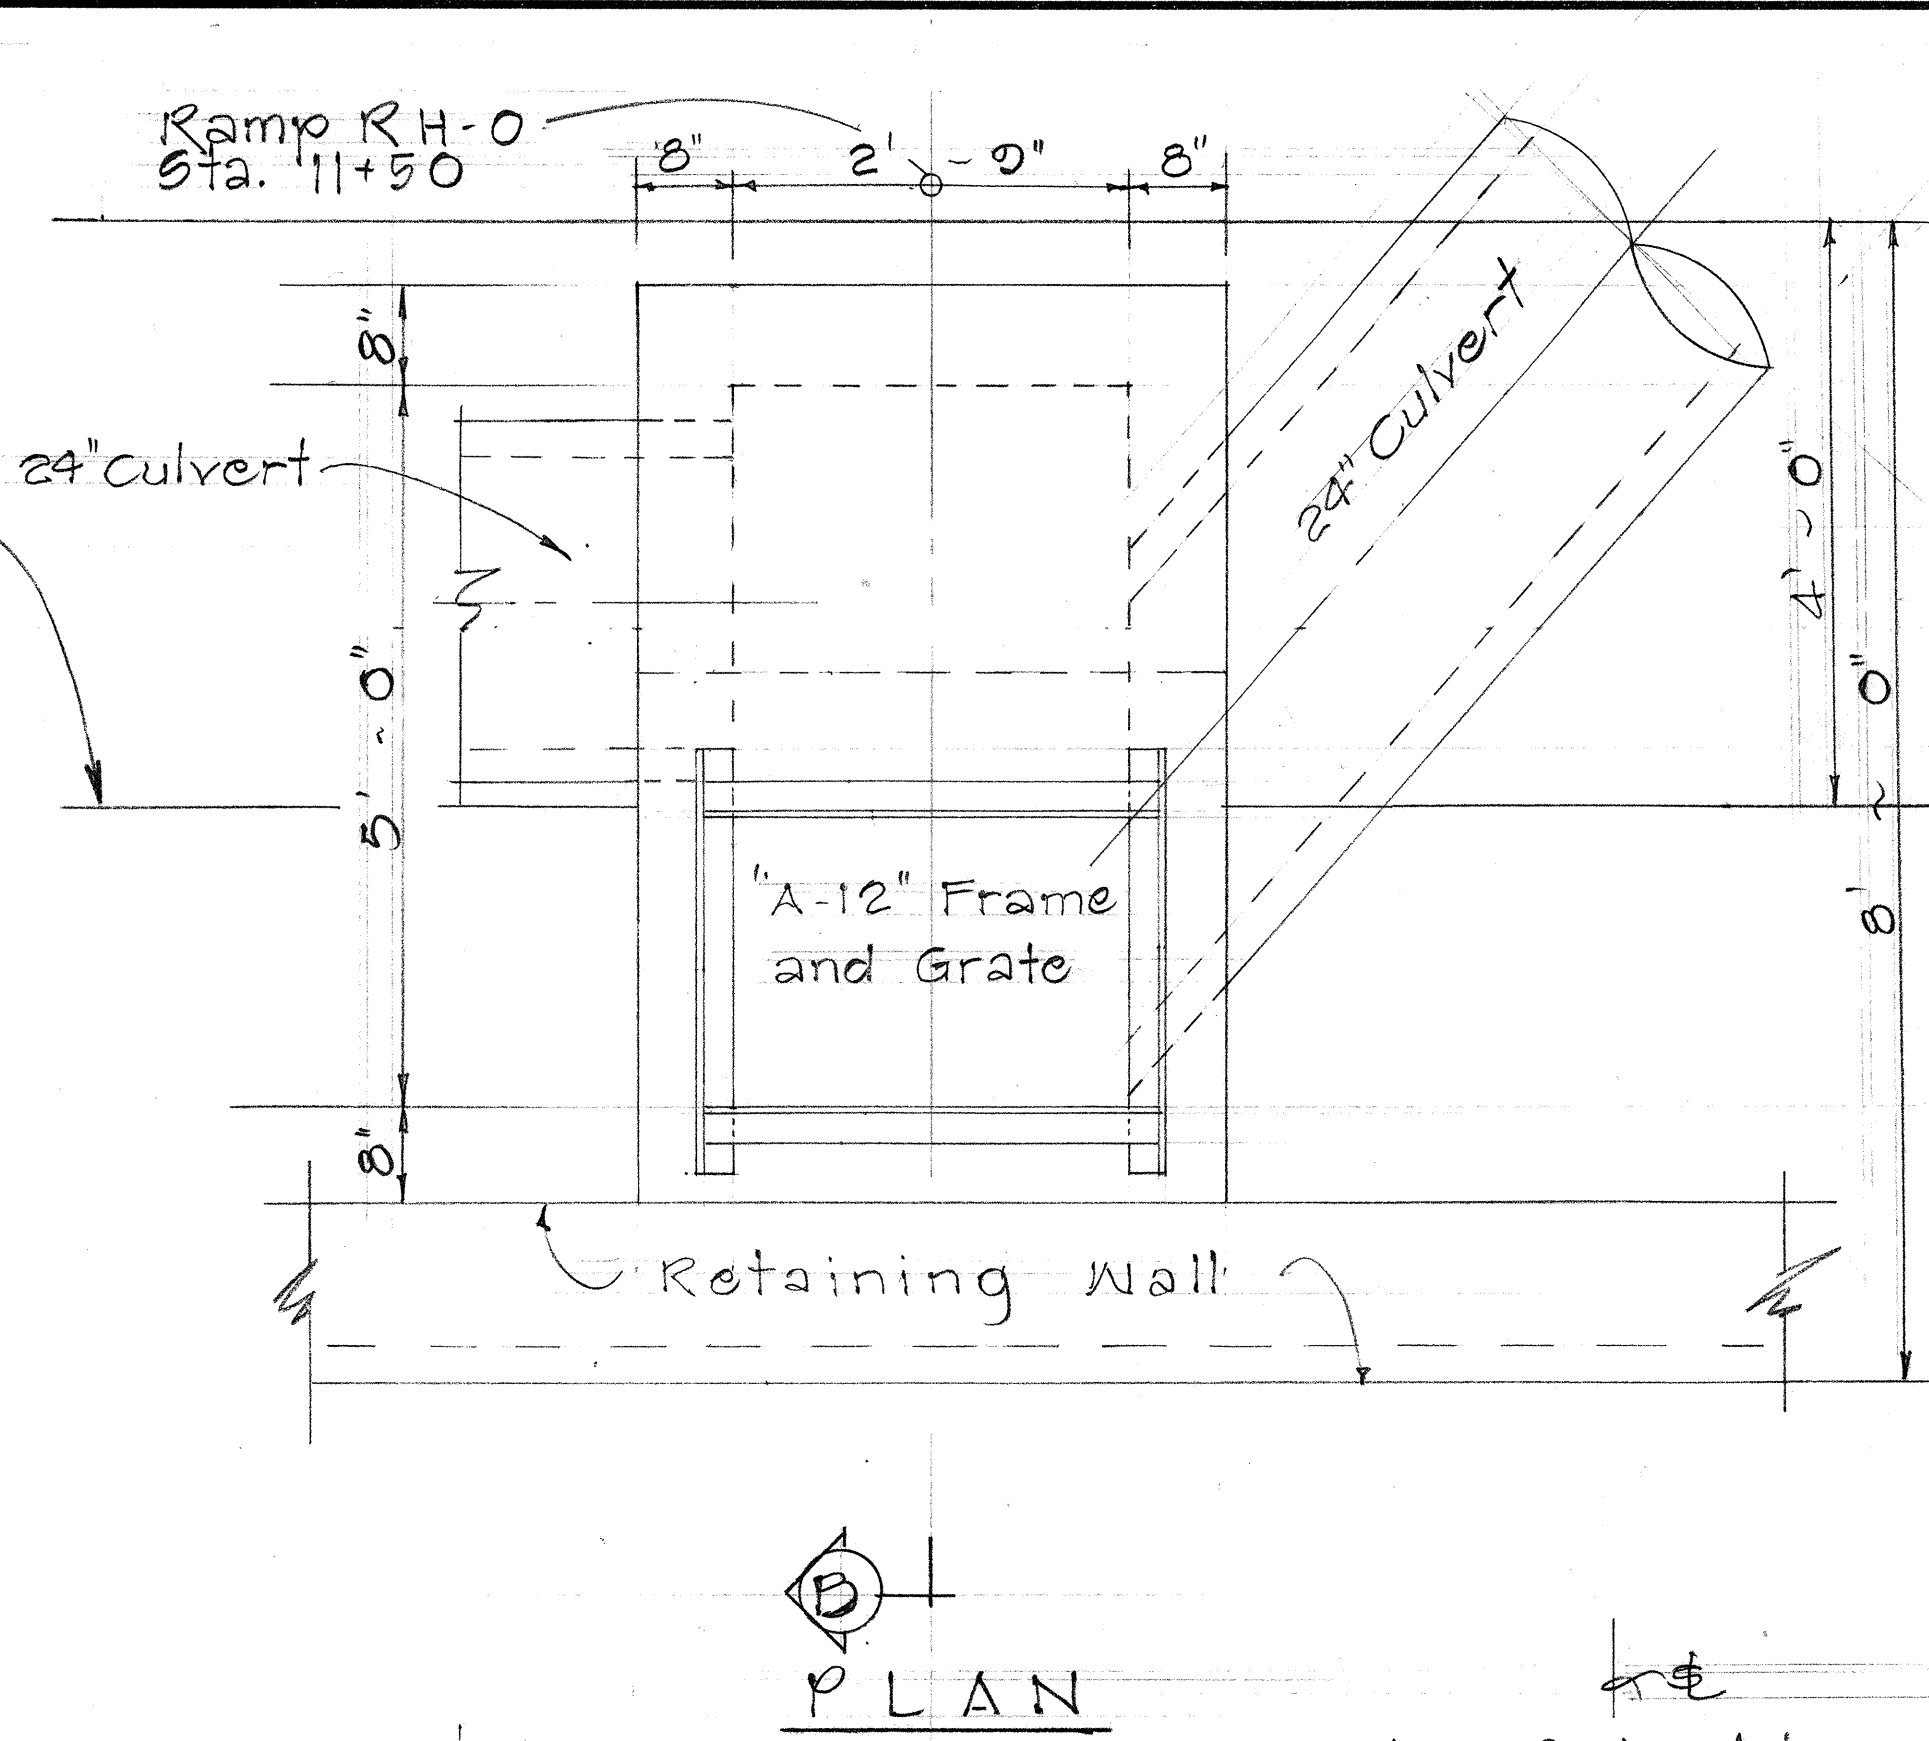

SECTION B-B

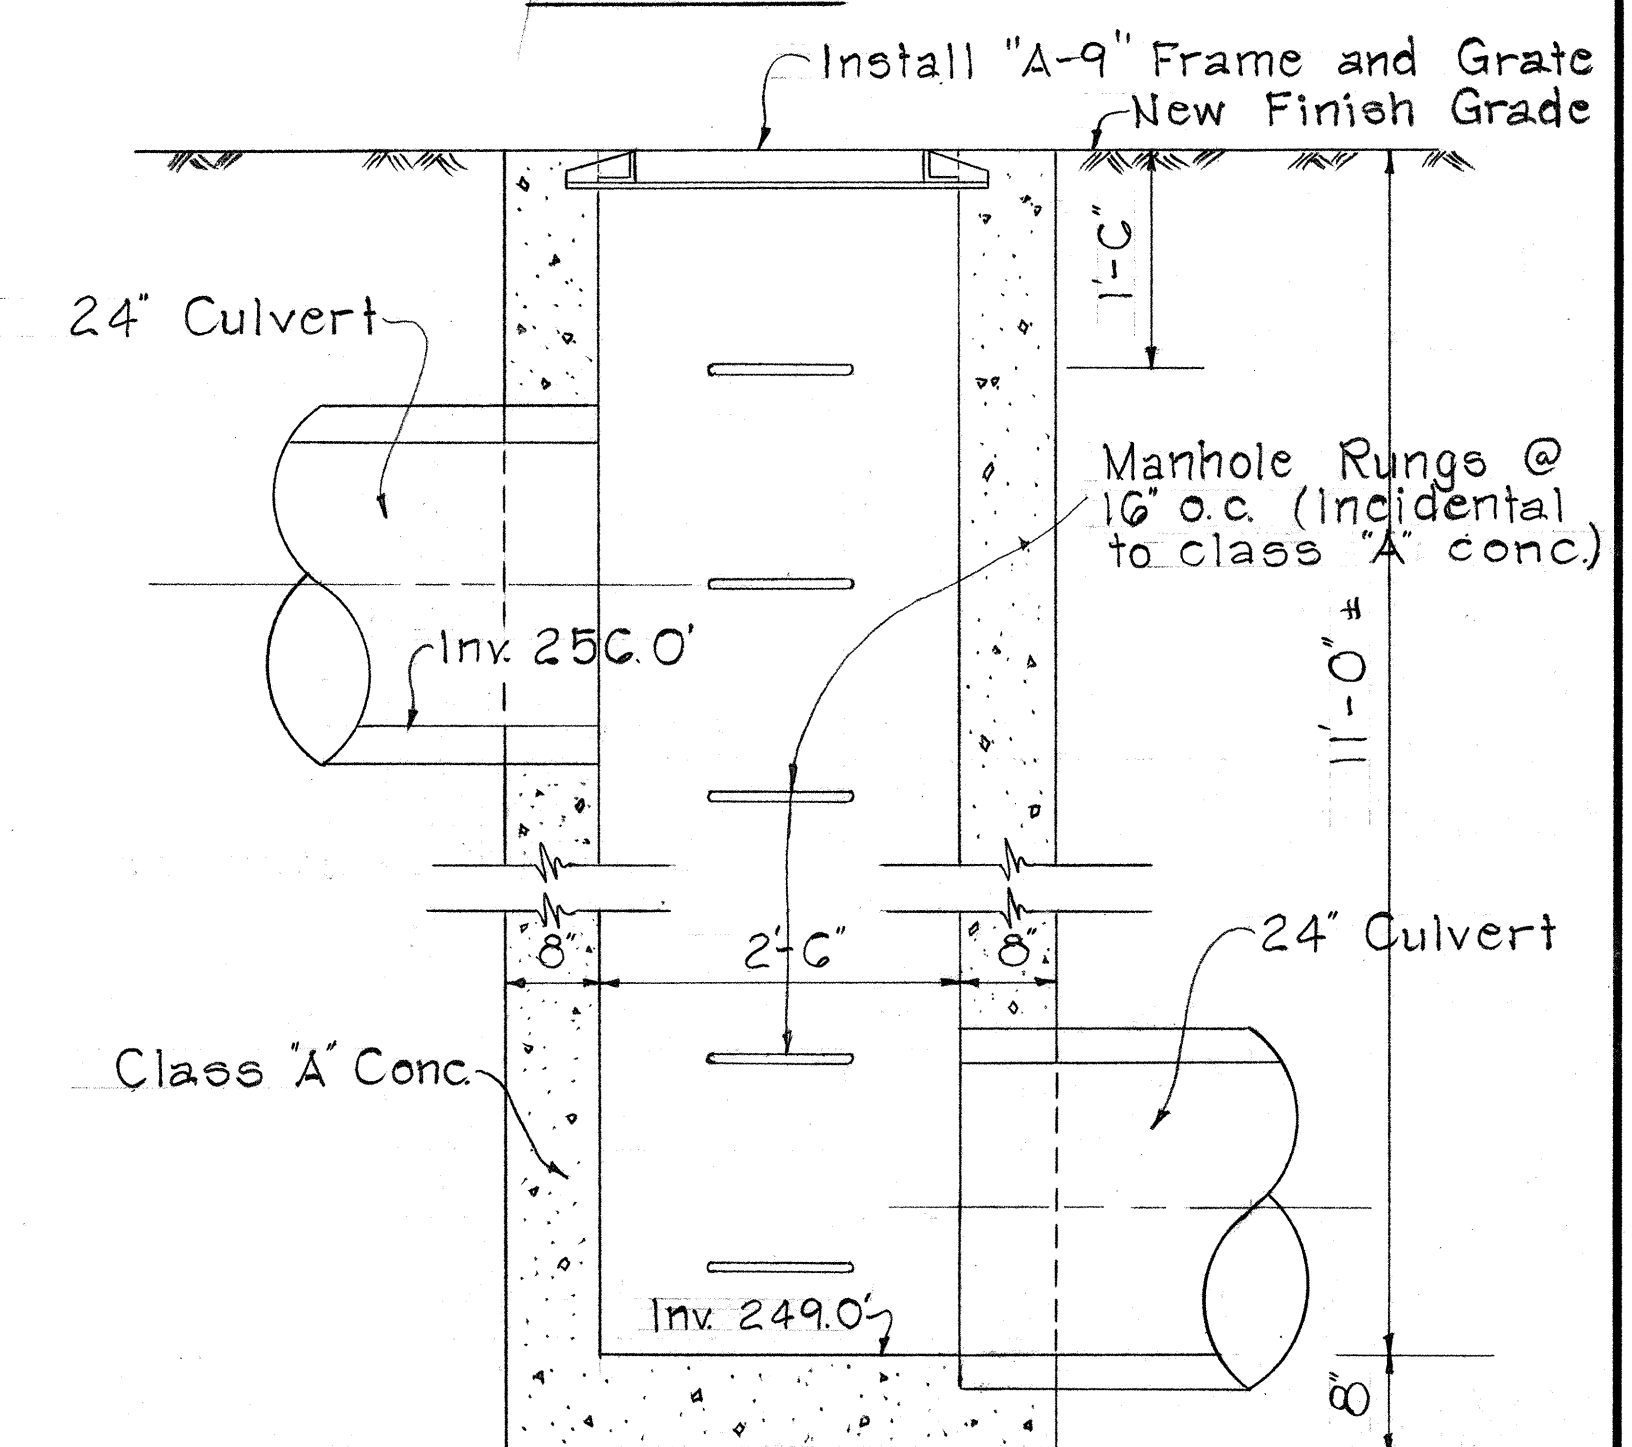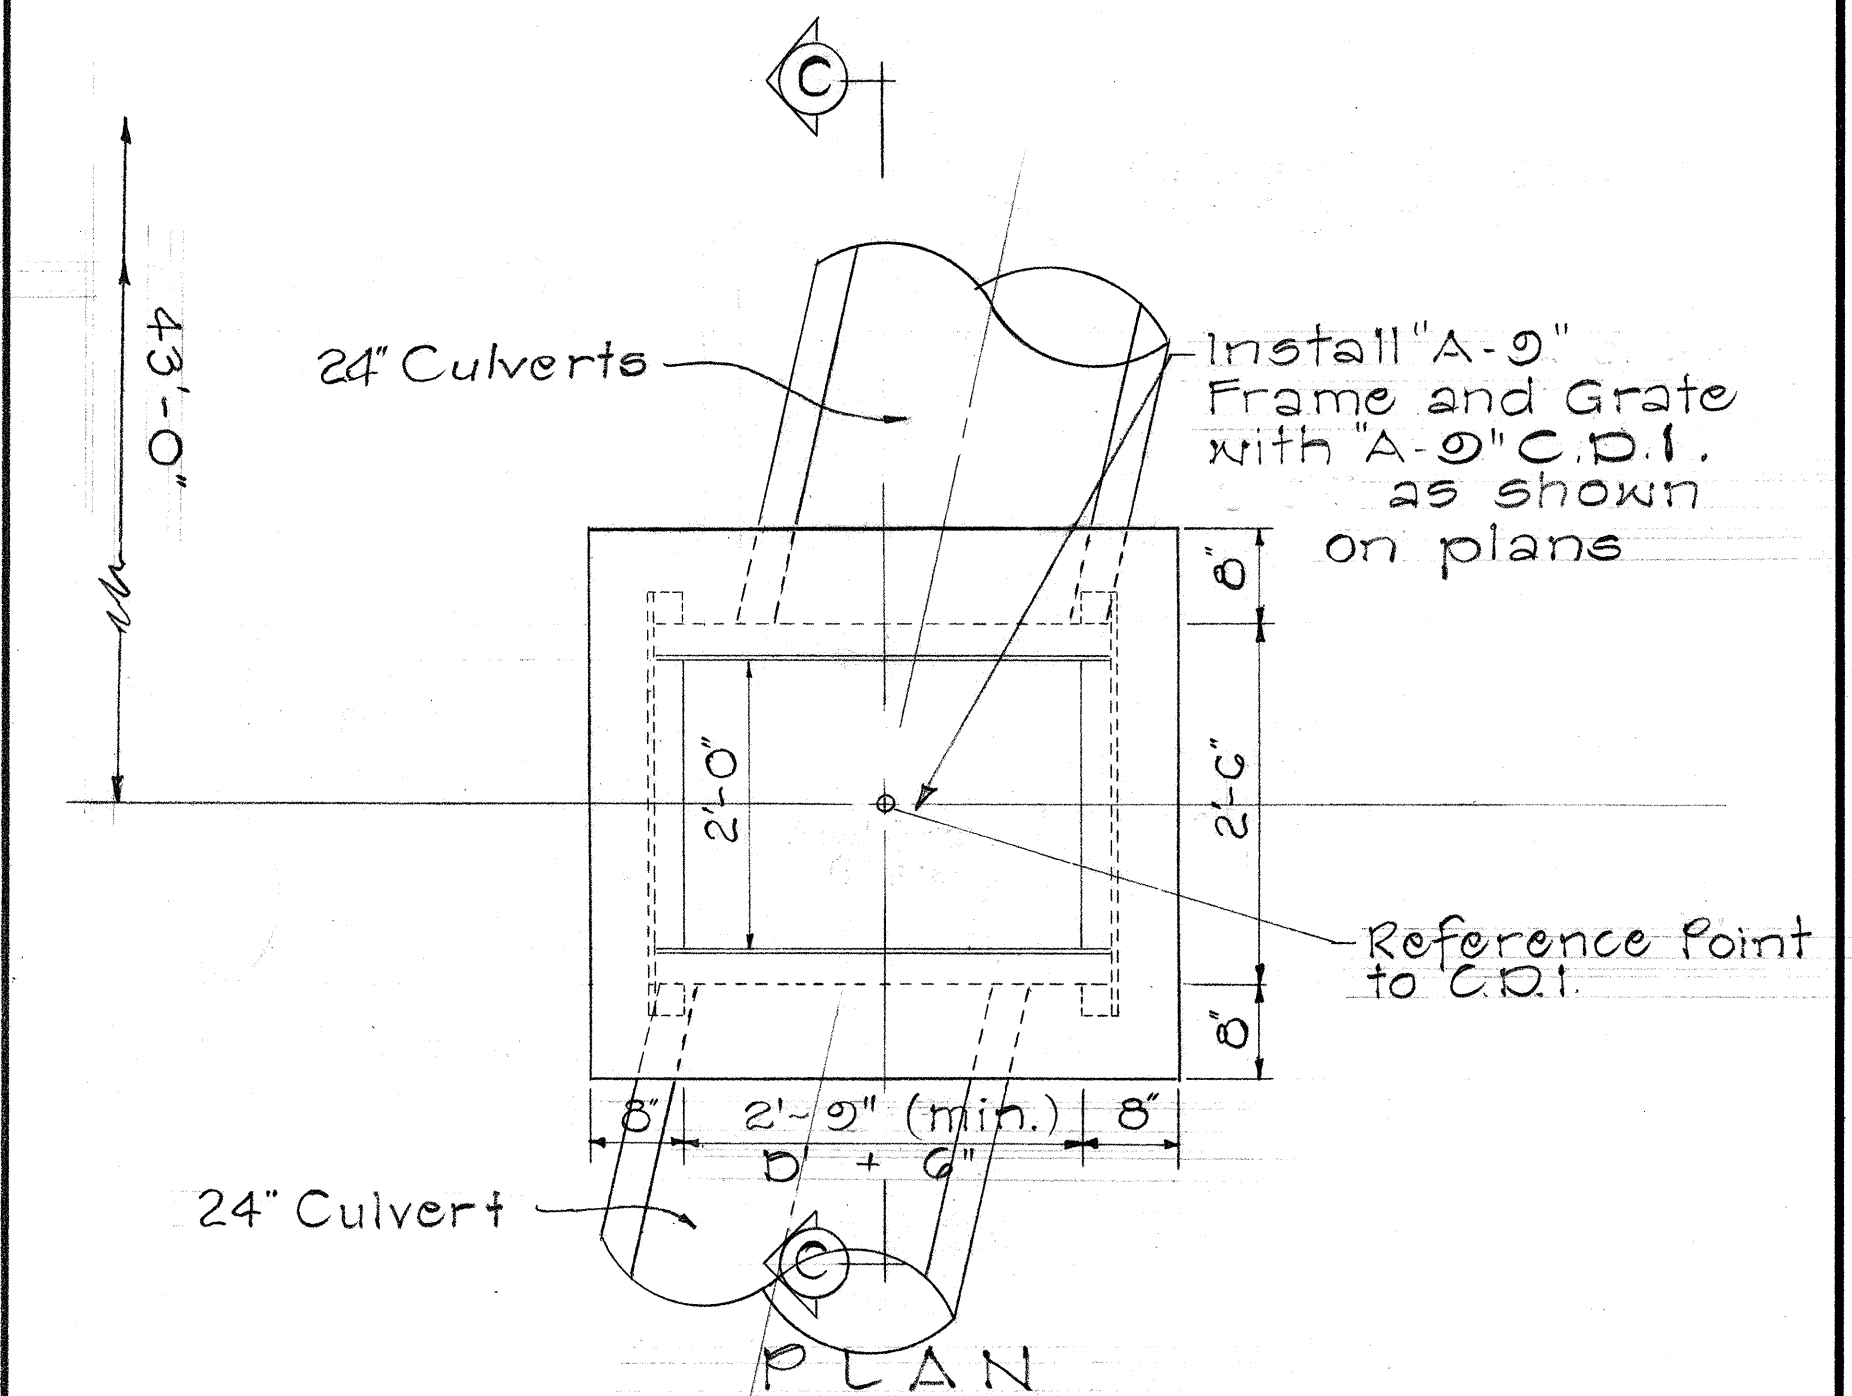

SECTION C-C
DETAIL OF "A-9" CONC. DROP INTAKE
AT MAR "B" 5+00 ± 43 ± Rt.
Scale: 3/4" = 1'-0"

DETAILS OF TYPE "A-12 M" C.D.I. AT RAMP RH-0 9+43 AND 11+50

Scale: 3/4" = 1'-0"

STATE OF HAWAII
DEPARTMENT OF TRANSPORTATION
HIGHWAYS DIVISION


DRAINAGE DETAILS

MOANALUA ROAD
(Red Hill Towards Ala Aolani)
F.A.P. Proj. No. F-078-1(11)


Scale: As Shown Date: April 1970

SHEET No. 19 OF 34 SHEETS


FED. ROAD DIST. NO.	STATE	FED. AID PROJ. NO.	FISCAL YEAR	SHEET NO.	TOTAL SHEETS
HAWAII	HAW.	F-078-1(11)	1969	86	258

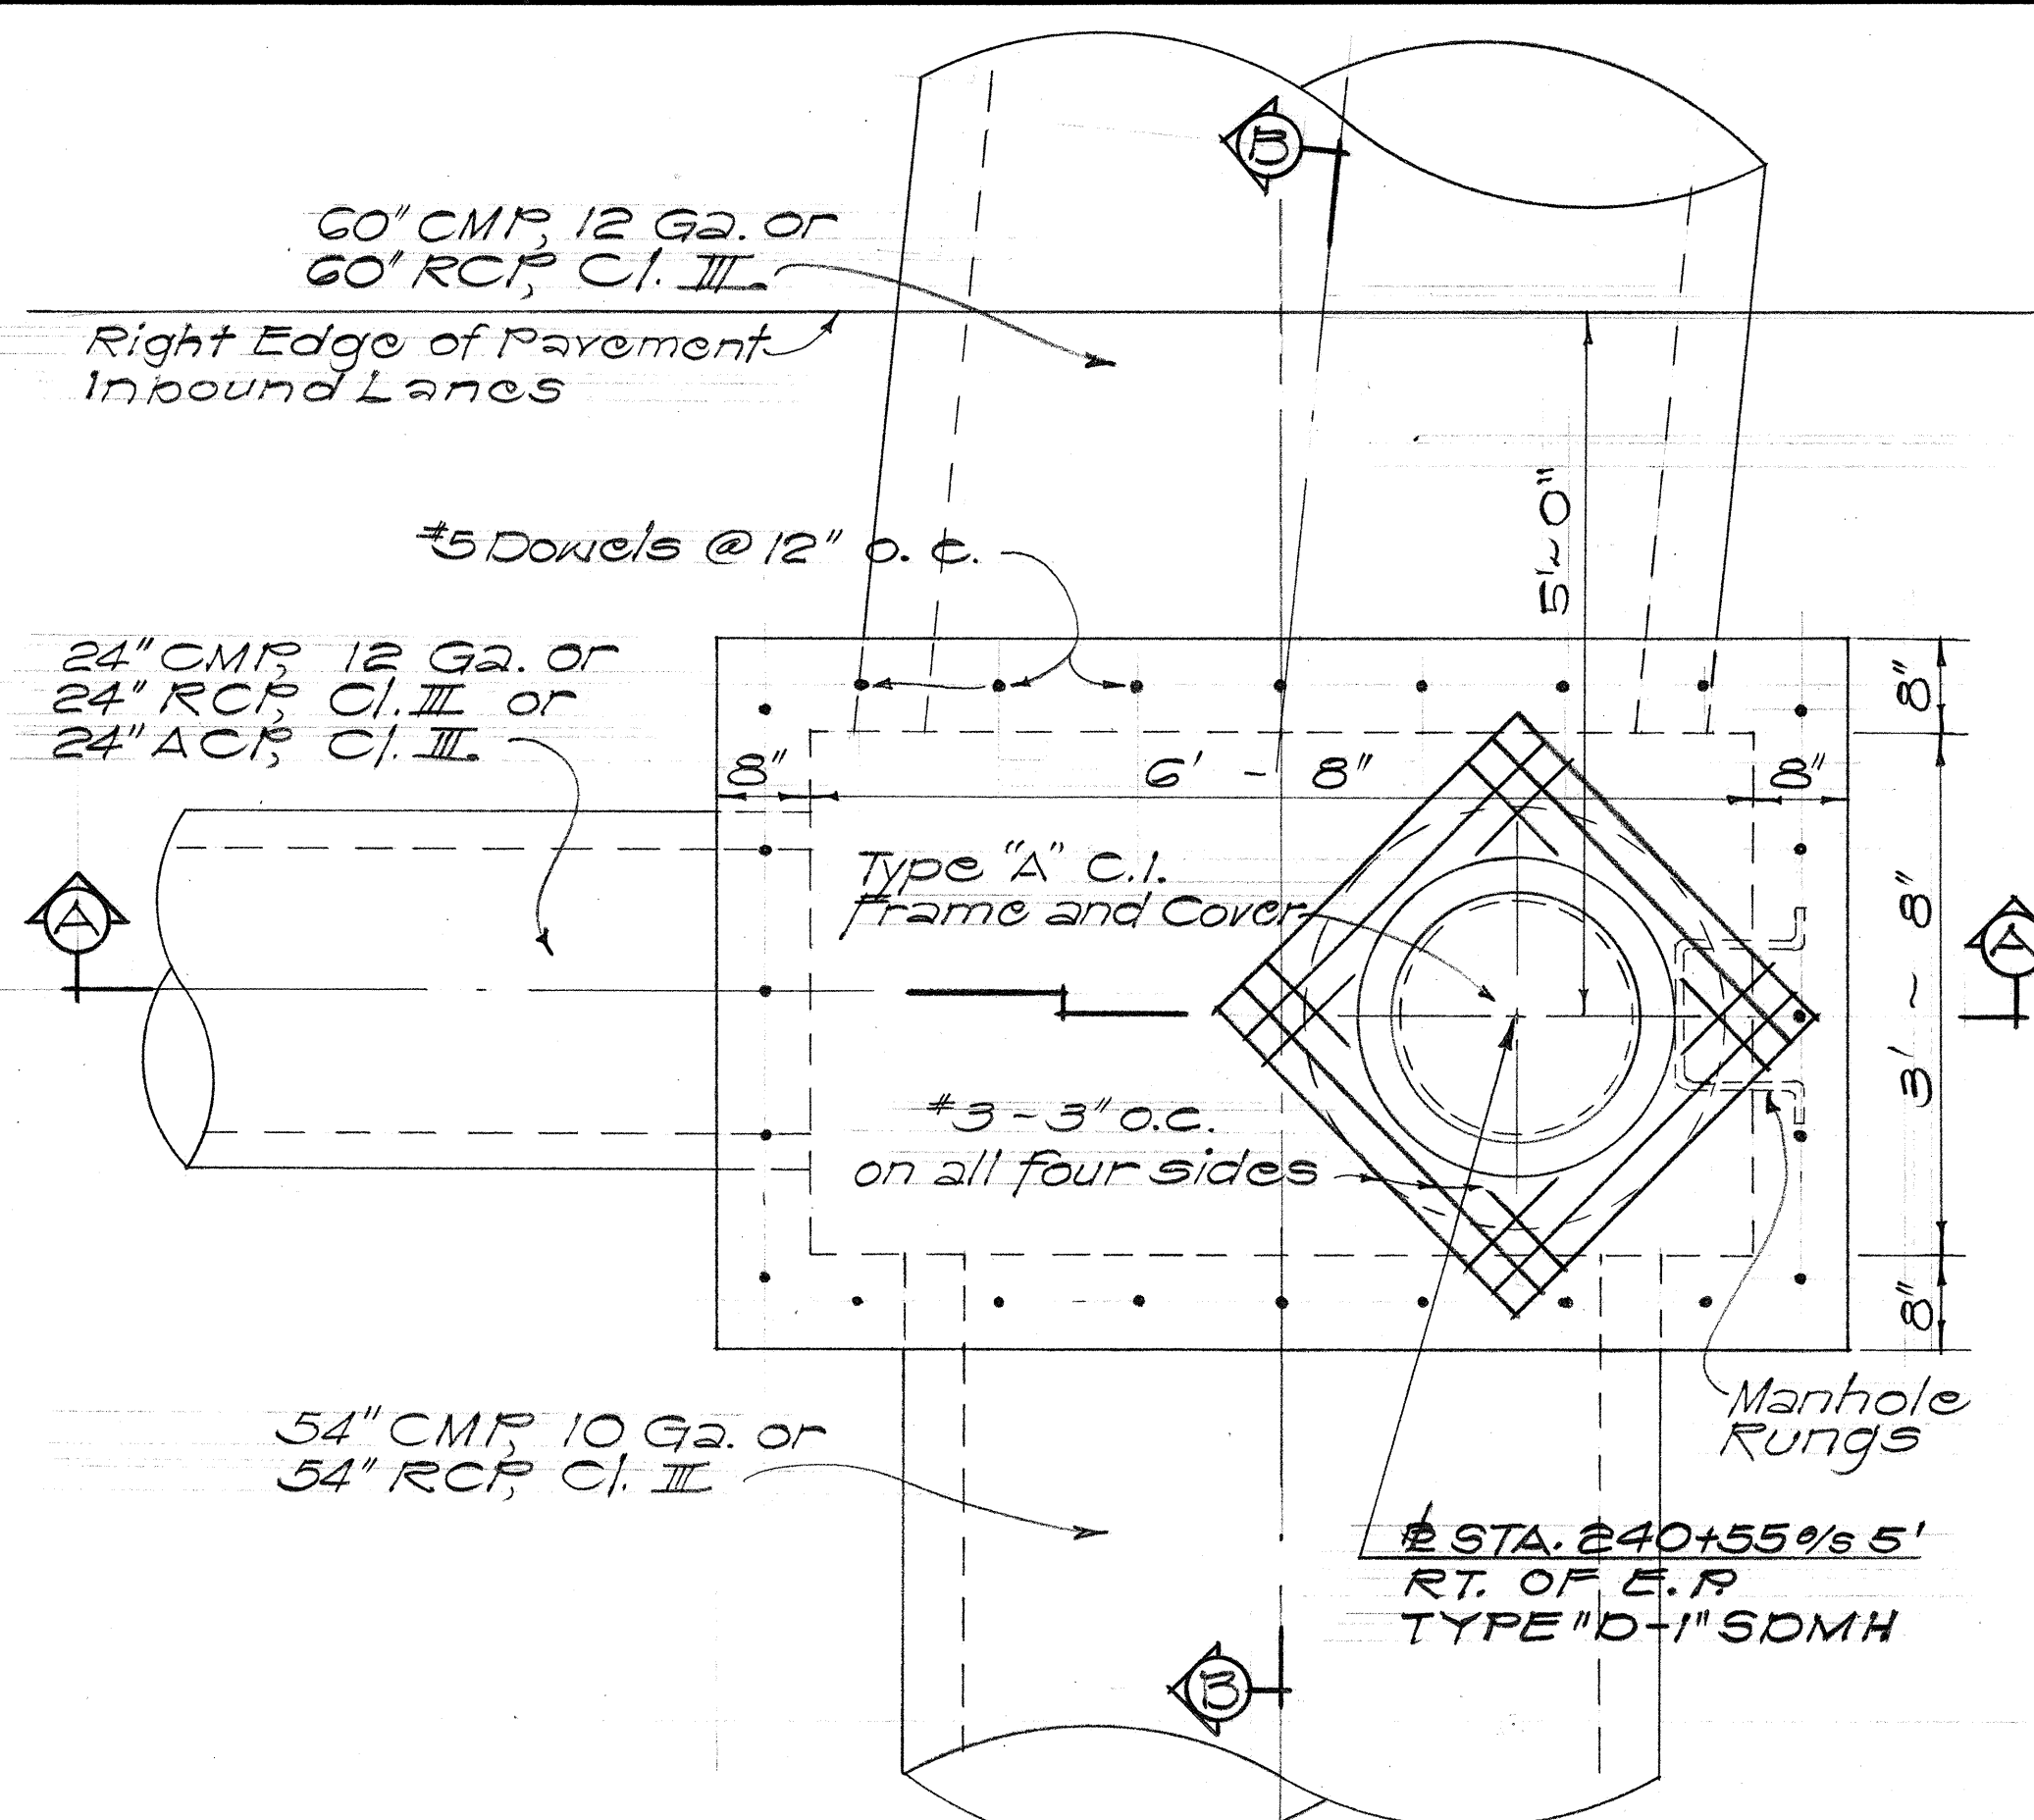


PLAN
Scale: 3/4" = 1'-0"

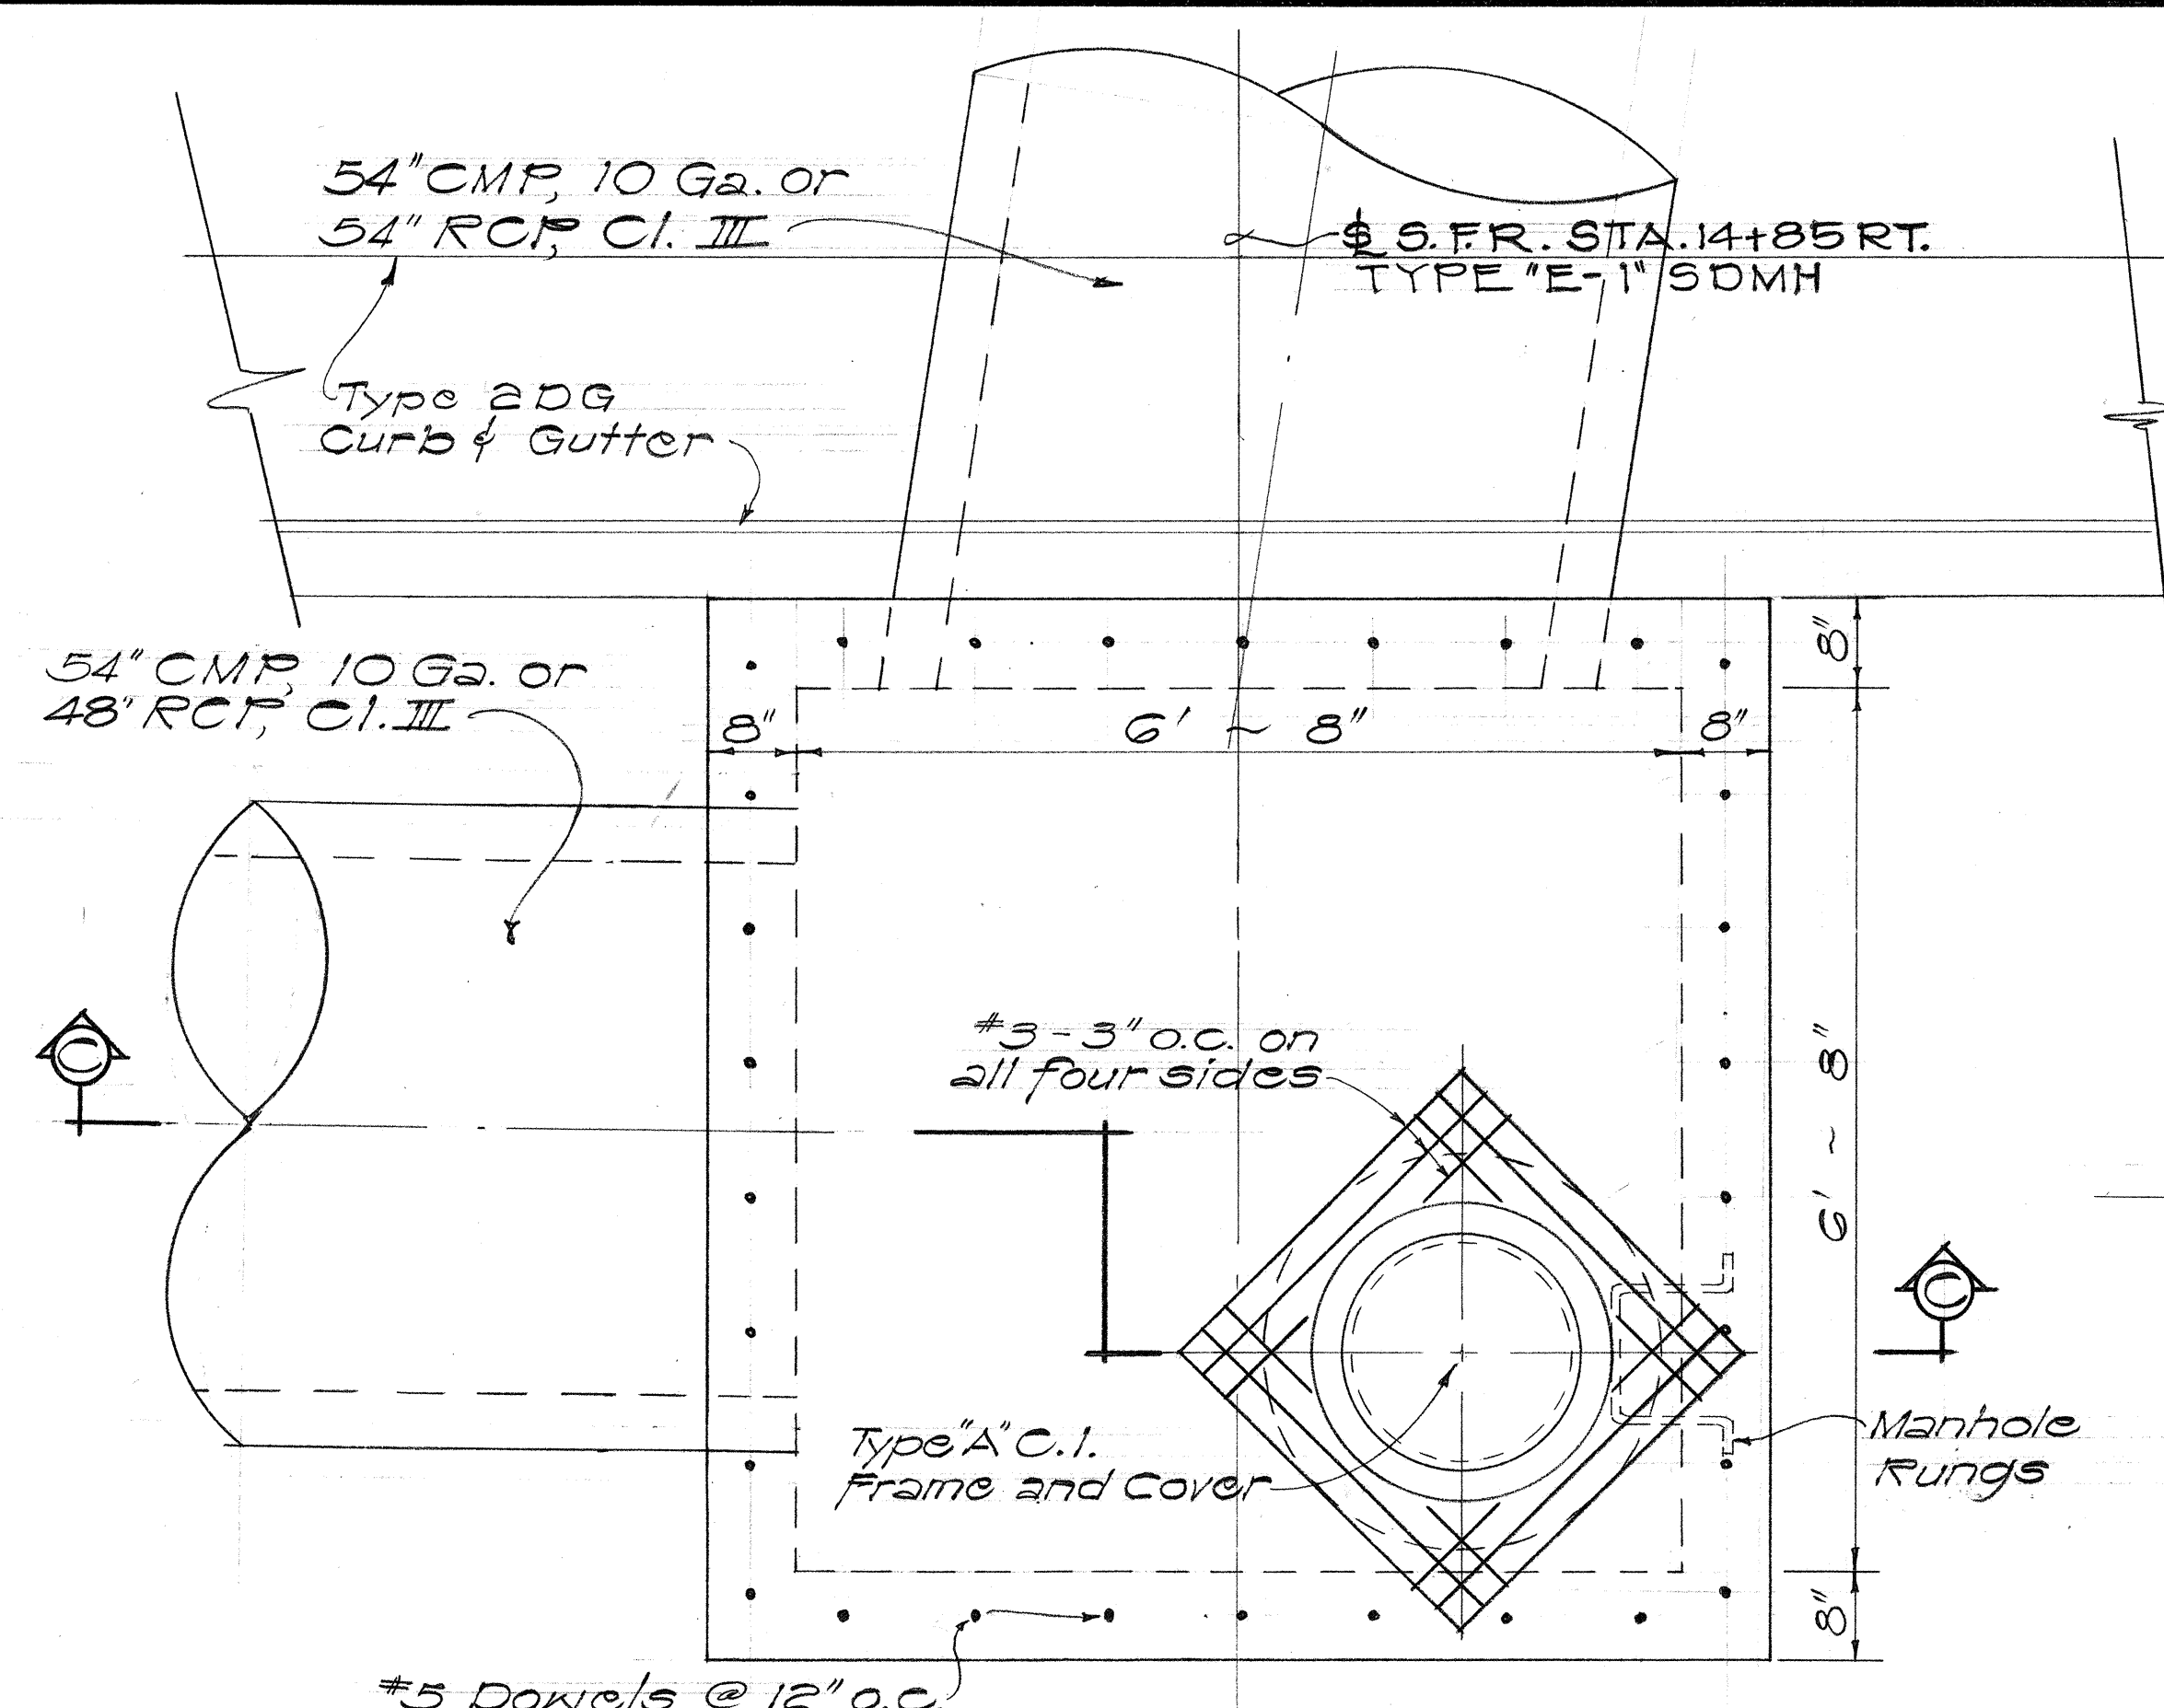


PLAN
Scale: 3/4" = 1'-0"

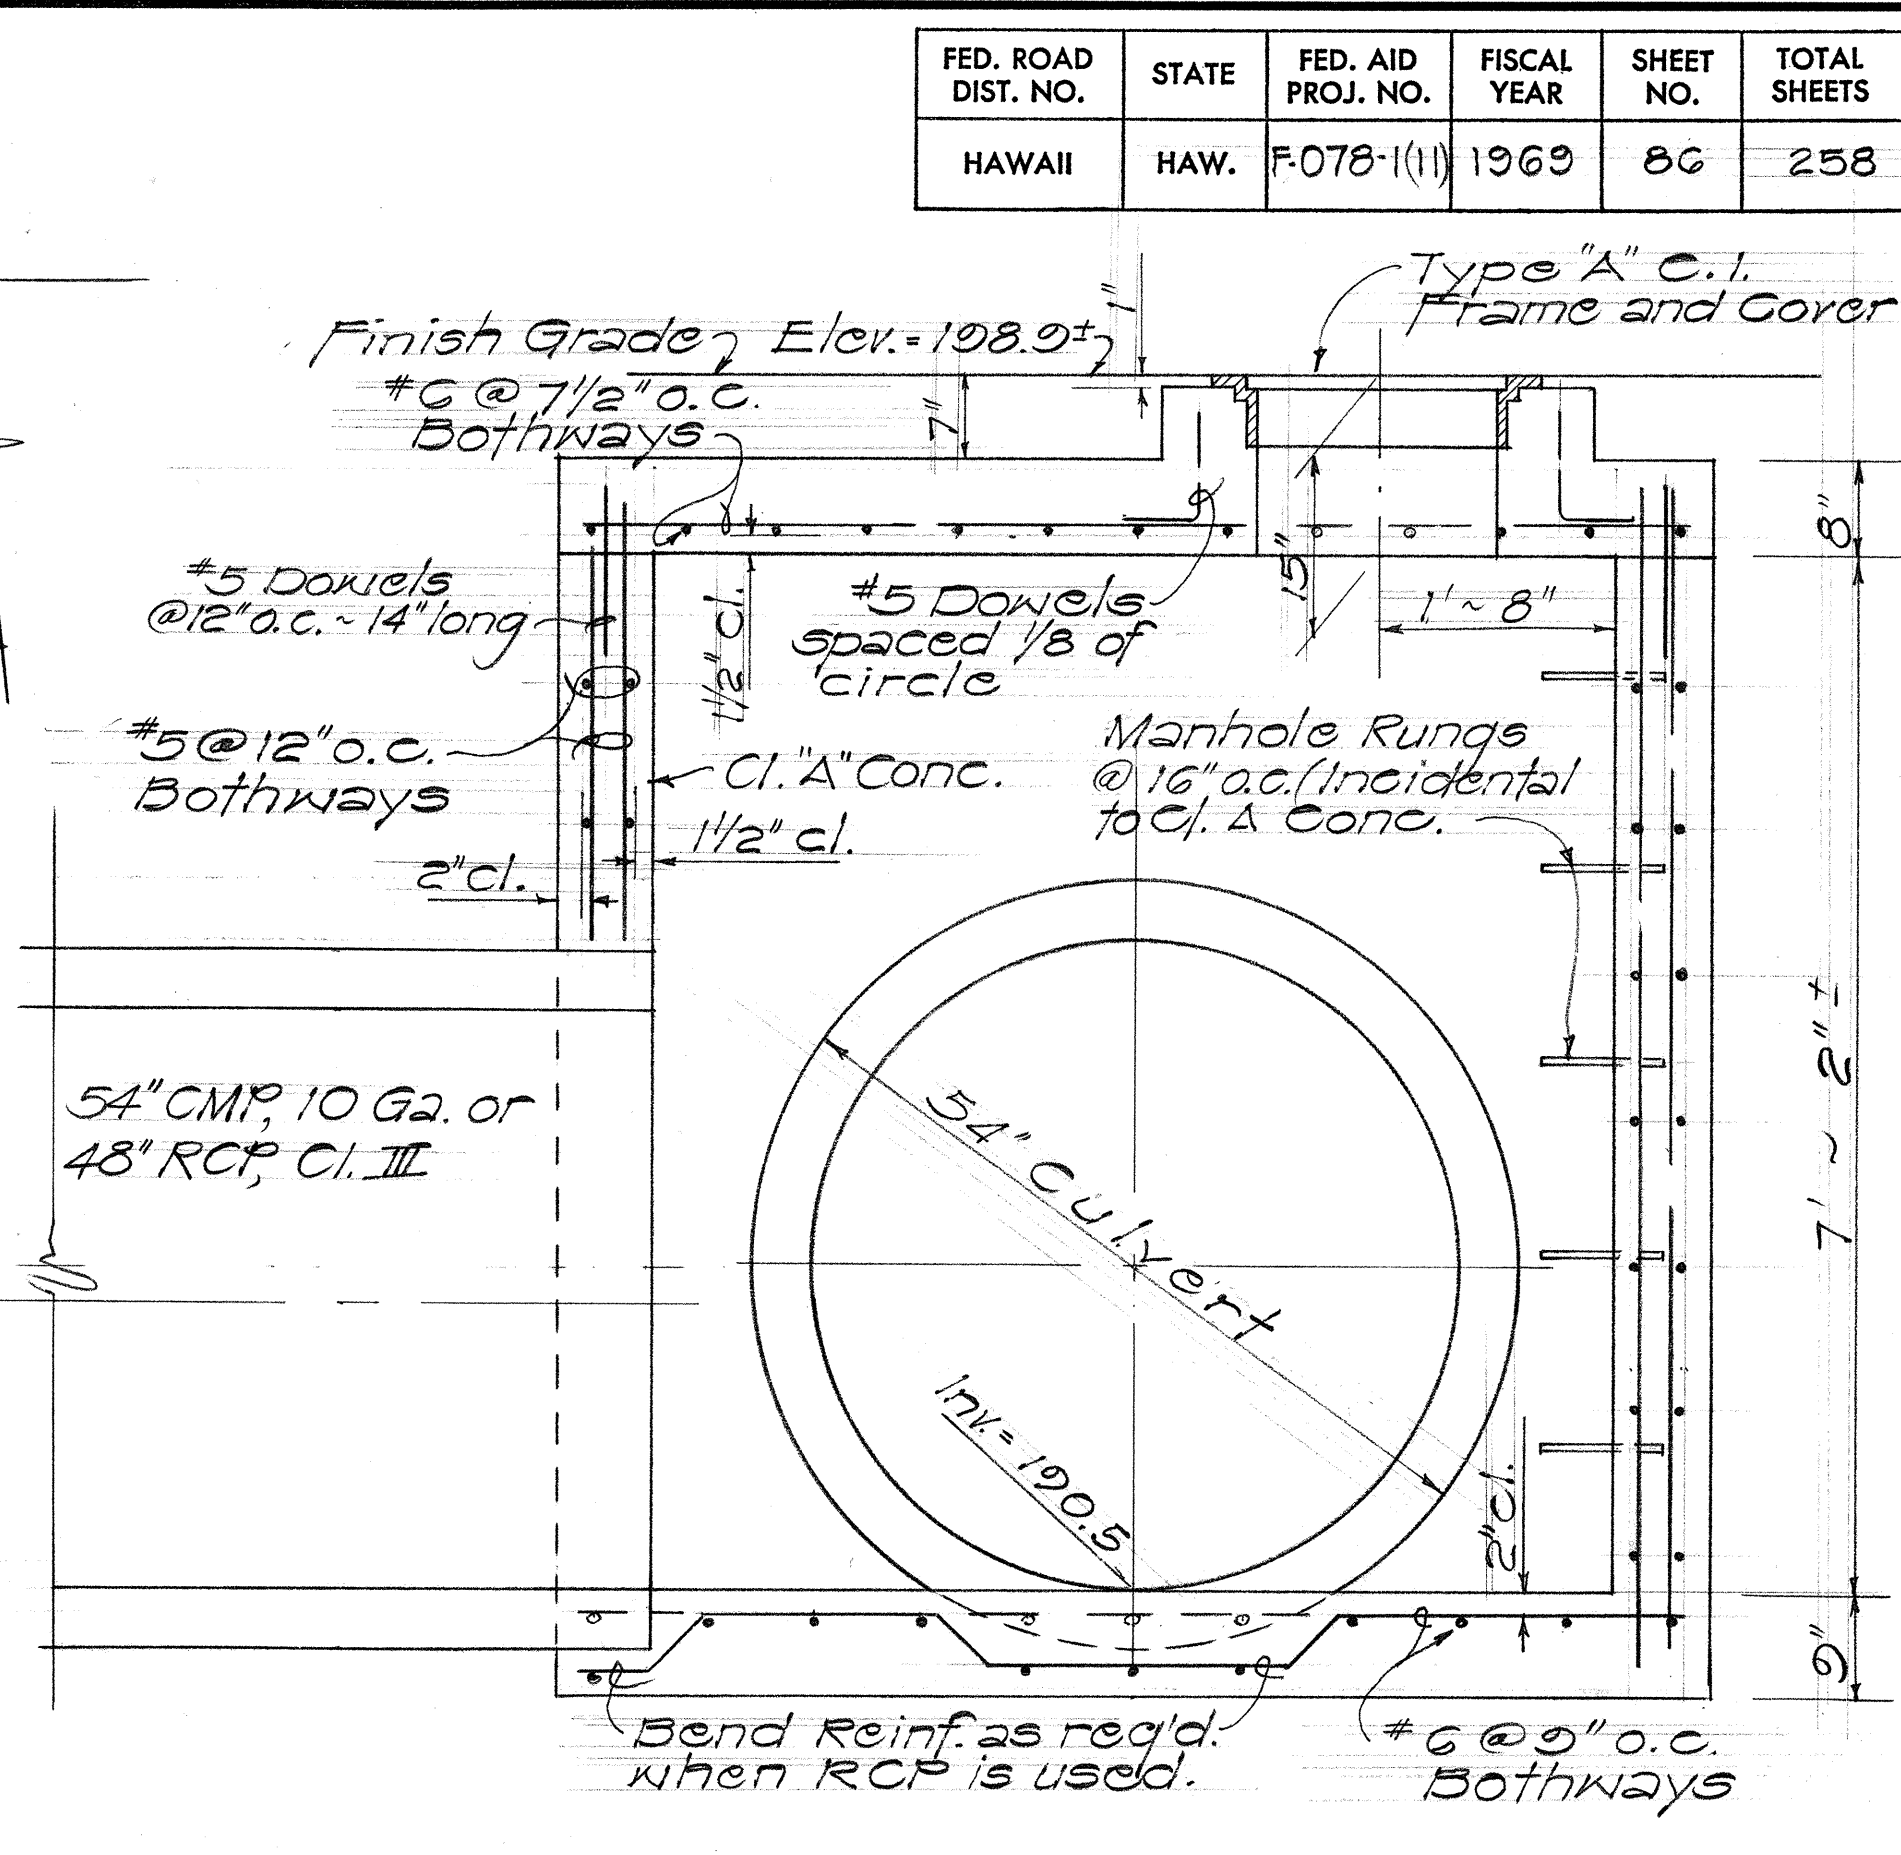


SECTION "C-C"
Scale: 3/4" = 1'-0"

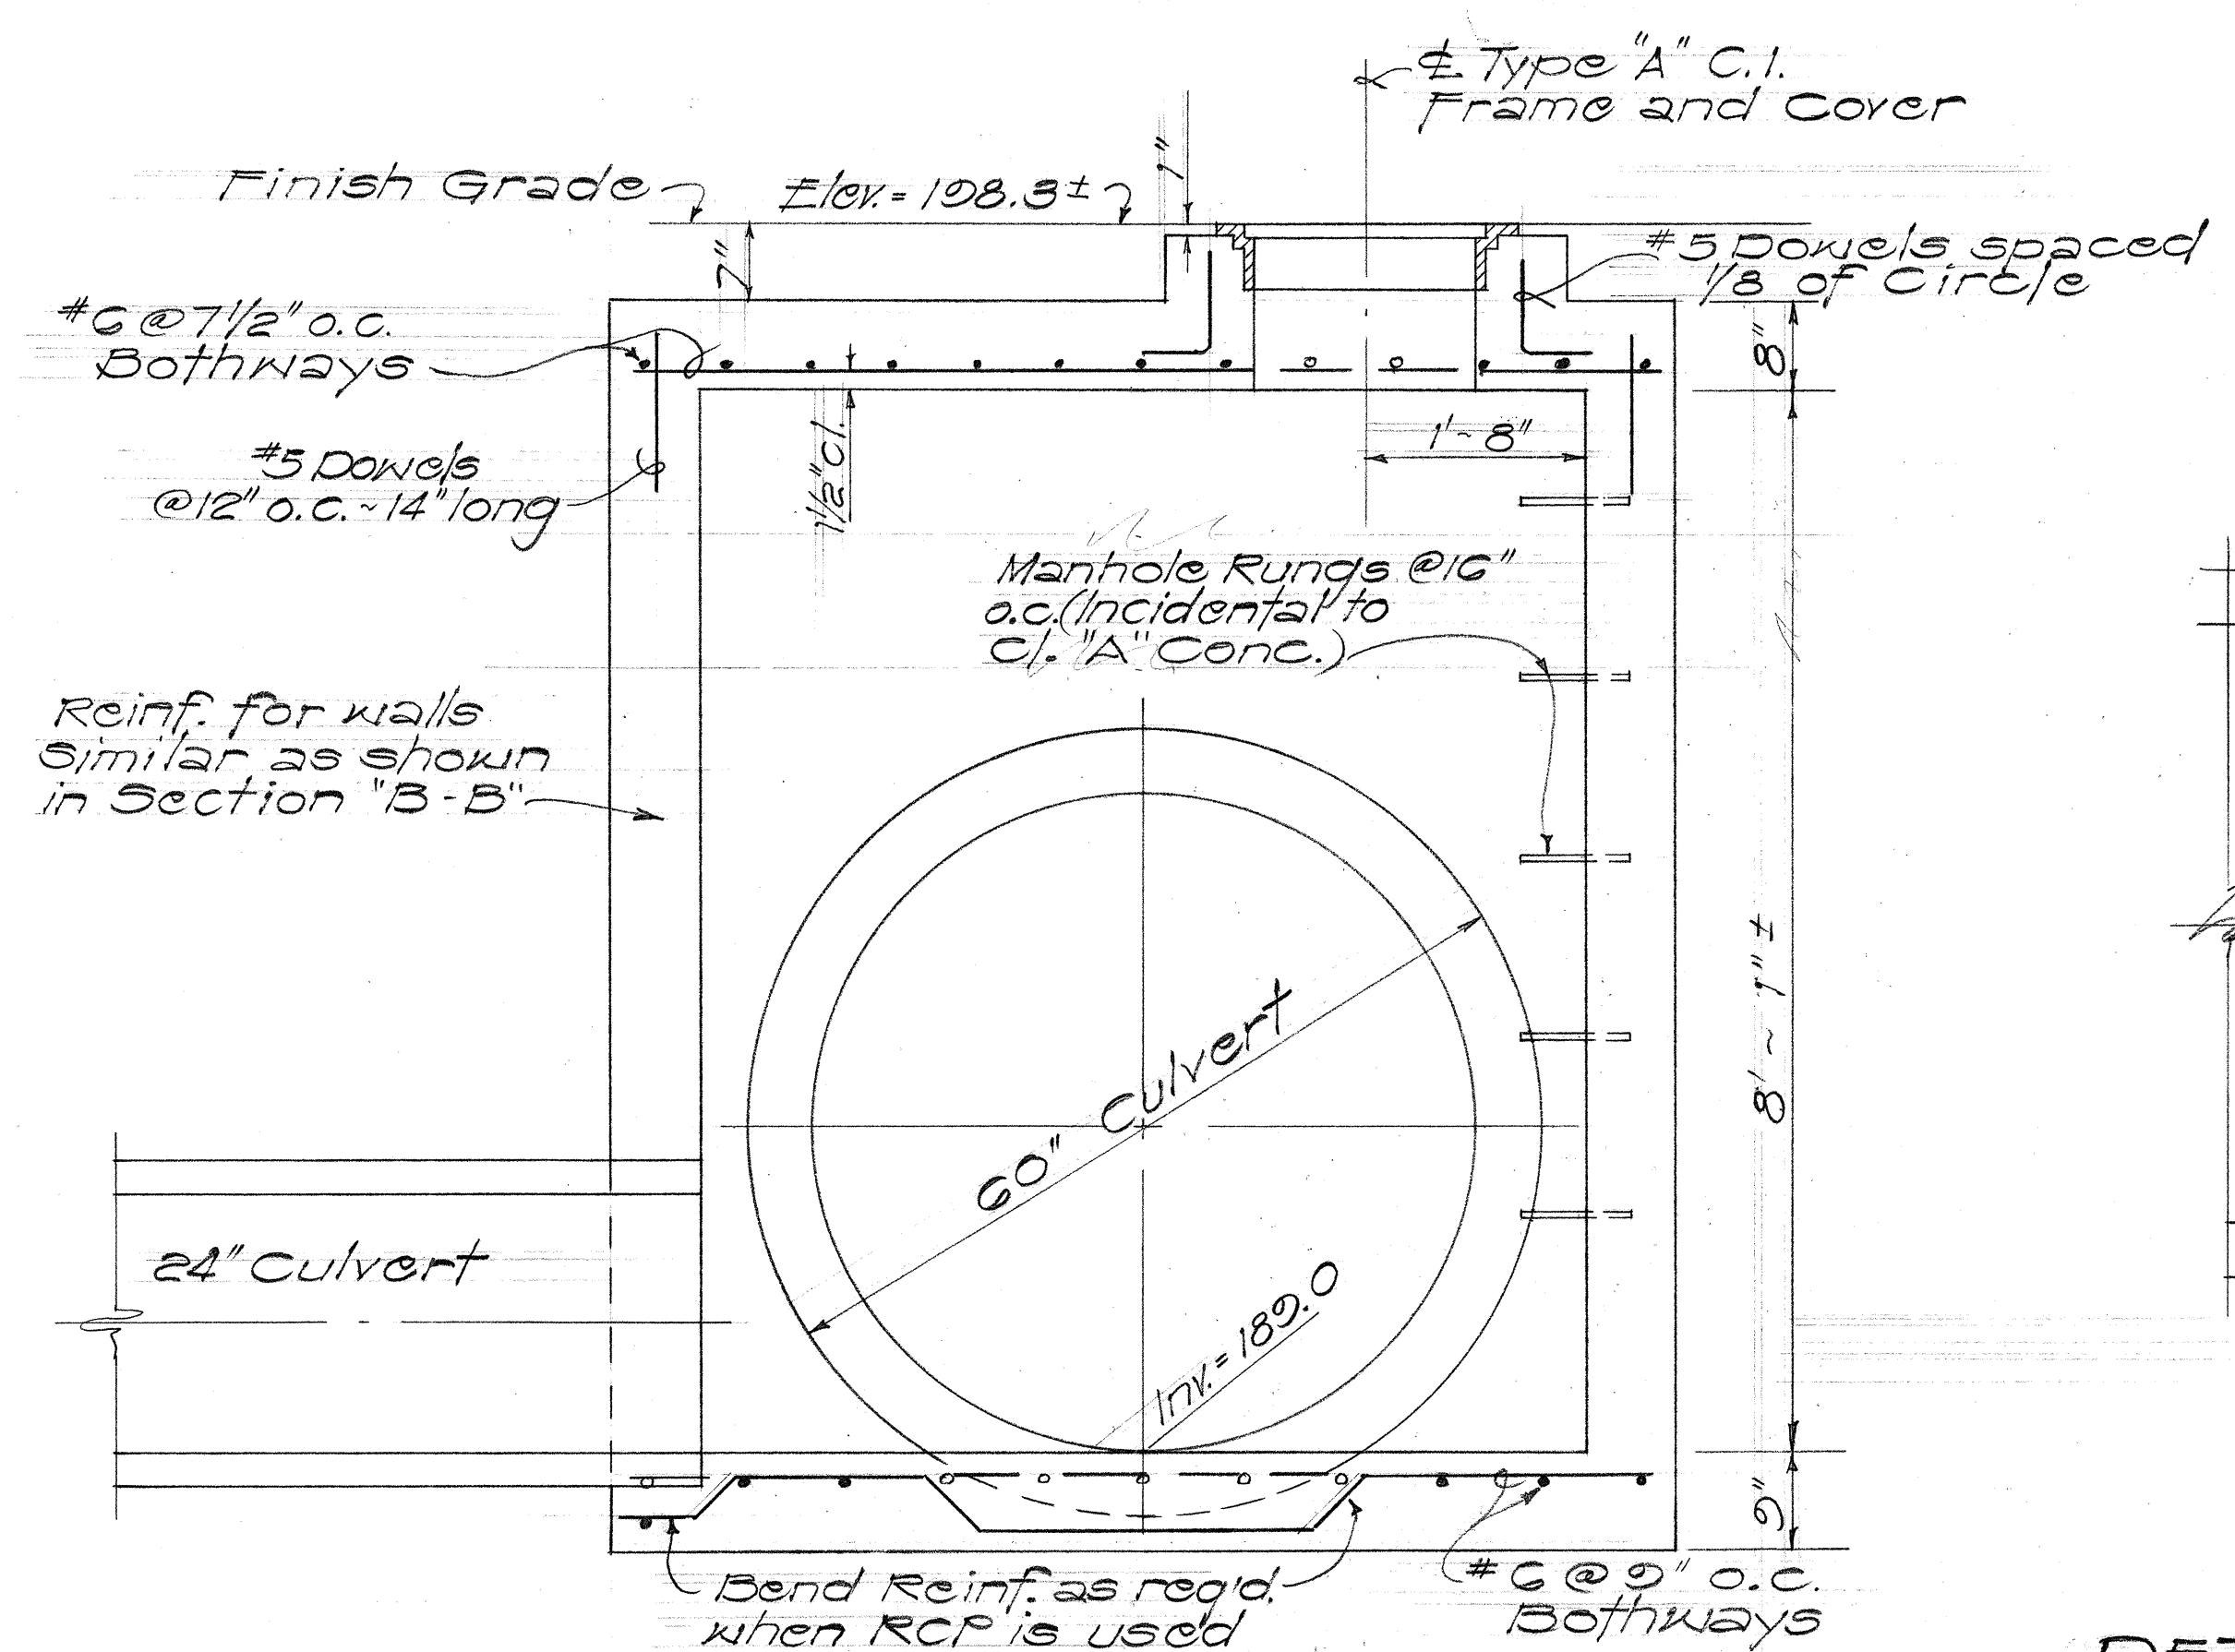

SECTION "A-A"
Scale: 3/4" = 1'-0"

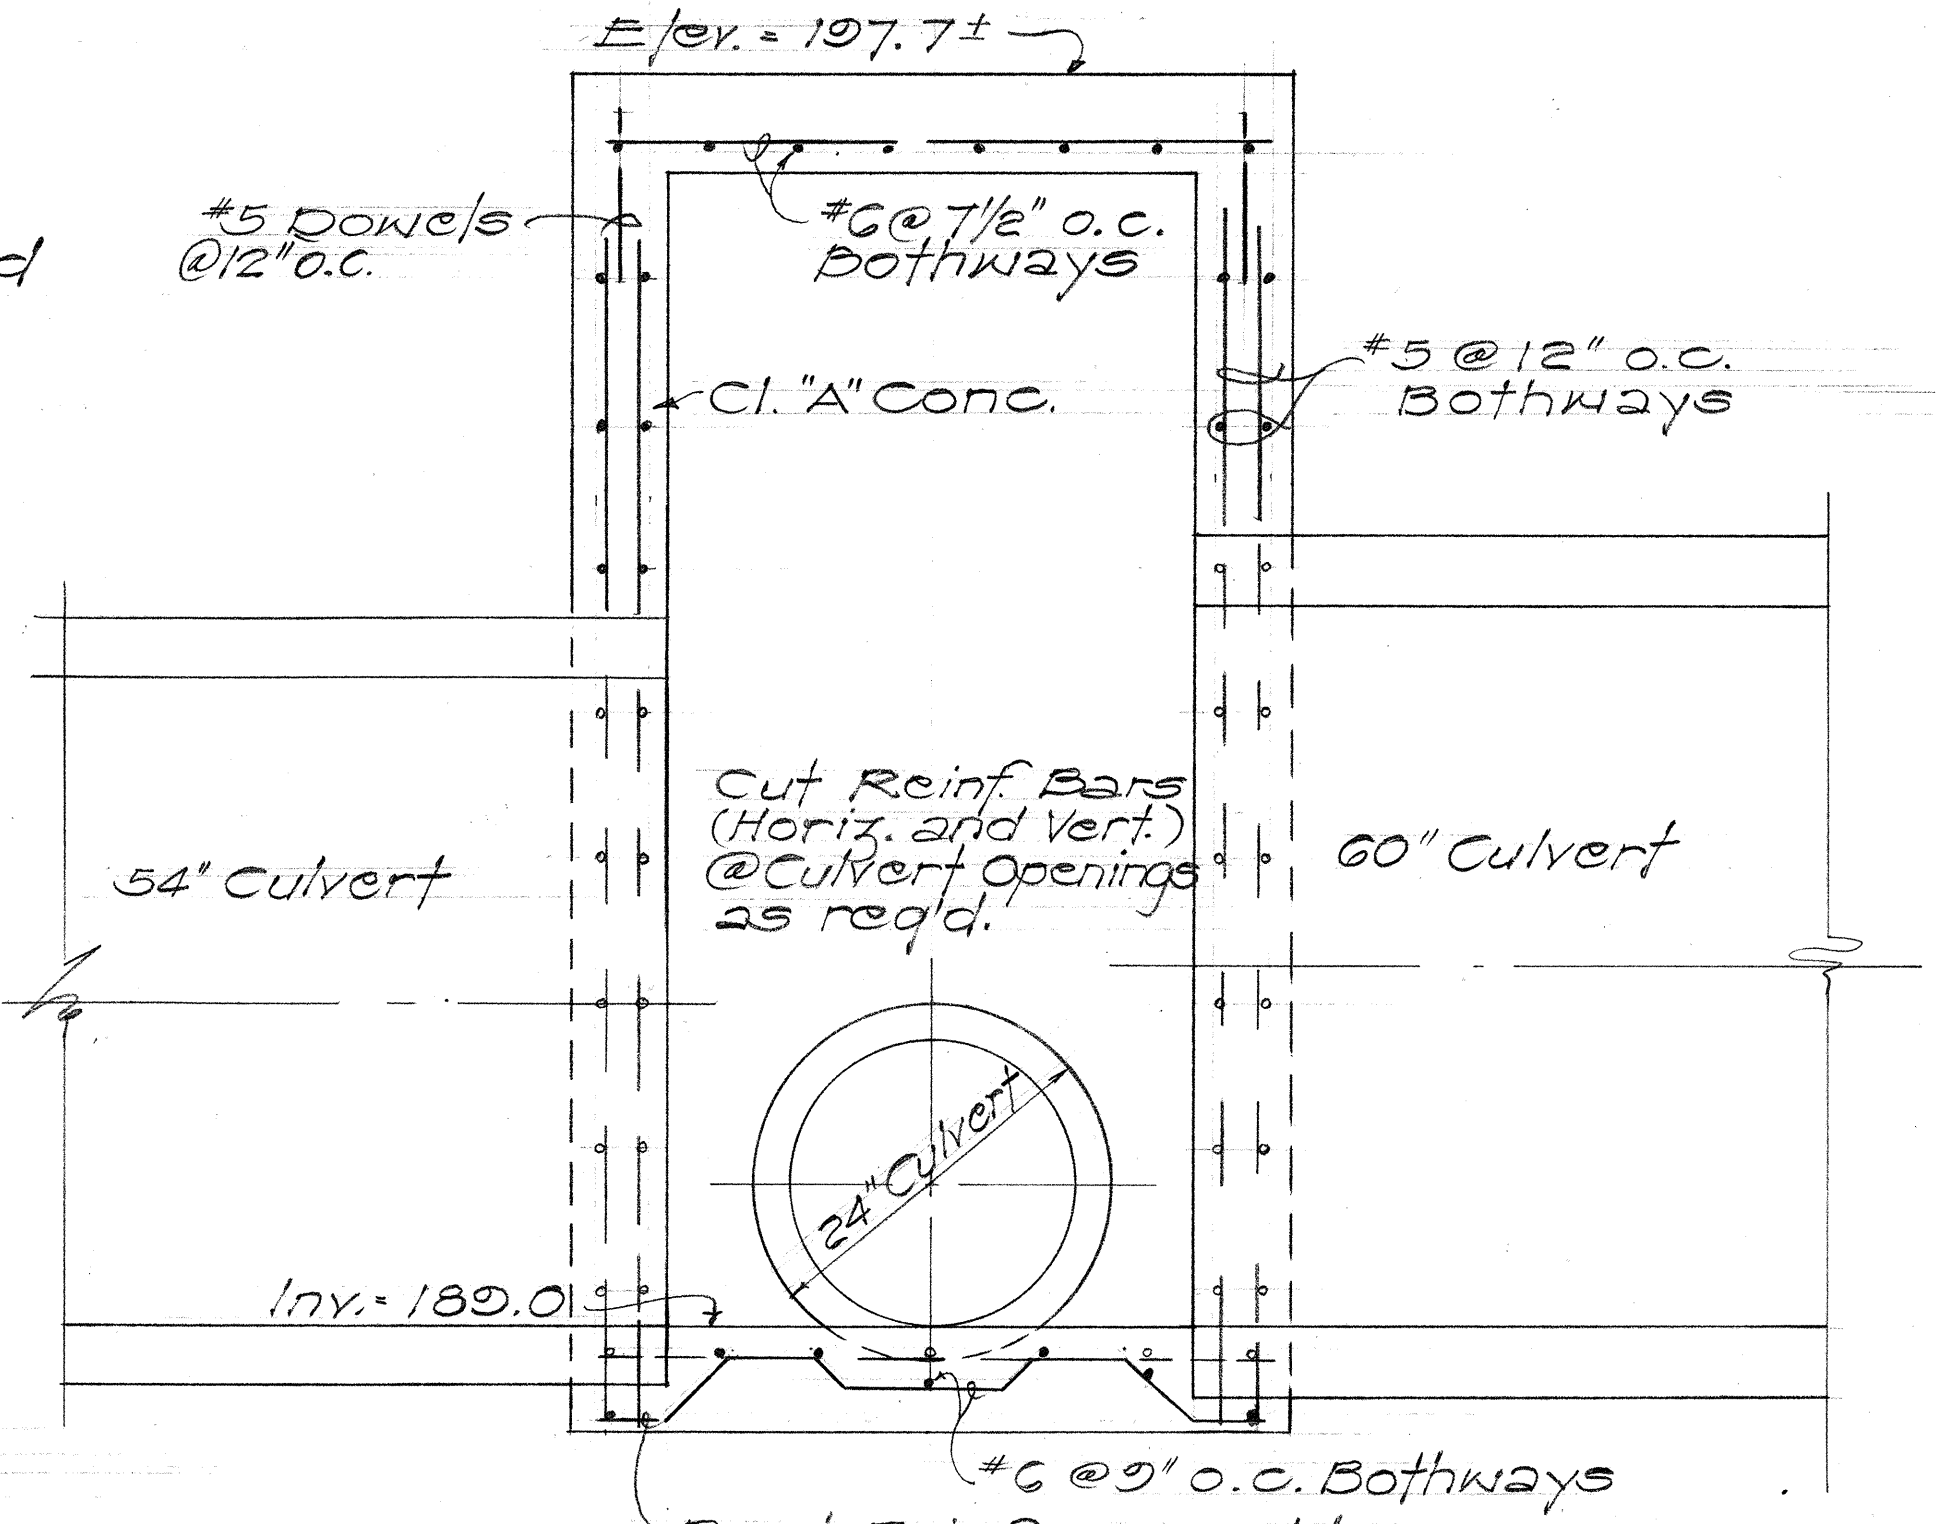

SECTION "B-B"
Scale: 3/4" = 1'-0"






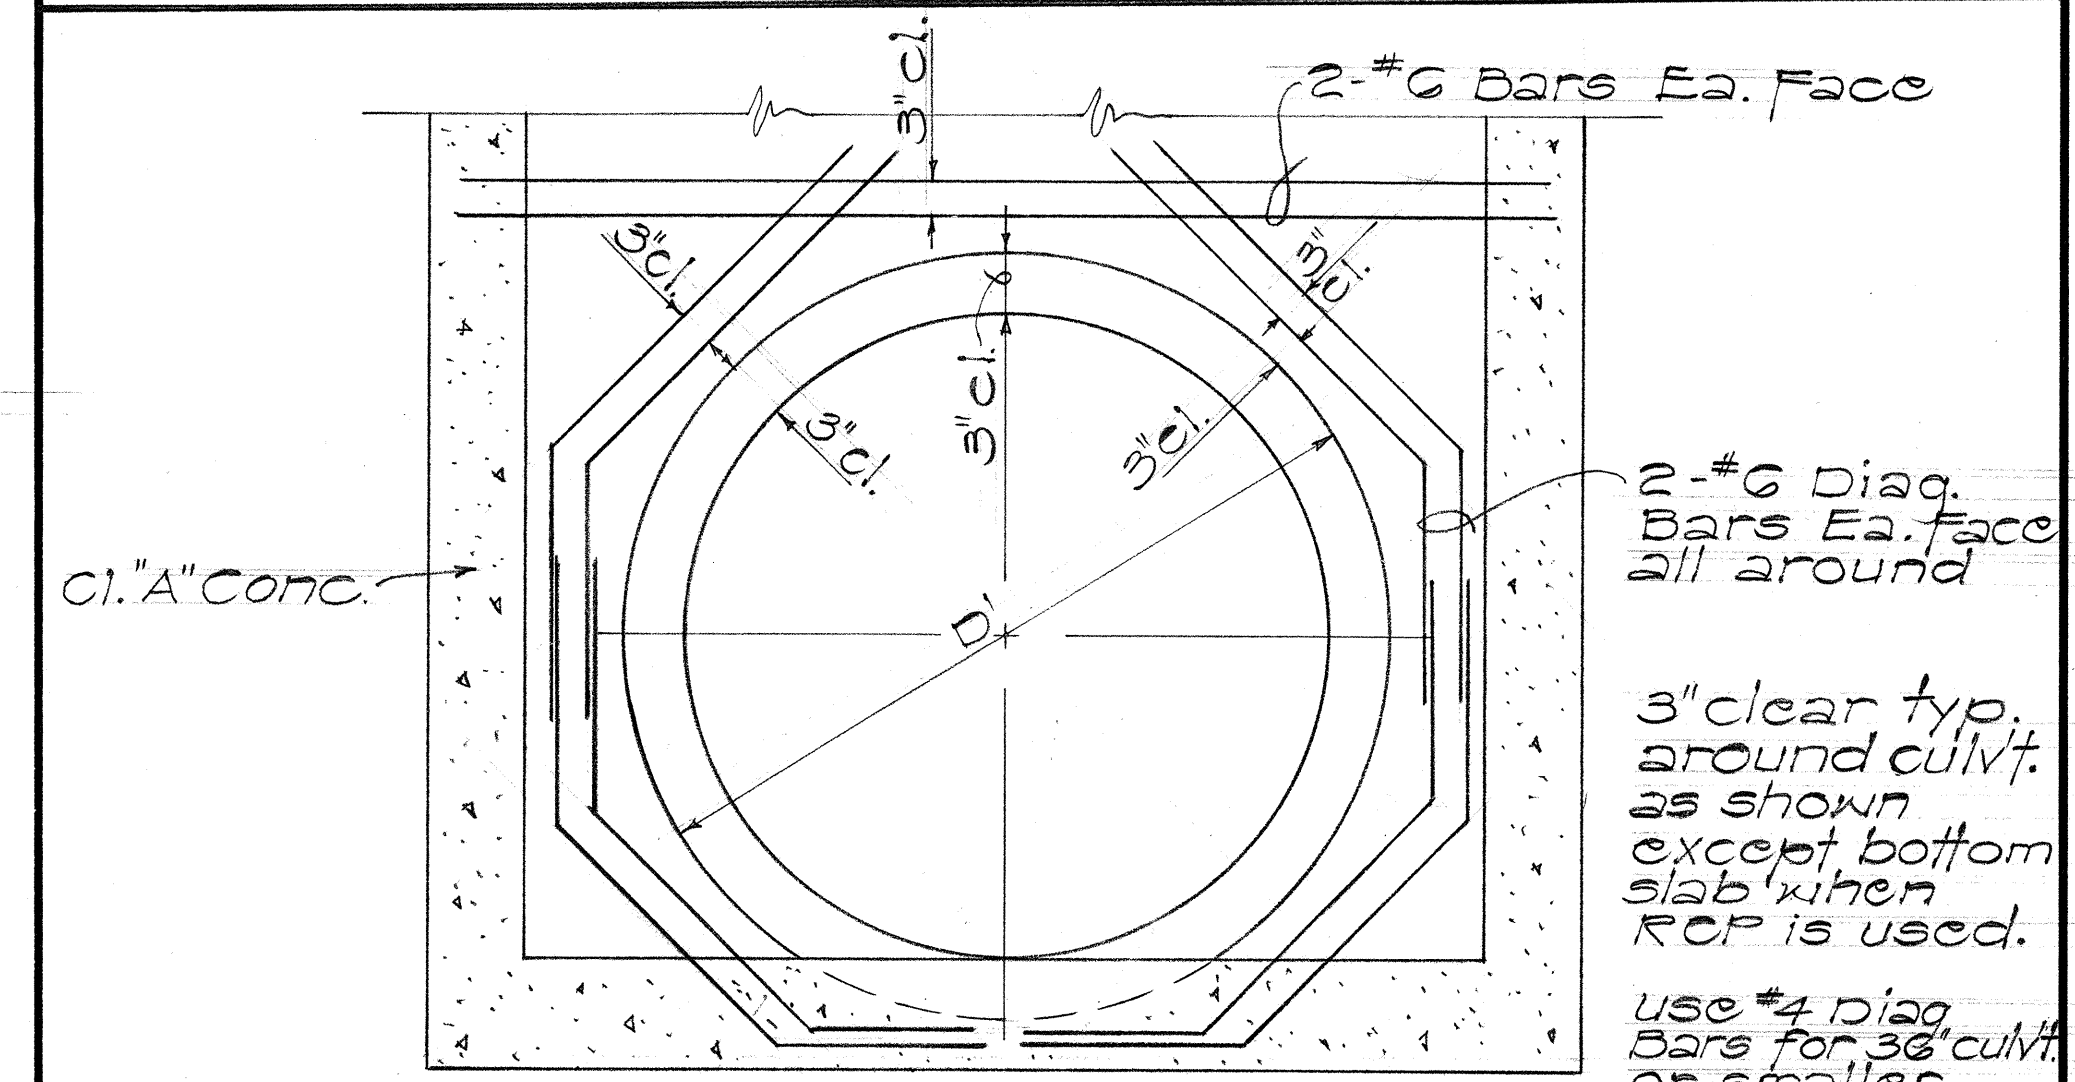


TYPICAL-ADD'L. REINFORCING
AROUND CULVERT OPENINGS
Scale: 3/4" = 1'-0"

DETAILS OF TYPE "D-1" @ STA. 240+55 1/2 5' RT.
AND TYPE "E-1" @ STA. 14+85 RT.

STATE OF HAWAII
DEPARTMENT OF TRANSPORTATION
HIGHWAYS DIVISION
DRAINAGE DETAILS
MOANALUA ROAD
(Red Hill Towards Ala Aolani)
FAP Proj. No. F-078-1 (11)
Scale: As Shown Date: May 1970
SHEET No. 20 OF 34 SHEETS

FED. ROAD DIST. NO.	STATE	FED. AID PROJ. NO.	FISCAL YEAR	SHEET NO.	TOTAL SHEETS
HAWAII	HAW.	F-078-1(11)	1969	87	258

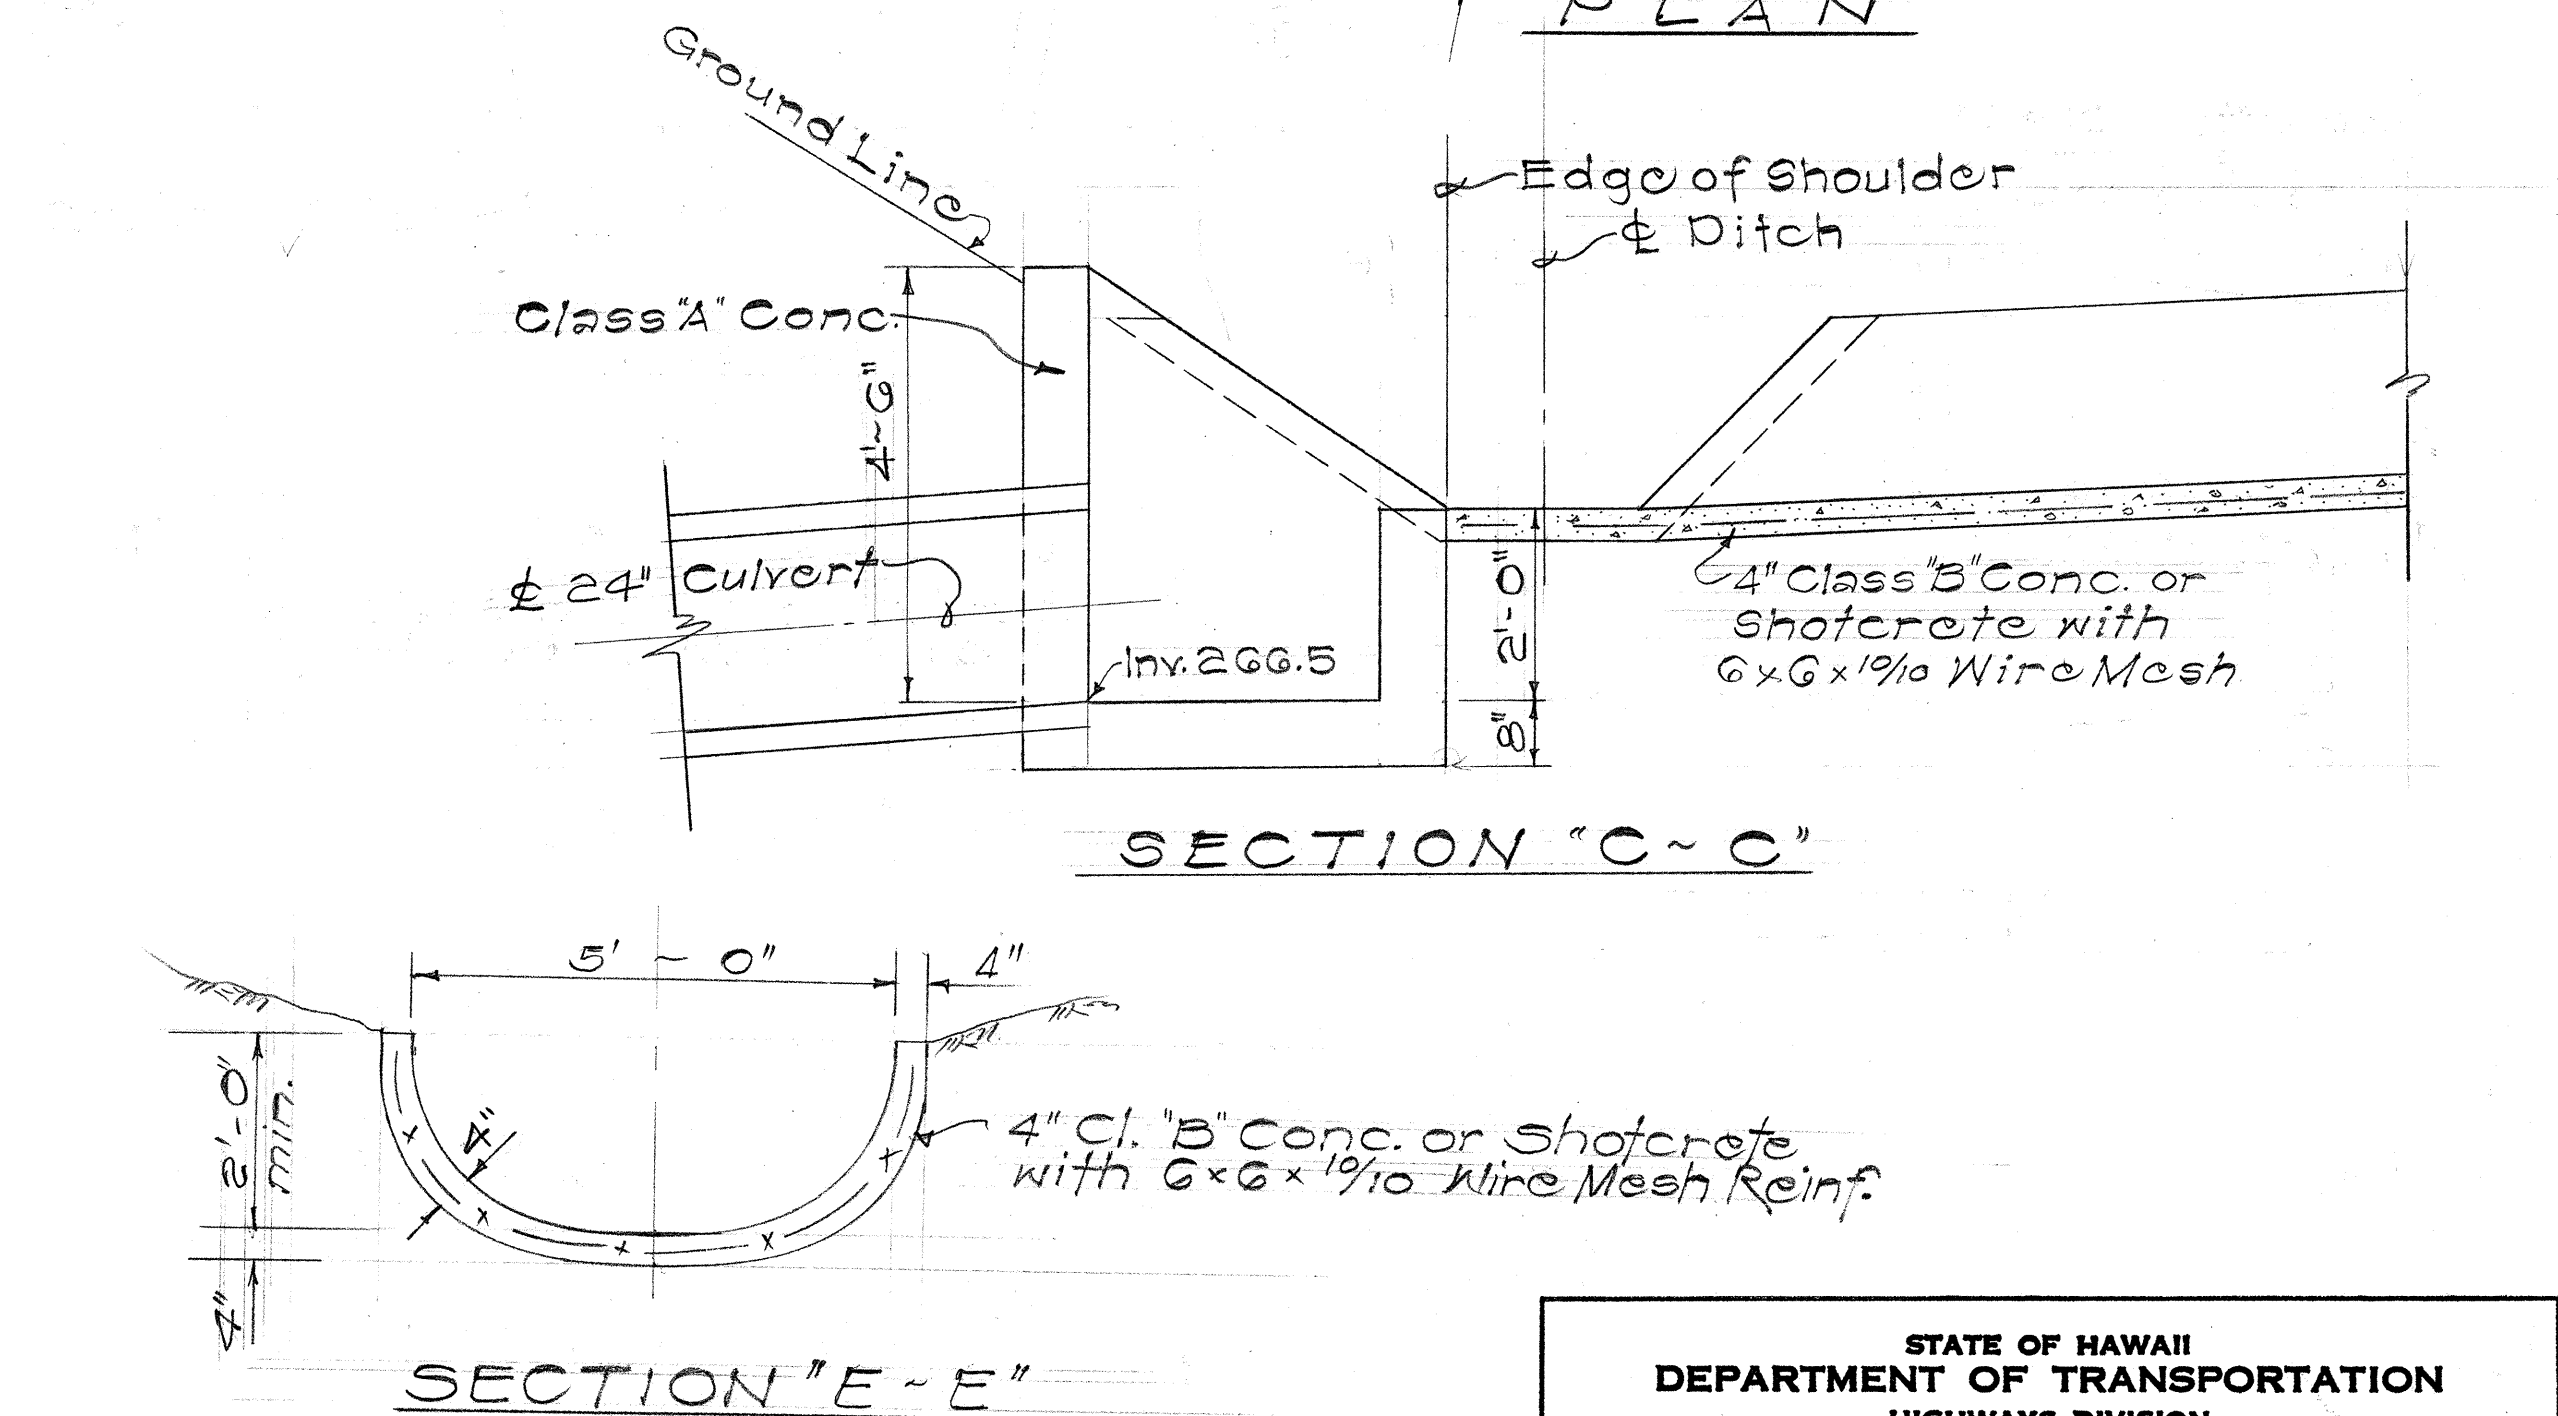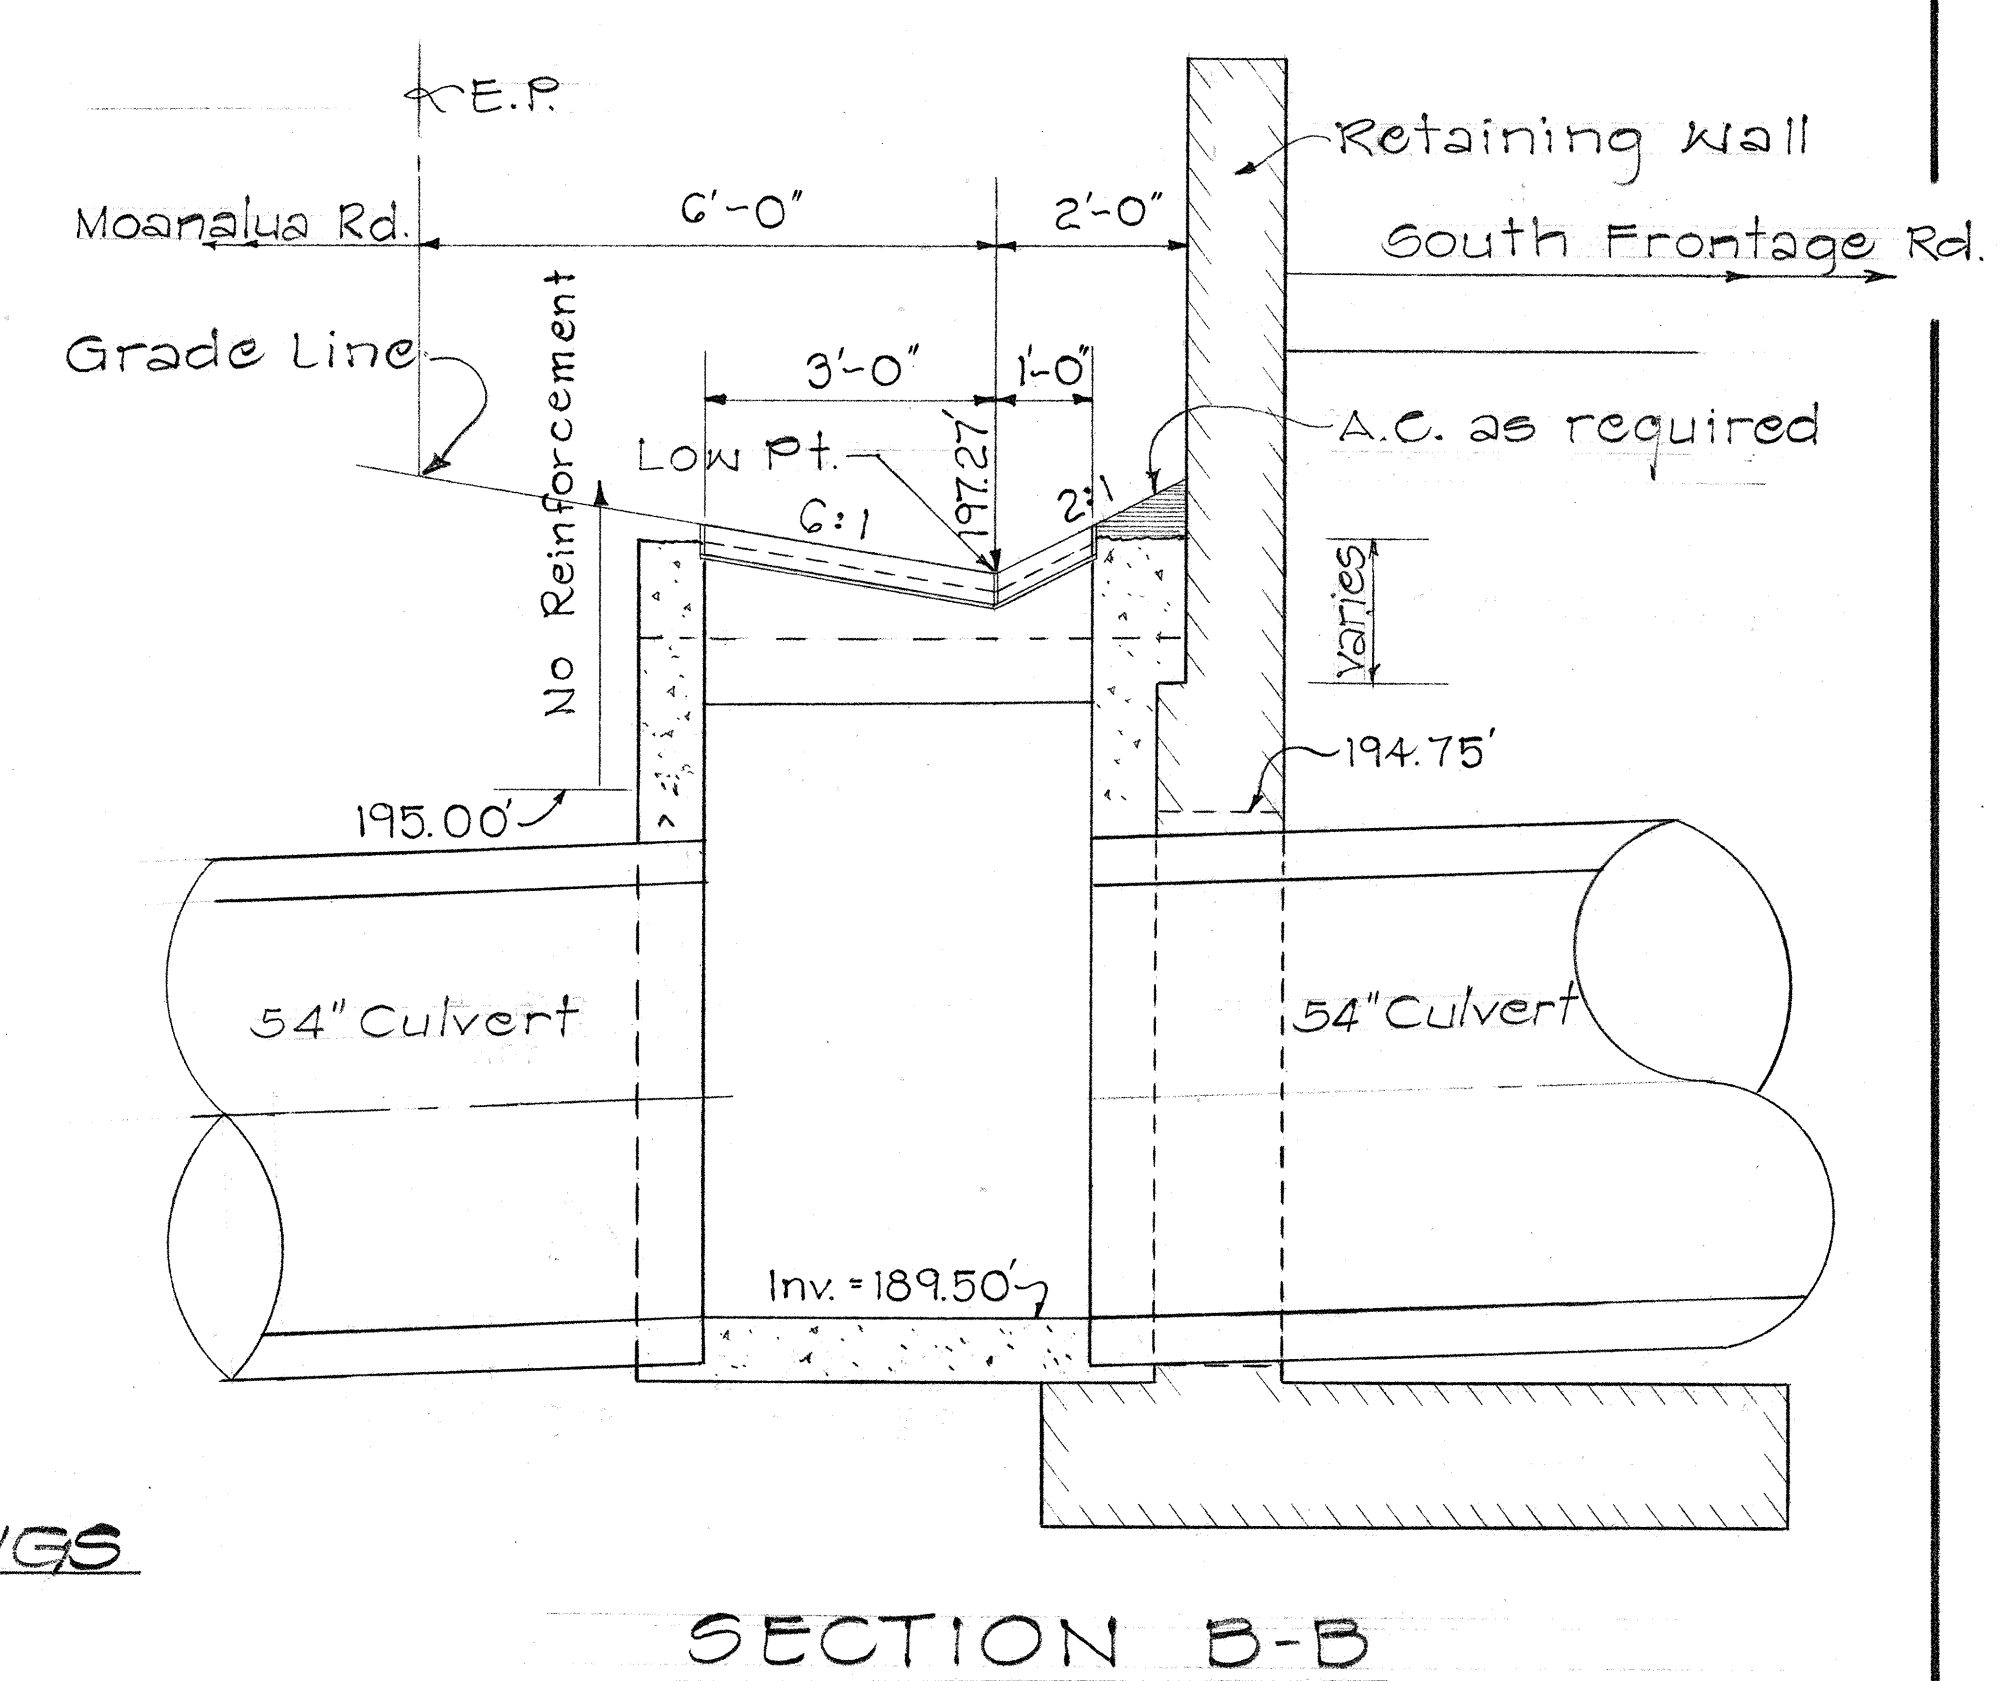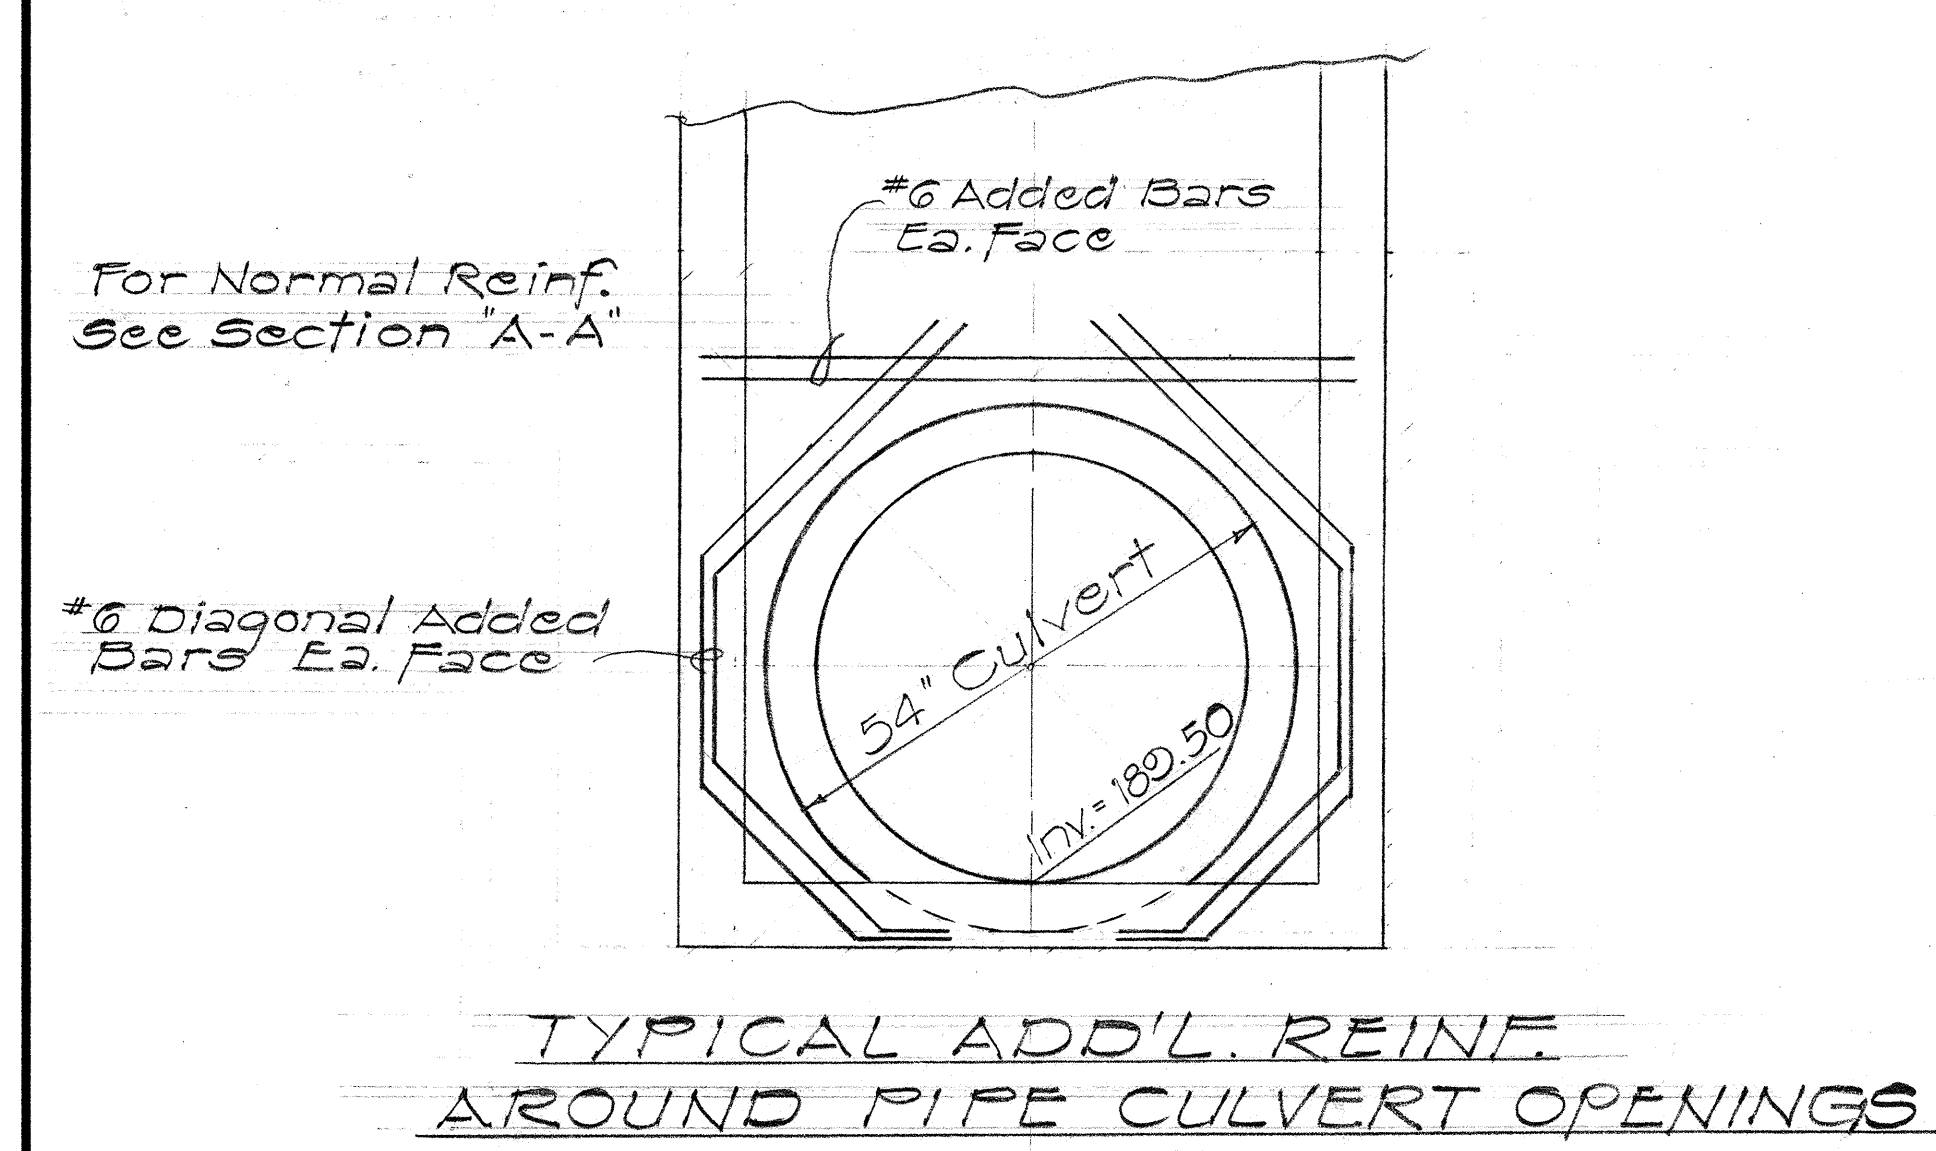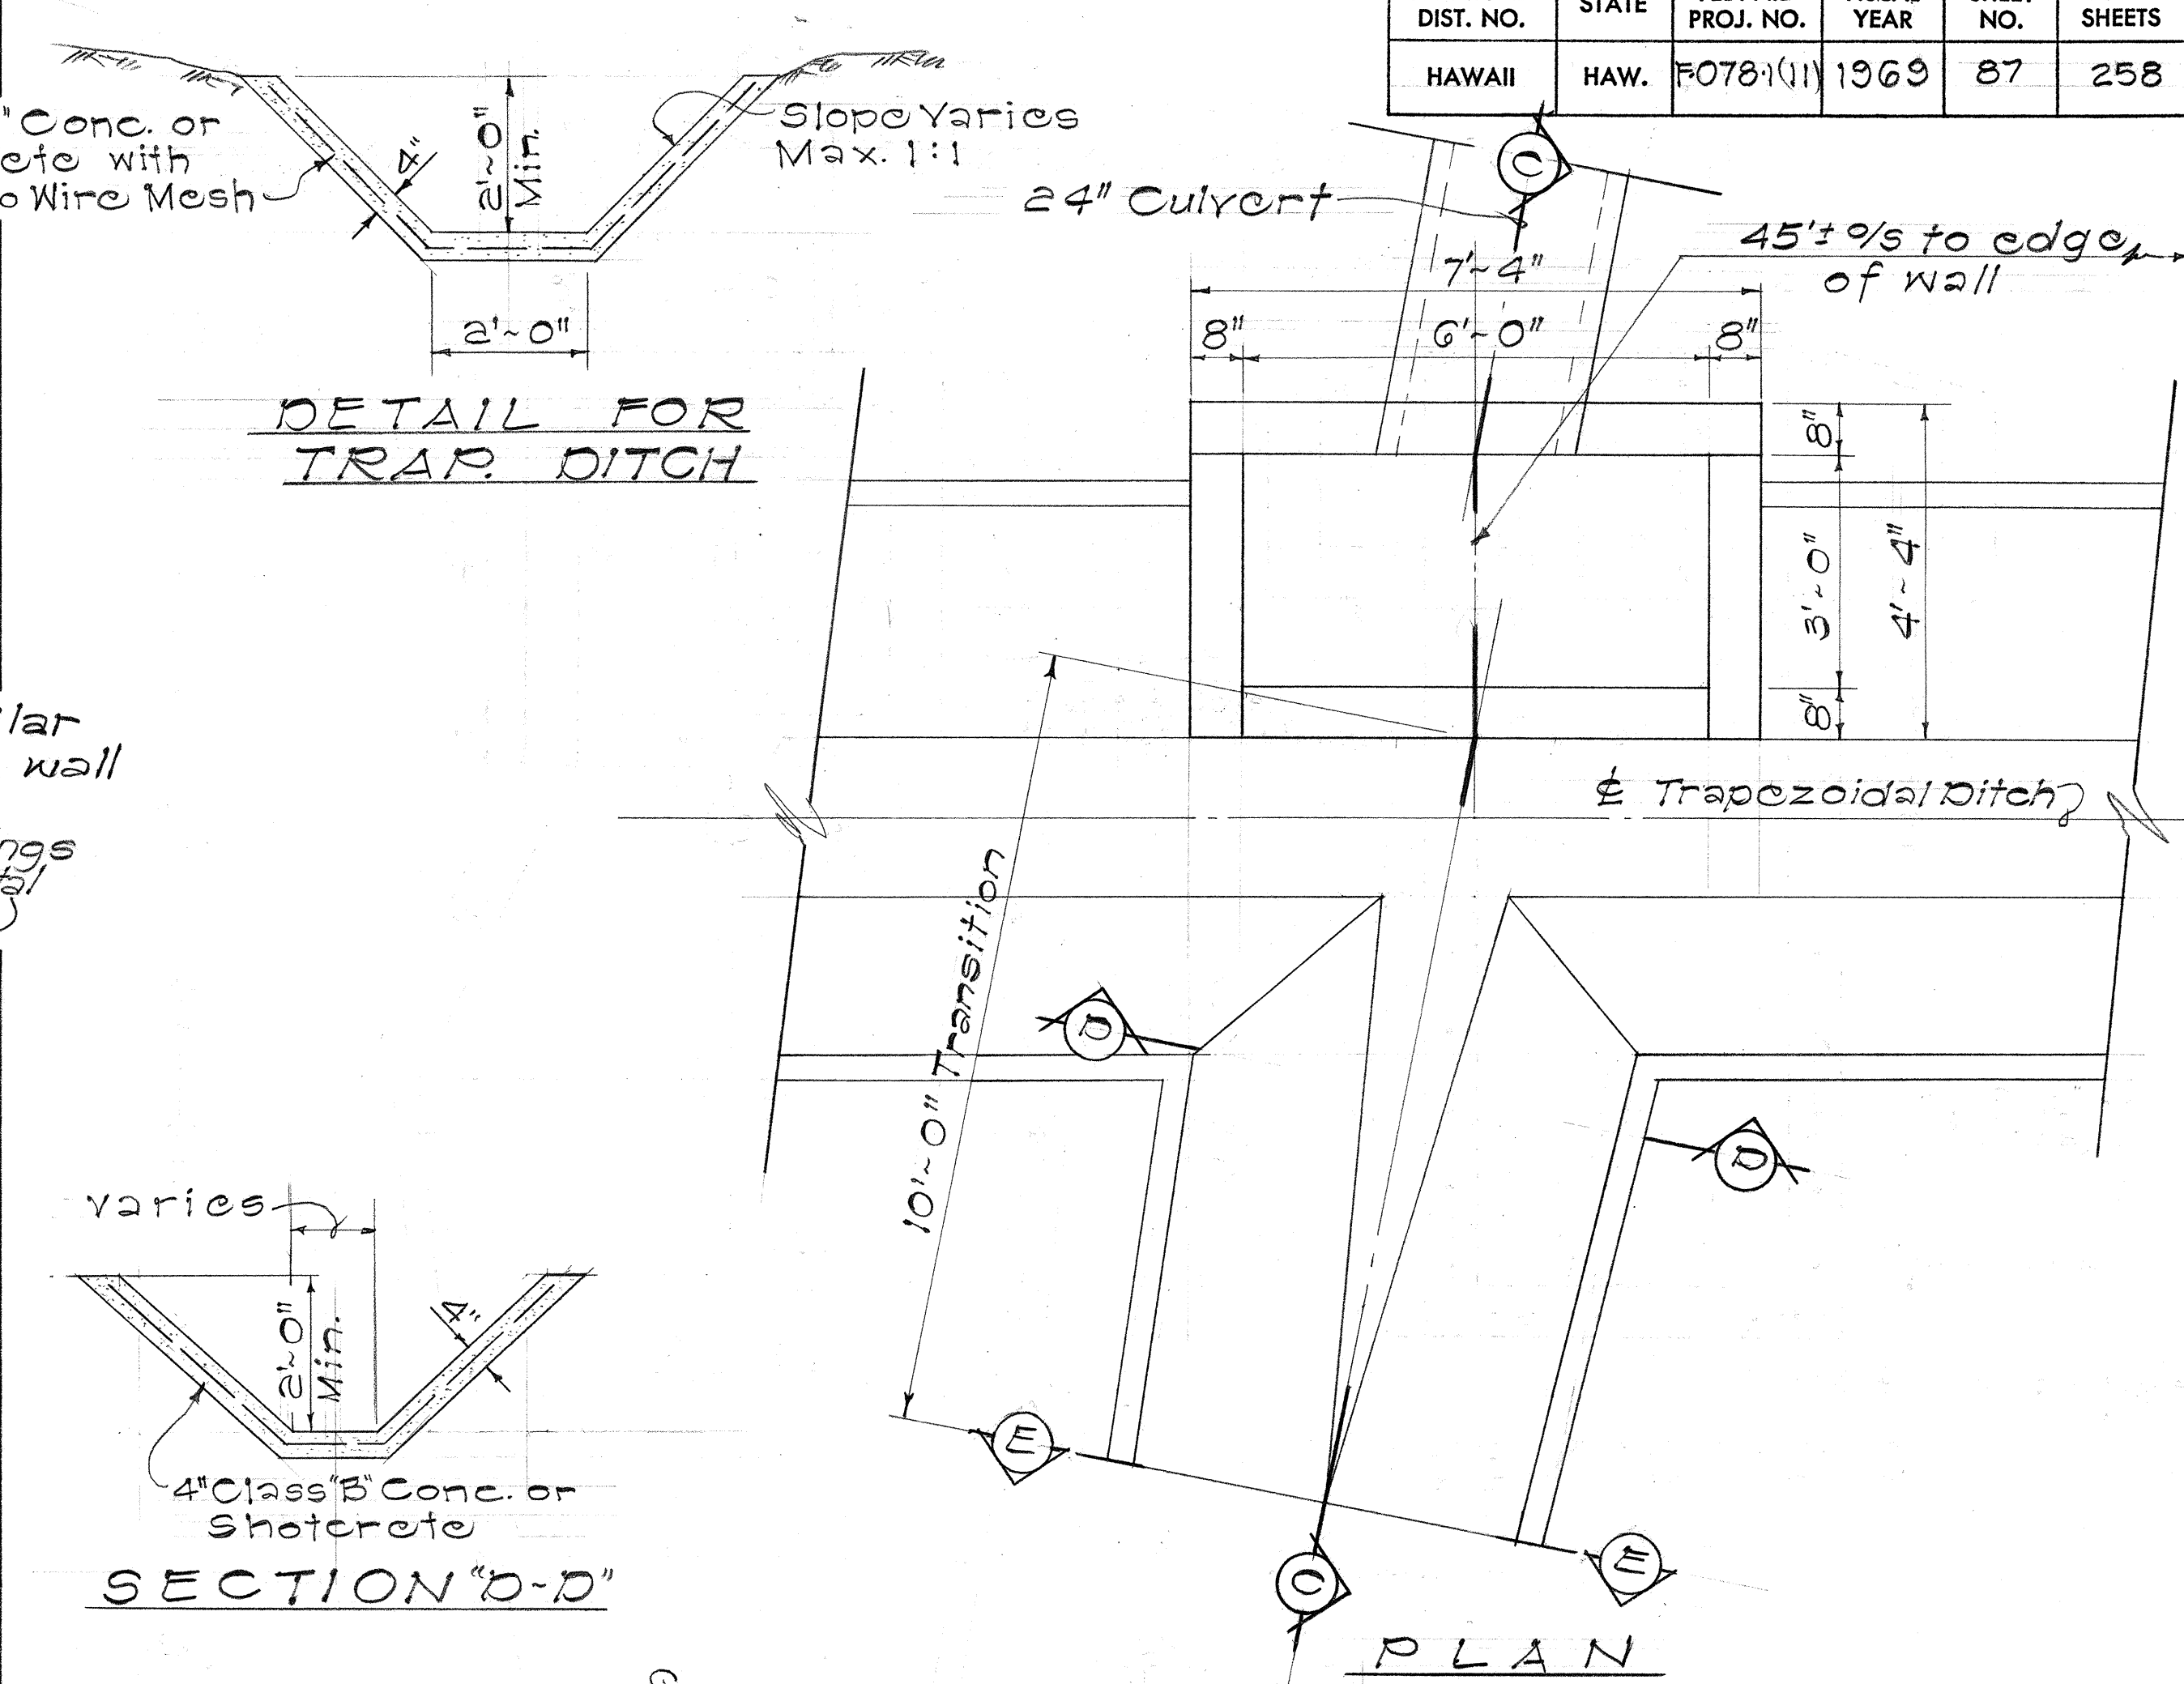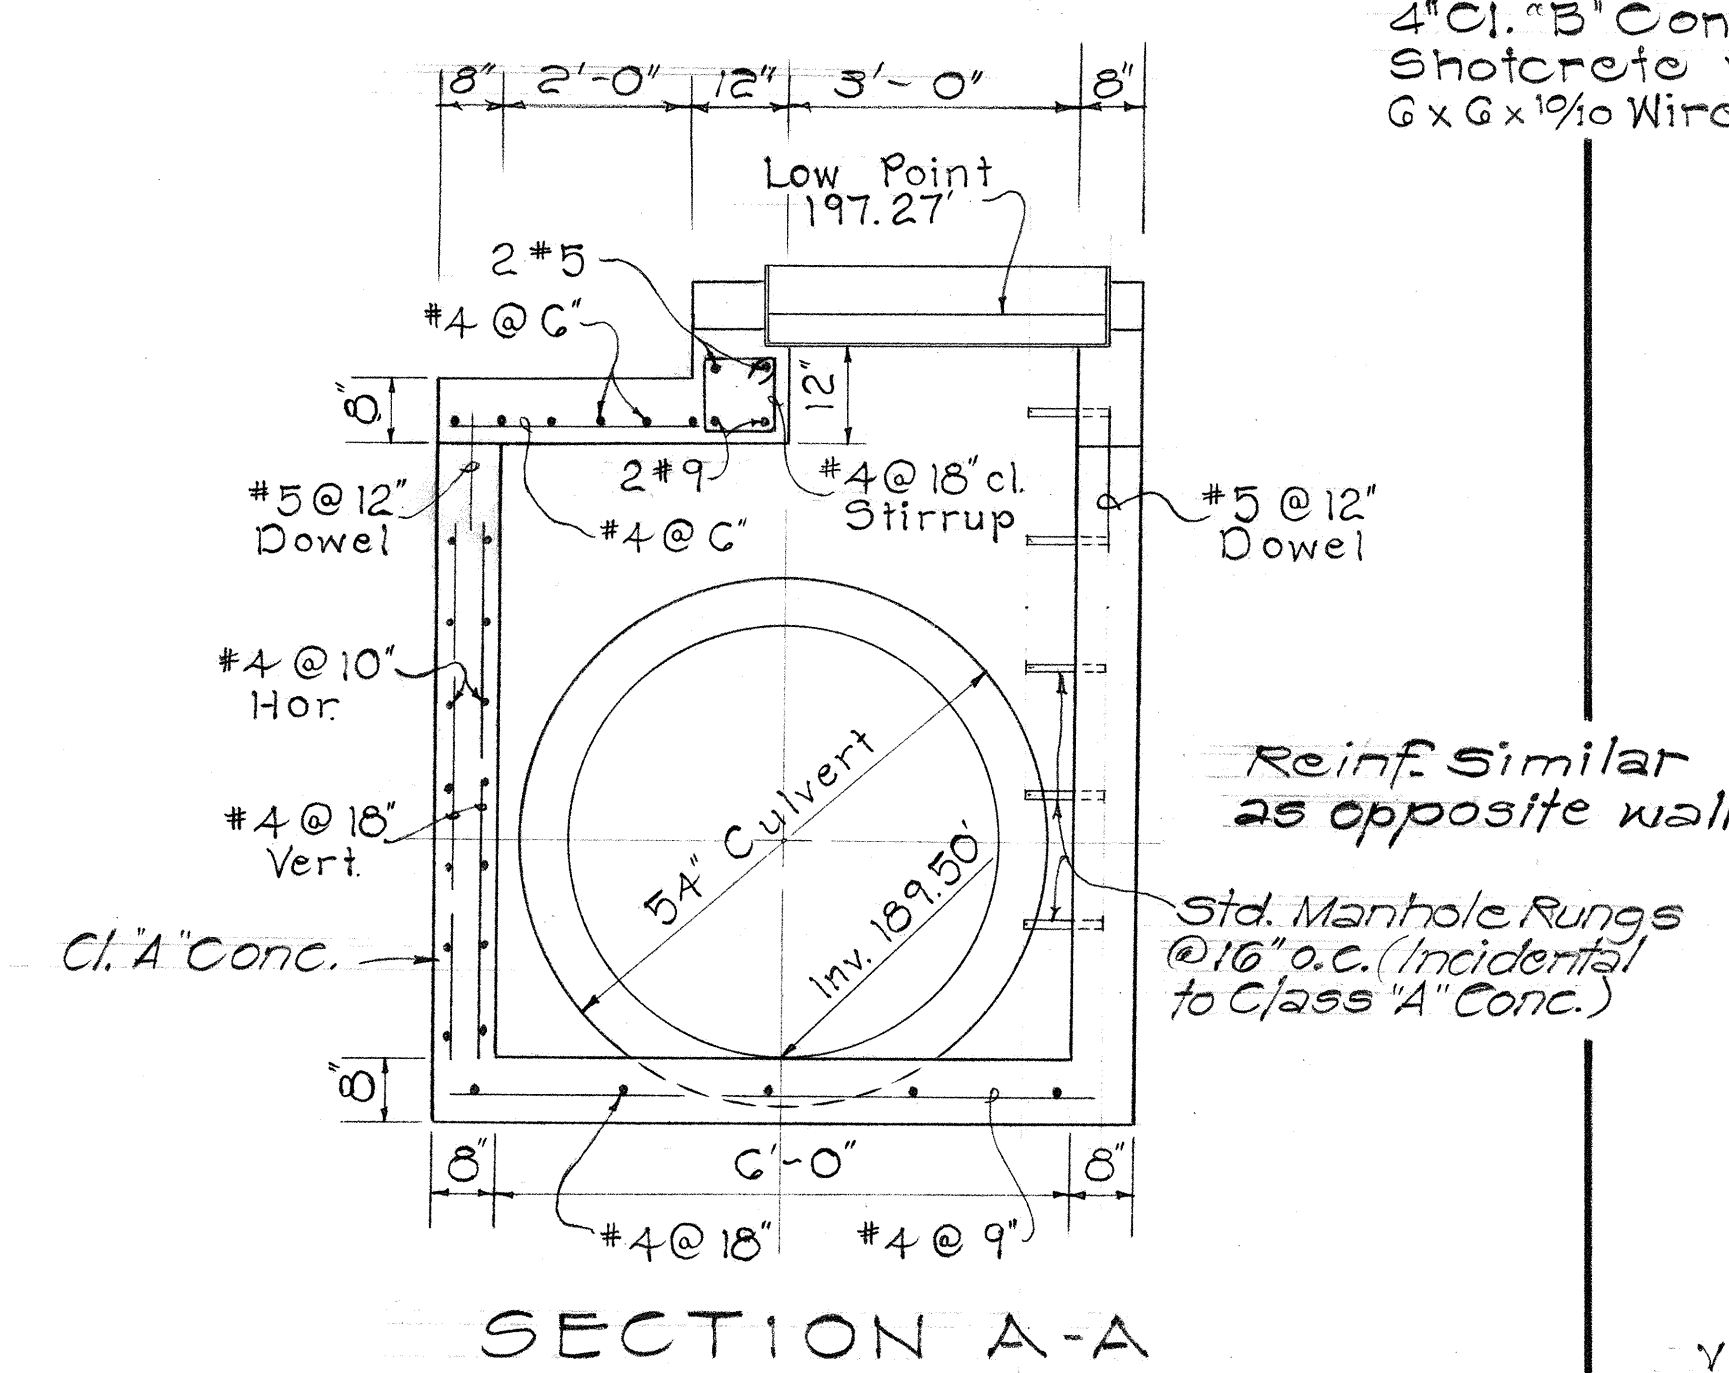
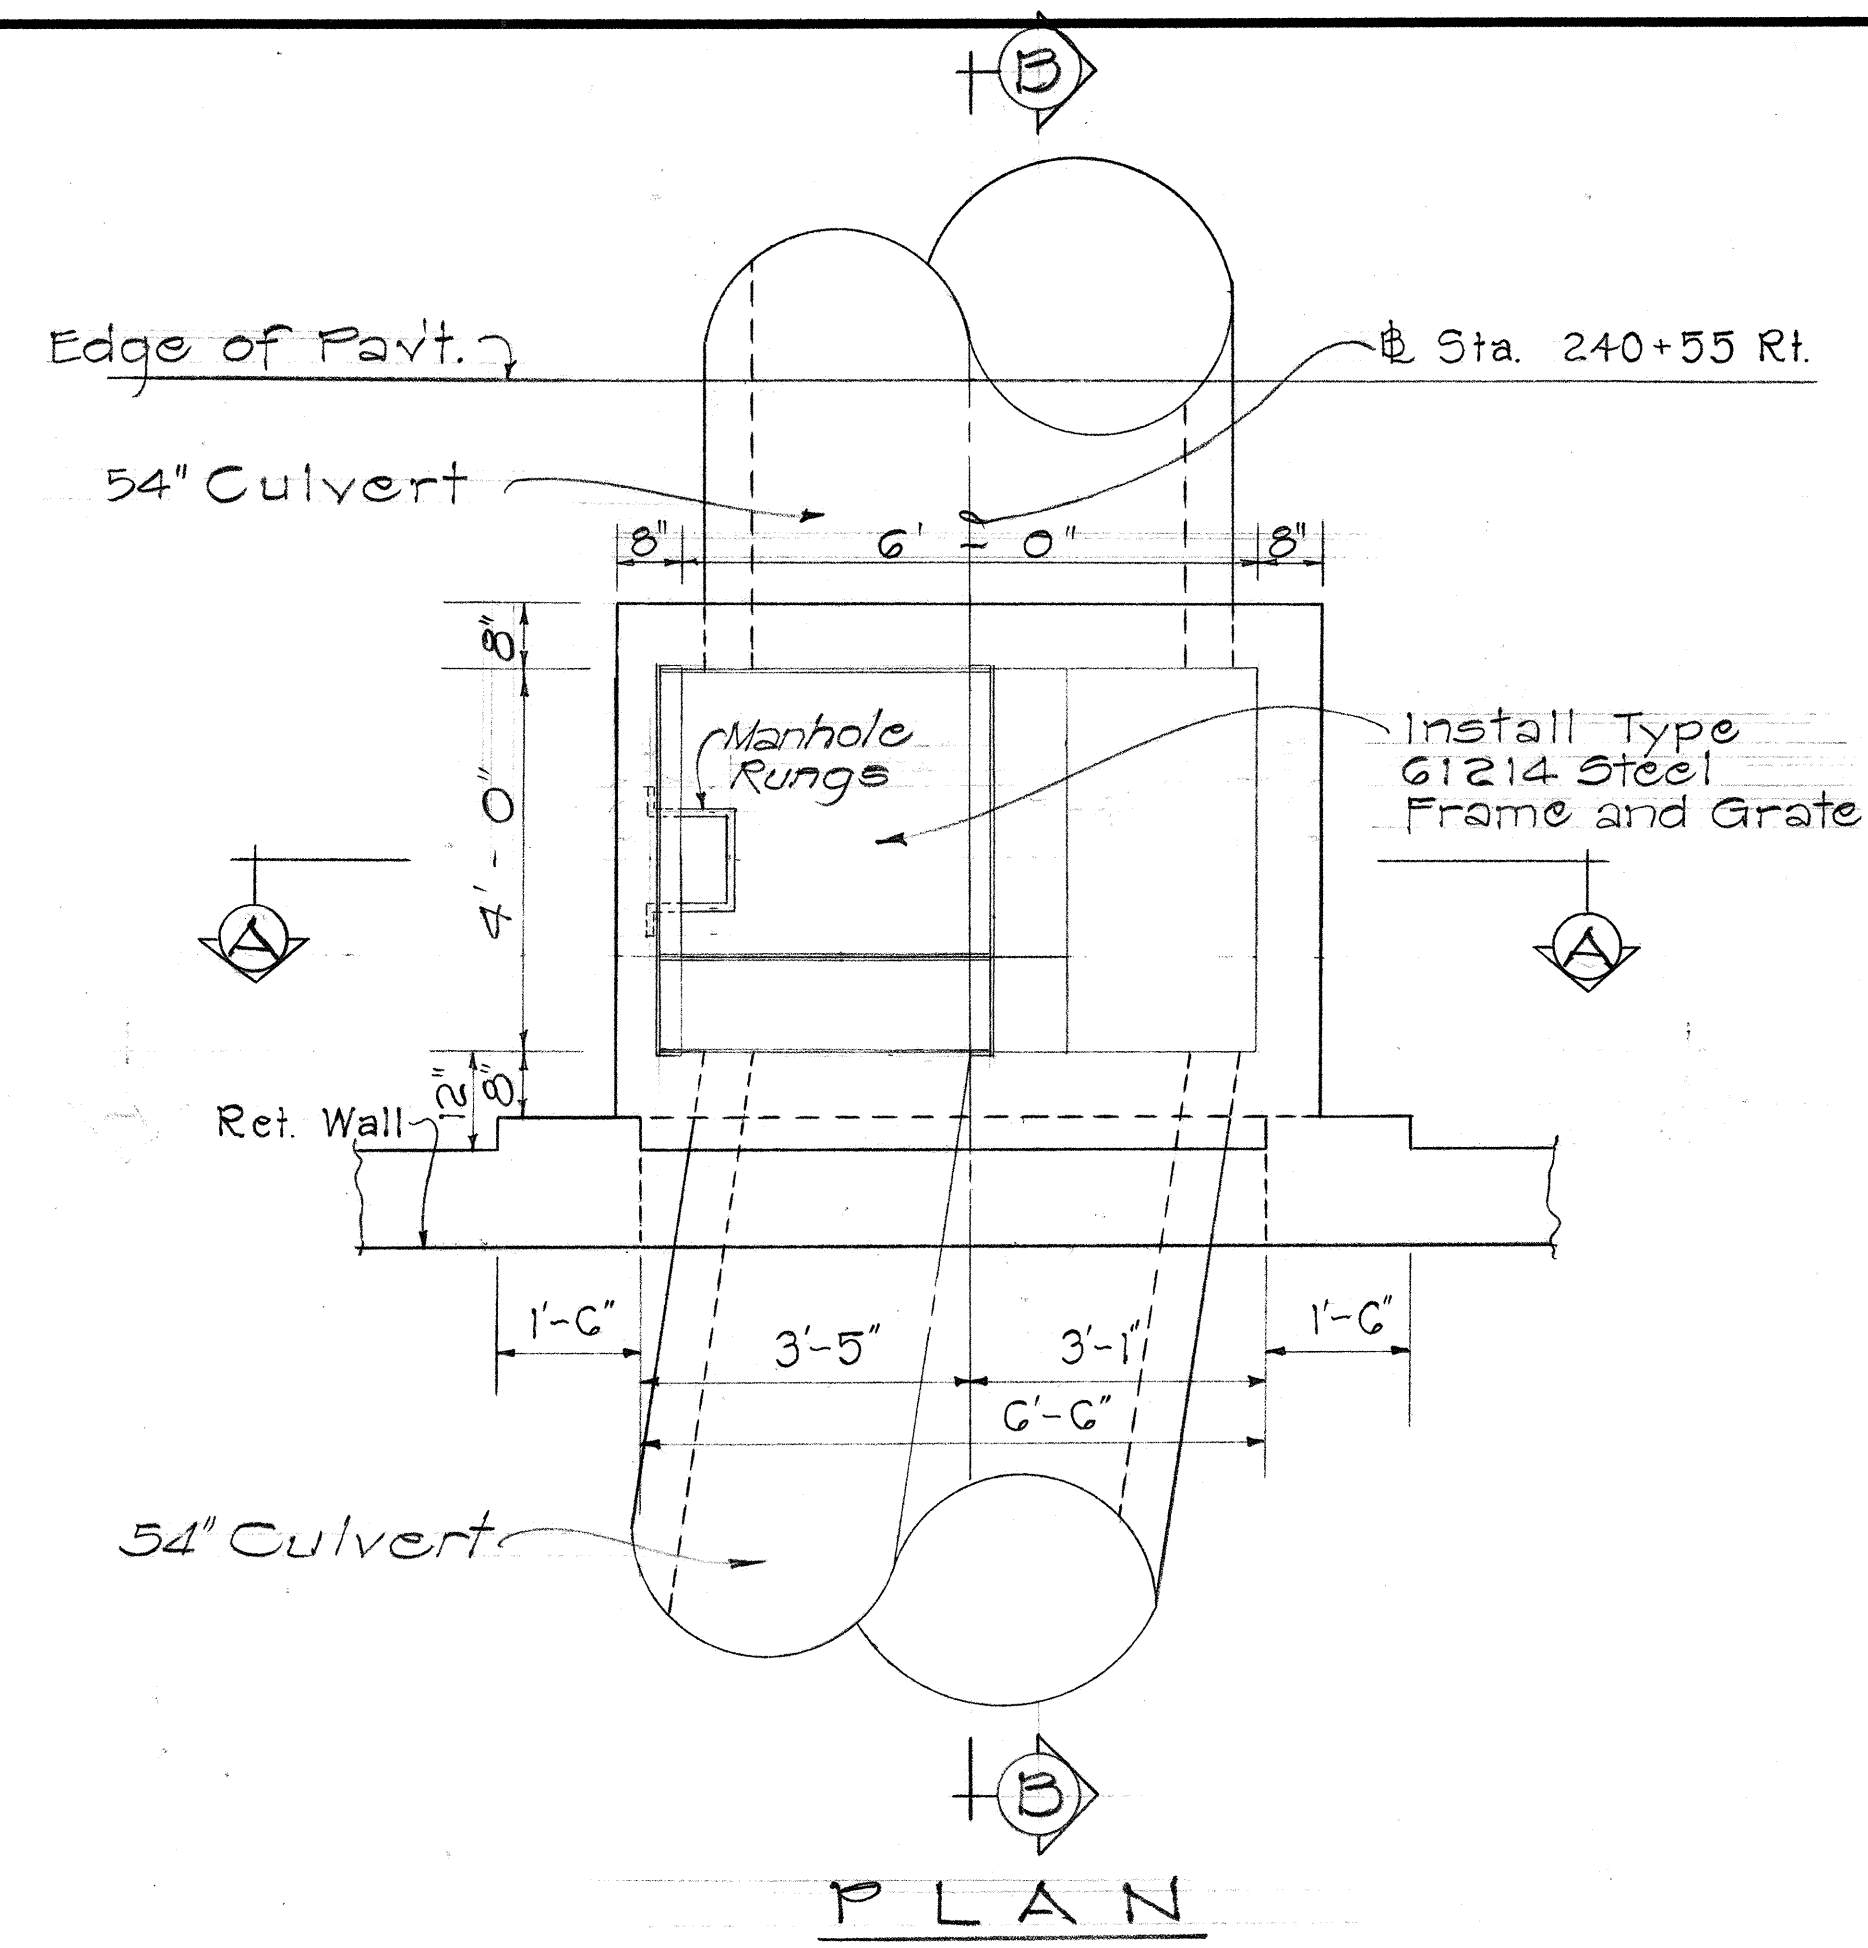


DETAILS OF 61214 "N" C D I @ Sta. 240+55 RT.
Scale: 1/2" = 1'-0"


DETAILS OF TYPE "P" C D I
45± 9/16 TO EDGE OF WALL
@ VICINITY OF PARKING LOT
Scale: 1/2" = 1'-0"

STATE OF HAWAII
DEPARTMENT OF TRANSPORTATION
HIGHWAYS DIVISION
DRAINAGE DETAILS
MOANALUA ROAD
(Red Hill Towards Ala Aolani)
F.A.P. Proj. No. F-078-1(11)
Scale: As Shown Date: April 1970
SHEET No. 21 OF 34 SHEETS


FED. ROAD DIST. NO.	STATE	FED. AID PROJ. NO.	FISCAL YEAR	SHEET NO.	TOTAL SHEETS
HAWAII	HAW.	F-078-1(11)	1969	88	258

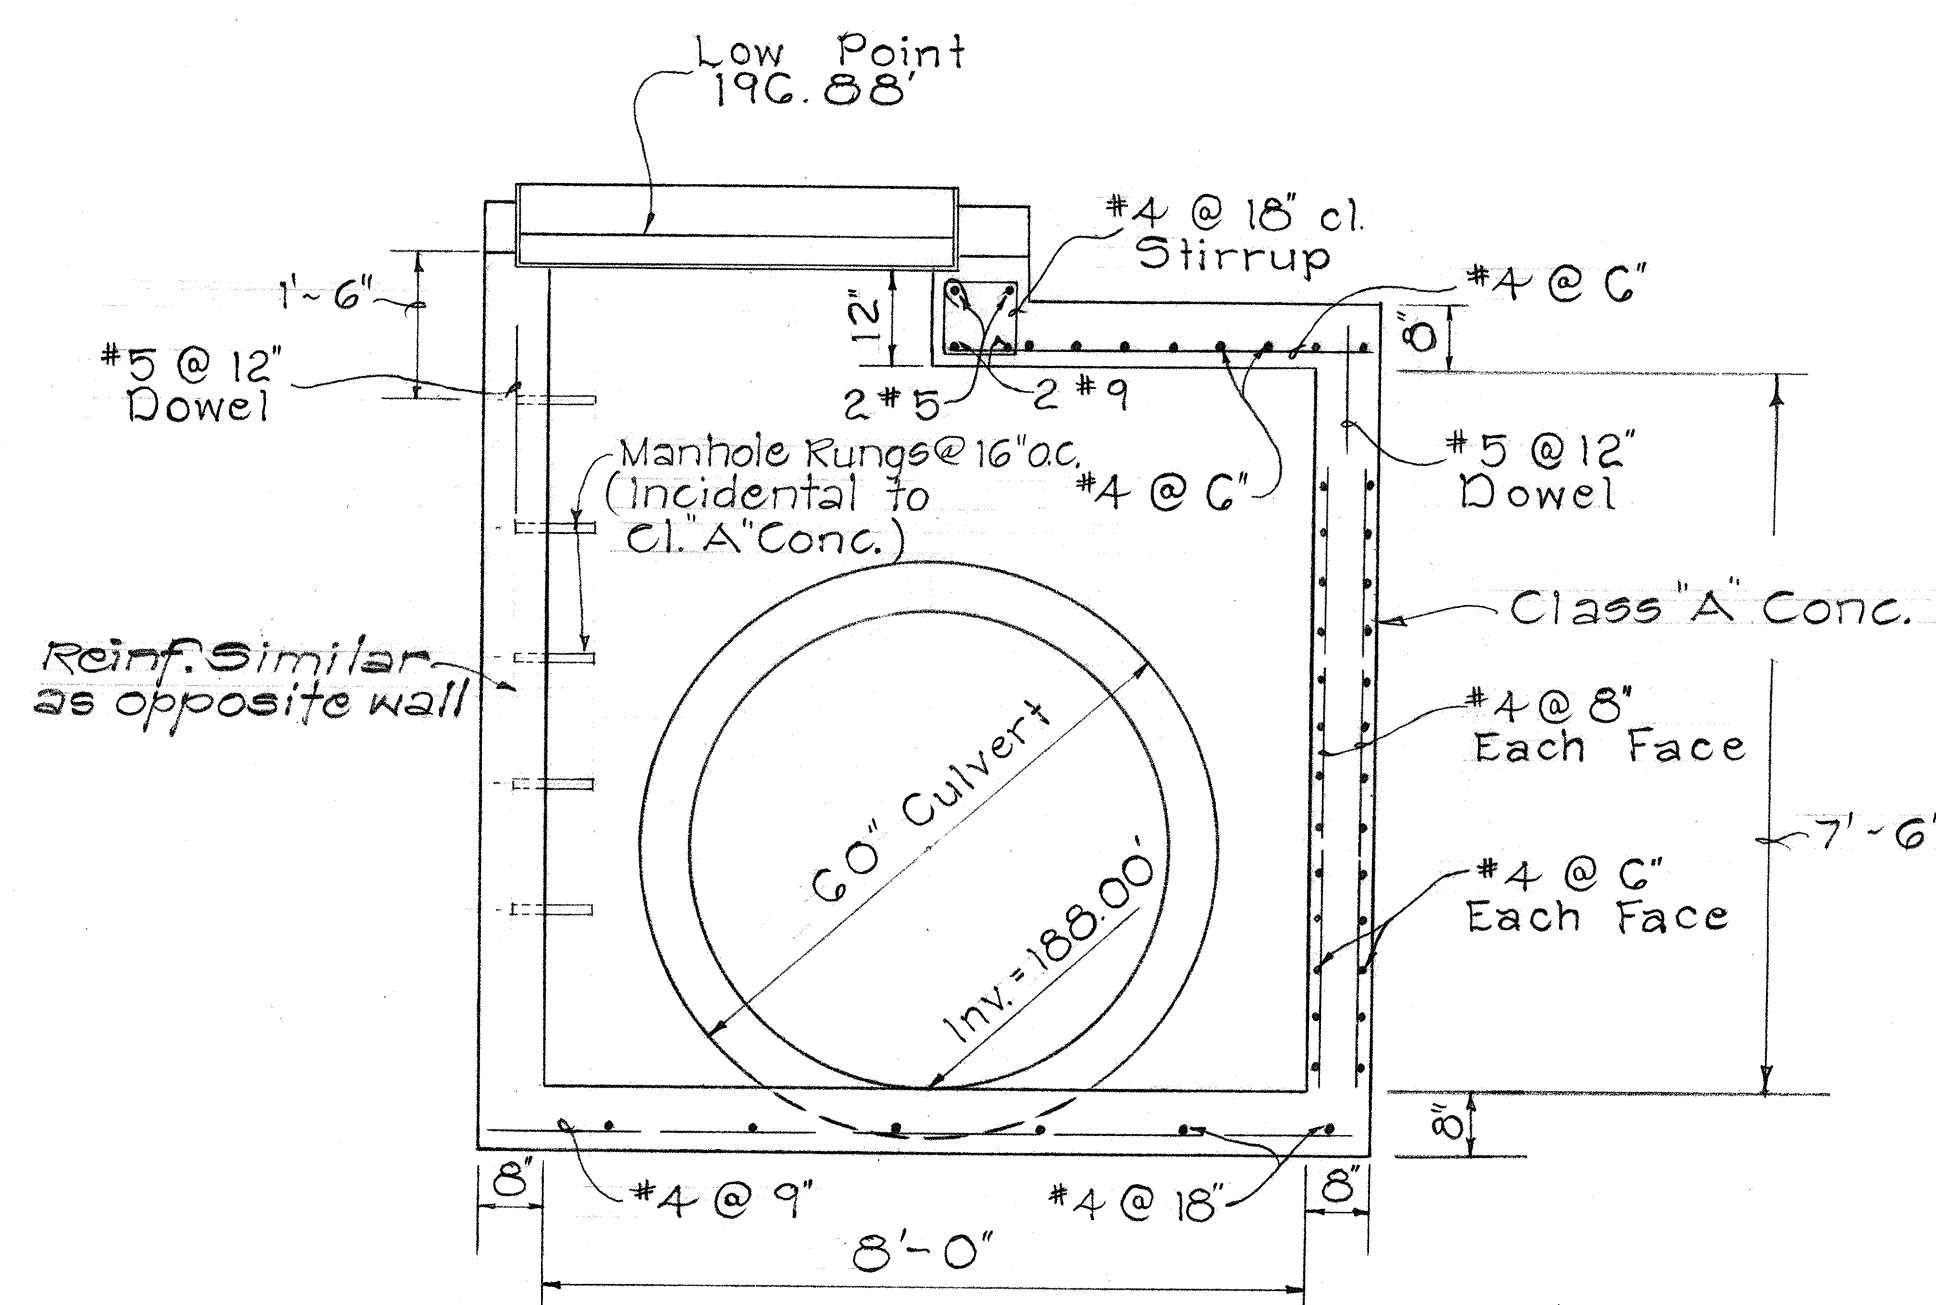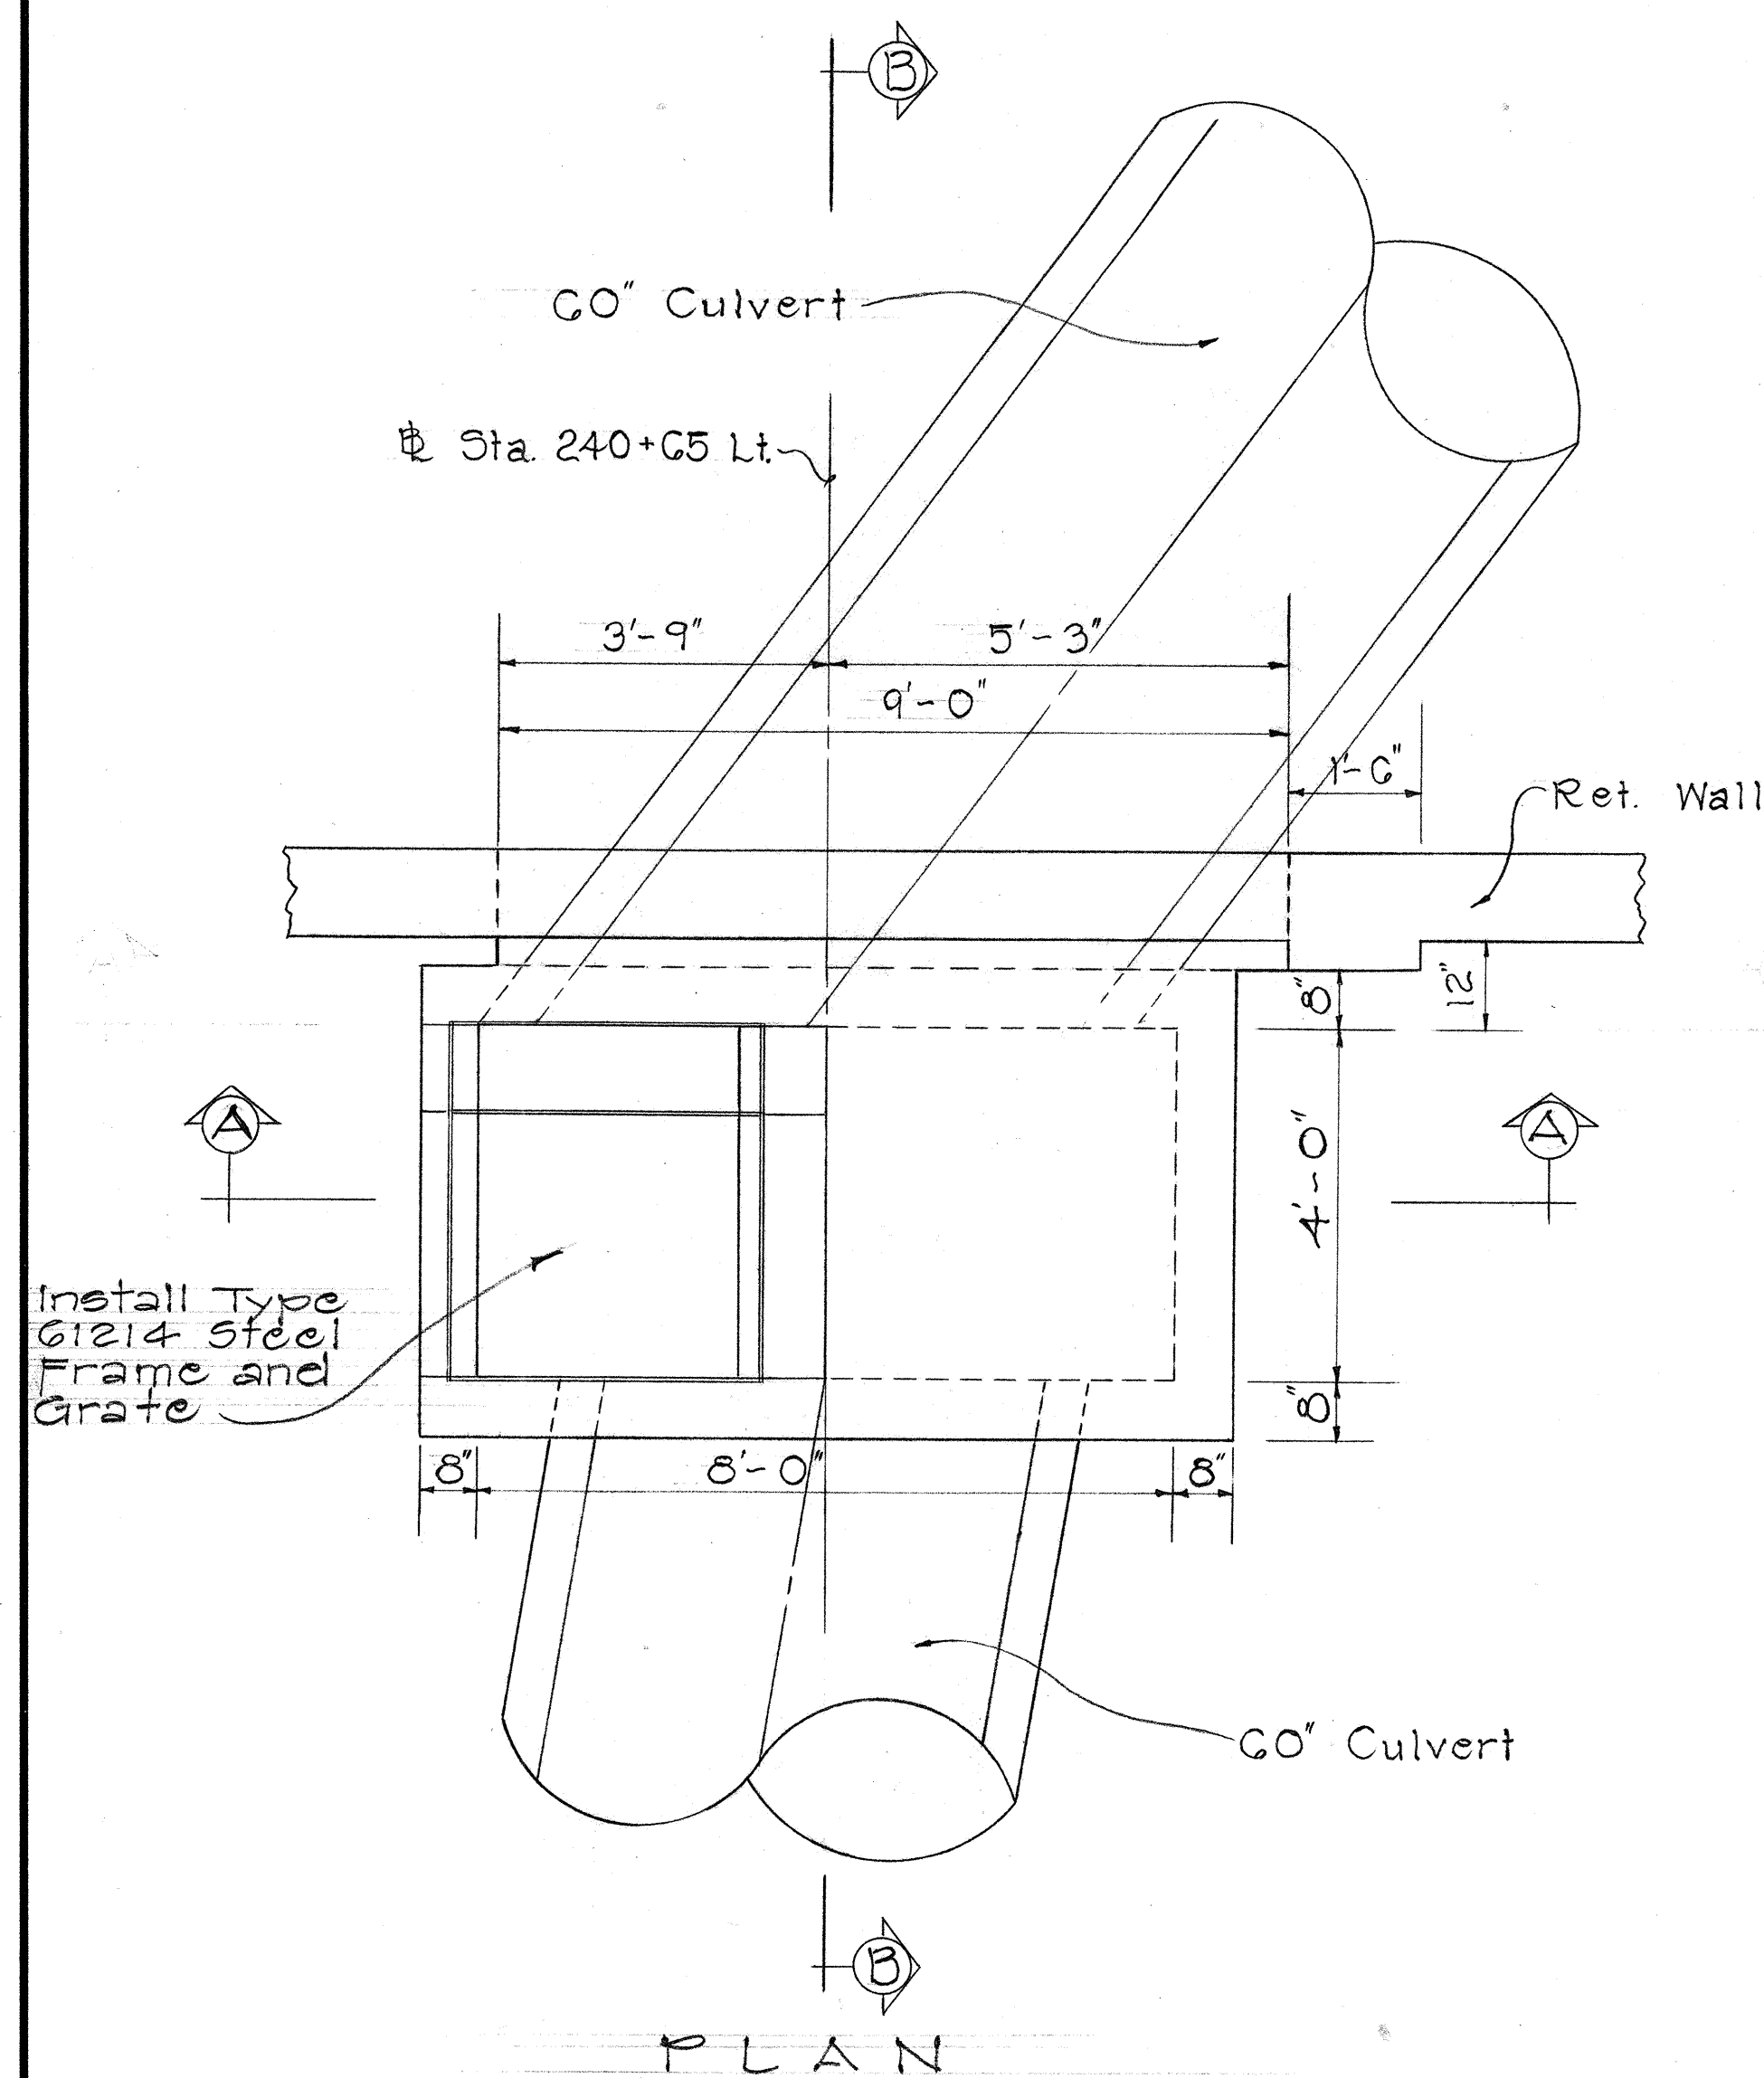


SECTION A-A

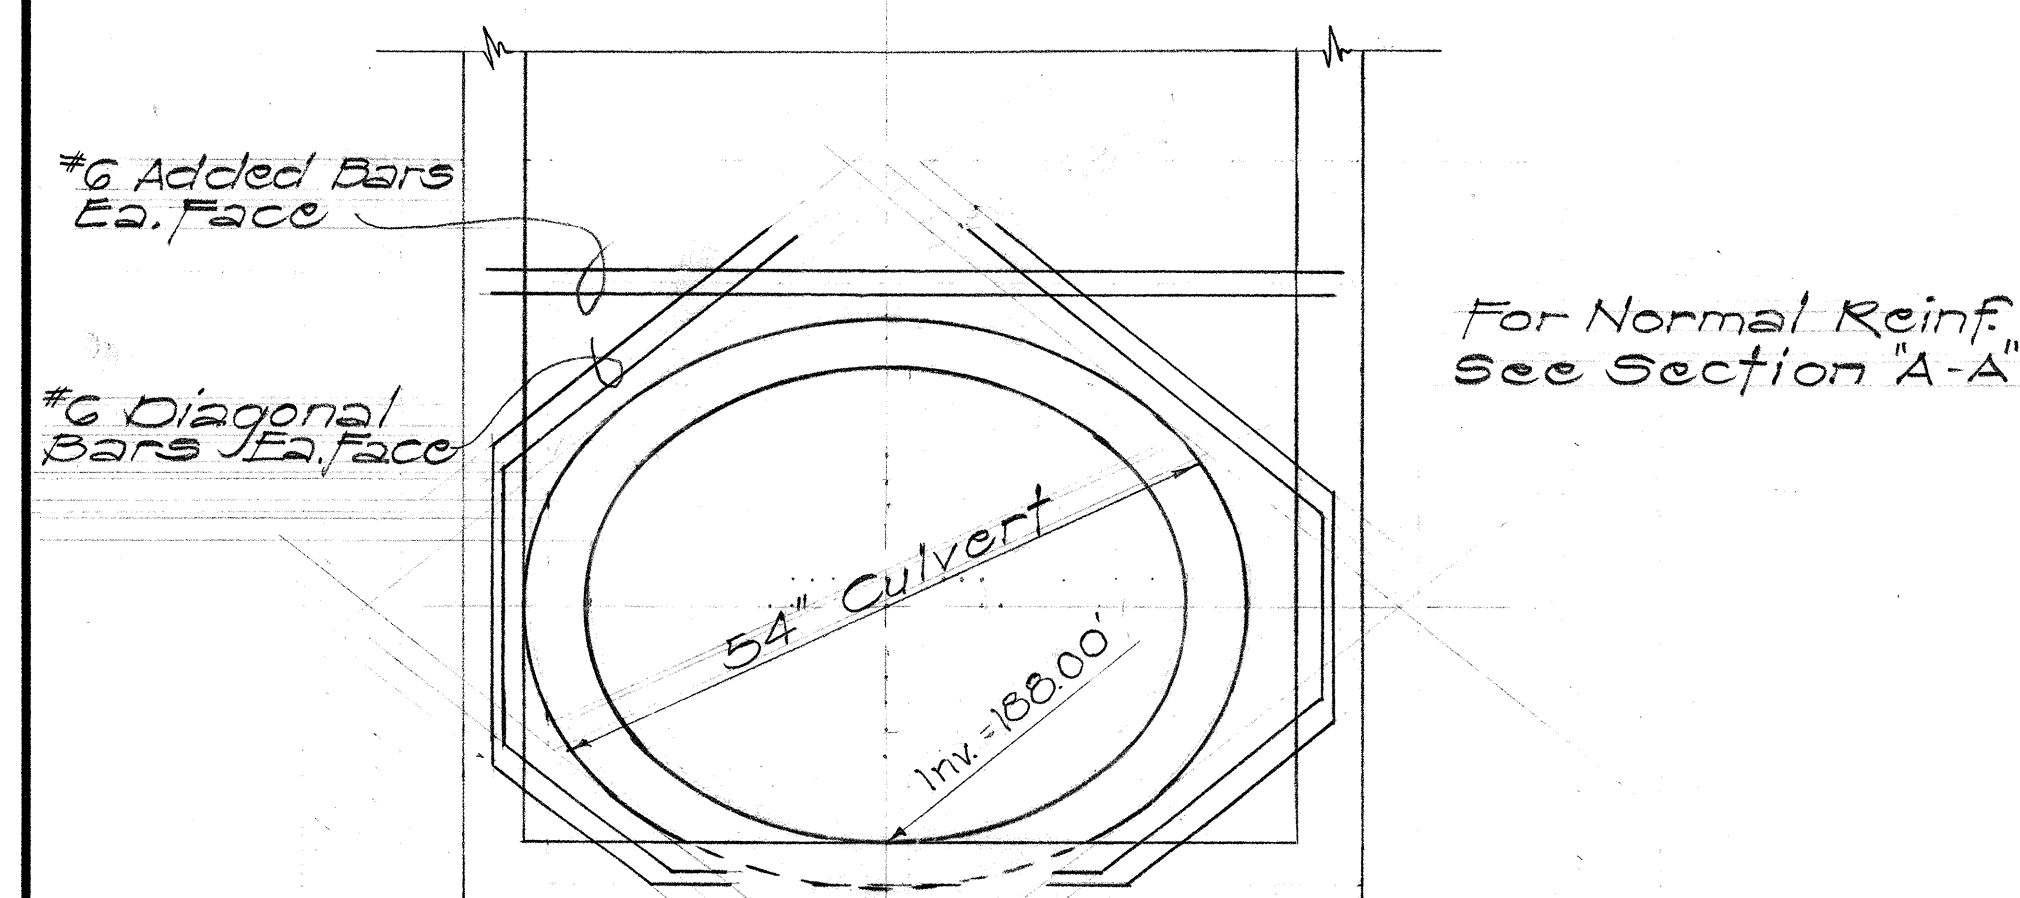

TYPICAL-ADD'L. REINF.
AROUND PIPE CULVERT OPENINGS

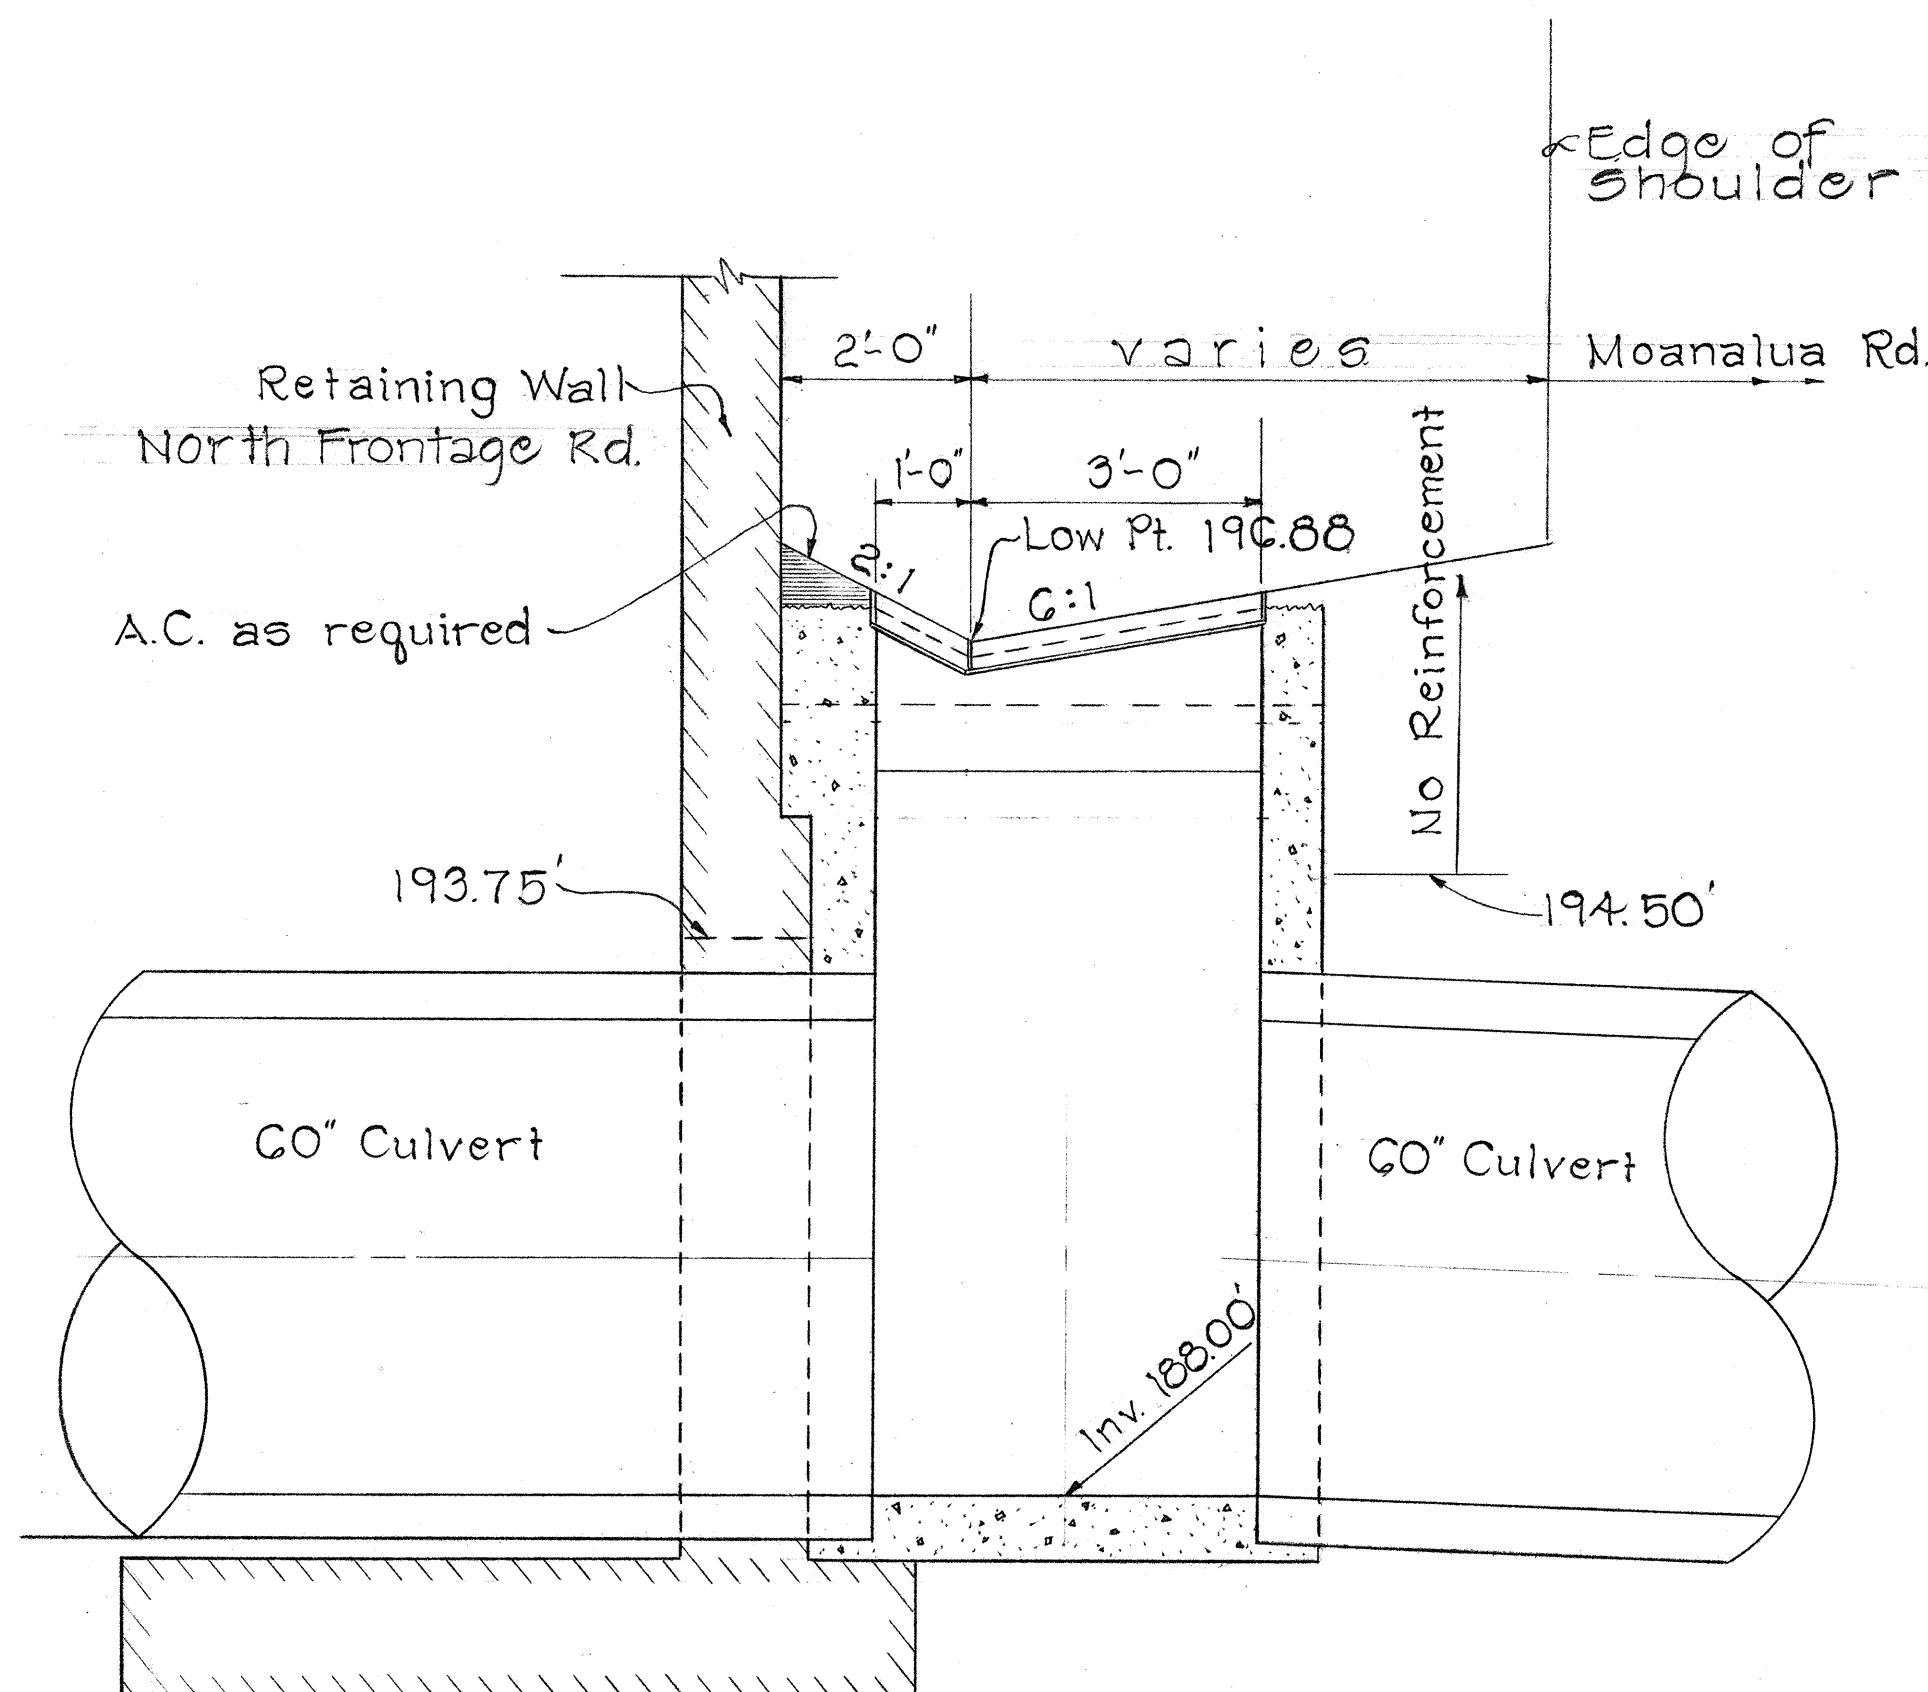

SECTION B-B

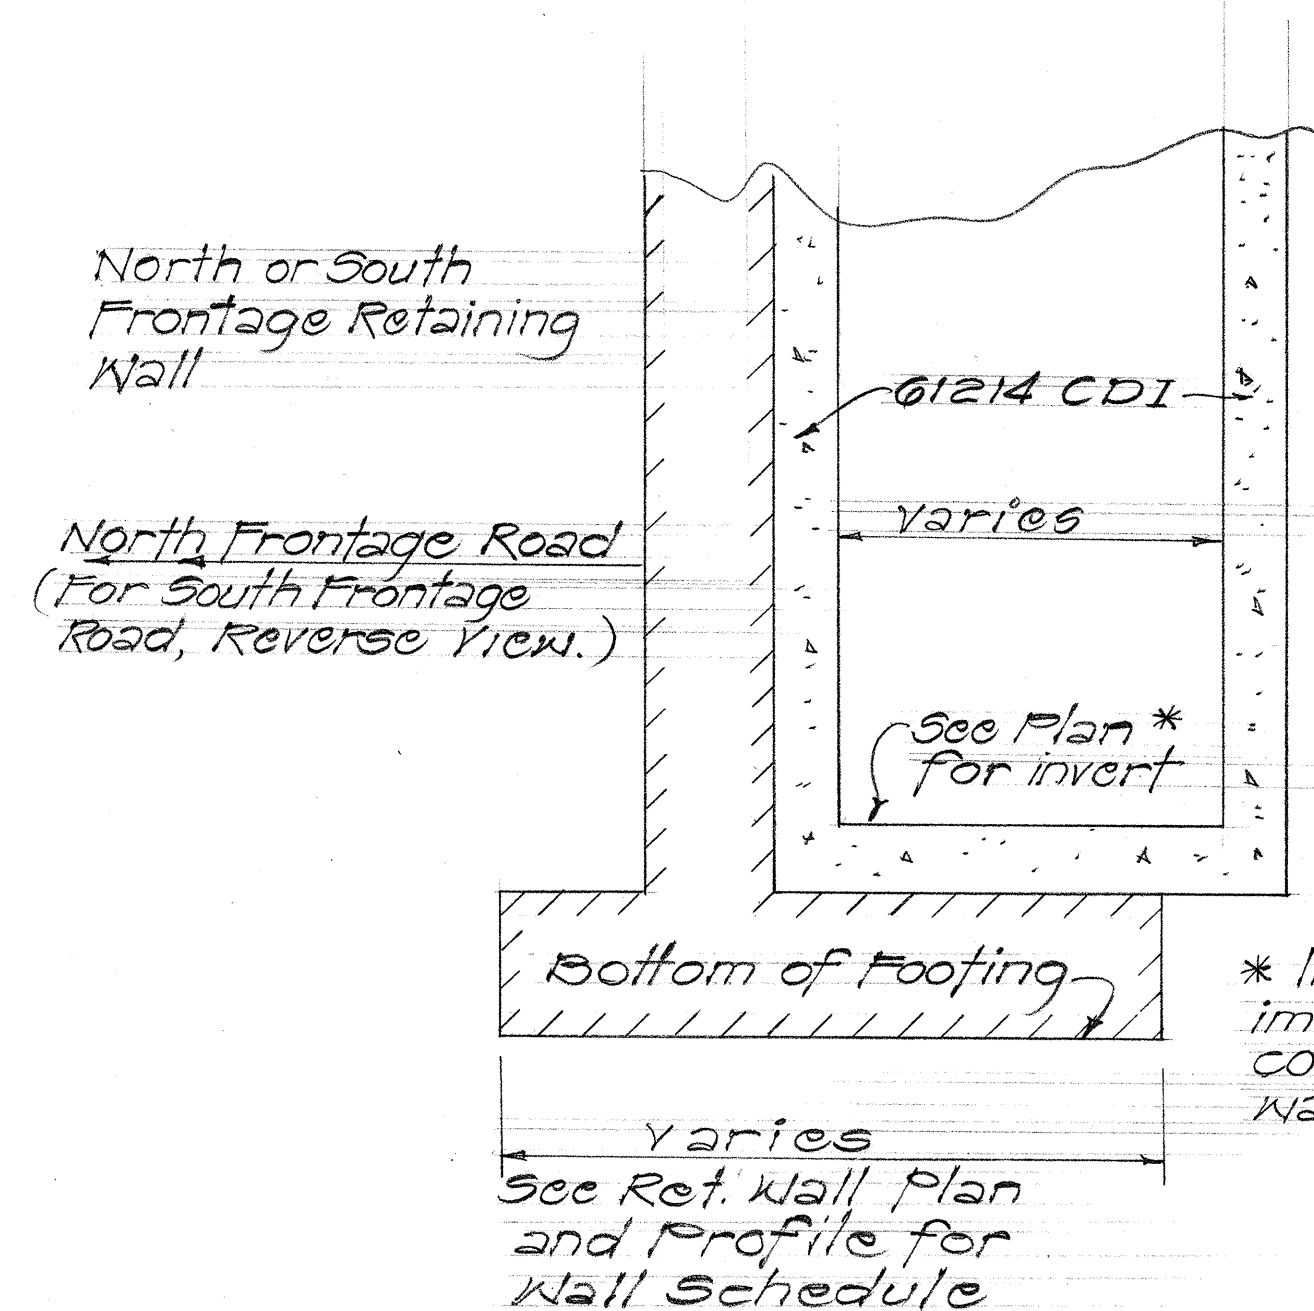

TYPICAL BOTTOM DETAIL OF G1214 C.D.I.
ALONG NORTH & SOUTH FRONTAGE ROADS
RETAINING WALLS

Not to Scale

DETAILS OF G1214 "M" C.D.I. @ Sta. 240+65 LT.

Scale: 1/2" = 1'-0"

STATE OF HAWAII
DEPARTMENT OF TRANSPORTATION
HIGHWAYS DIVISION

DRAINAGE DETAILS


MOANALUA ROAD
(Red Hill Towards Ala Aolani)

F.A.P. Proj. No. F-078-1(11)

Scale: As Shown Date: April 1970

SHEET No. 22 OF 34 SHEETS



FED. ROAD DIST. NO.	STATE	FED. AID PROJ. NO.	FISCAL YEAR	SHEET NO.	TOTAL SHEETS
HAWAII	HAW.	F078-1(11)	1968	89	258

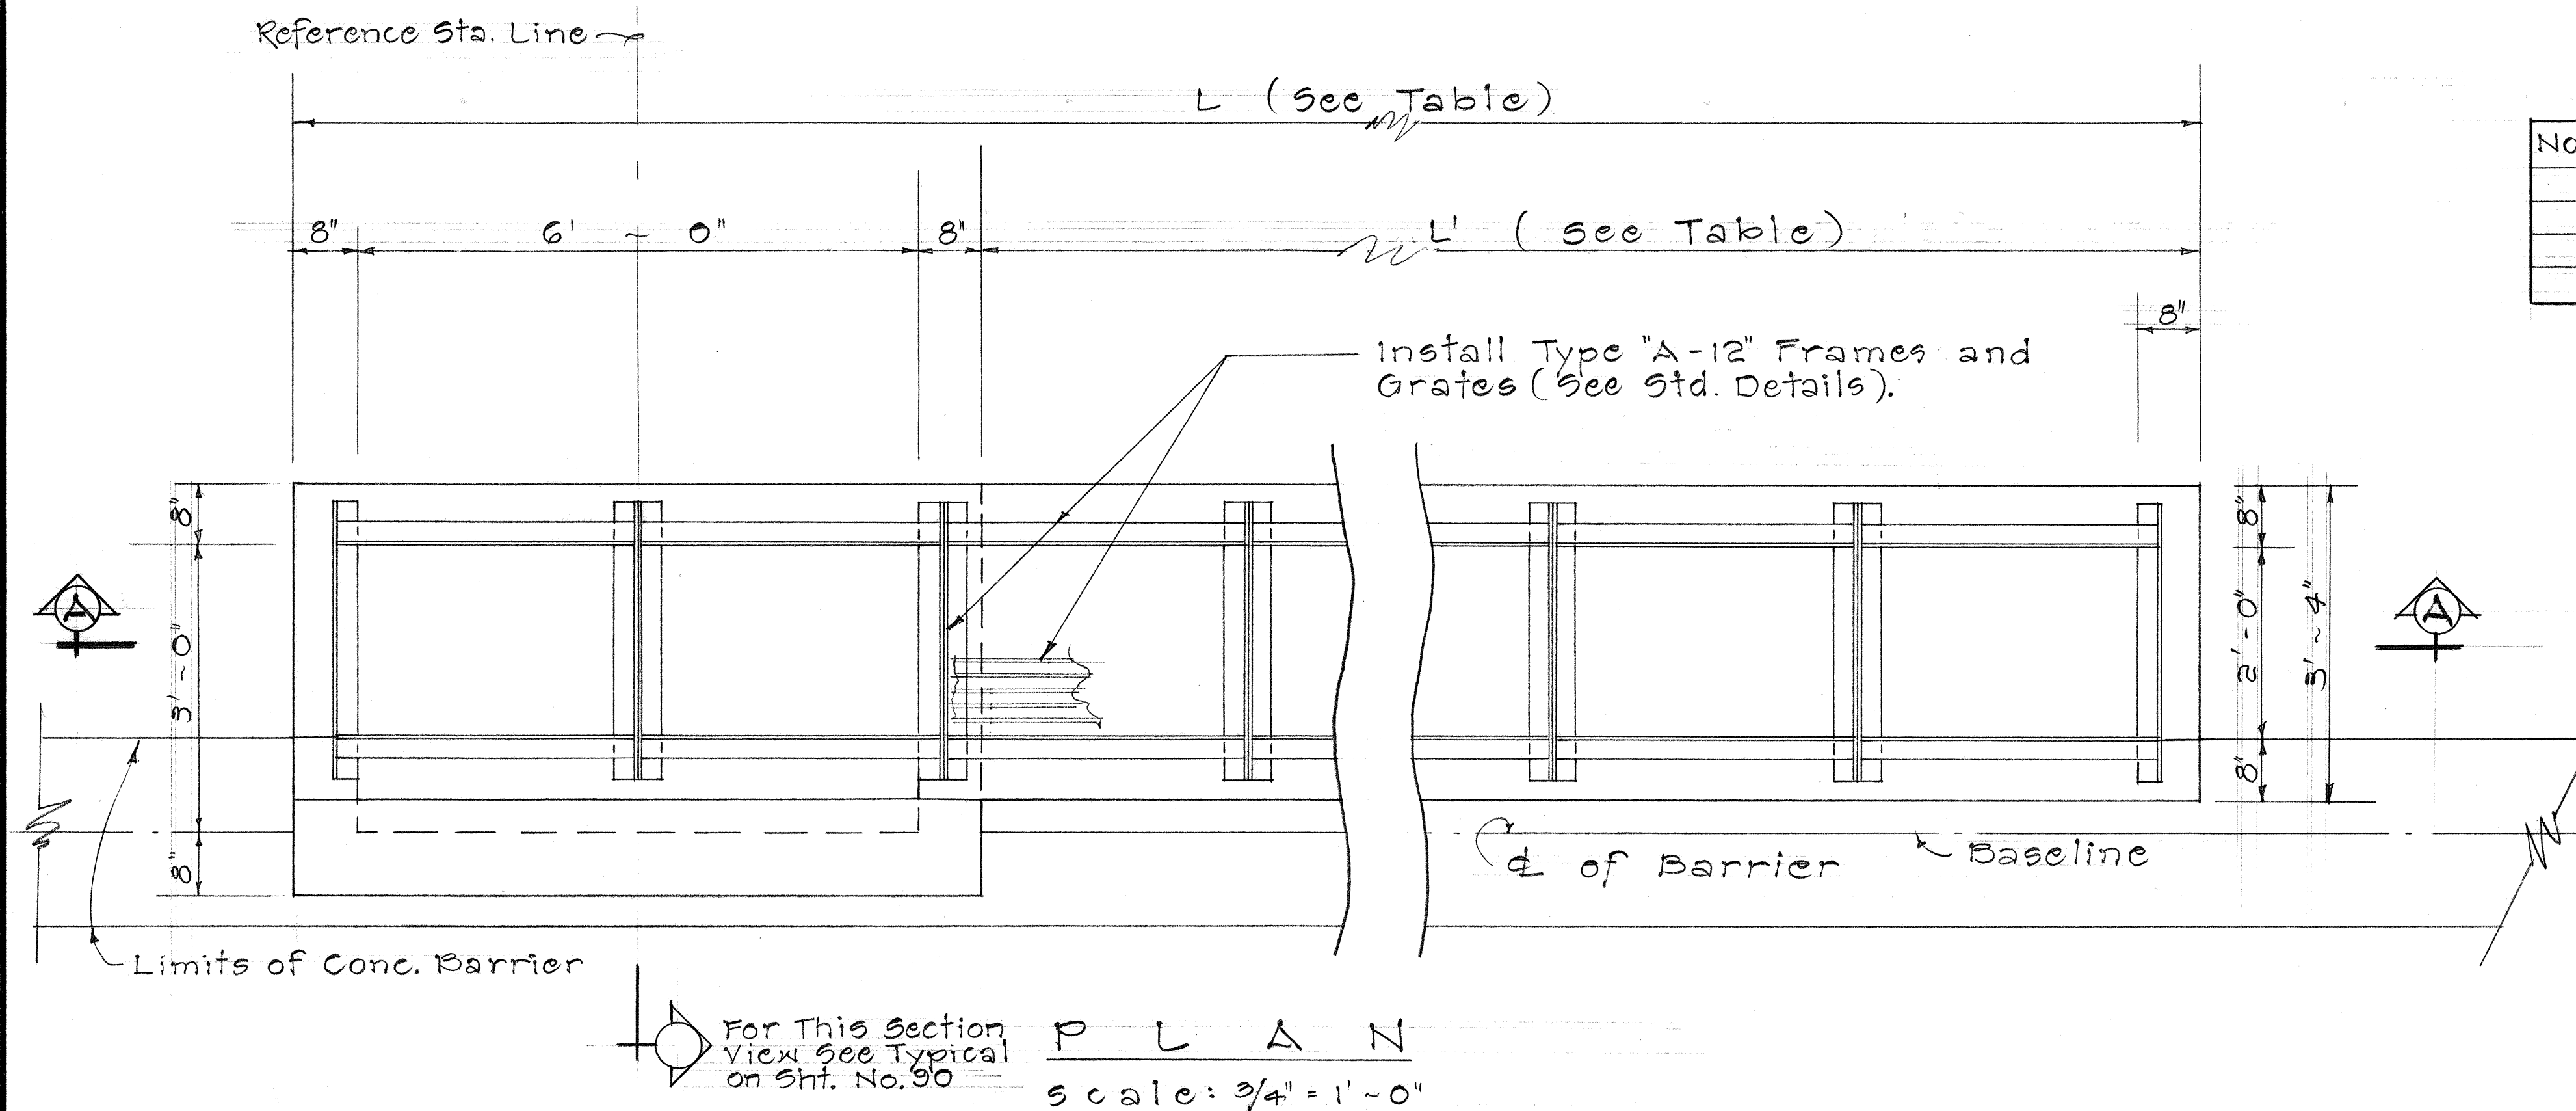

No. OF GRATES	L	L'
3	10' ~ 7"	3' ~ 3"
4	13' ~ 10"	6' ~ 6"
5	17' ~ 1"	9' ~ 9"
6	20' ~ 4"	13' ~ 0"

GENERAL NOTES

- Culvert shall enter and leave Median C.D.I. from any position and in the direction indicated by the plans or ordered by the Engineer.
- Manhole Rungs (16" o.c.) are required when "H" is greater than 4 feet 6 inches. Only one rung (12 inches from the bottom) is required if "H" is 4 feet 6 inches or less. Manhole Rungs may be placed at any location as ordered by the Engineer.
- Center Support Assembly shall be used when two or more gratings are specified and it shall not be paid for separately, but shall be considered incidental to Type "A-12" Frames & Grates.
- For Median Drop Intakes located in the Concrete Barrier Transition Area, the location shall be parallel to the transition. In all cases, the final location must permit removal of the grates.

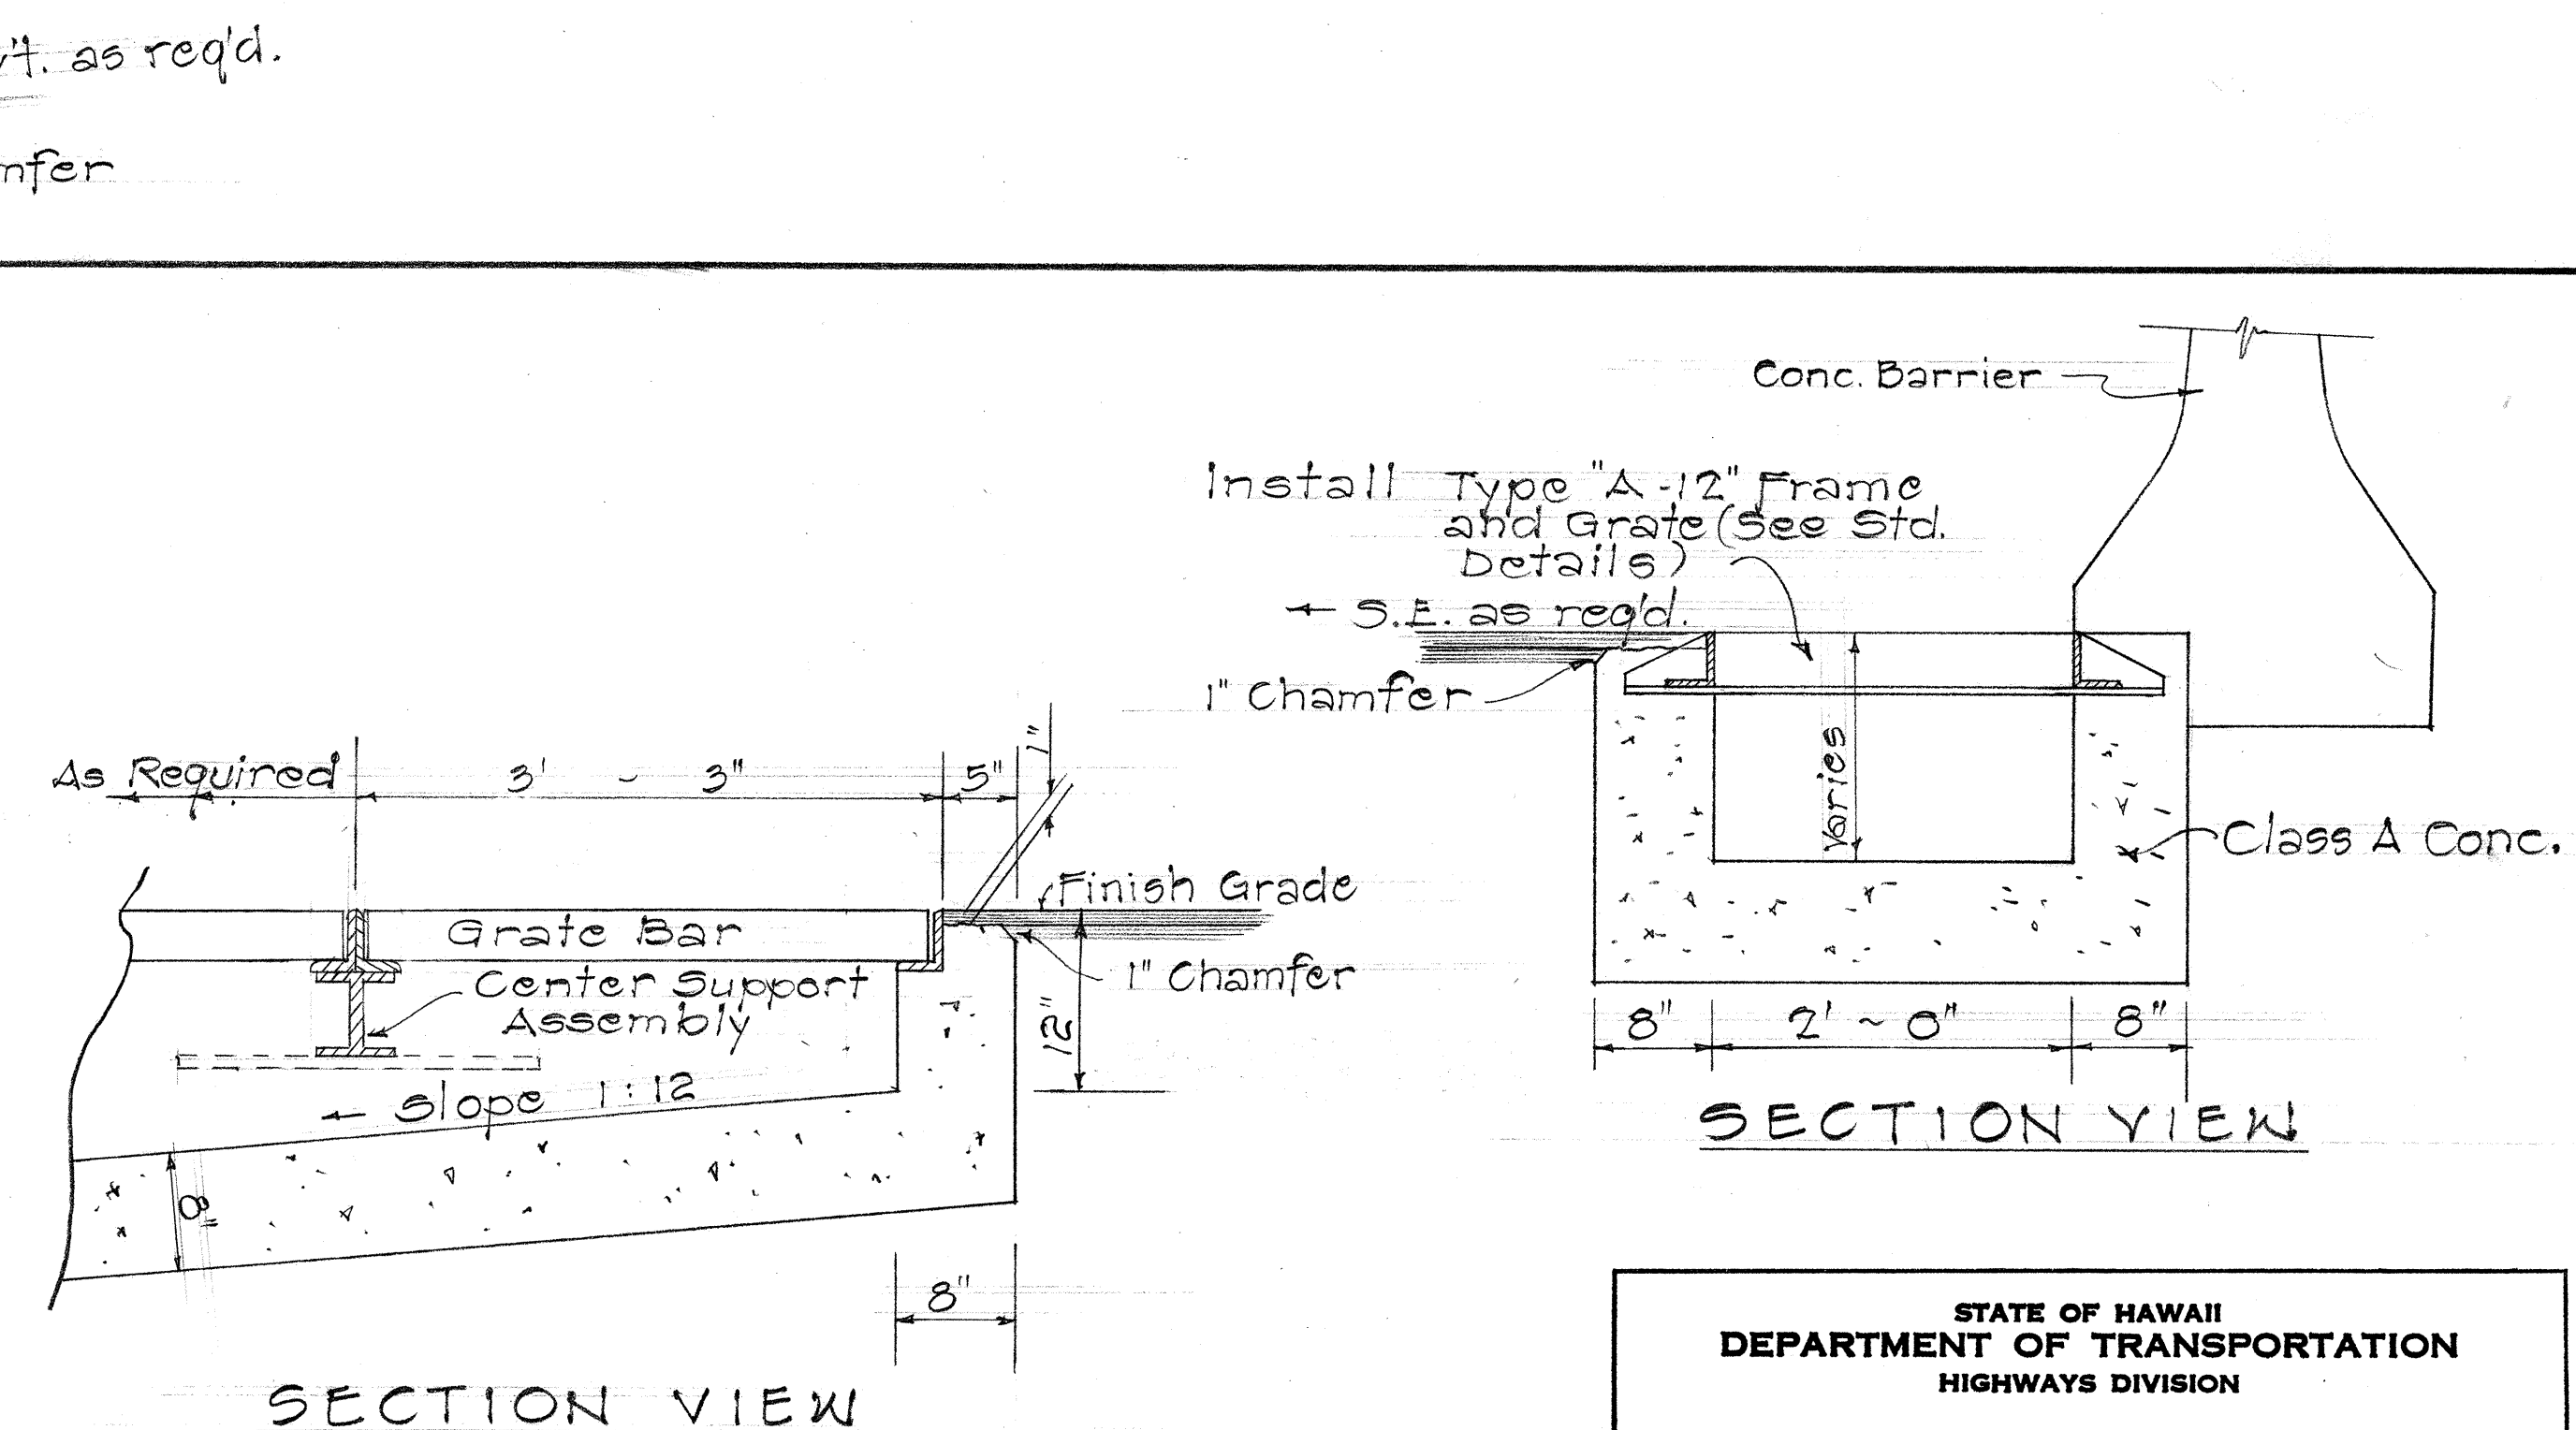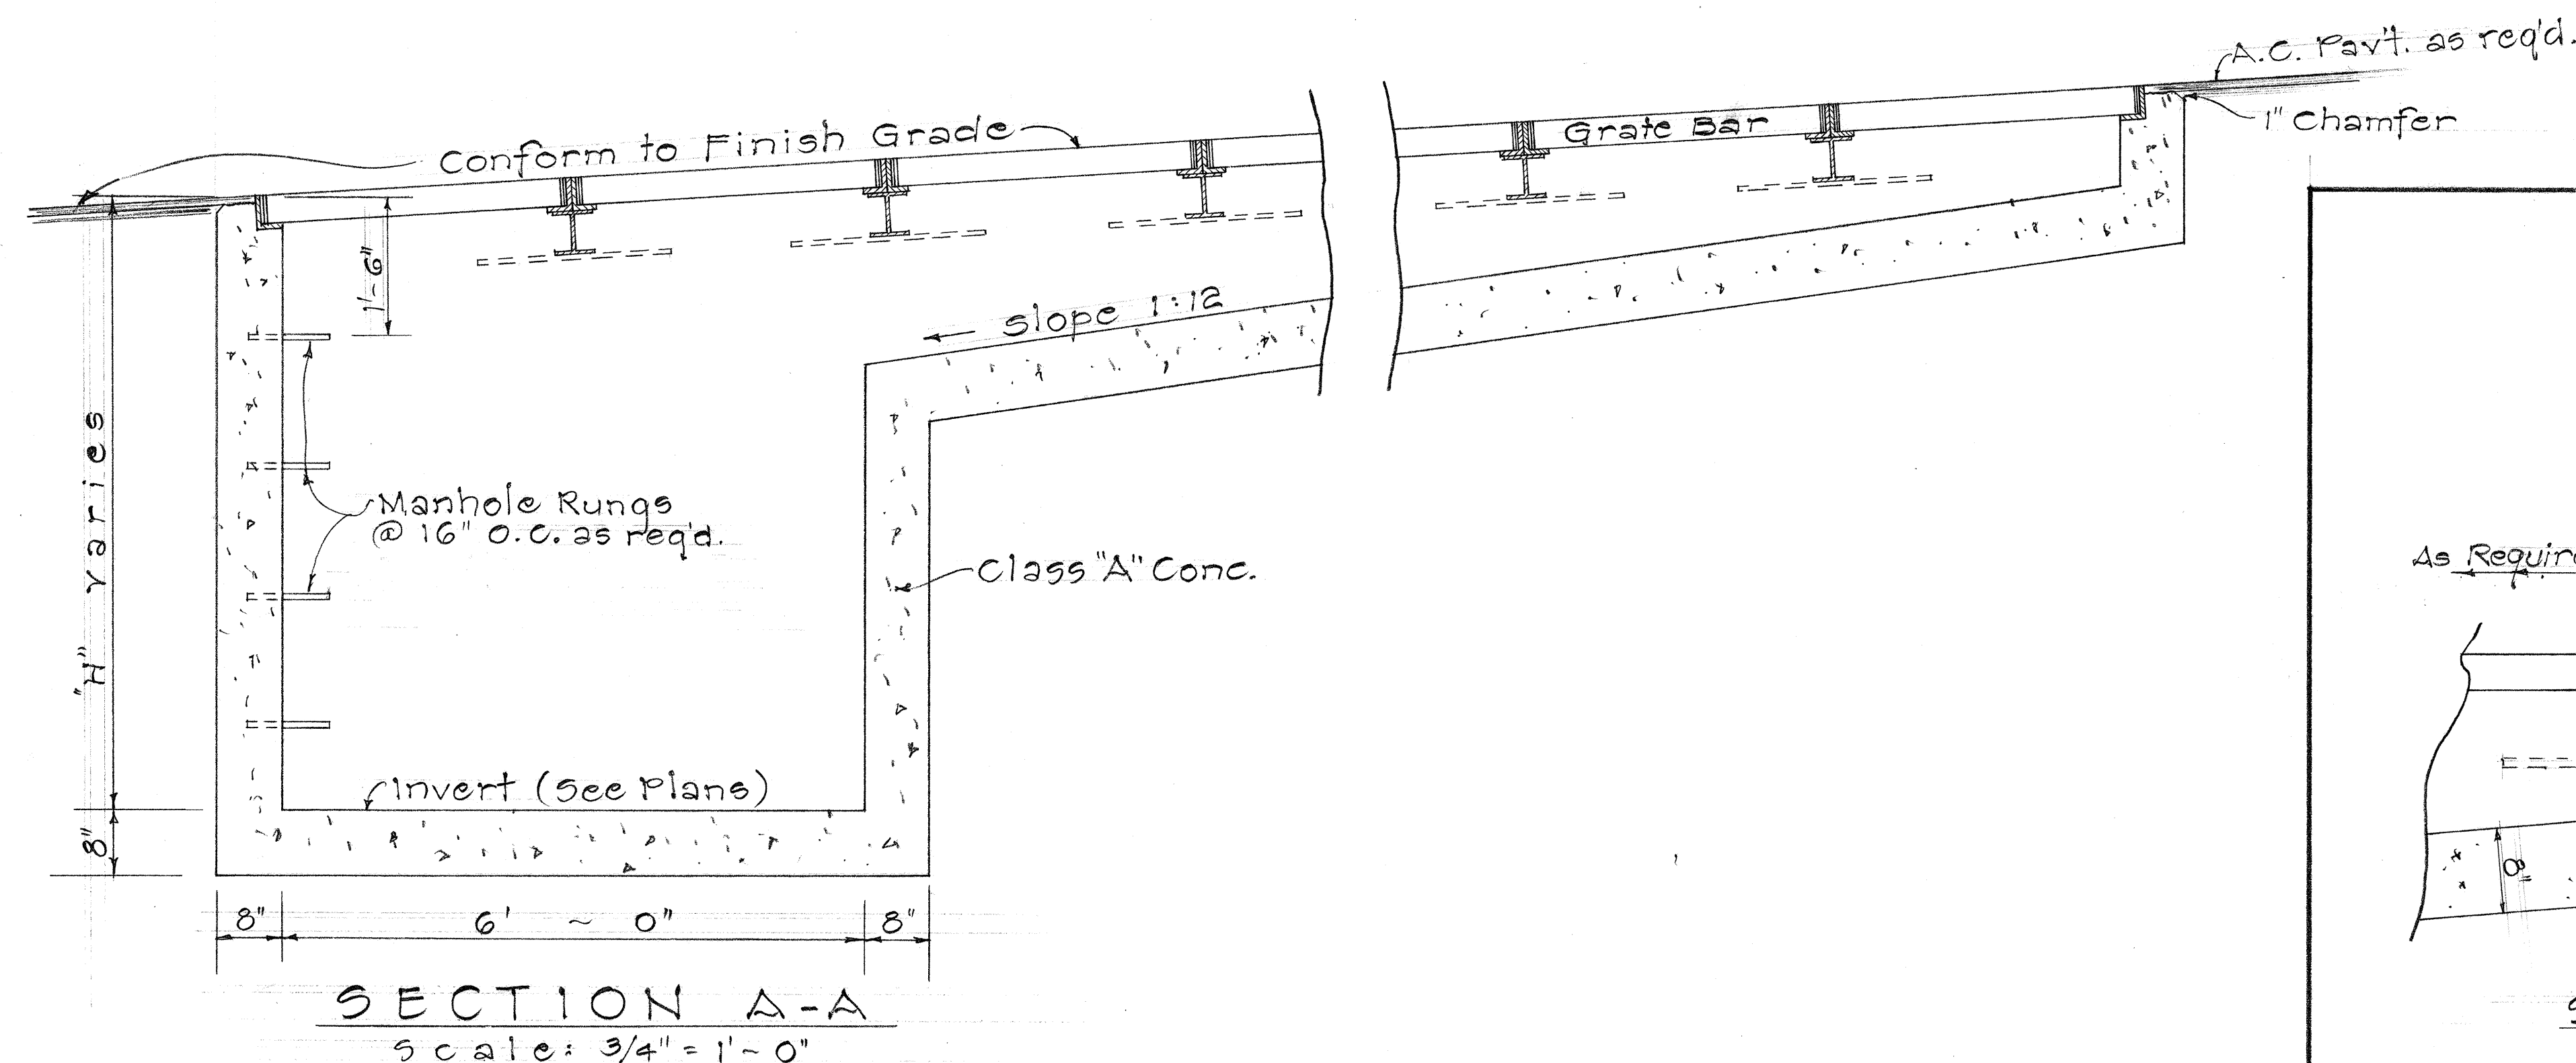

TYPICAL ~ DETAILS FOR MEDIAN C.D.I. WITH THREE (3) OR MORE GRATES

TYPICAL SECTIONS FOR WING PORTION FOR MEDIAN C.D.I.

scale: 1" = 1'-0"

STATE OF HAWAII
DEPARTMENT OF TRANSPORTATION
HIGHWAYS DIVISION

DRAINAGE DETAILS




MOANALUA ROAD
(Red Hill Towards Ala Aolani)

FAP Proj. No. F-078-1(11)


Scale: As Shown Date: April 1970

SHEET No. 23 OF 34 SHEETS


FED. ROAD DIST. NO.	STATE	FED. AID PROJ. NO.	FISCAL YEAR	SHEET NO.	TOTAL SHEETS
HAWAII	HAW.	F-078-1(11)	1969	90	258

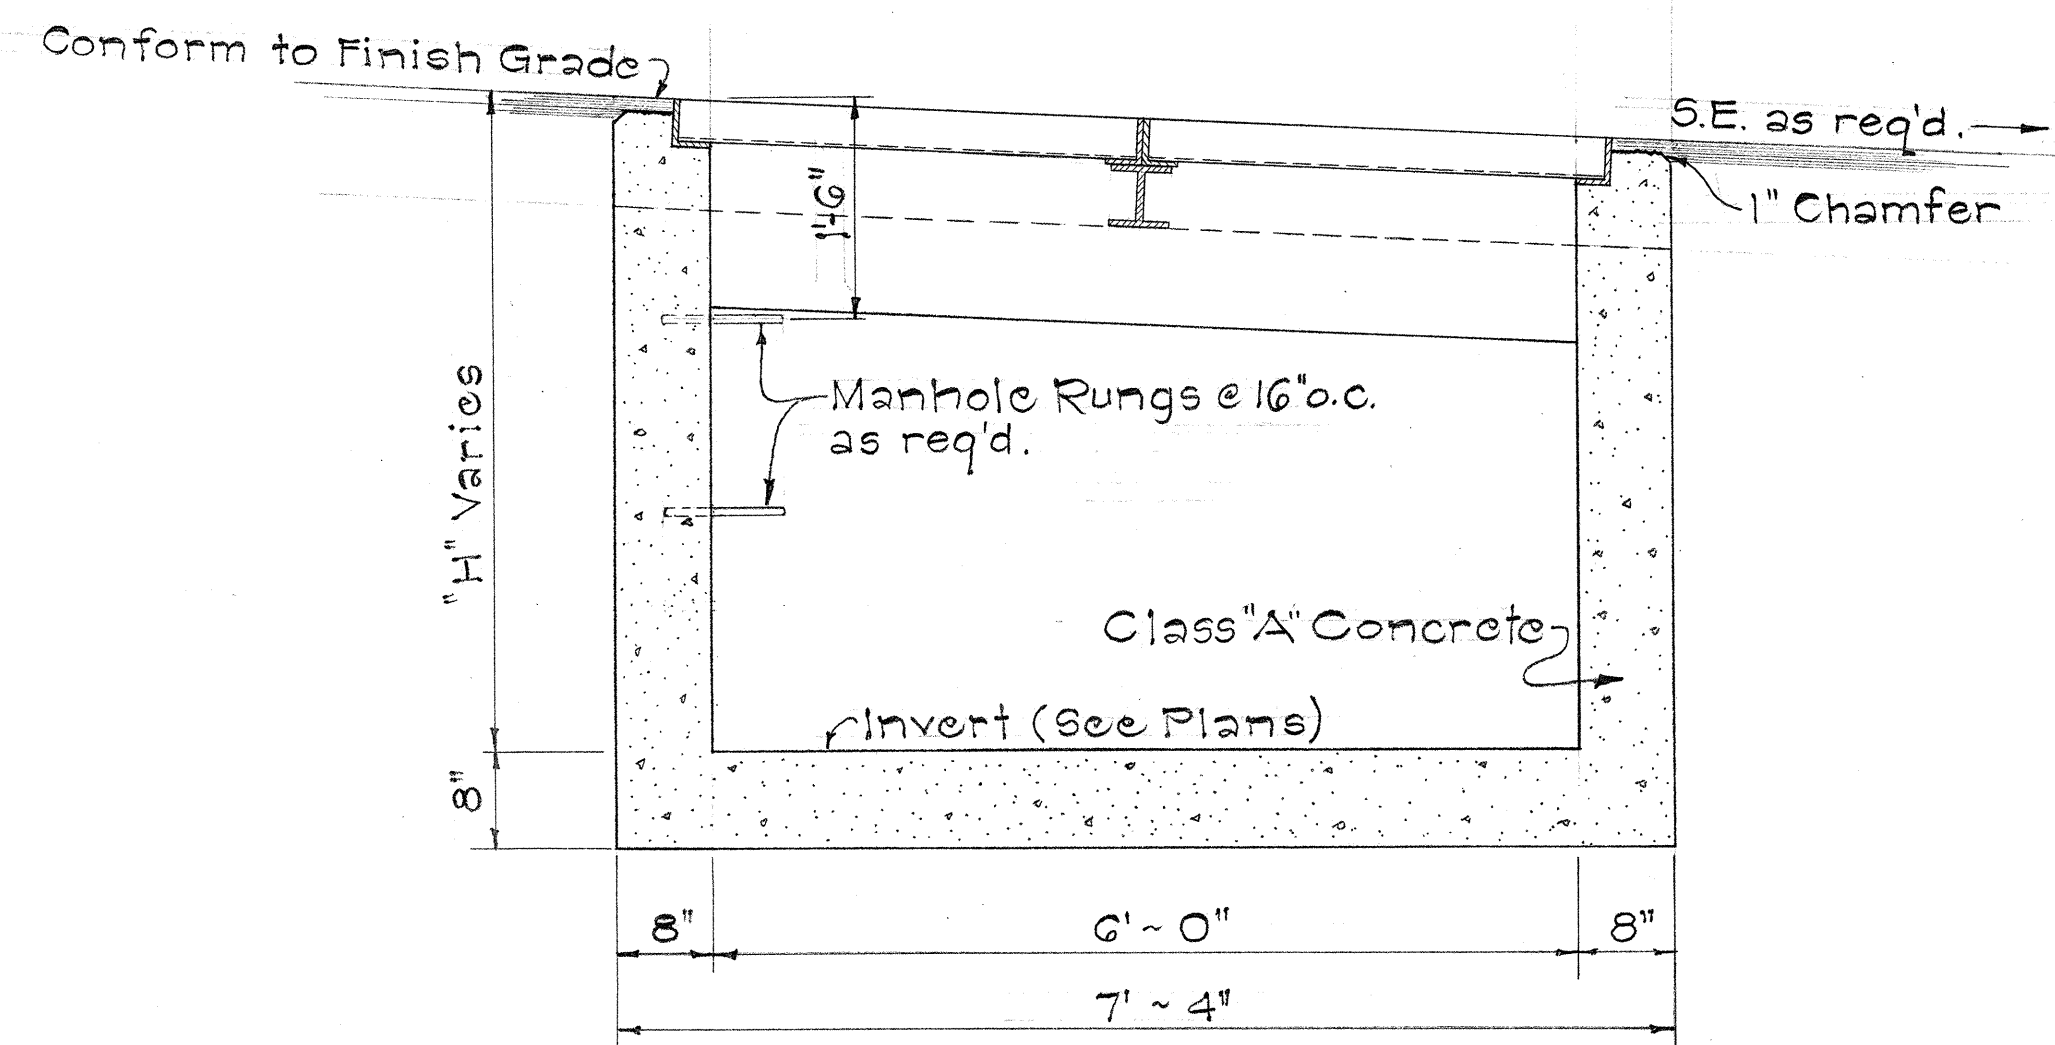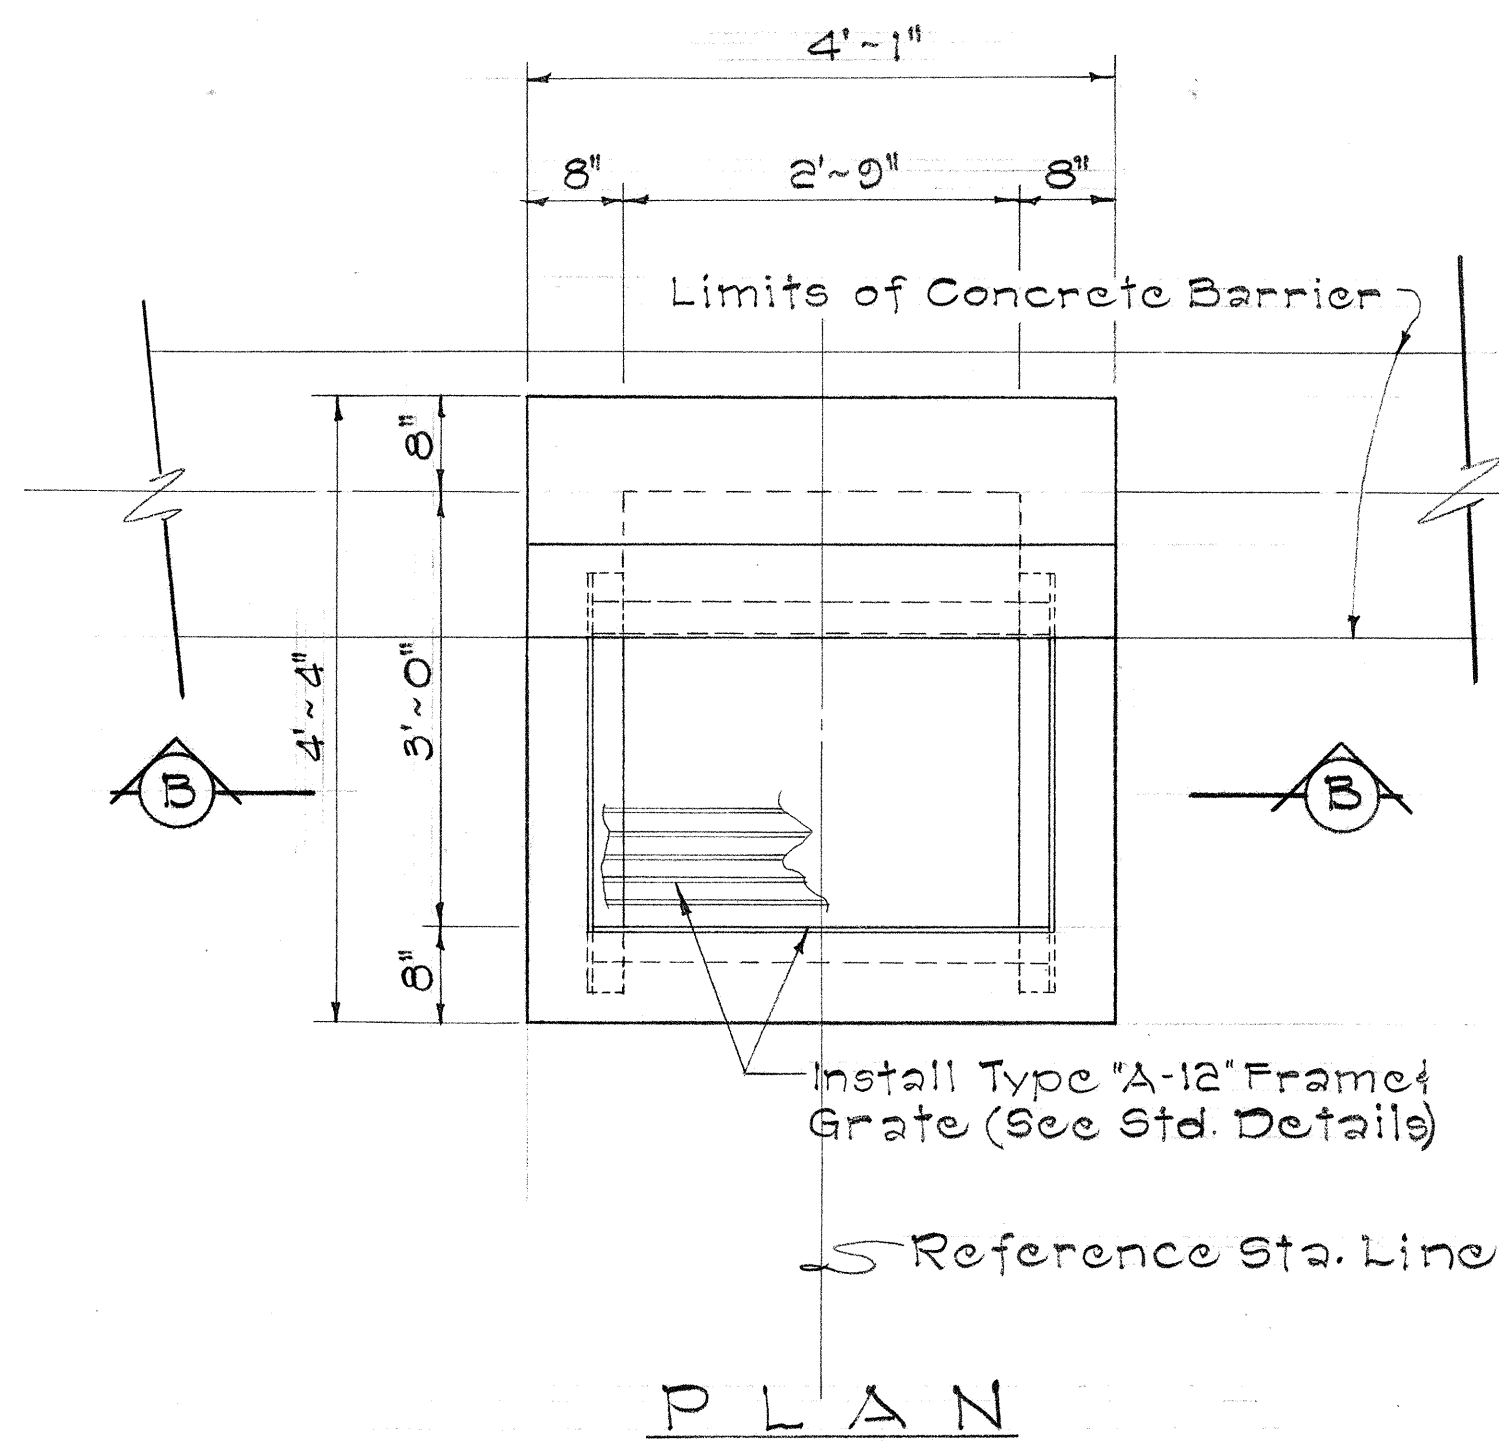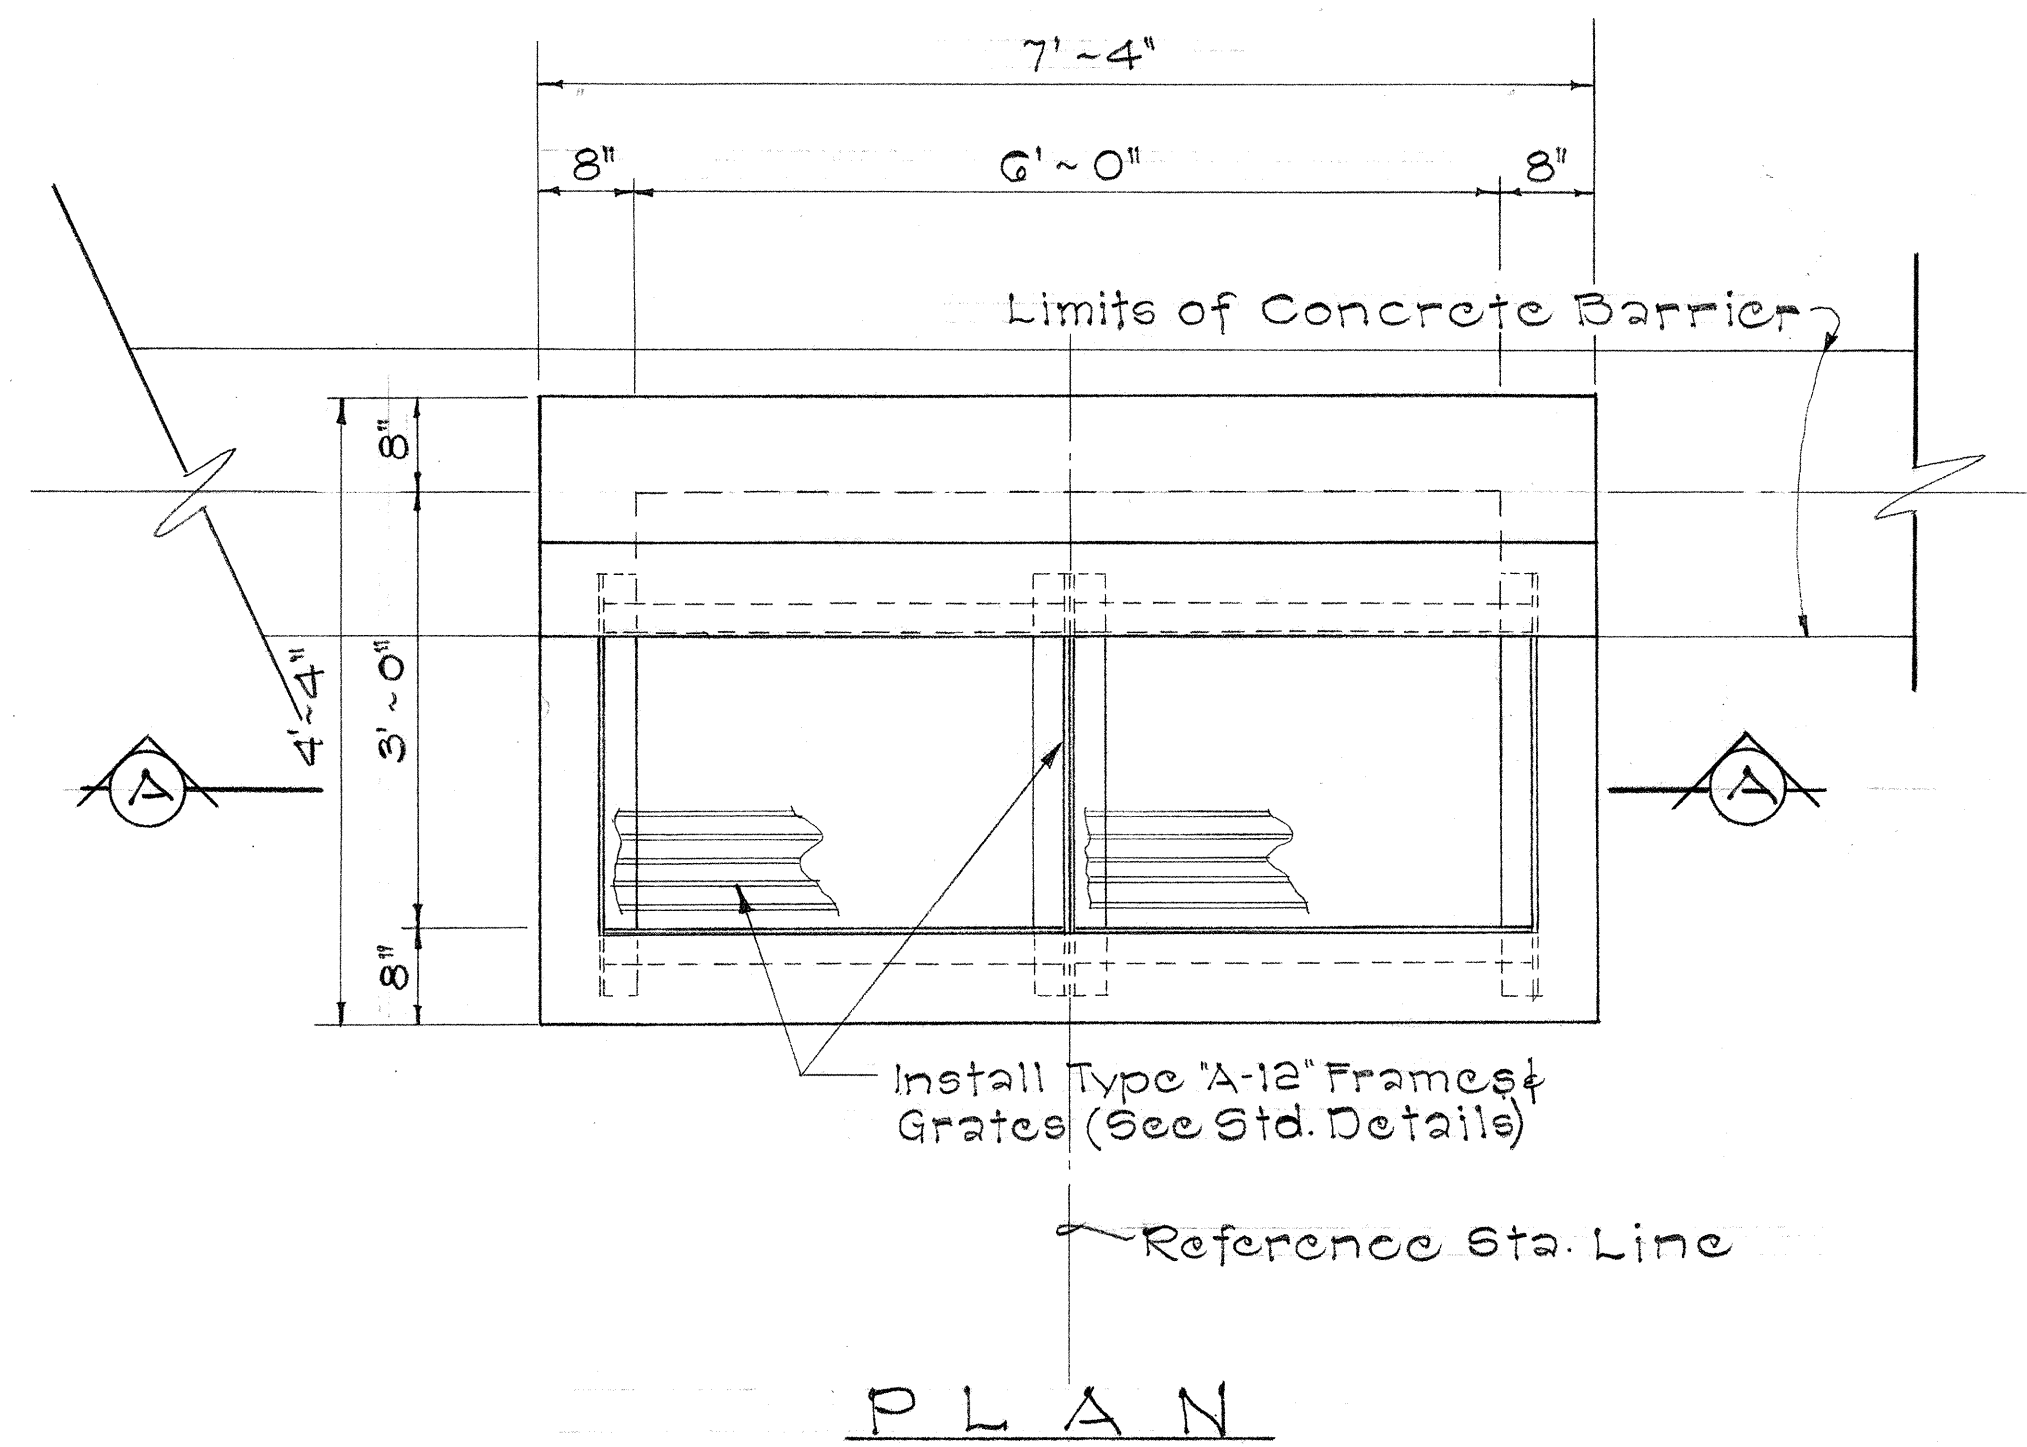

SECTION A-A
DETAIL OF MEDIAN C.D.I.
WITH TWO (2) GRATES
Scale: 3/4" = 1'-0"

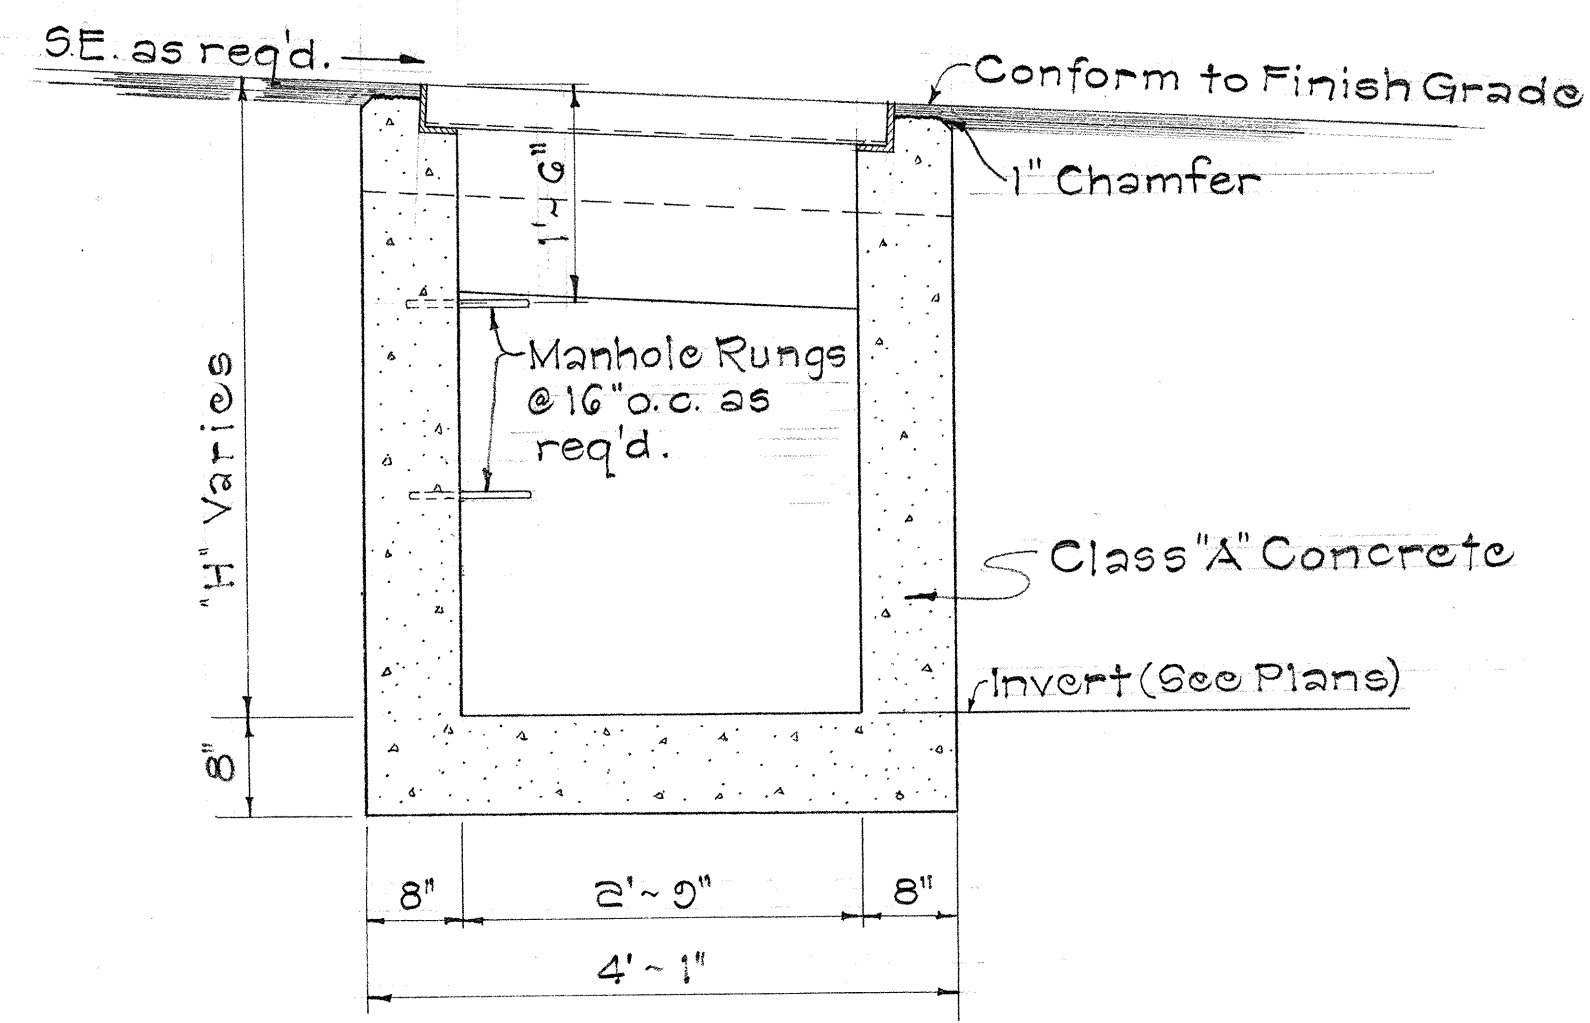

SECTION B-B
DETAIL OF MEDIAN C.D.I.
WITH ONE (1) GRATE
Scale: 3/4" = 1'-0"

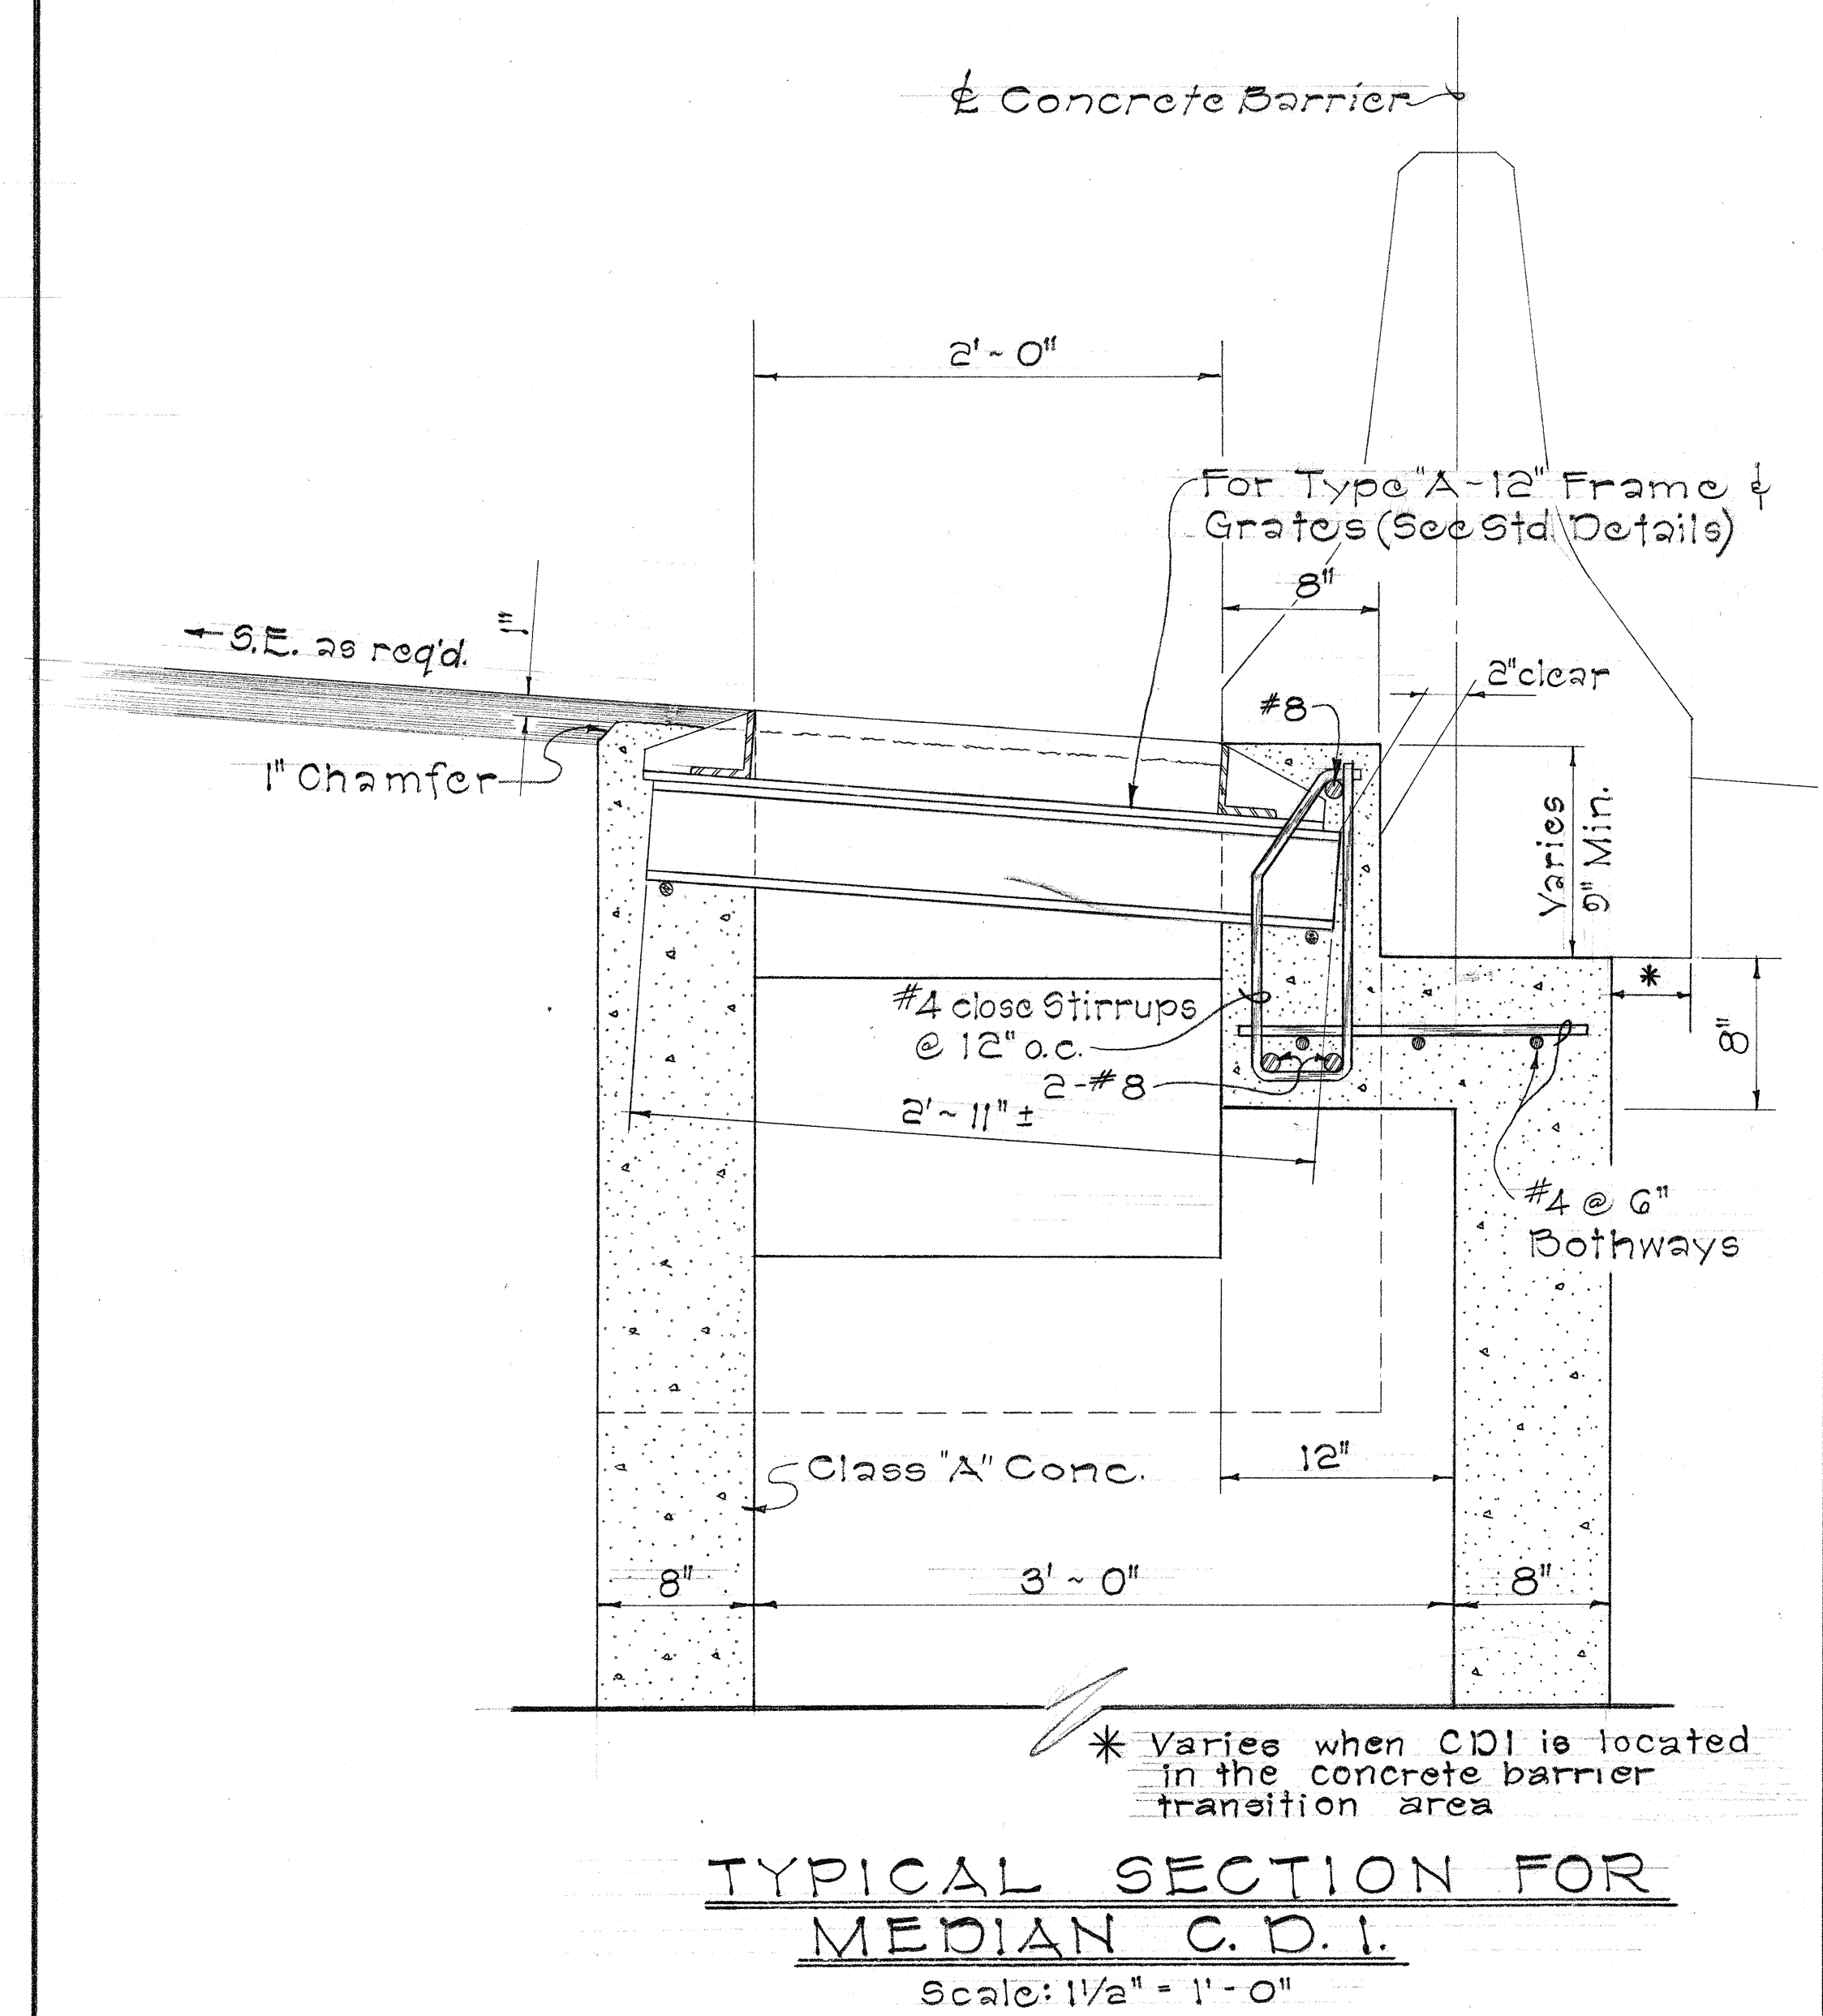

TYPICAL SECTION FOR
MEDIAN C.D.I.
Scale: 1 1/2" = 1'-0"

STATE OF HAWAII
DEPARTMENT OF TRANSPORTATION
HIGHWAYS DIVISION




DRAINAGE DETAILS

MOANALUA ROAD
(Red Hill Towards Ala Aolani)

F.A.P. Proj. No. F-078-1(11)


Scale: As Shown Date: April 1970

SHEET No. 24 OF 34 SHEETS

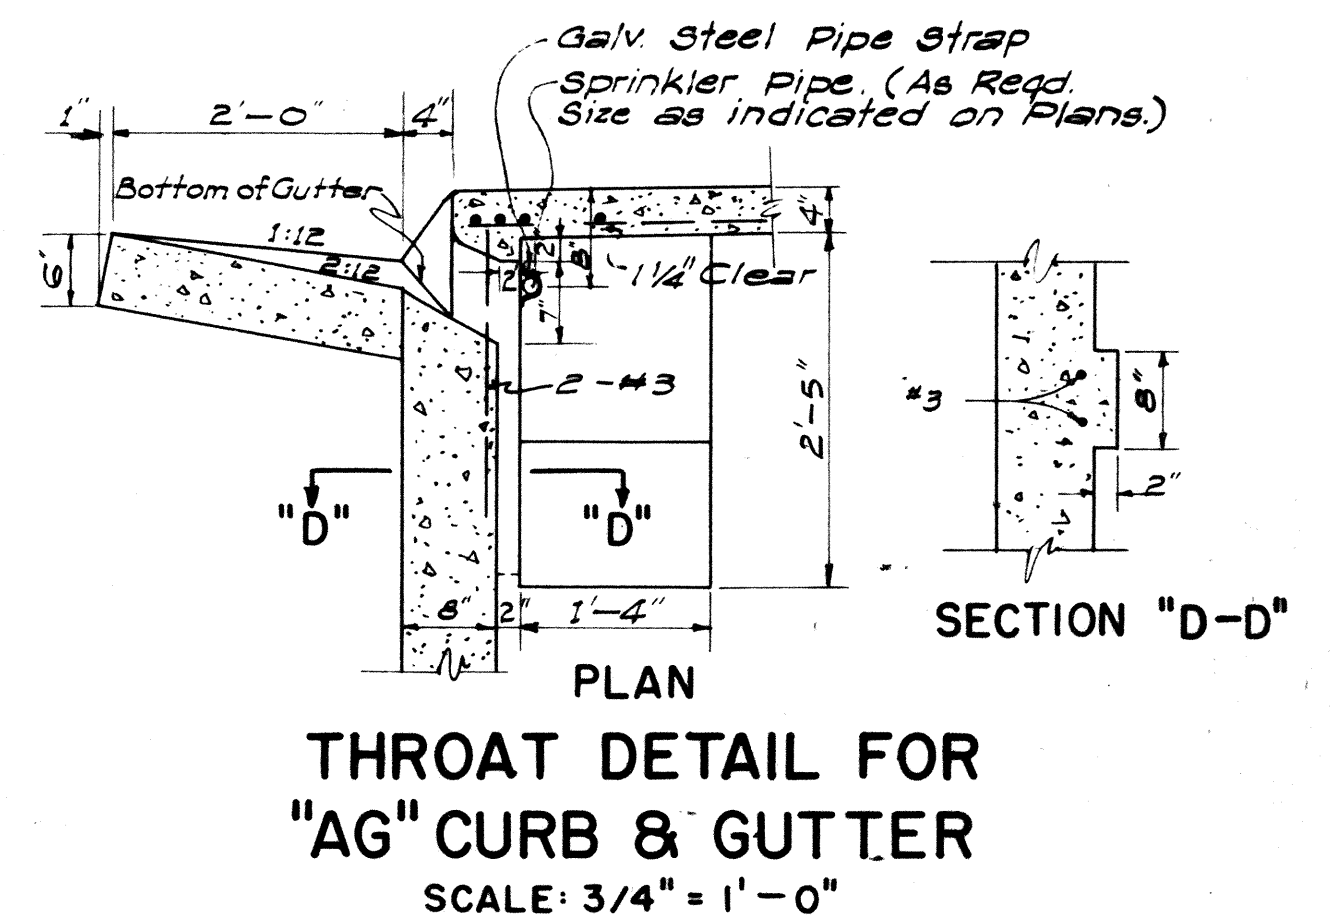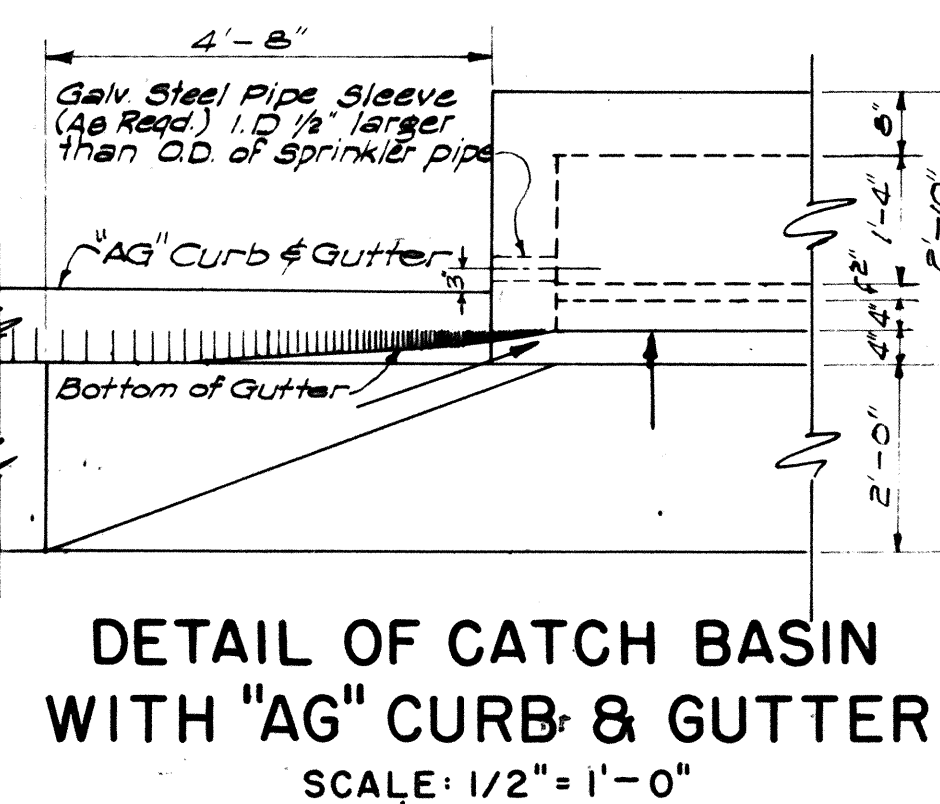 

- 91

FED. ROAD DIST. NO.	STATE	FED. AID PROJ. NO.	FISCAL YEAR	SHEET NO.	TOTAL SHEETS
HAWAII	HAW.	F078-1(11)	1969	92	258

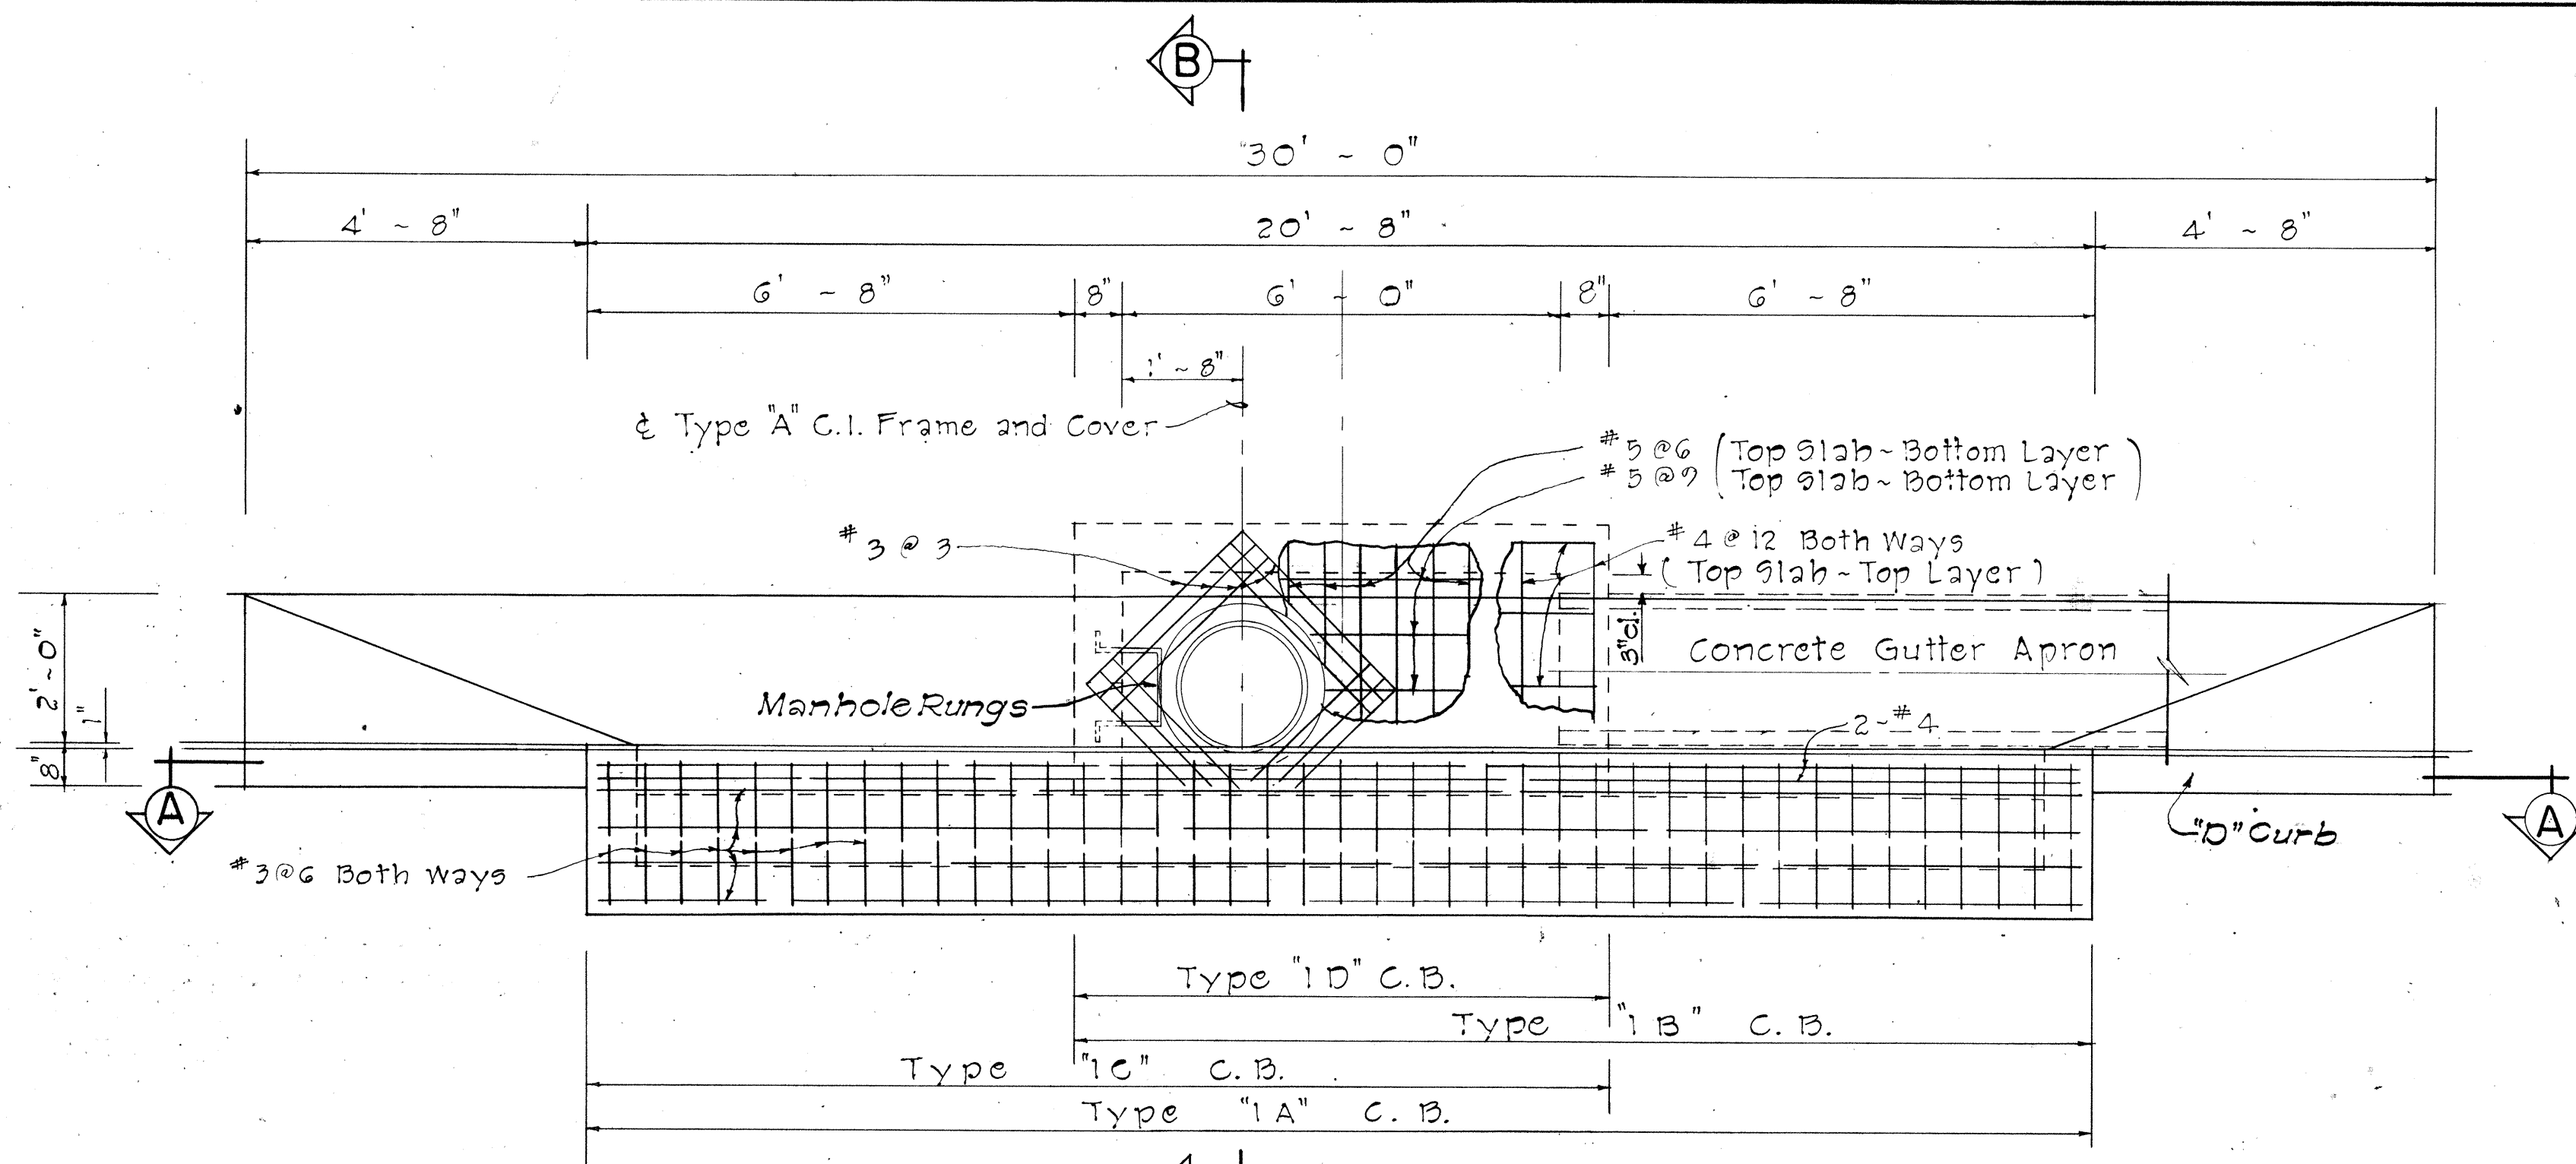


GENERAL NOTES

1. Culvert shall enter and leave C.B. from any position and in the direction indicated by the plans or ordered by the Engineer.
2. D shall be the maximum outside dimension of the culvert at the C.B. wall.
3. The type of curb and/or gutter (Type 1, 2, 3, etc.) shall conform to the type specified on the roadway plans.
4. Manhole Rungs (16" o.c.) are required when "H" is greater than 4 feet 6 inches. Only one rung (12 inches from the bottom) is required if "H" is 4 feet 6 inches or less. Type "A" C.I. Frame & Cover and Manhole Rungs may be placed at any location as ordered by the Engineer.


PLAN

Scale: 1/2" = 1'-0"

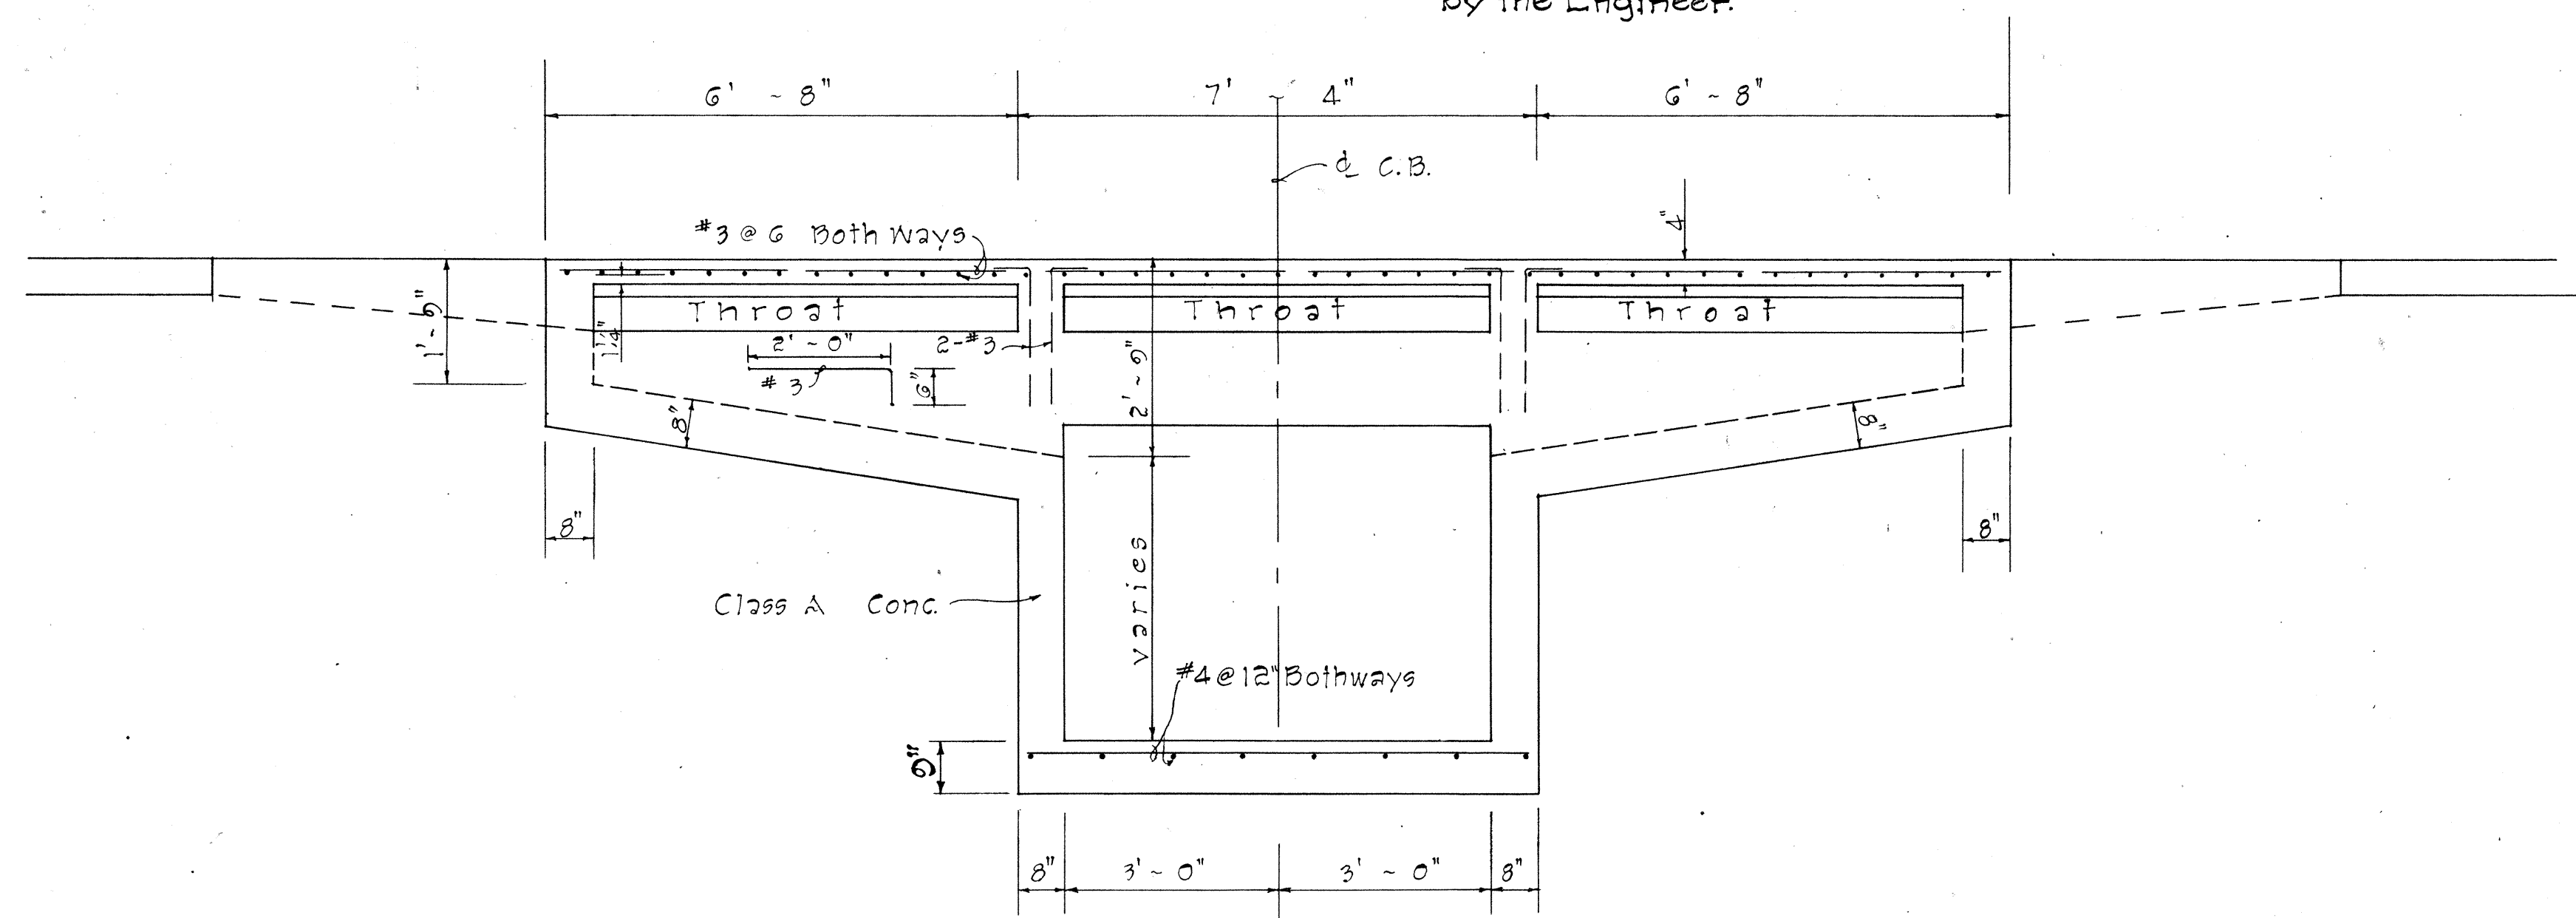

SECTION "A-A"

Scale: 1/2" = 1'-0"

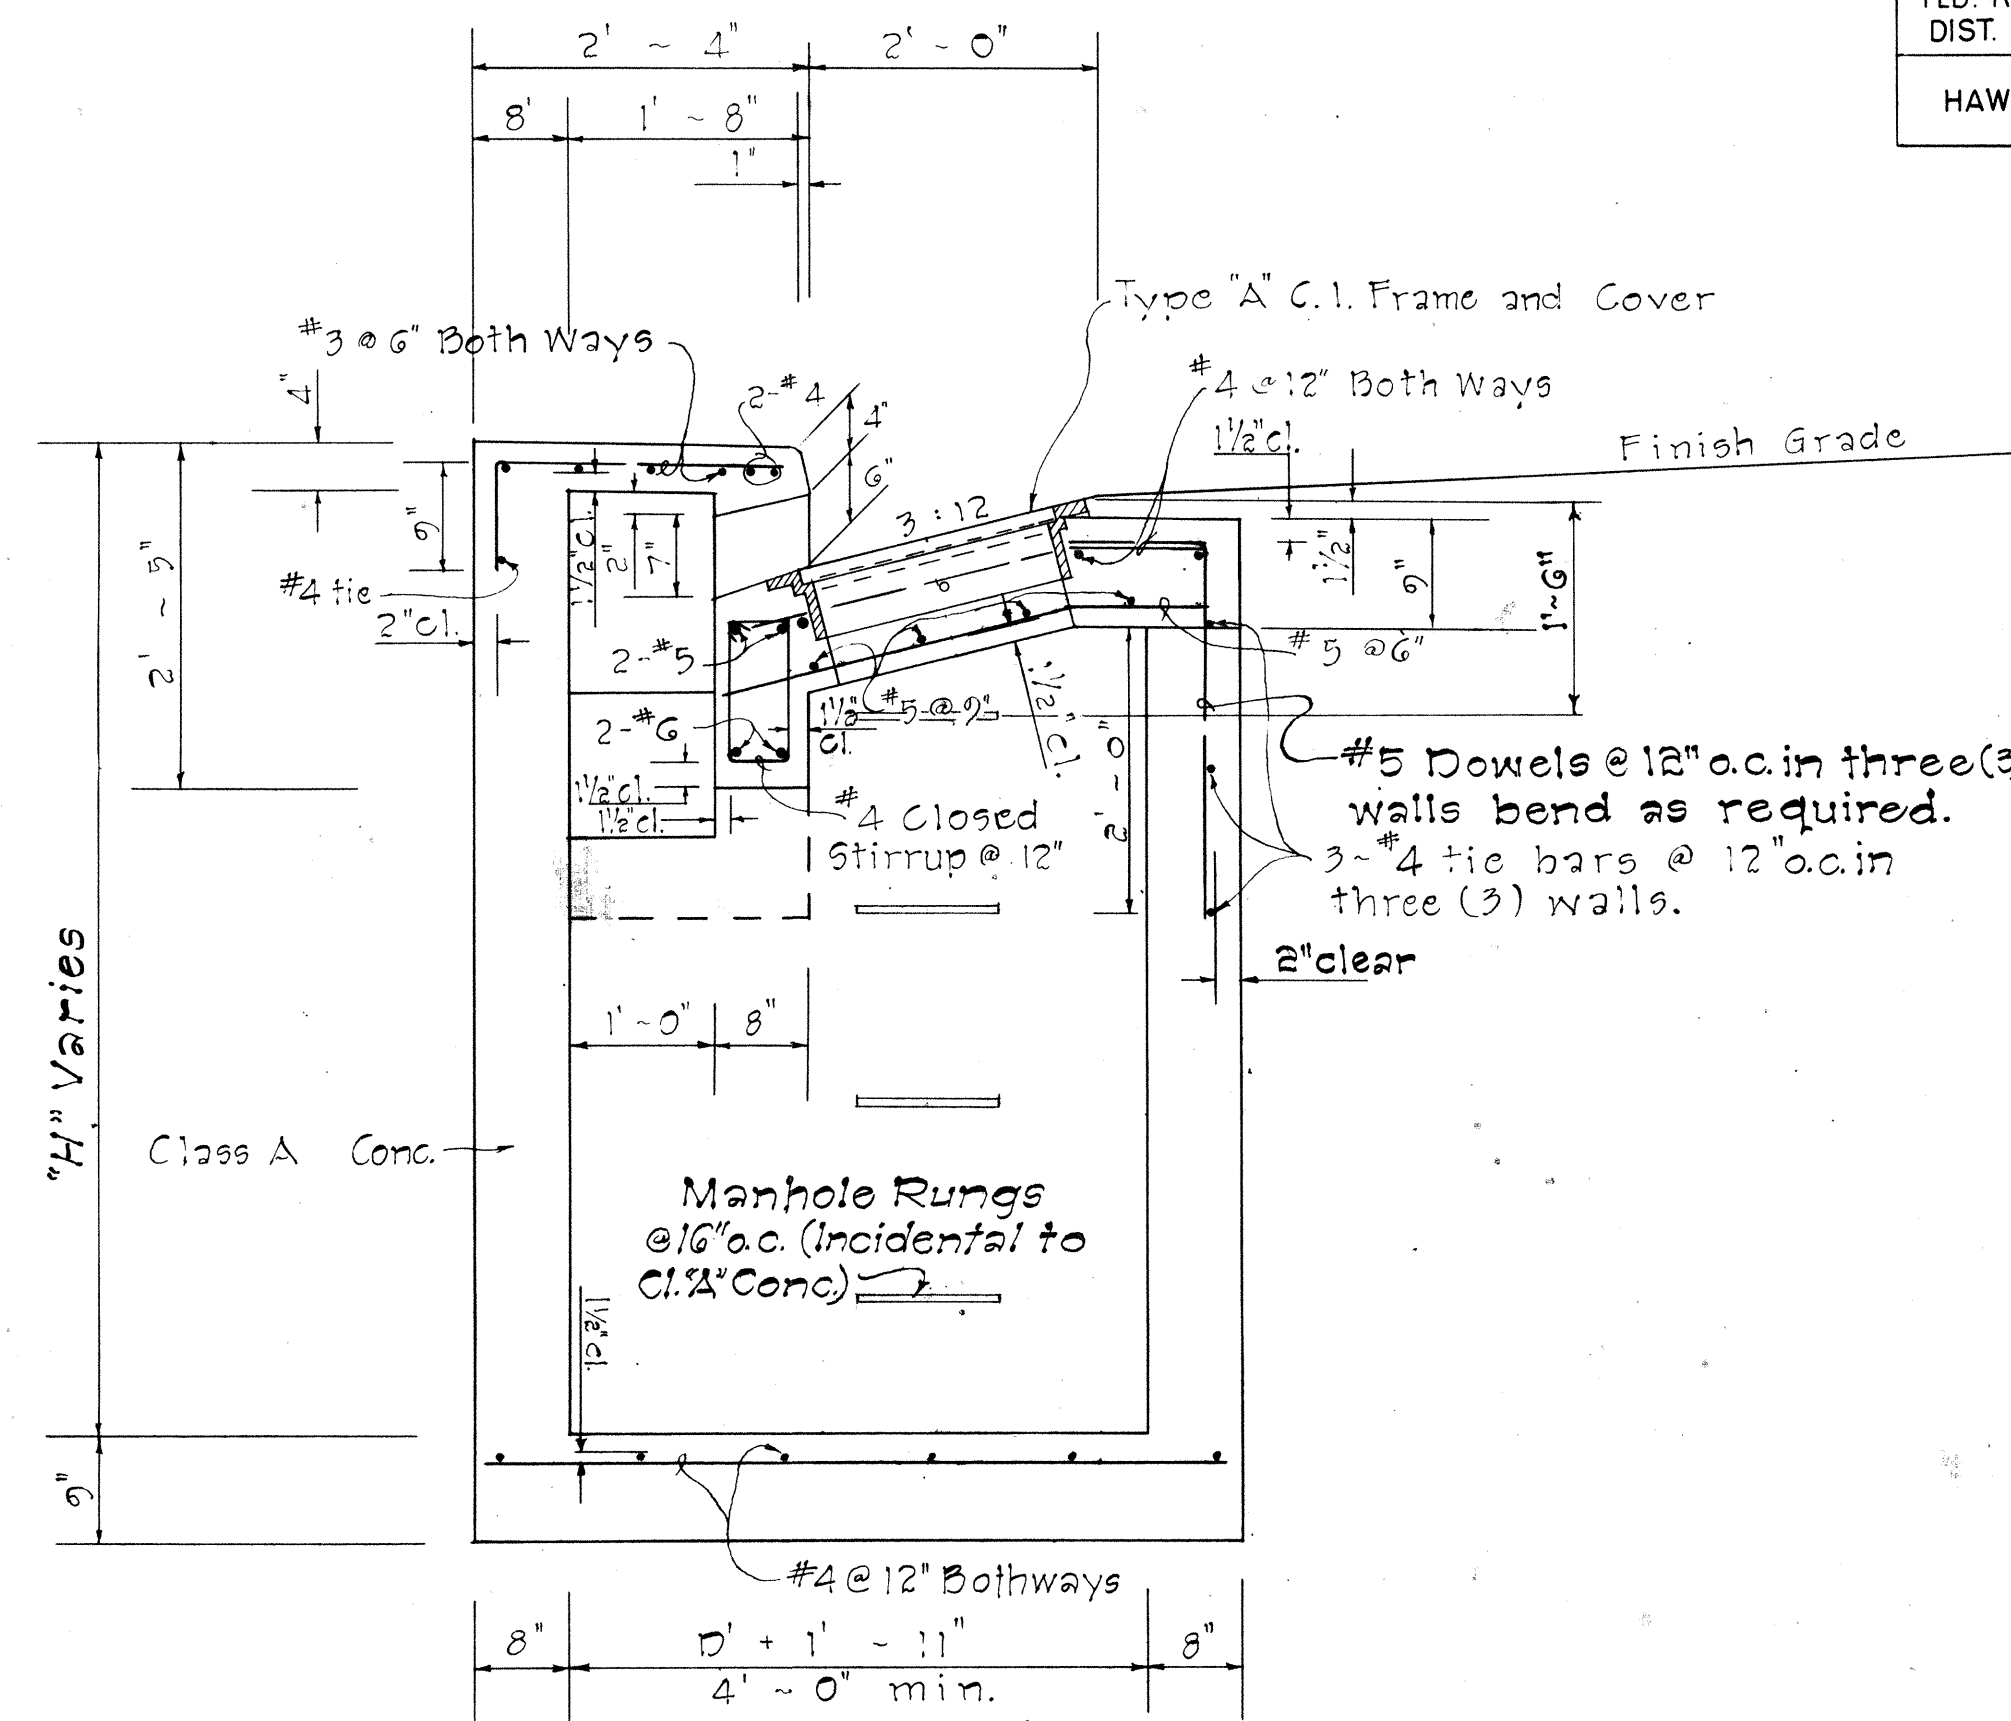

SECTION "B-B"

Scale: 3/4" = 1'-0"

APPROVAL RECOMMENDED:
P. J. J. J.
 HYDRAULIC DESIGN ENGINEER - 12-17-69
 DATE

APPROVED:
W. J. J. J.
 ASSISTANT CHIEF, ENGINEERING 12-17-69
 DATE



NO.	REVISION	APPROVED BY	DATE

STATE OF HAWAII
 DEPARTMENT OF TRANSPORTATION
 HIGHWAYS DIVISION
 STANDARD DETAILS
 TYPE "IA", "IB", "IC", AND "ID"
 CATCH BASINS

Scale: As Noted Date: July, 1969

SHEET No. 26 OF 34 SHEETS DH 3

FED. ROAD DIST. NO.	STATE	FED. AID. PROJECT	FISCAL YEAR	SHEET NO.	TOTAL SHEETS
HAWAII	HAWAII	F-076-1(11)	1969	93	258

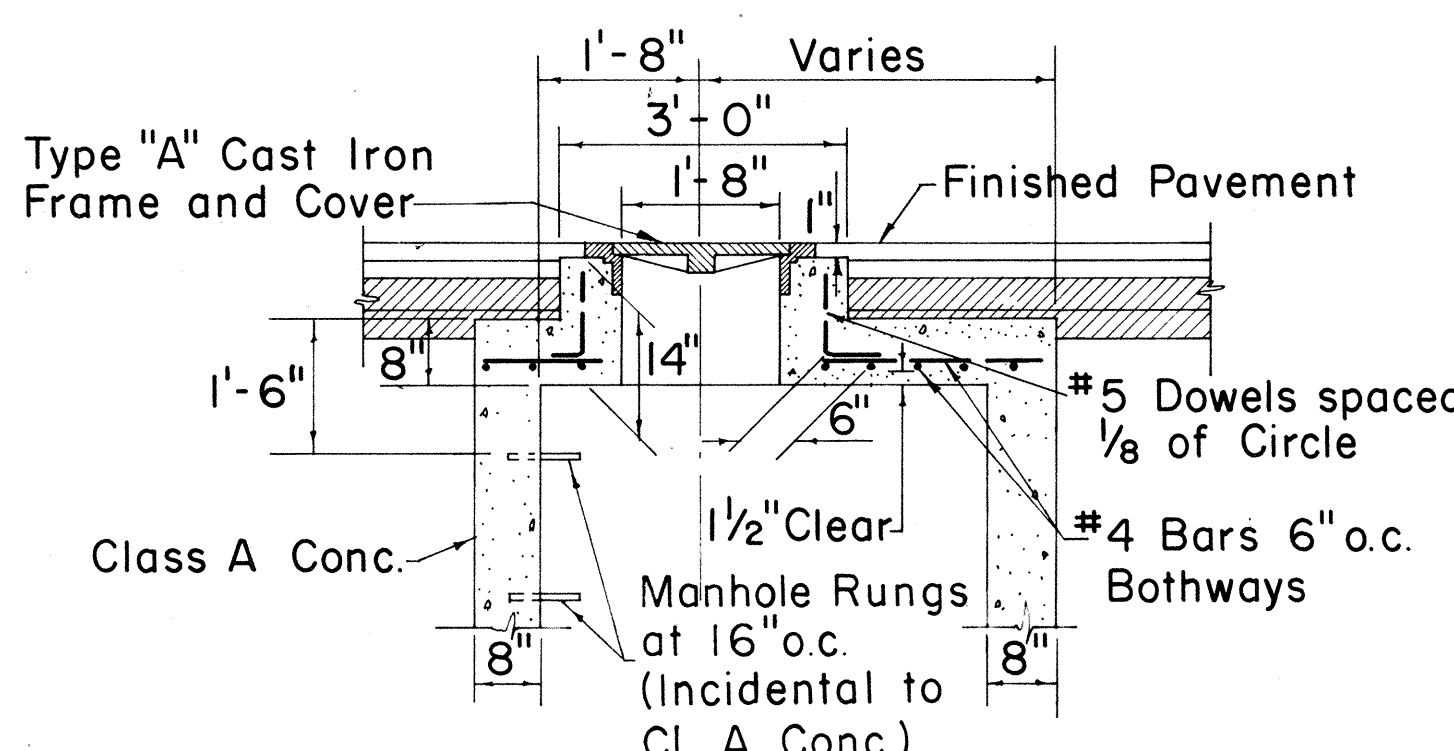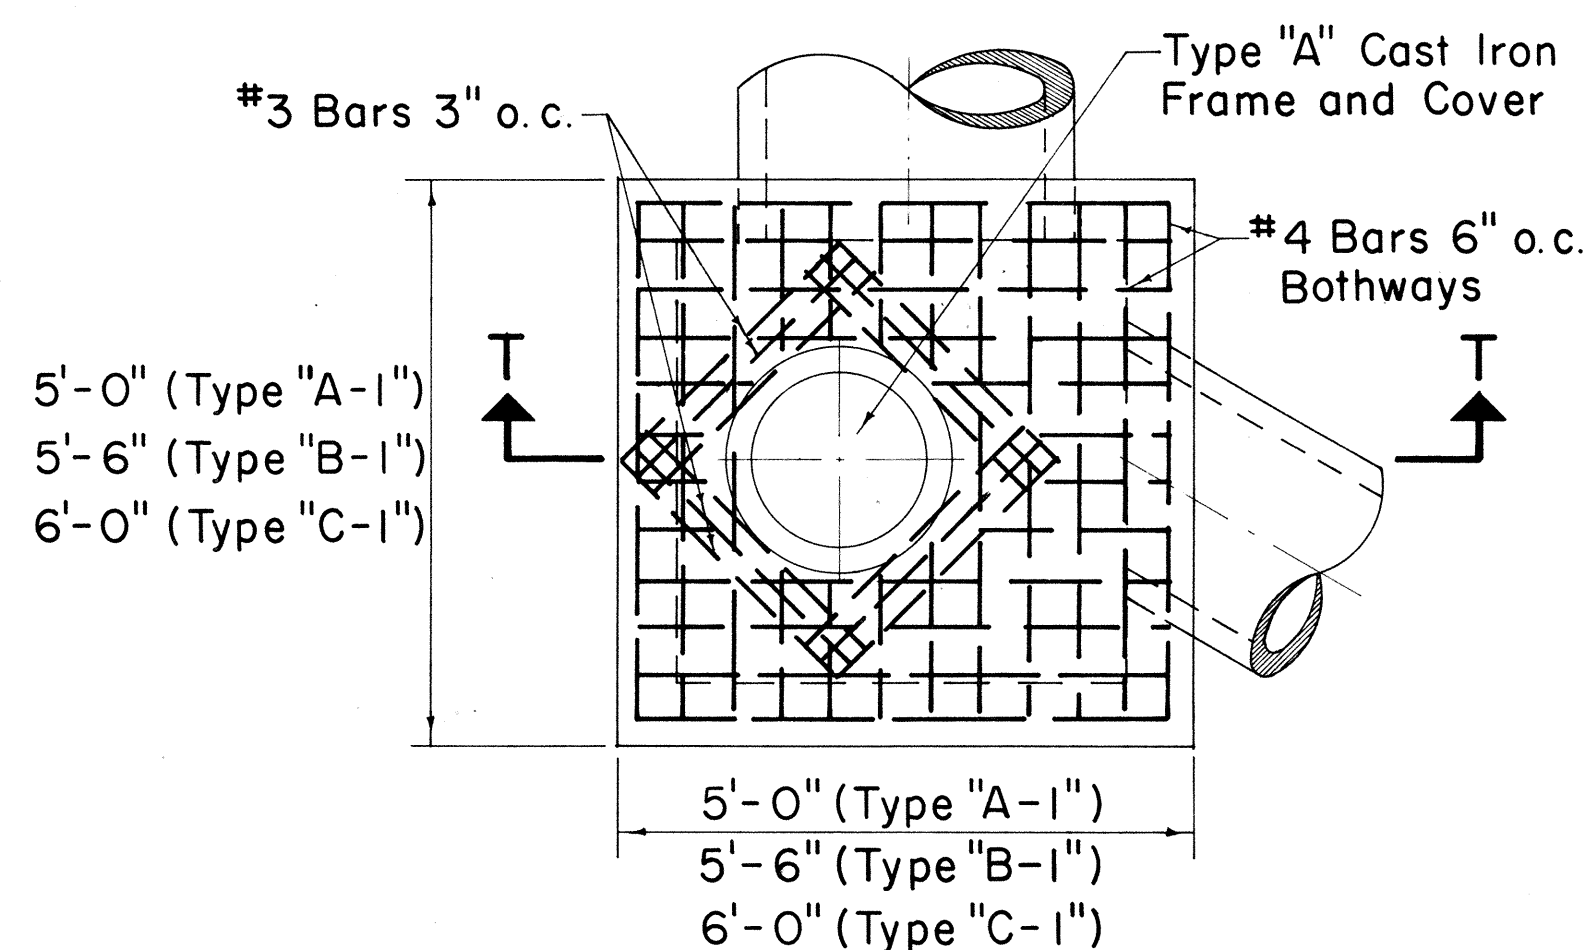


Note:
Bottom detail similar to Type "A", "B", & "C".





TYPE "A-I", "B-I", & "C-I"
STORM DRAIN MANHOLE
TOP DETAIL UNDER PAVEMENT
Scale: 1/2" = 1'-0"

GENERAL NOTES


- Culvert shall enter and leave S.D.M.H. from any position and in the direction indicated by the plans or ordered by the Engineer.
- Manhole Rungs (16" o.c.) are required when "H" is greater than 4'-6". Only one rung (12" from the bottom) is required if "H" is 4'-6" or less. Type "A" C.I. Frame and Cover and Manhole Rungs may be placed at any location as ordered by the Engineer.

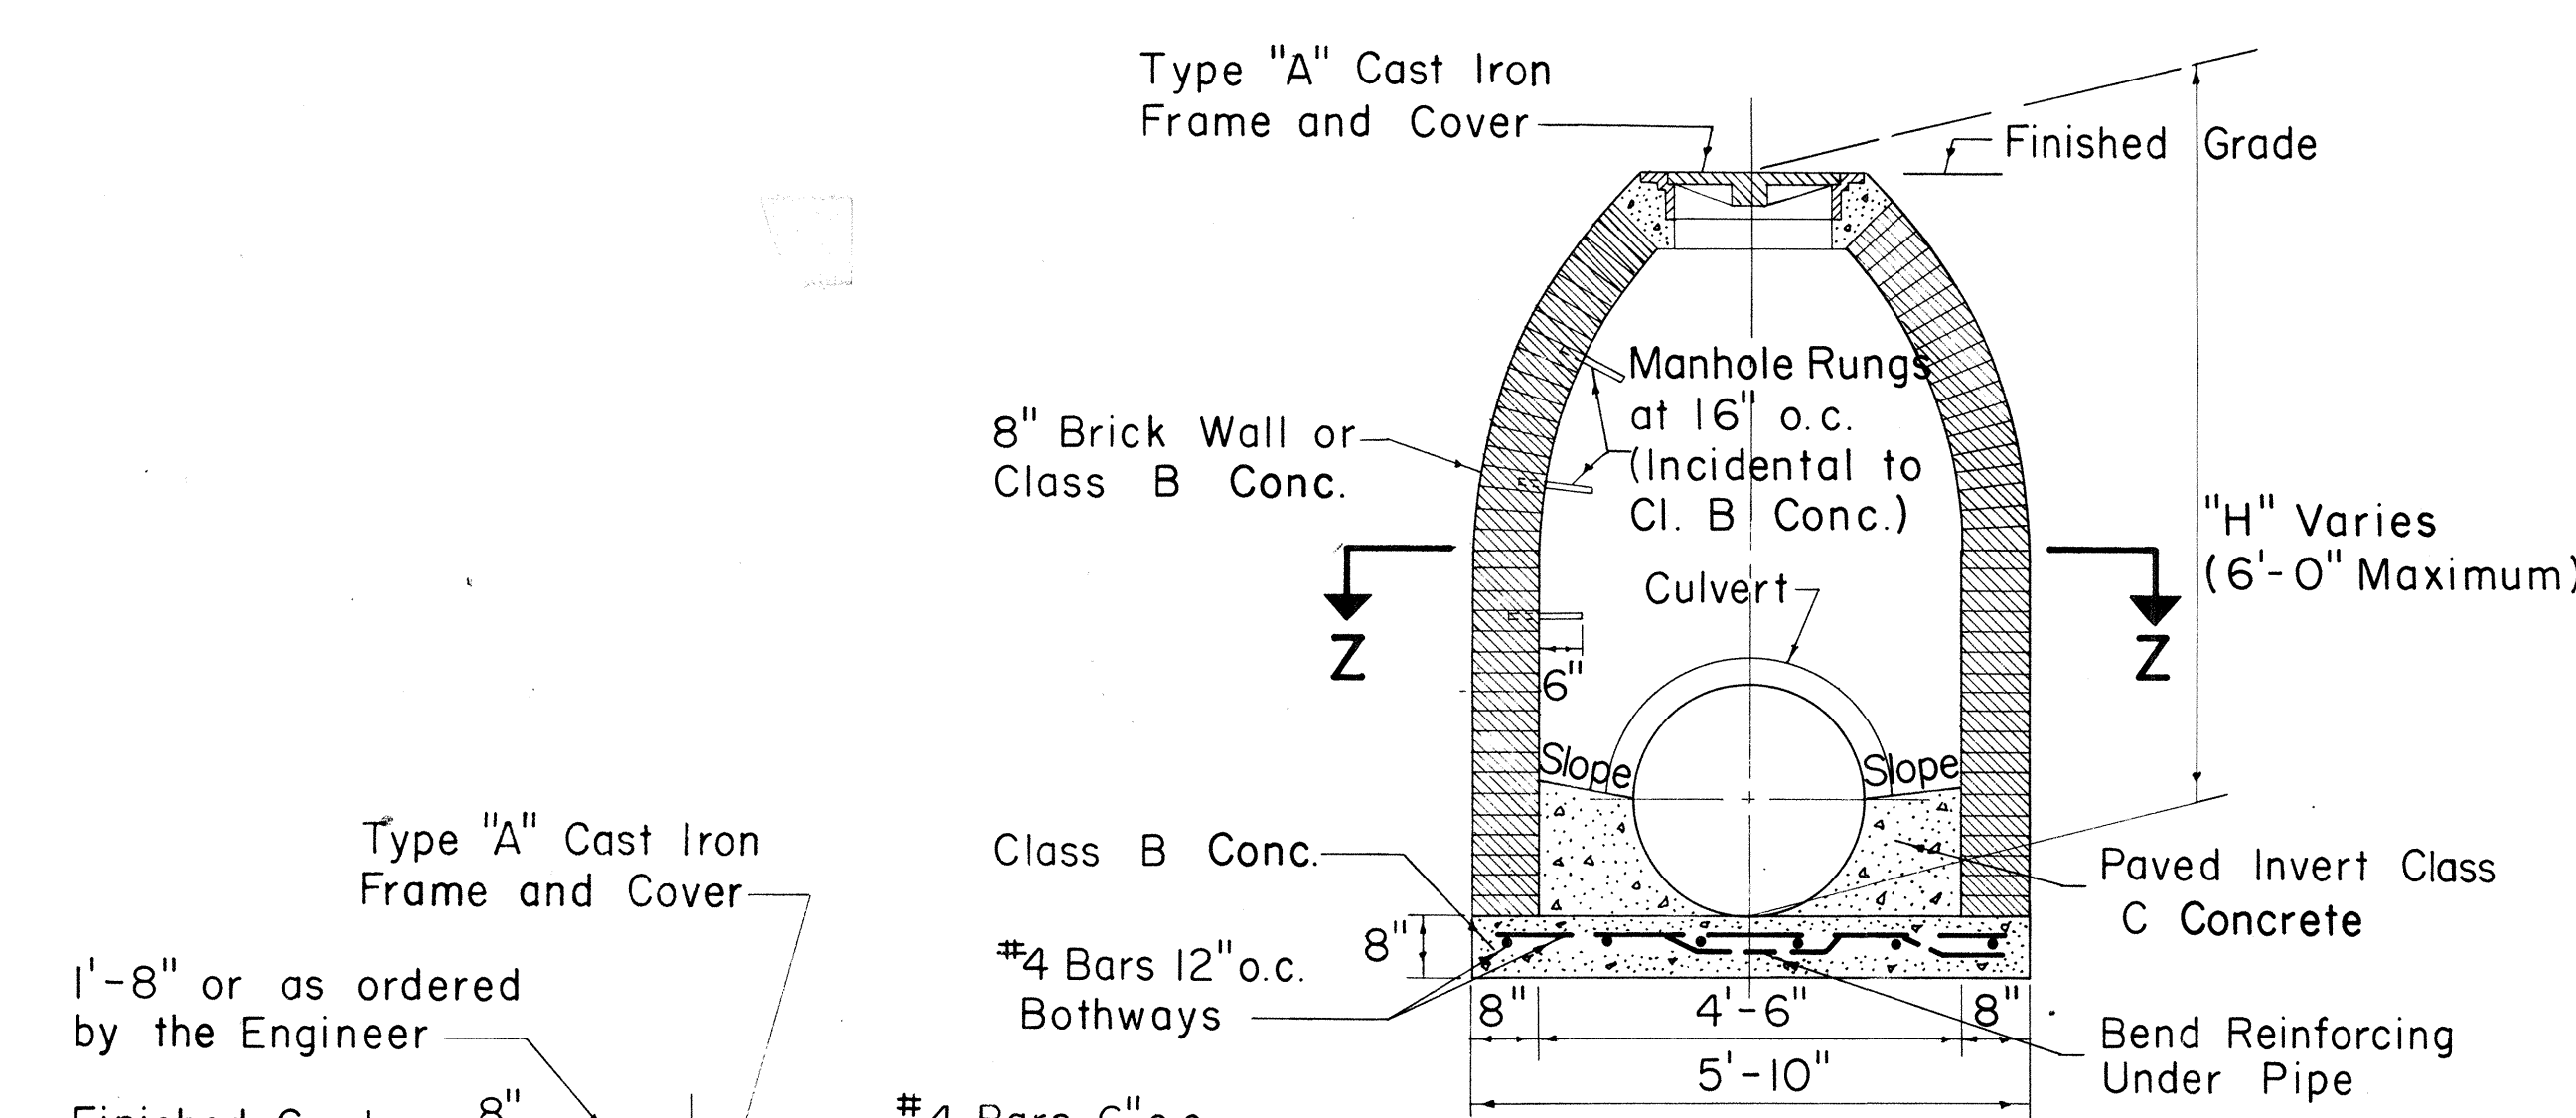

- NOTE:
- Exterior surface of brick wall shall be plastered with 1" thickness of 1:2 Cement Mortar.
 - Number, size and direction of culvert at manhole to be as shown on plans.
 - Paved invert not required at drop manholes.
 - All Class C Concrete to be incidental to Class B Concrete.

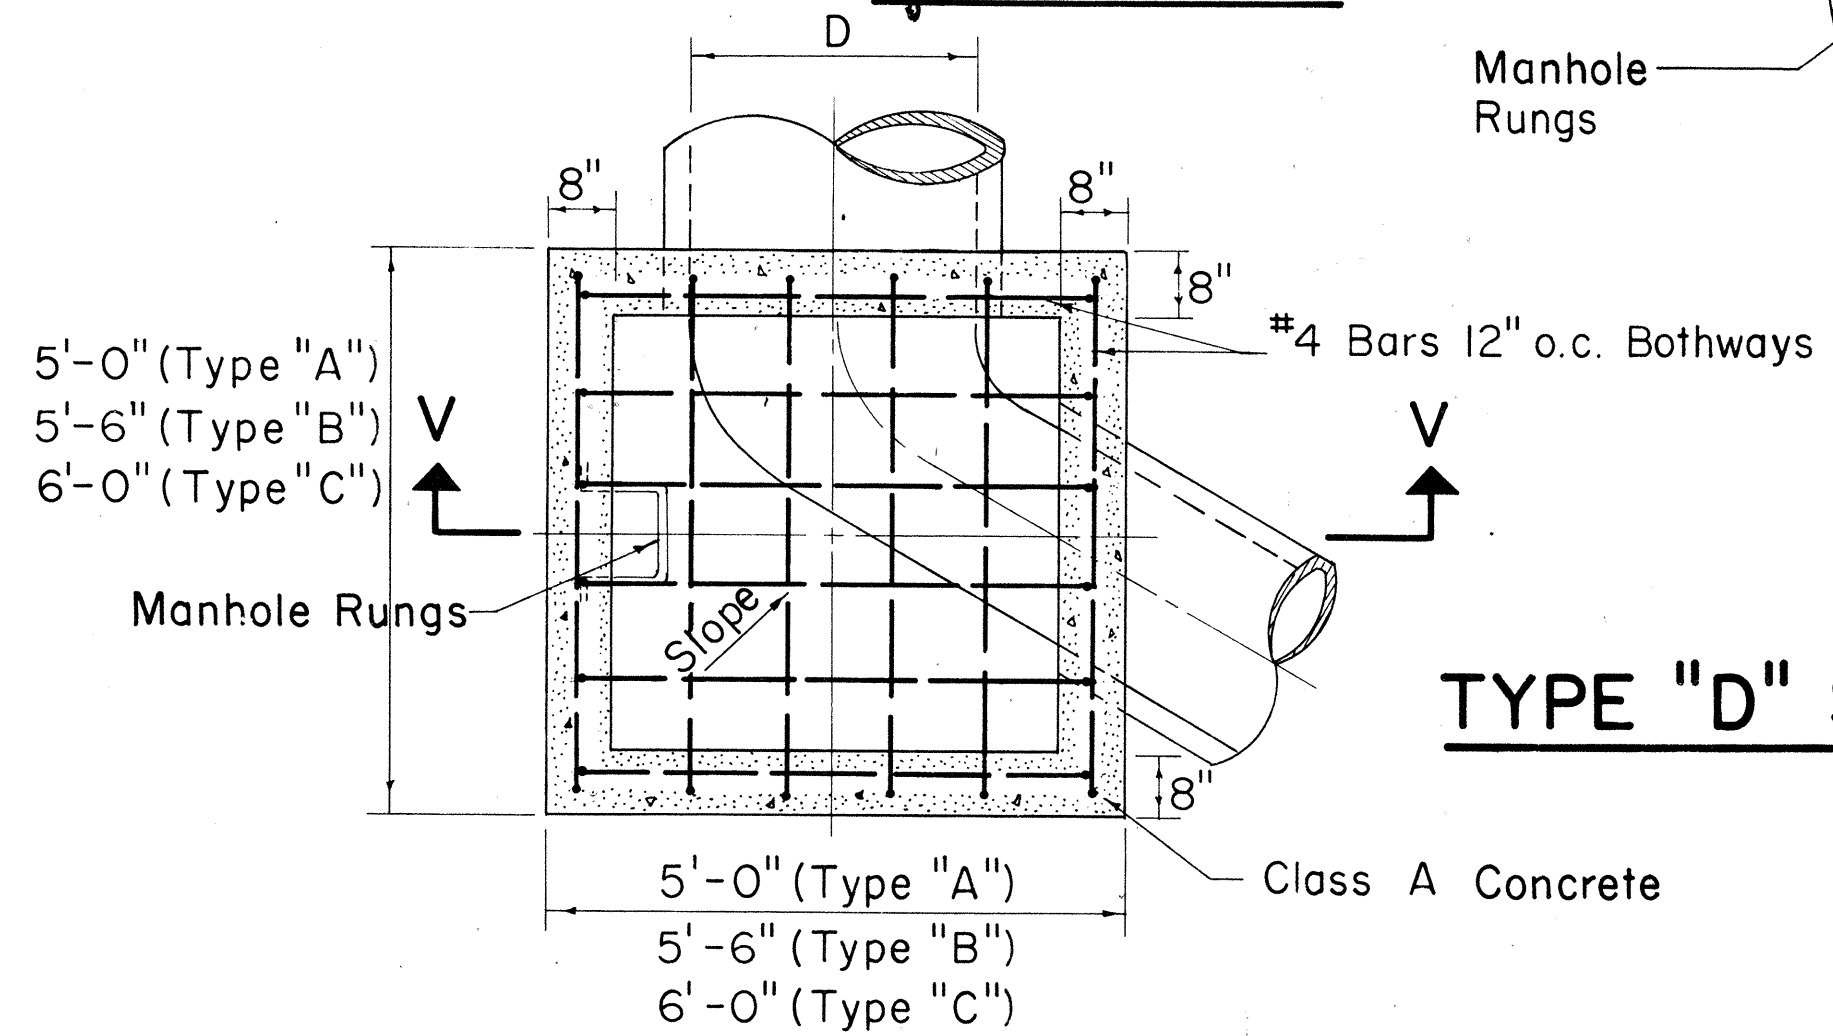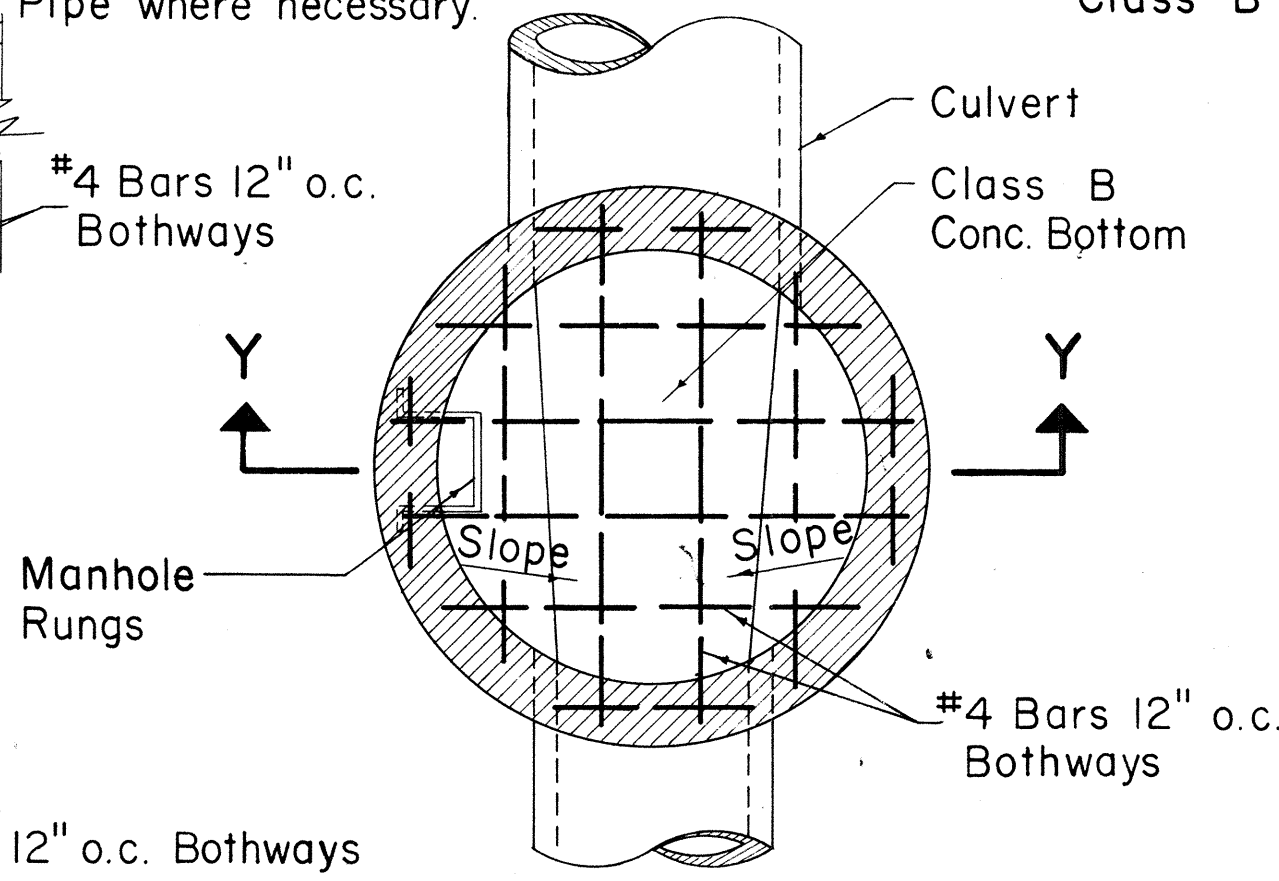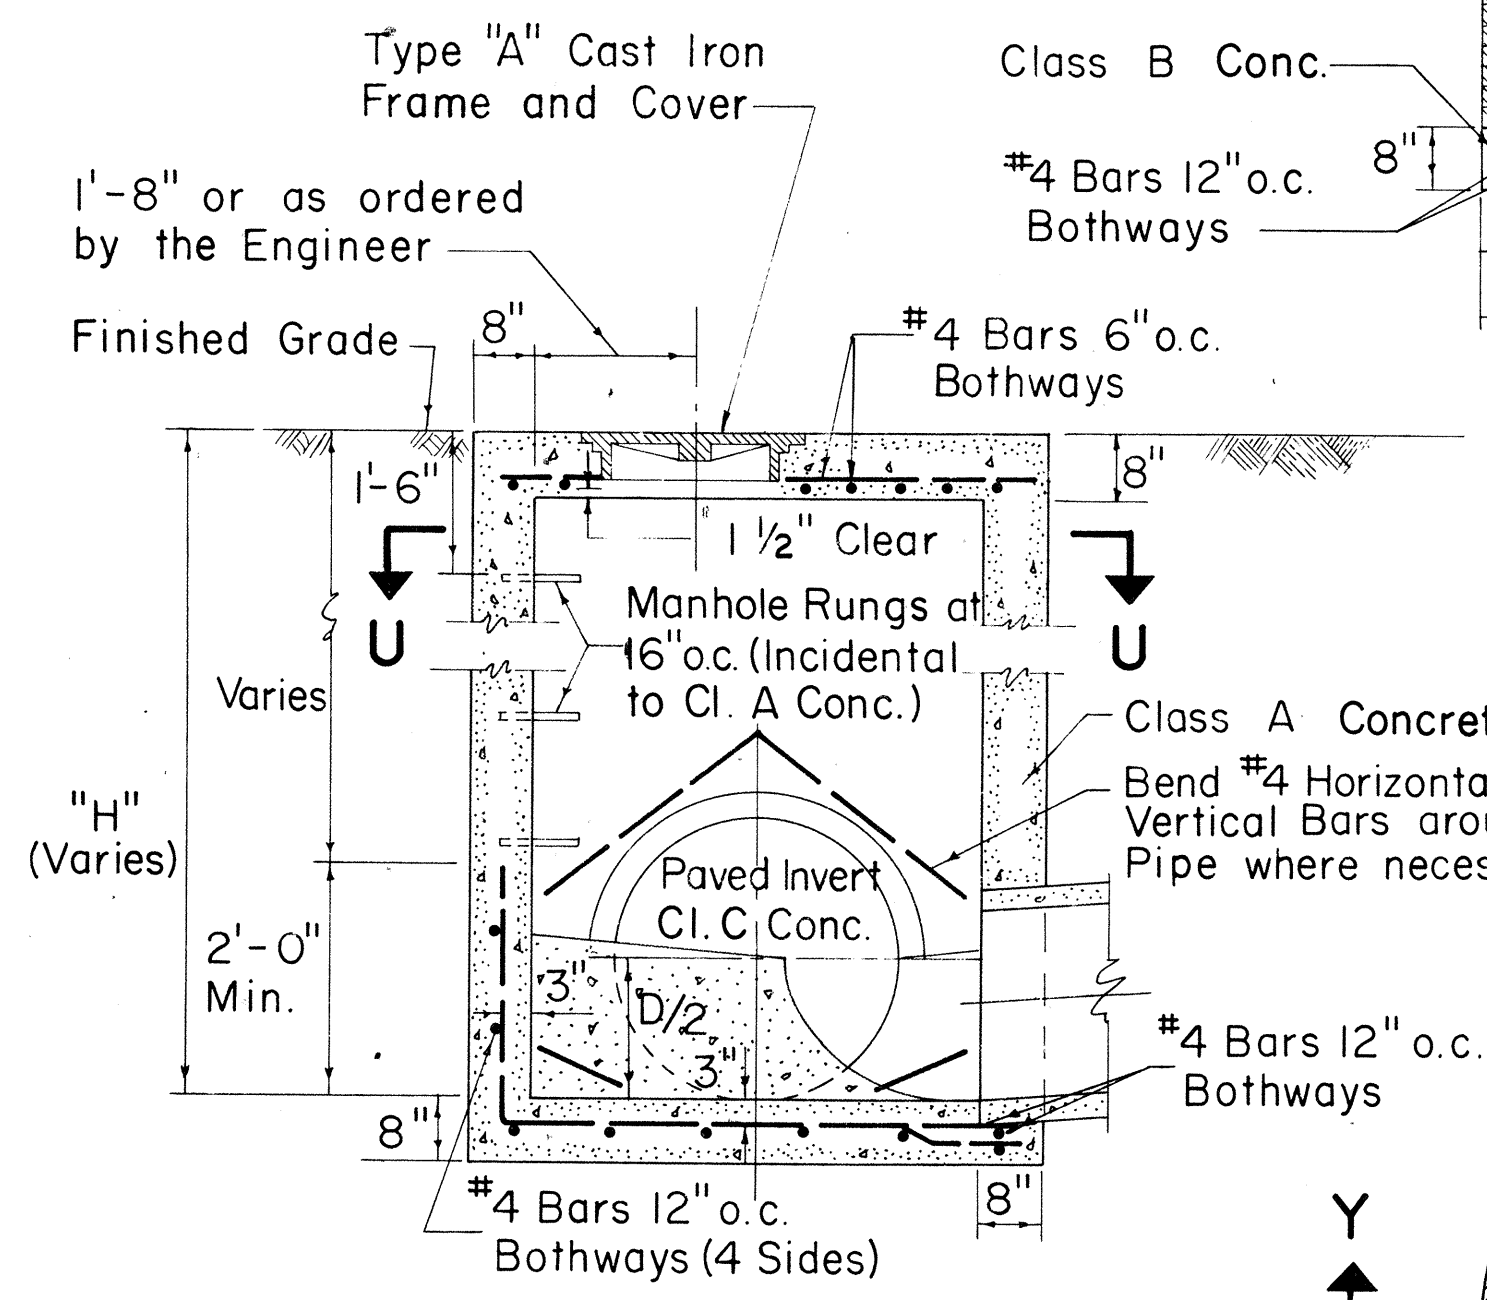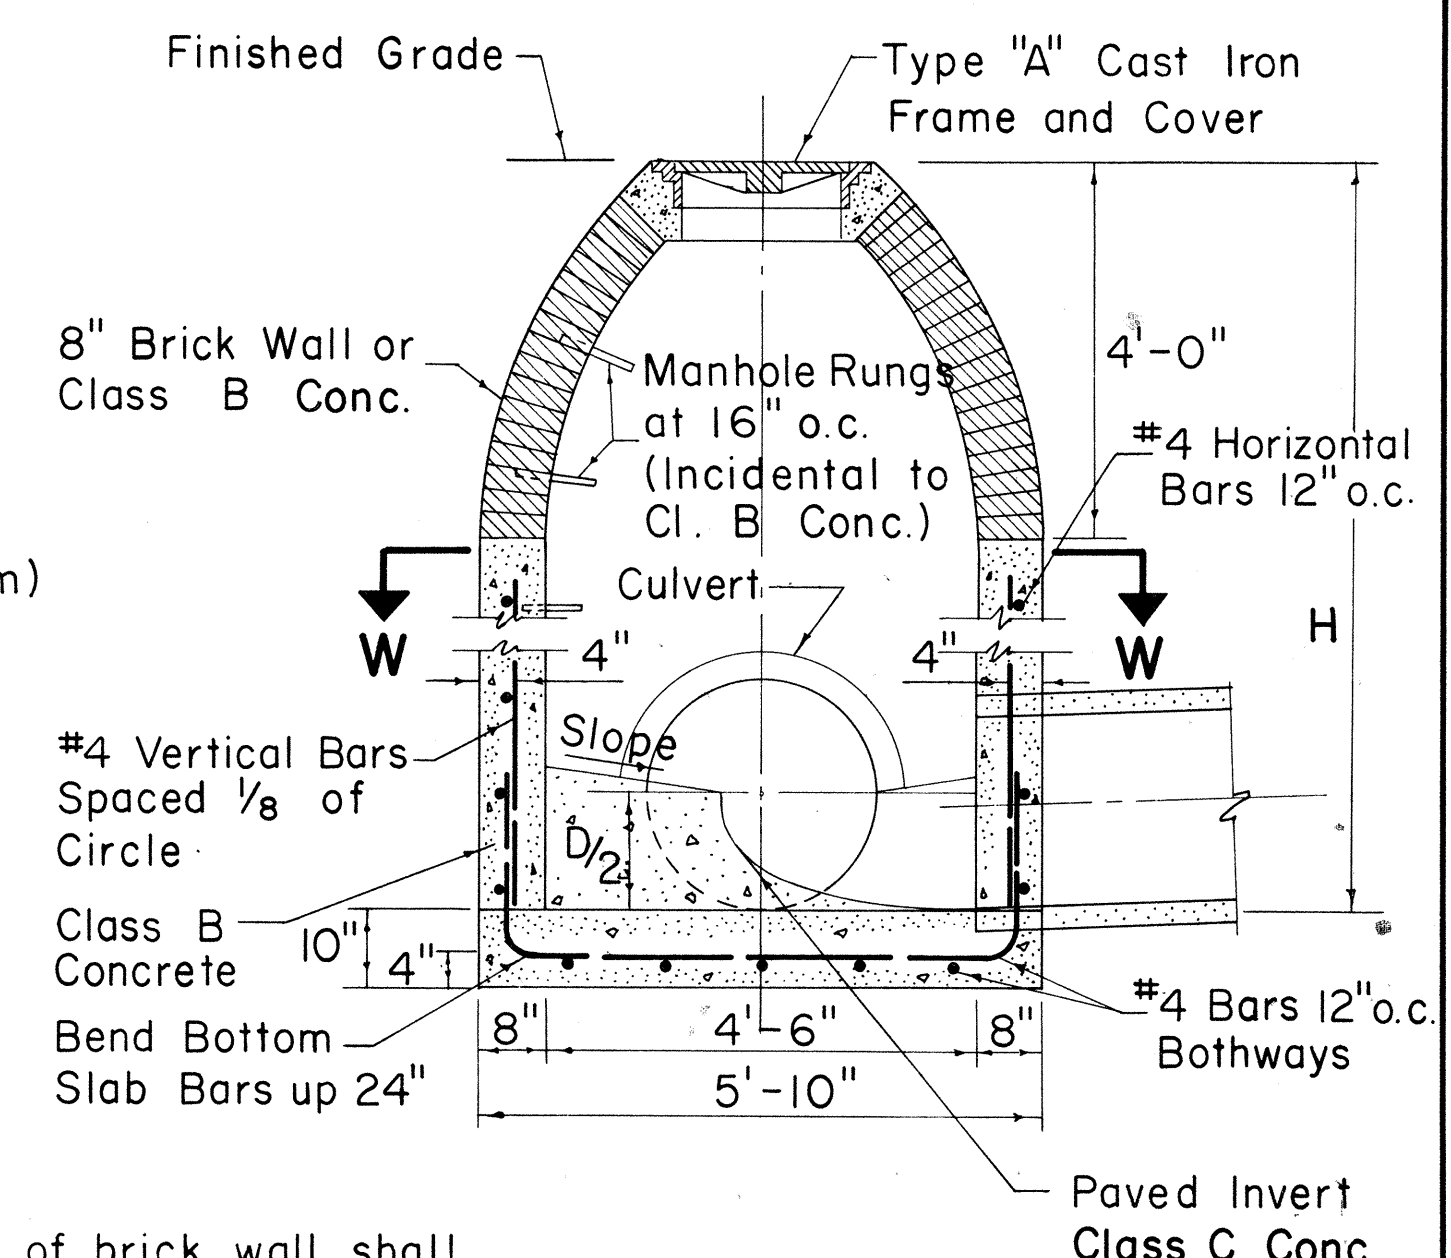

TYPE "D" STORM DRAIN MANHOLE
Scale: 1/2" = 1'-0"

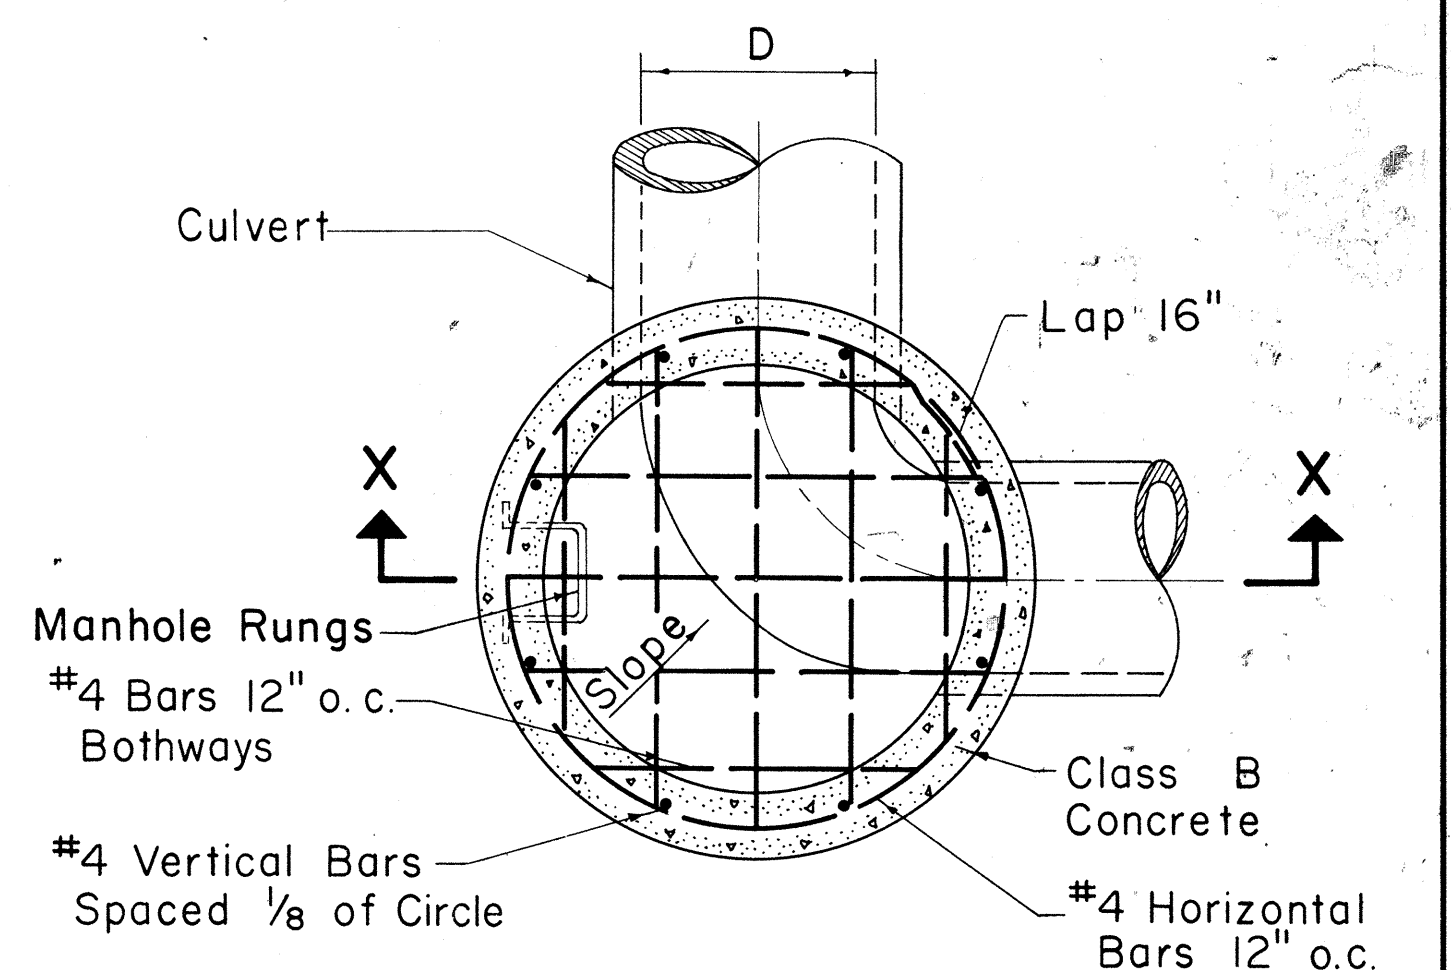

TYPE "E" STORM DRAIN MANHOLE
Scale: 1/2" = 1'-0"

SECTION U-U
TYPE "A", "B", & "C"
S.D.M.H.
Scale: 1/2" = 1'-0"

APPROVAL RECOMMENDED:
Hydraulic Design Engineer
12-17-69
DATE

APPROVED:
Asst. Chief, Engineering
12-17-69
DATE









NO.	REVISION	APPROVED BY	DATE

STATE OF HAWAII
DEPARTMENT OF TRANSPORTATION
HIGHWAYS DIVISION

STANDARD DETAILS
STORM DRAIN MANHOLES

Scales: As Noted Date: July, 1969

FED. ROAD DIST. NO.	STATE	FED. AID PROJ. NO.	FISCAL YEAR	SHEET NO.	TOTAL SHEETS
HAWAII	HAW.	F078-1(11)	1969	94	258

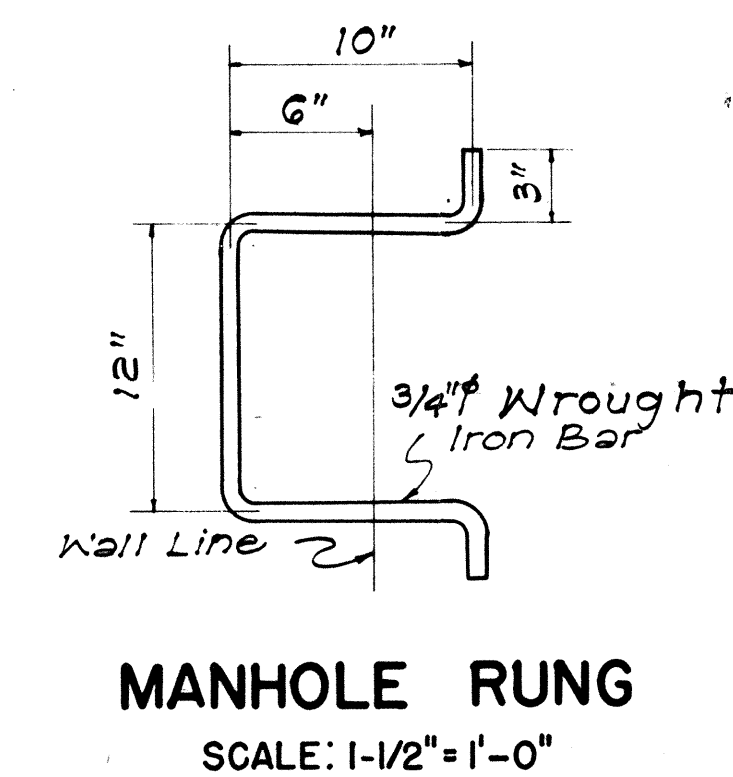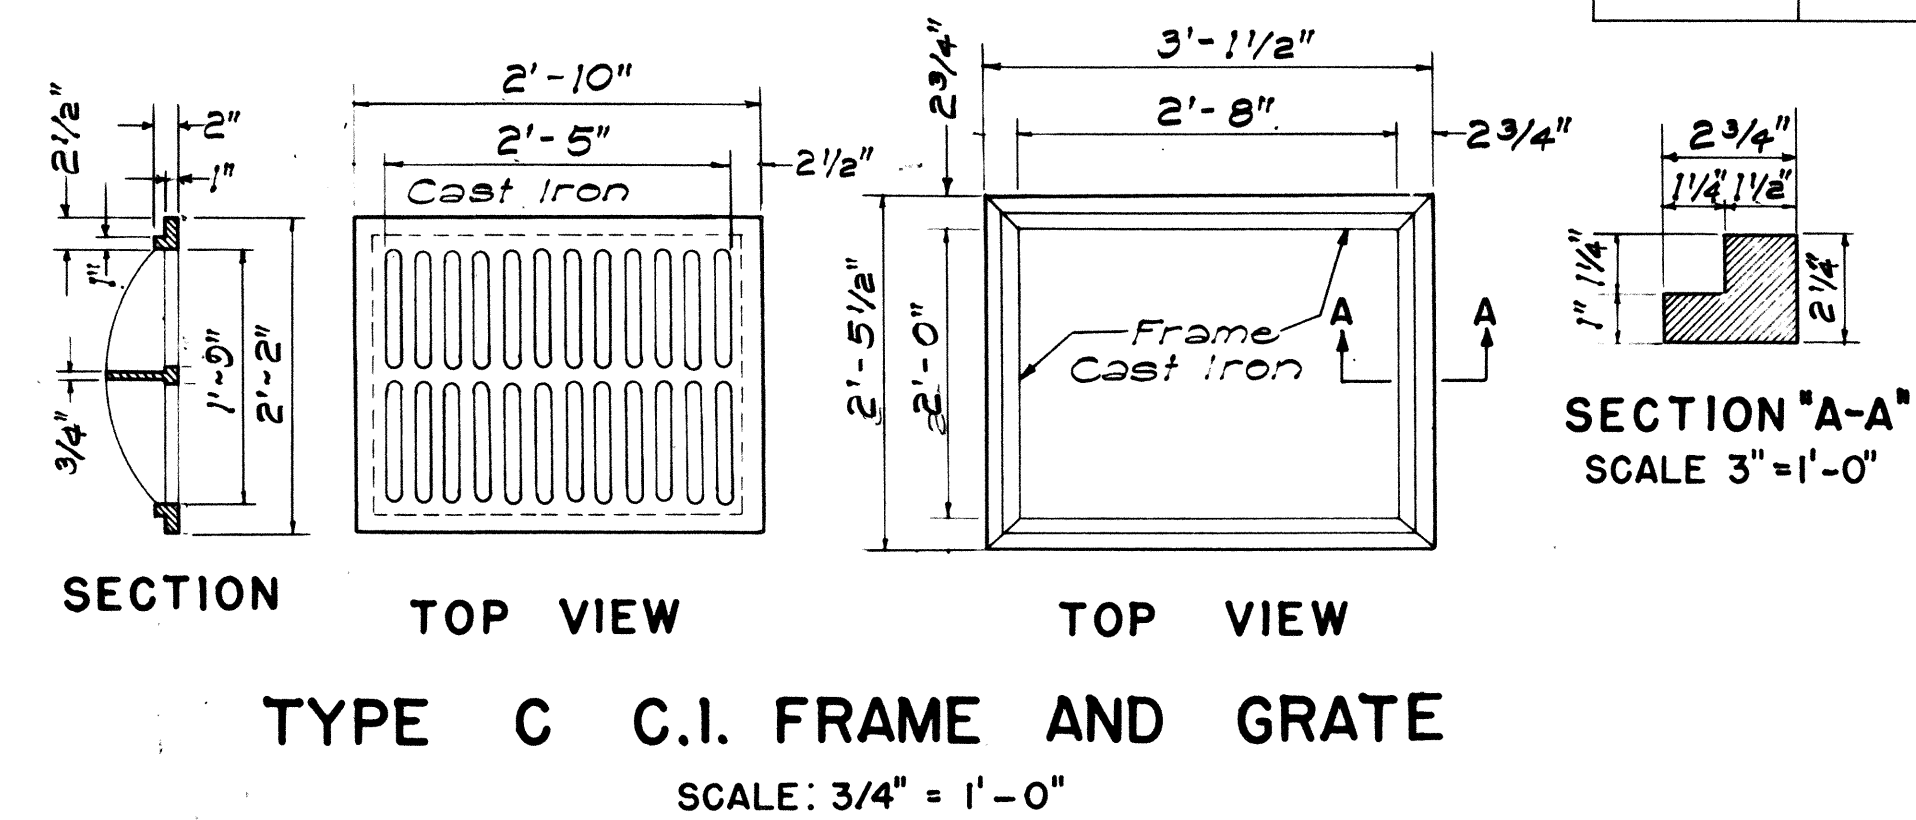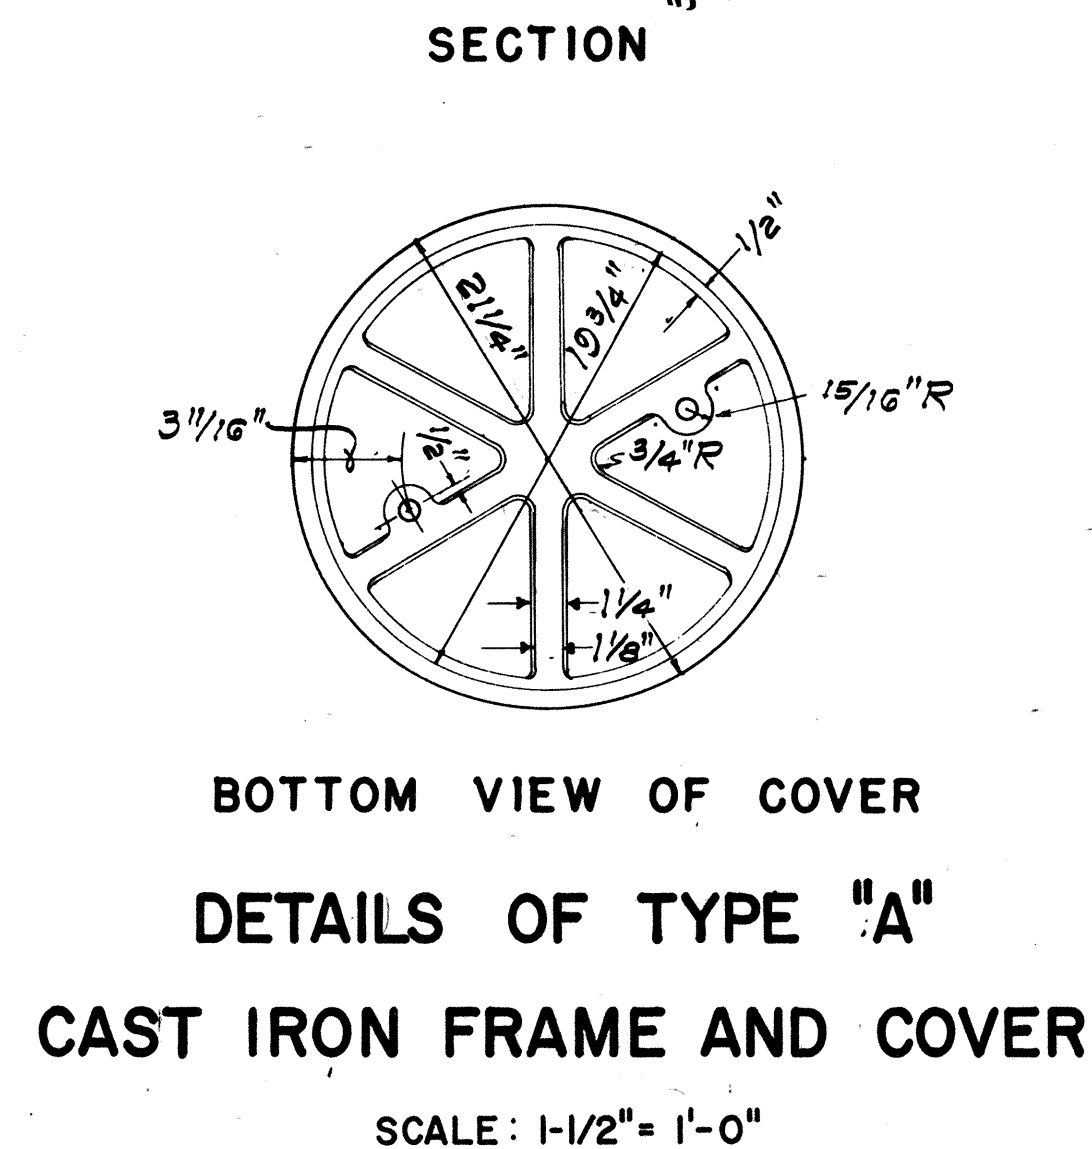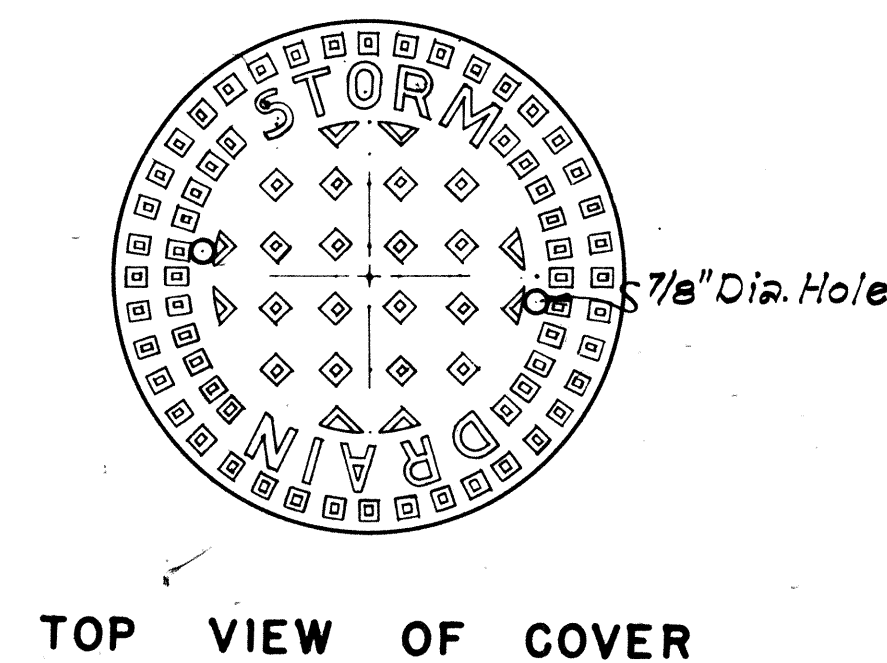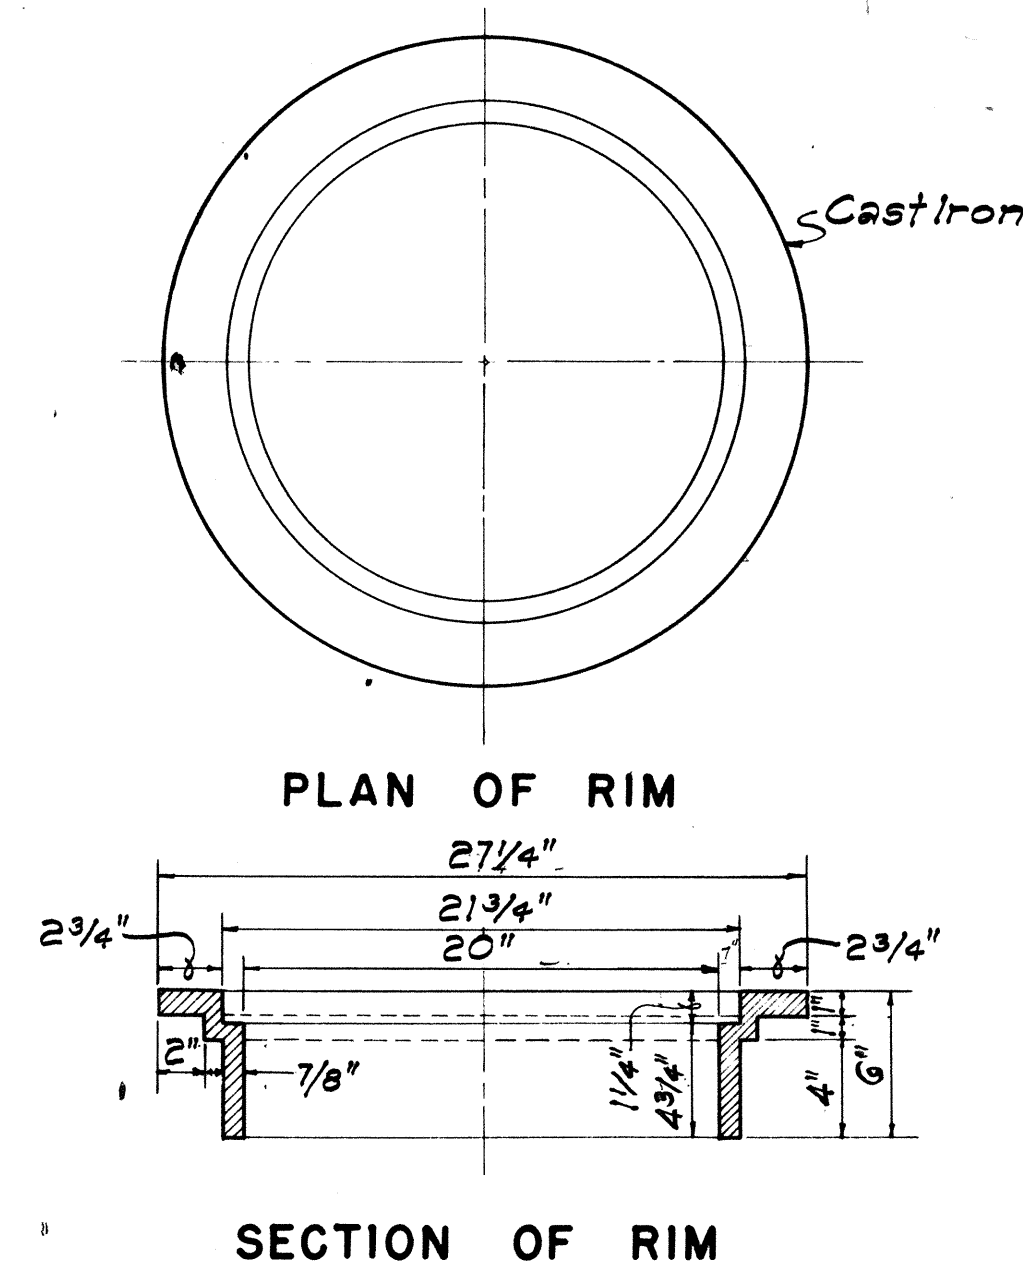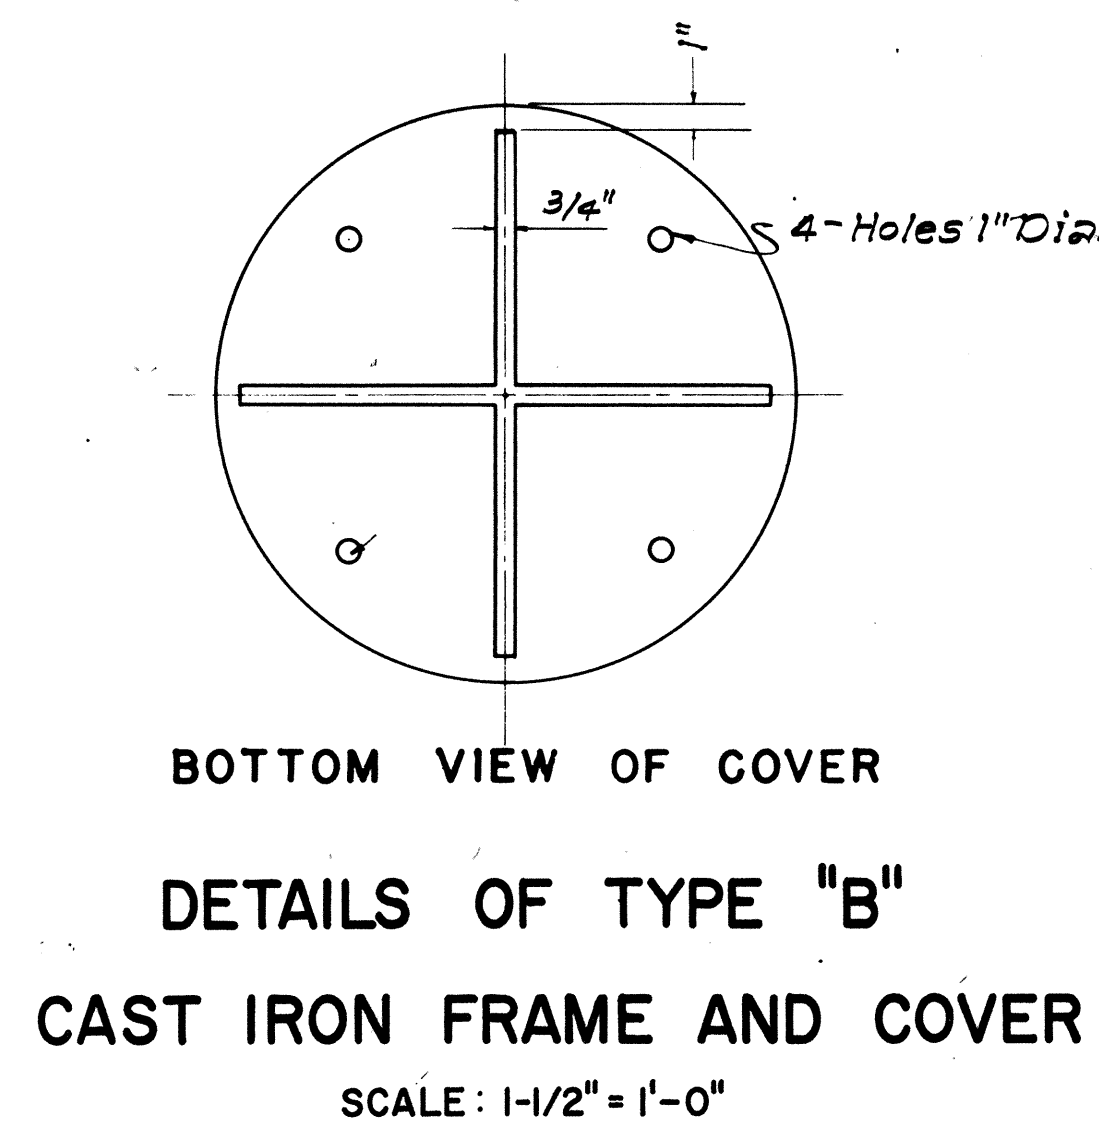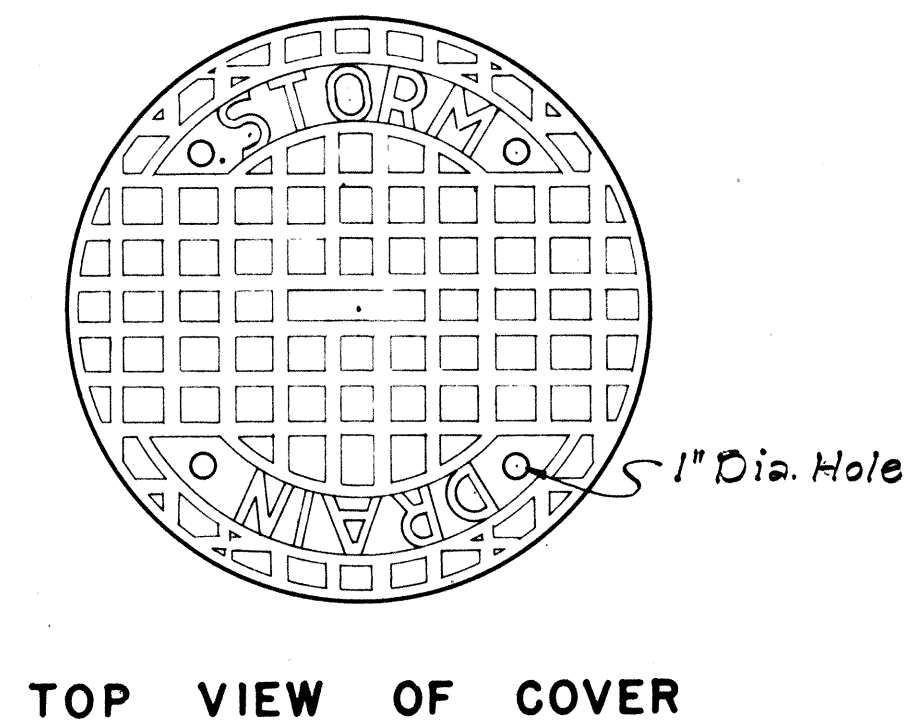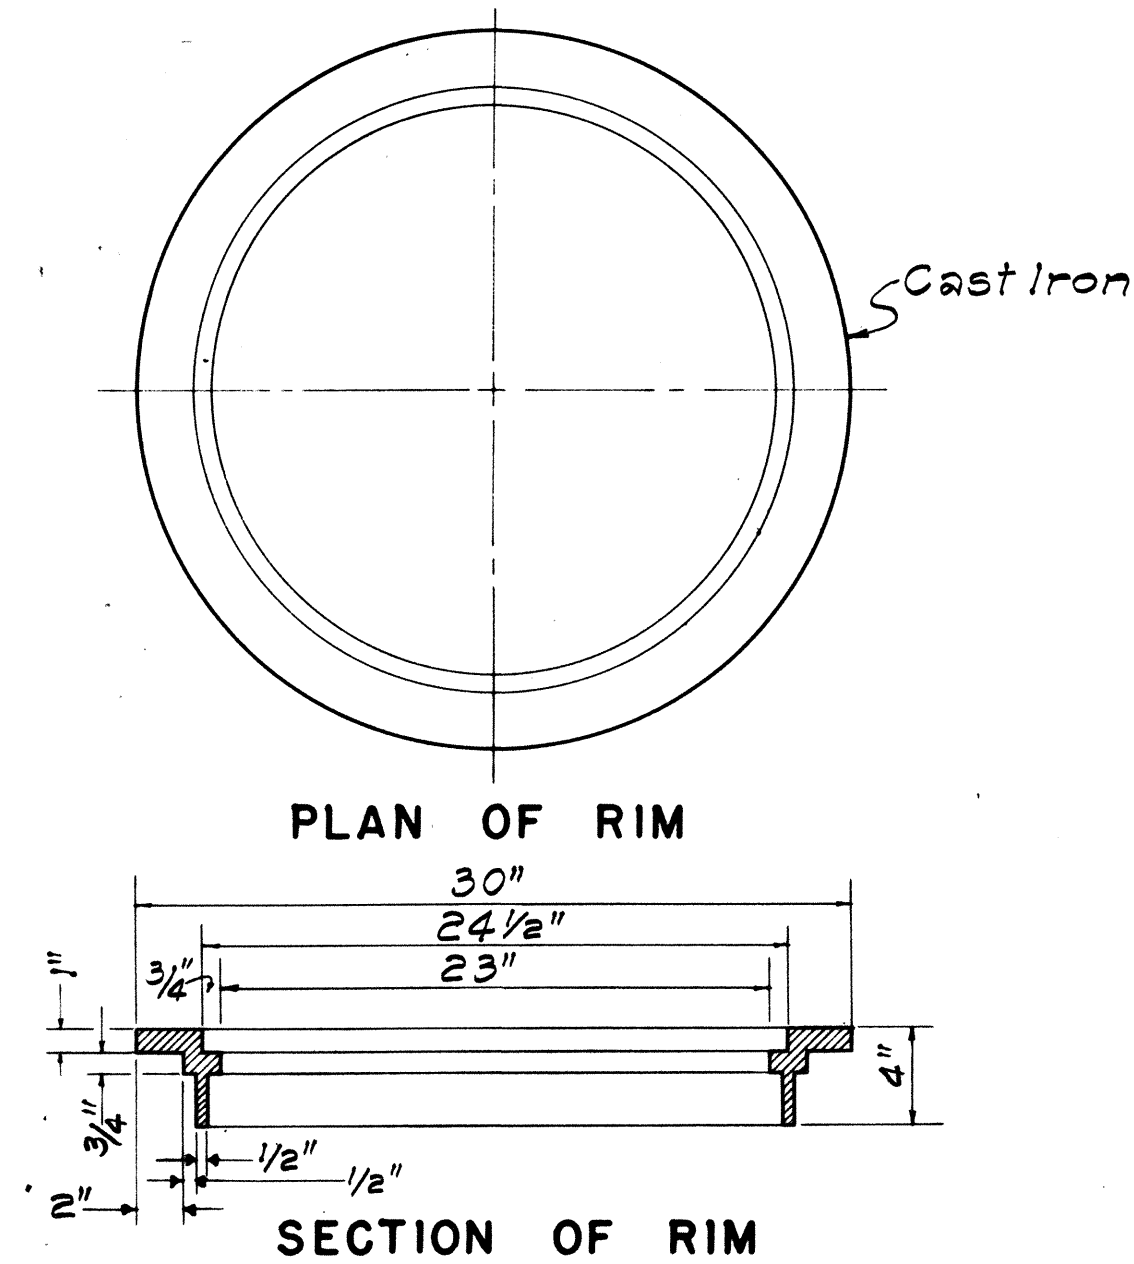

APPROVAL RECOMMENDED:

 HYDRAULIC DESIGN ENGINEER
 DATE 12-17-69

APPROVED:

 ASSISTANT CHIEF, ENGINEERING
 DATE 12-17-69

NO.	REVISION	APPROVED BY	DATE

STATE OF HAWAII
 DEPARTMENT OF TRANSPORTATION
 HIGHWAYS DIVISION

STANDARD DETAILS
 CATCH BASIN AND
 MANHOLE CASTINGS

Scale: As Noted Date: July, 1969
 SHEET No 28 OF 34 SHEETS DH 6

FED. ROAD DIST. NO.	STATE	FED. AID PROJ. NO.	FISCAL YEAR	SHEET NO.	TOTAL SHEETS
HAWAII	HAW.	F-078-1(1)	1969	95	258

GENERAL NOTES

- Contractor has the option of using cast malleable iron, cast steel, welded, bolted, cast malleable iron end block or cast steel end block grate.
- Grates and Frames shall be hot dip galvanized after fabrication, see specifications.
- All welds $\frac{3}{8}$ " unless otherwise noted.
- Center support assembly shall be used when two or more grates are specified. Incidental to Types A-9 or A-12 Frame and Grates.
- Refer to "Grate Bar Spacing Table" for Types A-9 and A-12 Grate dimensions.
- The various materials shall conform to the specifications of ASTM as listed in the following tabulation and the Std. Specifications.

Material	ASTM Designation
Structural Steel	A283, Grade D
Cast Steel	A27, Grade 65-35
Malleable Iron Casting	A47, Gr. No. 35018

GRATE BAR SPACING TABLE

TYPE	NO. BARS	CLEAR BAR SPACING-W	X
A-9	9	2"	$1\frac{9}{16}$ "
A-12	12	$1\frac{3}{8}$ "	$1\frac{1}{4}$ "

NOTE:


- Type A-9 - Use in locations off the roadbed on all types of highways.
- Type A-12 - Use within the roadbed on all types of highways.

APPROVAL RECOMMENDED:		12-17-69
HYDRAULIC DESIGN ENGINEER	<i>[Signature]</i>	DATE
APPROVED:		12-17-69
ASSISTANT CHIEF, ENGINEERING	<i>[Signature]</i>	DATE

STATE OF HAWAII DEPARTMENT OF TRANSPORTATION HIGHWAYS DIVISION			
STANDARD DETAILS			
TYPE A-9 AND A-12 FRAMES AND GRATES			
Scales: As Noted		Date: Aug. 1968	


SHEET No. 29 OF 34 SHEETS

DH 7

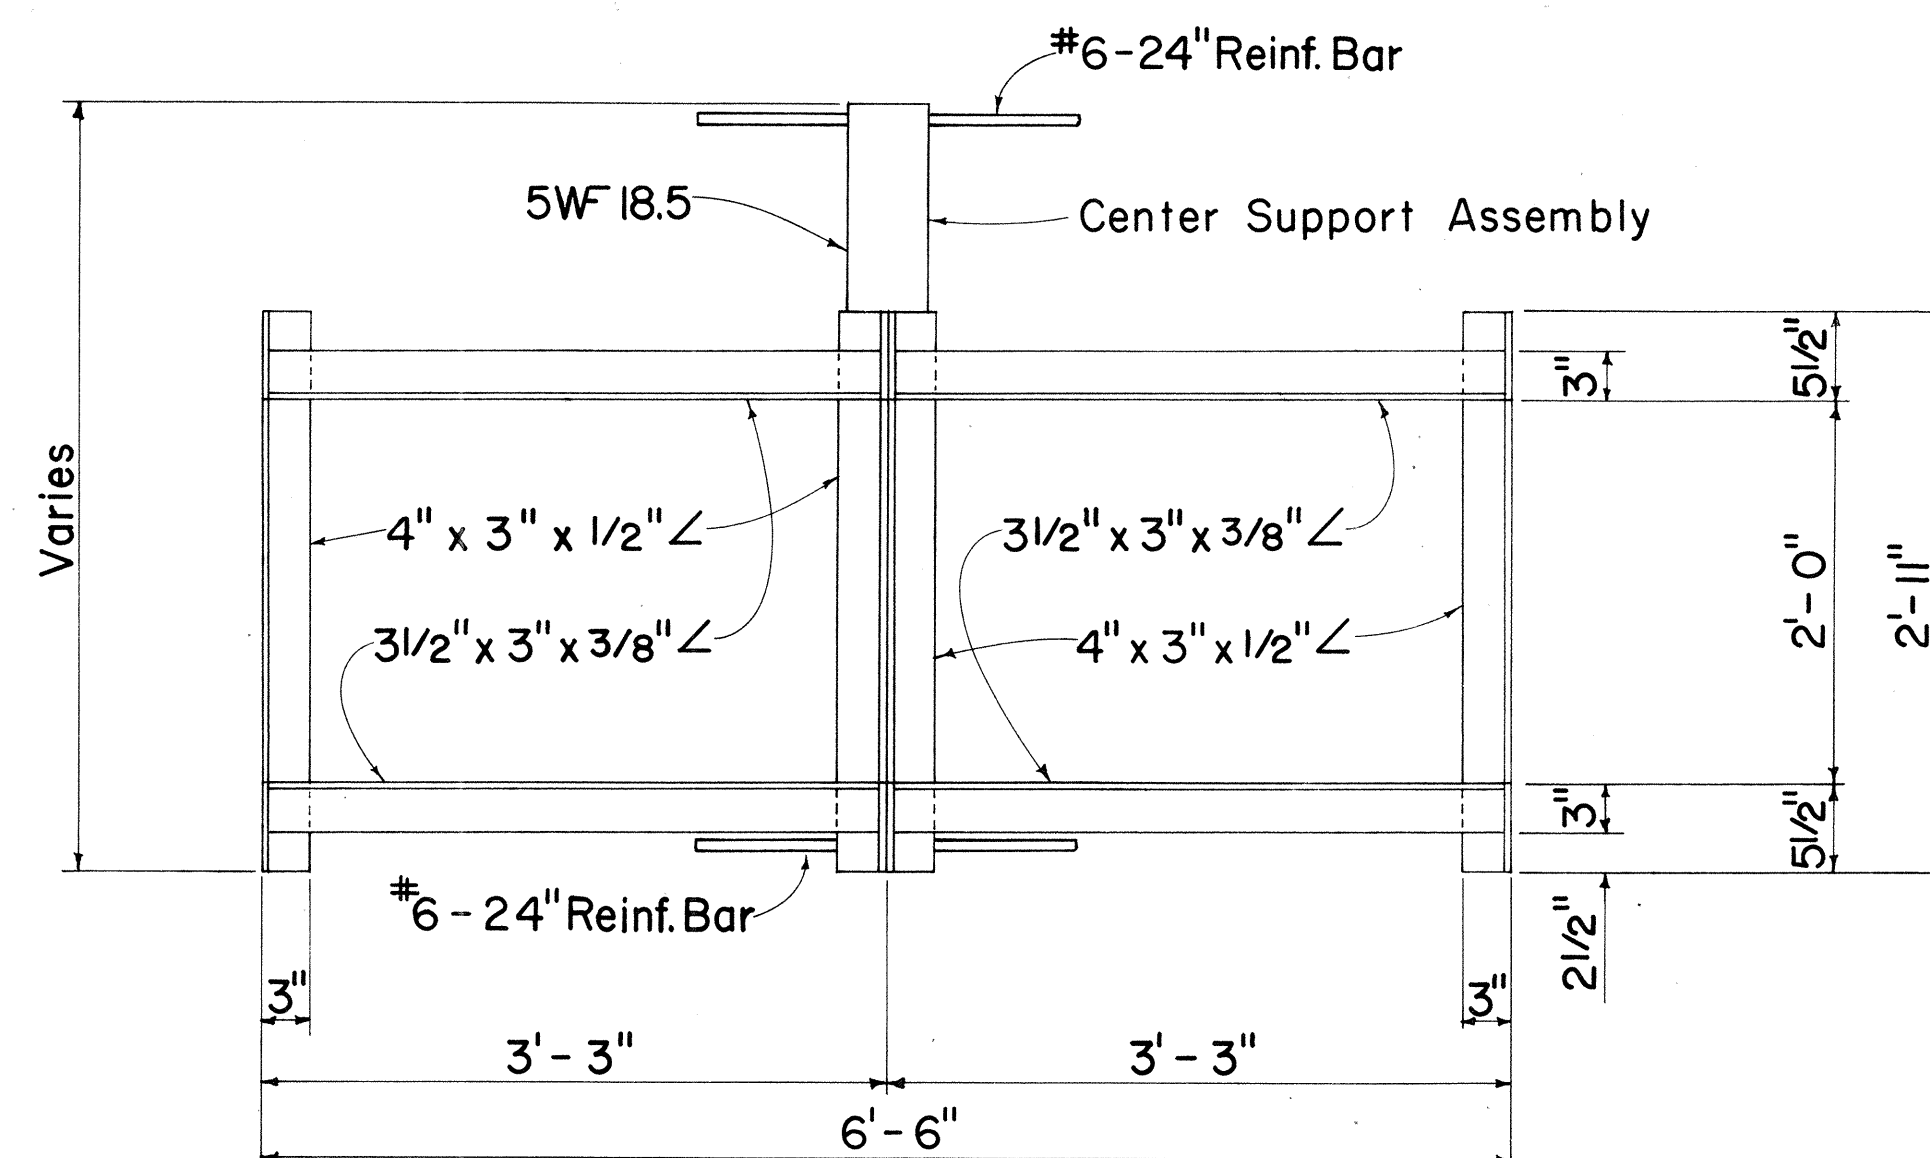

PLAN

(Two or More Grates)

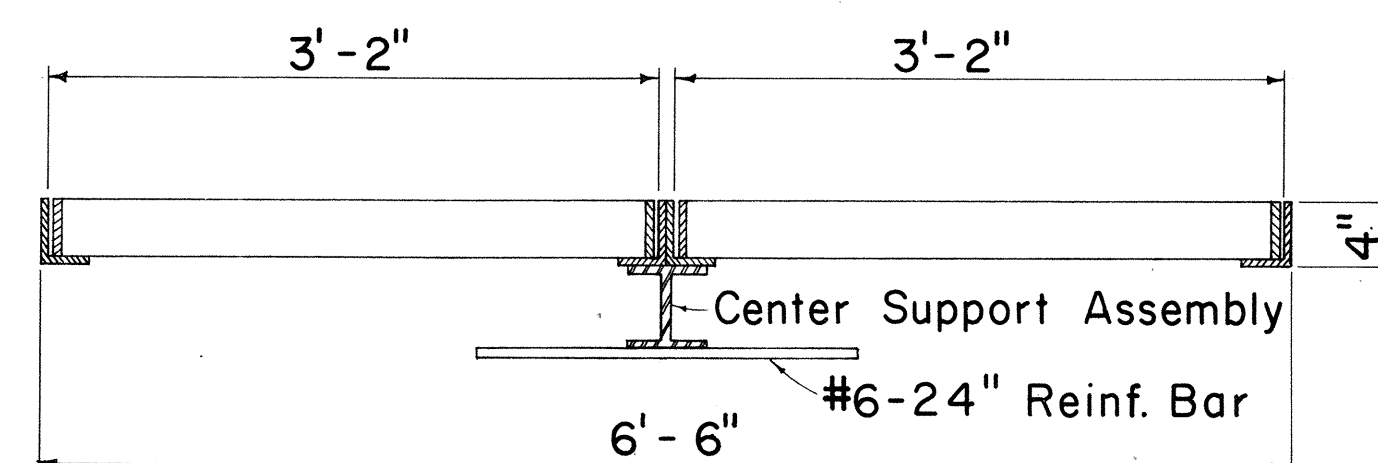


LONGITUDINAL SECTION

(Thru Frame & Grate)

FRAME DETAILS


Scale: 1" = 1' - 0"

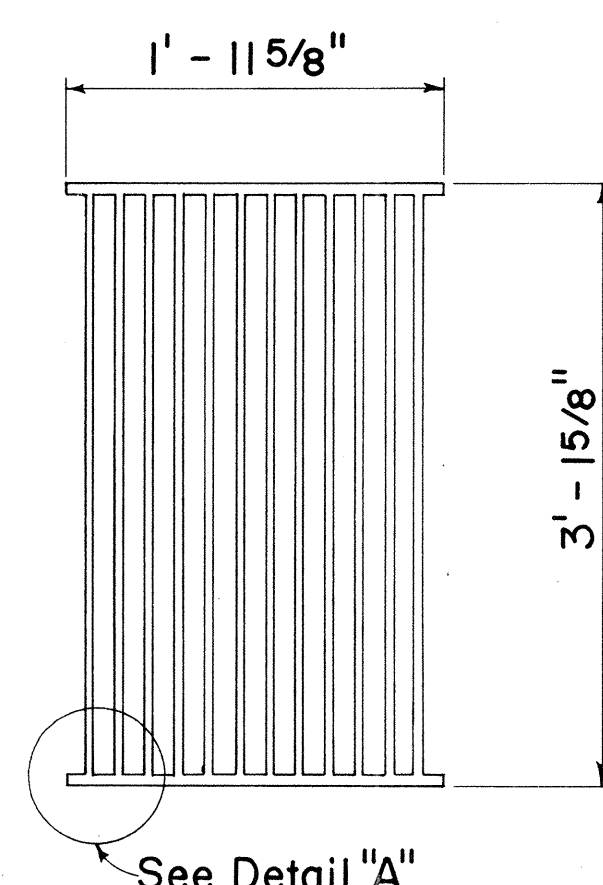

PLAN


Scale: 1" = 1' - 0"

ALTERNATIVE CAST MALLEABLE IRON OR CAST STEEL GRATE

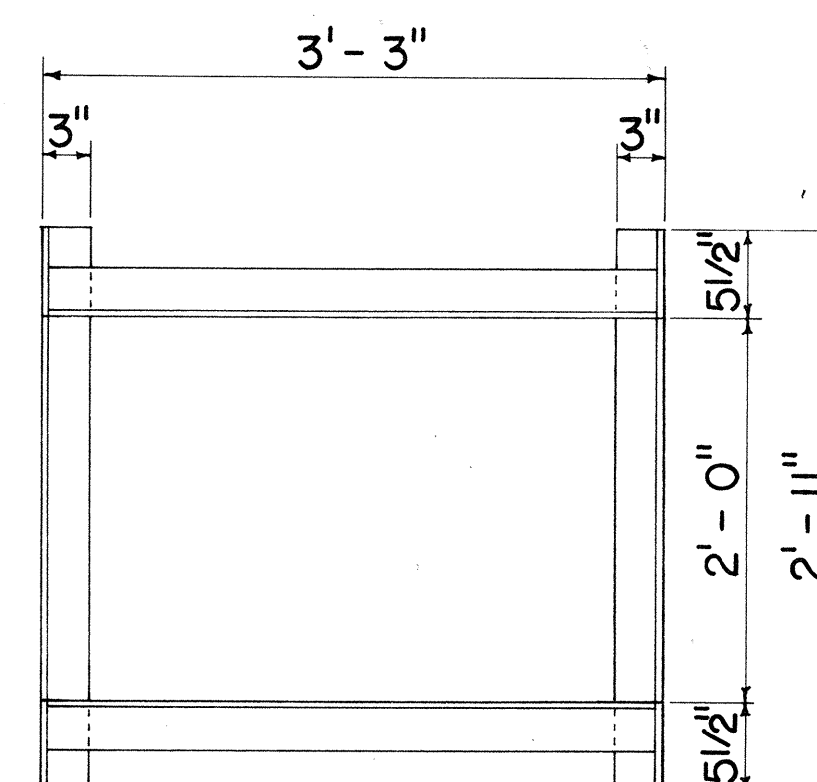


PLAN

(Single Grate)

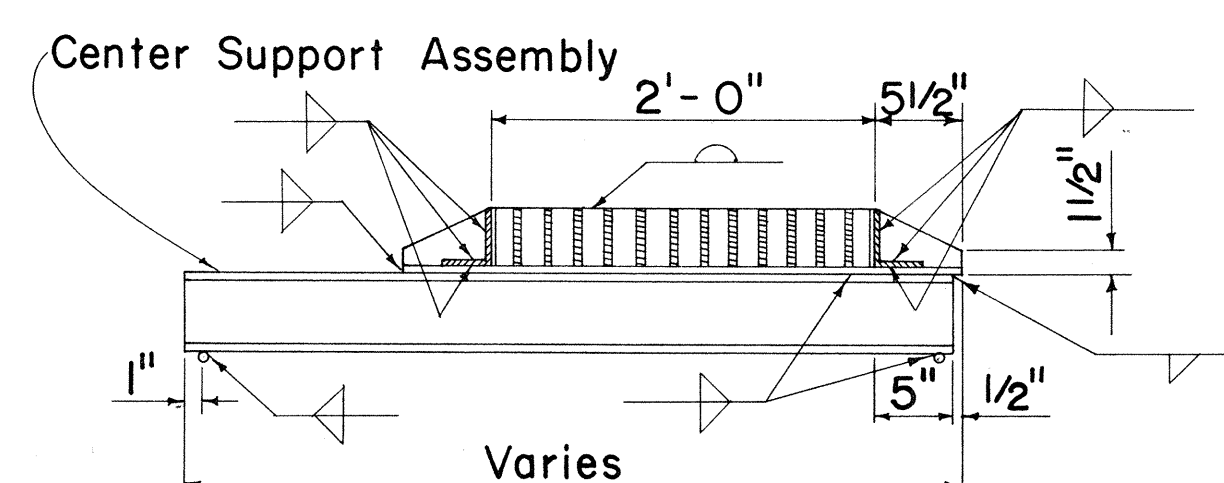


CROSS SECTION

(Thru Frame & Grate)

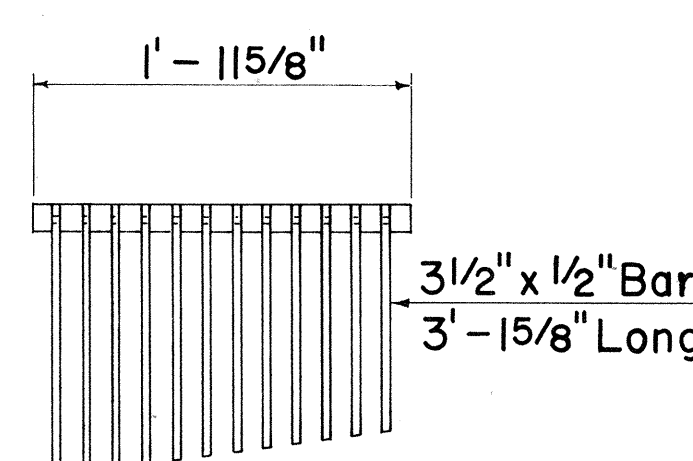

CAST END BLOCK


Scale: 1" = 1' - 0"

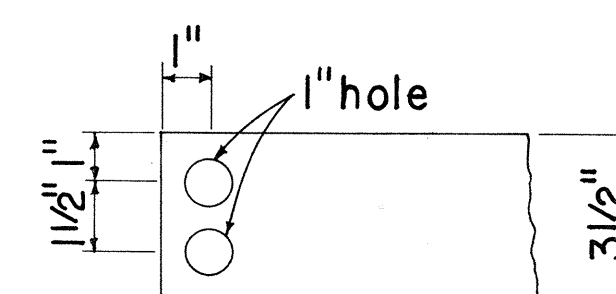

END OF BAR


Scale: 3" = 1' - 0"

ALTERNATIVE CAST MALLEABLE IRON OR CAST STEEL END BLOCK GRATE

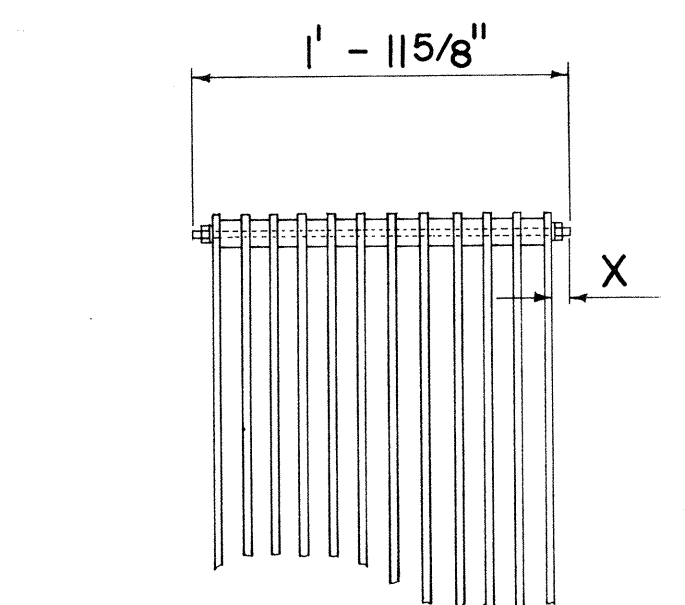

BOLTED END BLOCK


Scale: 1" = 1' - 0"

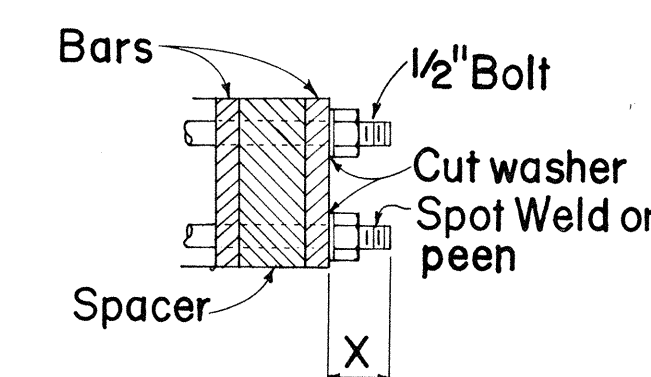

BOLTING DETAIL

Scale: 3" = 1' - 0"


ALTERNATIVE BOLTED GRATE

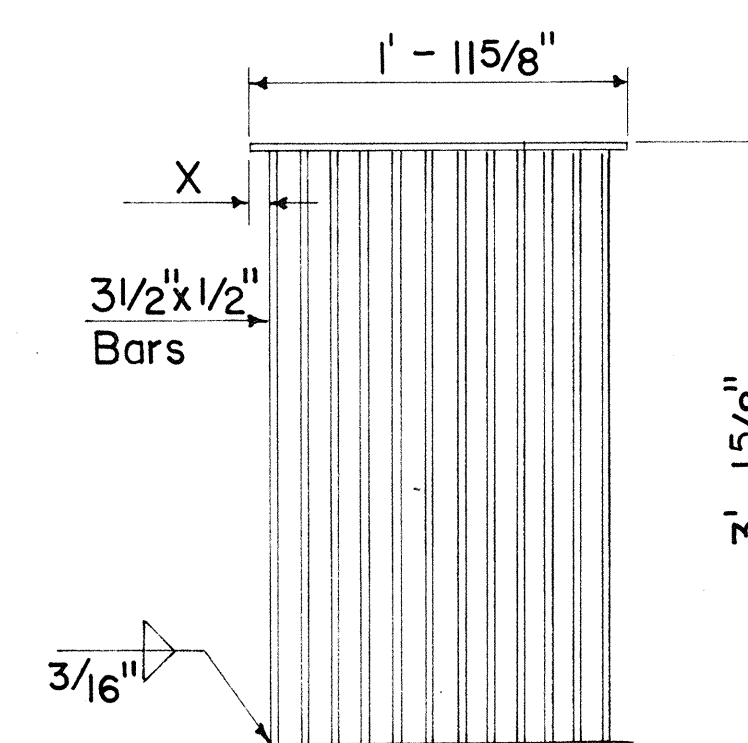

PLAN


ALTERNATIVE WELDED GRATE

Scale: 1" = 1' - 0"

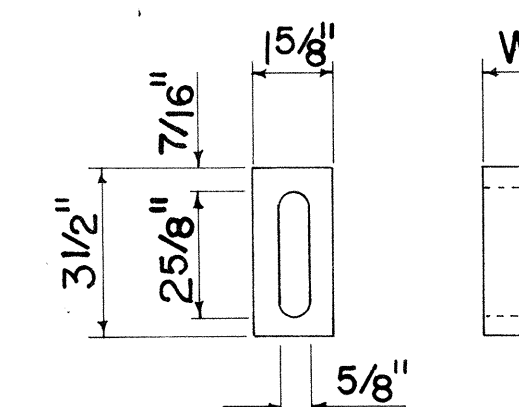


BAR SPACER

Scale: 3" = 1' - 0"

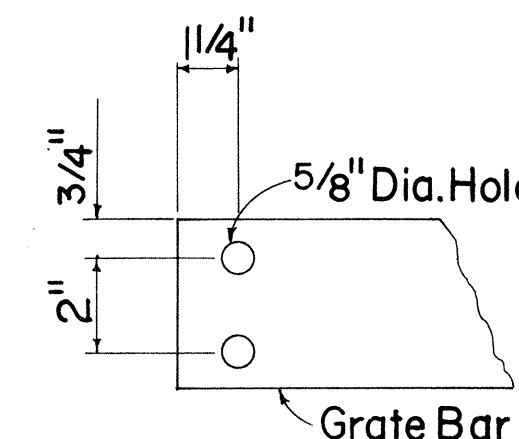

END OF BAR

Scale: 3" = 1' - 0"

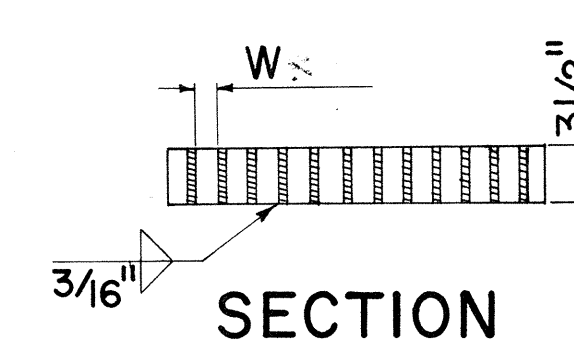


SECTION

NO.	REVISION	APPROVED BY	DATE


SURVEY PLOTTED BY	DATE
DRAWN BY	7/68
TRACED BY	7/68
CHECKED BY	7/68
QUANTITIES BY	7/68
CHECKED BY	7/68

ORIGINAL PLAN	SURVEY PLOTTED BY	DATE
NOTE BOOK	DRAWN BY	
	TRACED BY	
	DESIGNED BY	
	QUANTITIES BY	
No.	CHECKED BY	

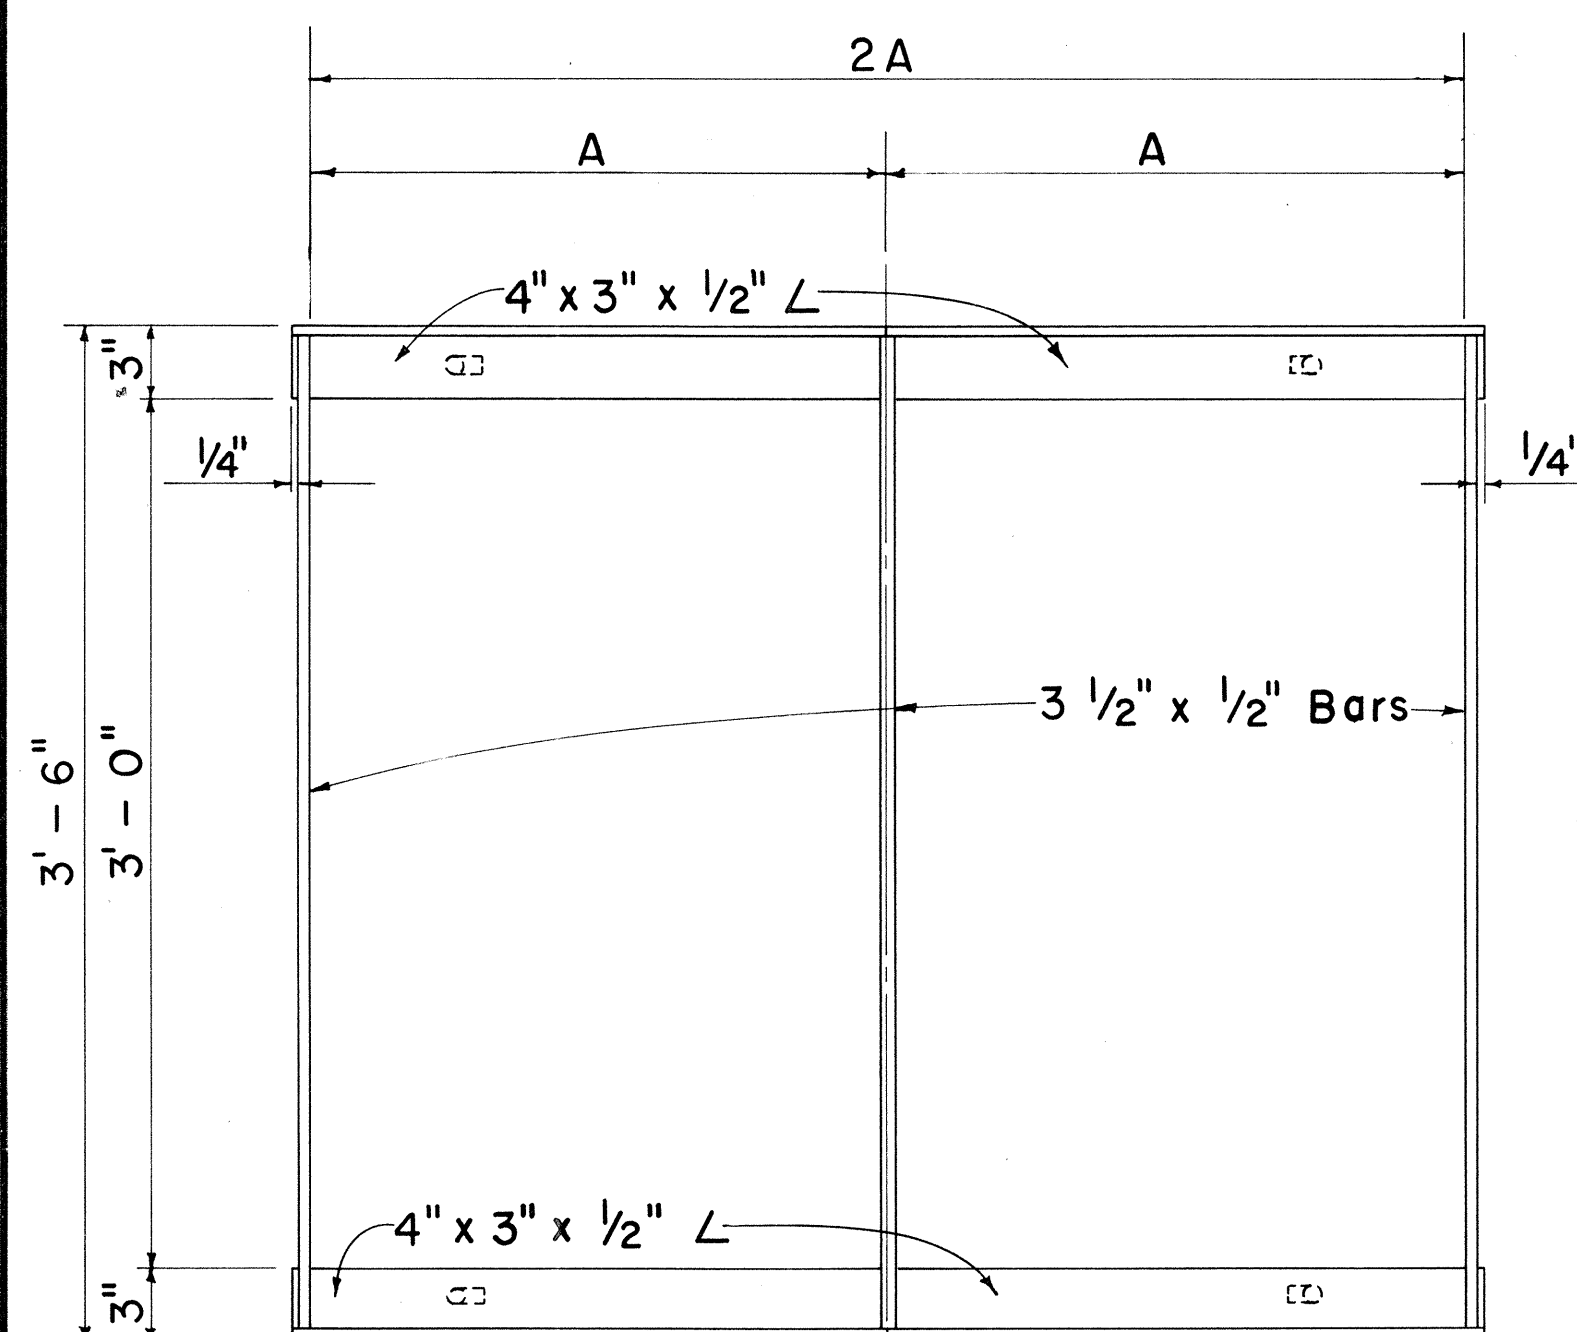


PLAN

Scale: $1\frac{1}{2}'' = 1' - 0''$

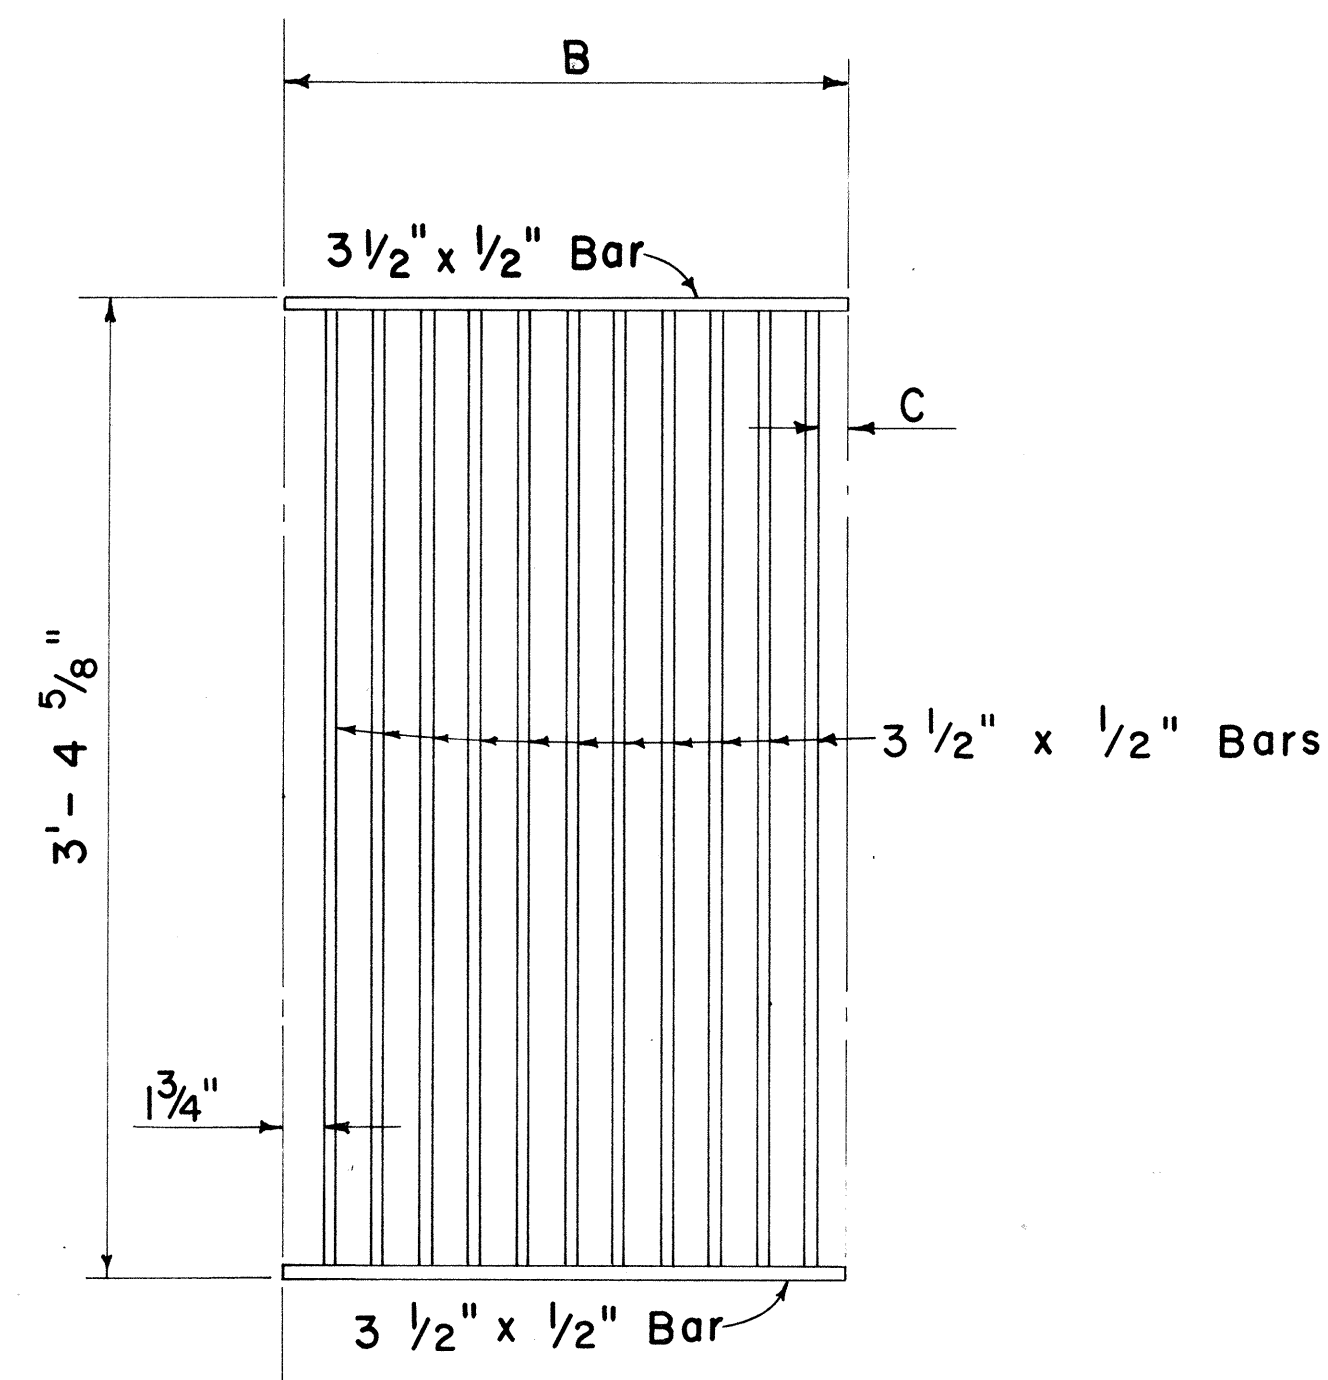


PLAN

Scale: $1\frac{1}{2}'' = 1'-0''$

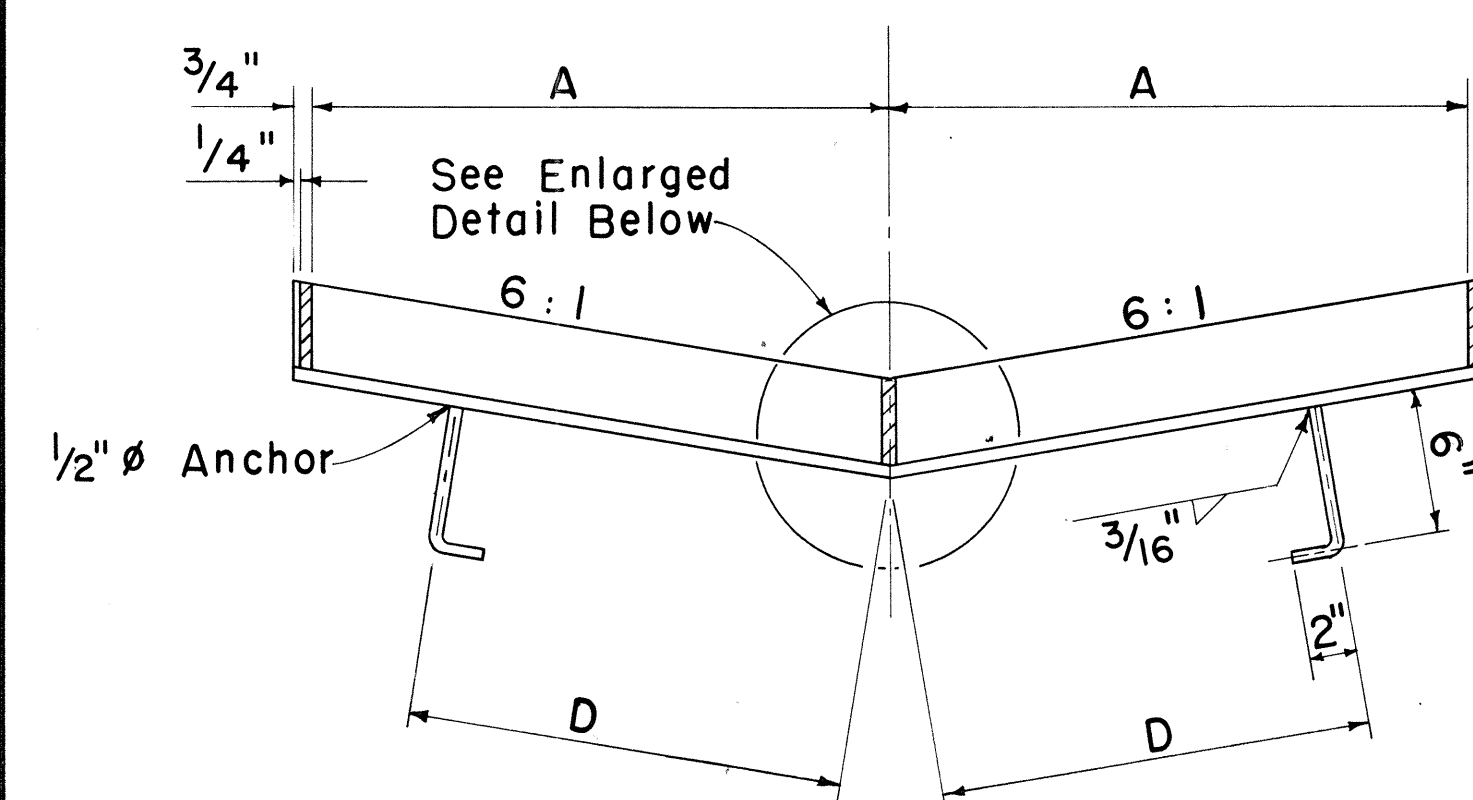


SECTION

Scale: $1\frac{1}{2}'' = 1'-0''$

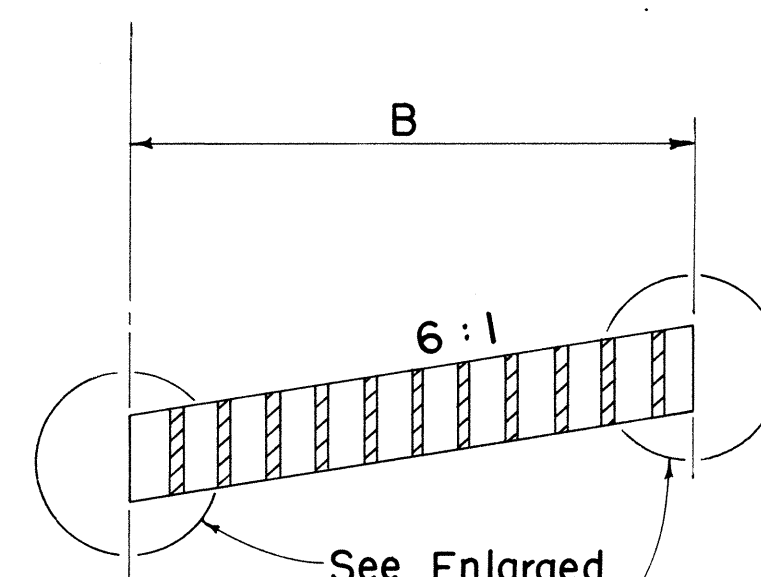


SECTION

Scale: $1\frac{1}{2}'' = 1'-0''$

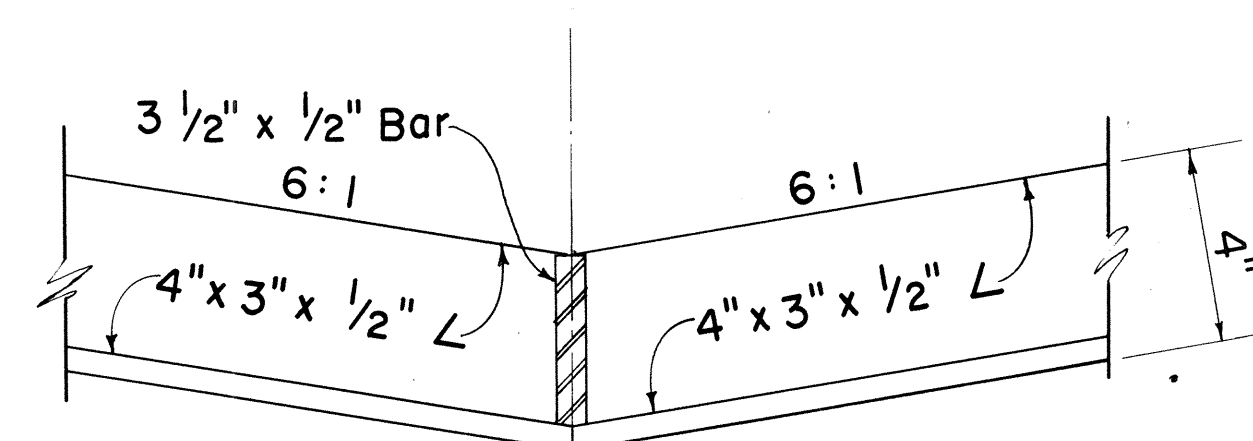


FRAME

Scale: 3" = 1' - 0"

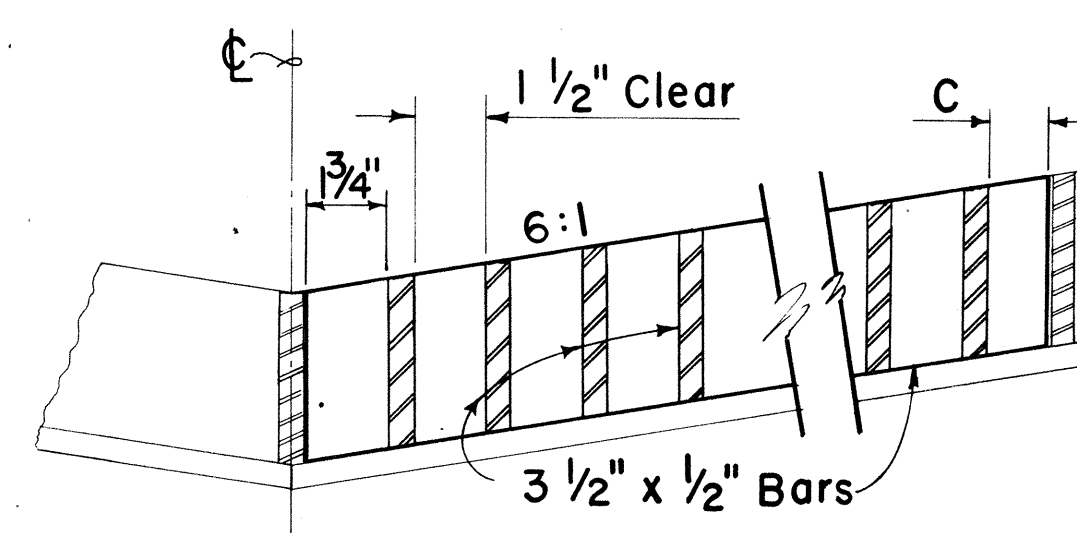


GRATE


Scale: 3" = 1' - 0"

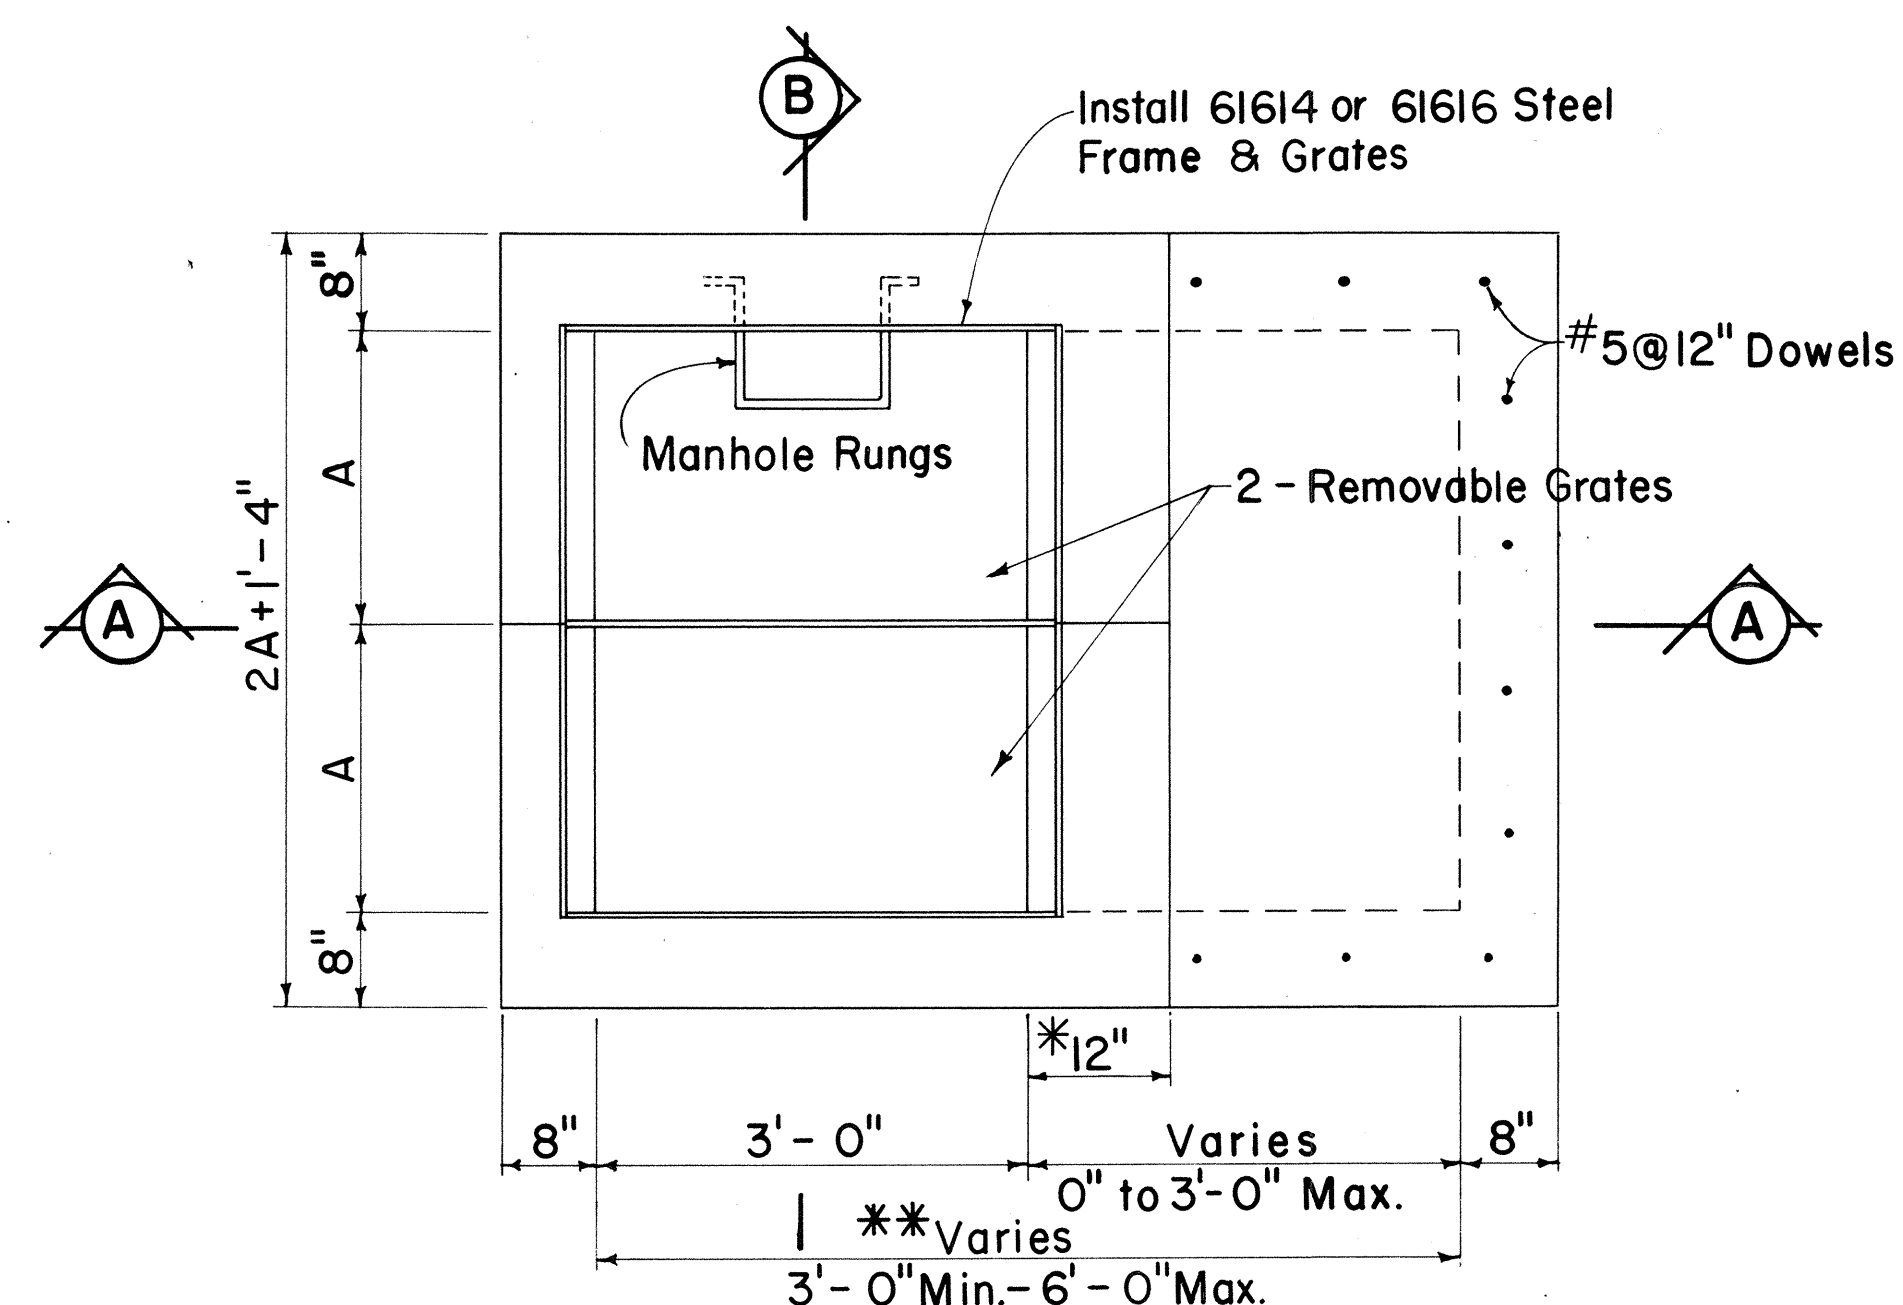

PLAN

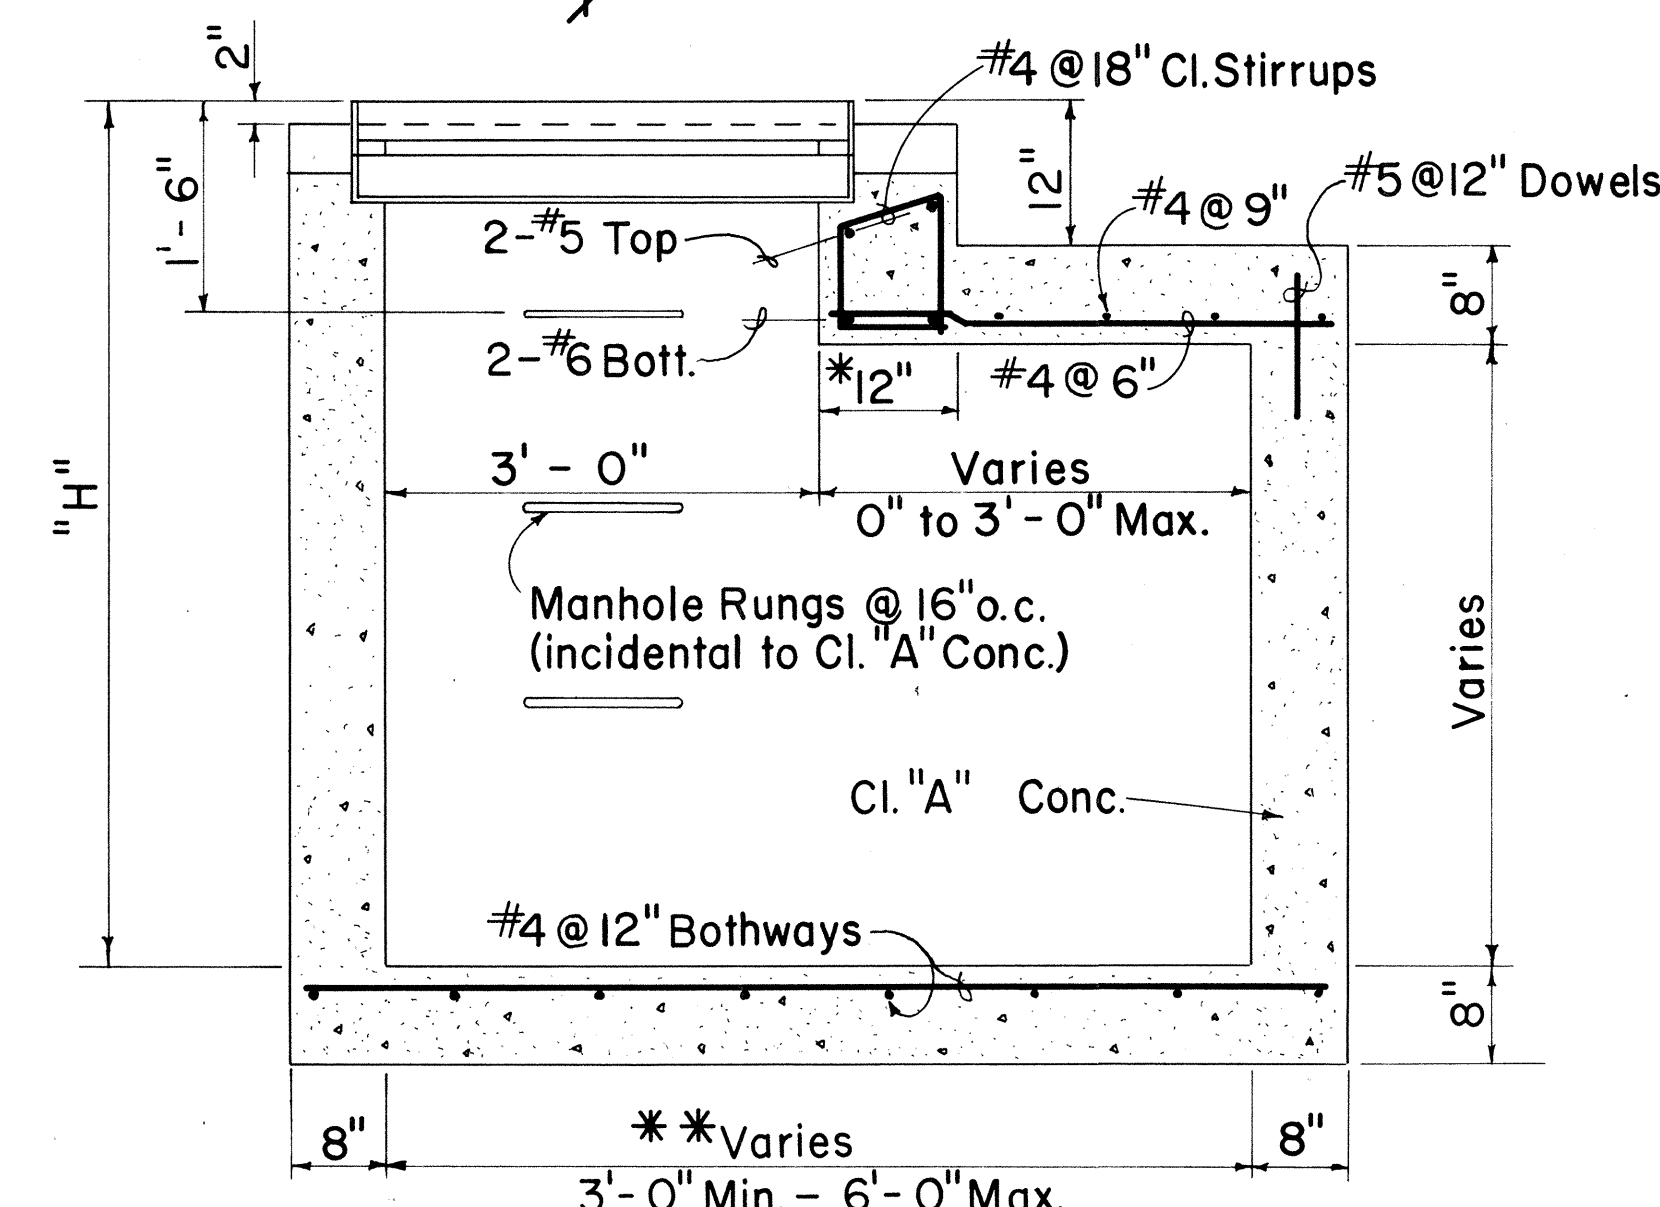

SECTION A - A

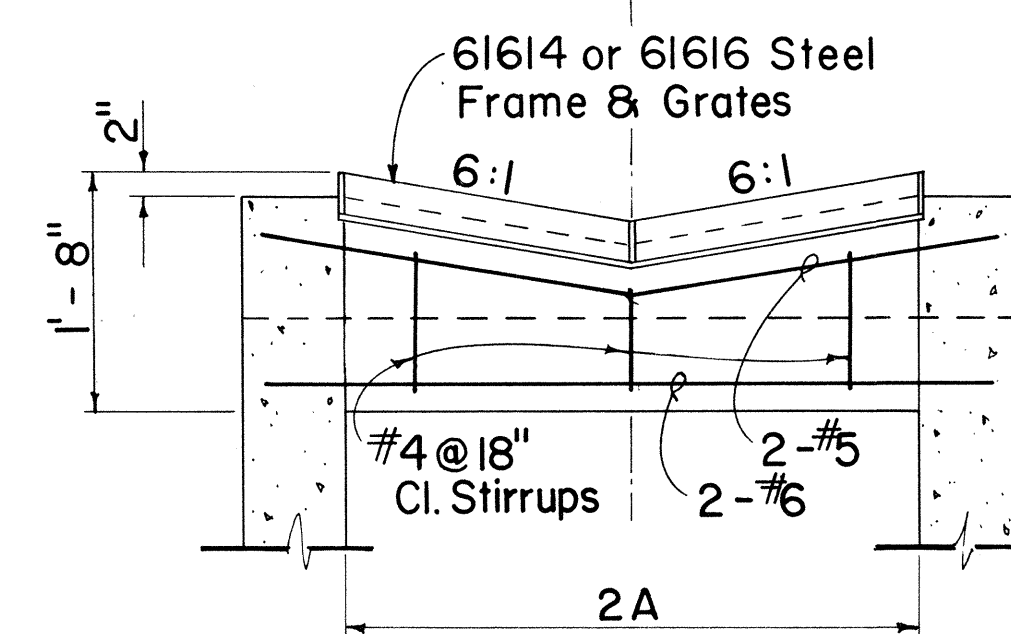

SECTION B - B

DETAILS OF 61614 OR 61616 DROP INTAKE

Scale: $\frac{3}{4}" = 1' - 0"$

- *For Minimum size box of 3'-0", use 8" and eliminate reinforcing steel shown in the top portion.
- *For Culverts larger than 30", the minimum dimension shall be D.

GENERAL NOTES

1. Grates and Frames shall be hot dip galvanized after fabrication, see specifications.
2. All welds $\frac{3}{8}$ " unless otherwise noted.
3. Refer to "Spacing Table" for Types 61614 & 61616 Drop Intake and Frame & Grates dimensions.
4. The Frame & Grate materials shall conform to the specifications of ASTM Designation Structural Steel A283, Grade D and the Standard Specifications.
5. Culvert shall leave Drop Intake from any position and any direction indicated by plans or ordered by the Engineer. Culverts may both enter and leave Drop Intake so that Drop Intake will act as manhole.
6. Manhole Rungs (16" o.c.) are required when "H" is greater than 4 feet 6 inches. Only one rung (12 inches from the bottom) is required if "H" is 4 feet 6 inches or less. Manhole Rungs may be placed at any location as ordered by the Engineer.

SPACING TABLE					
TYPE	NO. BARS	A	B	C	D
61614	11	2' - 0"	1' - 11½"	1¼"	1' - 6"
61616	17	3' - 0"	2' - 11½"	1⅝"	2' - 0"

NO.	REVISION	APPROVED BY	DATE

APPROVAL RECOMMENDED:

J. Nakano
HYDRAULIC DESIGN ENGINEER

12-17-61
DATE

APPROVED:

ASSISTANT CHIEF. ENGINEERING

12-17-69
DATE

STATE OF HAWAII
DEPARTMENT OF TRANSPORTATION
HIGHWAYS DIVISION

STANDARD DETAILS

TYPE 61614 & 61616
GRATED DROP INTAKES

Scales: As Noted


Date: Feb. 1969

SHEET No.30 OF 34 SHEETS **DH 8**

FED. ROAD DIST. NO.	STATE	FED. AID PROJ. NO.	FISCAL YEAR	SHEET NO.	TOTAL SHEETS
HAWAII	HAW.	F-078-1(11)	1969	97	258


GENERAL NOTES

- Grates and Frames shall be hot dip galvanized after fabrication, see specifications.
- All welds $\frac{3}{8}$ " unless otherwise noted.
- The Frame & Grate materials shall conform to the specifications of ASTM Designation Structural Steel A283, Grade D and the Standard Specifications.
- Culvert shall leave Drop Intake from any position and any direction indicated by plans or ordered by the Engineer. Culverts may both enter and leave Drop Intake so that Drop Intake will act as manhole.
- Manhole Rungs (16" o.c.) are required when "H" is greater than 4 feet 6 inches. Only one rung (12 inches from the bottom) is required if "H" is 4 feet 6 inches or less. The Manhole Rungs may be placed at any location as ordered by the Engineer.

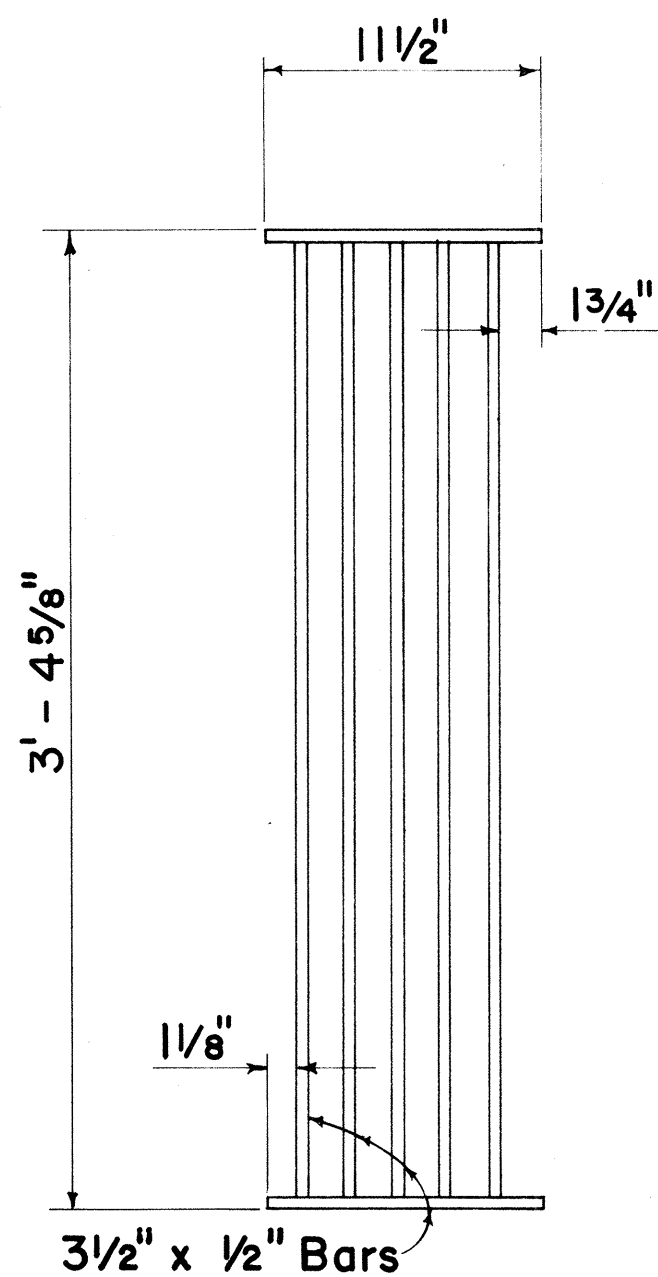


PLAN

Scale: $1\frac{1}{2}" = 1' - 0"$

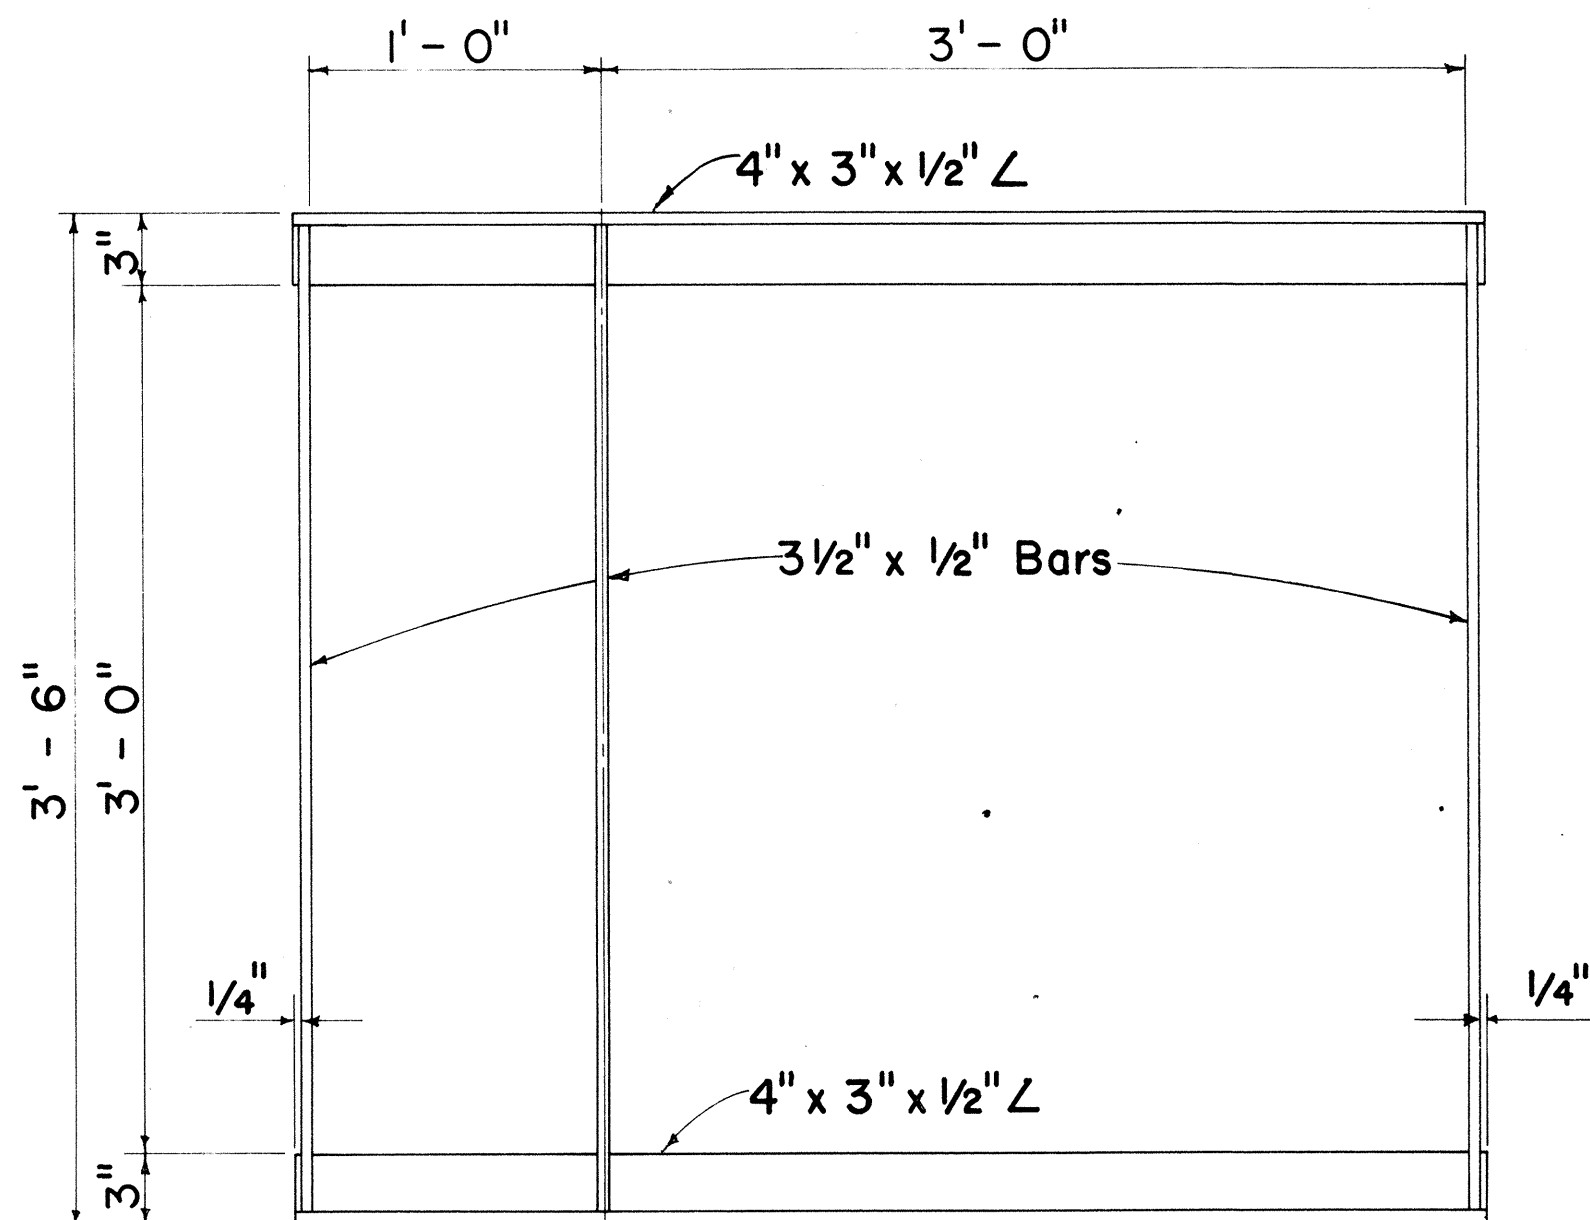


PLAN

Scale: $1\frac{1}{2}" = 1' - 0"$

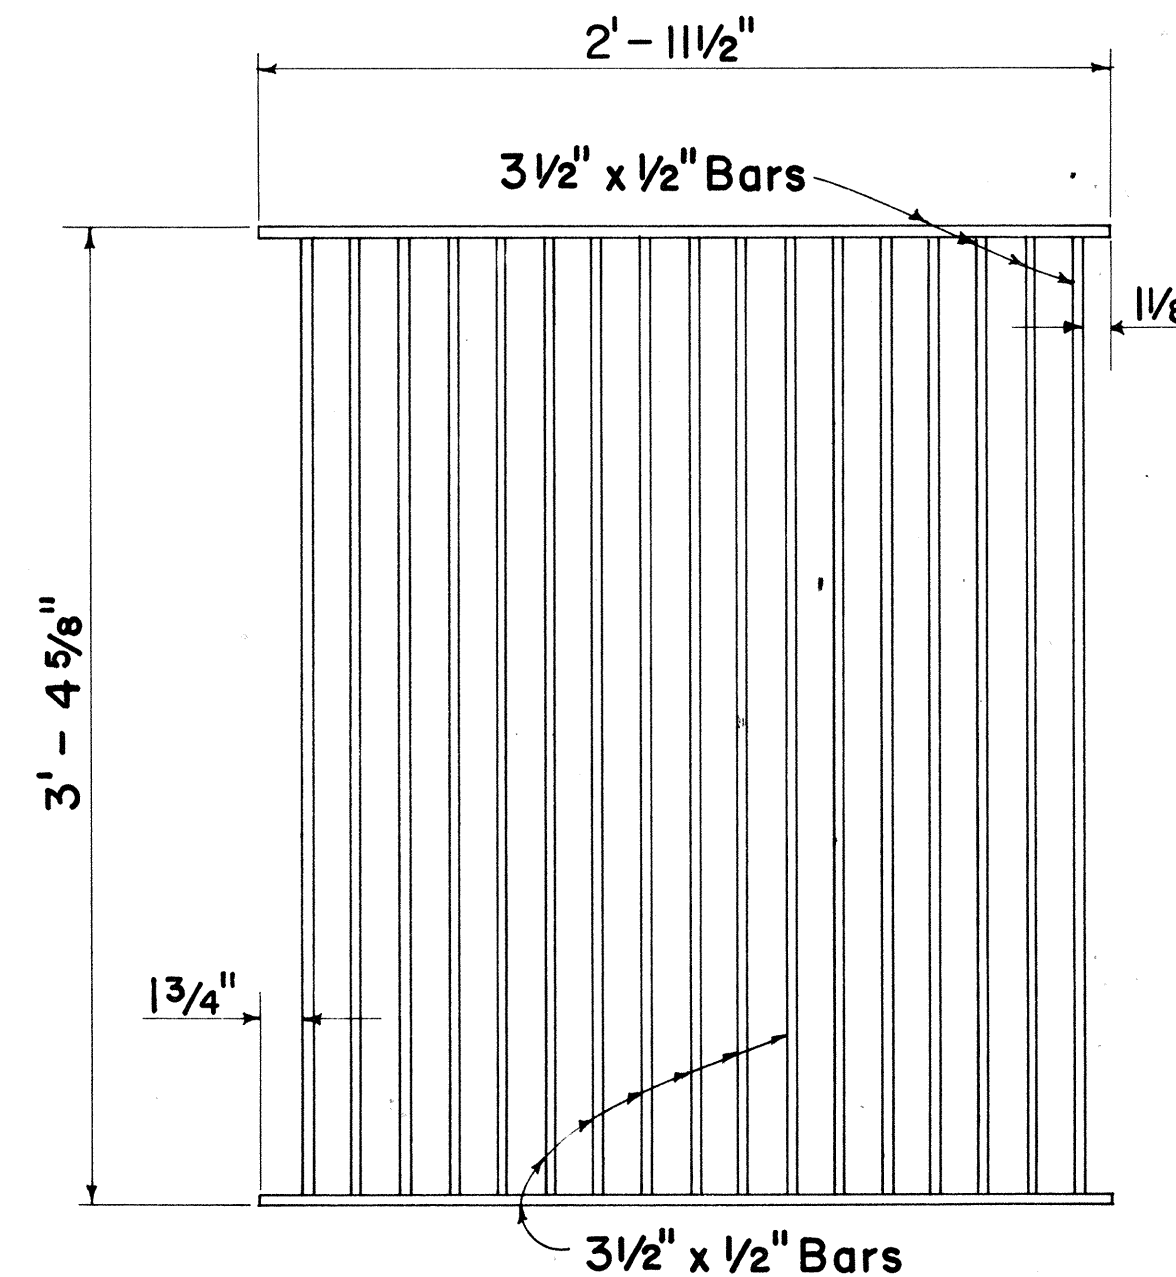


PLAN

Scale: $1\frac{1}{2}" = 1' - 0"$

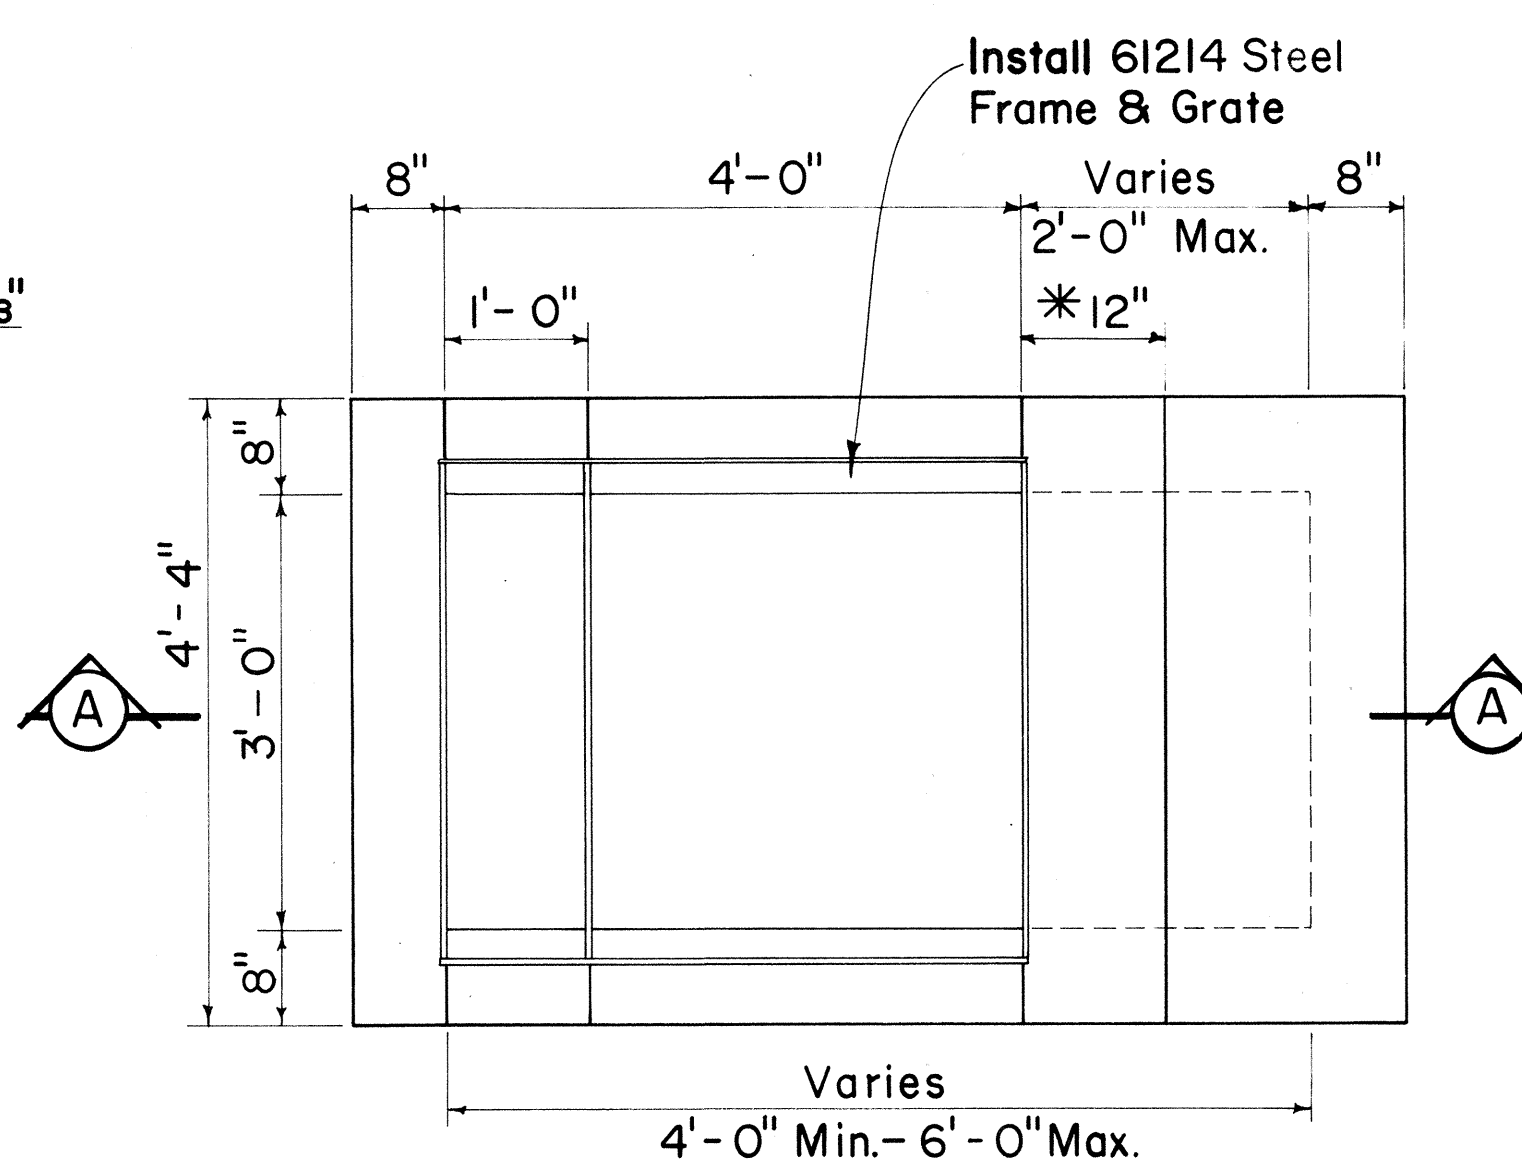

PLAN

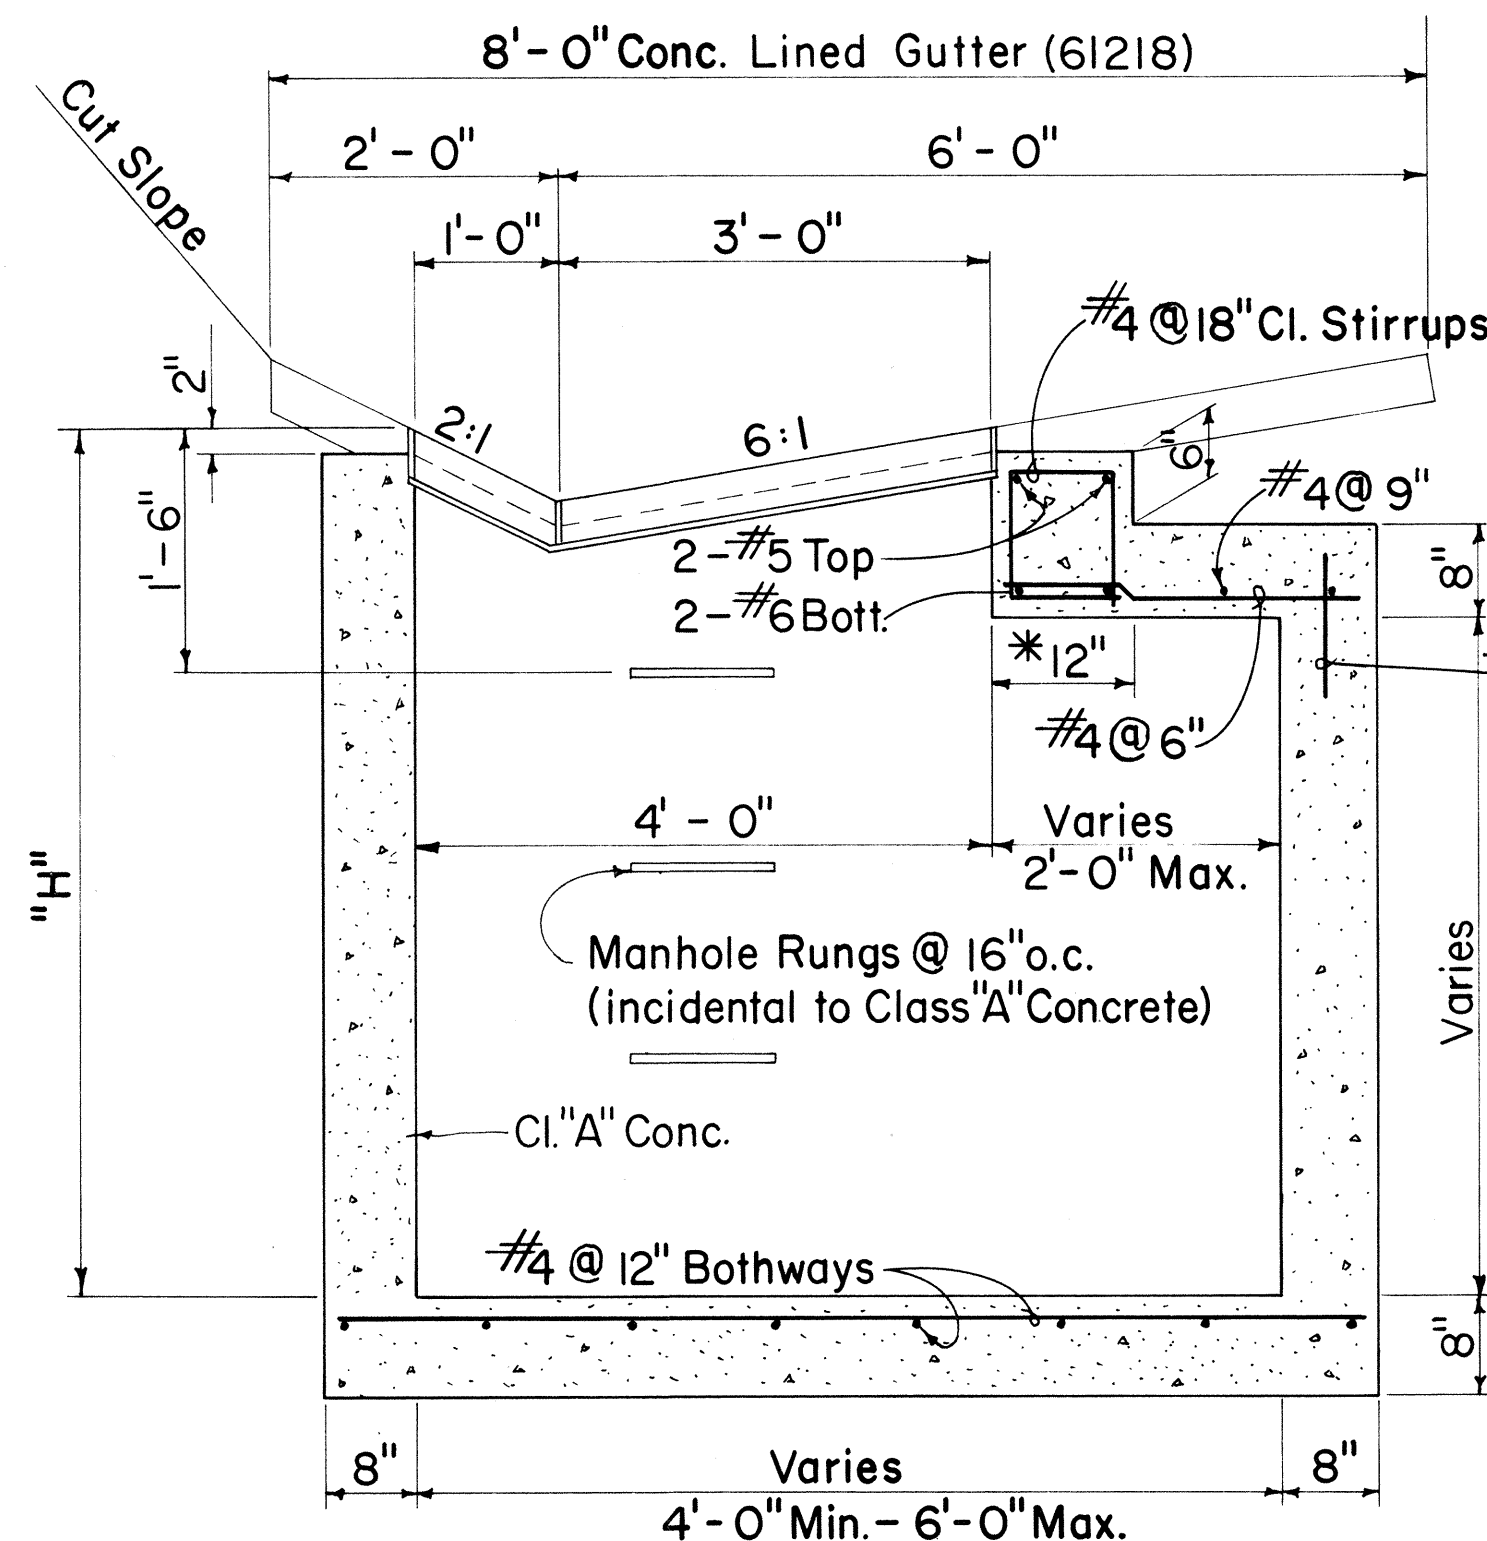

SECTION A - A

DETAIL OF 61214 DROP INTAKE

Scale: $\frac{3}{4}" = 1' - 0"$

*For Minimum size box of 4' - 0" only, use 8" and eliminate reinforcing steel shown in top portion.


NO.	REVISION	APPROVED BY	DATE

APPROVAL RECOMMENDED:
 9. Sakano
 HYDRAULIC DESIGN ENGINEER 12-17-69
 DATE

APPROVED:
 12-17-69
 ASSISTANT CHIEF, ENGINEERING DATE


STATE OF HAWAII
 DEPARTMENT OF TRANSPORTATION
 HIGHWAYS DIVISION
 STANDARD DETAILS
 TYPE 61214
 GRATED DROP INTAKE

Scales: As Noted Date: July 1969
 SHEET No. 31 OF 34 SHEETS DH 9

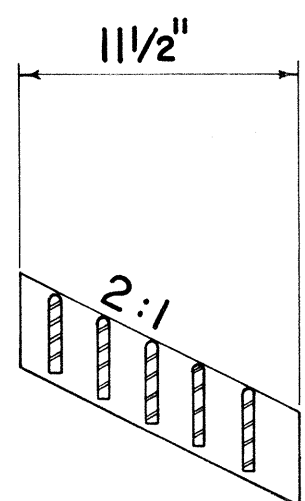


SECTION

Scale: $1\frac{1}{2}" = 1' - 0"$

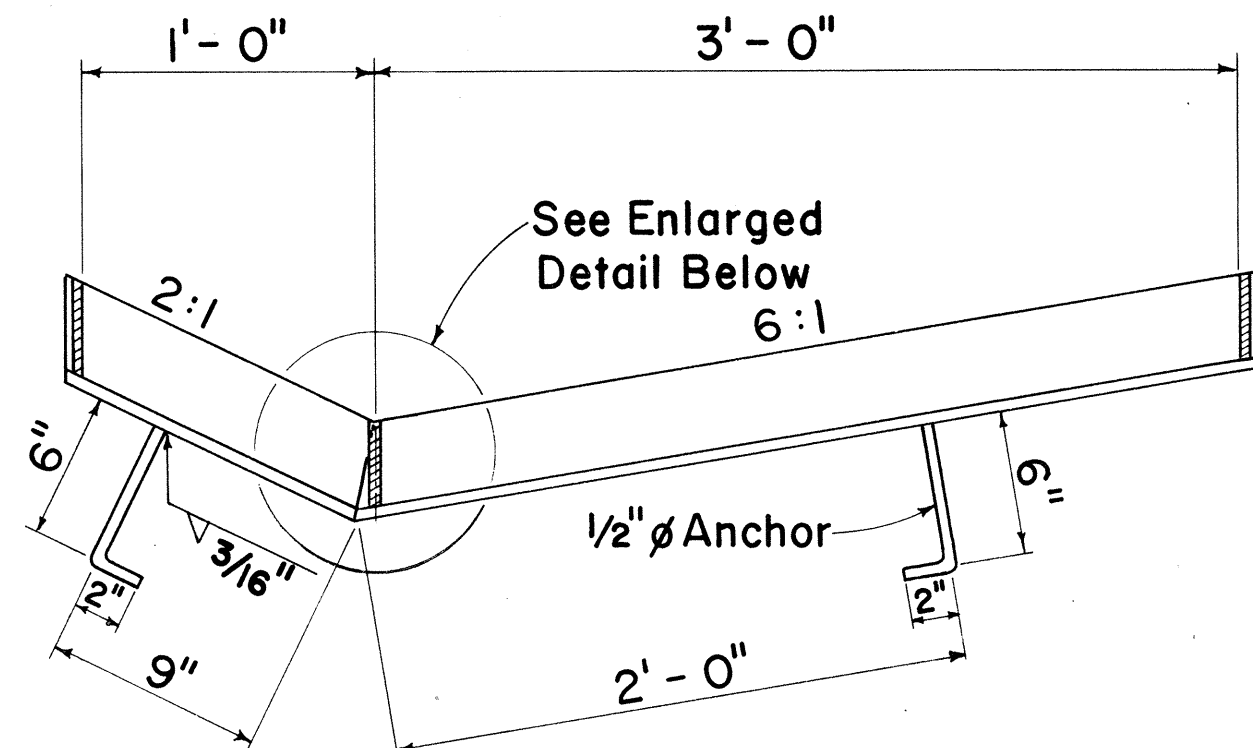


SECTION

Scale: $1\frac{1}{2}" = 1' - 0"$

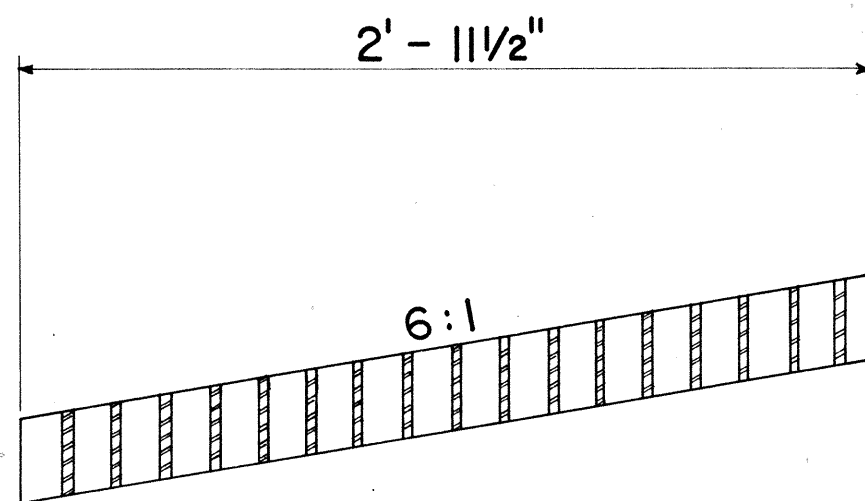


SECTION

Scale: $1\frac{1}{2}" = 1' - 0"$

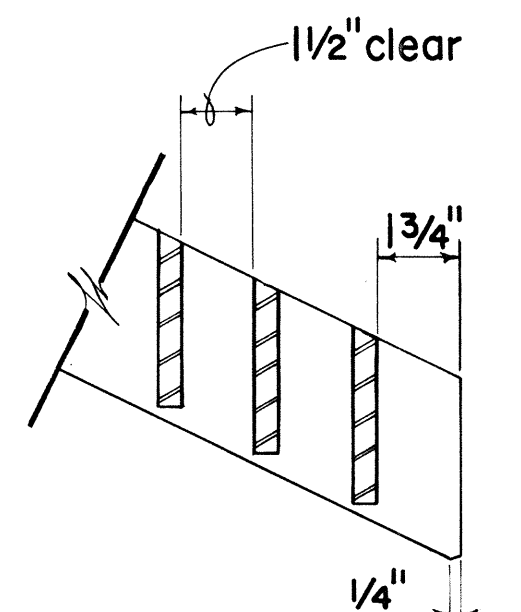


GRATE

Scale: $3" = 1' - 0"$

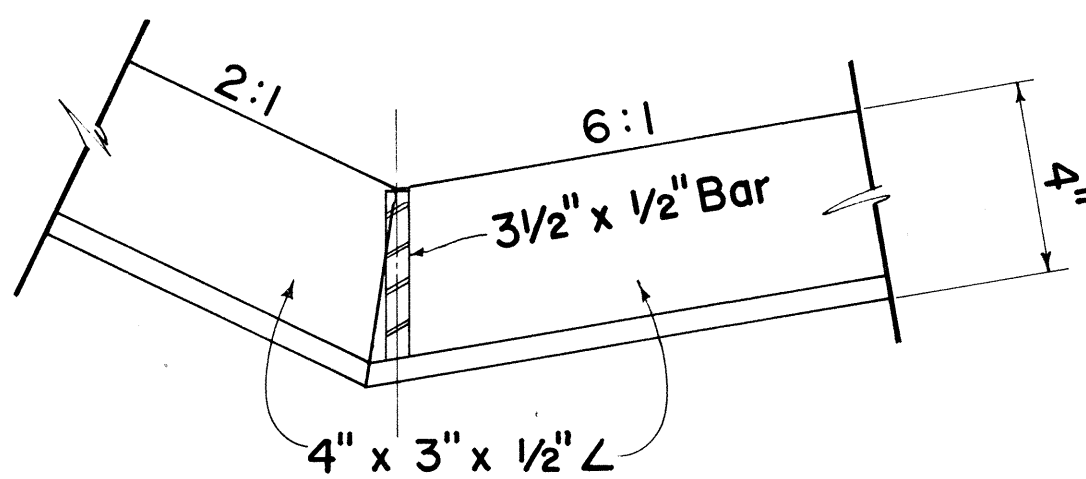

FRAME

Scale: $3" = 1' - 0"$

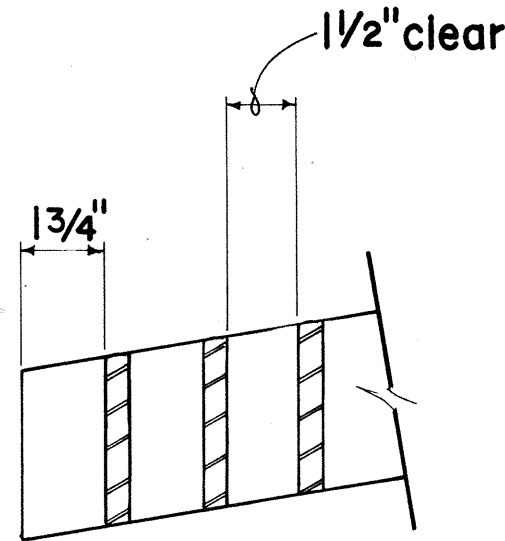




GRATE

Scale: $3" = 1' - 0"$




DETAILS OF TYPE 61214 STEEL FRAME AND GRATES

SURVEY PLOTTED BY	DATE
DRAWN BY	DESIGNED BY
NOTE BOOK	QUANTITIES BY
CHECKED BY	NO.

FED. ROAD DIST. NO.	STATE	FED. AID PROJ. NO.	FISCAL YEAR	SHEET NO.	TOTAL SHEETS
HAWAII	HAW.	F-078-1(i)	1969	98	258

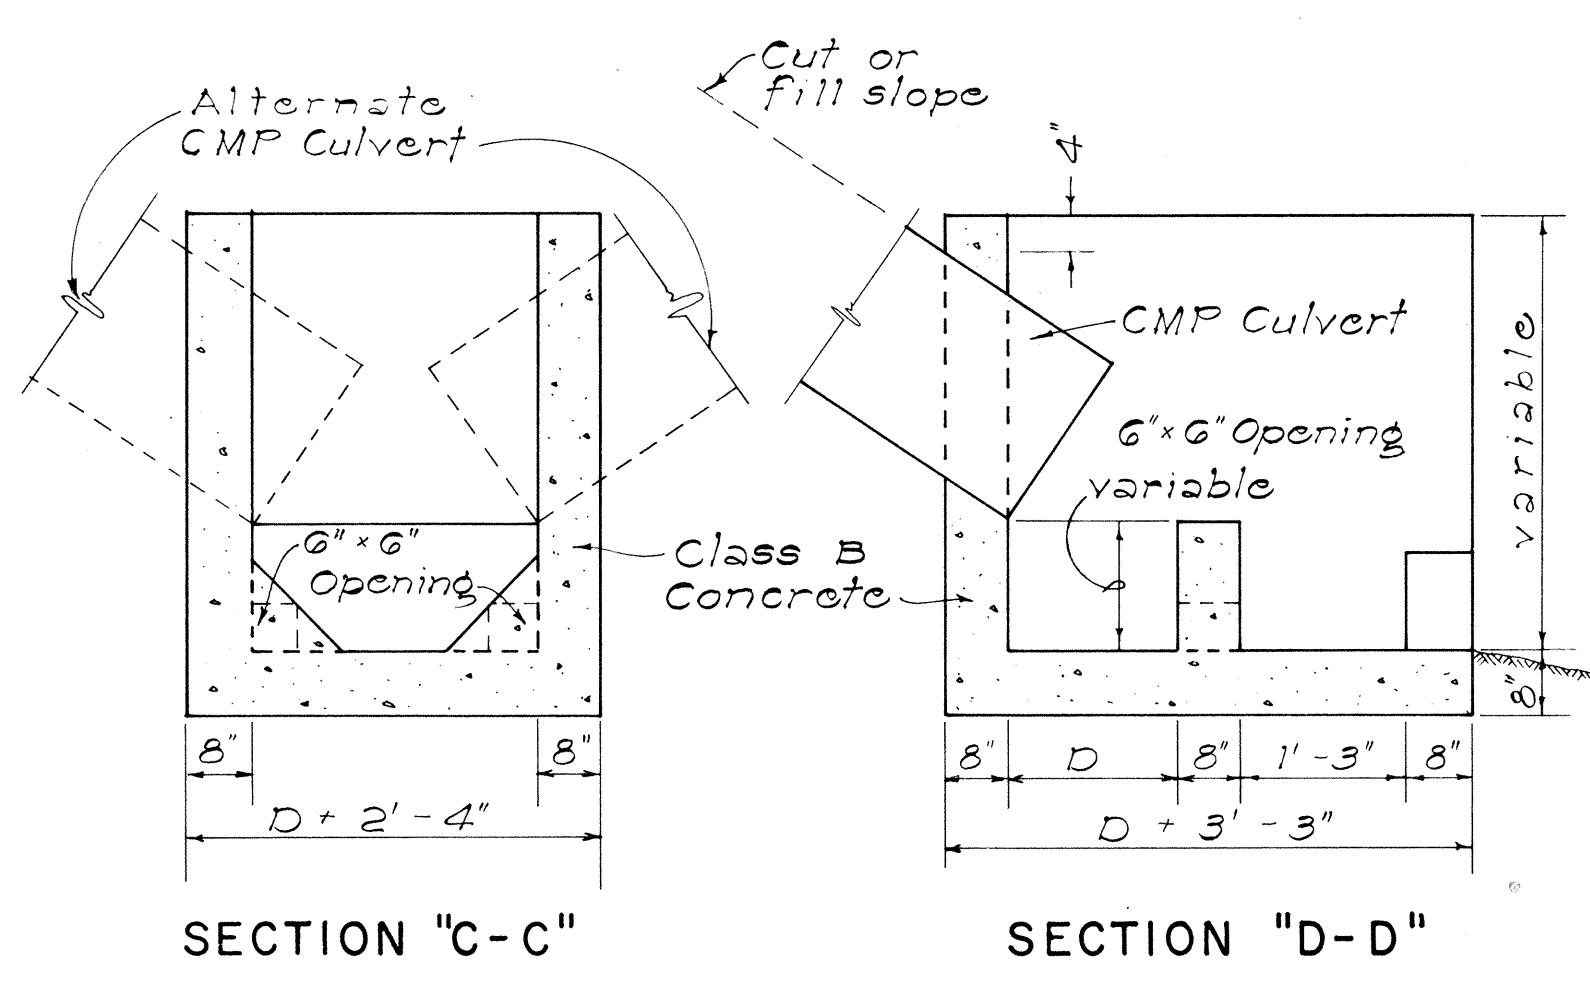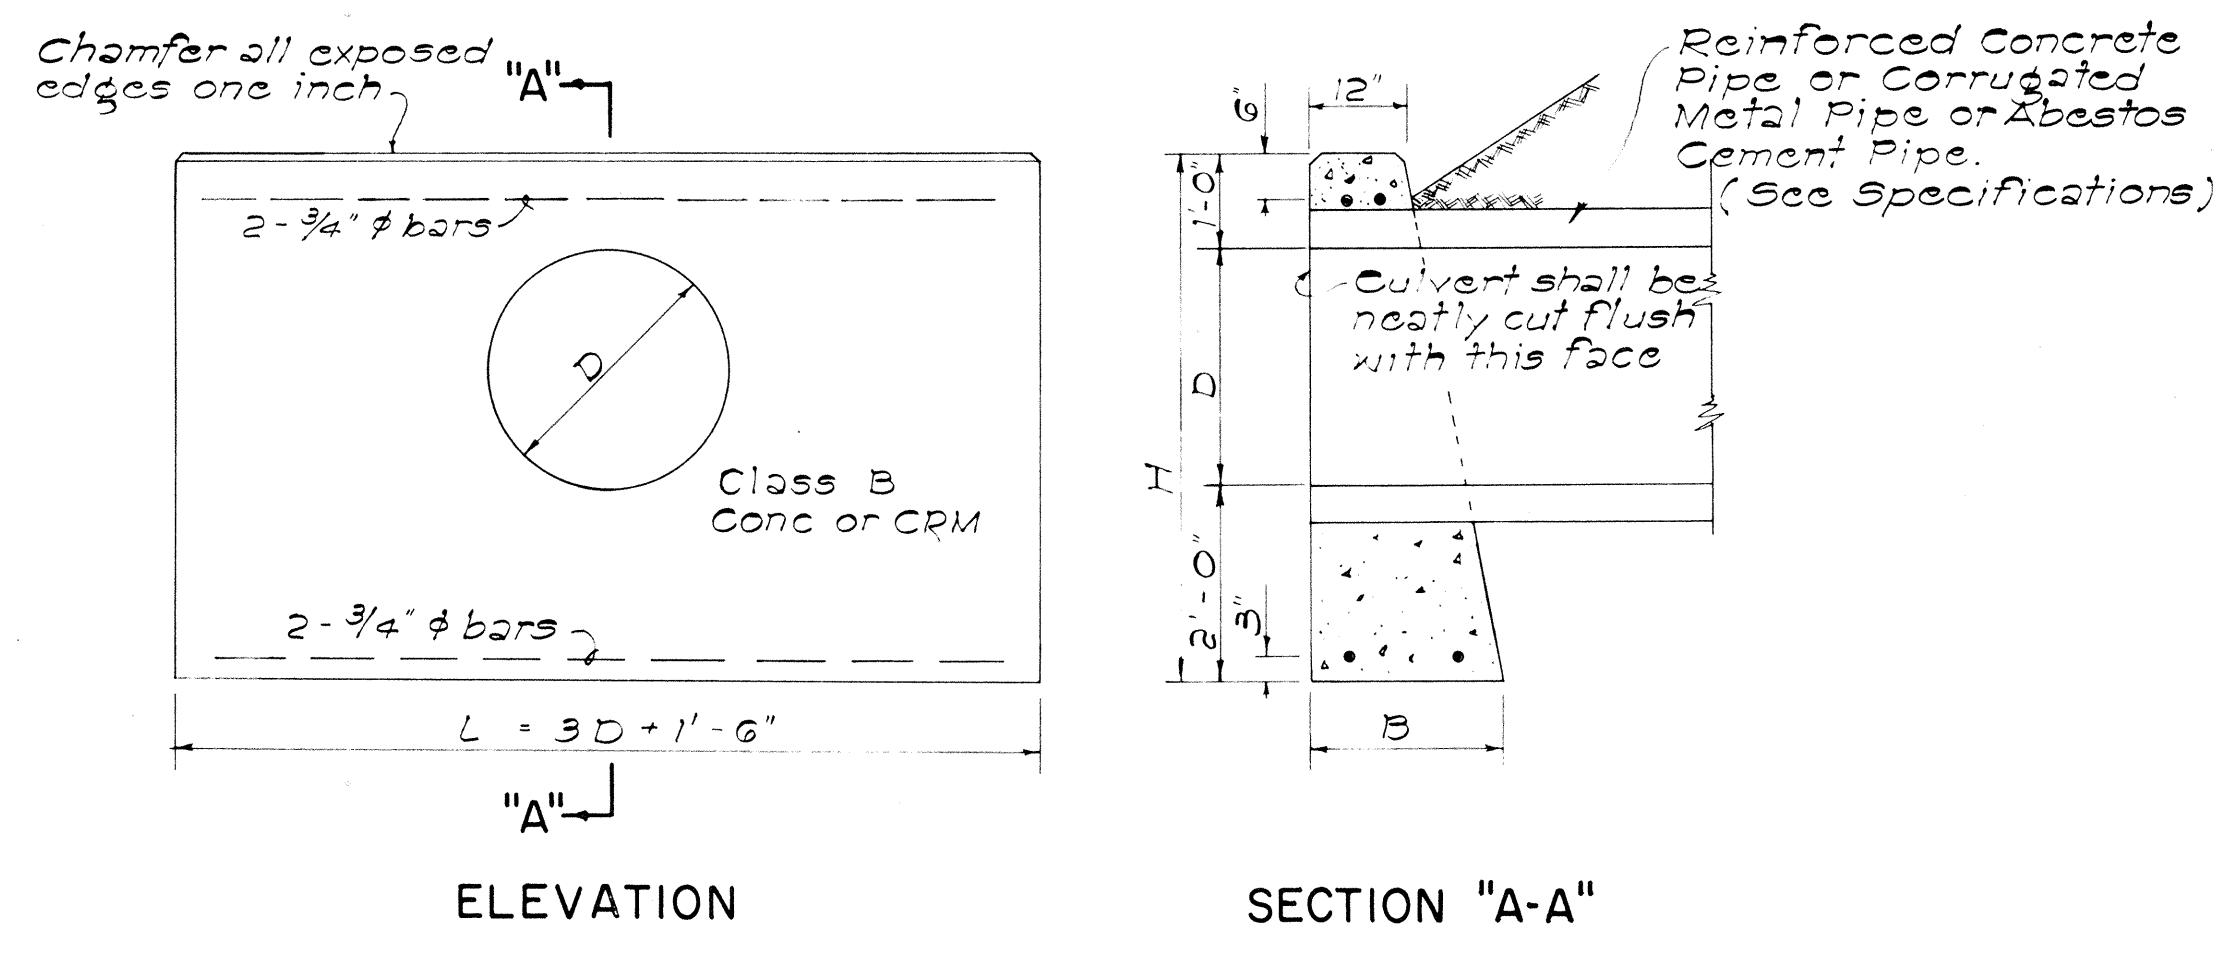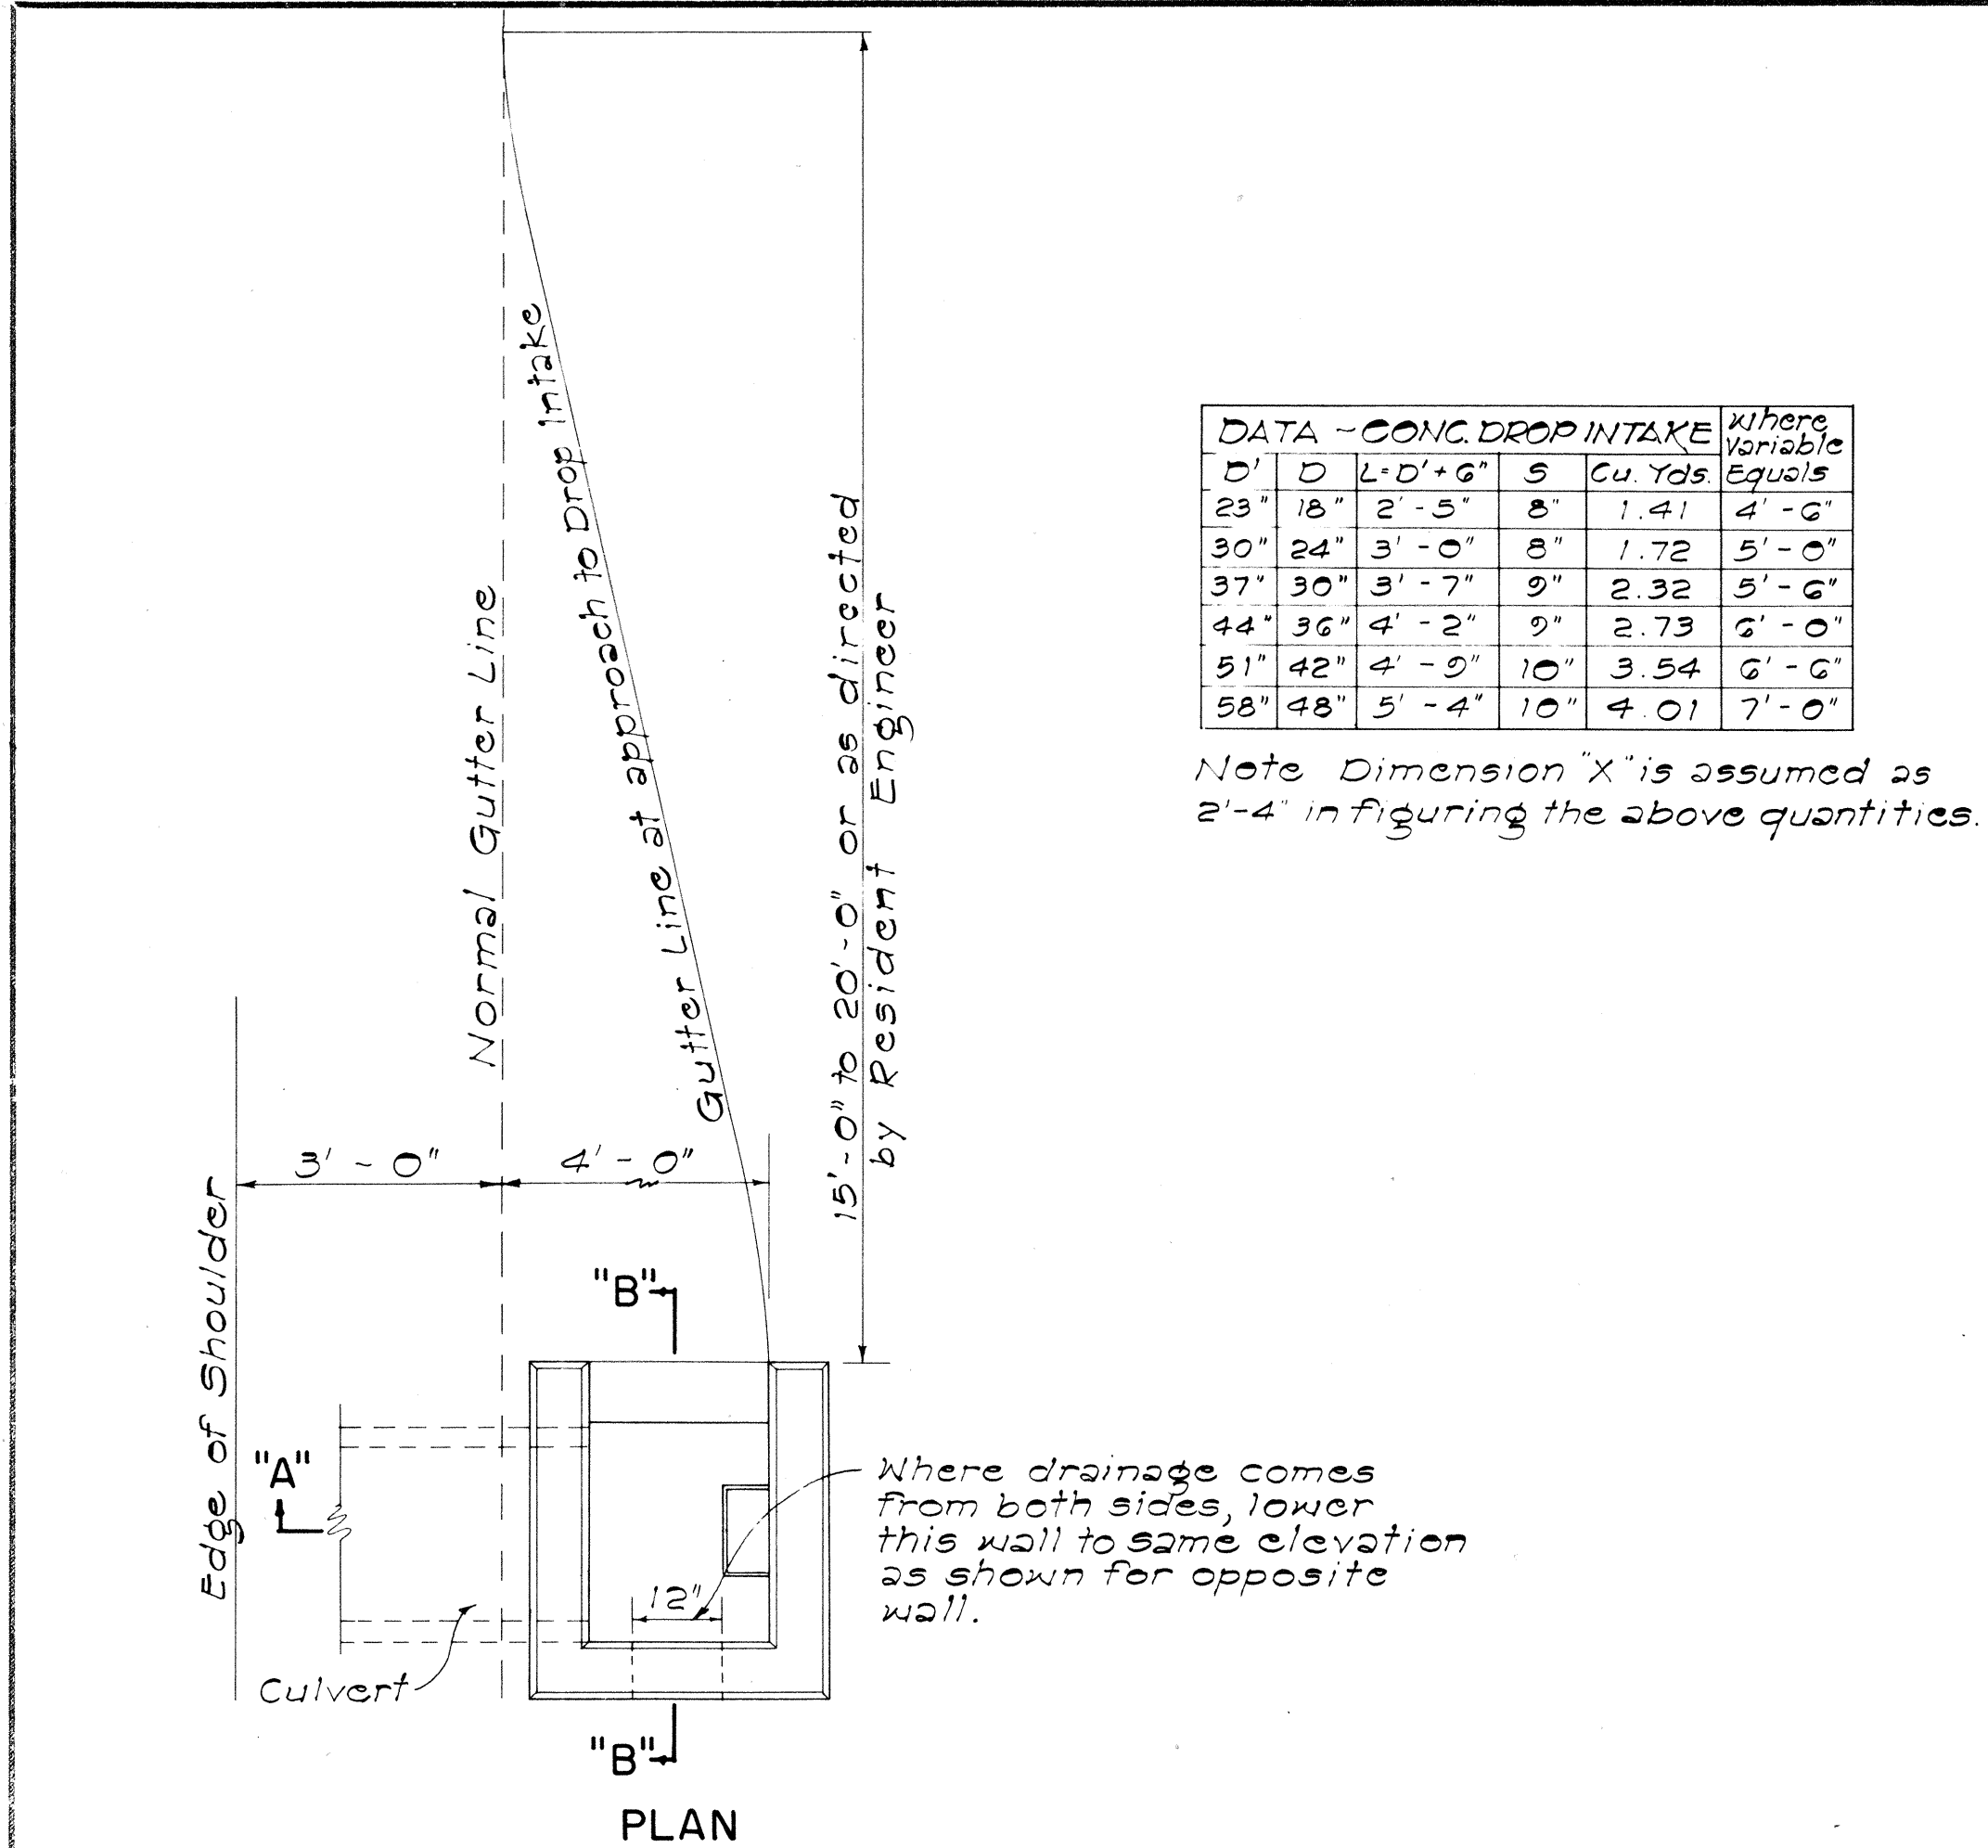

DATA FOR CONC. HEADWALL				Cl. B CONC FOR R.C.P.	Cl. B CONC FOR C.M.P.	Steel For One Headwall	
D	B	L	H	Cu. Yd.	Cu. Yd.	No. of Bars	Length Lbs.
18"	1'-0"	6'-0"	4'-6"	1.12	1.17	4	34# 5'-6" 33
24"	1'-6"	7'-6"	5'-0"	1.52	1.60	4	34# 7'-0" 42
30"	2'-0"	9'-0"	5'-6"	2.36	2.49	4	34# 8'-6" 51
36"	2'-6"	10'-6"	6'-0"	2.94	3.13	4	34# 10'-0" 60
42"	2'-6"	12'-0"	6'-6"	4.19	4.47	4	34# 11'-6" 69
48"	2'-6"	13'-6"	7'-0"	5.01	5.36	4	34# 13'-0" 78

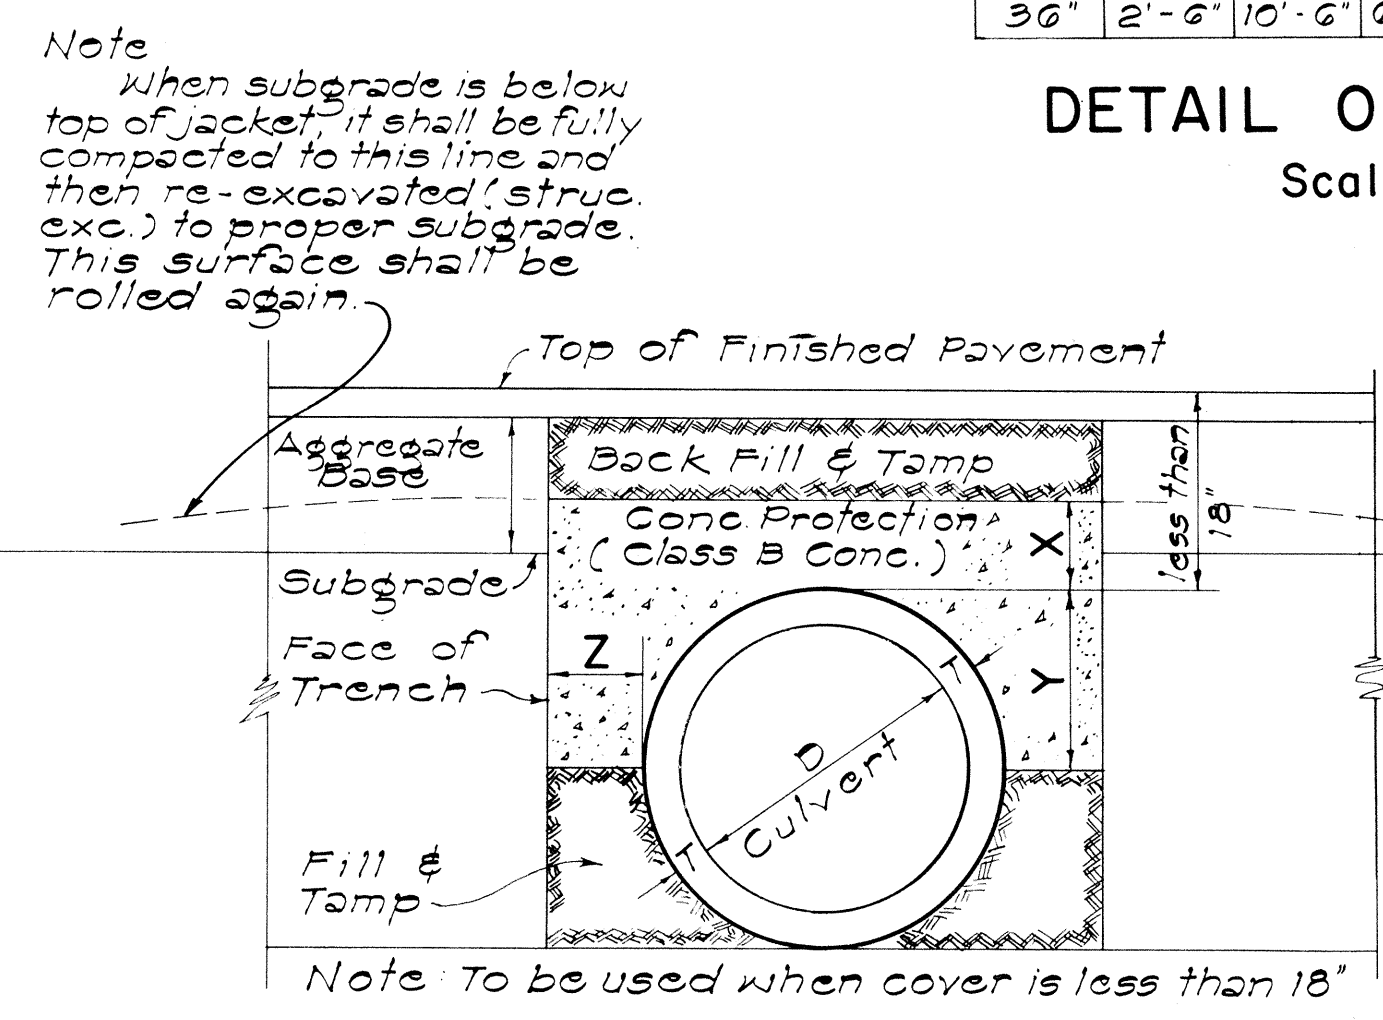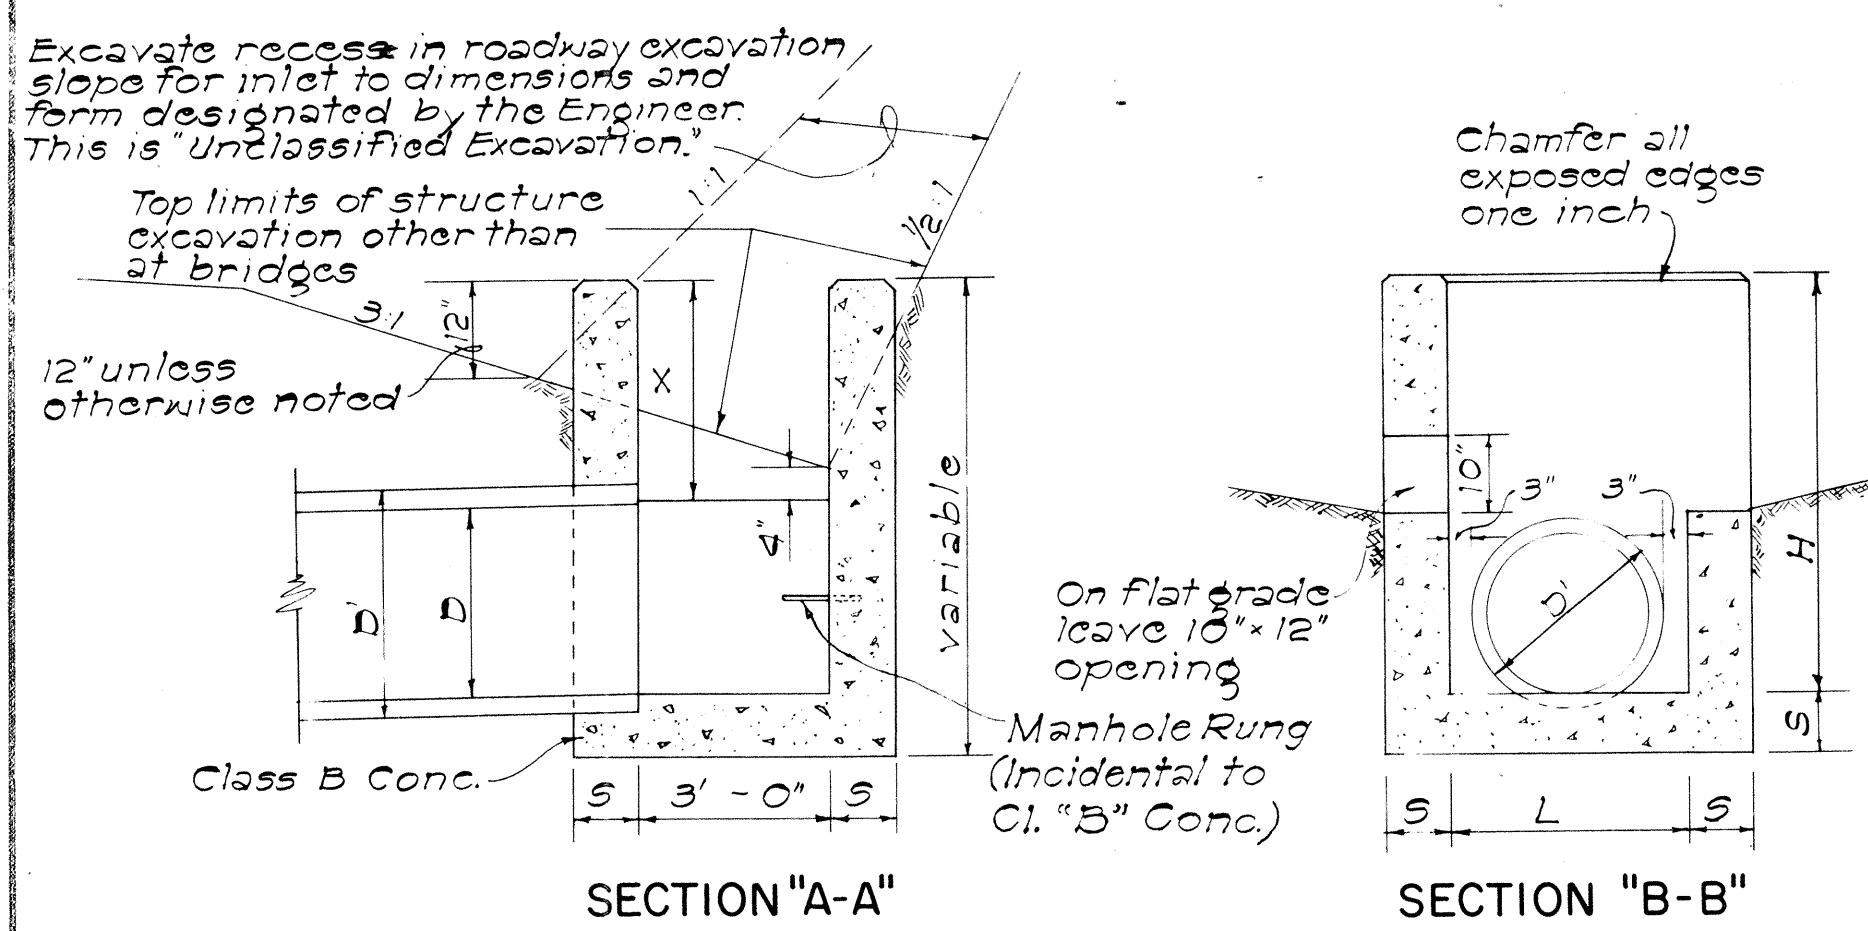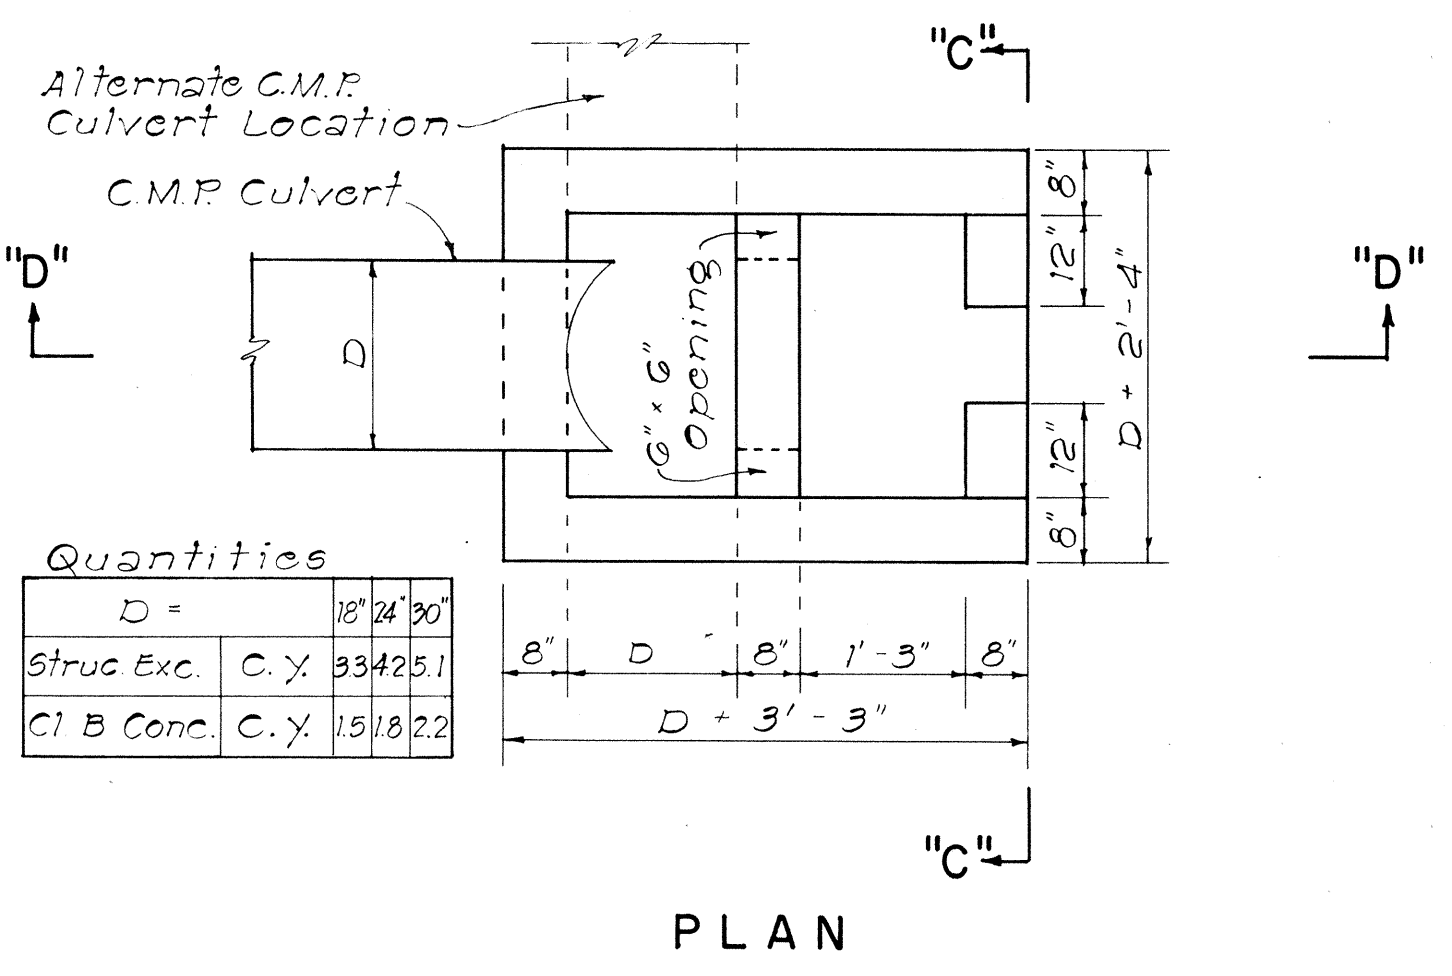

DETAILS OF CONC. DROP BOX AT OUTLET OF CULVERT PIPE

NOT TO SCALE

- ## DETAIL OF CONCRETE DROP INTAKE
- Scale: 1/2" = 1'-0"
- ### GENERAL NOTES
- Culvert shall enter and leave Drop Intake from any position and in the direction indicated by the plans or ordered by the Engineer.
 - D shall be the maximum outside dimension of the culvert at the Drop Intake wall.
 - Manhole Rings (16" o.c.) are required when "H" is greater than 4 feet 6 inches. Only one rung (12 inches from the bottom) is required if "H" is 4 feet 6 inches or less. Manhole Rings may be placed at any location as ordered by the Engineer.

DATA FOR CONCRETE PROTECTION OVER CULVERTS		
X	Y	Z
6" for 18" D	$\frac{D}{2} + T$	Z must be from pipe to face of trench
7" for 24" D		Minimum = X
8" for 30" D		
9" for 36" D		
10" for 42" D		
11" for 48" D		
12 for 54" D		Maximum pay quantity will be Z = 12"

SECT. OF CULVERT WITH CONC. PROTECTION

Scale: 1" = 1'-0"

APPROVAL RECOMMENDED:

[Signature] 12-17-69
HYDRAULIC DESIGN ENGINEER DATE

APPROVED:

[Signature] 12-17-69
ASSISTANT CHIEF, ENGINEERING DATE

NO.	REVISION	APPROVED BY	DATE

STATE OF HAWAII
DEPARTMENT OF TRANSPORTATION
HIGHWAYS DIVISION

STANDARD DETAILS

DROP INTAKE, HEADWALL & CONCRETE PROTECTION

Scale: As Noted Date: Aug. 1967

SHEET No. 32 OF 34 SHEETS DH 10

FED. ROAD DIST. NO.	STATE	FED. AID PROJ. NO.	FISCAL YEAR	SHEET NO.	TOTAL SHEETS
HAWAII	HAW.	F-078-1(11)	1969	99	258


GENERAL NOTES

- Concrete: All concrete shall be Class A.
- Cutoff Wall: The depth of wall shown on the plan may be reduced if rock is encountered at a higher elevation.
- Multiple Pipe Installations: To permit careful placing and tamping of back fill material, clear spacing for multiple pipe installations shall be not less than one-half the diameter of the larger pipe between sides of adjacent pipes, but not required to exceed three feet.
- Anchor Bolts: Anchor bolts are not required for concrete pipe.

SUMMARY OF QUANTITIES


Culvert Dia. (inches)	Concrete (cu. Yd.)	Reinf. Steel (Lbs.)
48		
54		
60		
72		
84	12.7	1270
96	16.2	1570
108	20.3	2010
120	24.8	2460
144	41.8	3610
180	63.8	7090

Note: Quantities shown are for C.M.P. culvert.

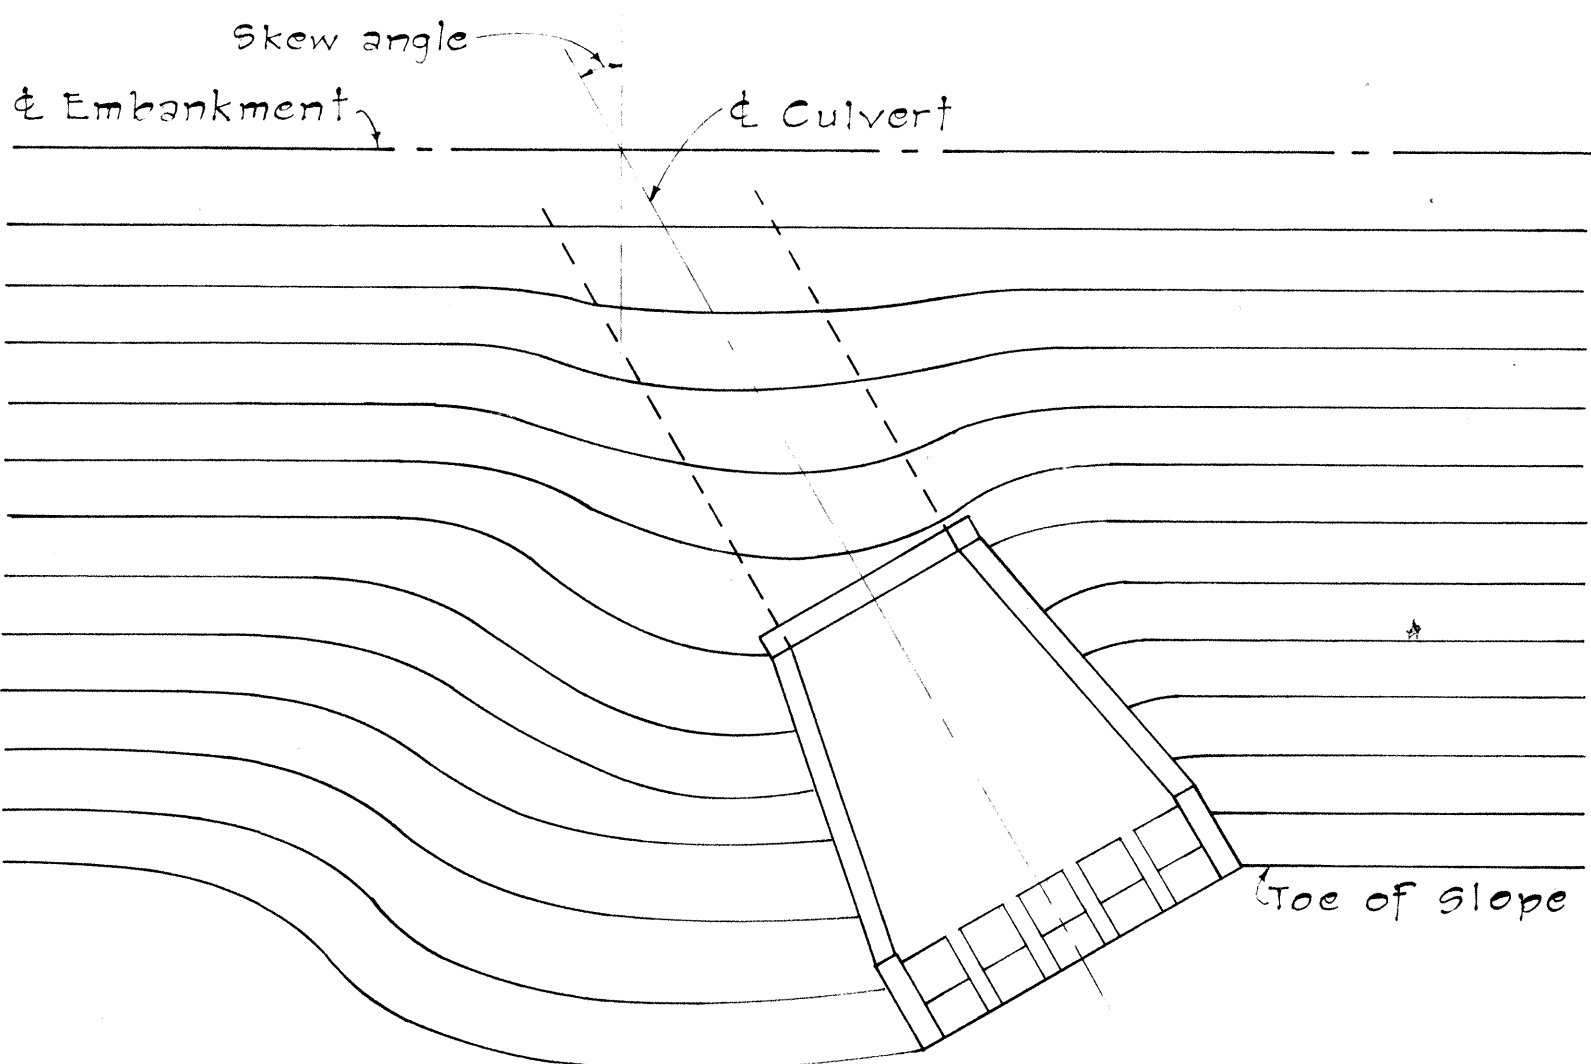


EMBANKMENT CONTOURS FOR SKEWED OUTLET


When outlet is skewed to embankment slope, the embankment may be contoured to cover the exposed section of wall and pipe.

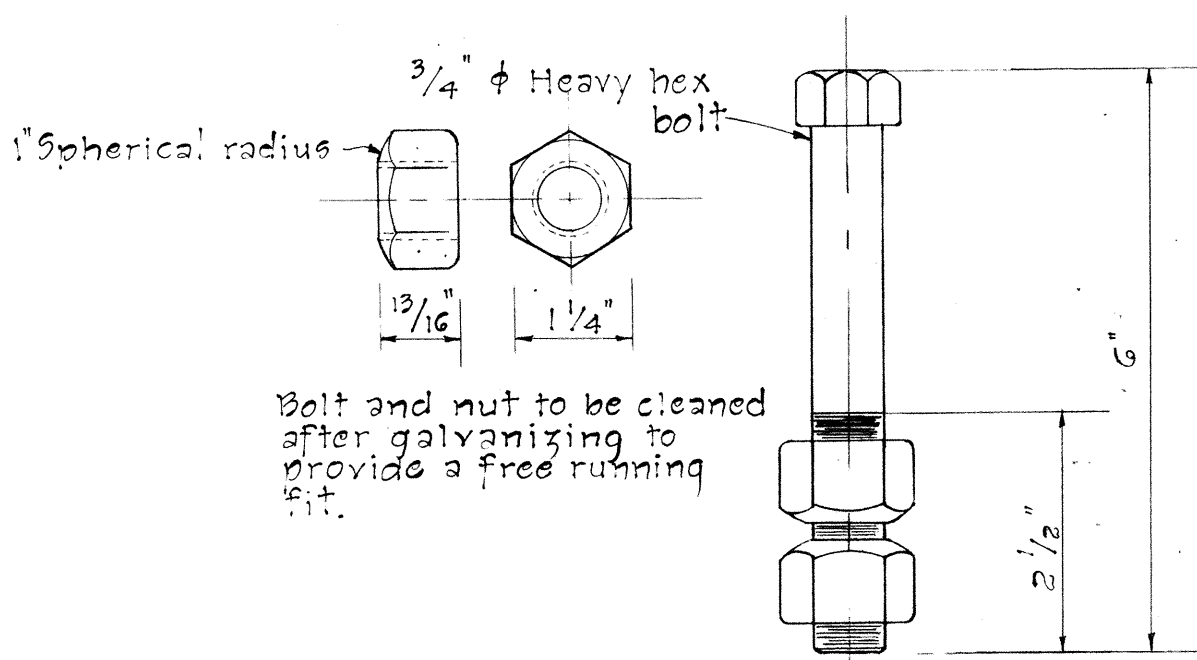

ANCHOR BOLT DETAIL

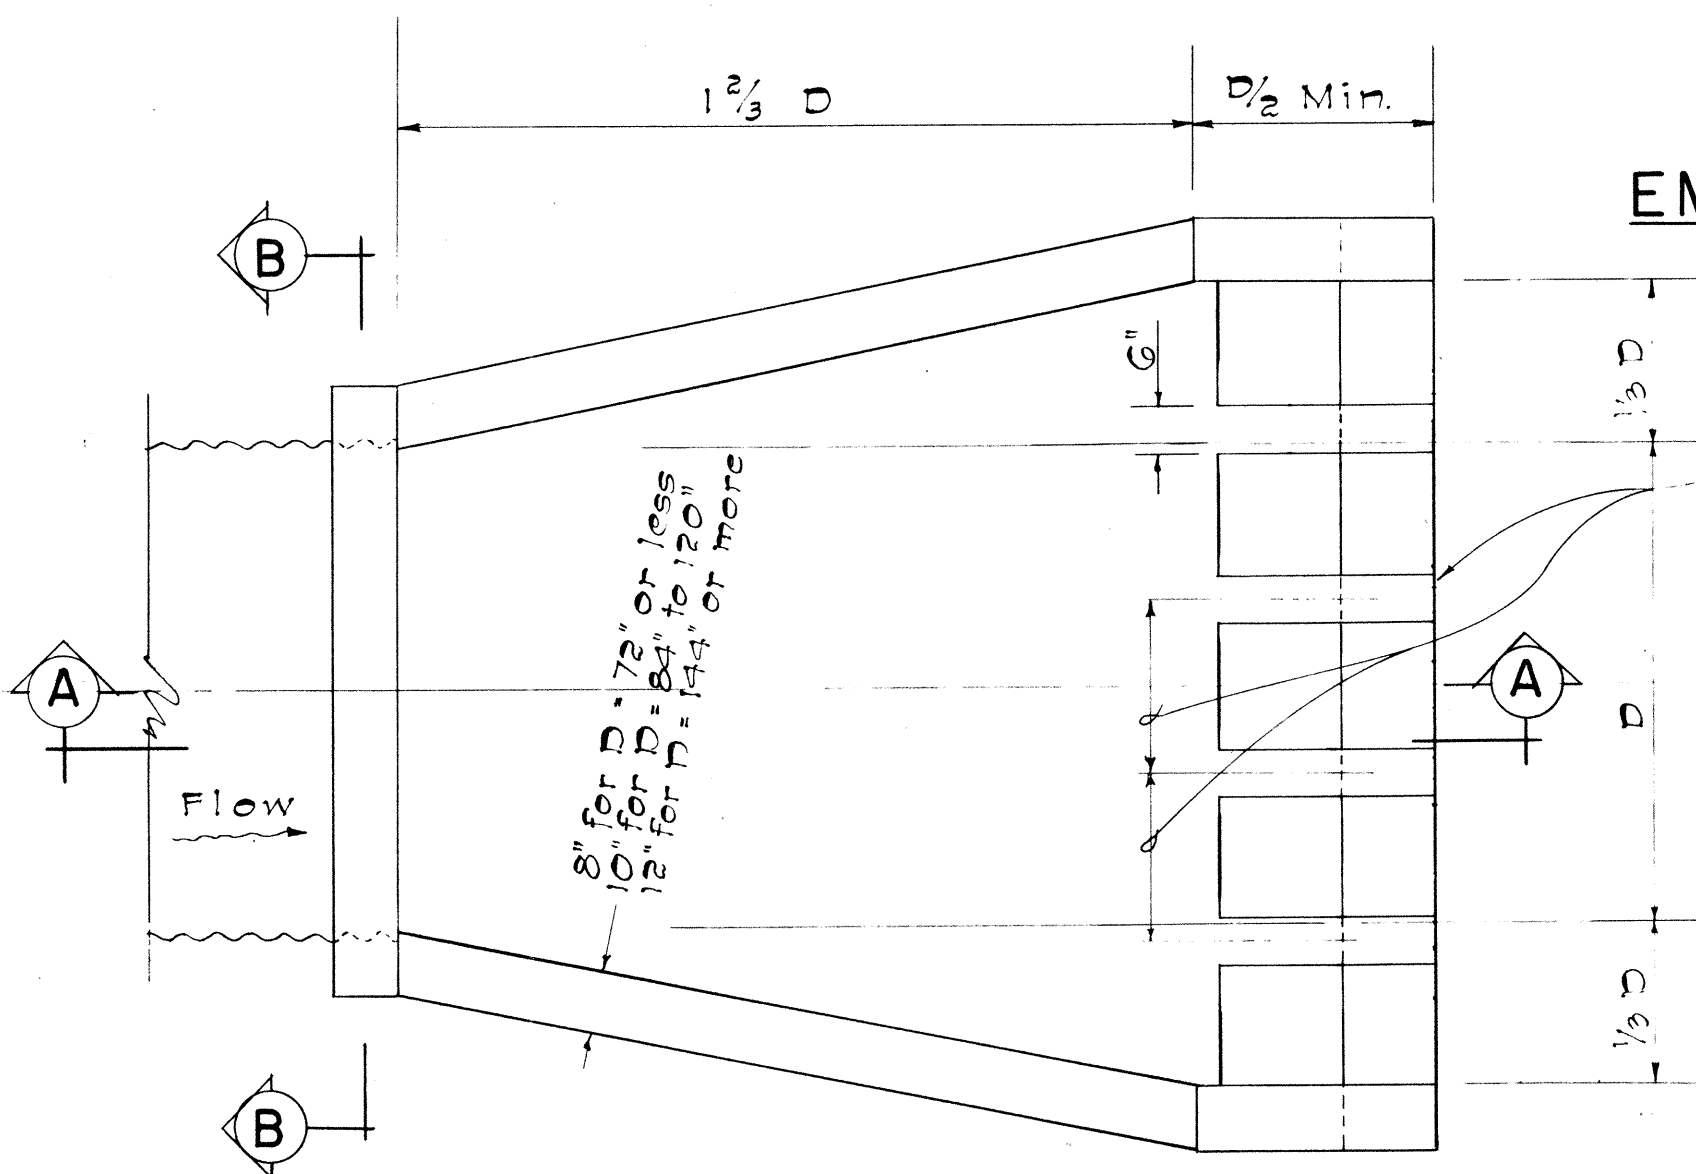


PLAN

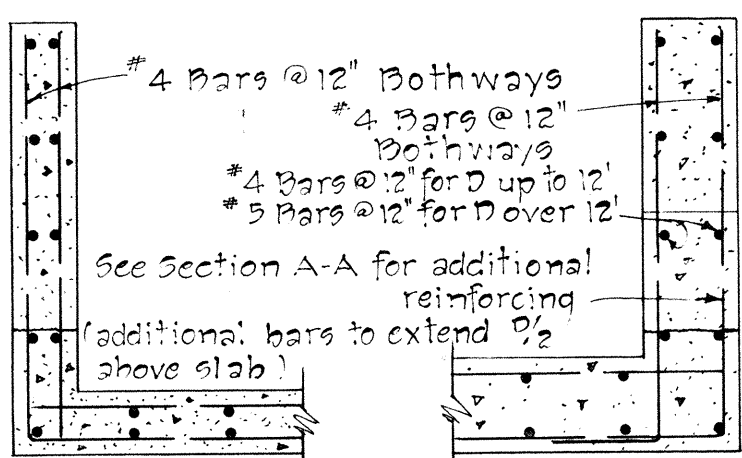


8" WING WALL 10" TO 12" WING WALLS

SECTION C-C

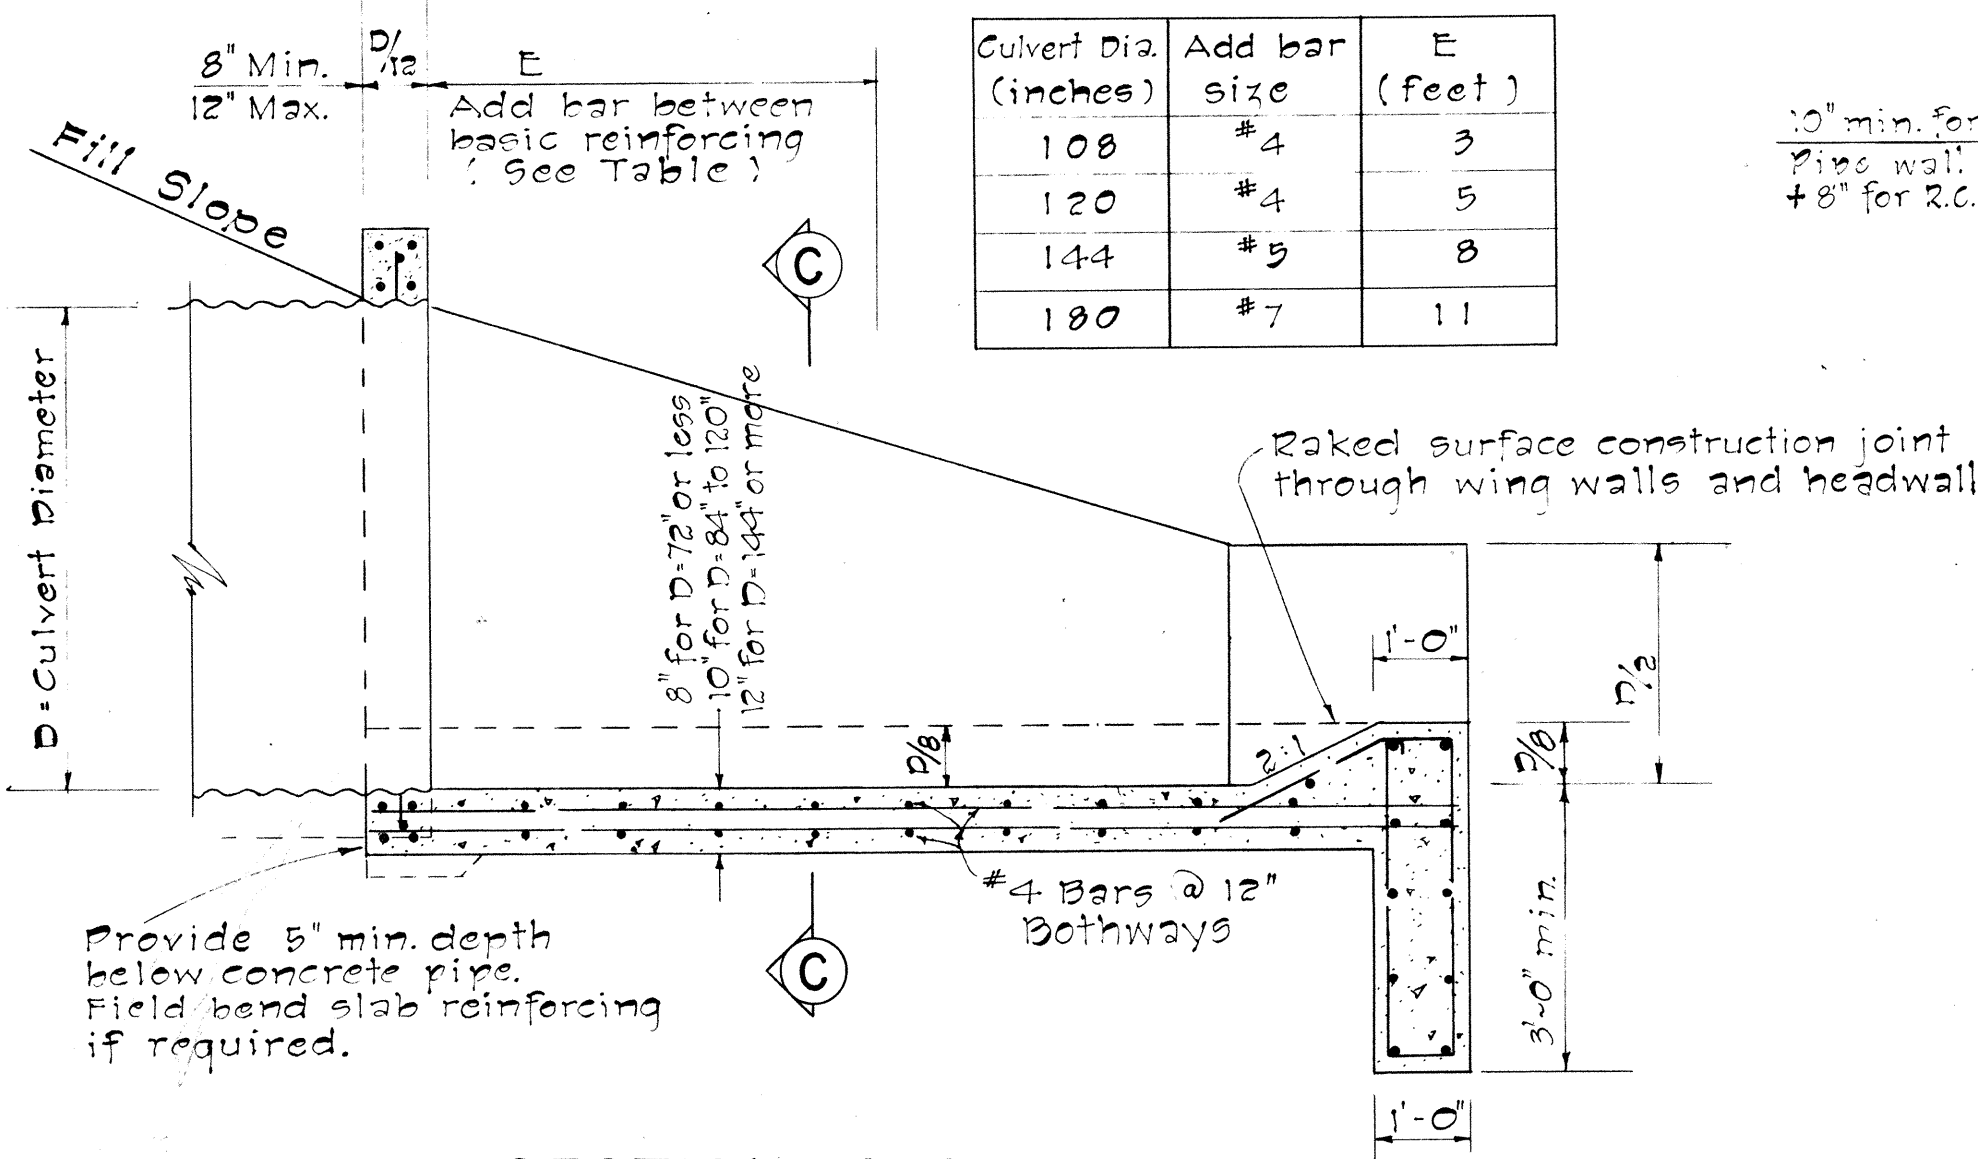


SECTION A-A

OUTLET STRUCTURE FOR CULVERT SIZES 48 IN. TO 180 IN. DIAMETER

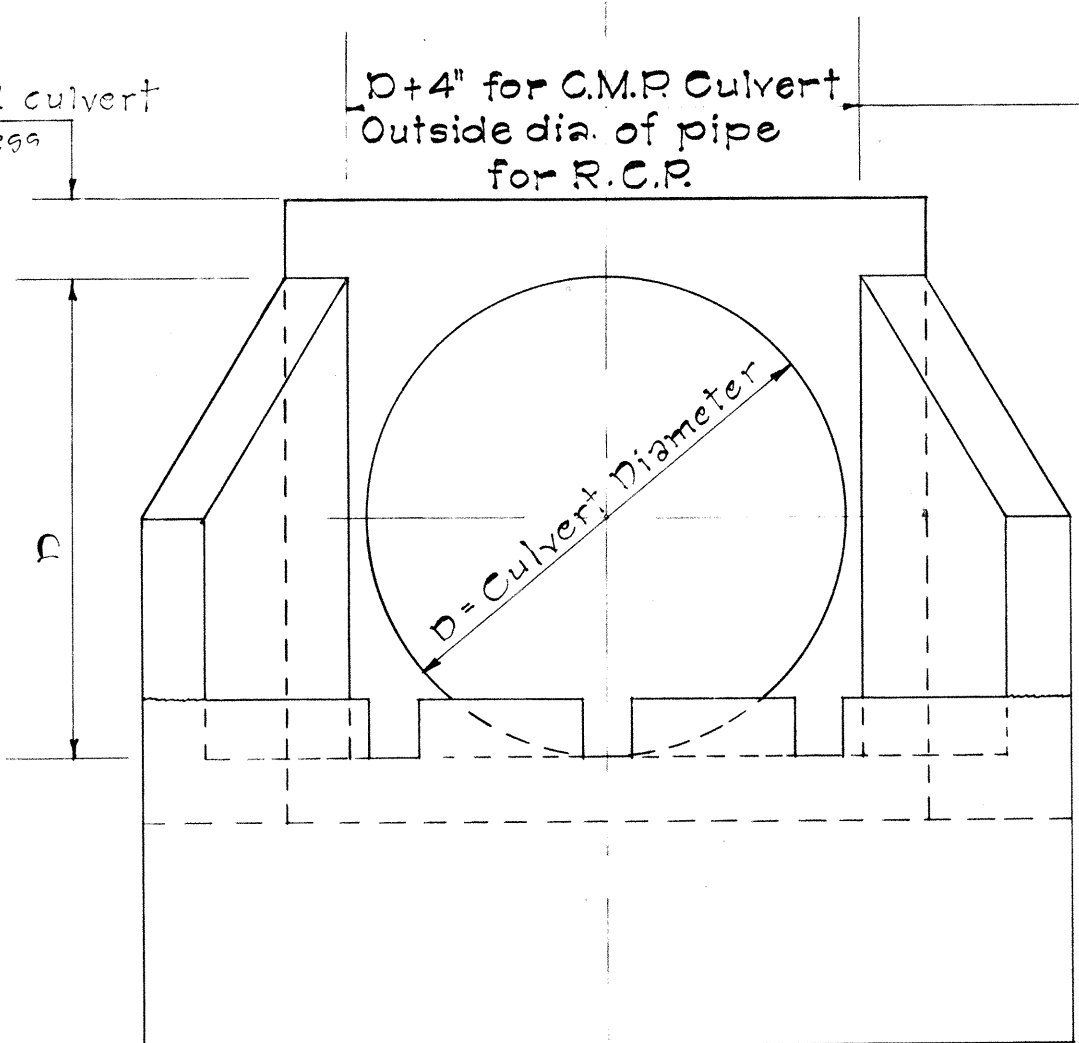

FRONT ELEVATION

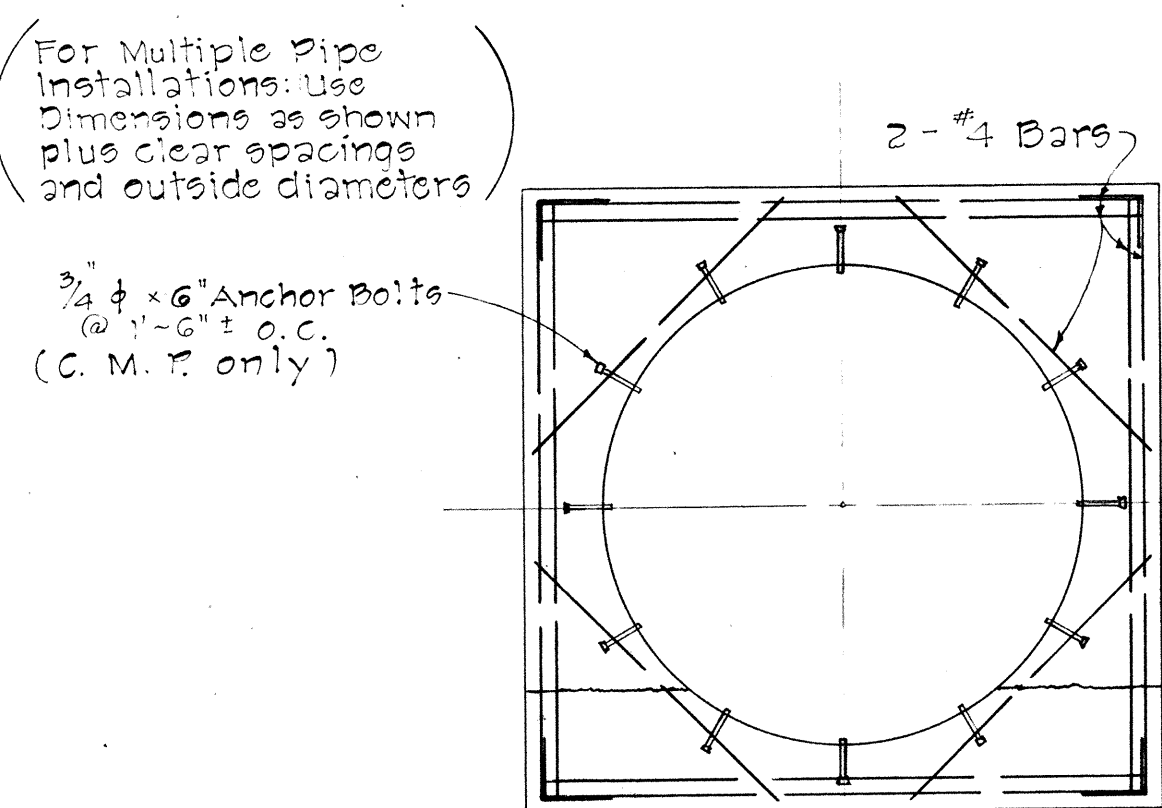

SECTION B-B

APPROVAL RECOMMENDED:

HYDRAULIC DESIGN ENGINEER

APPROVED:

ASSISTANT CHIEF, ENGINEERING

12-17-69

DATE

12-17-69

DATE

NO.	REVISION	APPROVED BY	DATE

STATE OF HAWAII DEPARTMENT OF TRANSPORTATION HIGHWAYS DIVISION STANDARD DETAILS OUTLET STRUCTURES

Not To Scale

Date: July, 1969




SHEET No. 33 OF 34 SHEETS

DH 15




FED. ROAD DIST. NO.	STATE	FED. AID PROJ. NO.	FISCAL YEAR	SHEET NO.	TOTAL SHEETS
HAWAII	HAW.	F078-1(1)	1969	100	258

GENERAL NOTES



1. All concrete shall be Class "B" unless otherwise noted.
2. Exposed edges of all drainage structures shall be chamfered one inch.
3. Culvert shall enter and leave Drop Intake from any position and in the direction indicated by the plans or ordered by the Engineer.
4. Manhole Rungs (16" o.c.) are req'd. when "H" is greater than 4'-6". Only one rung (12 inches from the bottom) is required if "H" is 4'-6" or less. Manhole Rungs may be placed at any location as ordered by the Engineer.

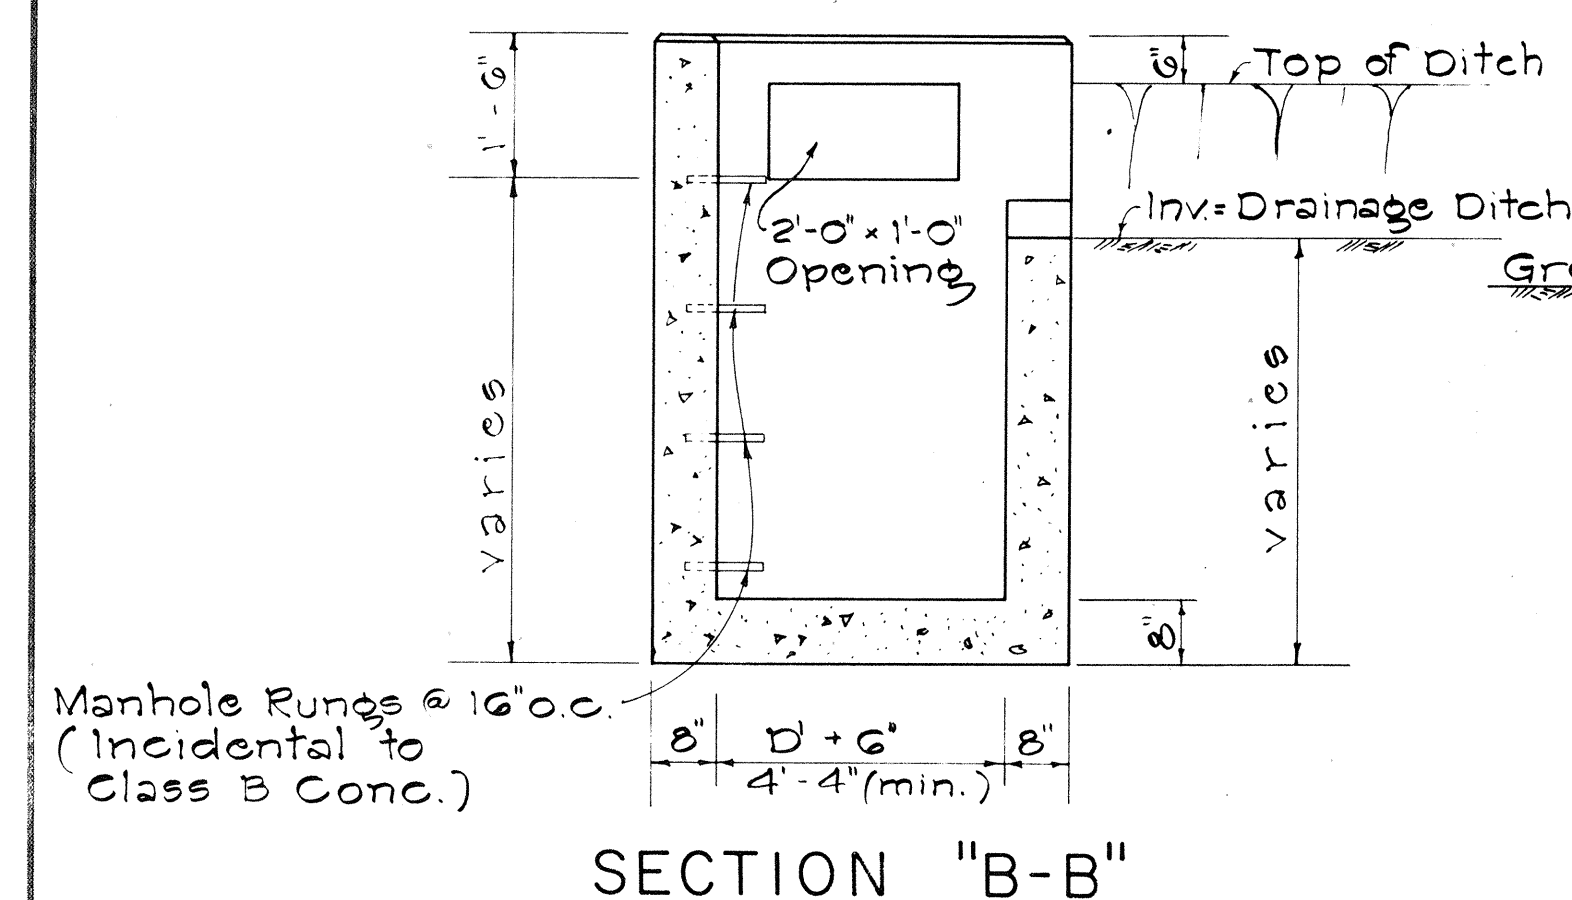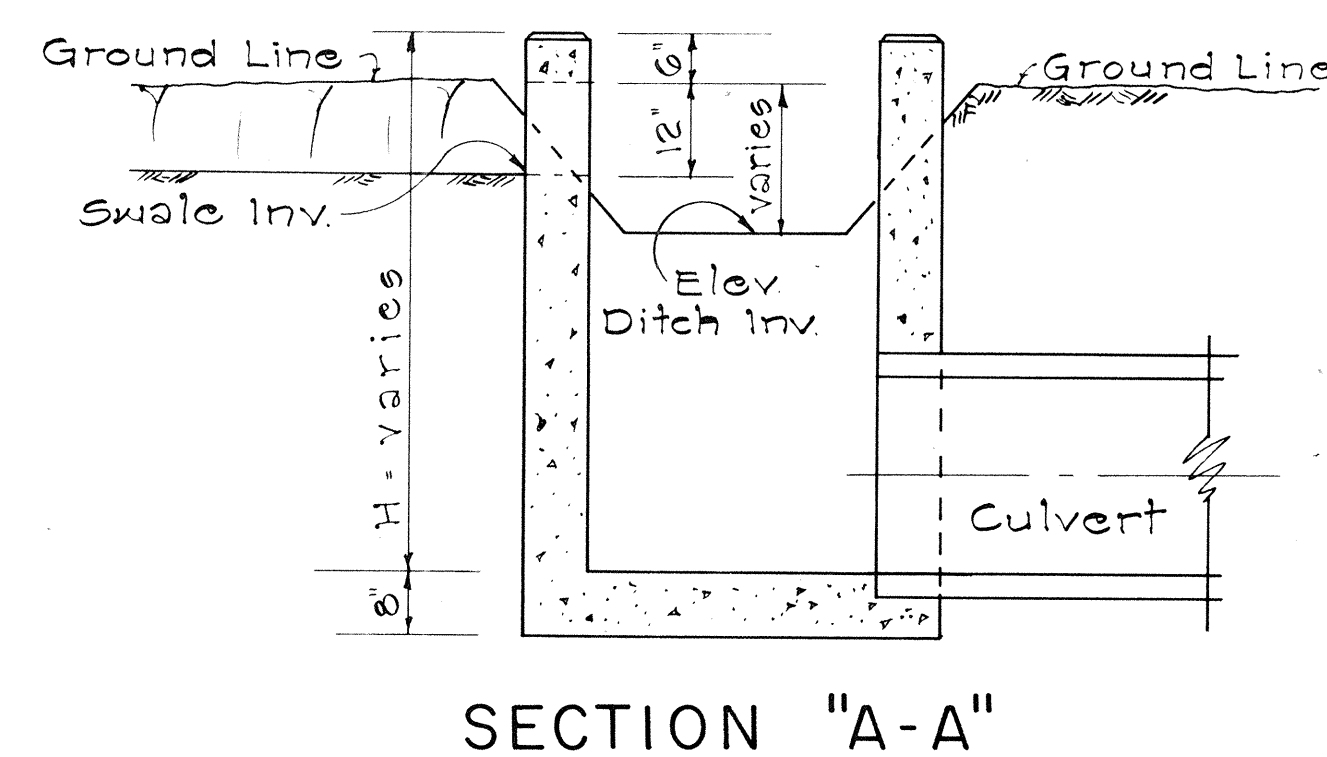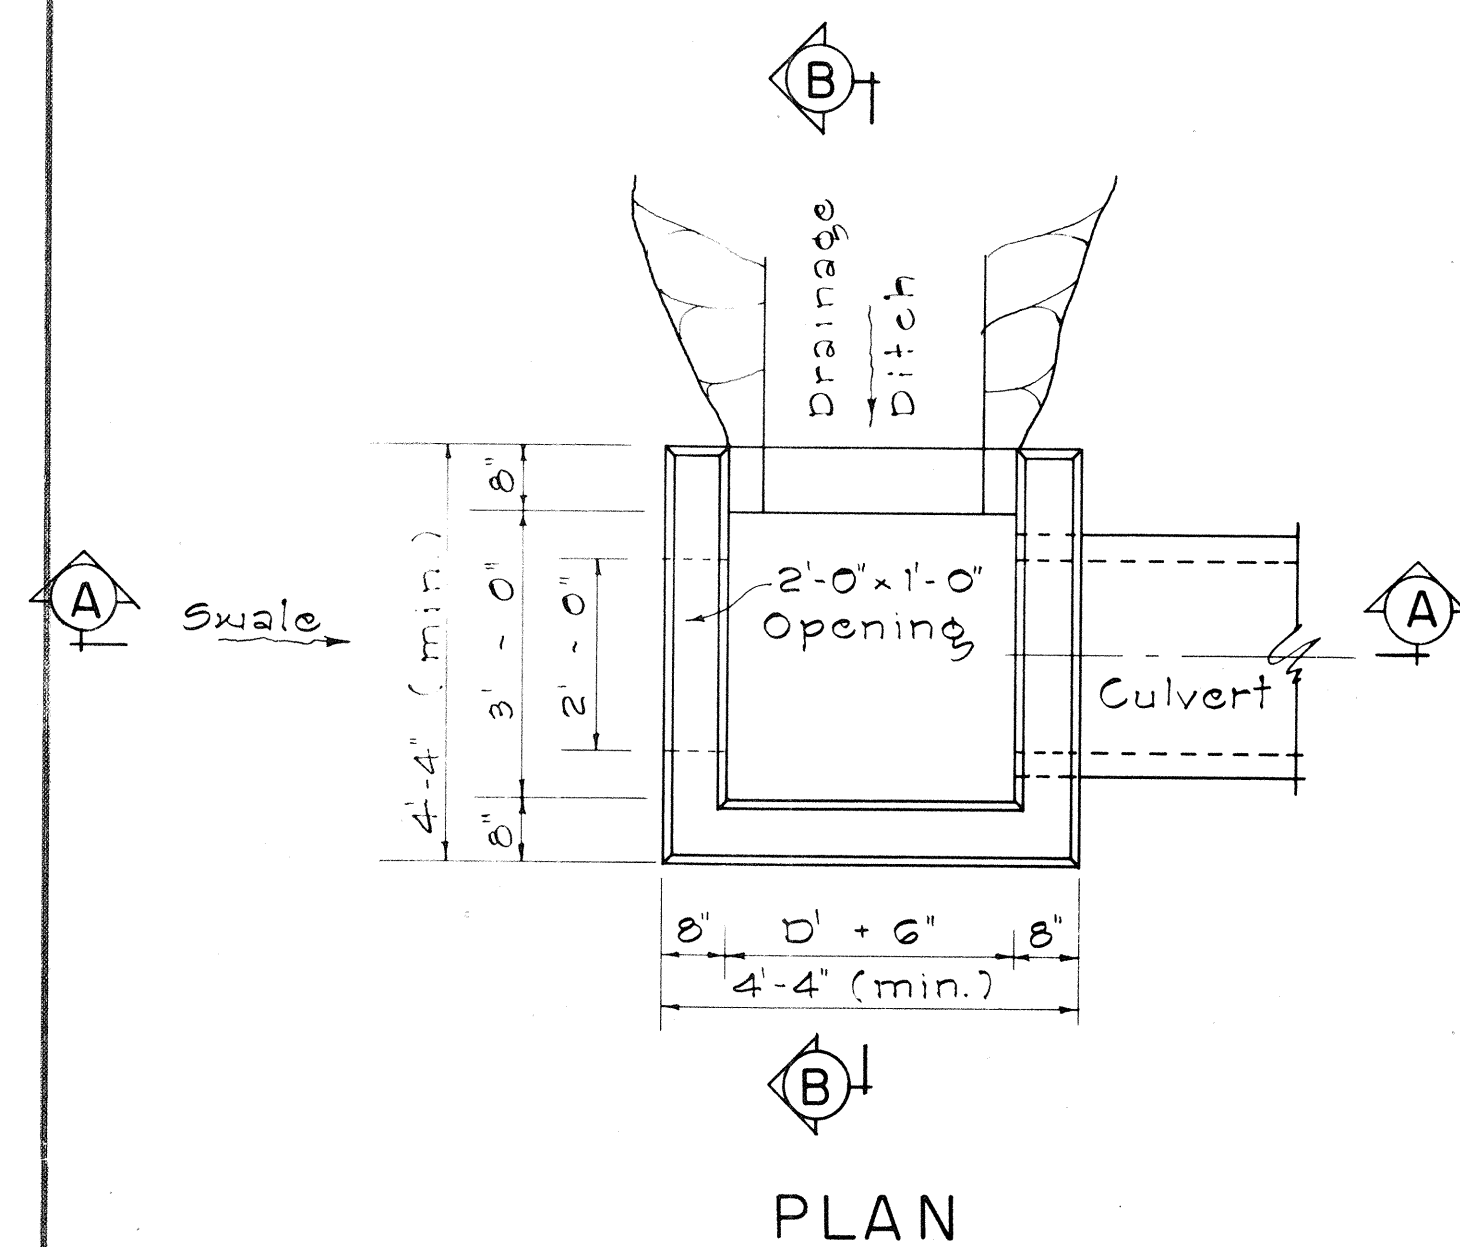




TYPE "A"
CONCRETE DROP INTAKE
Scale: 1/2" = 1'-0"

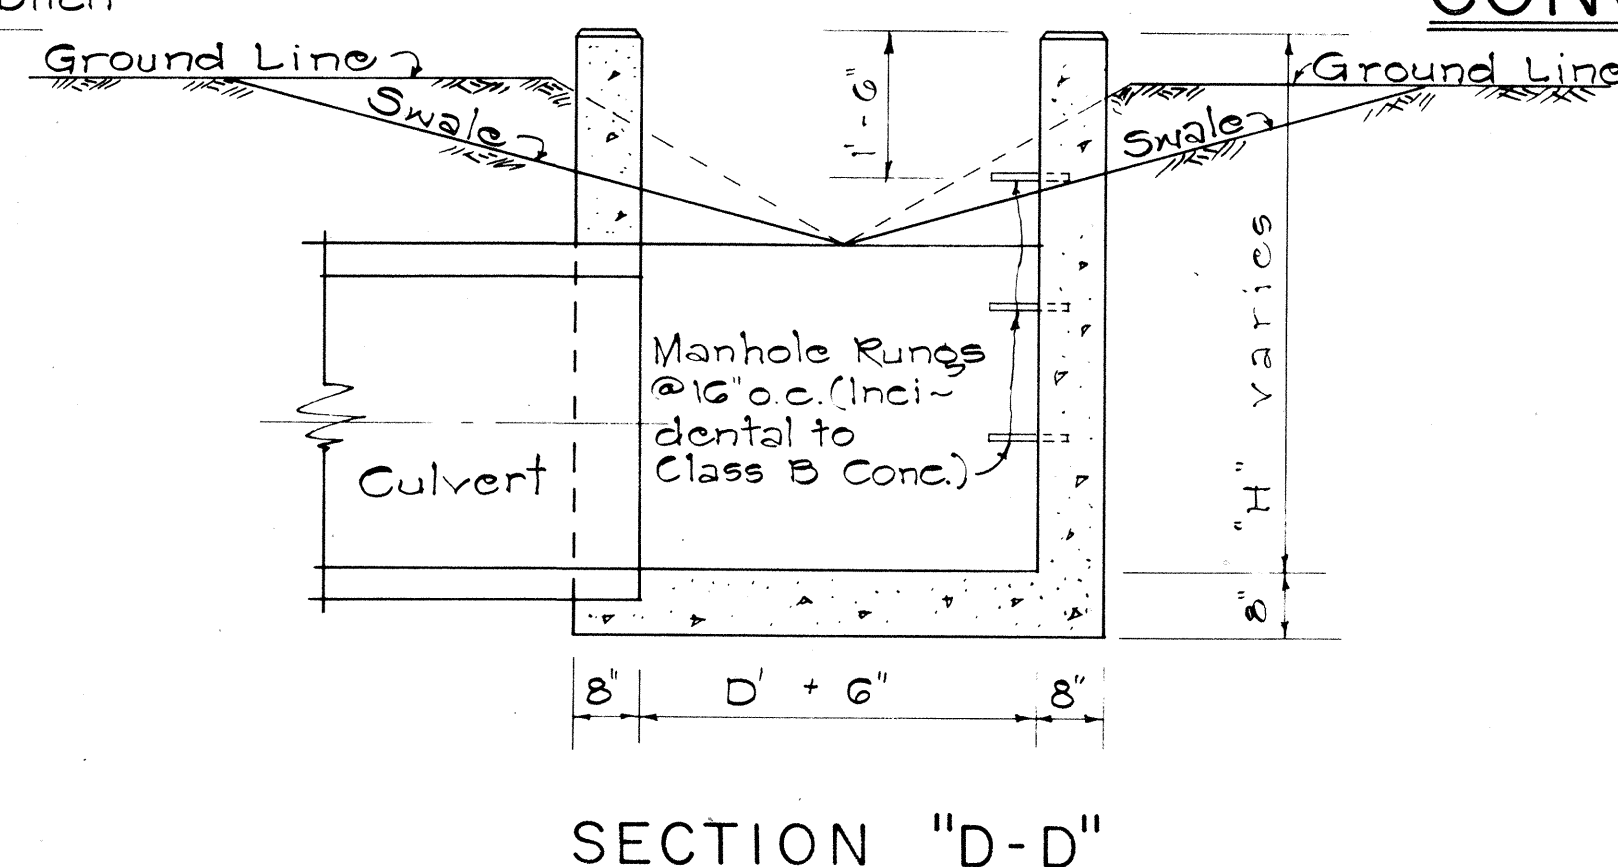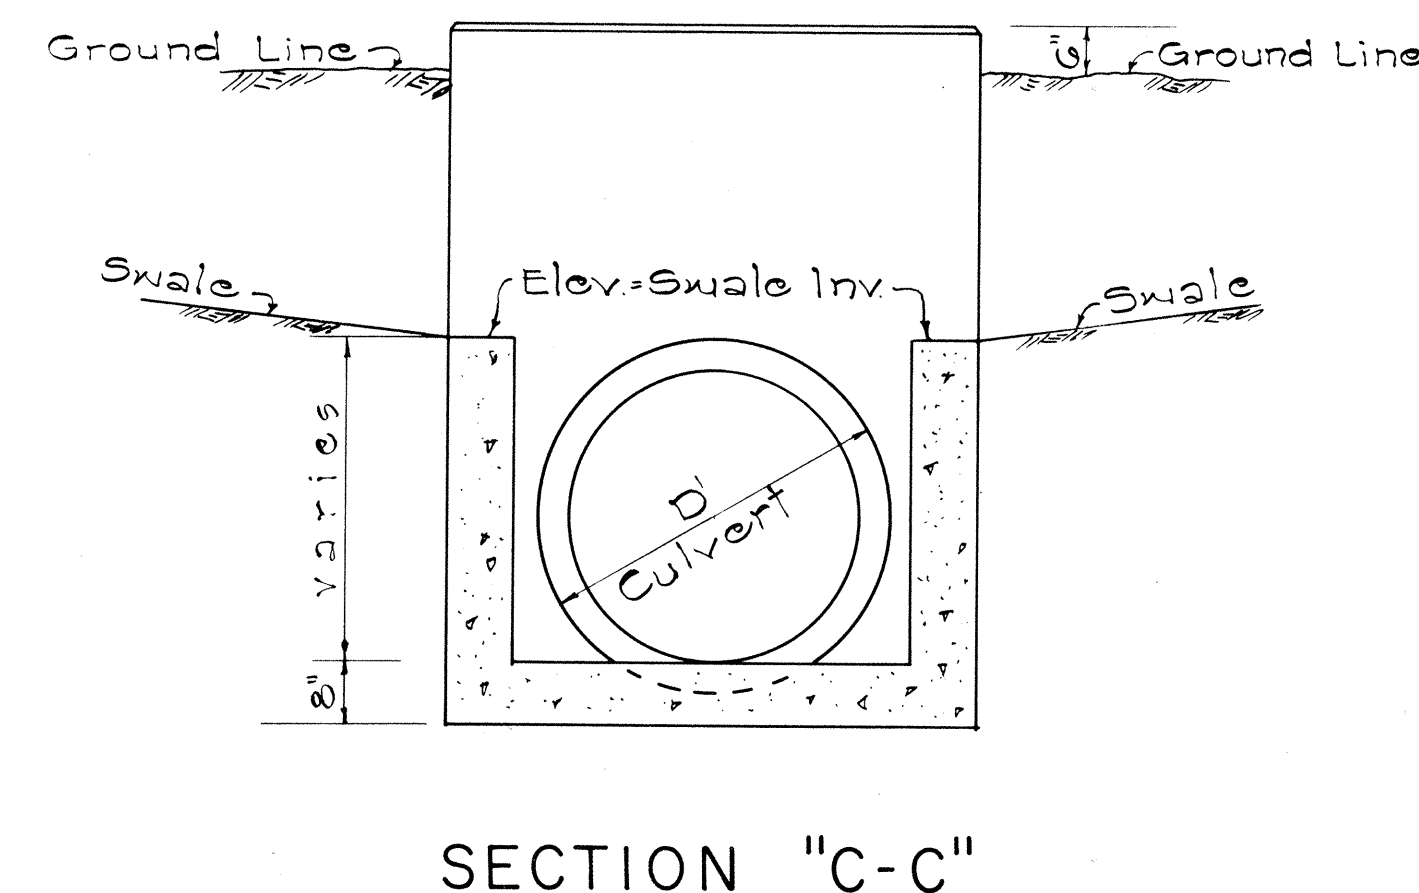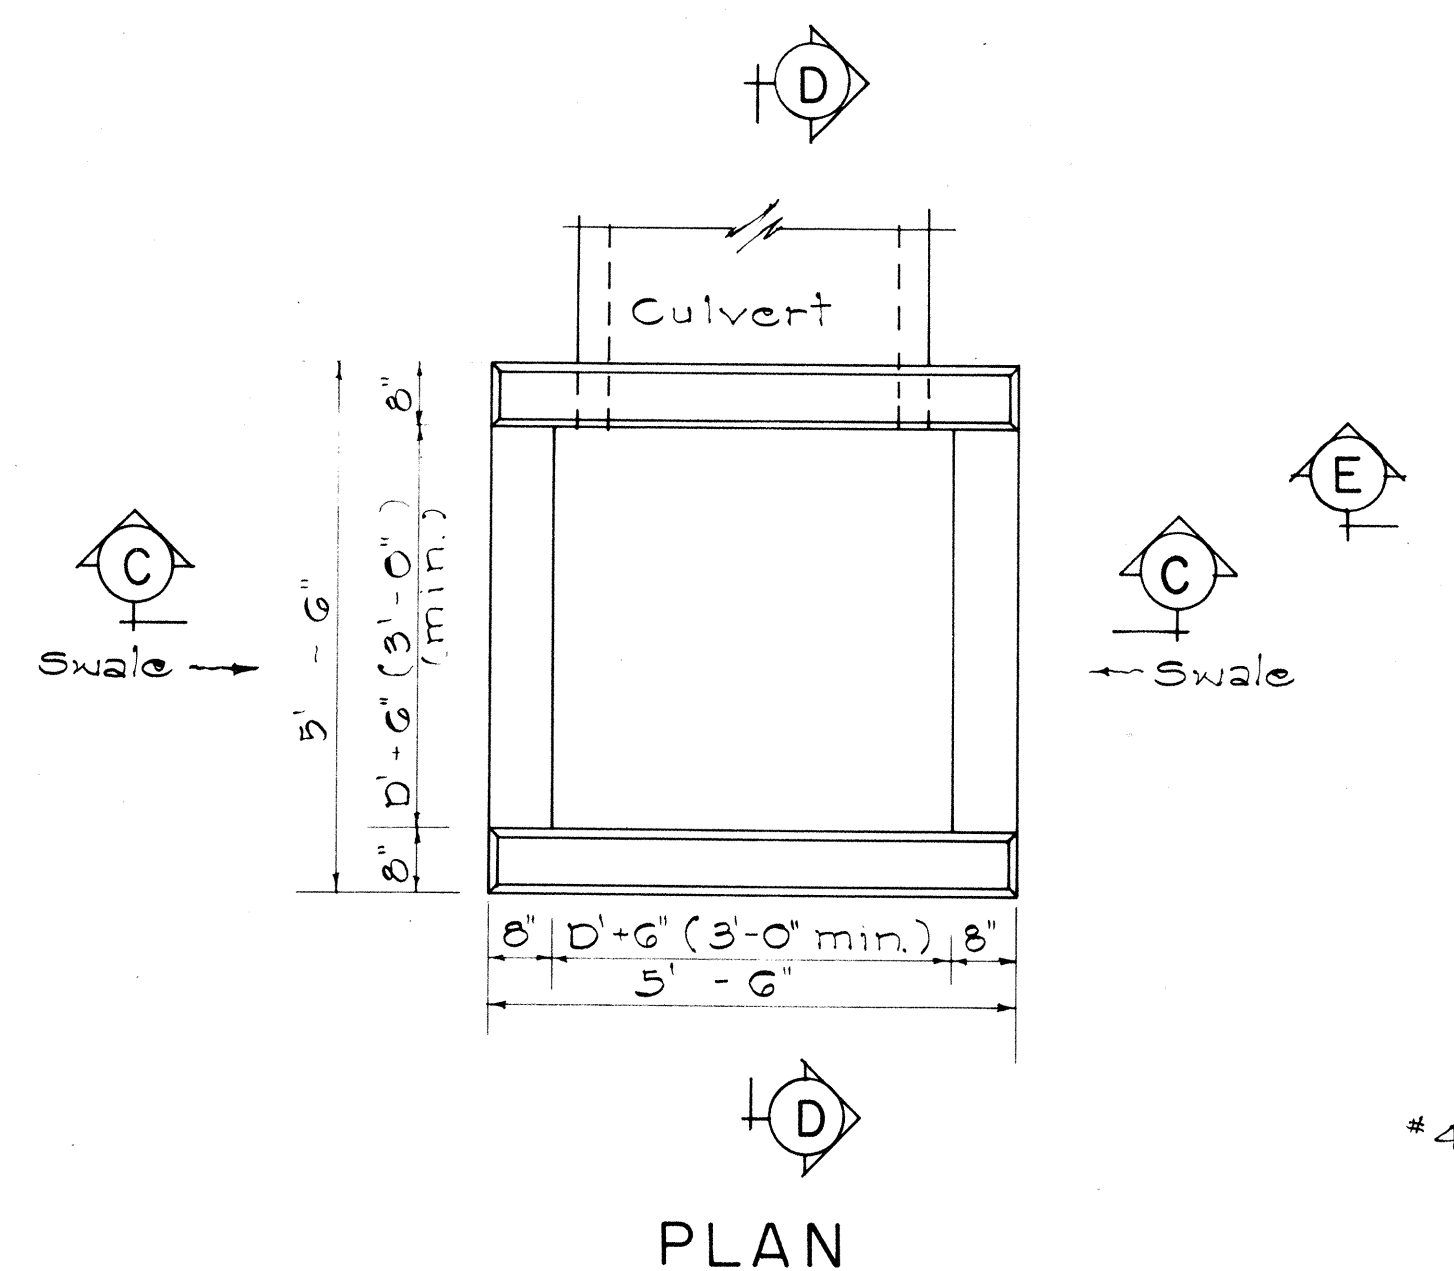

TYPE "B"
CONCRETE DROP INTAKE
Scale: 1/2" = 1'-0"

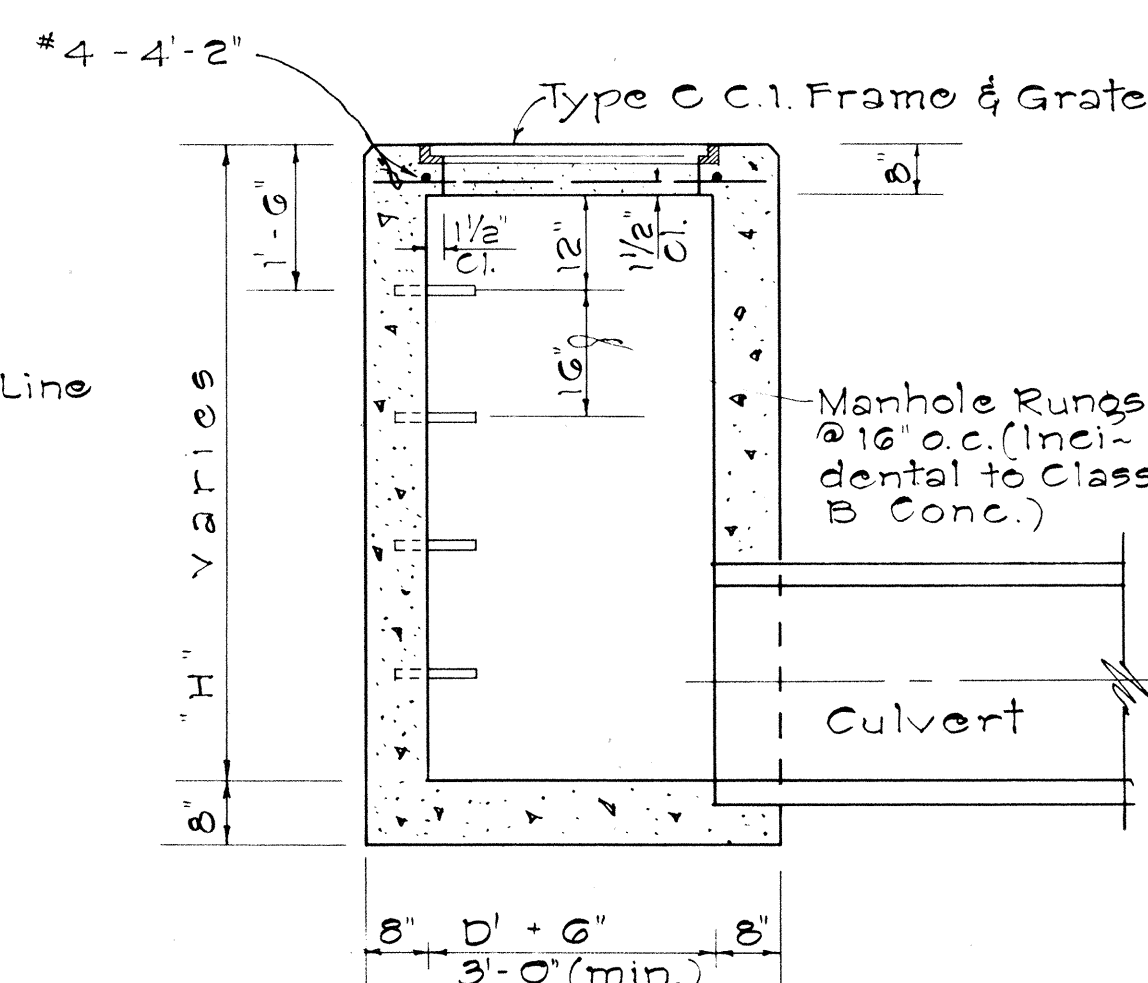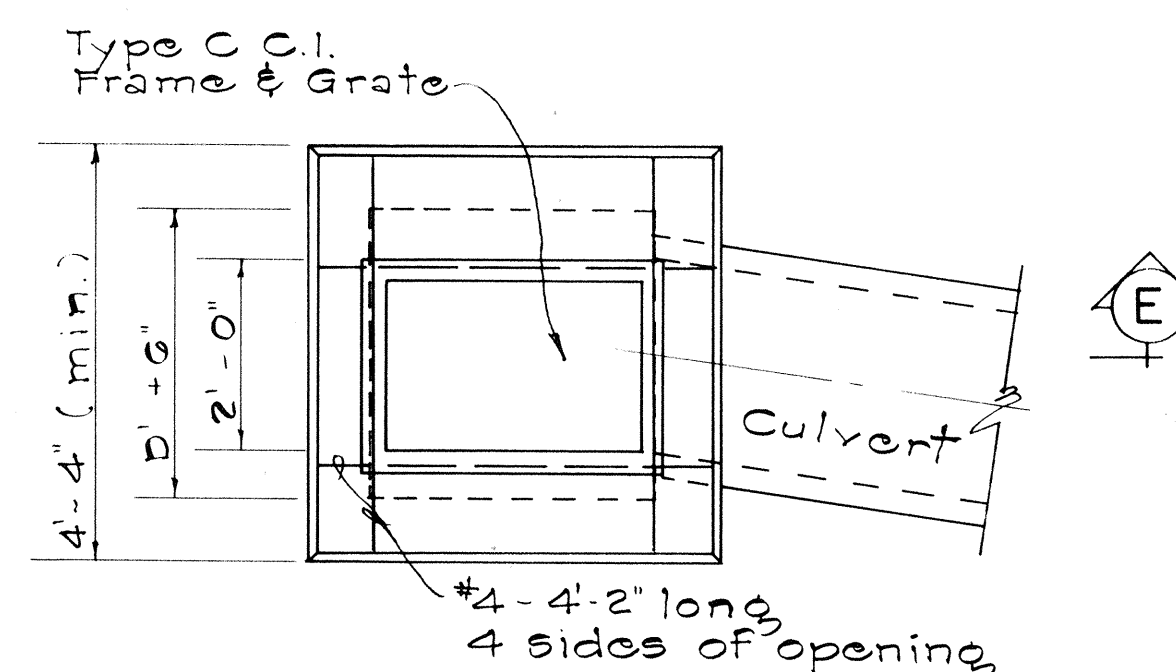

TYPE "C" GRATED
CONCRETE DROP INTAKE
Scale: 1/2" = 1'-0"

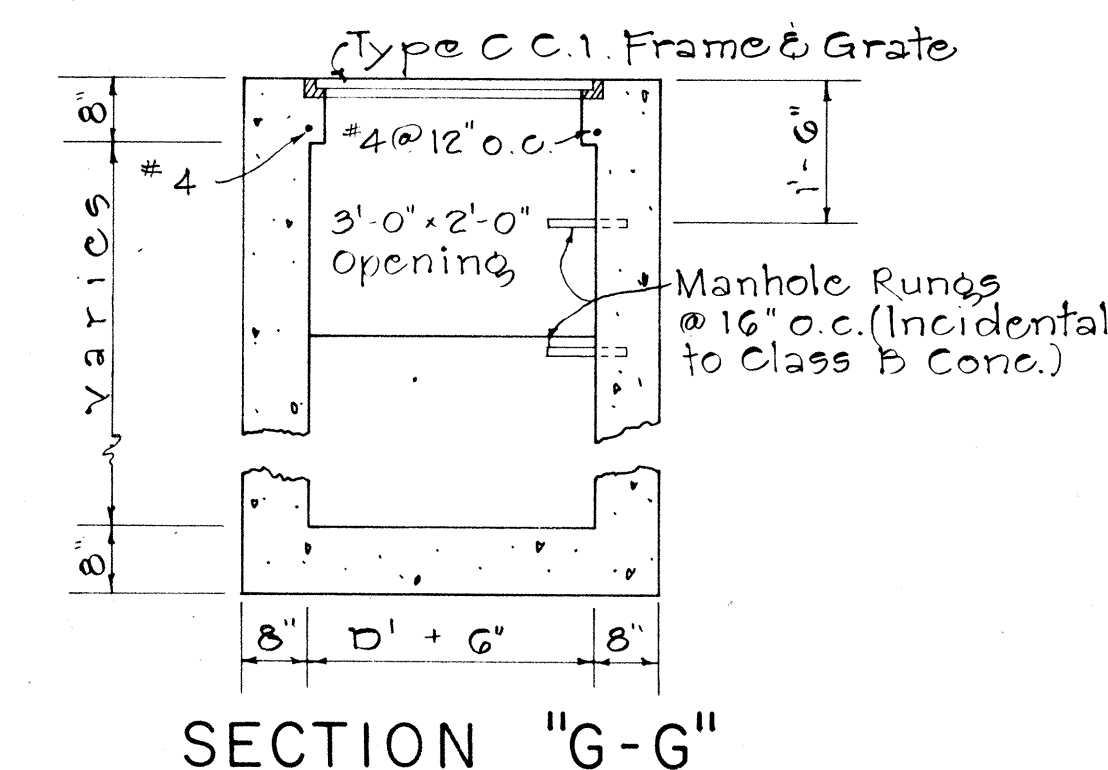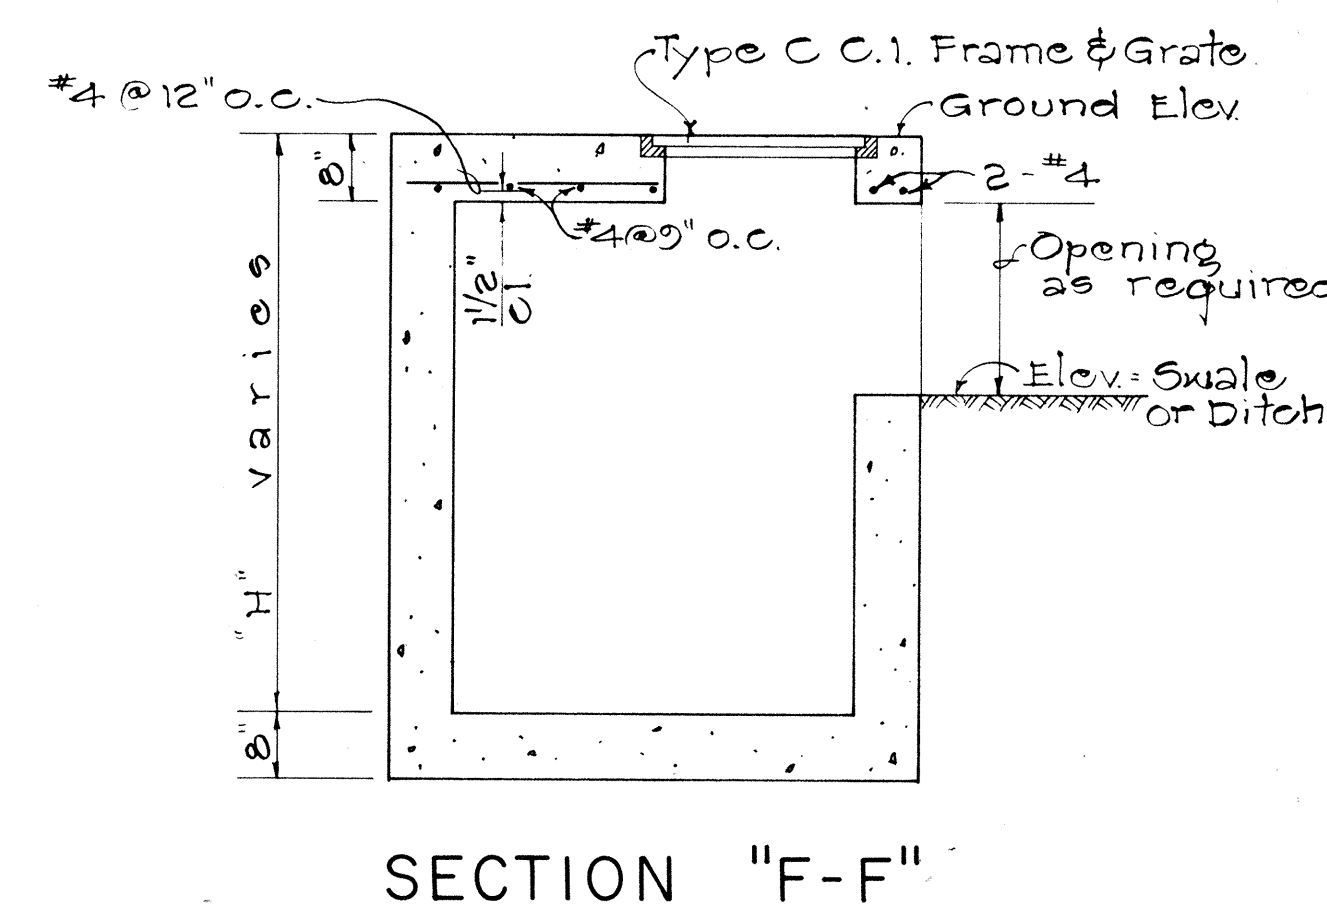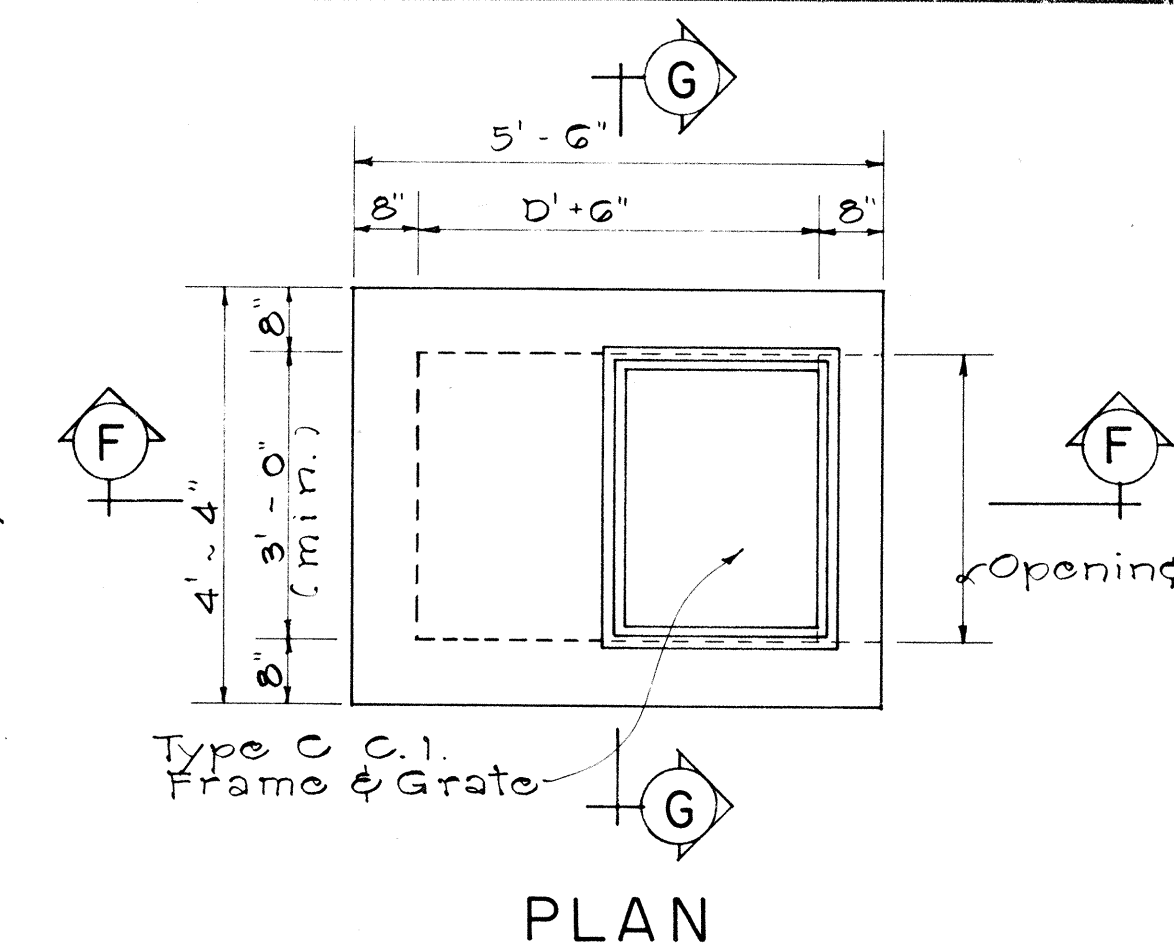

TYPE "D" GRATED
CONCRETE DROP INTAKE
Scale: 1/2" = 1'-0"

APPROVAL RECOMMENDED:
HYDRAULIC DESIGN ENGINEER
DATE: 12-17-69

APPROVED:
ASSISTANT CHIEF, ENGINEERING
DATE: 12-17-69

NO.	REVISION	APPROVED BY	DATE

STATE OF HAWAII
DEPARTMENT OF TRANSPORTATION
HIGHWAYS DIVISION
STANDARD DETAILS
TYPE "A", "B", "C", AND "D"
CONCRETE DROP INTAKE

Scale: As Noted
Date: July, 1969
SHEET No. 34 OF 34 SHEETS
DH19