




Baseline Curve Data: Curve No. (63)

$\Delta = 13^\circ 34' 45.0''$
 $R = 1000.00'$
 $L = 237.00'$
 $T = 119.06'$

Note: Azimuths are measured from the South.

ESTIMATED QUANTITIES			
ITEM NO.	ITEM	UNIT	QUANTITY
206.60	Structure Excavation for Bridges	C.Y.	1,500
503.077	Concrete in Structure No. 16 Except Footings	L.S.	1,200 C.Y.
503.078	Concrete in Structure No. 16 Footings	L.S.	500 C.Y.
504.17	Type II Prestressed Concrete Girders	L.S.	3,545 L.F.
507.10	Metal Bridge Railing-One Rail on Parapet	L.F.	1,247
507.70	Conc. Bridge Parapet, Including End Post	L.F.	1,287
602.014	Reinforcing Steel in Structure No. 16	L.S.	323,000 lbs.
612.01	Grouted Rubble Paving	C.Y.	175
206.81	Filter Material for Structures	C.Y.	30

FED. ROAD DIST. NO.	STATE	FED. AID PROJ. NO.	FISCAL YEAR	SHEET NO.	TOTAL SHEETS
HAWAII	HAW.	I-HI-1(89)-13	1971	211	362

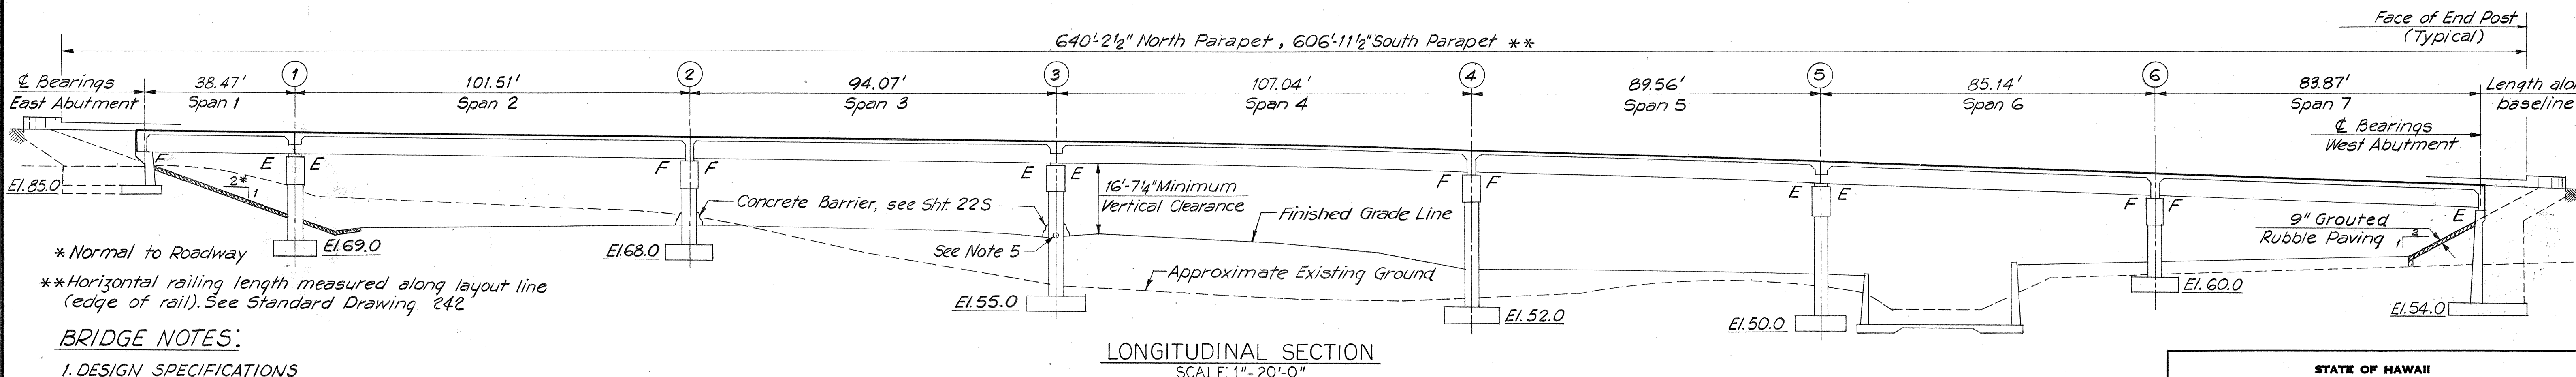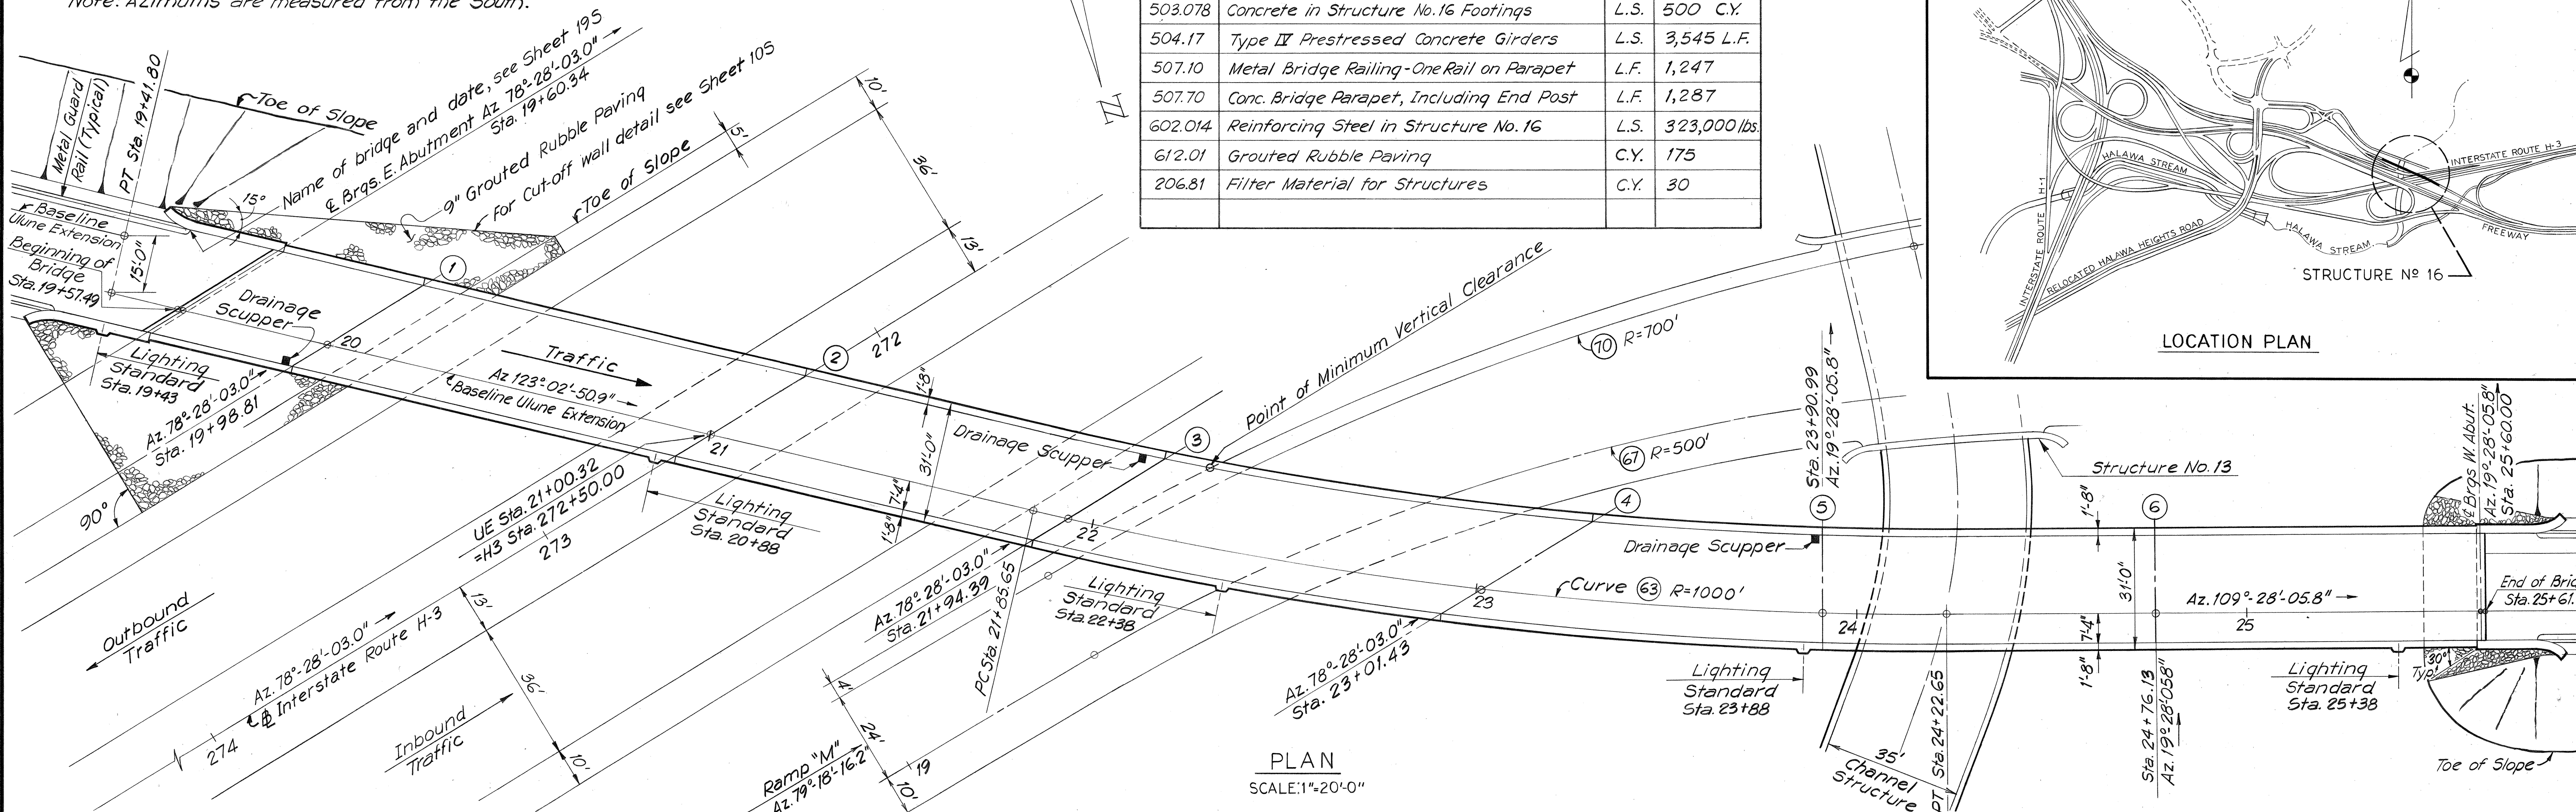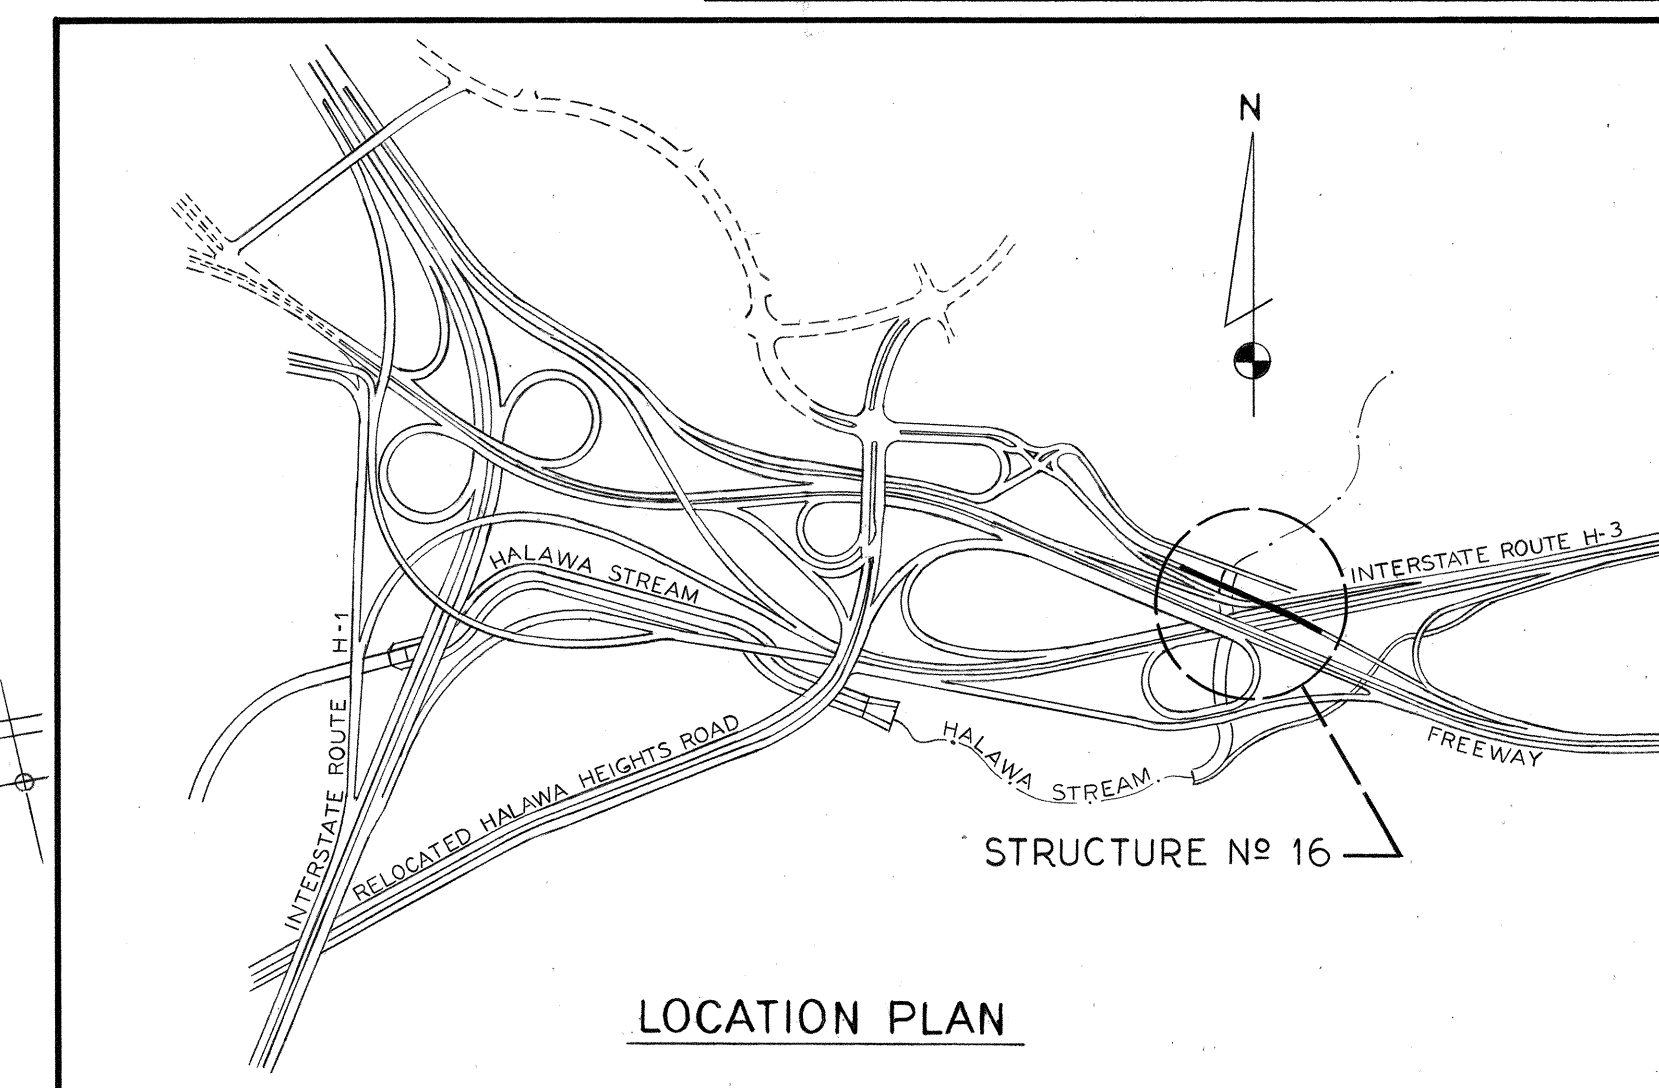

BRIDGE NOTES:

1. DESIGN SPECIFICATIONS

"Standard Specifications for Highway Bridges" A.A.S.H.O. 1969 with subsequent additions and modifications by the State of Hawaii Department of Transportation.

2. DESIGN LIVE LOAD:


H.S 20-44 or Interstate Loading.

3. DESIGN STRESSES:

$f_c = 3000$ psi, see Sht 135 for Prestressed Conc. Girder Design Stresses.
 $f_c = 1200$ psi
 $n = 10$
 $f_s = 20,000$ psi tension

4. MATERIALS:

- All Reinf. Steel to be ASTM Designation A615 Grade 40.
- Scupper Outfall Pipe South side of Bridge, see Sheet 225.
- For General Notes, see Sheet 241
- For Metal Bridge Railing Details, see Sheets 242 & 243
- For End Post Details, see Sheet 195.
- Allowable Foundation Pressure: 6000 psf.

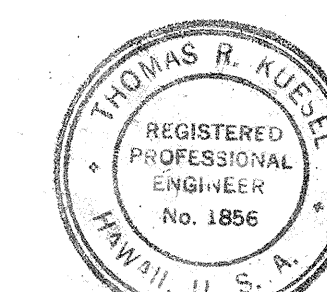

THIS WORK WAS PREPARED BY ME OR UNDER MY SUPERVISION.

Thomas R. Ruesch

STATE OF HAWAII
 DEPARTMENT OF TRANSPORTATION
 HIGHWAYS DIVISION

HALAWA INTERCHANGE
 STRUCTURE NO. 16




ULUNE EXTENSION VIADUCT

GENERAL PLAN

PROJ. NO. I-HI-1(89)-13 DATE: MAY 1971

SHEET No. 15 OF 225 SHEETS

FED. ROAD DIST. NO.	STATE	FED. AID PROJ. NO.	FISCAL YEAR	SHEET NO.	TOTAL SHEETS
HAWAII	HAW.	I-H-1(89):13	1971	212	362

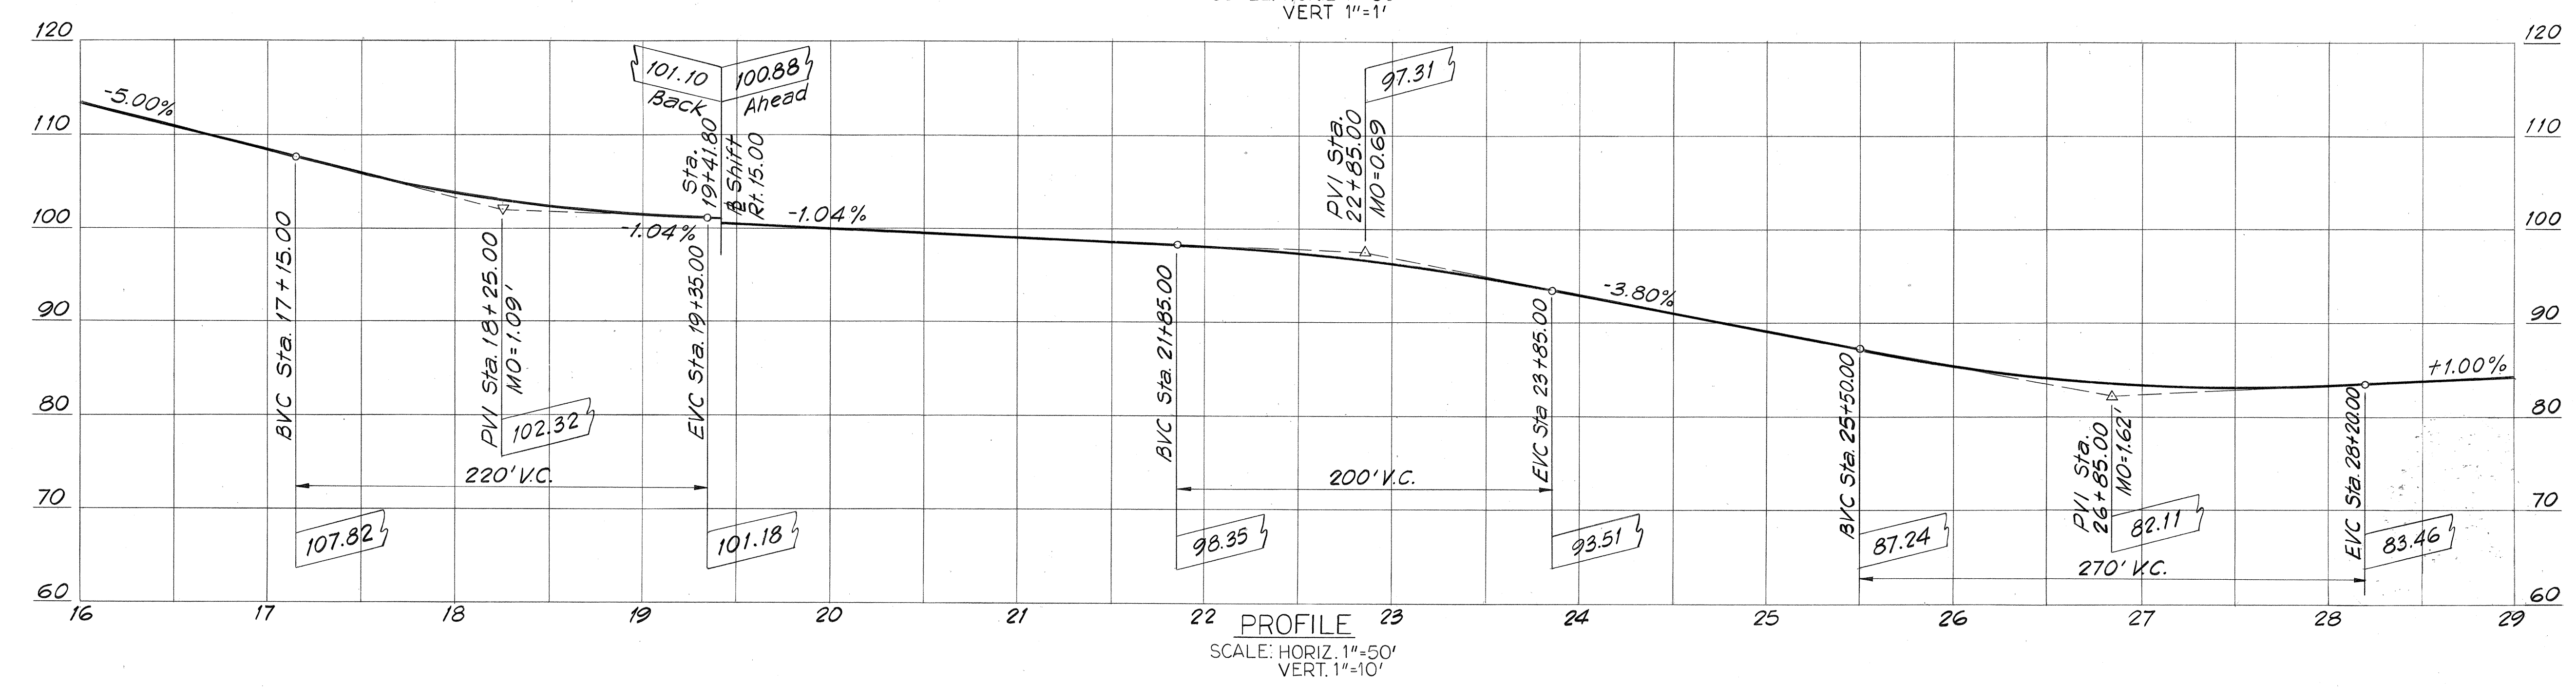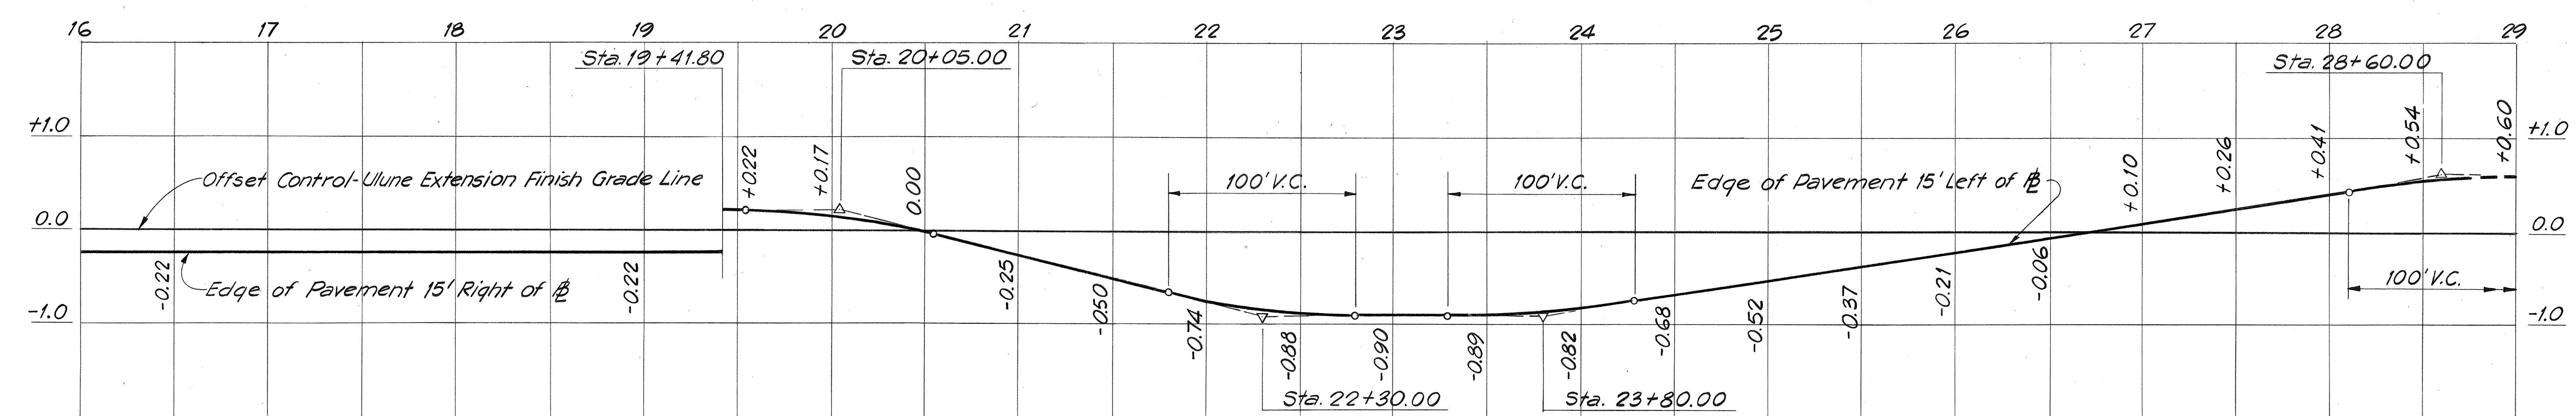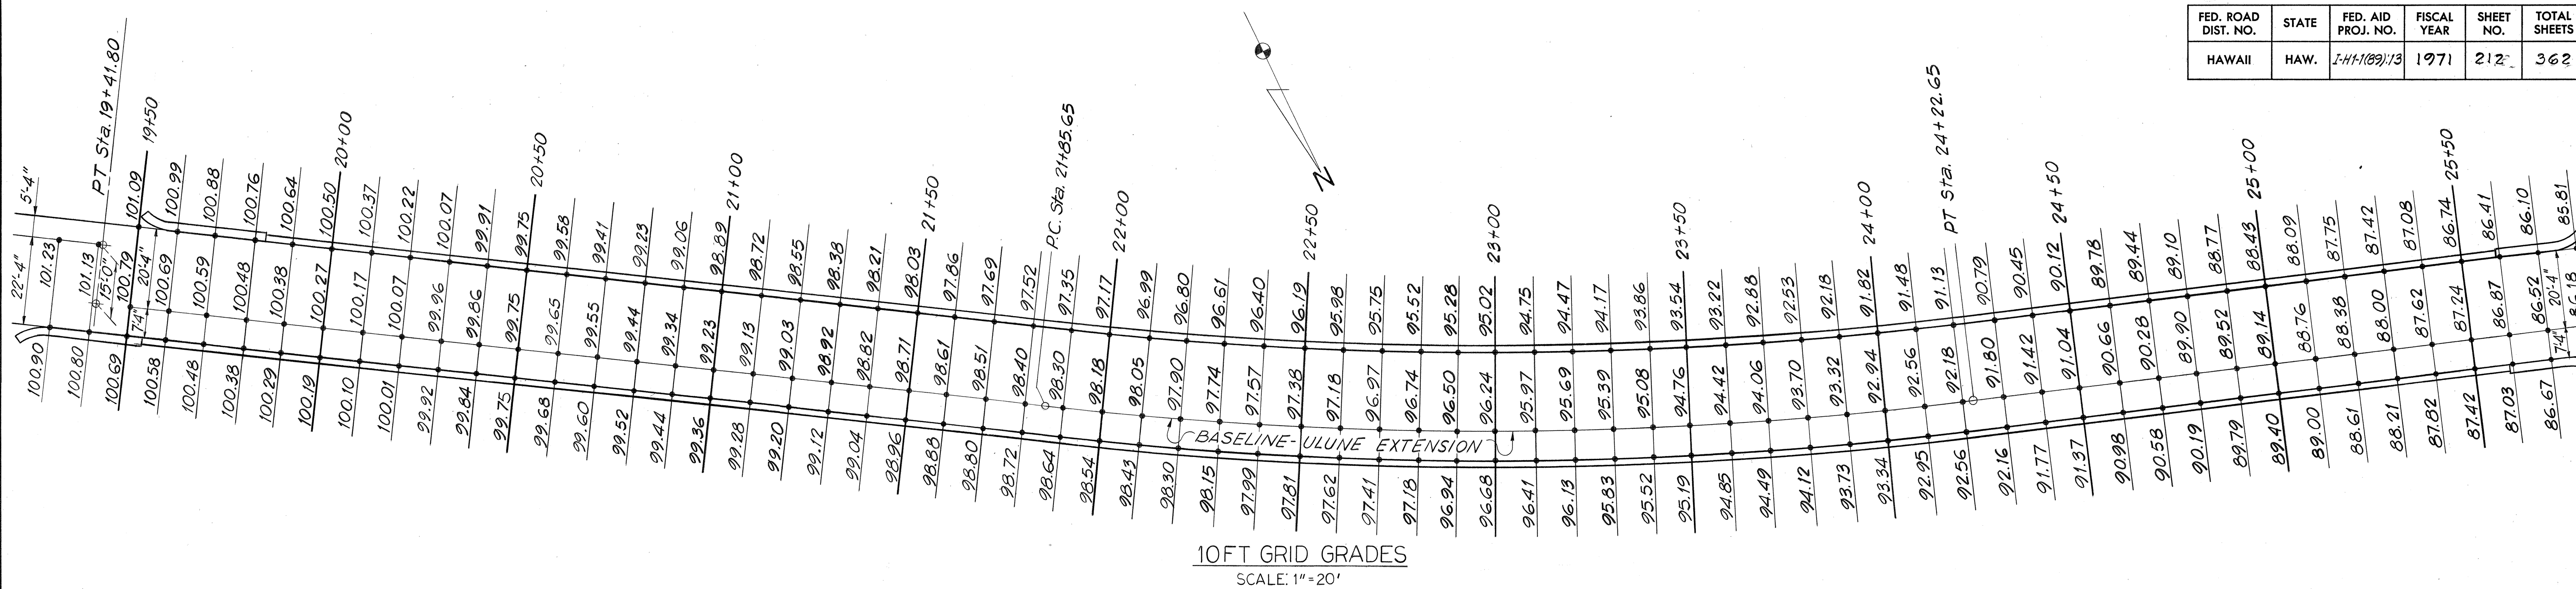

ORIGINAL PLAN	DATE
SURVEY PLOTTED BY	
DRAWN BY	
DESIGNED BY	
QUANTITIES BY	
CHECKED BY	






THIS WORK WAS PREPARED BY ME OR UNDER MY SUPERVISION.
Thomas R. Kiesel

STATE OF HAWAII
DEPARTMENT OF TRANSPORTATION
HIGHWAYS DIVISION

HALAWA INTERCHANGE
STRUCTURE NO. 16
ULUNE EXTENSION VIADUCT
DECK ELEVATIONS
& PROFILES

PROJ. NO. I-H-1(89):13 DATE: MAY 1971
SHEET No. 25 OF 25 SHEETS


FED. ROAD DIST. NO.	STATE	FED. AID PROJ. NO.	FISCAL YEAR	SHEET NO.	TOTAL SHEETS
HAWAII	HAW.	I-41-1(89):13	1971	214	362

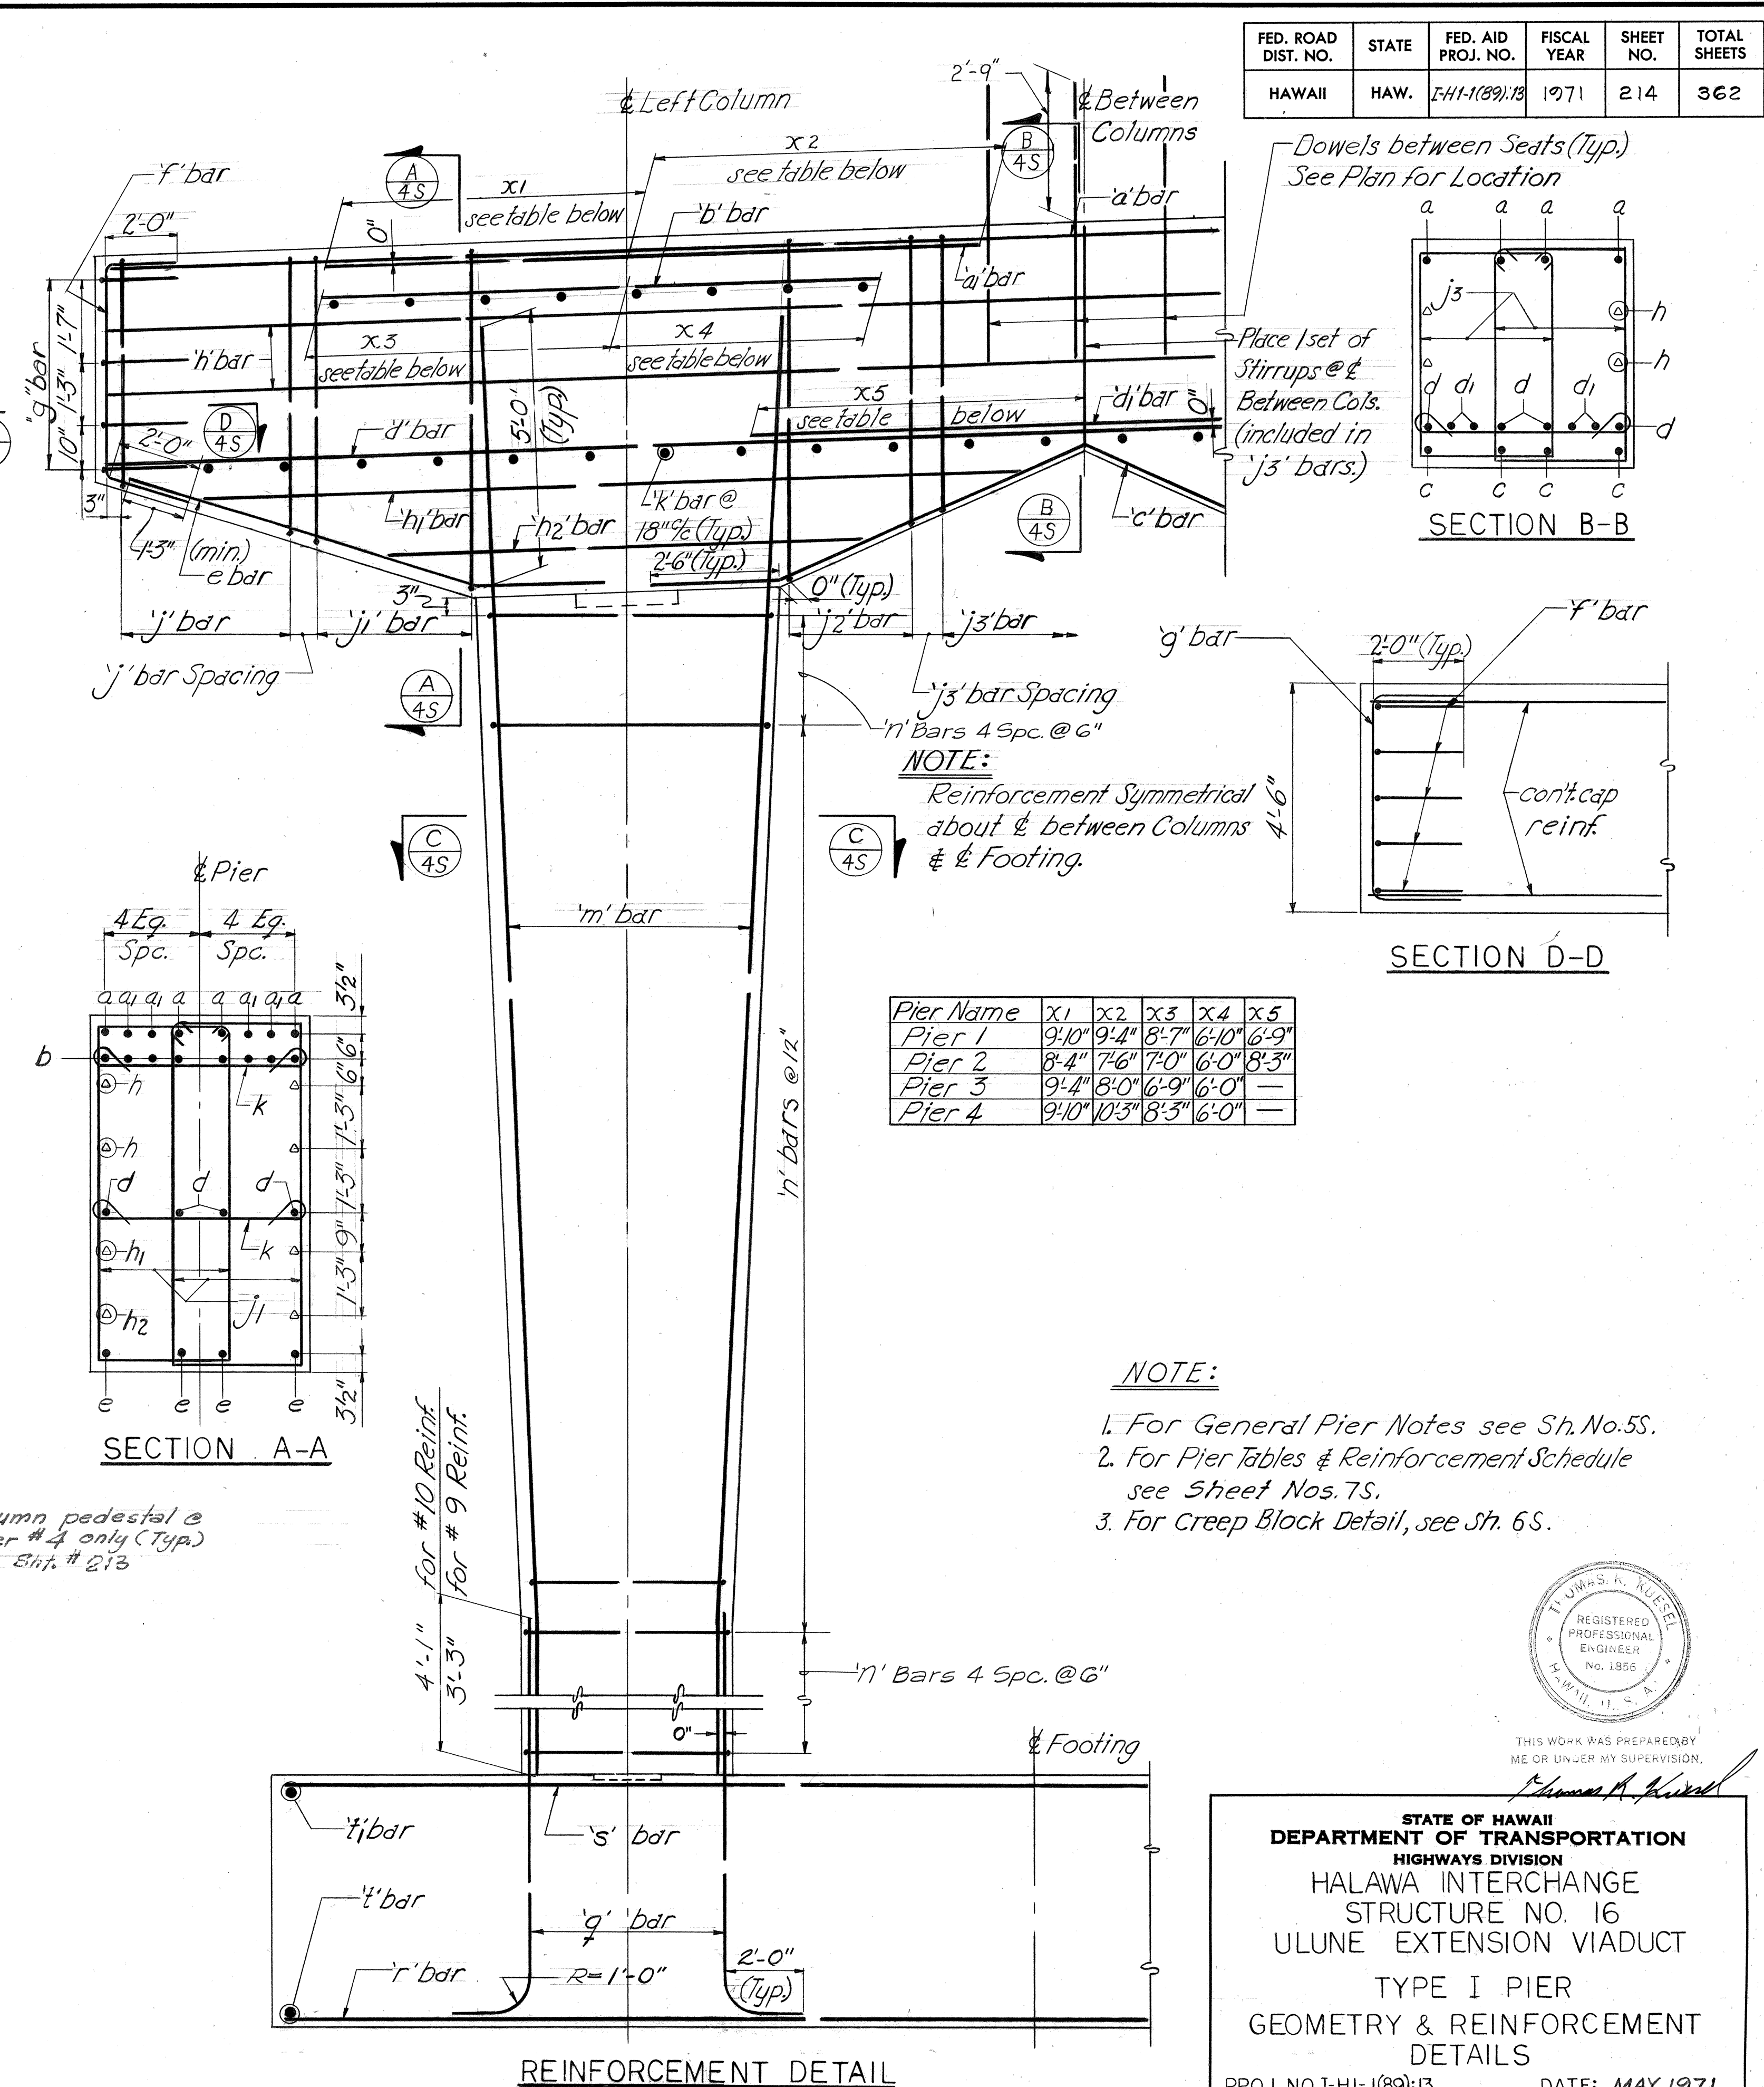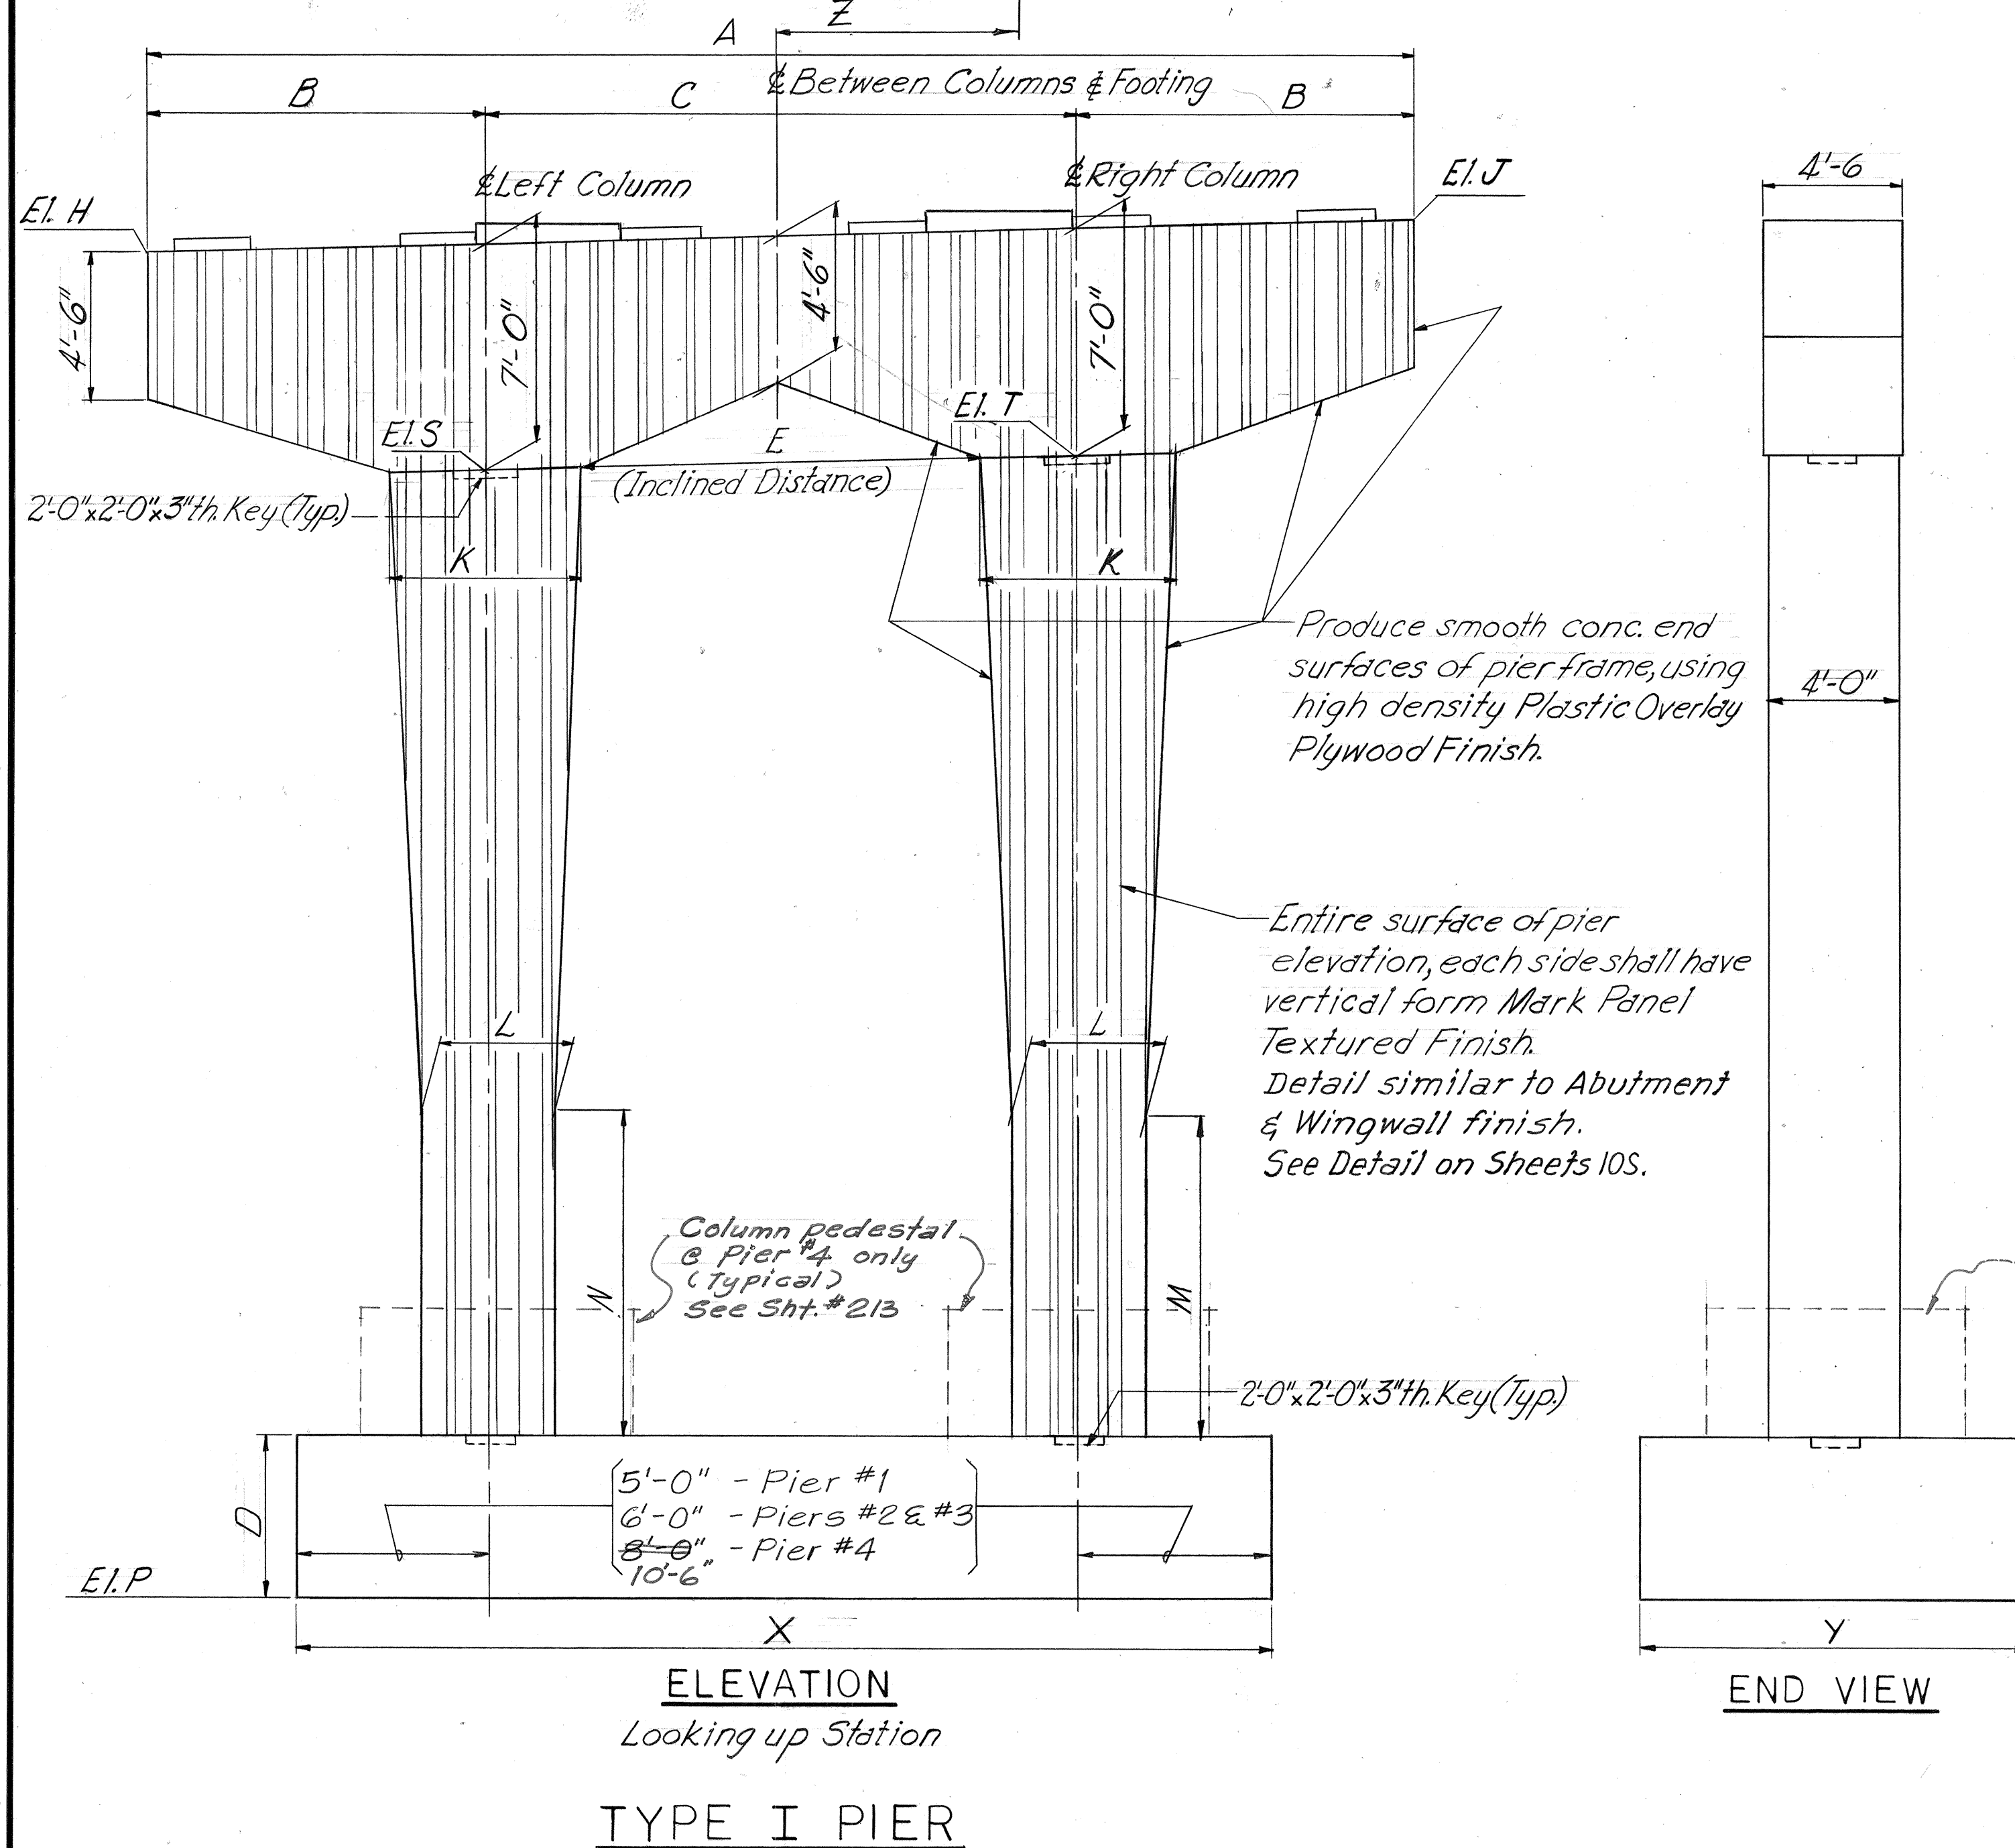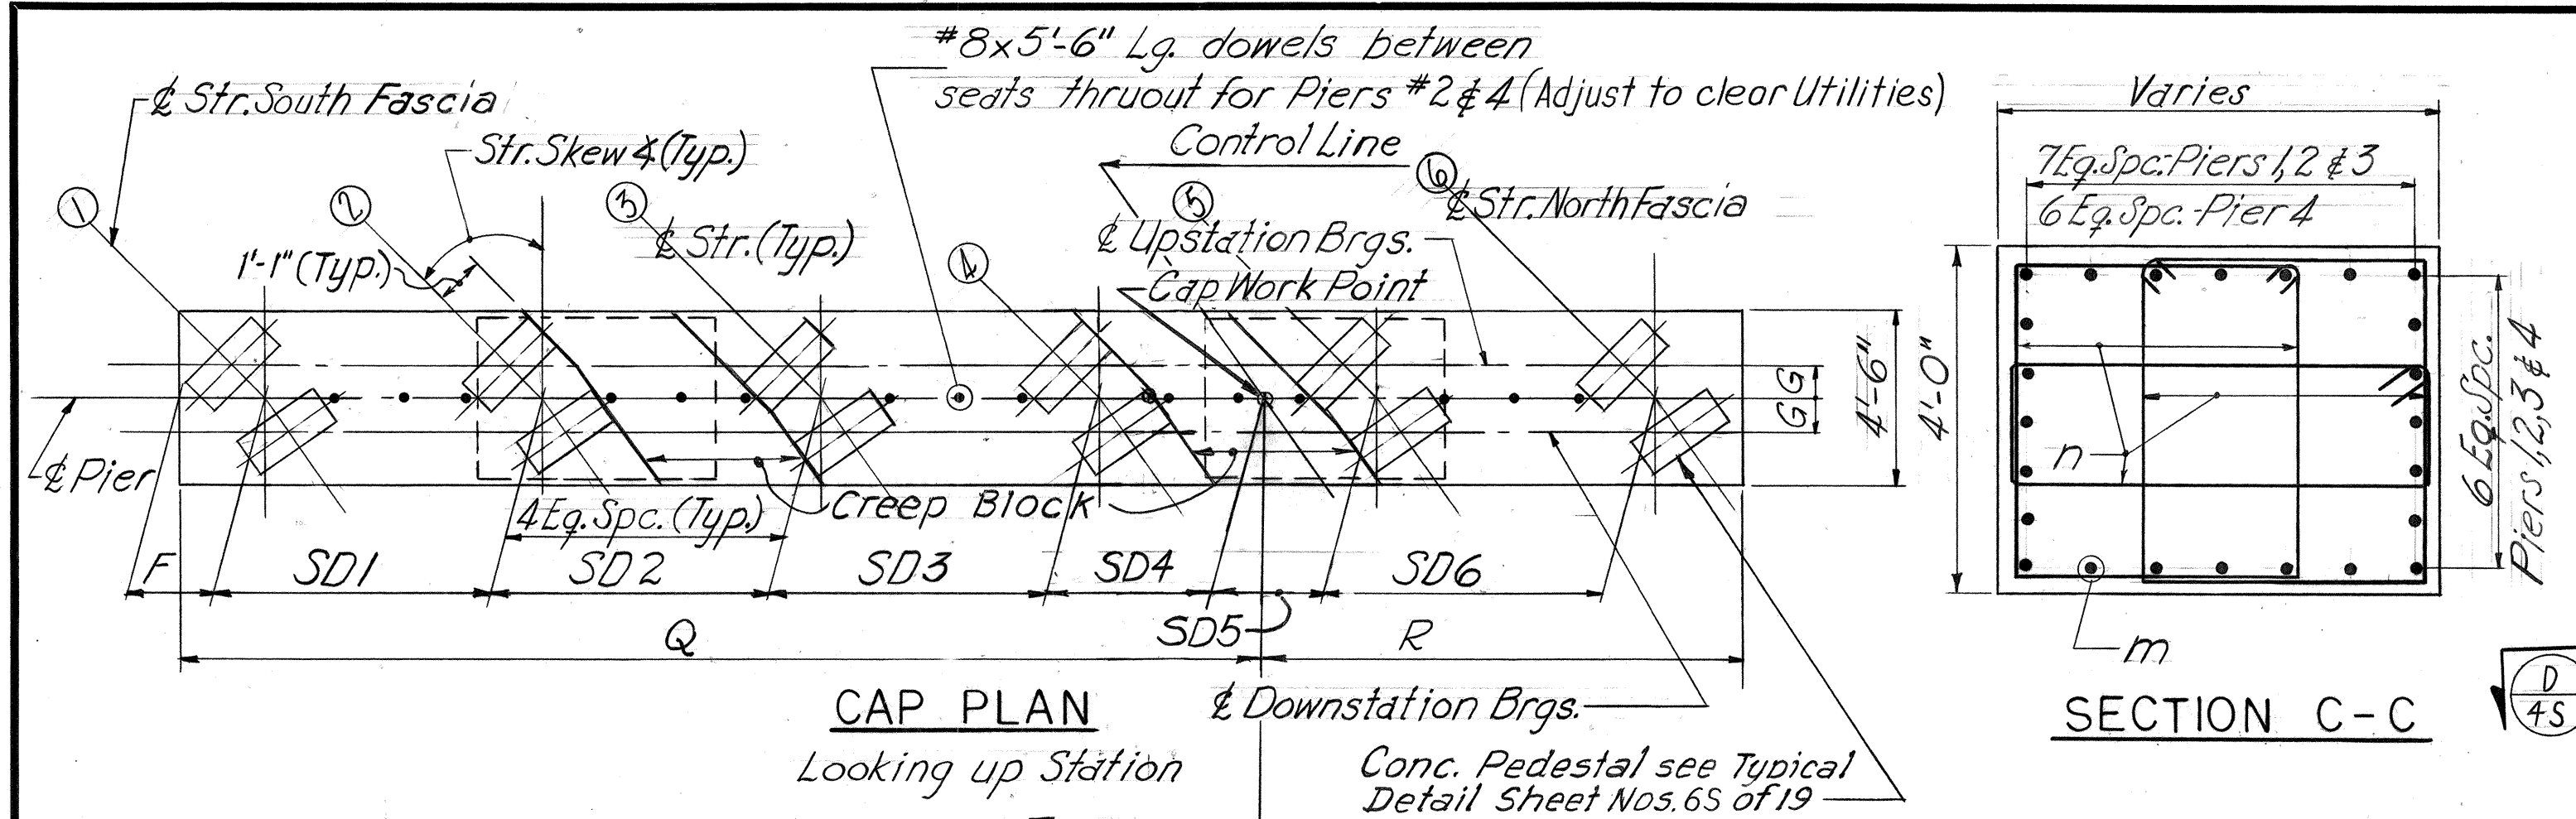

Pier Name	x1	x2	x3	x4	x5
Pier 1	9:10"	9:4"	8:7"	6:10"	6:10"
Pier 2	8:4"	7:6"	7:0"	6:0"	8:10"
Pier 3	9:4"	8:0"	6:9"	6:0"	-
Pier 4	9:10"	10:3"	8:3"	6:0"	-

NOTE:

1. For General Pier Notes see Sh. No. 5S.
2. For Pier Tables & Reinforcement Schedule see Sheet Nos. 7S.
3. For Creep Block Detail, see Sh. 6S.

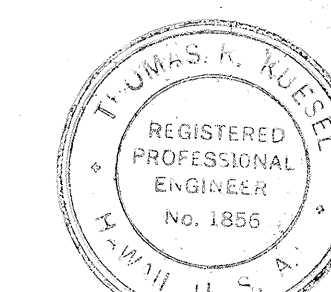

THIS WORK WAS PREPARED
ME OR UNDER MY SUPERVISION

STATE OF HAWAII
DEPARTMENT OF TRANSPORTATION
HIGHWAYS DIVISION
HALAWA INTERCHANGE
STRUCTURE NO. 16
ULUNE EXTENSION VIADUCT
TYPE I PIER
GEOMETRY & REINFORCEMENT
DETAILS


PROJ. NO. I-HI-1(89):13 DATE: MAY 197

SHEET No. 45 OF 225 SHEETS


214

21


FED. ROAD DIST. NO.	STATE	FED. AID PROJ. NO.	FISCAL YEAR	SHEET NO.	TOTAL SHEETS
HAWAII	HAW.	I-HI-1(89)13	1971	215	362

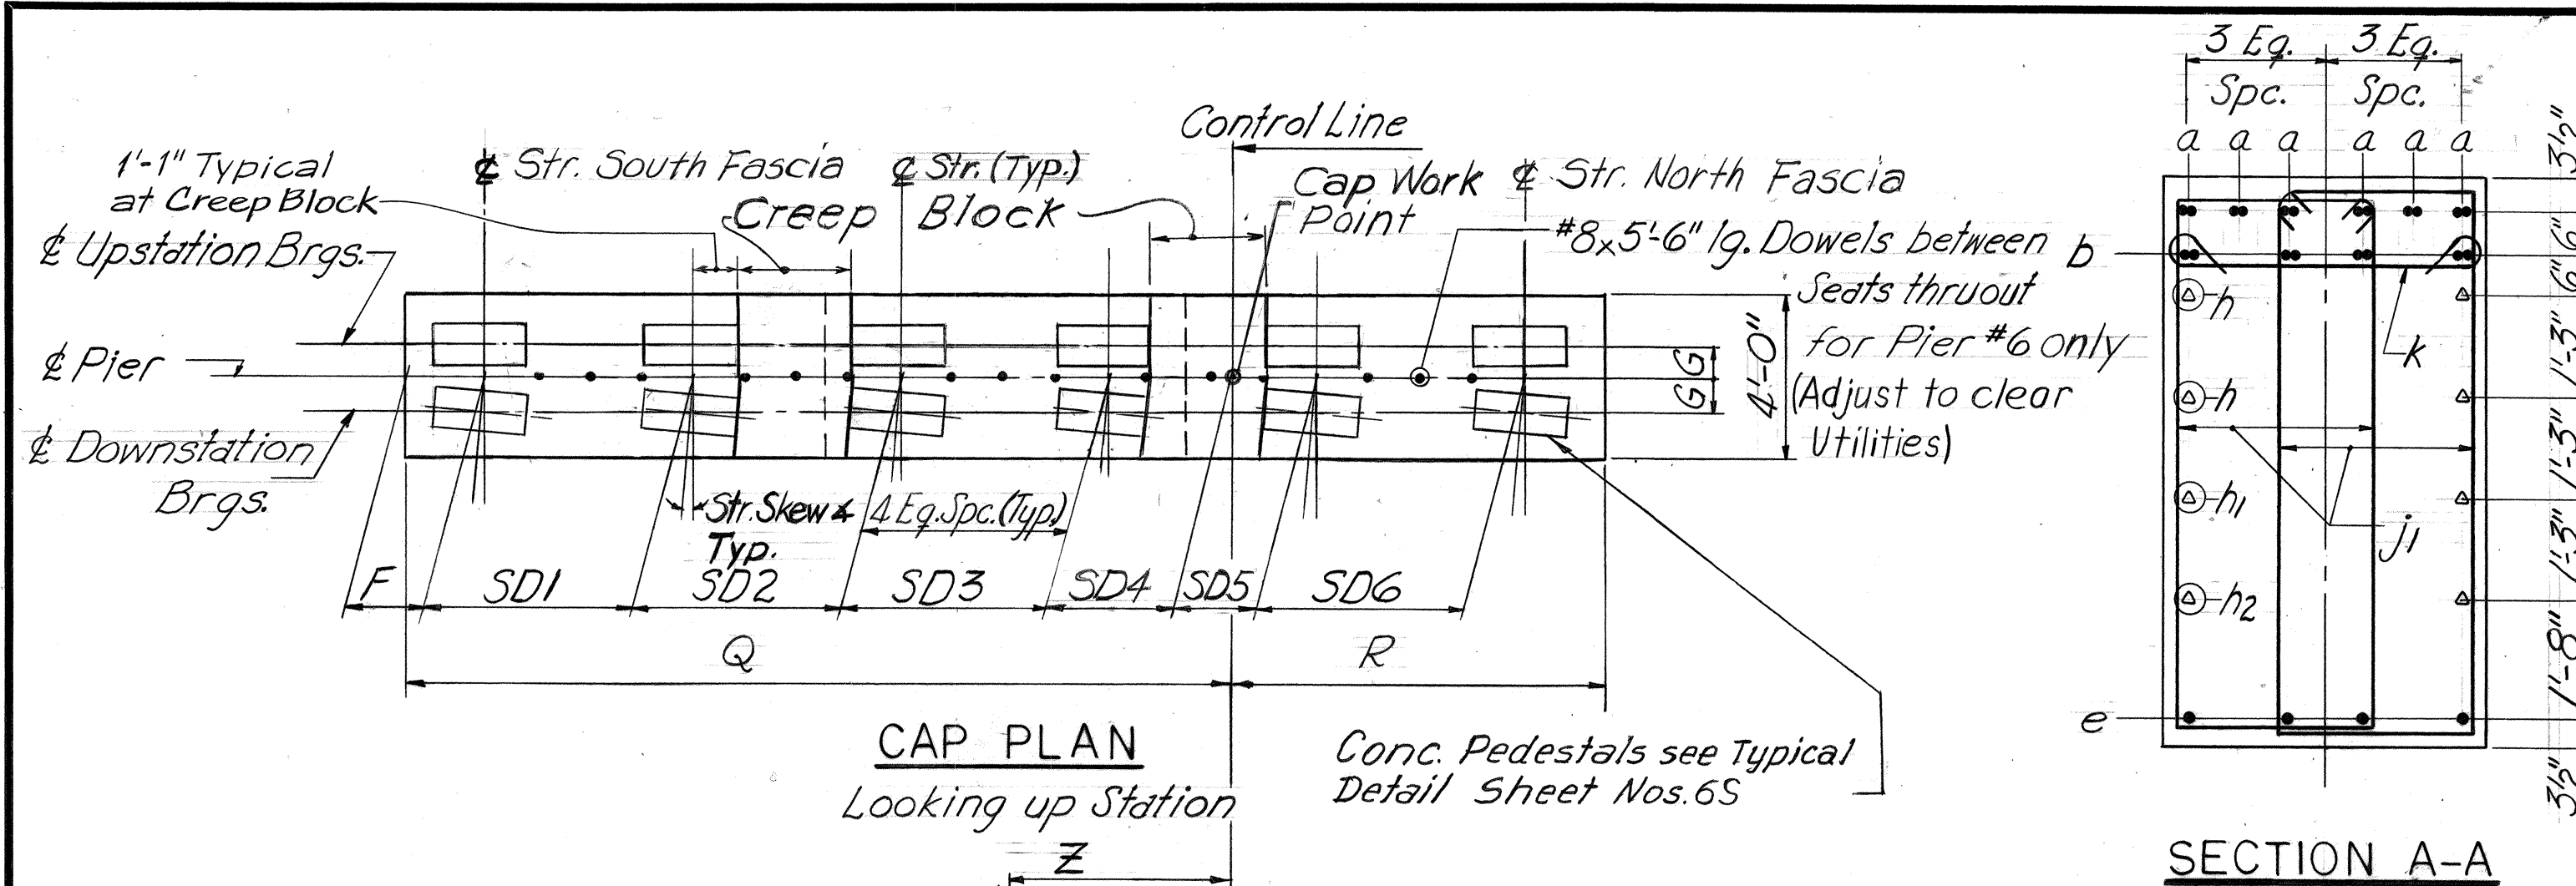


SECTION A-A

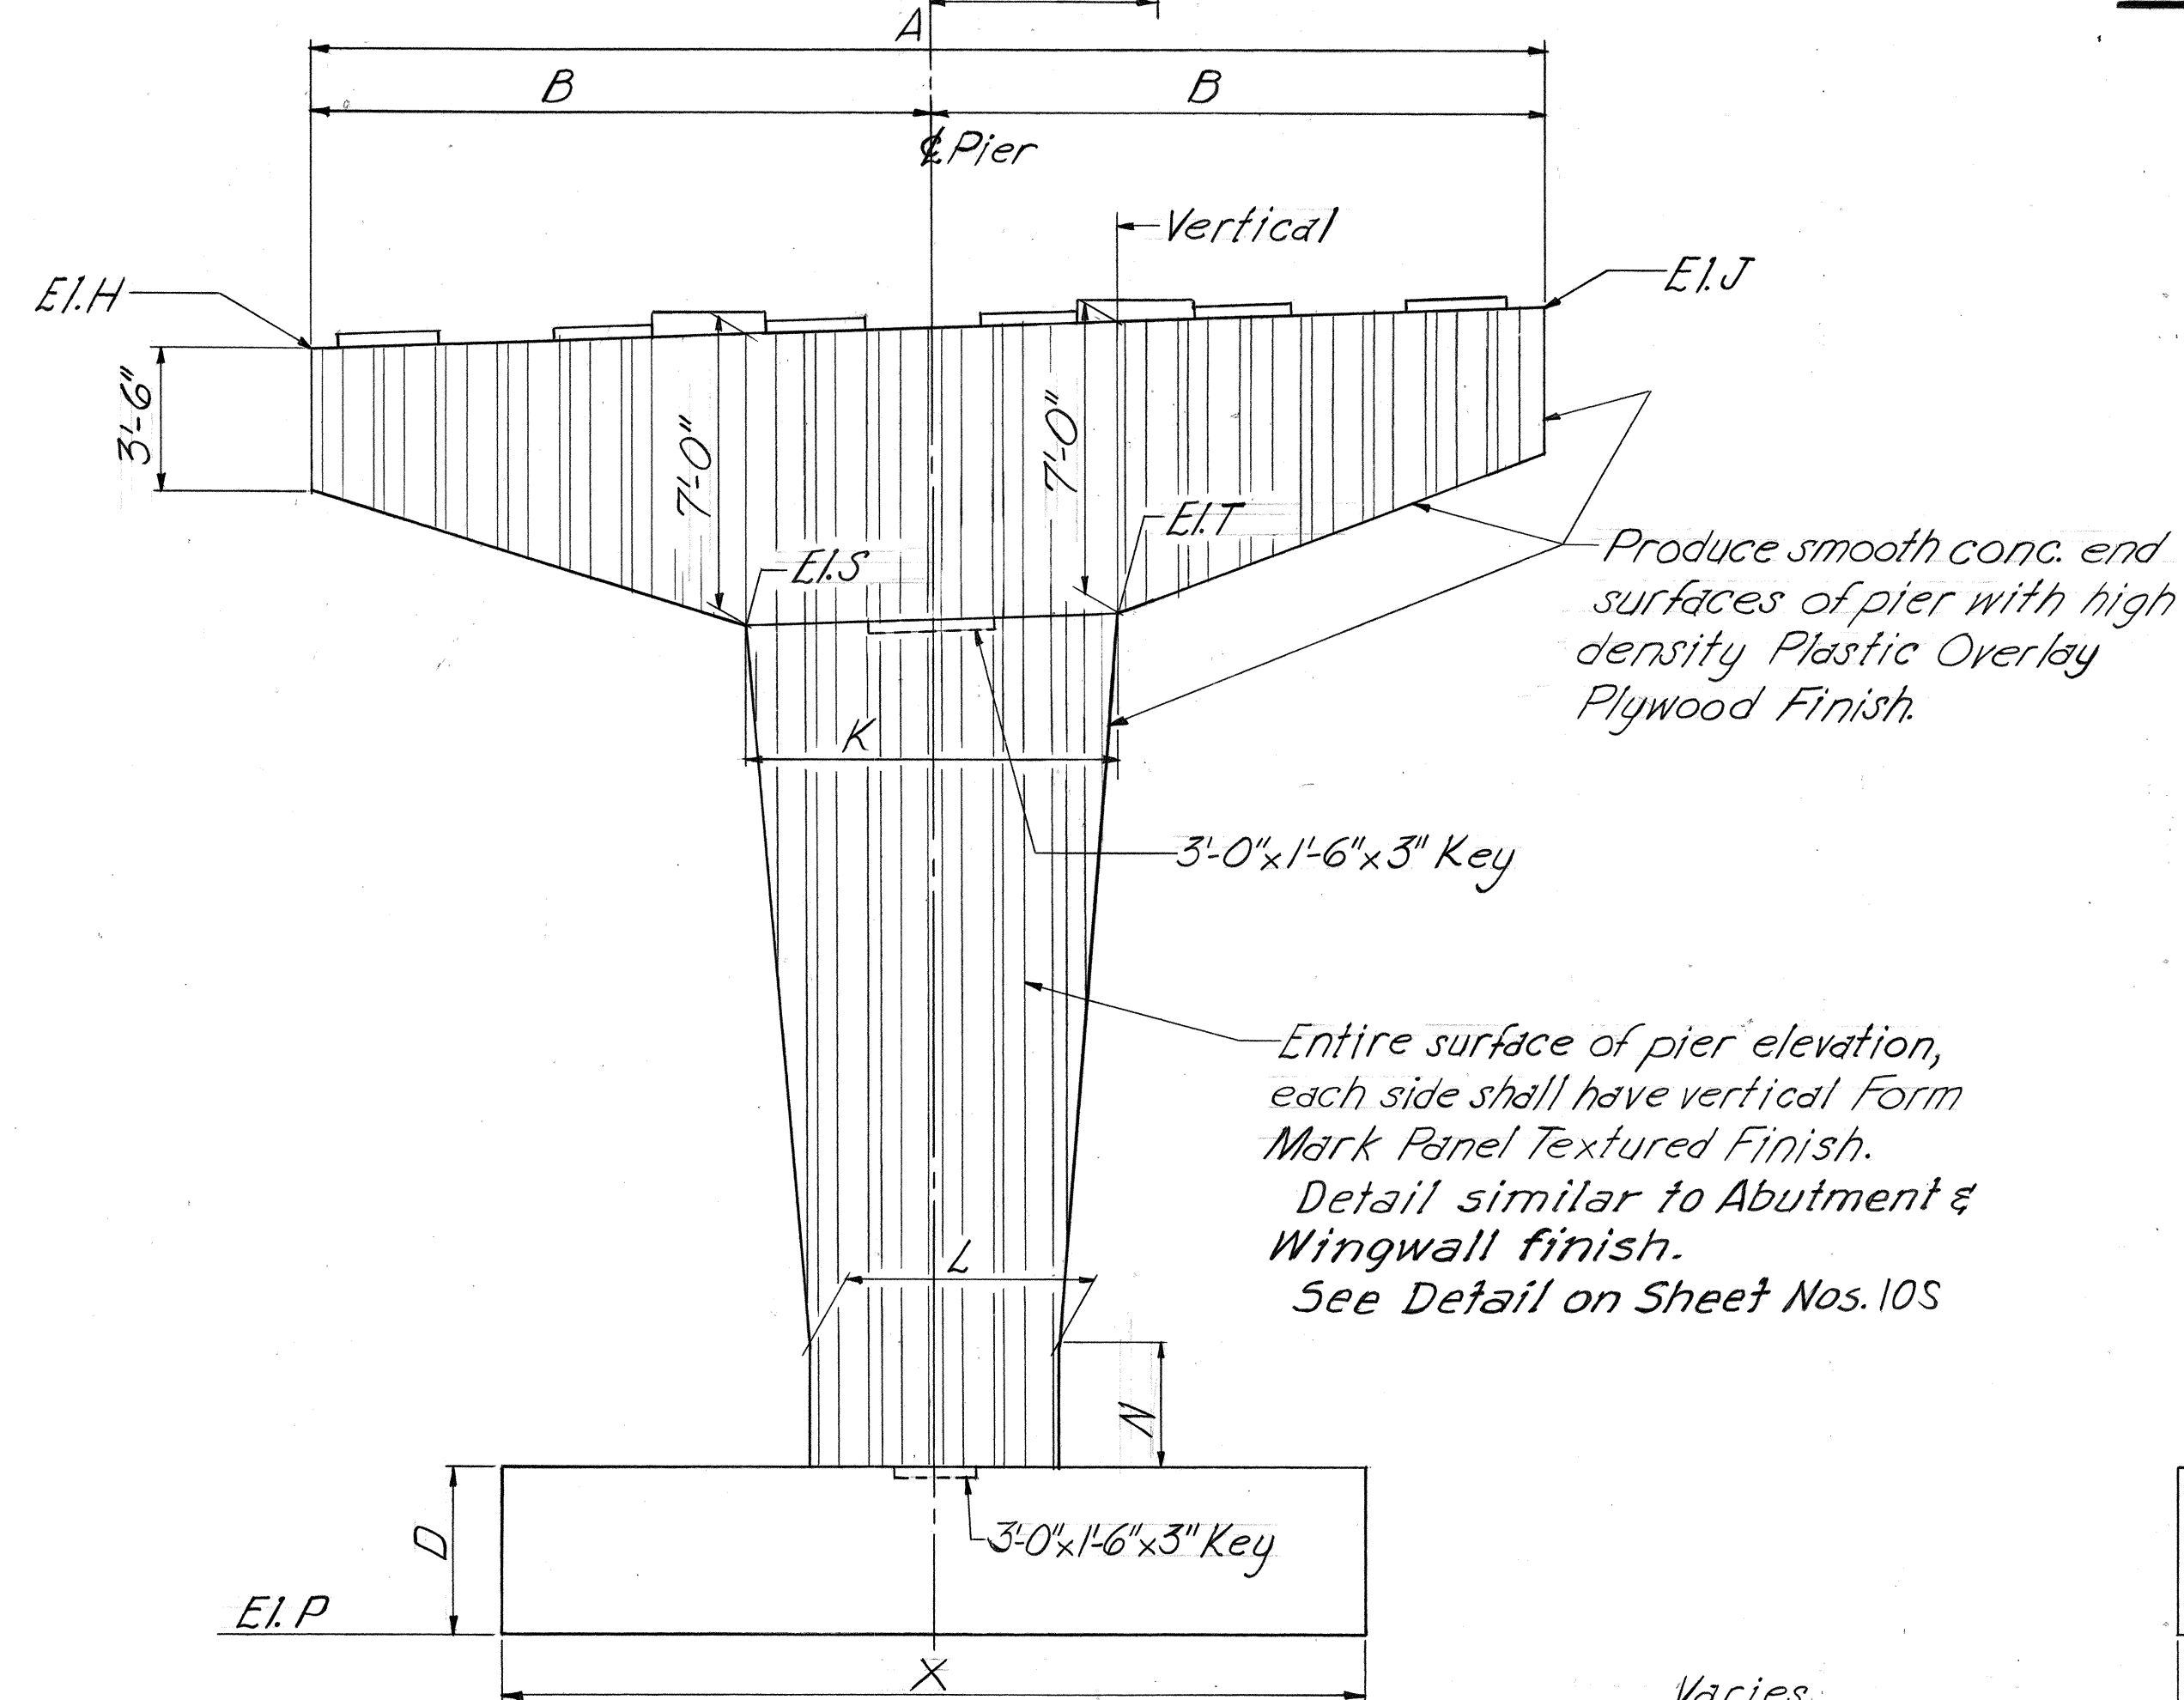


ELEVATION
Looking up Station
TYPE II PIER

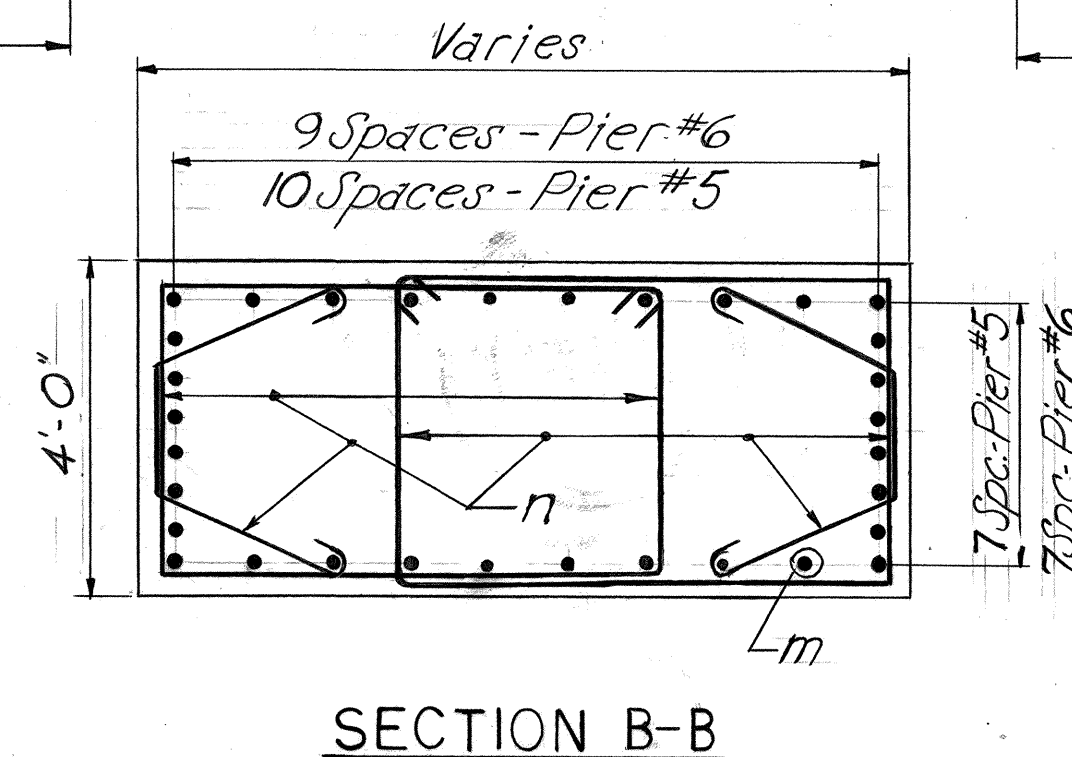

SECTION B-B

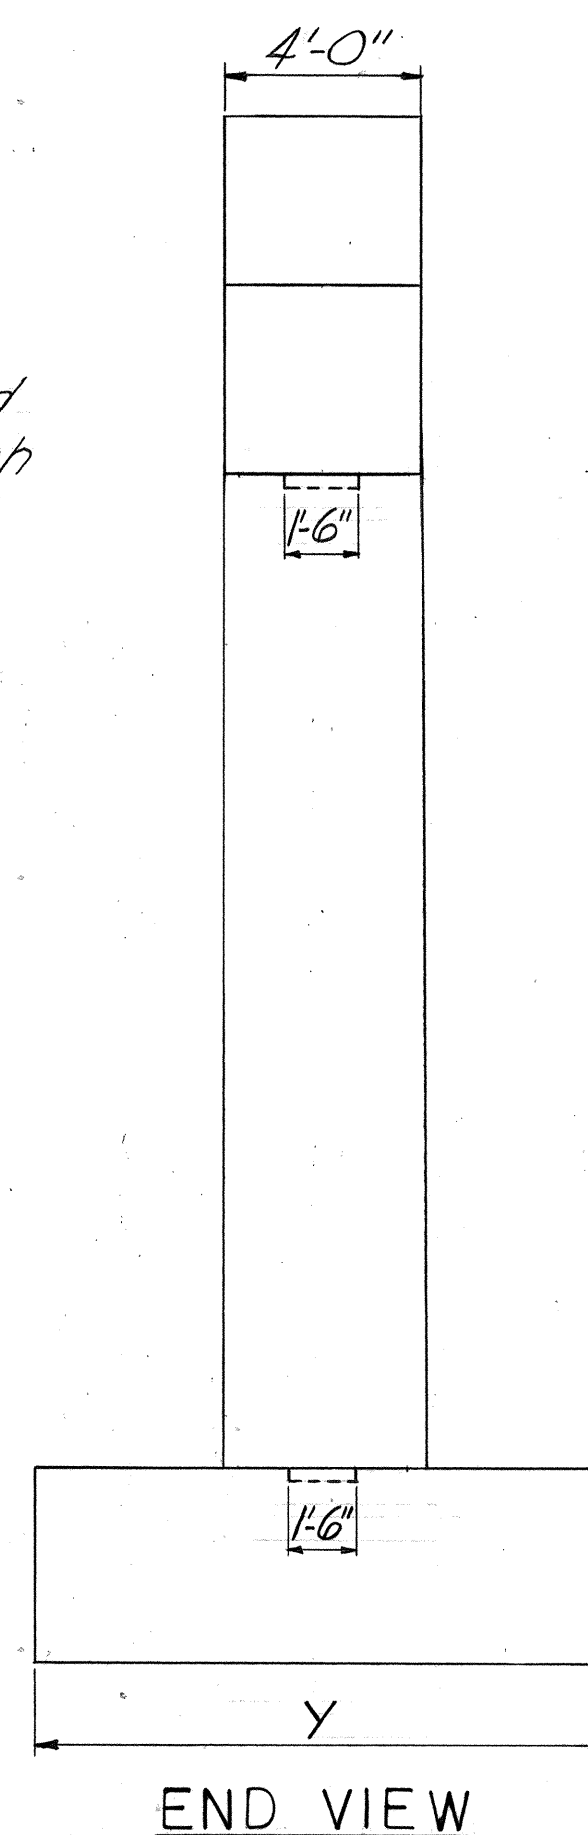


END VIEW

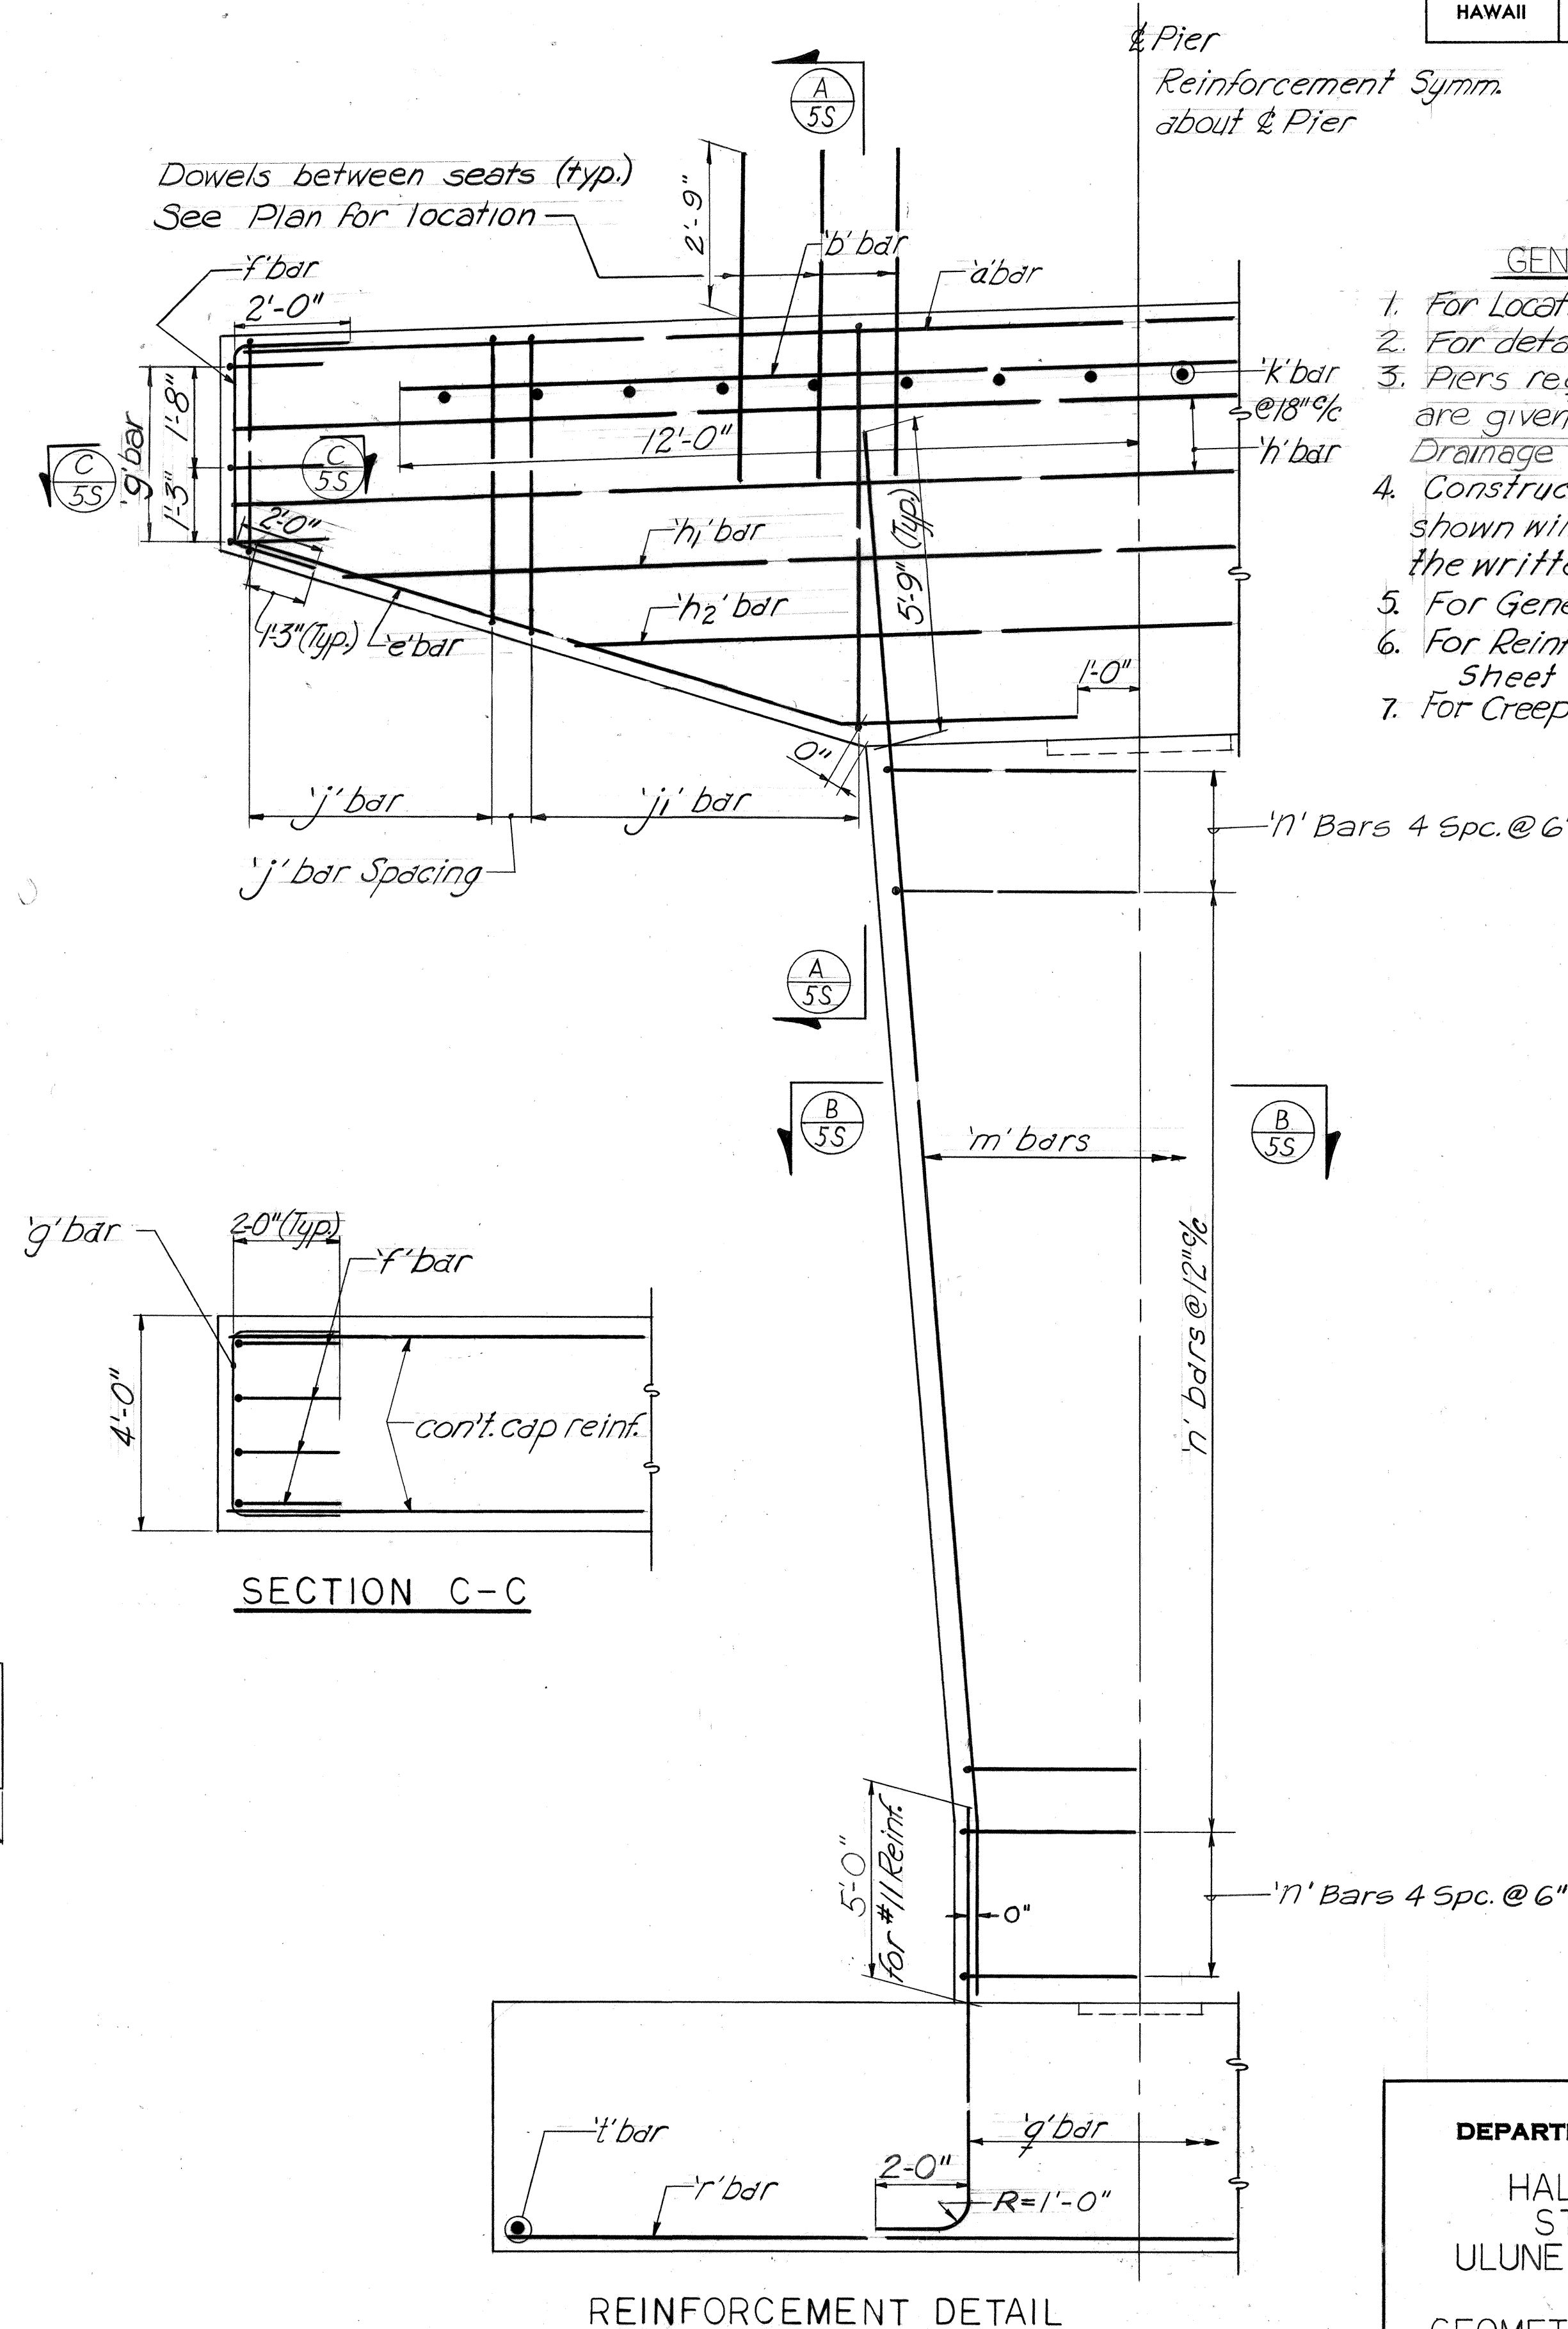

REINFORCEMENT DETAIL

GENERAL PIER NOTES

1. For Location of Piers see General Plans.
2. For details of pedestals see Sh. No. 6S.
3. Piers requiring Embedded Drain Pipe are given in tables, for location of Drainage see Sh. Nos. 3S & 17S.
4. Construction Joints other than those shown will not be permitted without the written approval of the Engineer.
5. For General Notes see Sh. No. 24I.
6. For Reinforcement Schedule see Sheet No. 7S.
7. For Creep Block Details, see Sh. 6S.

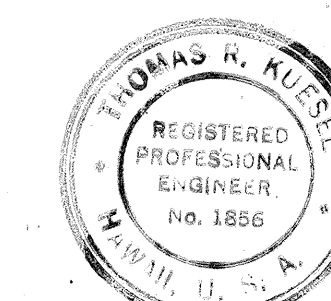

THIS WORK WAS PREPARED BY
ME OR UNDER MY SUPERVISION.

Thomas R. Russell

STATE OF HAWAII
DEPARTMENT OF TRANSPORTATION
HIGHWAYS DIVISION
HALAWA INTERCHANGE
STRUCTURE NO. 16
ULUNE EXTENSION VIADUCT
TYPE II PIER
GEOMETRY & REINFORCEMENT
DETAILS

PROJ. NO. I-HI-1 (89) 13 DATE: MAY 1971

SHEET No. 55 OF 225 SHEETS

215

FED. ROAD DIST. NO.	STATE	FED. AID PROJ. NO.	FISCAL YEAR	SHEET NO.	TOTAL SHEETS
HAWAII	HAW.	I-HI-1(89)13	1971	216	362


TABLE "A"

BRG. TYPE	THICKNESS "X"	WIDTH "Y"	REMARKS
E1	1"	5"	1-Lamination Regd.
E2	1 1/2"	7 1/2"	2-Lamination Regd.

TABLE "B"

PEDESTAL TYPE	LENGTH=b	WIDTH=a	CORRESPONDING EXP. BRG. TYPE
I	2'-4"	10"	E1
II	2'-4"	12 1/2"	E2
III	2'-3"	10"	E1
IV	2'-3"	12 1/2"	E2


Pedestal Type for each Stringer at Piers see Sheets TS

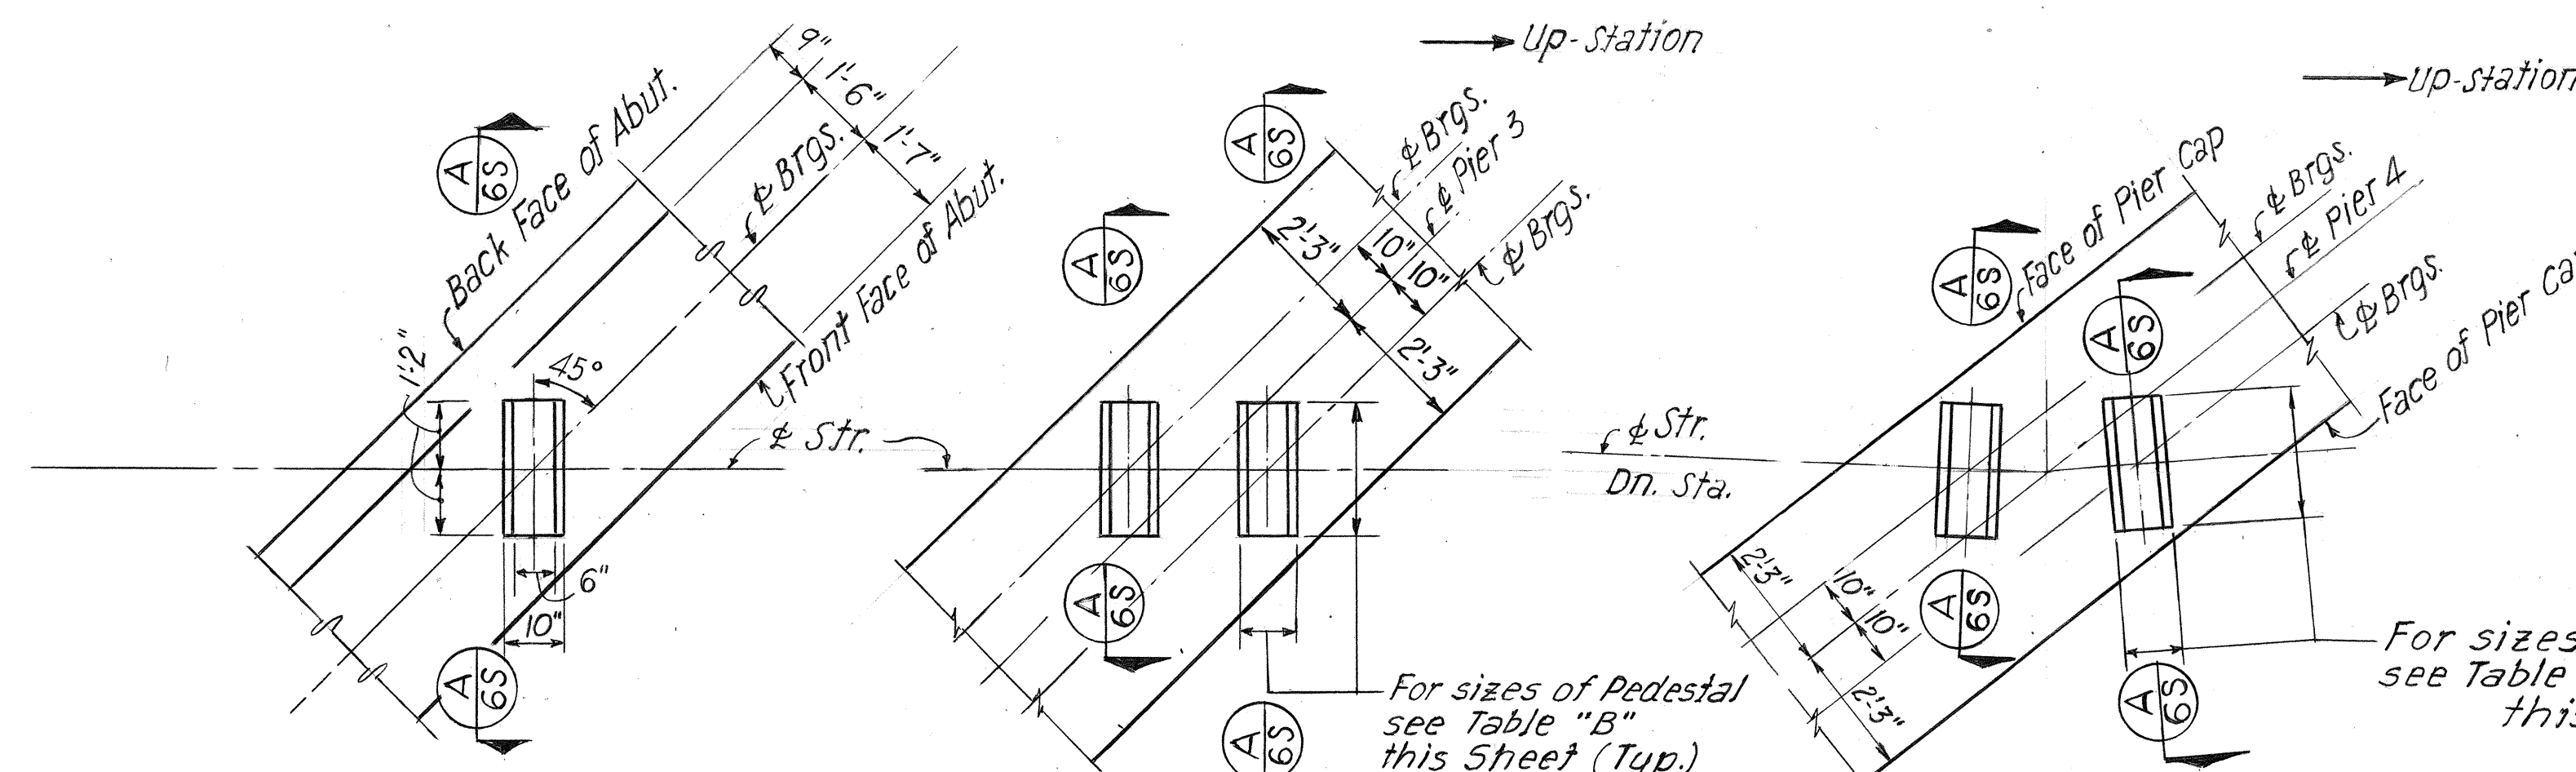


TYPICAL PEDESTAL DETAIL
AT EAST ABUTMENT

TYP. PEDESTAL DET. AT PIER 3
(Pad details at Piers 1 & 2 similar except as noted)

TYP. PEDESTAL DET. AT PIER 4

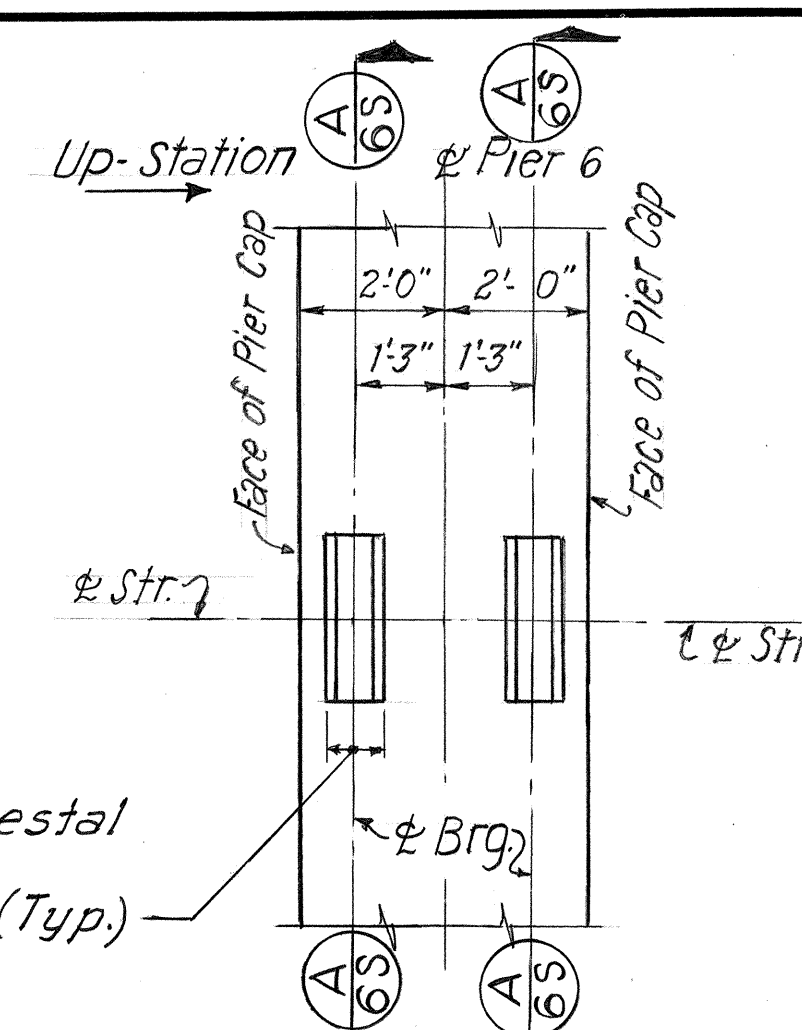


TYPICAL PEDESTAL DETAIL
AT RADIAL PIERS
(Detail shown for Pier 6)
(Details similar for Pier 5 except as noted)

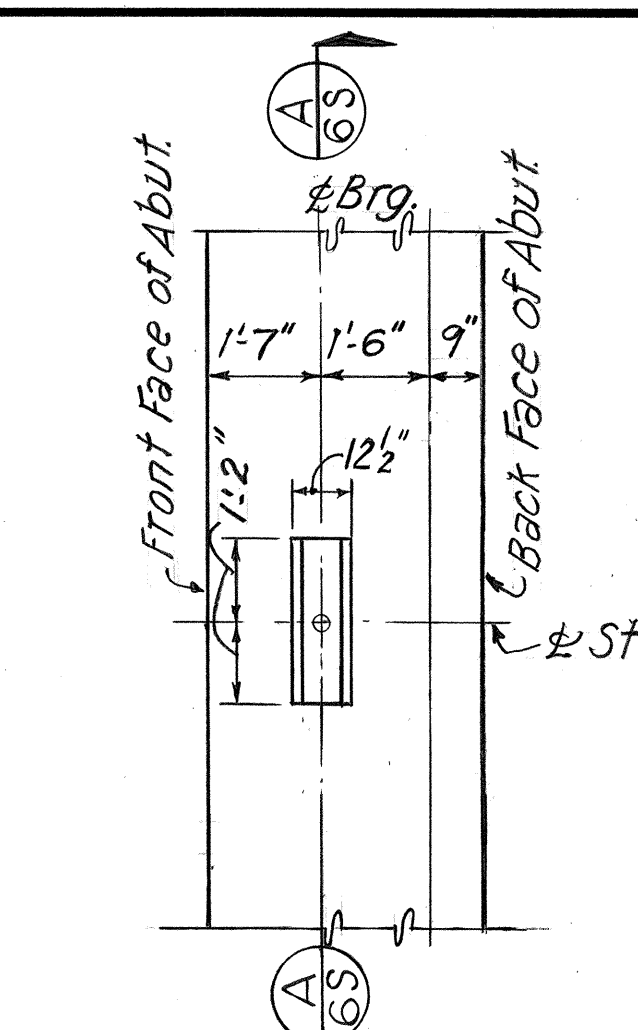


TYPICAL PEDESTAL DETAIL
AT WEST ABUT.

NOTE: For Pedestal detail adjacent to creep block see "Typical Detail at creep block" on this sheet.

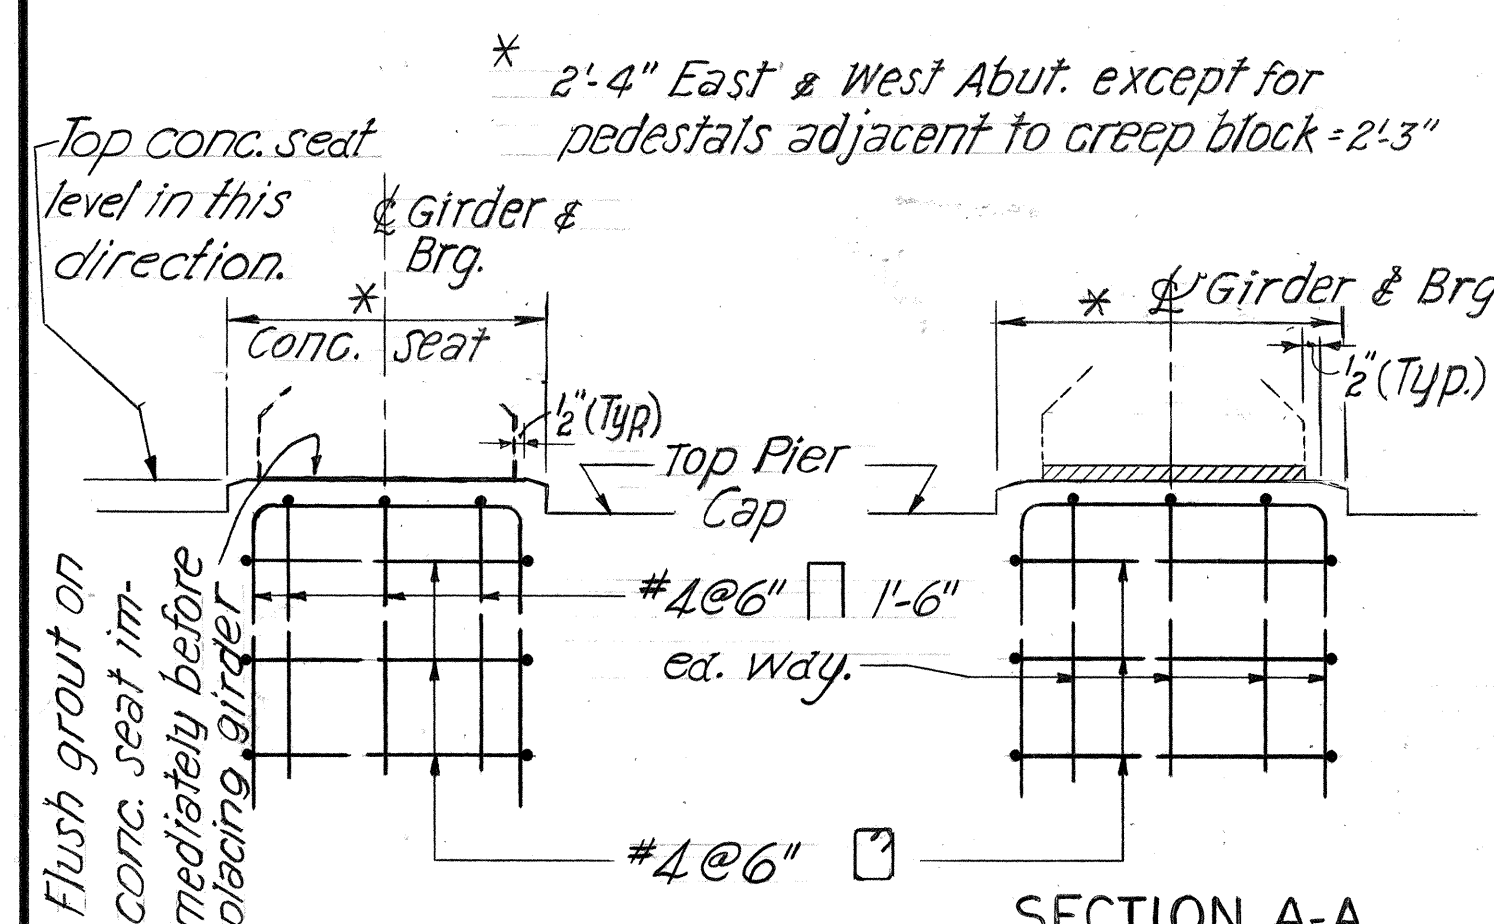


SECTION A-A
FIXED BRGS.

SECTION A-A
EXPAN. BRGS.

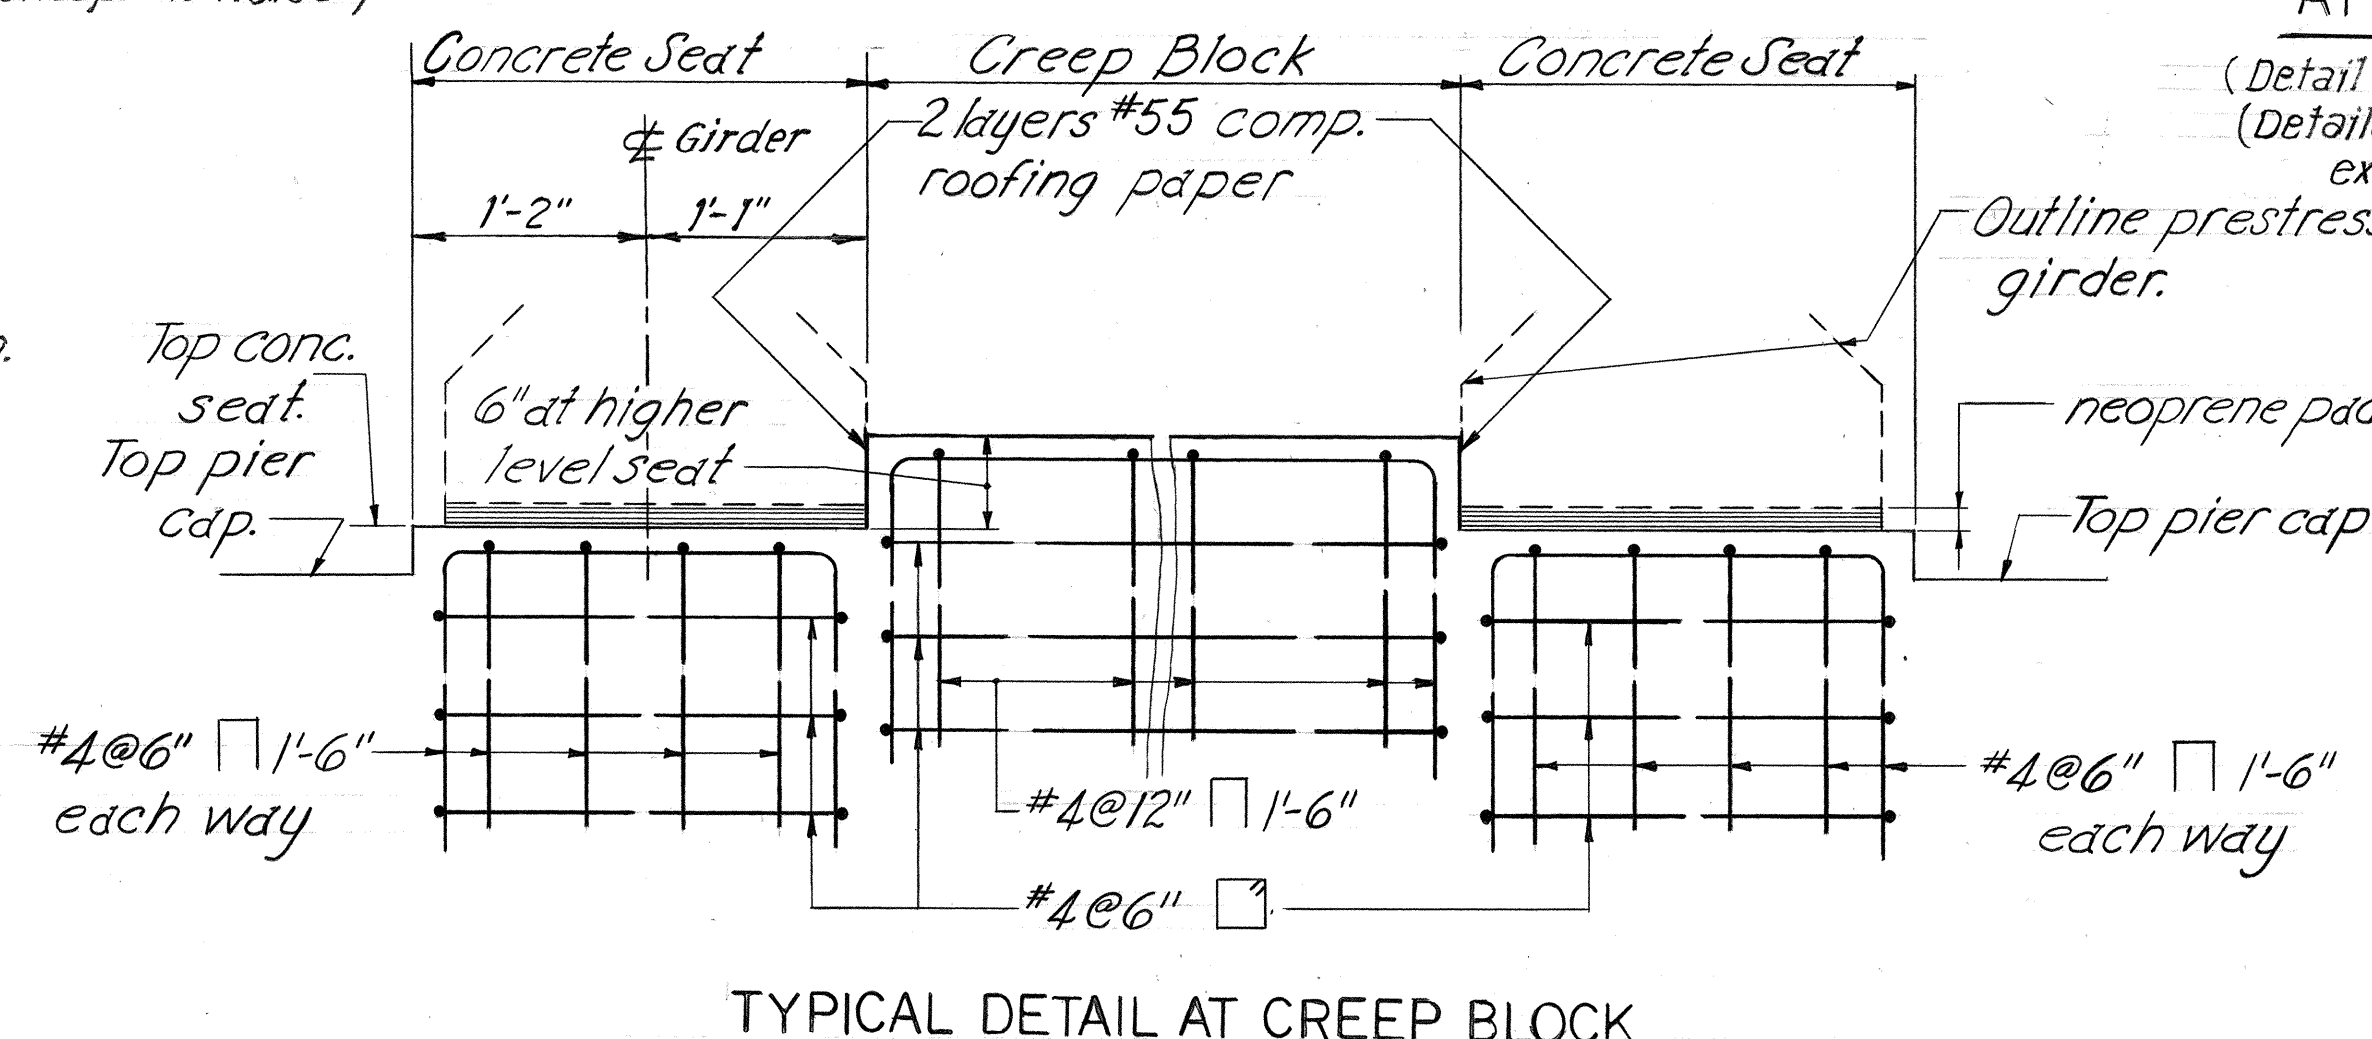


TYPICAL DETAIL AT CREEP BLOCK

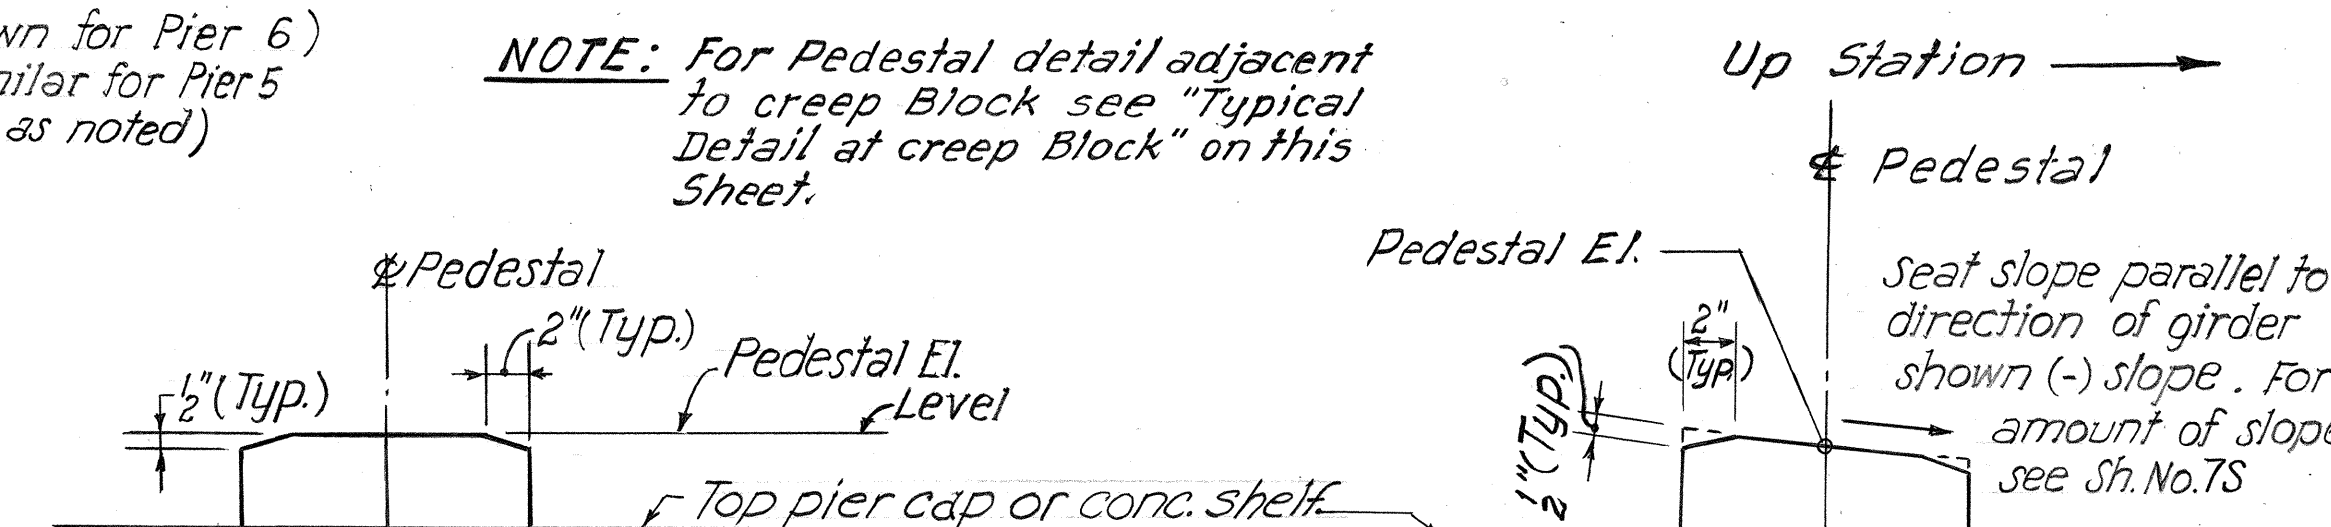


LEVEL PEDESTAL
Typical Pad Detail

INCLINED PEDESTAL

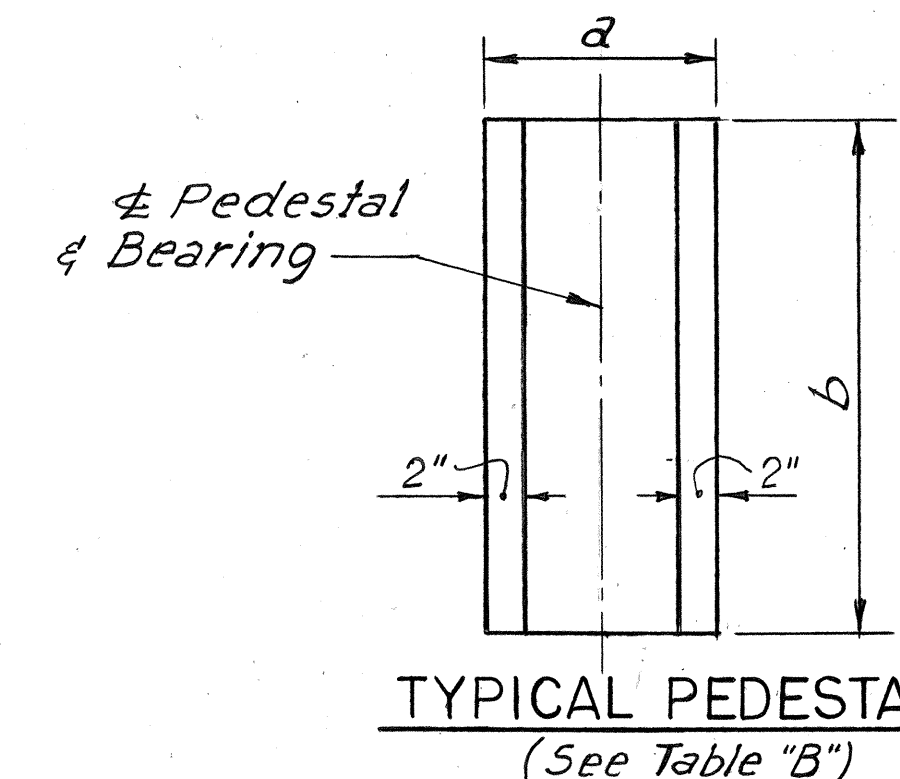


TYPICAL PEDESTAL
(See Table "B")

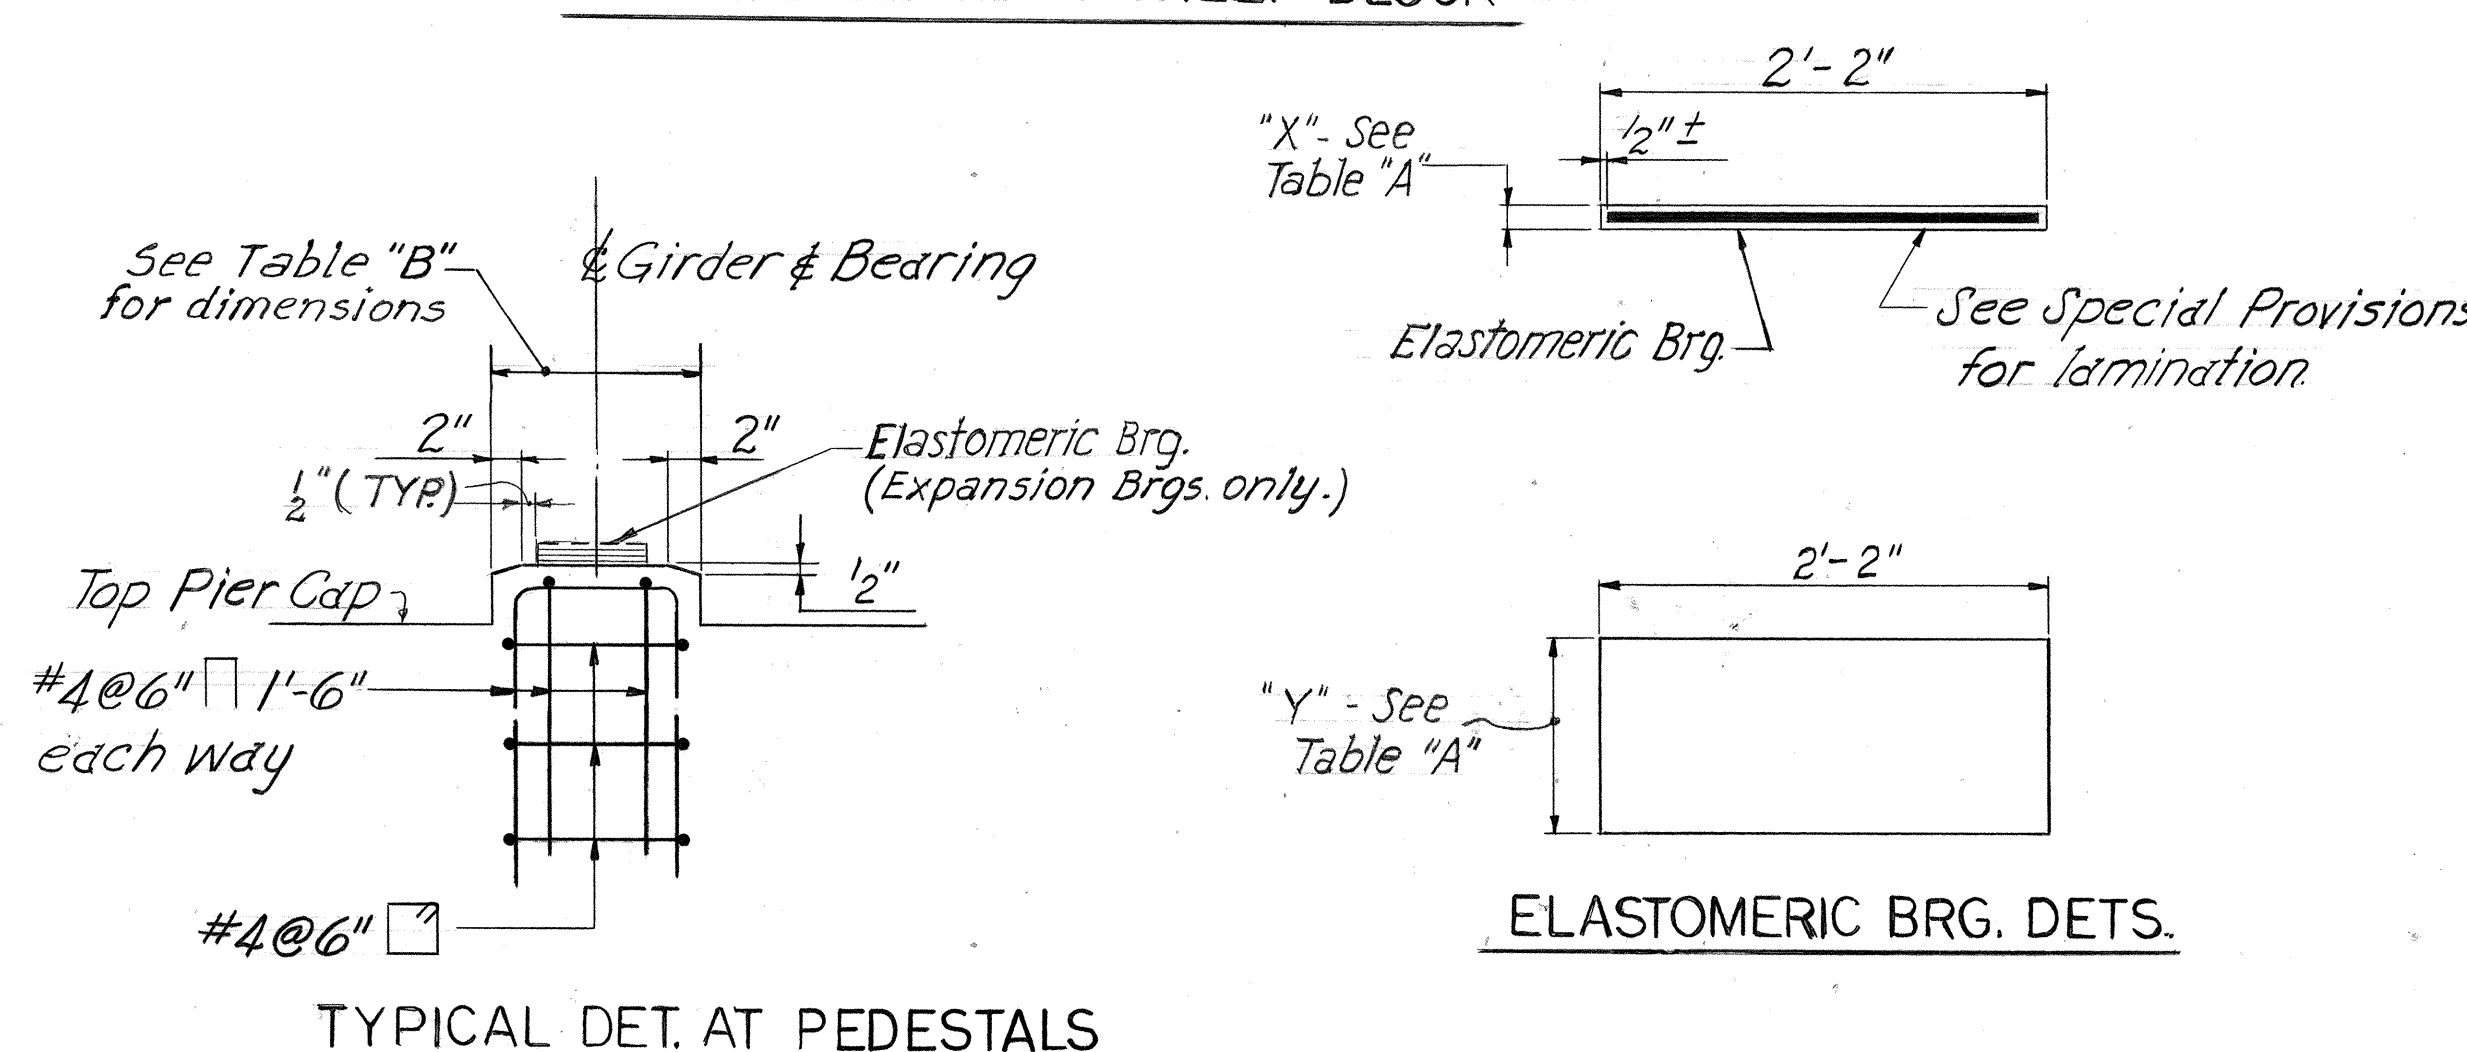

TYPICAL DET. AT PEDESTALS

ELASTOMERIC BRG. DETS.

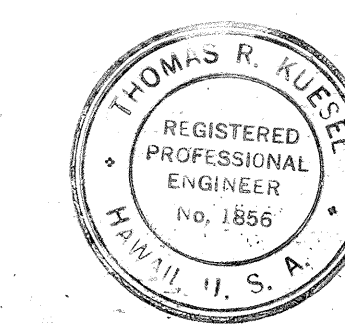

THIS WORK WAS PREPARED BY
ME OR UNDER MY SUPERVISION.

Thomas R. Russell

STATE OF HAWAII
DEPARTMENT OF TRANSPORTATION
HIGHWAYS DIVISION

HALAWA INTERCHANGE
STRUCTURE NO.16
ULUNE EXTENSION VIADUCT
TYPE I&II PIERS
MISCELLANEOUS DETAILS

PROJ. NO. I-HI-1(89)13 DATE: MAY 1971

SCALE: 3/8"=1'-0" Unless Noted SHEET No. 68 OF 225 SHEETS

216

SURVEY PLANNED BY	DATE
DRAWN BY	
CHECKED BY	
QUANTITIES BY	
NOTED BY	
NO.	




TABLE OF PIER DIMENSIONS AND ELEVATIONS

PIER NAME PIER TYPE			PIER 1	PIER 2	PIER 3	PIER 4	PIER 5	PIER 6								
WORK POINT STA. OF & PIER			19 + 98.81	21 + 00.32	21 + 94.39	23 + 01.43	23 + 90.99	24 + 76.13								
SOUTH AZIMUTH OF & PIER			78°-28'-03.0"	78°-28'-03.0"	78°-28'-03.0"	78°-28'-03.0"	19°-28'-05.8"	19°-28'-05.8"								
CAP	LENGTH OF CAP "A"		42'-0 1/2"	42'-0 1/2"	42'-0 1/2"	47'-10 3/4"	30'-0"	30'-0"								
	CANTILEVER LENGTH "B"		11'-0 1/4"	11'-0 1/4"	11'-0 1/4"	12'-5 3/8"	15'-0"	15'-0"								
	COLUMN SPACING "C"		20'-0"	20'-0"	20'-0"	23'-0"	-	-								
	CHORD LENGTH "E"		14'-0"	14'-0"	14'-0 1/2"	17'-0 3/8"	-	-								
	DIMENSION "F"		2'-6"	2'-6"	2'-6"	2'-9"	2'-0"	2'-0"								
	DIST. & BRGS. TO & PIER "G"		10"	10"	10"	10"	1'-3"	1'-3"								
	ELEVATION "H"		94.55	92.89	91.05	88.49	86.30	83.52								
	ELEVATION "J"		94.55	93.84	92.94	91.30	87.95	84.72								
COLUMN	DISTANCE "Q"		30'-3 3/8"	30'-3 3/8"	30'-2 3/8"	33'-4 1/8"	21'-0"	21'-6"								
	DISTANCE "R"		11'-9 1/8"	11'-9 1/8"	11'-9 3/4"	14'-6 5/8"	9'-0"	8'-6"								
	TOP WIDTH "K"		6'-0"	6'-0"	6'-0"	6'-0"	9'-0"	9'-0"								
	BOTTOM WIDTH "L"		4'-10"	4'-10"	4'-11"	4'-8"	5'-6"	6'-9"								
	HEIGHT "M"		2'-11"	3'-8"	10'-11"	8'-4"	-	-								
	HEIGHT "N"		2'-11"	3'-4"	10'-0"	7'-0"	8'-8"	4'-10" 2'-10"								
	ELEVATION "S"		87.55	86.14	84.55	82.22	79.93	76.94								
	ELEVATION "T"		87.55	86.59	85.45	83.57	80.43	77.30								
STRINGER SPACING	DIMENSION "Z"		9'-3 1/8"	9'-3 1/8"	9'-2 1/2"	9'-4 3/4"	6'-0"	6'-6"								
	DISTANCE SD1		7'-4 7/8"	7'-4 7/8"	7'-4 7/8"	8'-5 3/4"	5'-2 3/8"	5'-2 3/8"								
	-do- SD2		7'-4 7/8"	7'-4 7/8"	7'-4 7/8"	8'-5 3/4"	5'-2 3/8"	5'-2 3/8"								
	-do- SD3		7'-4 7/8"	7'-4 7/8"	7'-4 7/8"	8'-5 3/4"	5'-2 3/8"	5'-2 3/8"								
	-do- SD4		5'-6 3/4"	5'-6 3/4"	5'-6 1/8"	5'-1 7/8"	3'-4 7/8"	3'-10 1/8"								
	-do- SD5		1'-10 1/4"	1'-10 1/4"	1'-10 7/8"	3'-3 7/8"	1'-9 5/8"	1'-3 7/8"								
	-do- SD6		7'-4 7/8"	7'-4 7/8"	7'-4 7/8"	8'-5 3/4"	5'-2 3/8"	5'-2 3/8"								
	UP-STATION & BRGS. DISTANCE MEASURED ALONG & PIER	①	STRINGER	PAD TYPE	2B1	II	3B1	II	4B1	II	5B1	II	6B1	II	7B1	II
PAD ELEVATION			PAD SLOPE	94.80	Level	93.25	Level	91.53	-(4:12)	89.06	-(7:12)	86.77	-(7:12)	83.93	-(7:12)	
STRINGER SKEW			X	-12 1/8		-12 1/8		-14 1/4		-17 3/8		0		0		
②		STRINGER	PAD TYPE	2B2	IV	3B2	II	4B2	IV	5B2	II	6B2	IV	7B2	II	
		PAD ELEVATION	PAD SLOPE	94.83	Level	93.46	Level	91.89	-(4:12)	89.57	-(7:12)	87.06	-(7:12)	84.14	-(7:12)	
		STRINGER SKEW	X	-12 1/8		-12 1/8		-14 1/4		-17 3/8		0		0		
③		STRINGER	PAD TYPE	2B3	IV	3B3	II	4B3	IV	5B3	II	6B3	IV	7B3	II	
		PAD ELEVATION	PAD SLOPE	94.85	Level	93.64	Level	92.24	-(4:12)	90.07	-(7:12)	87.34	-(7:12)	84.35	-(7:12)	
		STRINGER SKEW	X	-12 1/8		-12 1/8		-13 1/2		-17 1/4		0		0		
④		STRINGER	PAD TYPE	2B4	IV	3B4	II	4B4	IV	5B4	II	6B4	IV	7B4	II	
		PAD ELEVATION	PAD SLOPE	94.86	Level	93.81	Level	92.58	-(4:12)	90.57	-(7:12)	87.63	-(7:12)	84.55	-(7:12)	
		STRINGER SKEW	X	-12 1/8		-12 1/8		-13 1/4		-17 1/8		0		0		
⑤		STRINGER	PAD TYPE	2B5	IV	3B5	II	4B5	IV	5B5	II	6B5	IV	7B5	II	
		PAD ELEVATION	PAD SLOPE	94.86	Level	93.96	Level	92.89	Level	91.06	-(3:12)	87.91	-(7:12)	84.76	-(7:12)	
		STRINGER SKEW	X	-12 1/8		-12 1/8		-13 1/2		-17		0		0		
⑥		STRINGER	PAD TYPE	2B6	II	3B6	II	4B6	II	5B6	II	6B6	II	7B6	II	
		PAD ELEVATION	PAD SLOPE	94.85	Level	94.09	Level	93.19	Level	91.55	-(3:12)	88.20	-(7:12)	84.97	-(7:12)	
		STRINGER SKEW	X	-12 1/8		-12 1/8		-13 3/8		-16 1/8		0		0		
DOWN-STATION & BRGS. DISTANCE MEASURED ALONG & PIER		①	STRINGER	PAD TYPE	1B1	I	2B1	II	3B1	II	4B1	II	5B1	II	6B1	II
			PAD ELEVATION	PAD SLOPE	94.88	Level	93.29	Level	91.57	Level	89.14	-(4:12)	86.87	-(7:12)	84.02	-(7:12)
			STRINGER SKEW	X	-12 1/8		-12 1/8		-12 1/8		-14 1/4		+ 5 3/8		0	
		②	STRINGER	PAD TYPE	1B2	III	2B2	II	3B2	IV	4B2	II	5B2	IV	6B2	II
			PAD ELEVATION	PAD SLOPE	94.90	Level	93.49	Level	91.94	Level	89.65	-(4:12)	87.15	-(7:12)	84.23	-(7:12)
			STRINGER SKEW	X	-12 1/8		-12 1/8		-12 1/8		-14 1/4		+ 3 1/4		0	
	③	STRINGER	PAD TYPE	1B3	III	2B3	II	3B3	IV	4B3	II	5B3	IV	6B3	II	
		PAD ELEVATION	PAD SLOPE	94.92	Level	93.68	Level	92.28	Level	90.15	-(4:12)	87.44	-(7:12)	84.44	-(7:12)	
		STRINGER SKEW	X	-12 1/8		-12 1/8		-12 1/8		-13 1/2		+ 7 1/8		0		
	④	STRINGER	PAD TYPE	1B4	III	2B4	II	3B4	IV	4B4	II	5B4	IV	6B4	II	
		PAD ELEVATION	PAD SLOPE	94.93	Level	93.84	Level	92.61	Level	90.64	-(4:12)	87.72	-(7:12)	84.65	-(7:12)	
		STRINGER SKEW	X	-12 1/8		-12 1/8		-12 1/8		-13 3/4		+ 7 1/8		0		
	⑤	STRINGER	PAD TYPE	1B5	III	2B5	II	3B5	IV	4B5	II	5B5	IV	6B5	II	
		PAD ELEVATION	PAD SLOPE	94.92	Level	93.99	Level	92.92	Level	91.13	Level	88.01	-(3:12)	84.86	-(7:12)	
		STRINGER SKEW	X	-12 1/8		-12 1/8		-12 1/8		-13 1/2		+ 7 1/8		0		
	⑥	STRINGER	PAD TYPE	1B6	I	2B6	II	3B6	II	4B6	II	5B6	II	6B6	II	
		PAD ELEVATION	PAD SLOPE	94.91	Level	94.11	Level	93.21	Level	91.62	Level	88.29	-(3:12)	85.06	-(7:12)	
		STRINGER SKEW	X	-12 1/8		-12 1/8		-12 1/8		-13 3/8		+ 7 1/8		0		
	FTG.	DIMENSION "X"		30'-0"	32'-0"	32'-0"	39'-0" 44'-0"	27'-0" 34'-0"	26'-0" 27'-0"							
		DIMENSION "Y"		11'-0"	12'-0"	15'-0"	14'-0" 20'-0"	13'-0" 18'-0"	12'-0" 18'-0"							
		HEIGHT "D"		4'-0"	4'-0"	4'-0"	4'-0"	4'-0"	4'-0"							
		EL. BOTT. OF FTG. "P"		69.00	68.00	55.00	52.00 48.00	50.00	50.00 58.00							
		DRAINAGE REQUIRED		YES	NO	YES	NO	YES	NO							


REINFORCEMENT SCHEDULE

PIER		PIER 1				PIER 2				PIER 3				PIER 4				PIER 5				PIER 6			
DESCRIPTION	SIZE	NO.	SPG.	LENGTH	SIZE	NO.	SPG.	LENGTH	SIZE	NO.	SPG.	LENGTH	SIZE	NO.	SPG.	LENGTH	SIZE	NO.	SPG.	LENGTH	SIZE	NO.	SPG.	LENGTH	
CAP. REINF.	a Bar	8	4	—	—	10	4	—	—	10	4	—	—	10	4	—	—	11	12*	—	—	11	12*	—	—
	a ₁ "	8	8	—	19'-2"	10	8	—	15'-10"	10	8	—	17'-4"	10	8	—	20'-1"	—	—	—	—	—	—	—	
	b "	8	16	—	15'-5"	10	12	—	13'-0"	10	8	—	12'-9"	10	16	—	14'-3"	11	8 ⁺	—	24'-0"	11	8 ⁺	—	24'-0"
	c "	6	4	—	—	6	4	—	—	6	4	—	—	6	4	—	—	—	—	—	—	—	—	—	
	d "	9	4	—	—	10	4	—	—	8	4	—	—	10	4	—	—	—	—	—	—	—	—	—	
	d ₁ "	9	4	—	13'-6"	10	4	—	16'-6"	—	—	—	—	—	—	—	—	—	—	—	—	—	—	—	
	e "	6	8	—	—	6	8	—	—	6	8	—	—	6	8	—	—	6	8	—	—	6	8	—	—
	f "	5	10	—	—	5	10	—	—	5	10	—	—	5	10	—	—	5	8	—	—	5	8	—	—
	g "	5	8	—	—	5	8	—	—	5	8	—	—	5	8	—	—	5	6	—	—	5	6	—	—
	h "	5	4	—	—	5	4	—	—	5	4	—	—	5	4	—	—	5	4	—	—	5	4	—	—
	h ₁ "	5	4	—	—	5	4	—	—	5	4	—	—	5	4	—	—	5	2	—	—	5	2	—	—
	h ₂ "	5	4	—	—	5	4	—	—	5	4	—	—	5	4	—	—	5	2	—	—	5	2	—	—
	j "	5	20	10"	—	5	20	10"	—	5	20	10"	—	5	24	11"	—	6	32	12"	—	6	44	10"	—
	j ₁ "	5	16	12"	—	5	16	12"	—	5	16	12"	—	5	16	12"	—	6	12	12"	—	6	12	15"	—
	j ₂ "	5	16	12"	—	5	16	12"	—	5	16	12"	—	5	16	12"	—	—	—	—	—	—	—	—	—
j ₃ "	5	20	12"	—	5	20	12"	—	5	20	12"	—	5	22	12"	—	—	—	—	—	—	—	—	—	
k "	5	—	18"	—	5	—	18"	—	5	—	18"	—	5	—	18"	—	5	—	18"	—	5	—	18"	—	
COL. REINF.	m "	9	52	—	—	9	52	—	—	10	52	—	—	10	48	—	—	11	34	—	—	11	32	—	—
	n "	5	See Sh. 45	—	—	5	See Sh. 45	—	—	5	See Sh. 45	—	—	5	See Sh. 45	—	—	5	See Sh. 55	—	—	5	See Sh. 55	—	—
FTG. REINF.	q "	9	52	—	—	9	52	—	—	10	52	—	—	10	48	—	—	11	44	—	—	11	32	—	—
	r "	8	12	—	—	8	13	—	—	10	16	—	—	10	22	—	Cont.	11	30	—	Cont.	11	29	—	Cont.
	s "	10	12	—	—	11	16	—	—	9	15	—	—	10	19	—	Cont.	—	—	—	—	—	—	—	
	t "	6	32	—	—	7	34	—	—	8	44	—	—	10	34	—	Cont.	11	34	—	Cont.	11	34	—	Cont.
	t ₁ "	6	32	—	—	7	34	—	—	8	44	—	—	7	34	—	Cont.	—	—	—	—	—	—	—	



FED. ROAD DIST. NO.	STATE	FED. AID PROJ. NO.	FISCAL YEAR	SHEET NO.	TOTAL SHEETS
HAWAII	HAW.	I-HI-1(89)13	1971	219	362

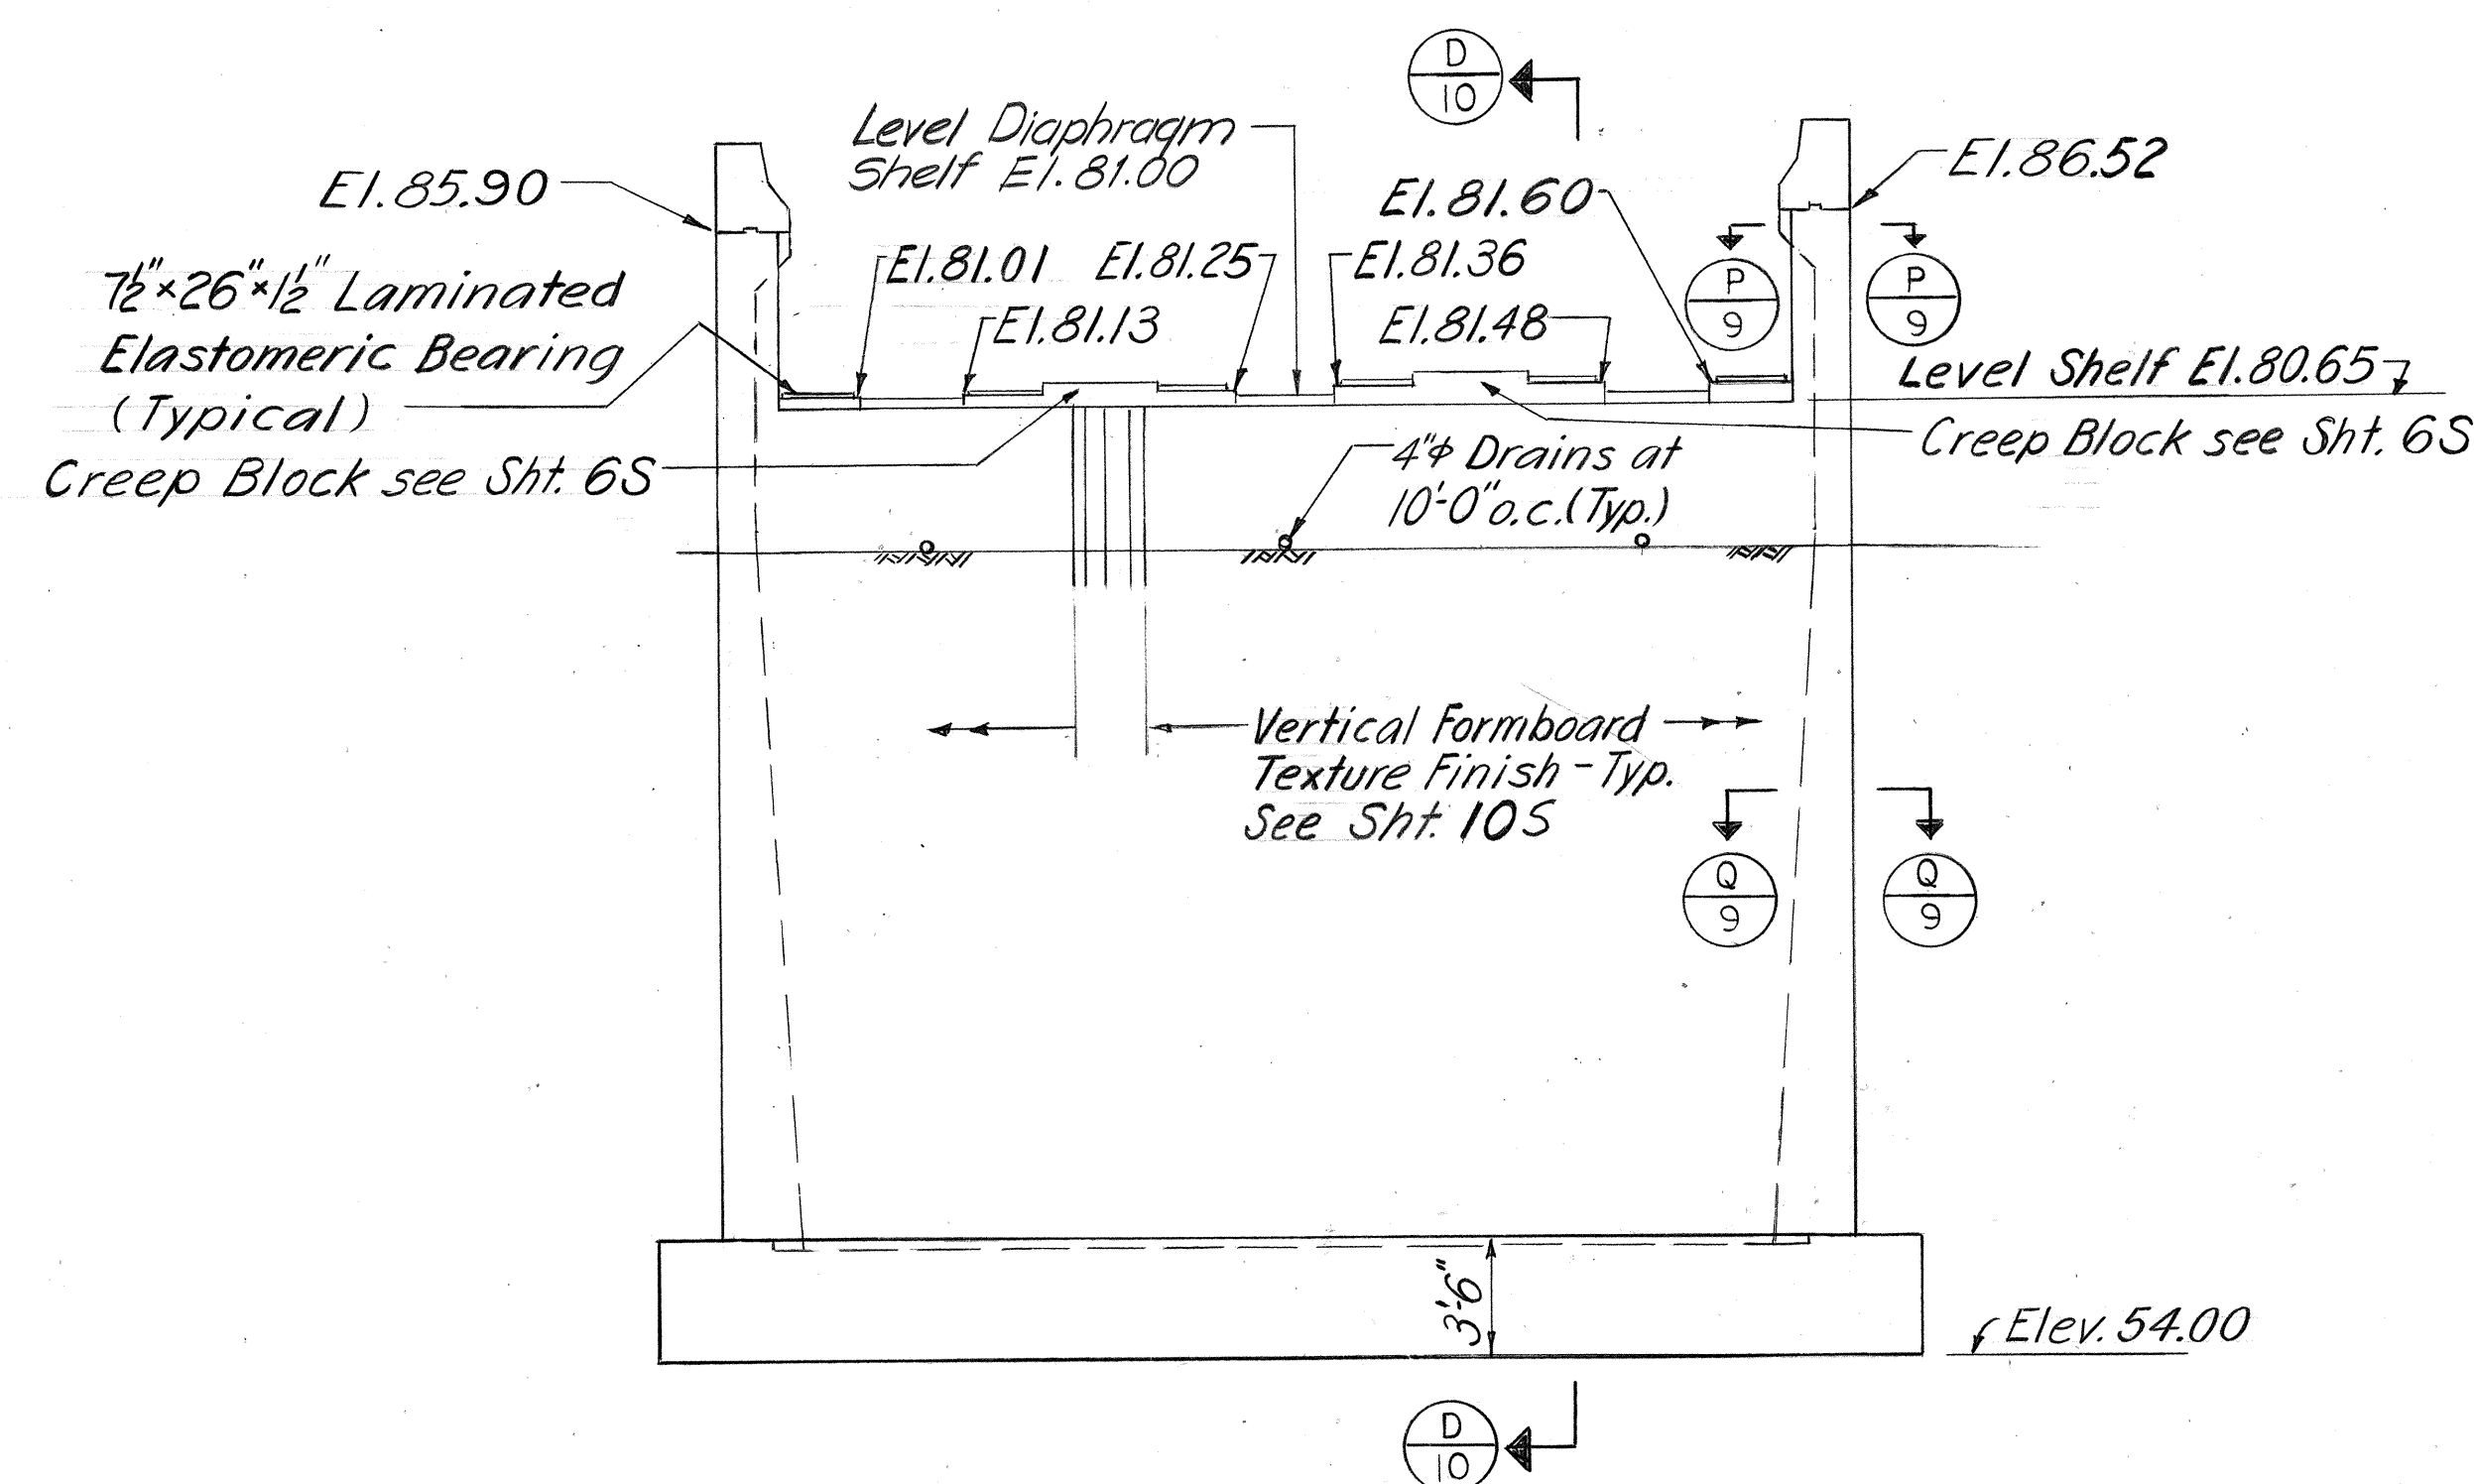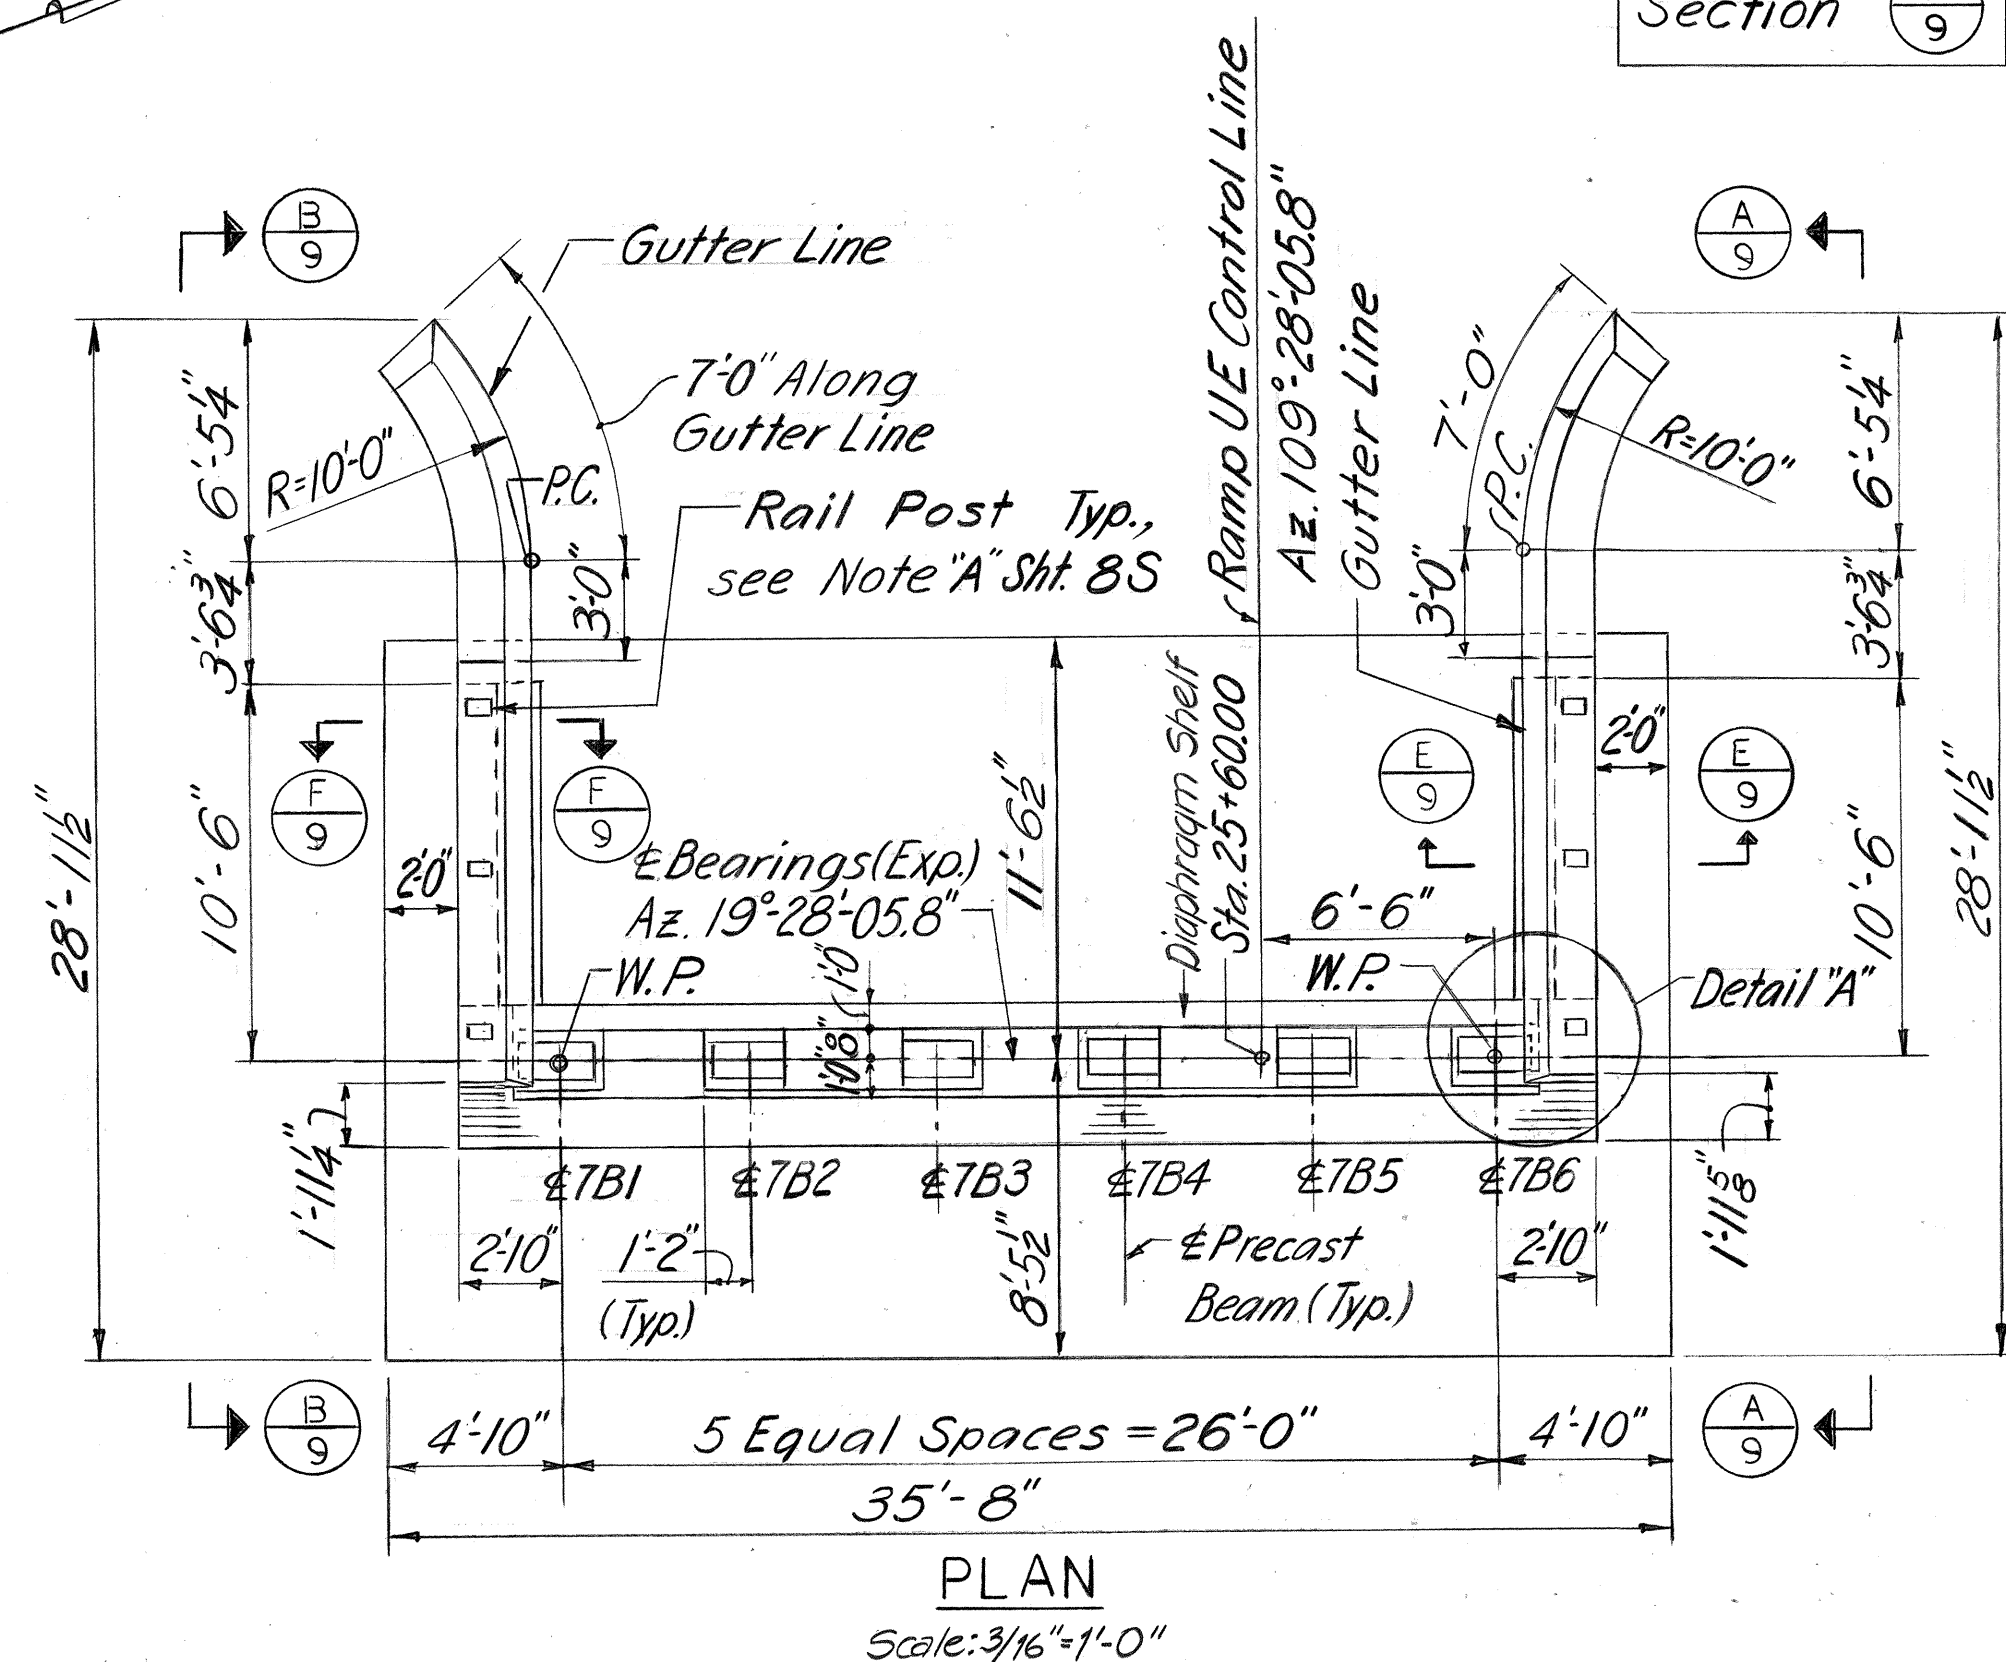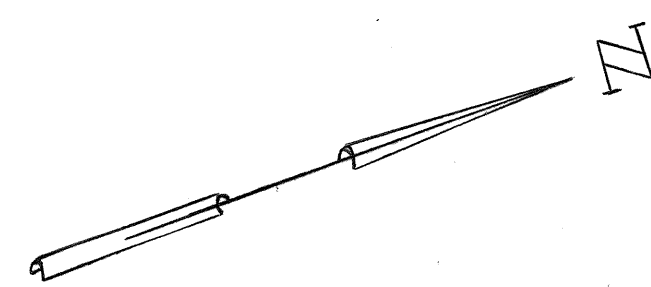


	El. A	El. B
Section A-A	89.06	88.34
Section B-B	88.44	87.83

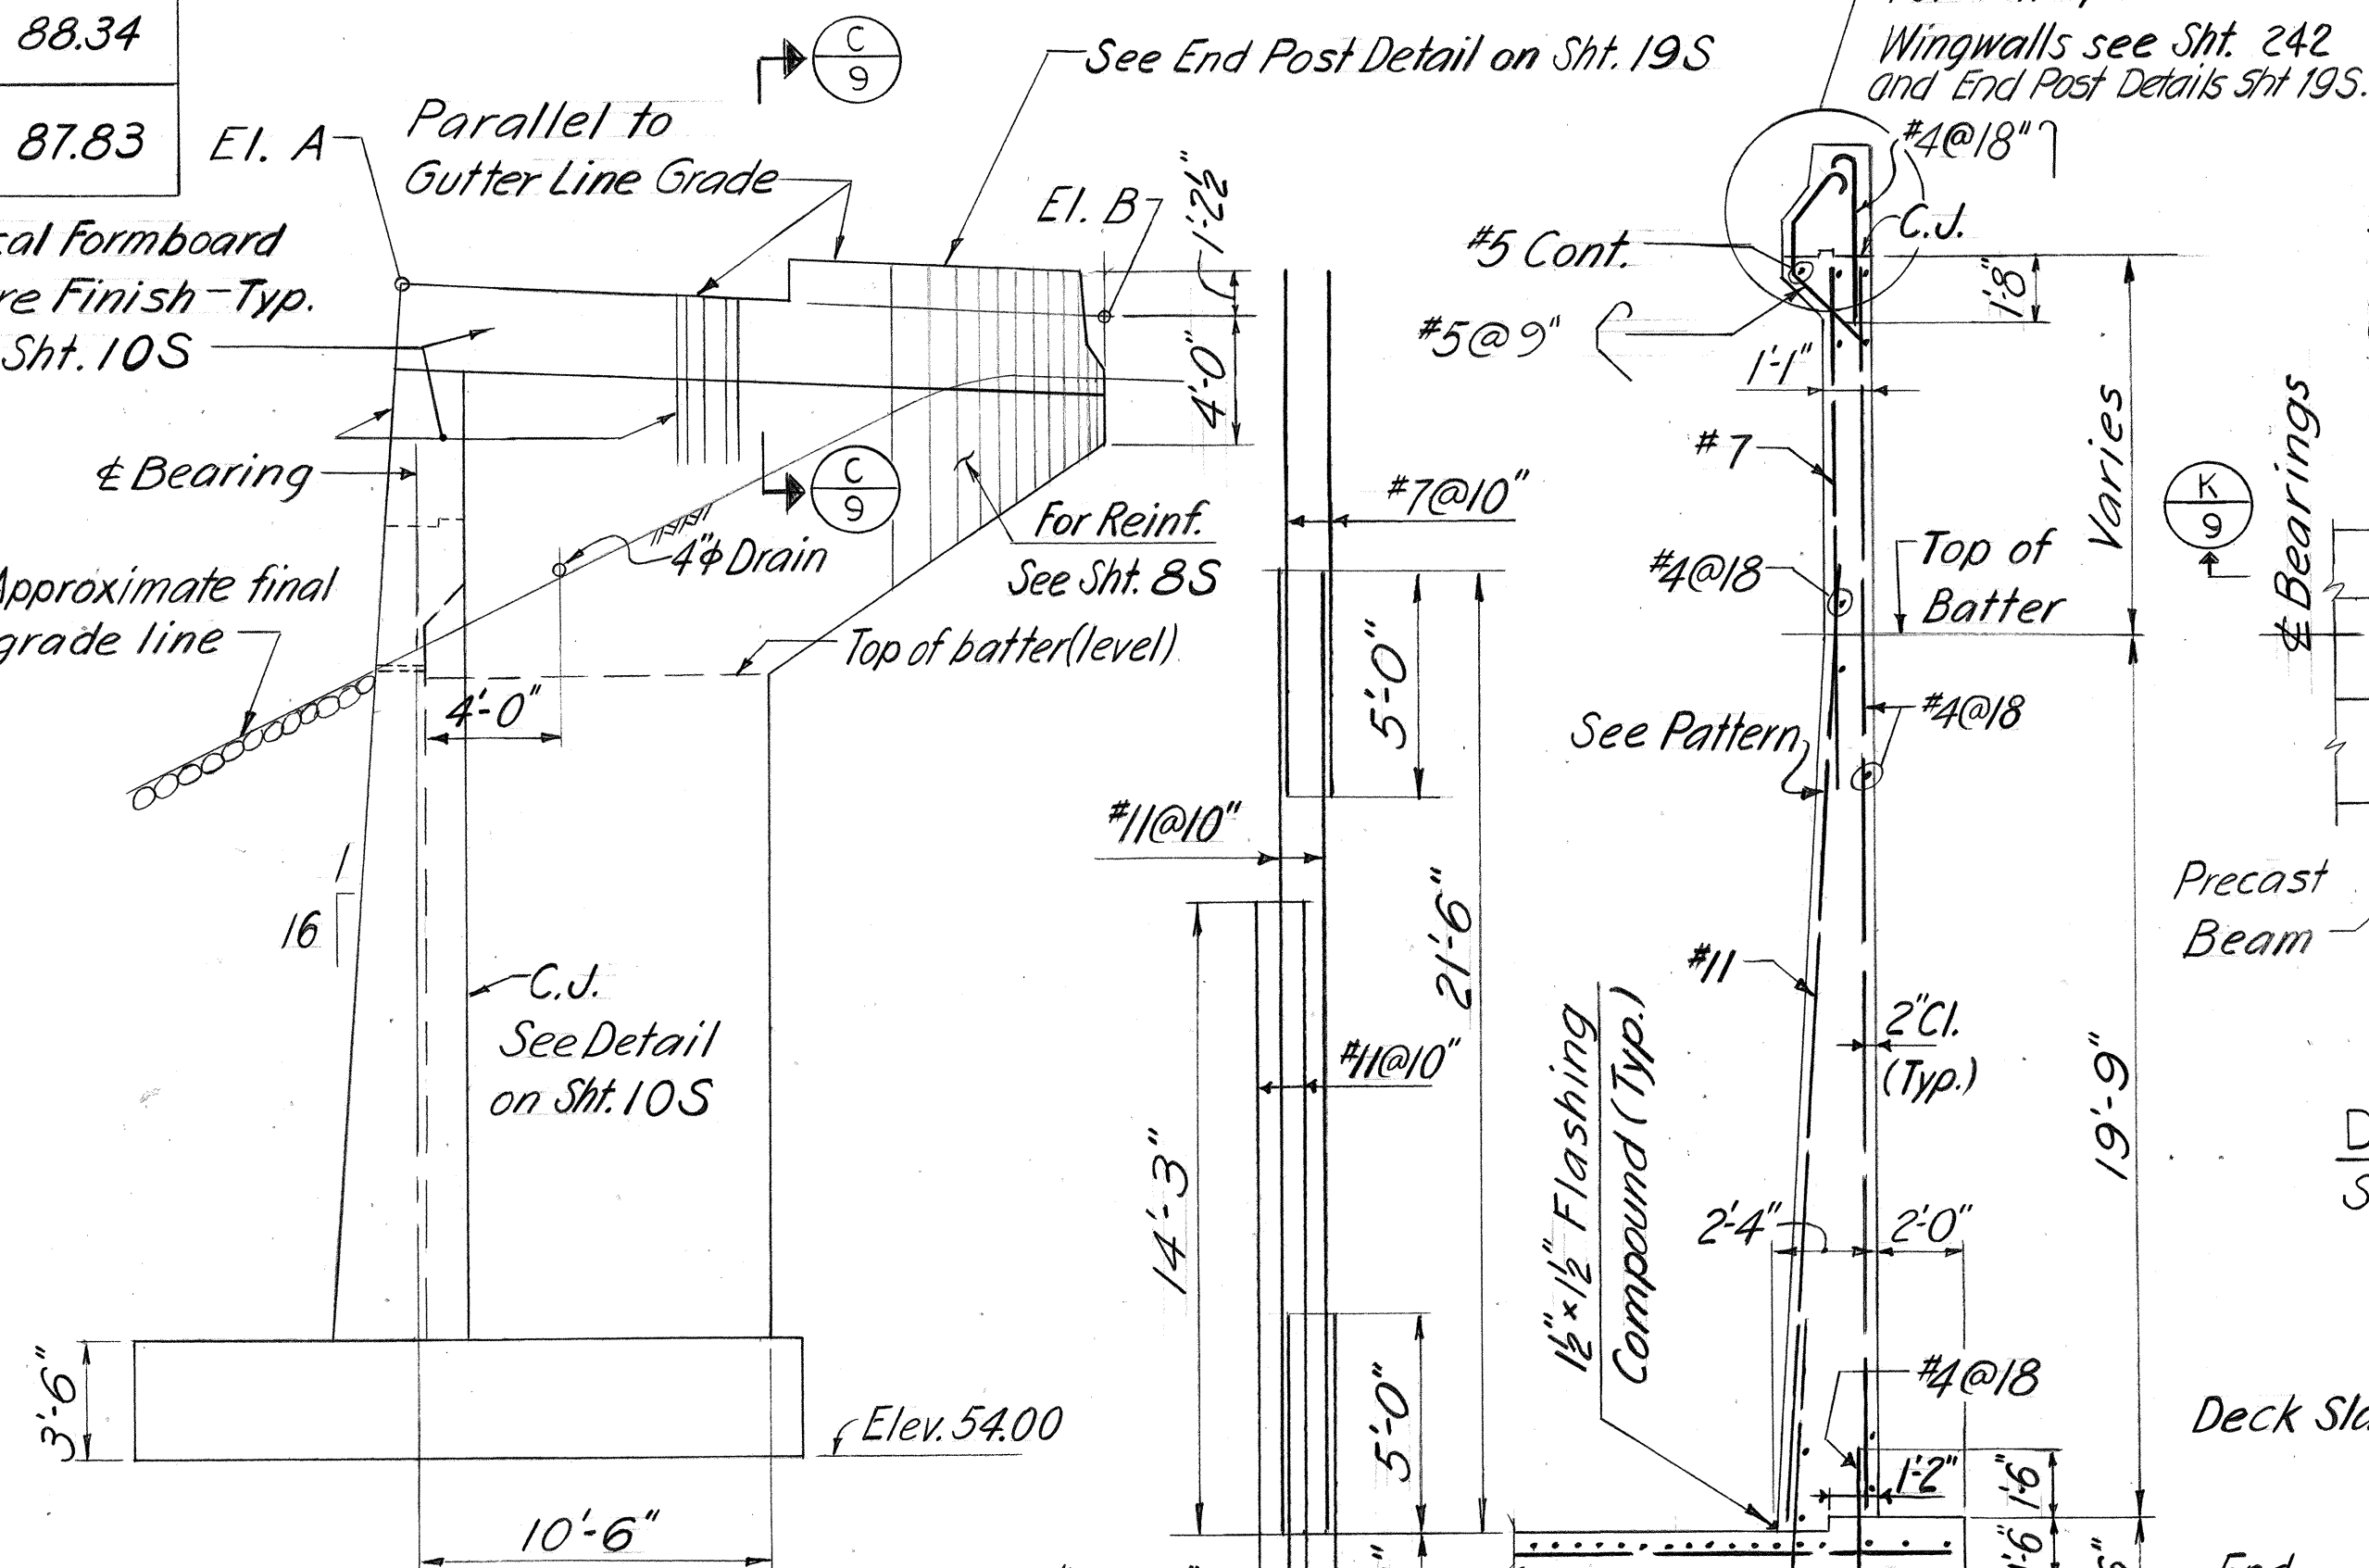

SECTION B-B SIMILAR (OPP. HAND)
Scale: 3/16" = 1'-0"

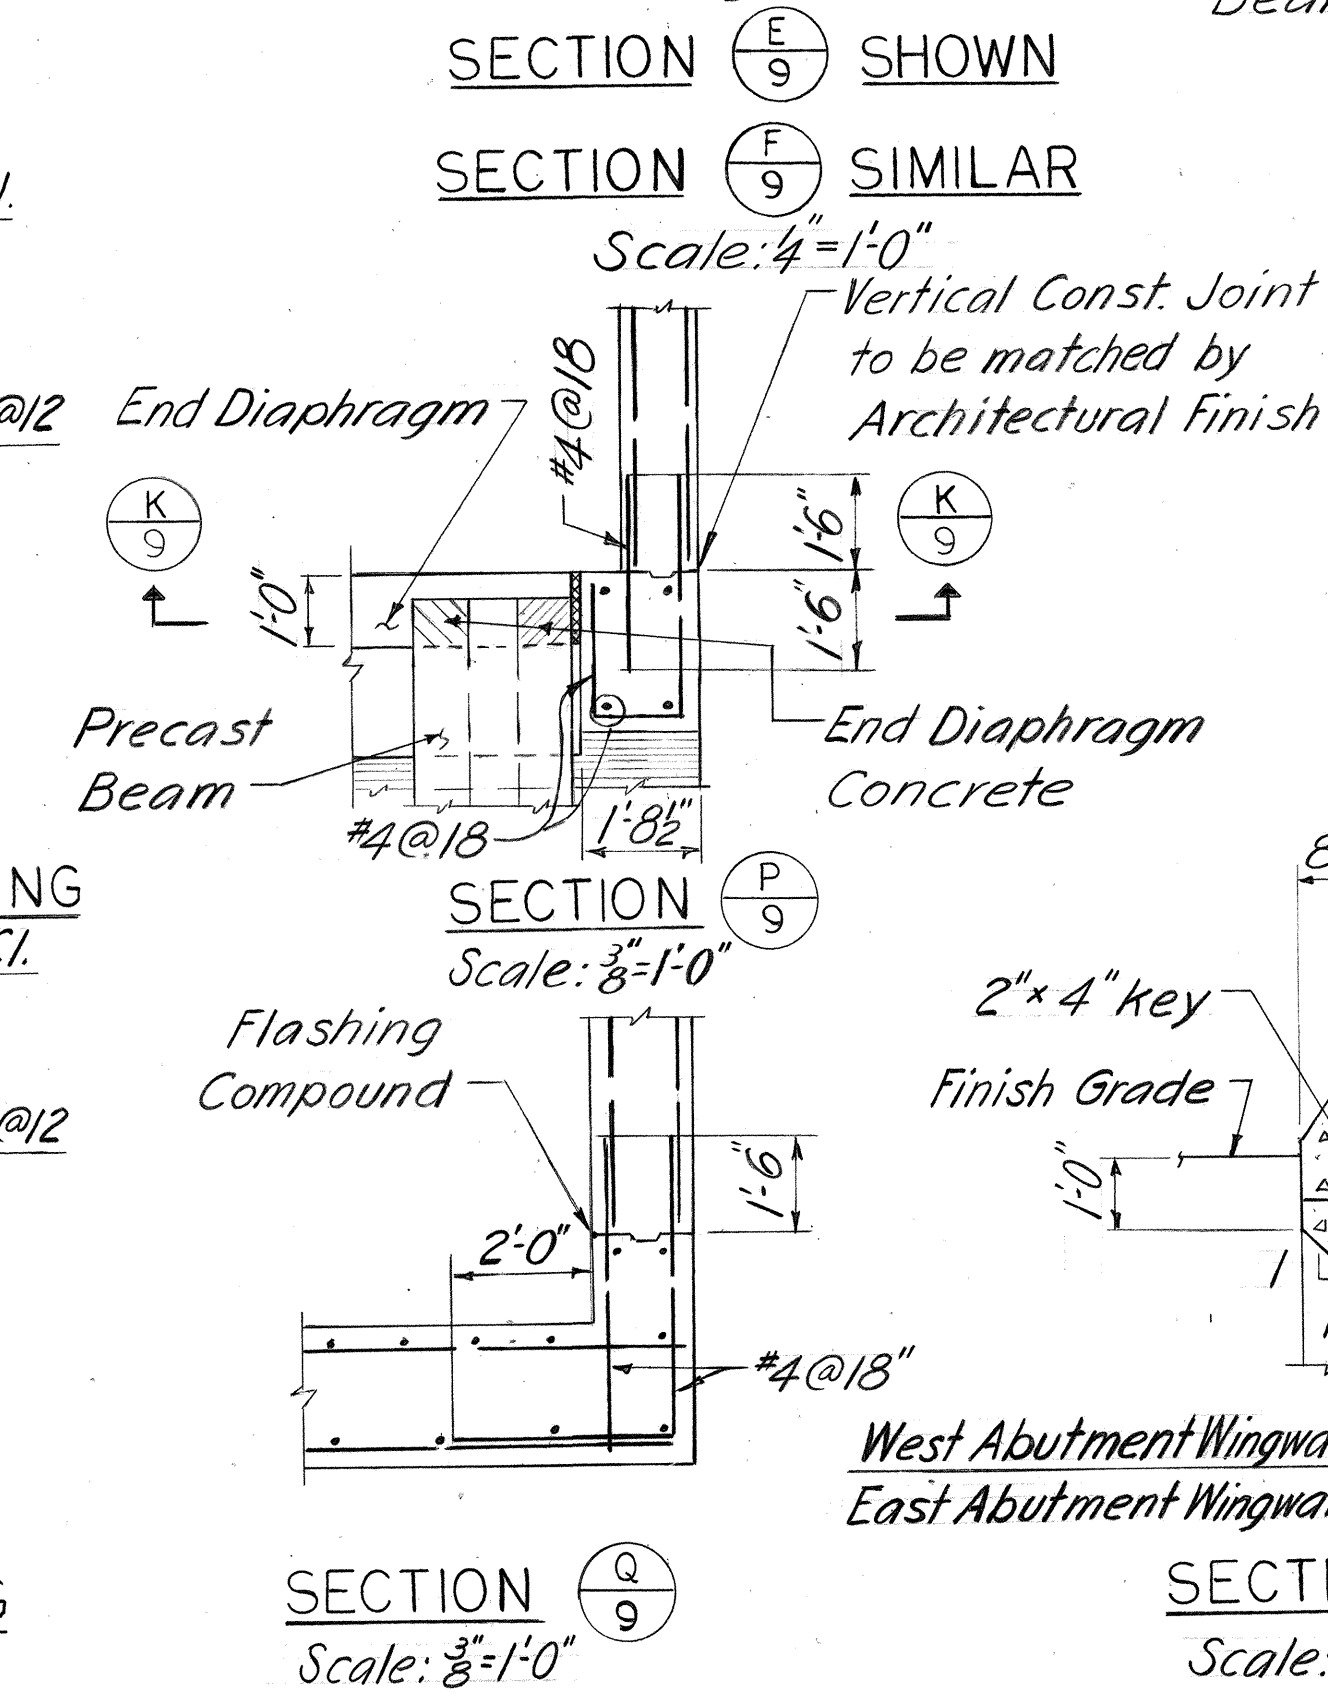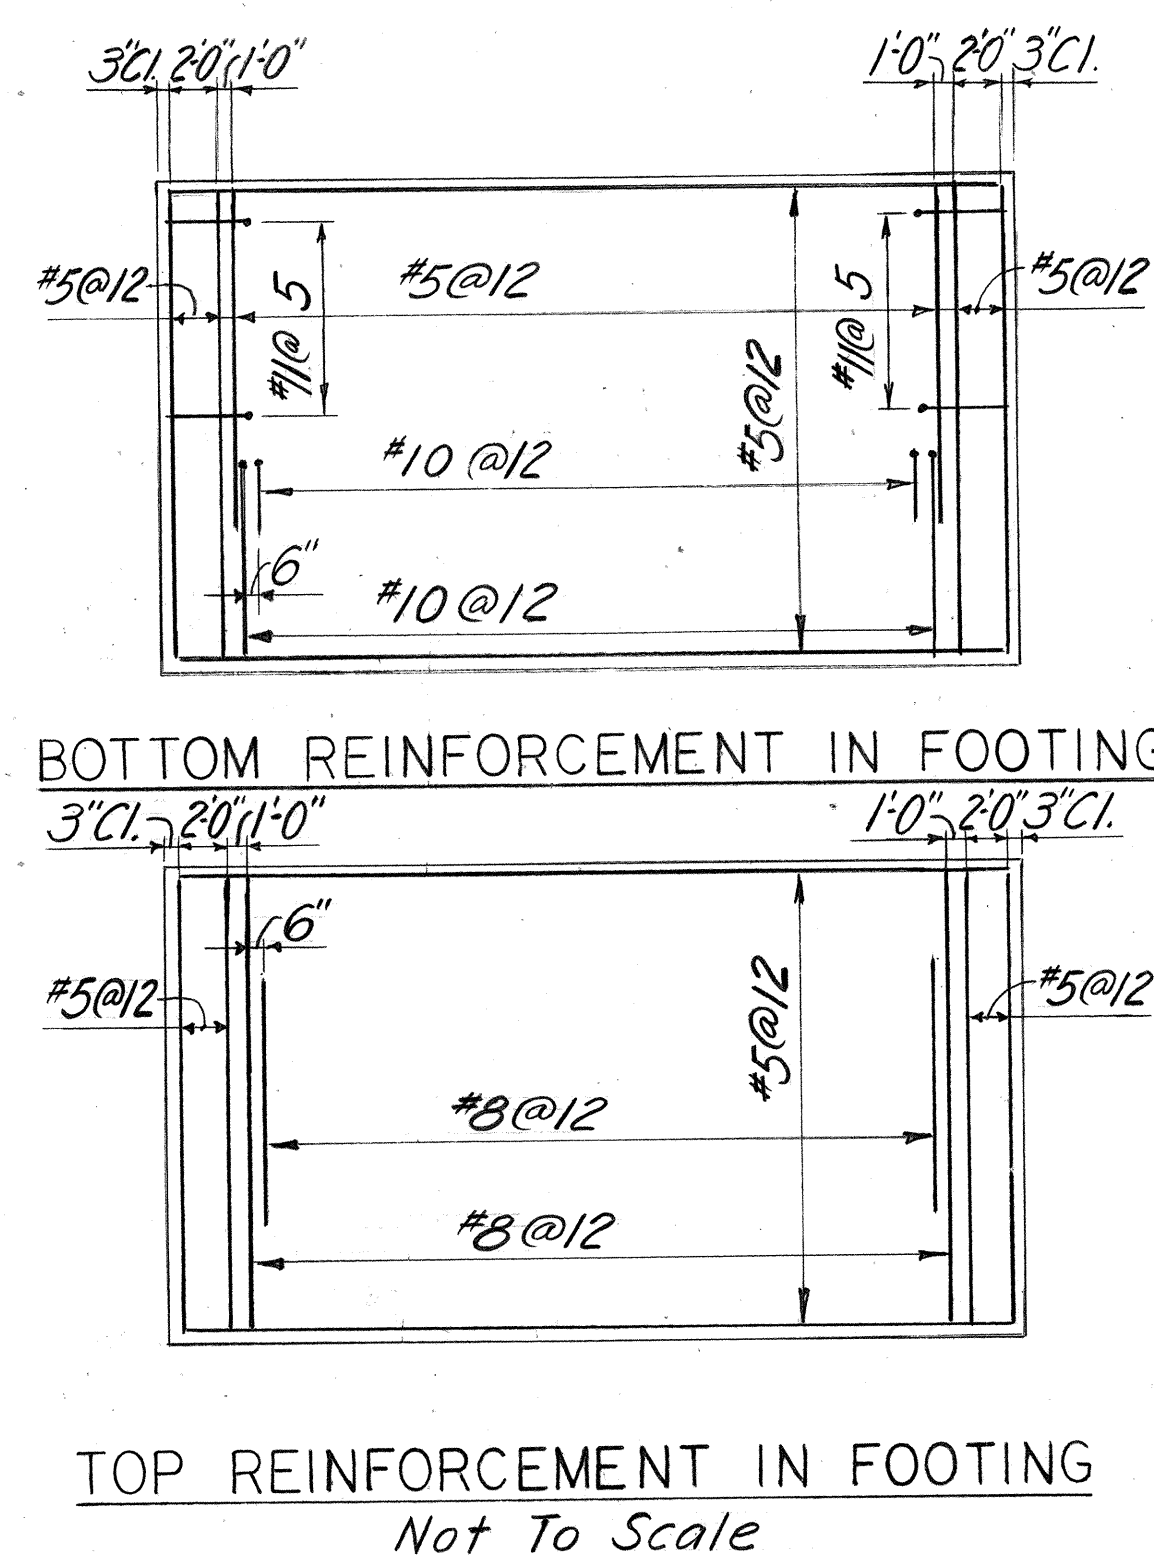

SECTION K-K
Scale: 3/8" = 1'-0"

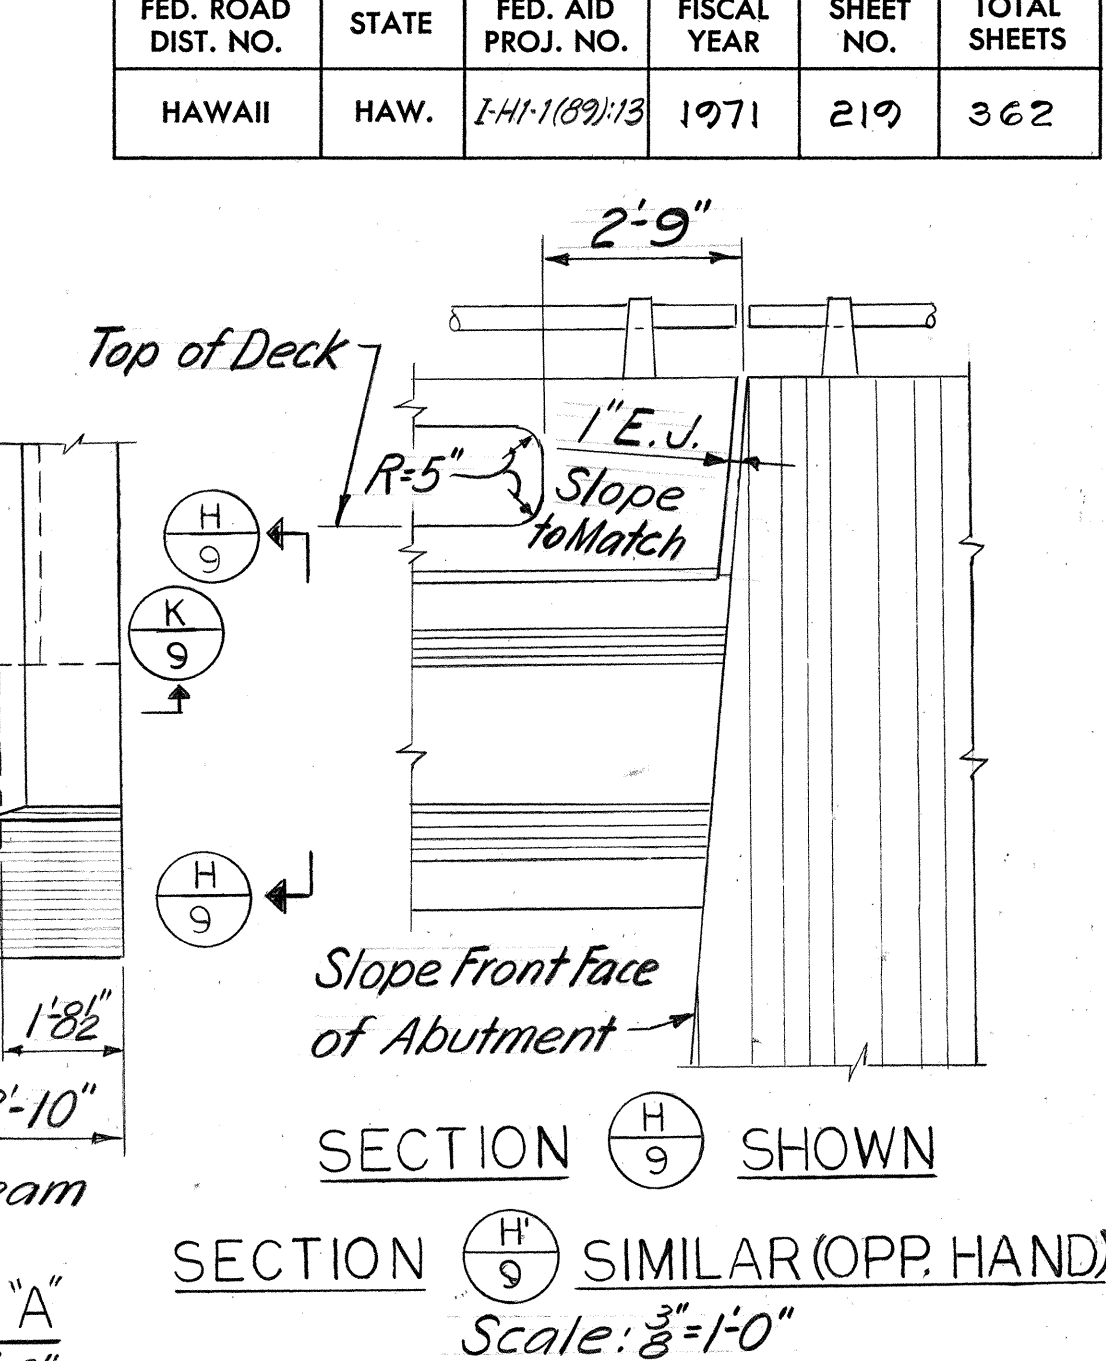


- NOTES:
- For location and details of drainage see Sht. 17S
 - Pedestals for Stringers TB1 & TB6 - Type II, and pedestals for Stringers TB2 thru TB5 - Type IV. For details of pedestals see Sht. 6S.
 - For location and details of utilities see Sht. 17S

STATE OF HAWAII
DEPARTMENT OF TRANSPORTATION
HIGHWAYS DIVISION
HALAWA INTERCHANGE
STRUCTURE NO. 16
ULUNE EXTENSION VIADUCT
WEST ABUTMENT


PROJ. NO. I-HI-1 (89)13 DATE: MAY 1971
SHEET No. 95 OF 225 SHEETS

SCALE: AS SHOWN


FED. ROAD DIST. NO.	STATE	FED. AID PROJ. NO.	FISCAL YEAR	SHEET NO.	TOTAL SHEETS
HAWAII	HAW.	I-H-1(89):13	1971	221	362

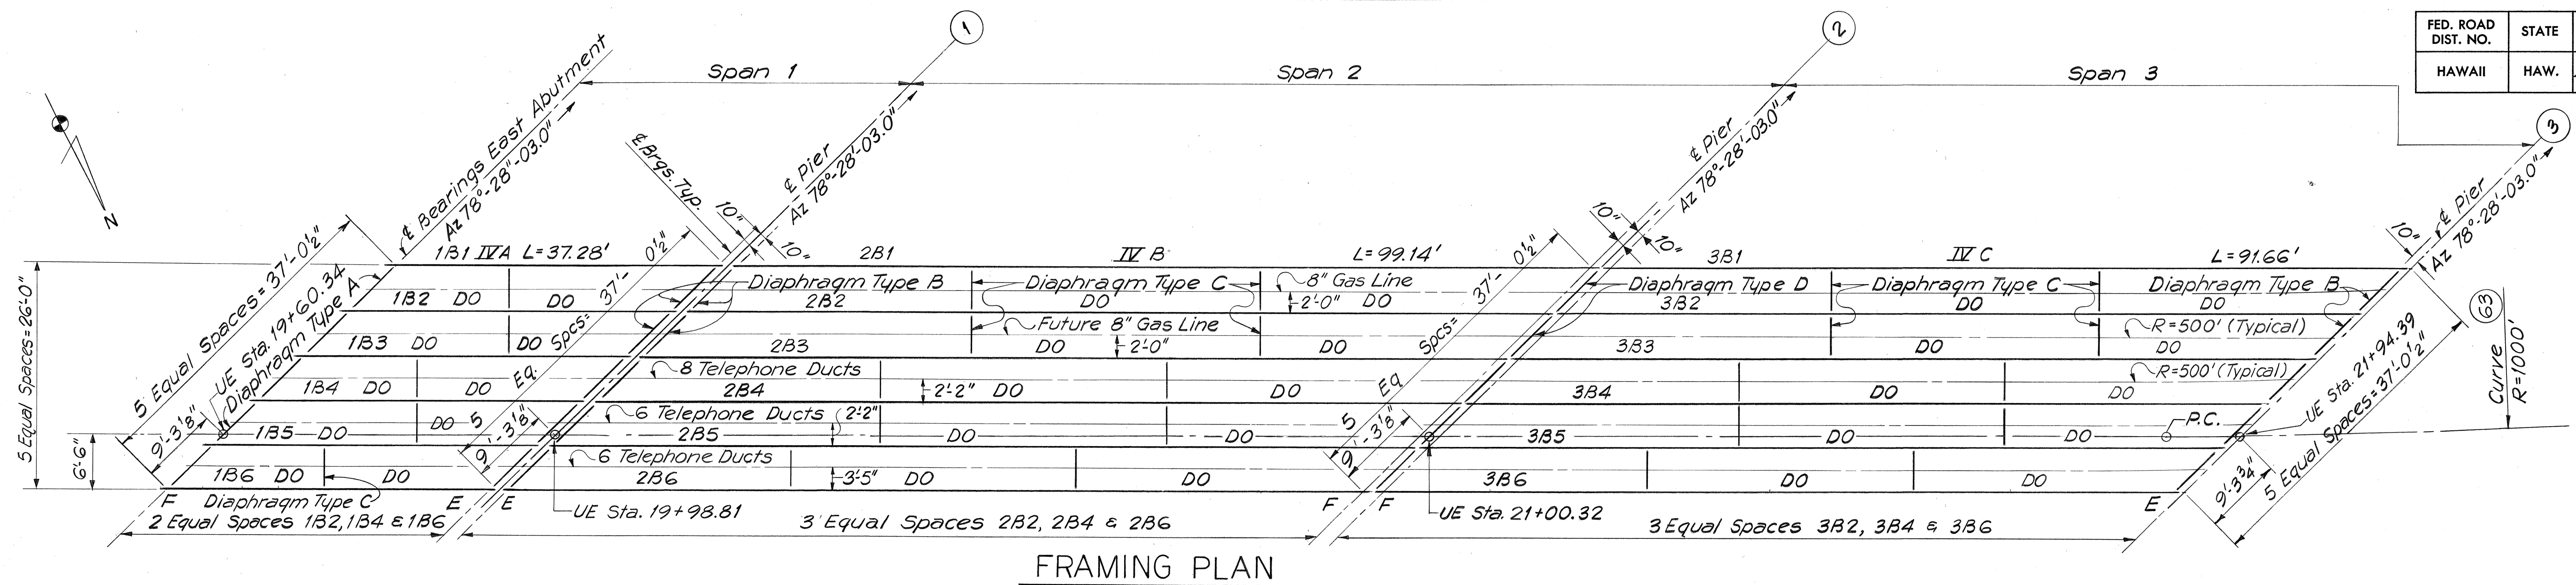

FRAMING PLAN

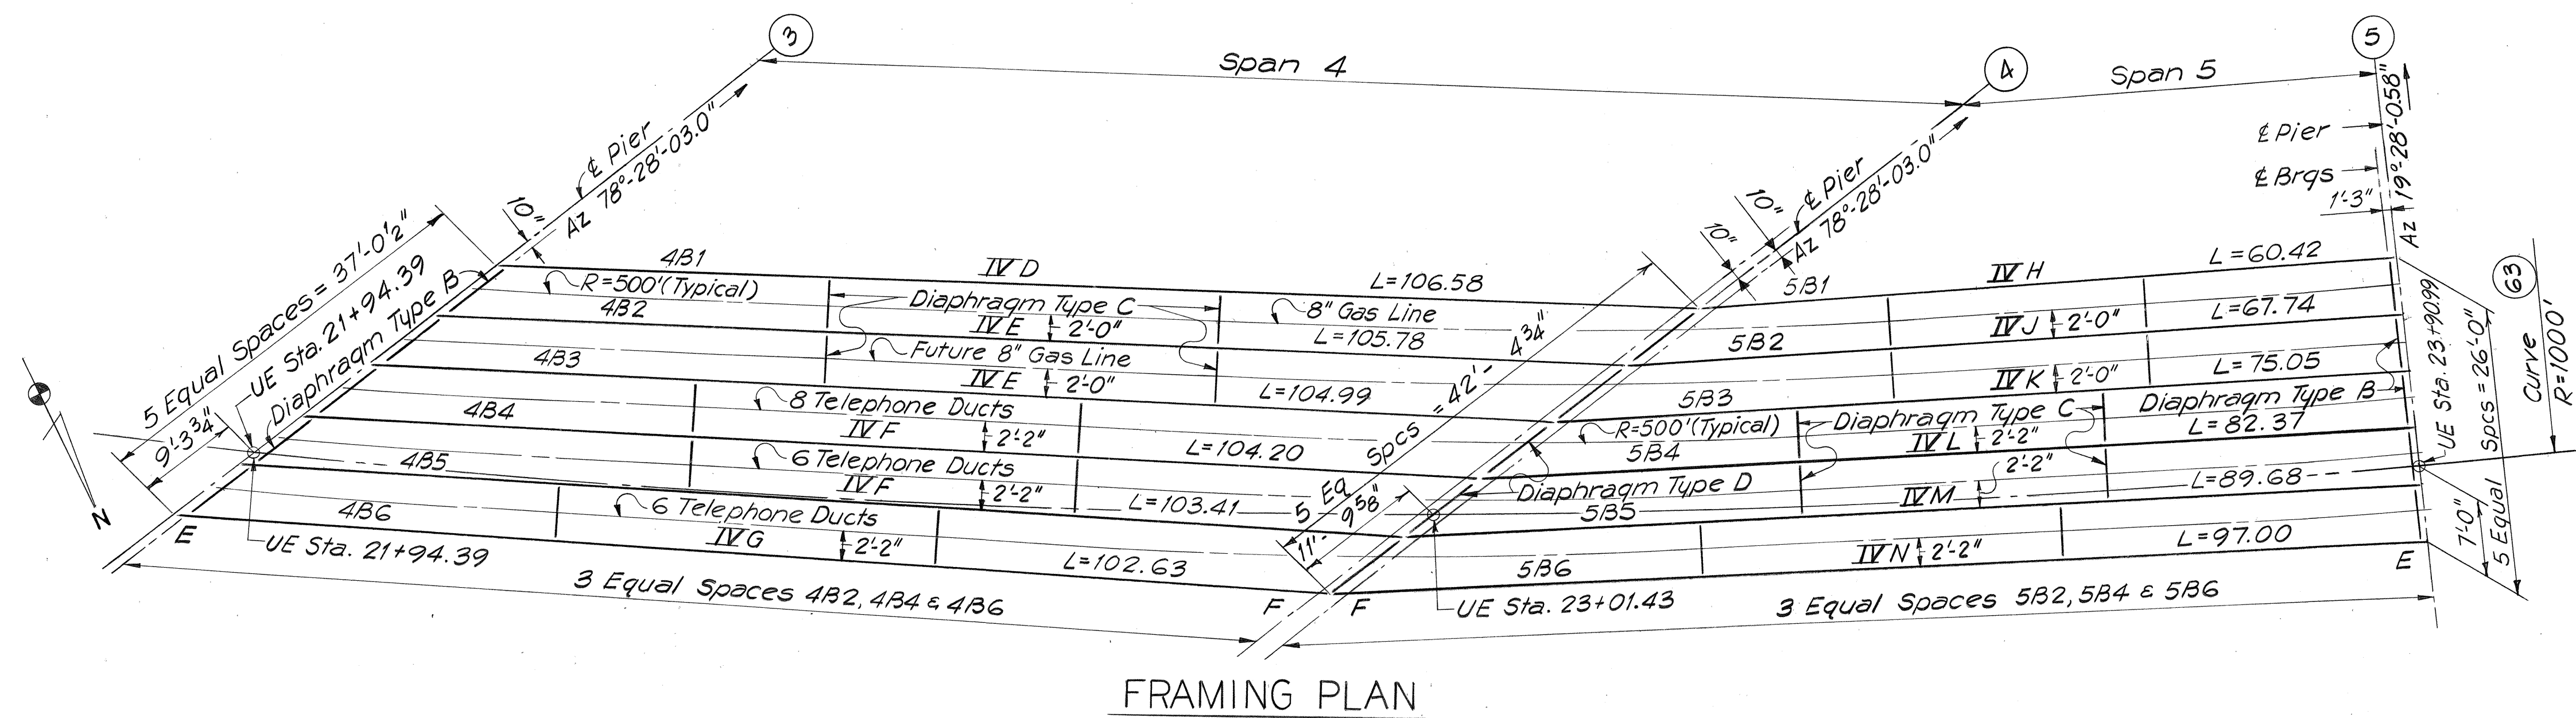

FRAMING PLAN

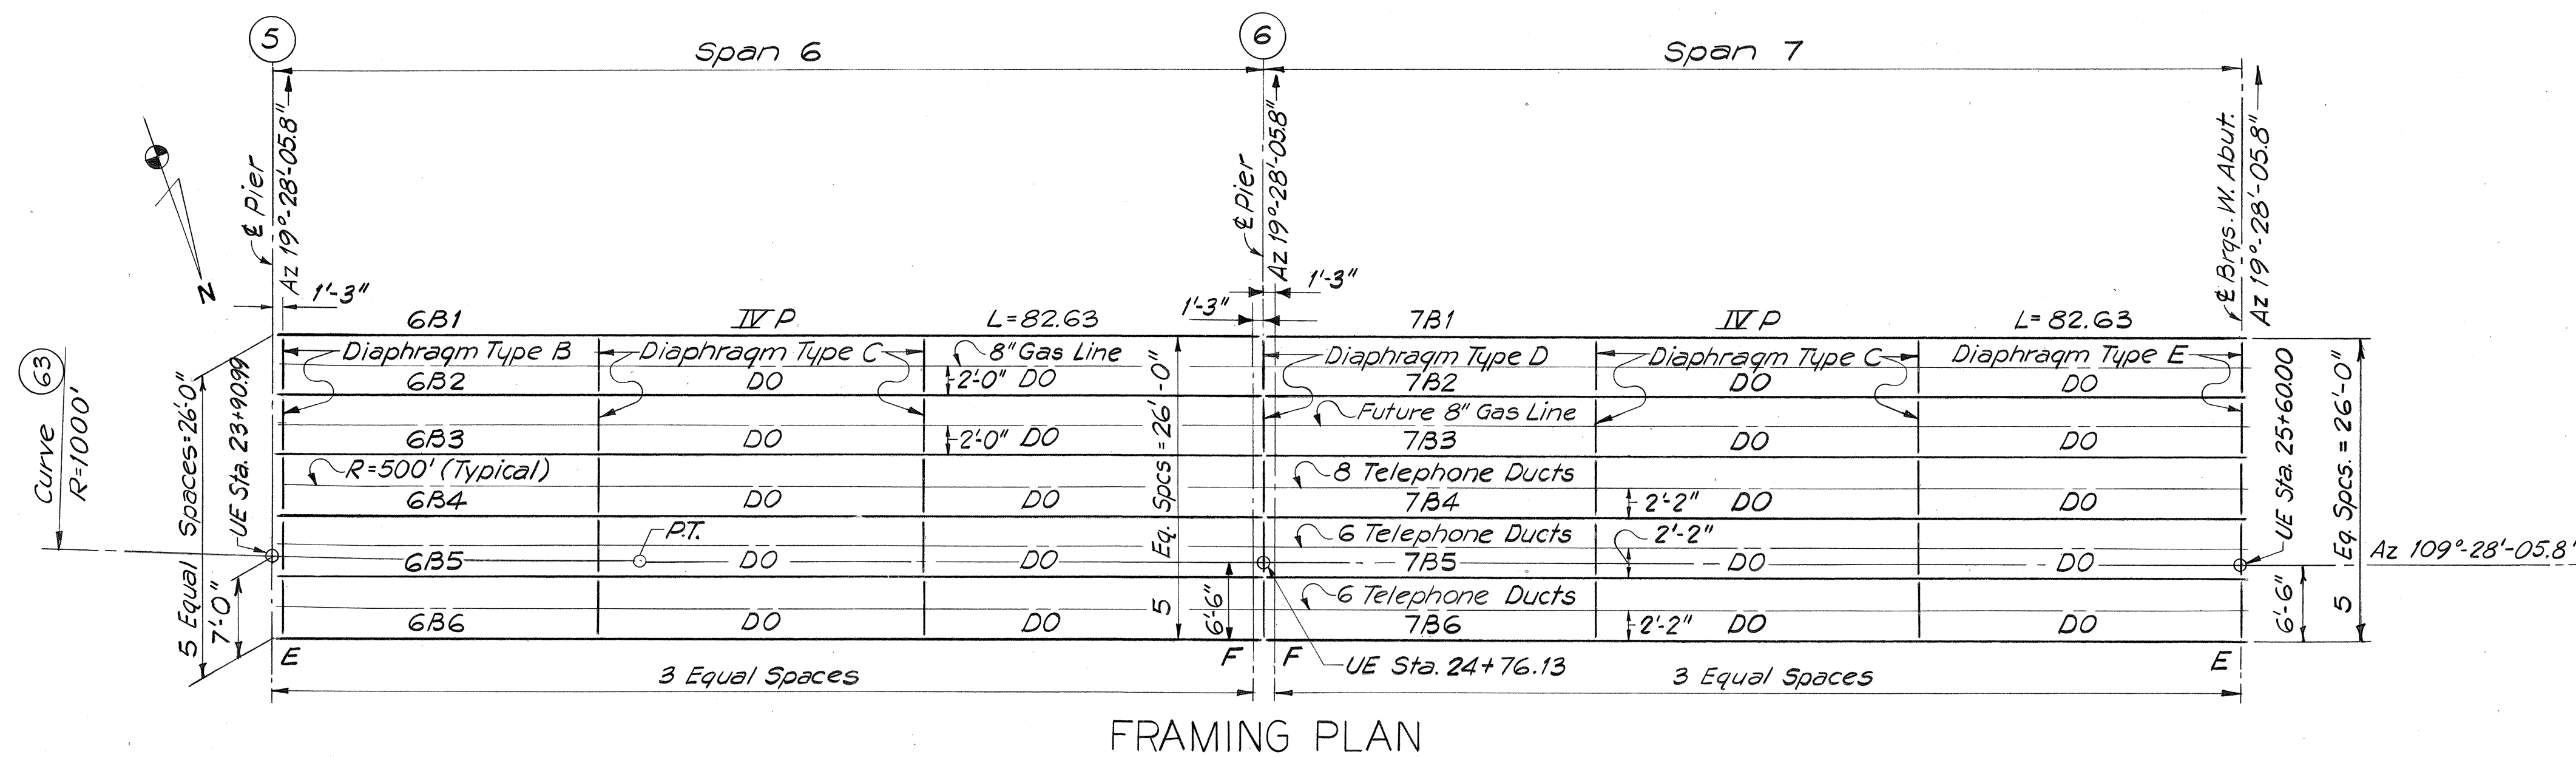

FRAMING PLAN

NOTES:

- Span length "L" is horizontal distance between bearing centers and does not account for elastic shortening of the beam.
- For details of Beam Type IV A and Diaphragm Type D see Sht. 12s.
- For details of Beam Types IV B thru IV P and Diaphragm Type C see Sht. 13s.
- For details of Diaphragm Types A, B & E see Sht. 16.
- For Utility Details see Sht. 18s.

APPROVED:

T. J. Fiedel 2-8-71
Hawaiian Telephone Co., Ltd. Date

Paul C. Jorgensen 1-20-71
Honolulu Gas Co. Date



THIS WORK WAS PREPARED BY
ME OR UNDER MY SUPERVISION,
Thomas R. Ruel

STATE OF HAWAII
DEPARTMENT OF TRANSPORTATION
HIGHWAYS DIVISION

HALAWA INTERCHANGE
STRUCTURE NO. 16

ULUNE EXTENSION VIADUCT
FRAMING PLAN

PROJ. NO. I-H-1(89):13 DATE: MAY 1971

SHEET No. 11 OF 225 SHEETS

SCALE: 1" = 10'-0"

54" BEAM TYPE IV
1" = 1'-0"

SECTION E-E
1" = 1'-0"

LONGITUDINAL SECTION
No Scale

Notes:
For all dimensions, stirrup spacing and prestress forces, see Beam Schedule.

Reinforcement Details:
 - 1 Pair #5 Stirrups - TYPE "C"
 - #4 Stirrups TYPE "A"
 - 5 Sets - Stirrups A, B, & C @ 3"
 - 4 #5 Spliced with #11 bars for Beam Types IV D, IV E, IV F, & IV G. For all other beams 2-#4 cont.
 - 2-#5 Cont.
 - 2x2-#5 Spliced with #11 bars for Beam Types IV D, IV E, IV F & IV G. For all other beams 2-#5 continuous
 - #8 Bars in adjacent Girder End to be Offset for placing.
 - 4-#8
 - 3" Cont. bottom chamfer (Typ.)
 - 2x4-#11
 - #4 Stirrups TYPE "B"
 - 2'-2"
 - 1'-8"
 - 1'-4"
 - 8"
 - 6"
 - 1'-11"
 - 4'-6"
 - 11"
 - 3"
 - 6"
 - 3"
 - 5'-0" (Typ.)
 - 5'-0" (Typ.)
 - 6"
 - 8'-0" Dist. F
 - 1 1/2" Chamfer
 - 1'-1"
 - 3"
 - 1 1/2" Chamfer


Prestressing and Forces:
 - Brg. Continuous End
 - Brg. Free End
 - L/2
 - L
 - Working Force PF2
 - Center of Gravity of Prestress force
 - Working Force PF1
 - Points of Drape
 - G
 - G

Other Details:
 - 4-#11, 60'-0" Lg. Beam Types IV D, IV E, IV F & IV G
 - 4-#11, 40'-0" Lg. Beam Types IV D, IV E, IV F & IV G
 - D1 Stirrups A, B, & C @ D1
 - Stirrups A, B, & C @ D2
 - Stirrups A, B, & C @ D3
 - Stirrups A, B, & C @ D4
 - Stirrups A, B, & C @ D5
 - Stirrups A, B, & C @ D6
 - Stirrups A, B, & C @ D7
 - 5 Sets - Stirrups A, B, & C @ 3"
 - Roughen top surface of beam as directed by the Engineer.
 - Detail at W. Abutment
 - For end cope of beams see Sh.13S
 - Note: All beams coped except at W. Abutment
 - 1 1/2" Chamfer
 - 2-#5 to between




Technical drawing of a prestressed girder cross-section. The drawing shows a rectangular cross-section with a central vertical axis. Reinforcement details include:

- Prestressed Girder:** Indicated by a horizontal line at the top.
- Girder Bars - see Beam Longit. Section:** Indicated by a horizontal line on the left side.
- 4-#8 - For details see Beam Longit. Section:** Indicated by a horizontal line on the left side.
- 1-#8 banded tie rod:** Indicated by a horizontal line on the left side.
- 2'-0" 2-#8:** Indicated by a horizontal line on the right side.
- Prestressed Girder depth:** Indicated by a vertical line on the right side.

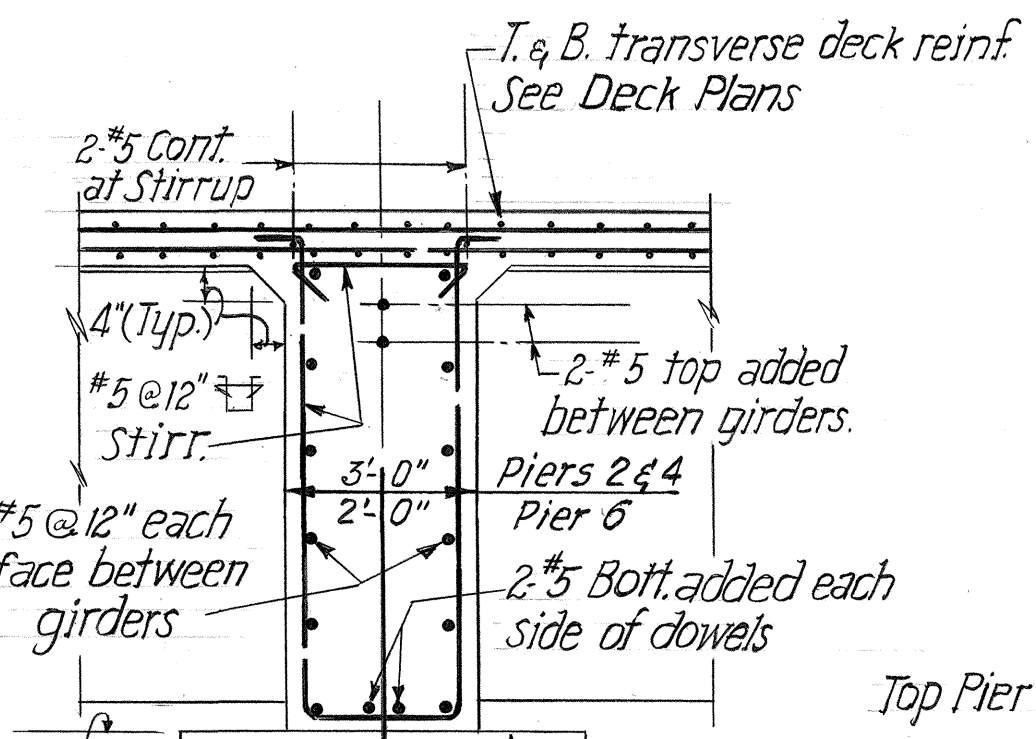

SECTION C-C

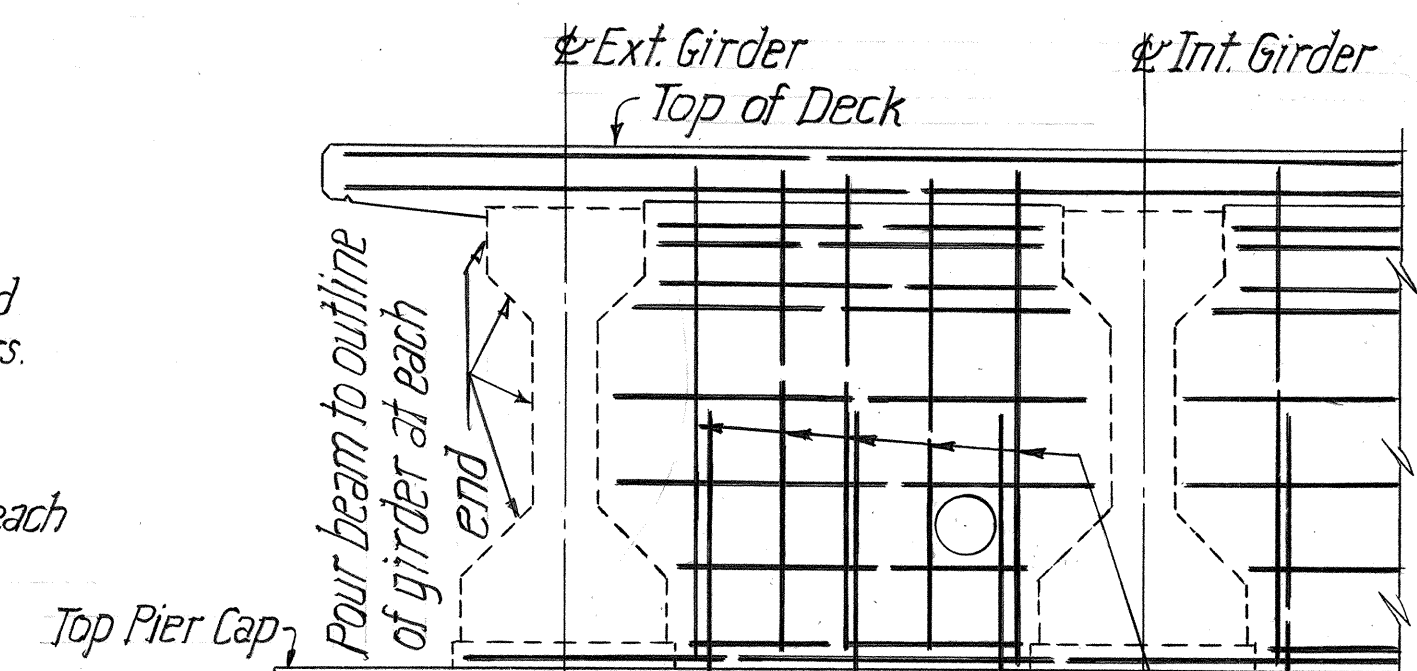

VIEW D-D

BEAM SCHEDULE																				No Scale
①	②	③	④	⑤	⑥							⑦							⑧	⑨
BEAM TYPE	WORKING FORCE PFI (KIPS)	WORKING FORCE PF2 (KIPS)	CALC. CAMBER (INCHES) (SEE NOTE 5)	DEAD LOAD DEFLECTION (IN.) (SEE NOTE 6)	LOCATION OF CENTER OF GRAVITY OF PRESTRESS FORCE							NO. AND SPG. OF STIRRUPS A, B, & C		NO. AND SPG. OF STIRRUPS A & C		NO. AND SPG. OF STIRRUPS A, B, & C		REQUIRED MIN. ULTIMATE CONC. STRENGTH BE- FORE RELEASE OF STRANDS (PSI)	REMARKS	
					DIST. TO PT. OF DRAPE "G"	DIST. TO CHANGE IN CTR. GRAVITY "F"	DIST. "A"	DIST. "B"	DIST. "C"	DIST. "D"	DIST. "E"	NO. @ D1	NO. @ D2	NO. @ D3	SPACING D4	NO. @ D5	NO. @ D6			NO. @ D7
IVB	989.0	707.0	-1/16	1	10'-0"	9'-11"	2'-0 5/16	5 7/16	1'-8 3/16	6"	1'-6 5/8	7 @ 4 1/2	9 @ 9"	14 @ 13"	18" Max.	10 @ 18"	6 @ 13"	5 @ 6 1/2	4000	
IVC	848.0	612.0	-3/4	1 1/16	9'-0"	9'-2"	1'-10 9/16	4 7/16	1'-6 7/16	6"	1'-5 5/8	7 @ 5 1/2	6 @ 11"	10 @ 16"	↑	9 @ 18"	4 @ 15"	5 @ 7 1/2	↑	
IVD	1083.0	801.0	-1	1 3/8	11'-0"	10'-7 3/4	2'-2 2/8	4 3/8	1'-9 1/4	6"	1'-8 3/8	9 @ 4"	11 @ 8"	15 @ 12"		10 @ 18"	7 @ 12"	7 @ 6"		Extra Non-prestressed reinforcement added to Top Flange- See Sect. E-E
IVE	1036.0	754.0	-7/8	1 1/4	11'-0"	10'-7"	2'-1 7/8	4 3/4	1'-8 7/8	6"	1'-7 7/8	9 @ 4 1/2	9 @ 9"	13 @ 13"		10 @ 18"	7 @ 12"	7 @ 6"		
IVF	1036.0	754.0	-15/16	1 1/8	10'-0"	10'-5"	2'-1 3/8	4 3/4	1'-8 2 1/4	6"	1'-7 7/8	9 @ 4 1/2	9 @ 9"	14 @ 13"		10 @ 18"	7 @ 12"	7 @ 6"		
IVG	989.0	707.0	-1/8	1 1/8	10'-0"	10'-3"	2'-1 5/8	4 3/8	1'-8 3/8	6"	1'-7 7/8	9 @ 4 1/2	9 @ 9"	14 @ 13"		10 @ 18"	6 @ 13"	7 @ 6 1/2		
IVH	424.0	330.0	-3/16	1/8	6'-0"	6'-0 1/2	2'-0 5/8	3 1/16	1'-7 7/16	6"	1'-7 7/16	5 @ 7 1/2	2 @ 15"	6 @ 18"		5 @ 18"	2 @ 18"	5 @ 9"		
IVJ	518.0	377.0	-1/4	3/16	7'-0"	6'-9 1/4	2'-1 3/8	5 1/8	1'-8 1/8	6"	1'-7"	5 @ 6 1/2	3 @ 15"	7 @ 18"		5 @ 18"	3 @ 18"	5 @ 9"		
IVK	612.0	424.0	-3/8	5/16	8'-0"	7'-6"	2'-0 1/4	5 7/16	1'-8 7/16	6"	1'-7 1/4	7 @ 6"	4 @ 12"	7 @ 18"		3 @ 18"	2 @ 18"	5 @ 9"		
IVL	707.0	565.0	-2	1/16	8'-0"	8'-2 3/4	1'-9"	2 1/16	1'-5 1/16	6"	1'-5 3/8	7 @ 6 1/2	4 @ 13"	8 @ 18"		3 @ 18"	3 @ 17"	5 @ 8 1/2		
IIVM	801.0	612.0	-5/8	5/8	9'-0"	8'-11 1/2	1'-10 7/8	3 3/16	1'-6 7/8	6"	1'-6 3/4	7 @ 5 1/2	6 @ 11"	10 @ 16"		9 @ 18"	4 @ 15"	5 @ 7 1/2		
IVN	942.0	707.0	-3/8	3/8	10'-0"	9'-0 3/8	2'-0 3/8	4 1/16	1'-8 1/16	6"	1'-7 3/8	9 @ 5"	7 @ 10"	12 @ 14"	↓	8 @ 18"	5 @ 14"	7 @ 7"	↓	
IVP	754.0	612.0	-5/8	7/16	8'-6"	8'-3 3/8	1'-9 1/2	2 1/8	1'-5 1/8	6"	1'-5 3/8	7 @ 6 1/2	4 @ 13"	8 @ 18"	18" Max	8 @ 18"	3 @ 17"	5 @ 8 1/2	4000	

A circular professional engineer seal. The outer ring contains the text "THOMAS R. KIESEL" at the top and "HAWAII, U. S. A." at the bottom. The inner circle contains the text "REGISTERED PROFESSIONAL ENGINEER" and "No. 1855".

APPROVED:



 2-8-71
 Hawaiian Telephone Co., Ltd. Date

Paul Gray, Vice Pres. 1-20-71
Honolulu Gas Co. Date

THIS WORK WAS PREPARED BY
ME OR UNDER MY SUPERVISION.

Thomas R. Kunt
2-8-71
Co., Ltd. Date

Pres 1-20-71
Date



STATE OF HAWAII
DEPARTMENT OF TRANSPORTATION
HIGHWAYS DIVISION
HALAWA INTERCHANGE
STRUCTURE NO. 16
ULUNE EXTENSION VIADUCT
PRESTRESSED BEAM SH. 1

PROJ NO. I-HI-1(89) 13 DATE MAY 1971
SHEET No. 125 OF 225 SHEETS




FED. ROAD DIST. NO.	STATE	FED. AID PROJ. NO.	FISCAL YEAR	SHEET NO.	TOTAL SHEETS
HAWAII	HAW.	I-HI-1(89)13	1971	223	362

NOTES FOR PRESTRESSED BEAMS

- Prestensioned strands shall be 7 wire $\frac{1}{2}$ " stress-relieved steel strands (Area = 0.153 in²) with an ultimate strength of 270 KSI. See Specifications.
Initial Strand Stress = 189 KSI
Strand Design Stress = 154 KSI
- Non-prestressed reinforcing steel shall have a yield strength of 40 KSI.
- Concrete shall have a 28 day strength of 5500 P.S.I.
- Values of deflection based upon E_{beam} 3,800,000 P.S.I.
- The calculated camber includes the effects of the prestress force and the weight of the beam after removal from bed. See Notes 15, 16
- The dead load deflection includes the combined effects of the weight of slab, haunch and diaphragm and the superimposed dead loads.
- Strands on any one line shall be placed symmetrically about ϕ of beam.
- Strands shall be placed starting on the outside points and shall be uniformly spaced across the beam.
- Final strand patterns shall be submitted to the Engineer for approval.
- Bundling of prestressing reinforcement shall comply with the notes and details shown on this drawing.
- Adjustment of slab haunch for camber shall be determined by the Engineer.
- Lifting devices, as approved by the Engineer shall be placed close to ϕ bearings. Location to be approved by the Engineer. In no case is a stirrup to be used as a lifting device.
- See Framing Plans for layout, type, mark numbers, and length of individual girders. See Framing Plan for locations of diaphragms.
- There shall be no change in the structural capacity of the prestressed girders as shown on the plans.
- Negative value shown for the calculated camber in the Beam Schedule, indicates a net upward deflection.
- Camber values shown in Tables assume no losses or any camber growth of the beam.

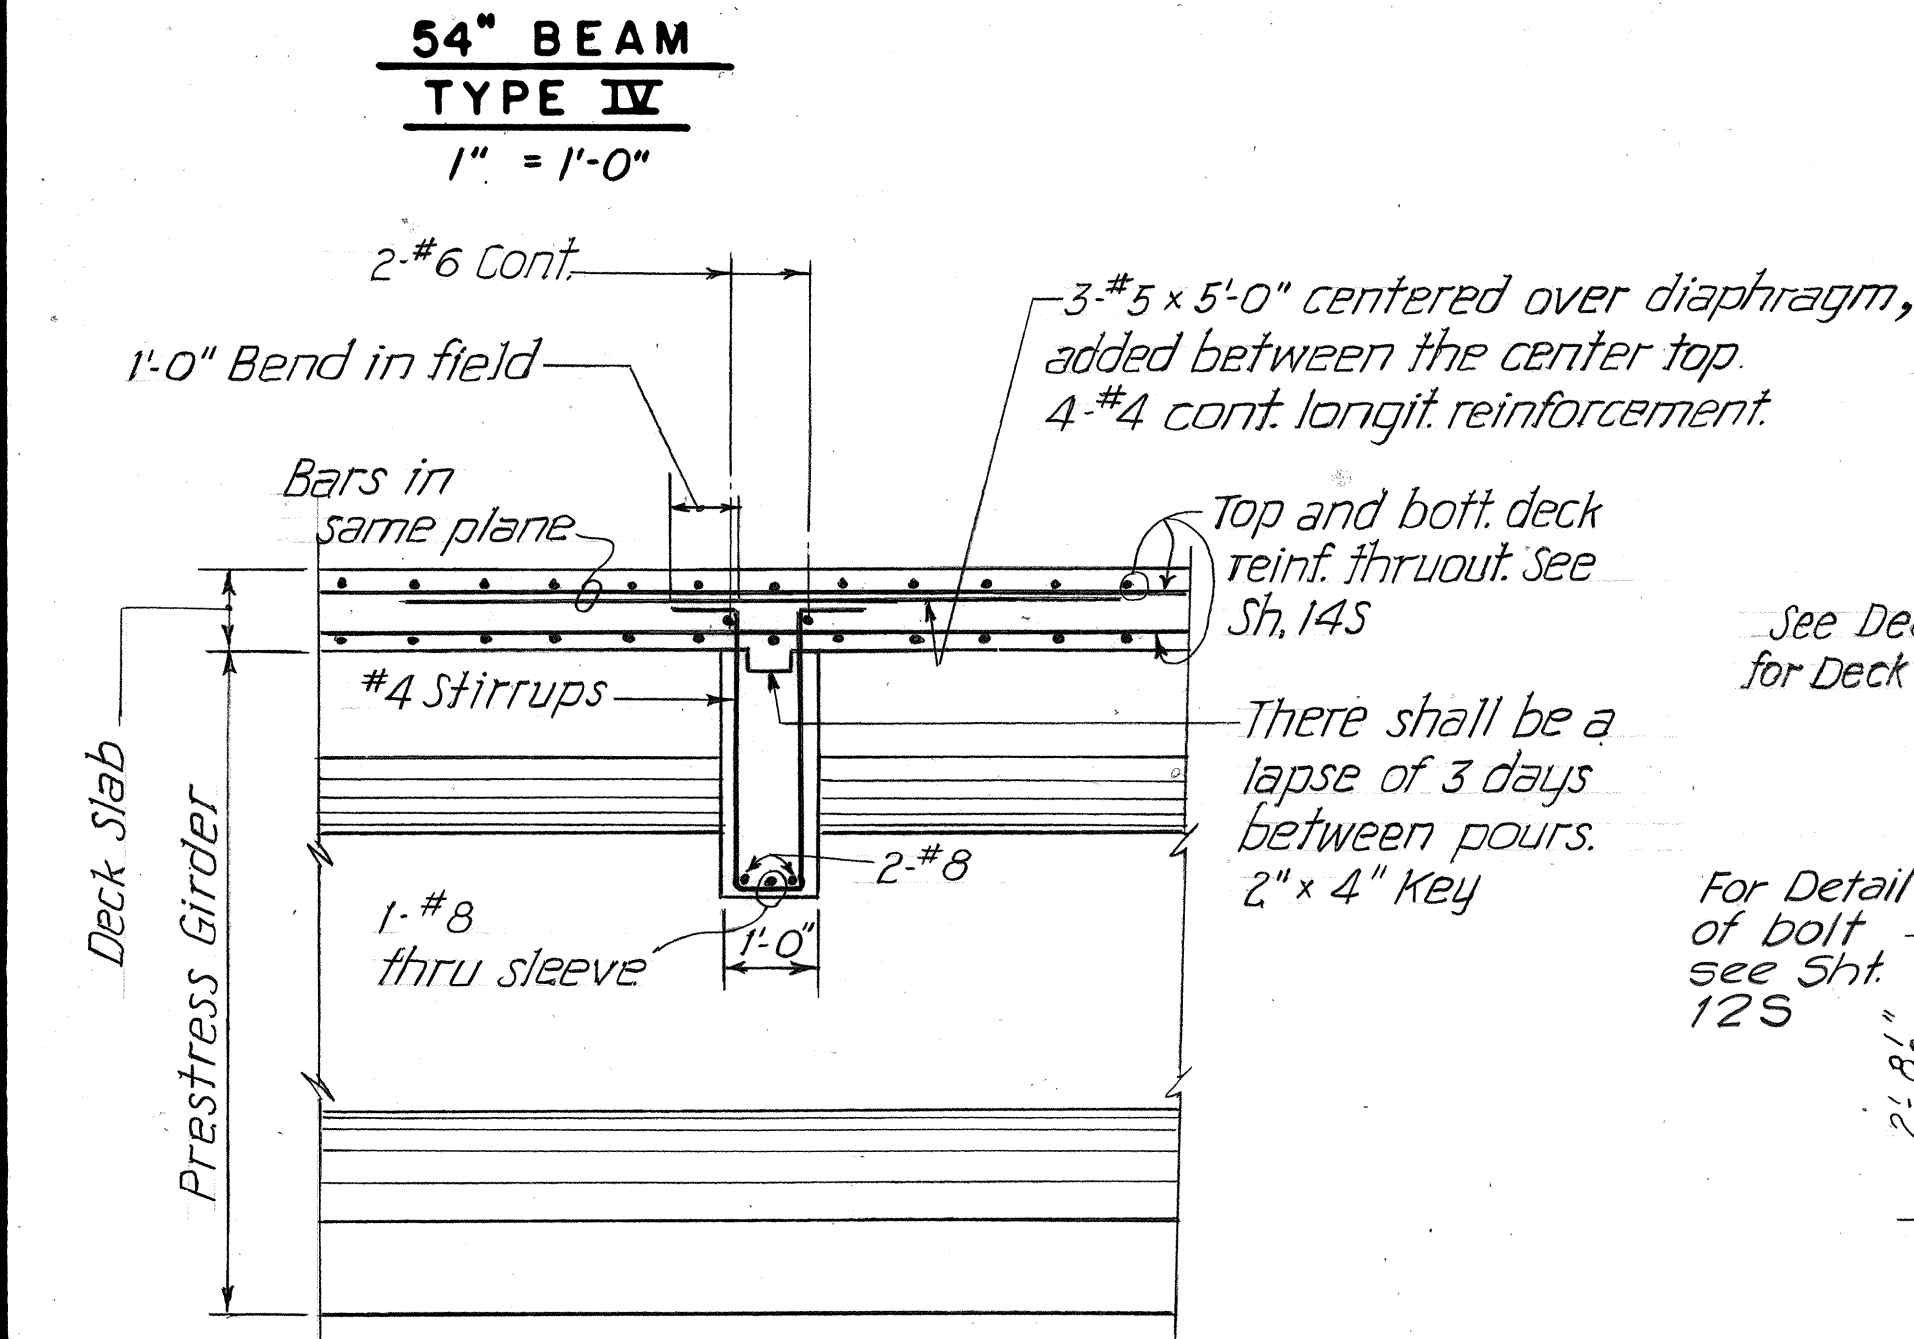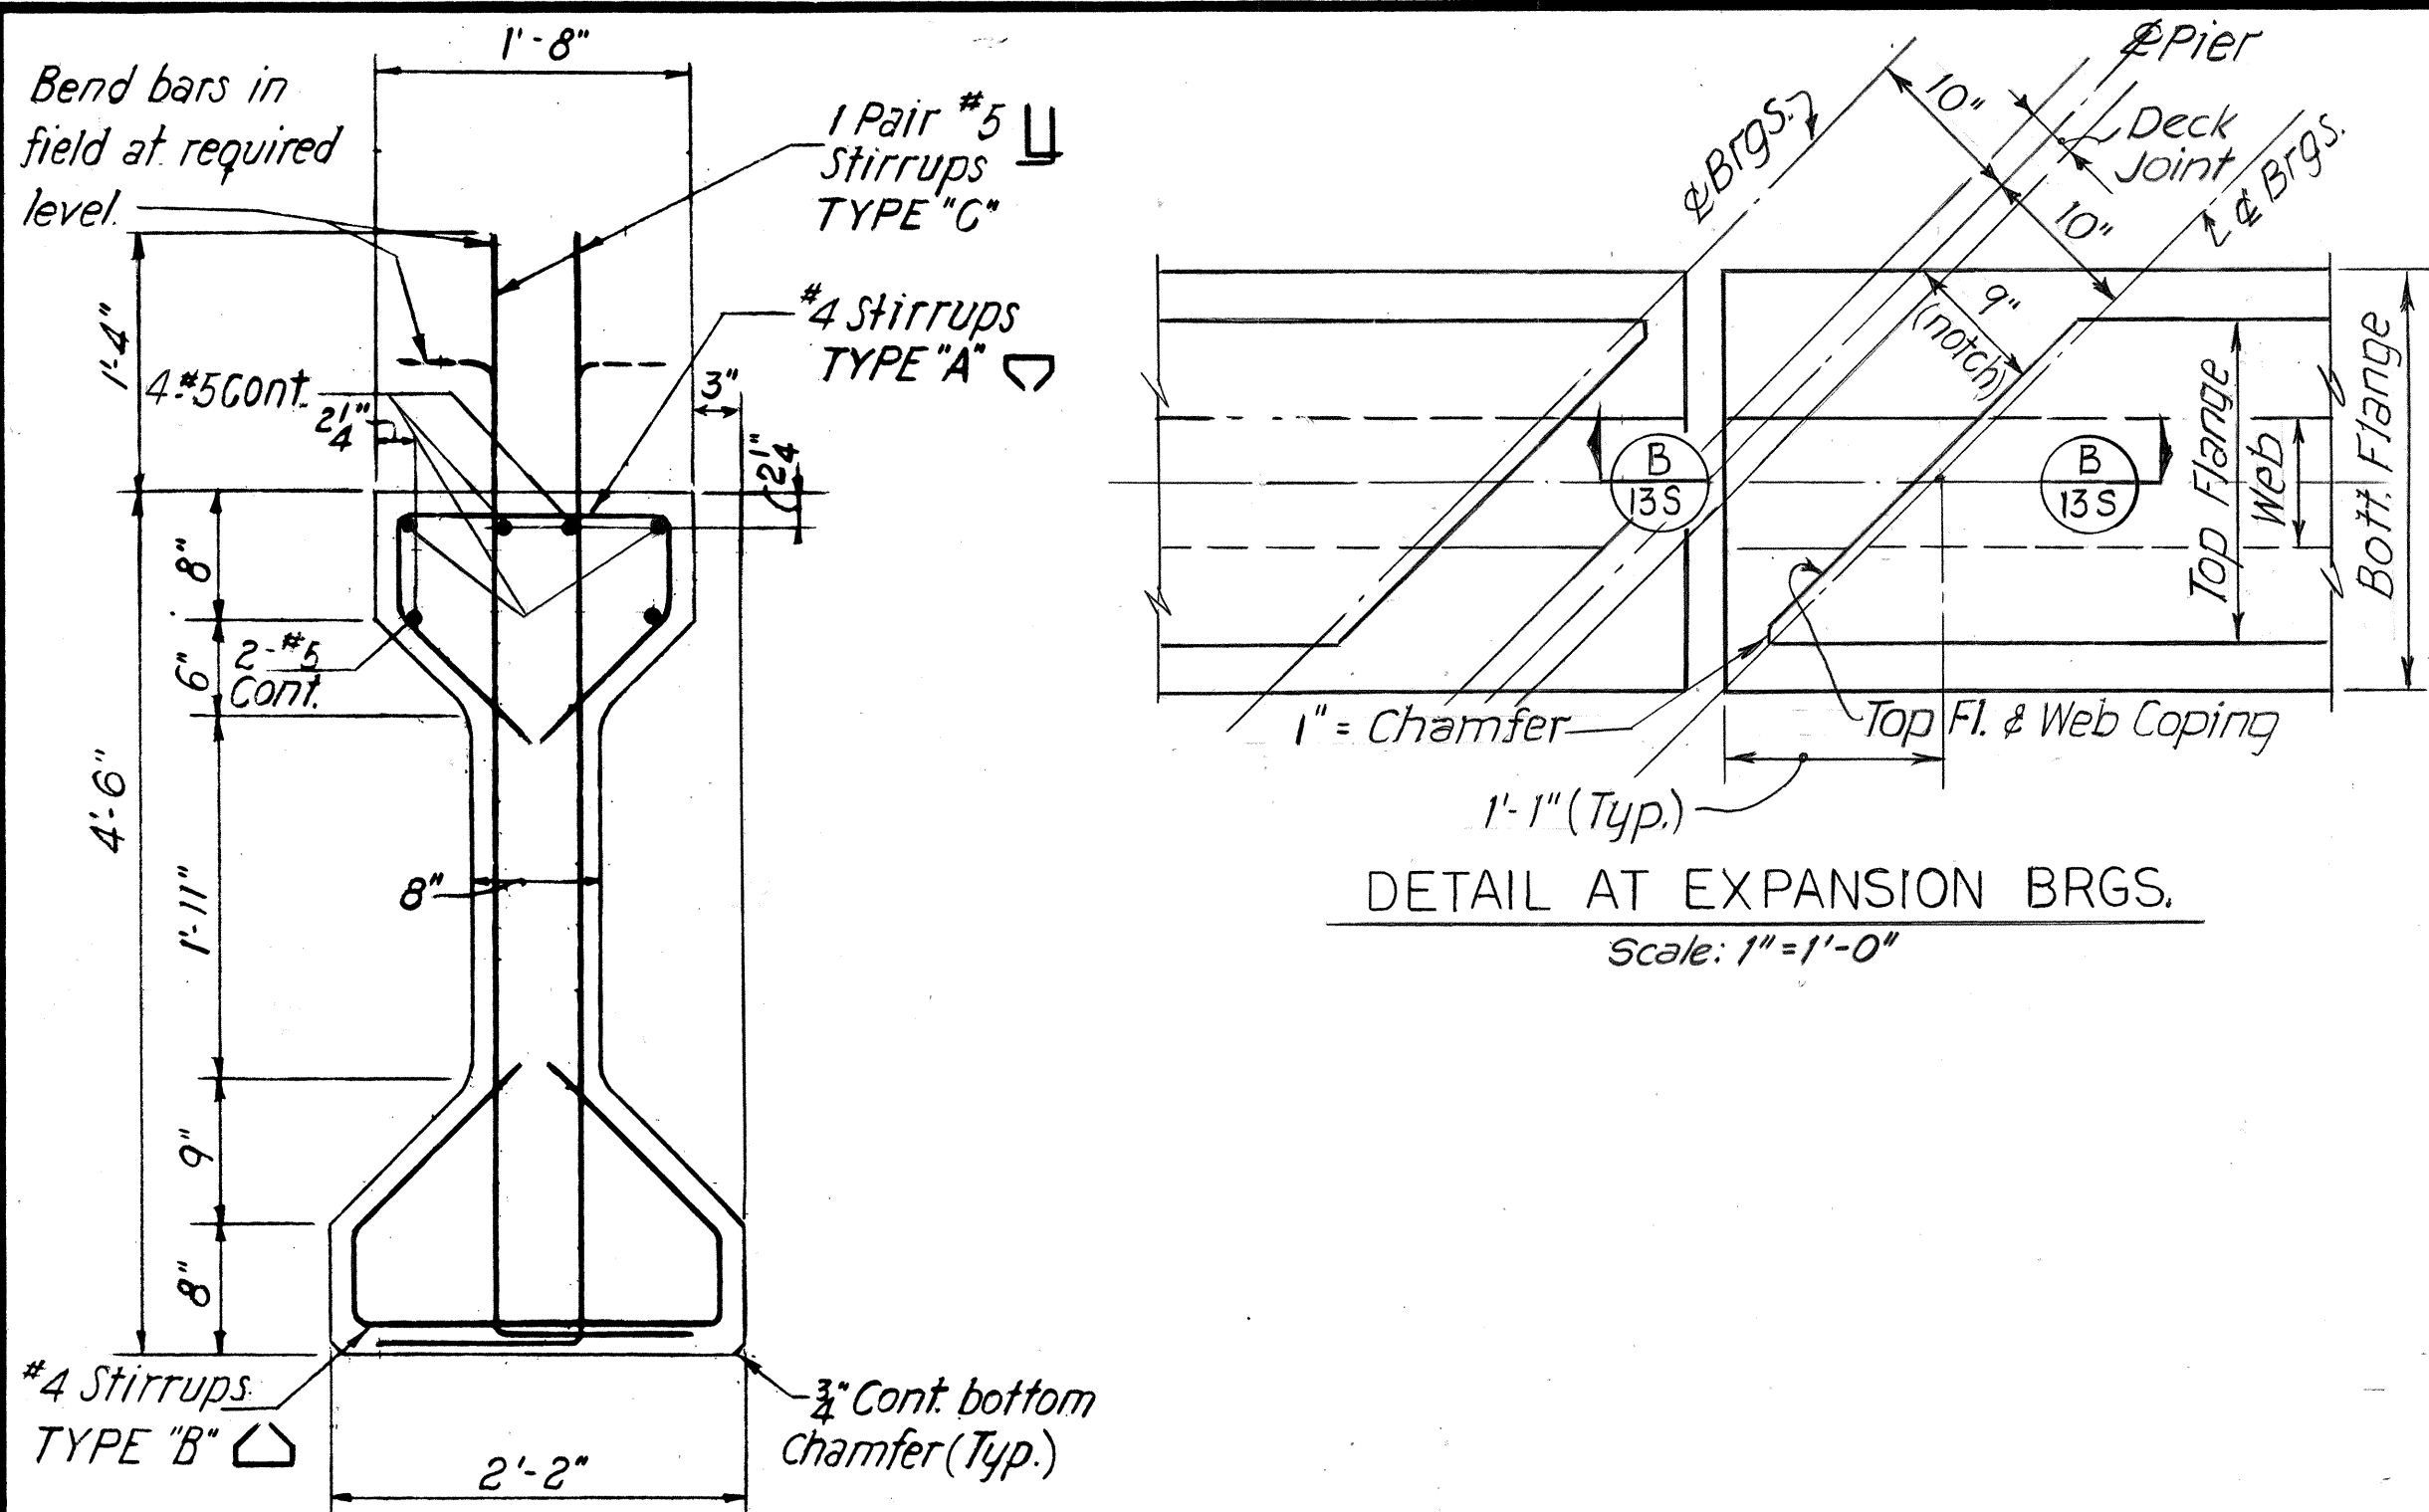

SECTION AA
No Scale

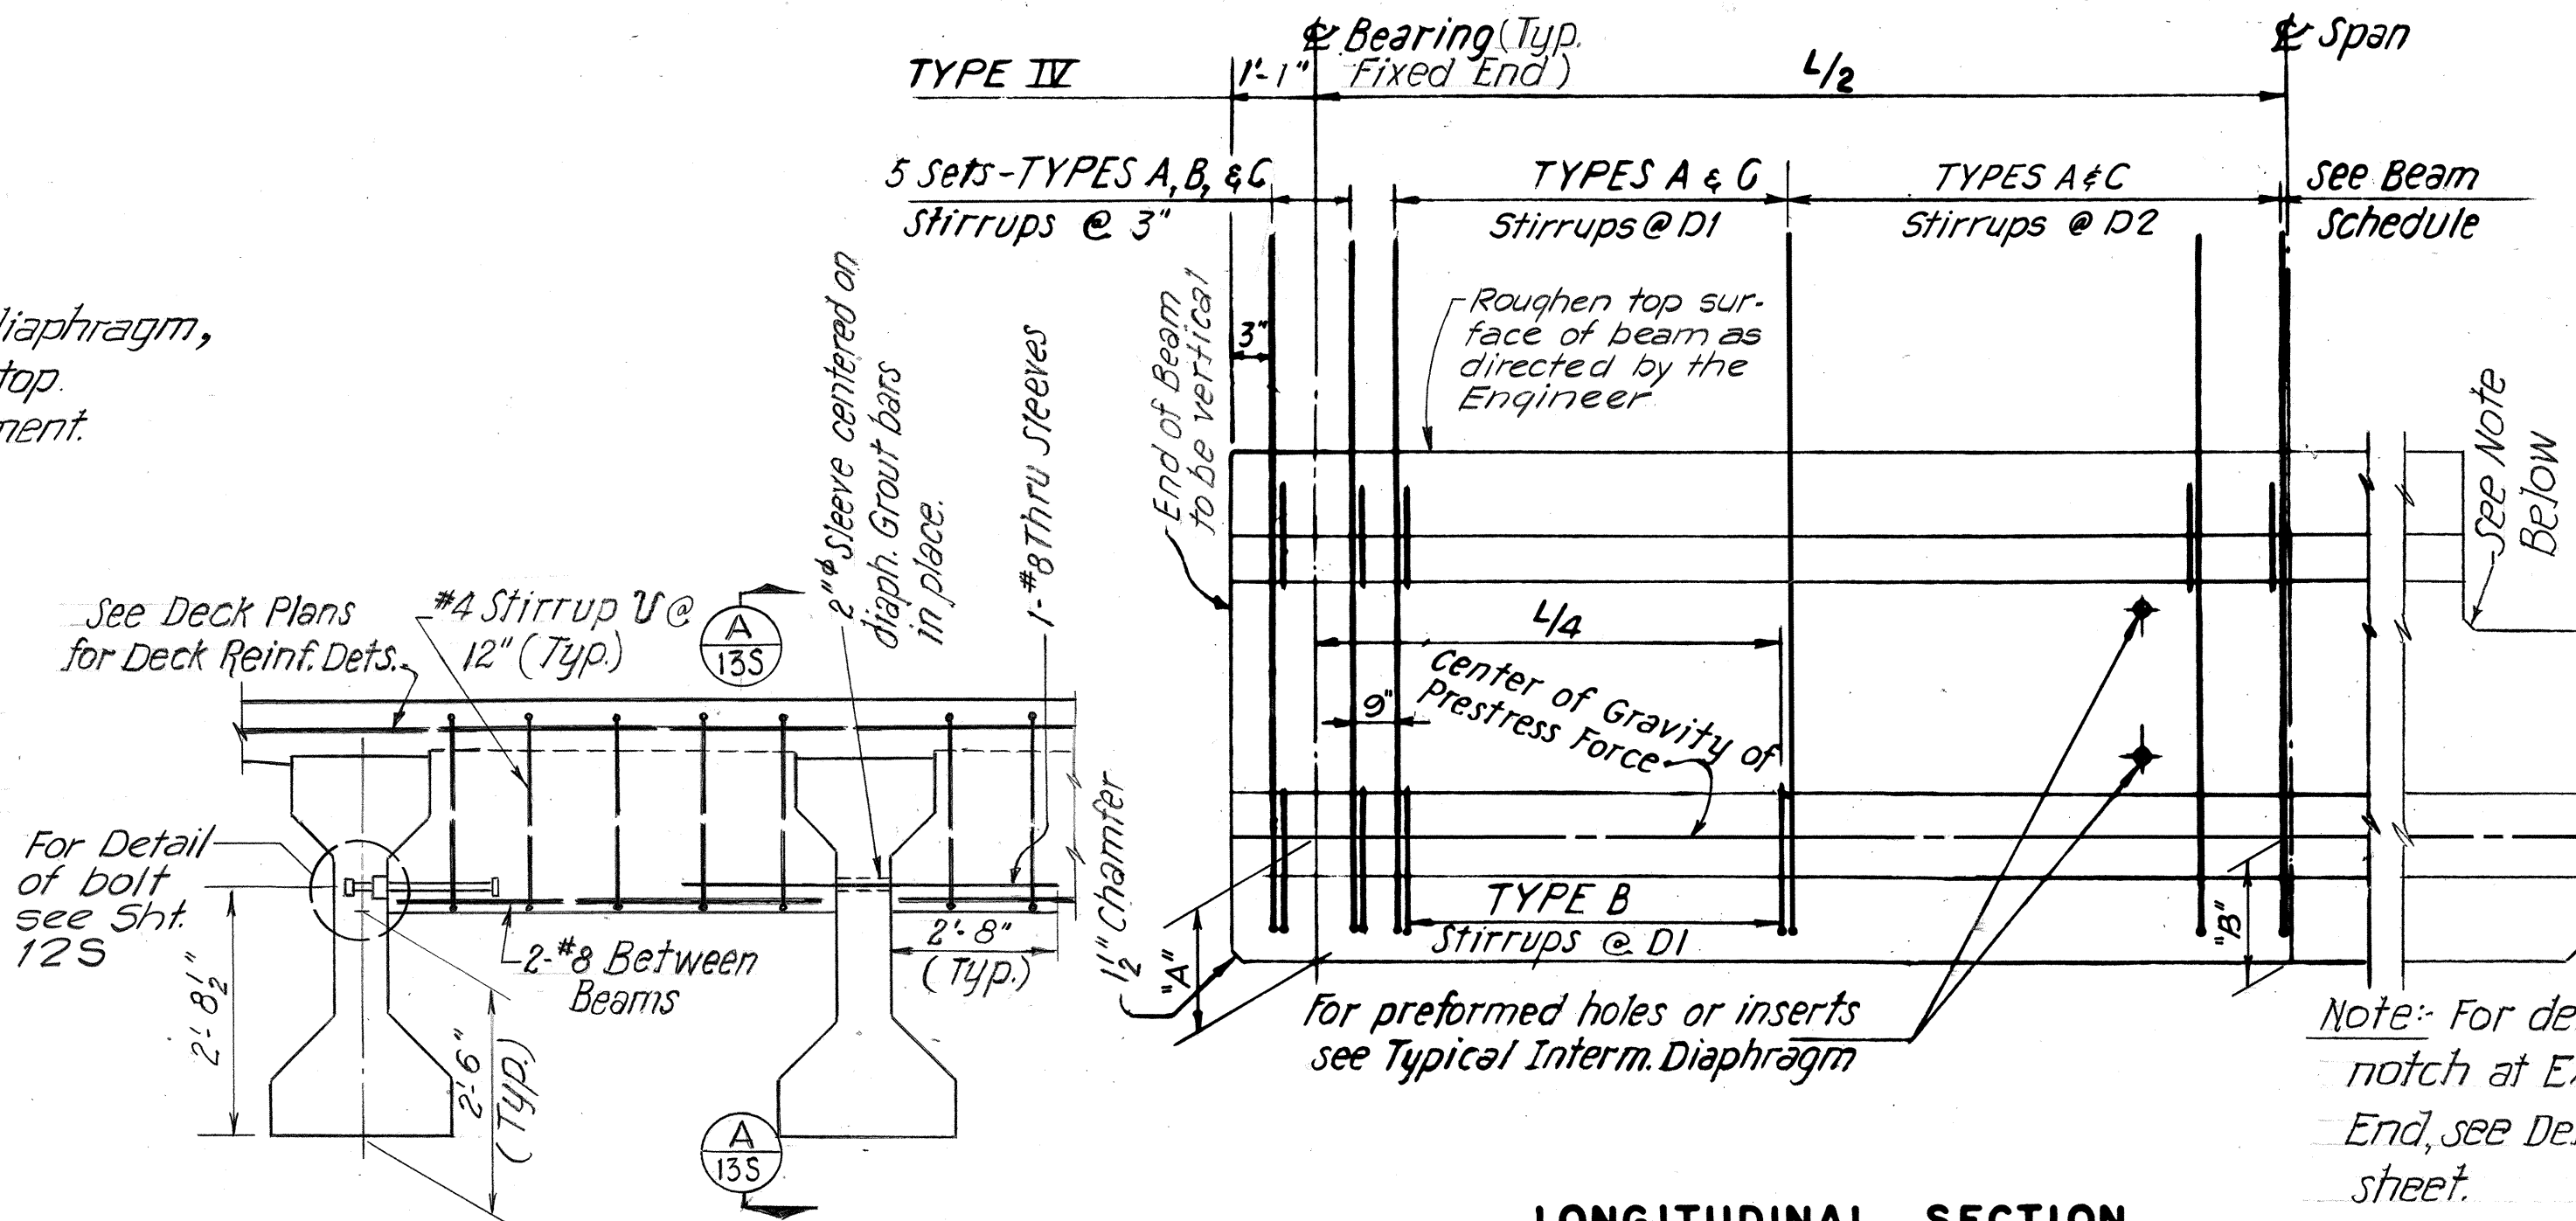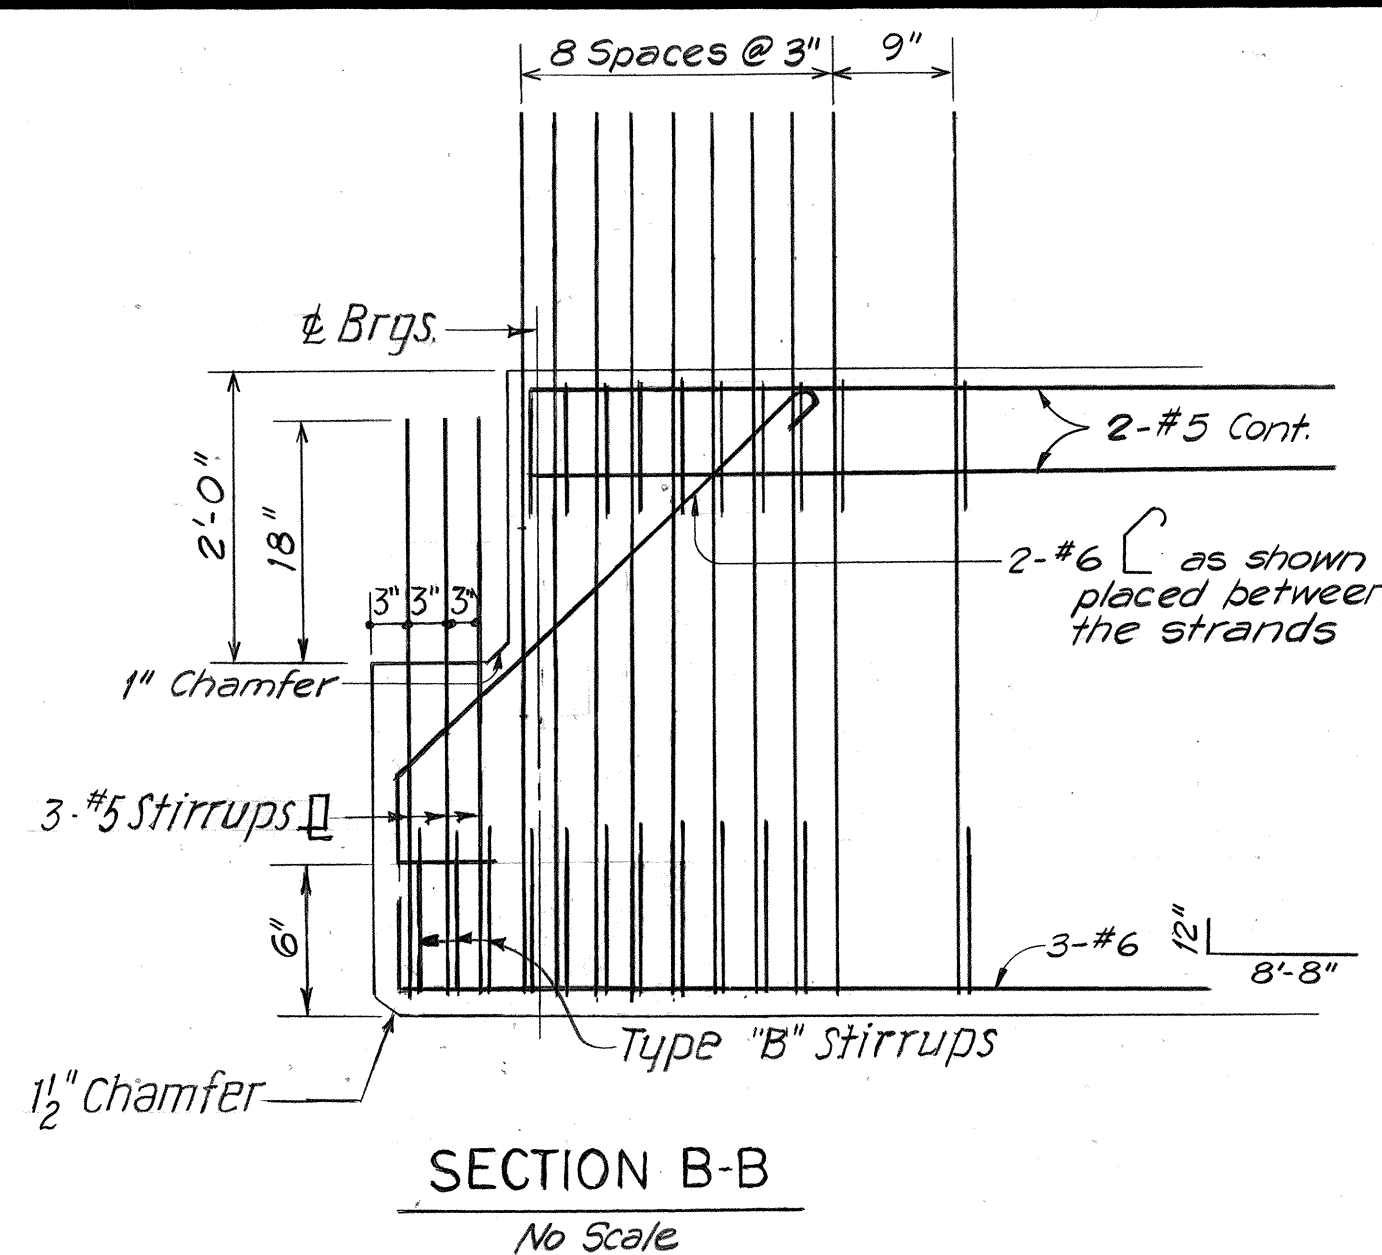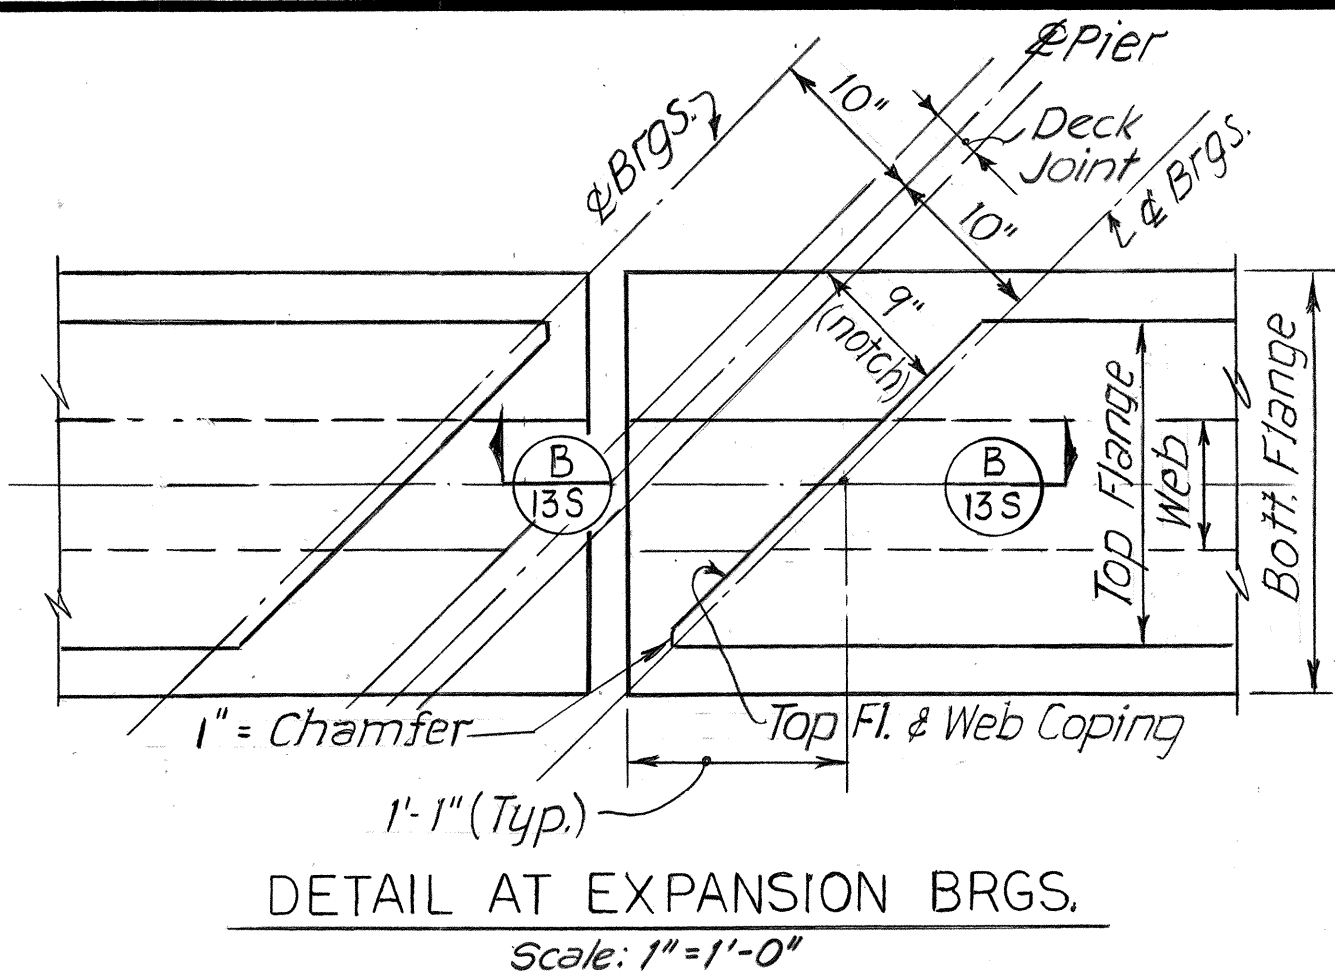

TYPE "C" INTERMEDIATE DIAPHRAGM
No Scale


LONGITUDINAL SECTION
No Scale

BEAM SCHEDULE

BEAM TYPE	WORKING FORCE P F (KIPS)	CALC. CAMBER (INCHES) (SEE NOTE 5)	DEAD LOAD DEFLECTION (IN.) (SEE NOTE 6)	LOCATION OF CENTER OF GRAVITY OF PRESTRESS FORCE			STIRRUPS TYPE "A" "B" "C"			REQUIRED MIN. ULTIMATE CONC. STRENGTH BEFORE RELEASE OF STRANDS (P.S.I.)	REMARKS
				DIST. TO PT. OF DRAPE	DIST. "A" (IN)	DIST. "B" (IN)	NO. OF STIRRUPS AT SPCG. DI	SPCG. D2			
IV A	376.0	-1/8	—	—	1'-1 1/2"	1'-1 1/2"	12 @ 9"	18"	4000	NO DRAPED STRANDS	

BUNDLING OF PRESTRESSING REINFORCEMENT

ARRANGEMENT AND CLEARANCE FOR POST TENSIONED UNITS	ARRANGEMENT AND CLEARANCE FOR PRETENSIONED STRANDS
- Horizontal clearance between units equals 2" min. - Units may be bundled vertically in groups of 3 maximum. - Vertical clearance between bundled units equals 3" min. - Approval of the Engineer is required for deviation.	- Strands may be bundled in groups as shown or in groups consisting of a maximum of 6 strands and separated at the ends. - The minimum distance "S" between groups or individual strands is 2" for $\frac{1}{2}$" strands. "S" is measured between centers of adjacent strands. - Approval of the Engineer is required for deviation.

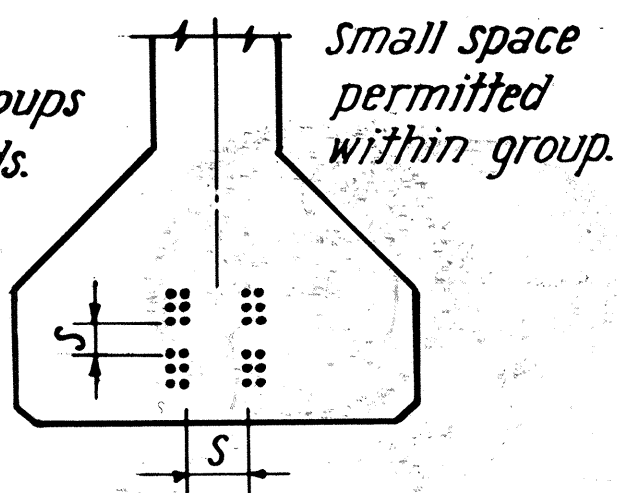

SCALE: AS SHOWN

STATE OF HAWAII
DEPARTMENT OF TRANSPORTATION
HIGHWAYS DIVISION


HALAWA INTERCHANGE
STRUCTURE NO. 16
ULUNE EXTENSION VIADUCT
PRESTRESSED BEAM SH. 2

PROJ. NO. I-HI-1(89)13 DATE: MAY 1971

SHEET No. 133 OF 225 SHEETS


223

FED. ROAD DIST. NO.	STATE	FED. AID PROJ. NO.	FISCAL YEAR	SHEET NO.	TOTAL SHEETS
HAWAII	HAW.	I-H1-1(89)13	1971	224	362

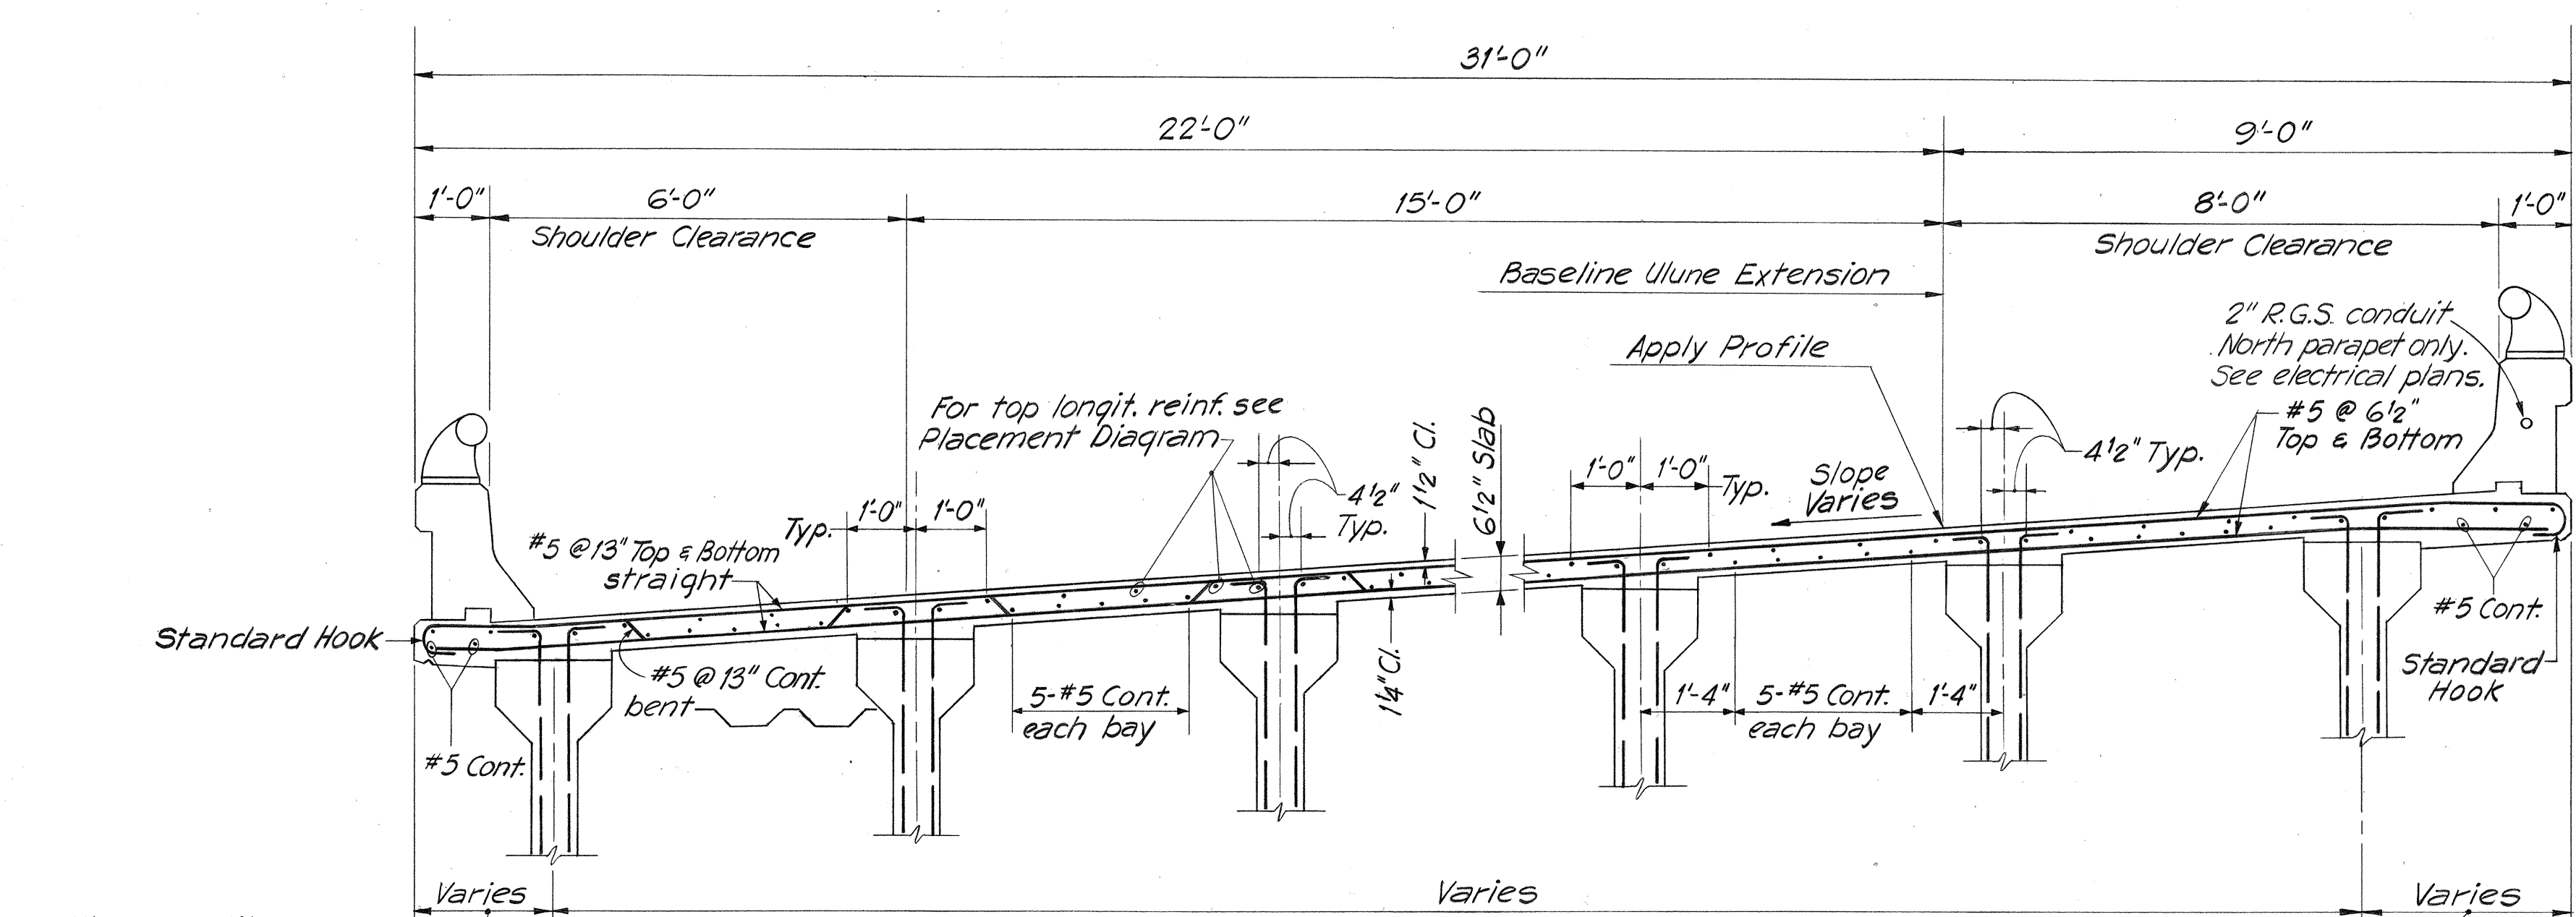

Where cantilevered deck exceeds 2'-6" see Detail (X/145)




NOTE "A"
Water reducing or retarding admixture conforming to AASHTO Designation: M 194 Type D, shall be added to the deck concrete over the pier within the indicated lines. The type of admixture shall be such that the dosage used will produce the retardation required. The type and dosage of the admixture, and the method of pour shall be approved by the Engineer. For details of transverse deck construction joint at these locations see Sht. 215.

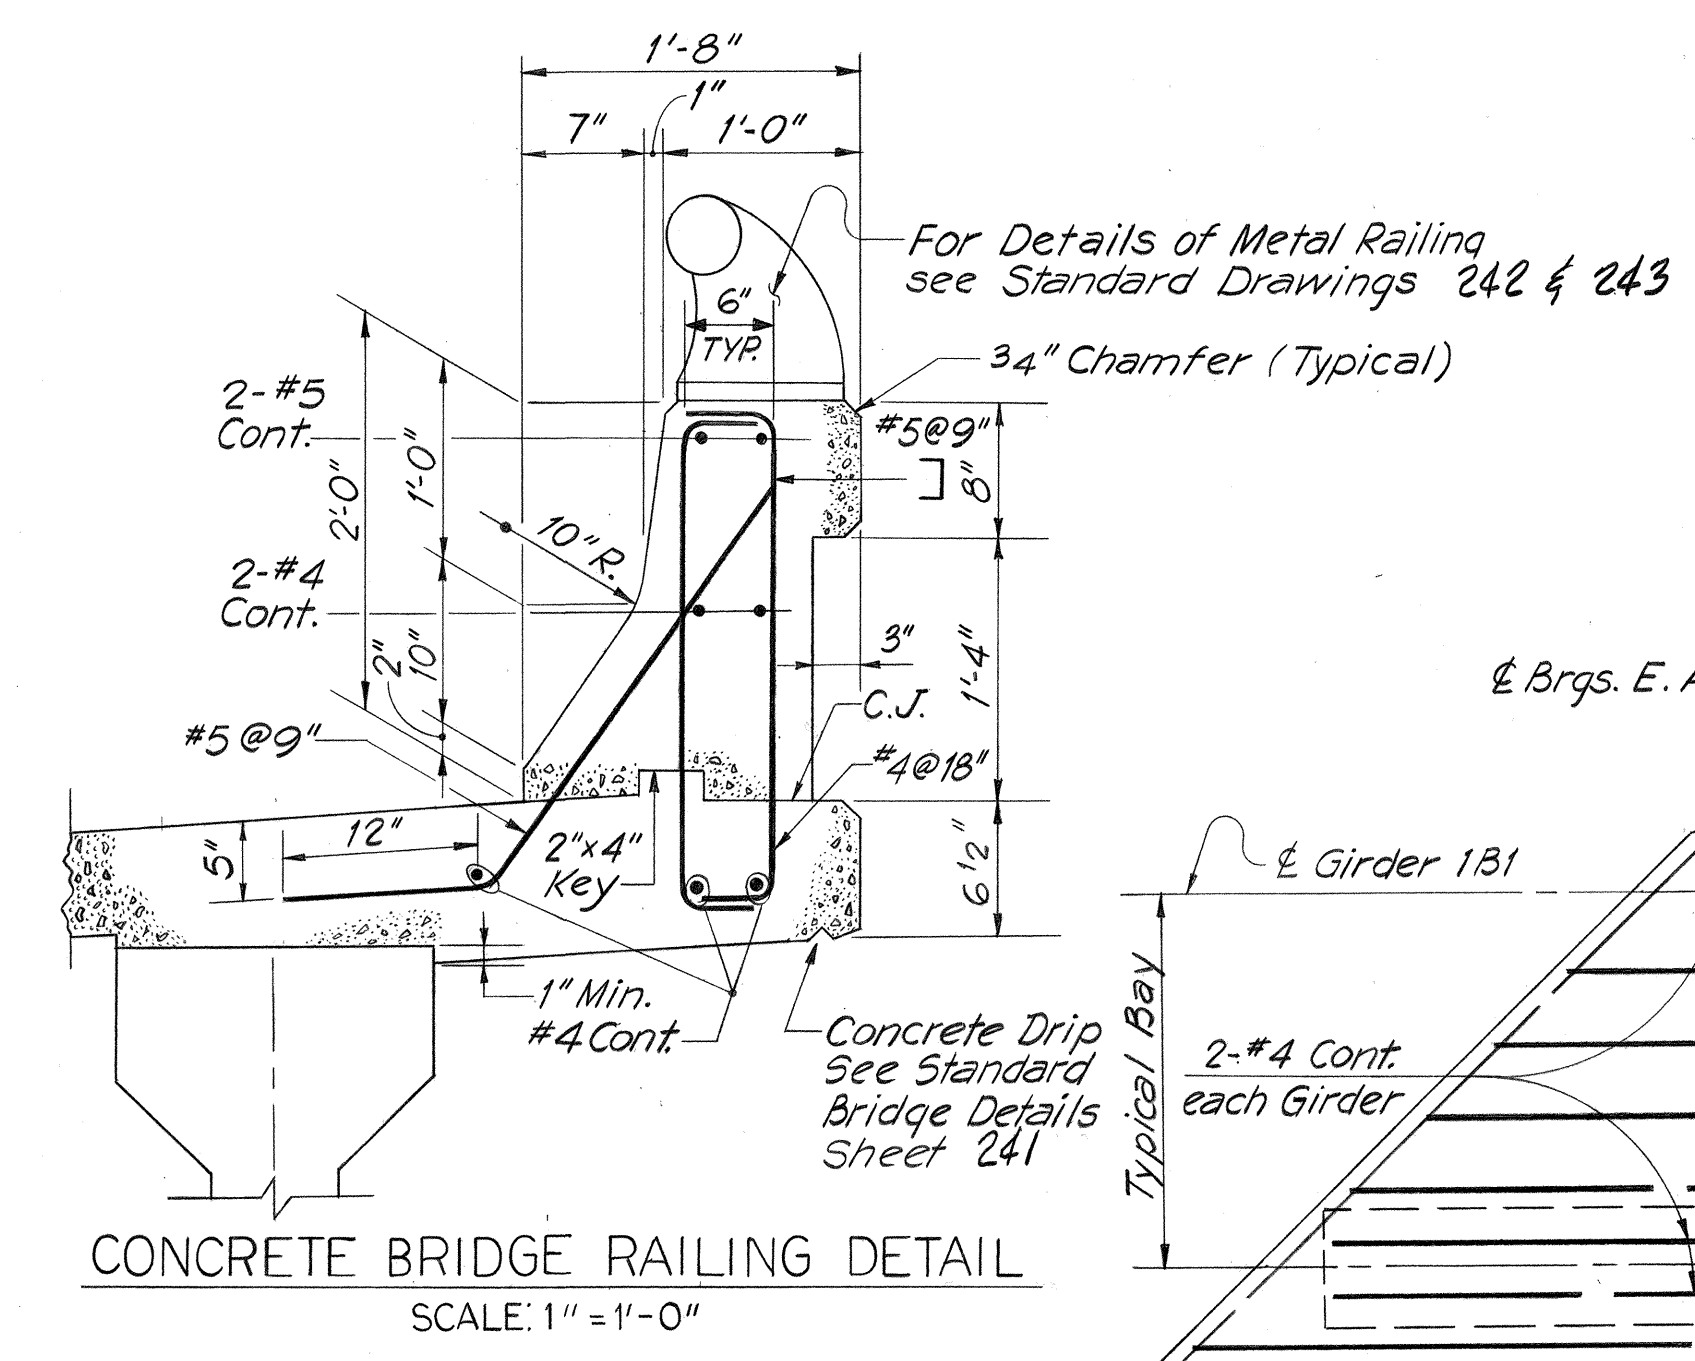

TYPICAL SECTIONS
SCALE: 1/2" = 1'-0"
(Looking Upstation)

TRANSVERSE REINF. PATTERN B
(All of Spans 1, 4 & 5 and ends of Spans 2 & 3)


Where cantilevered deck exceeds 2'-6" see Detail (X/145)

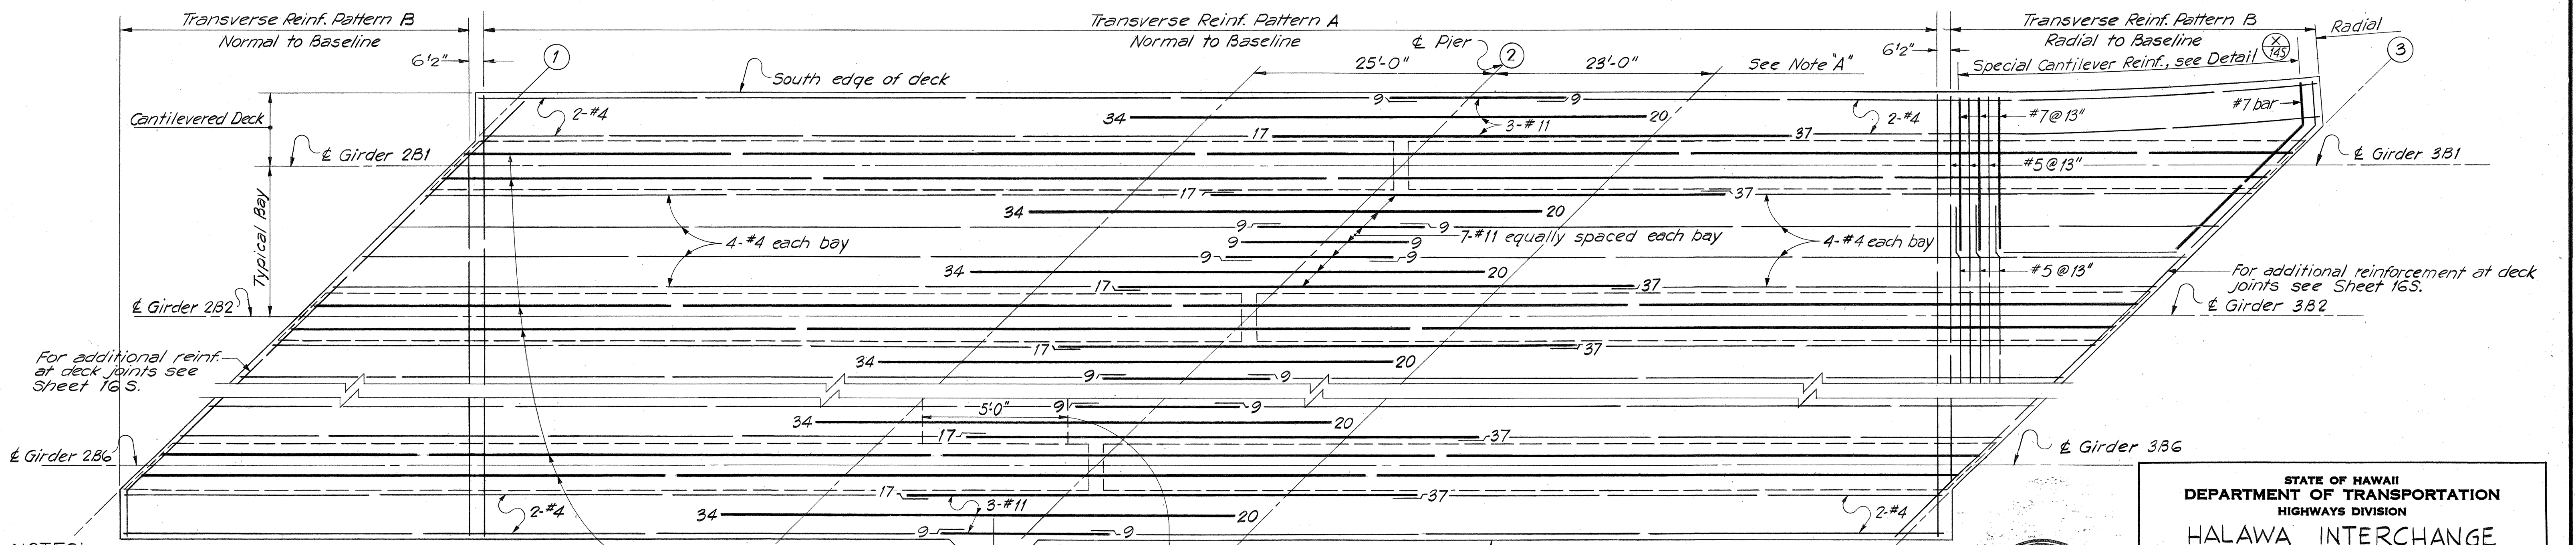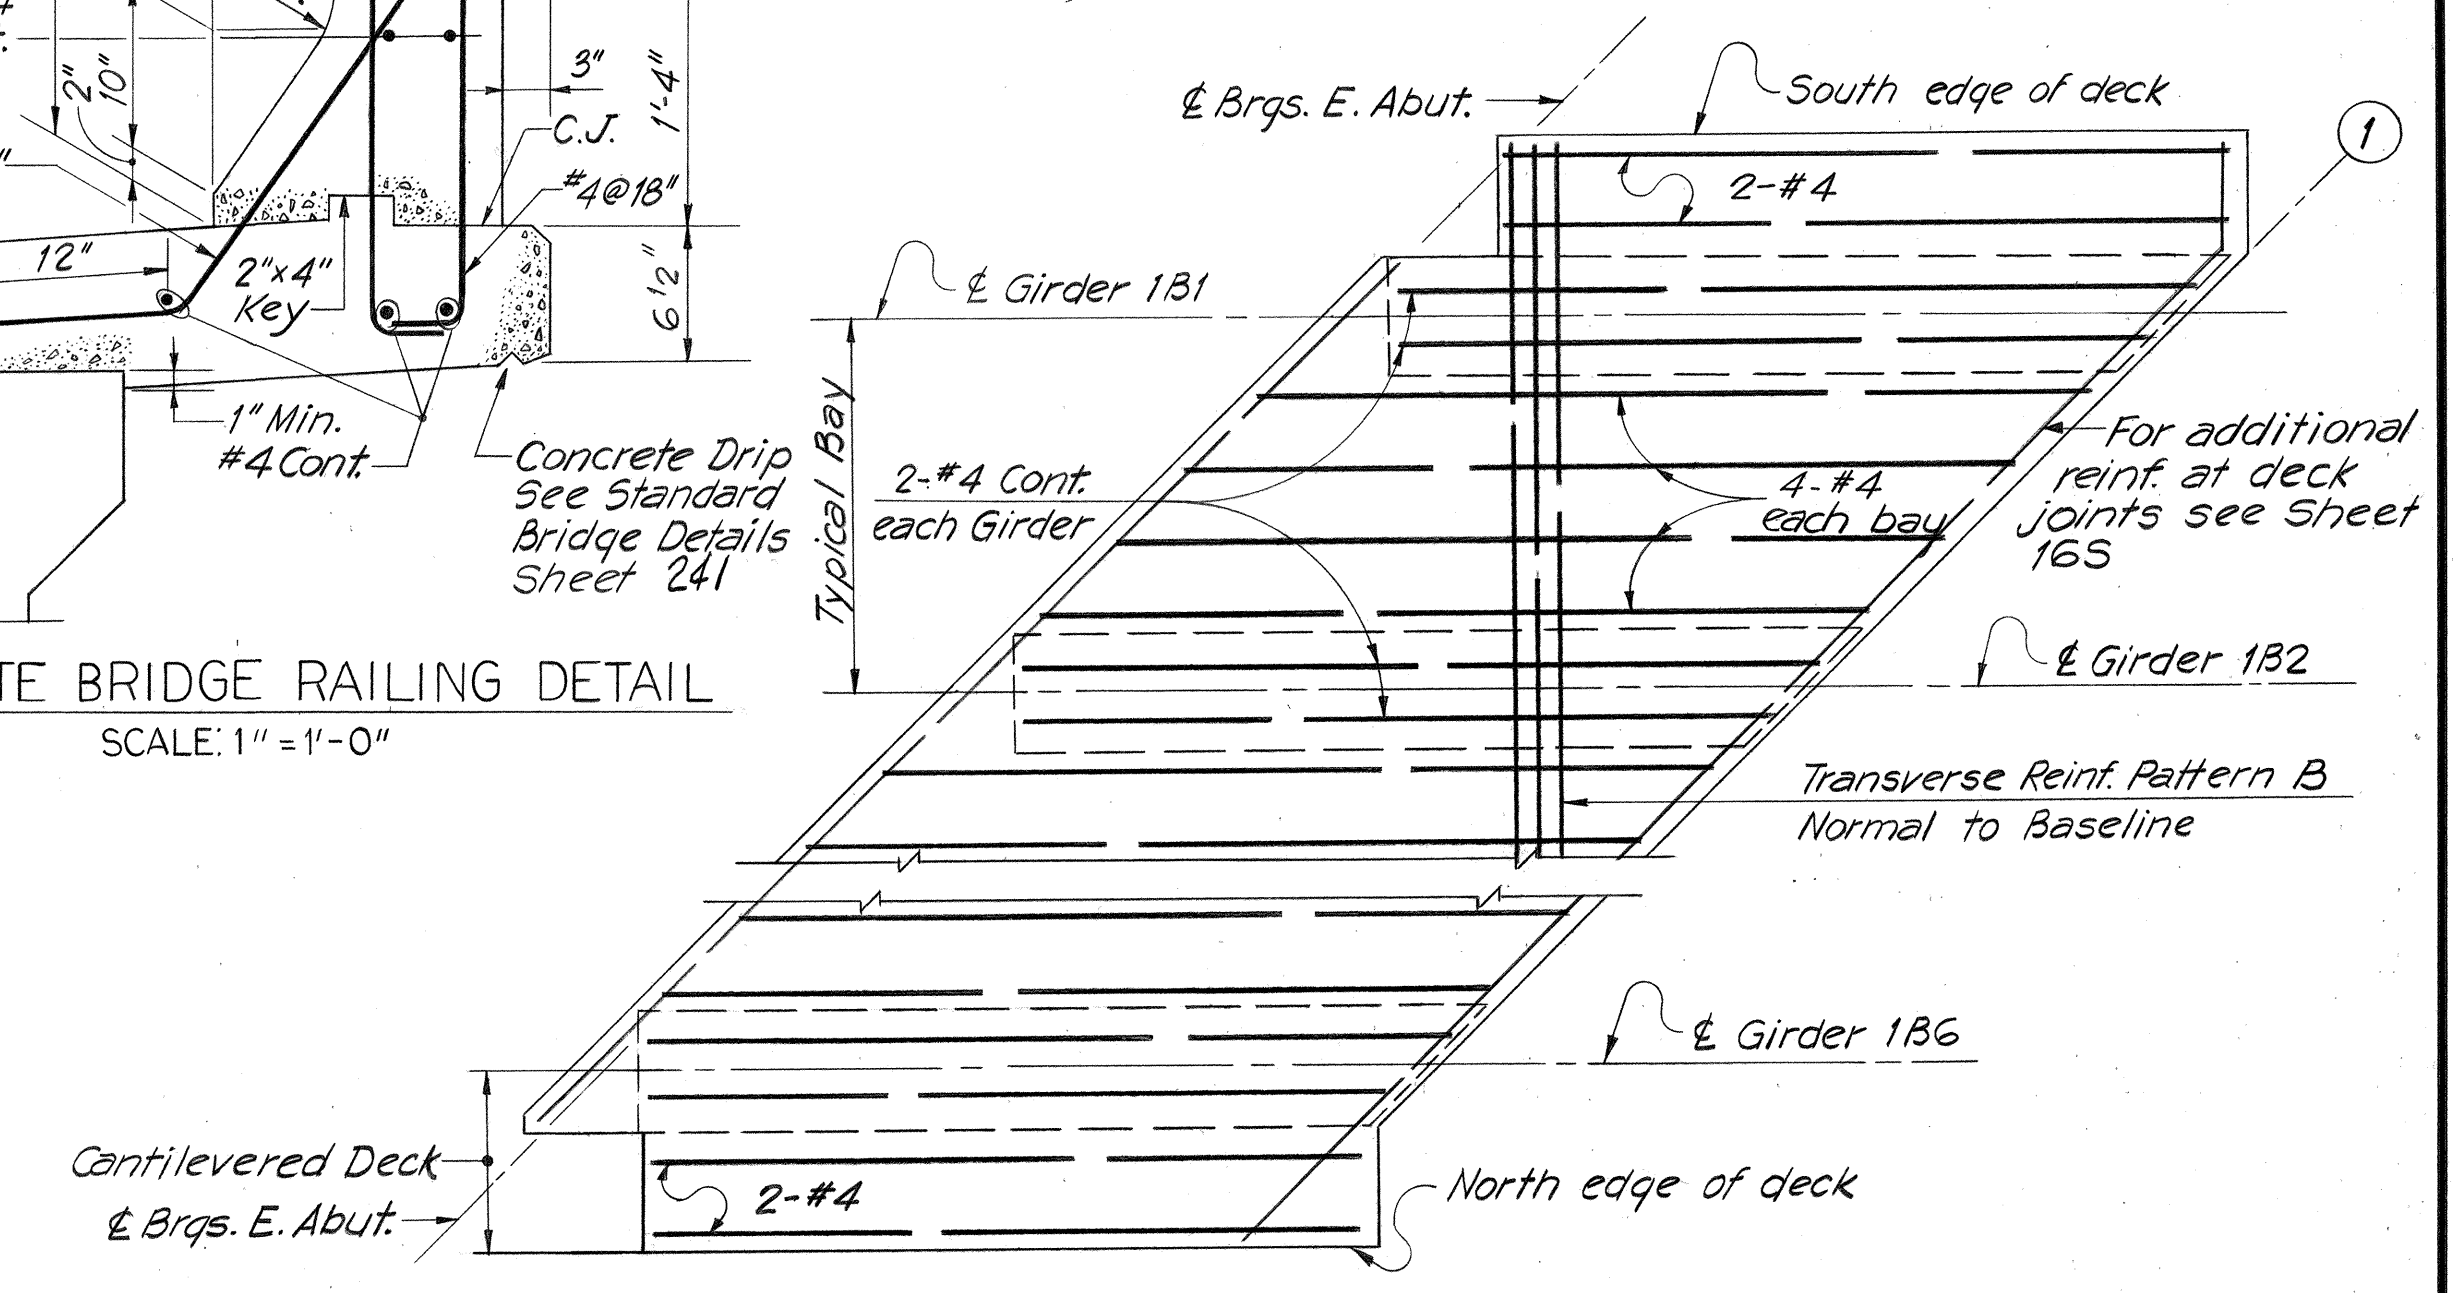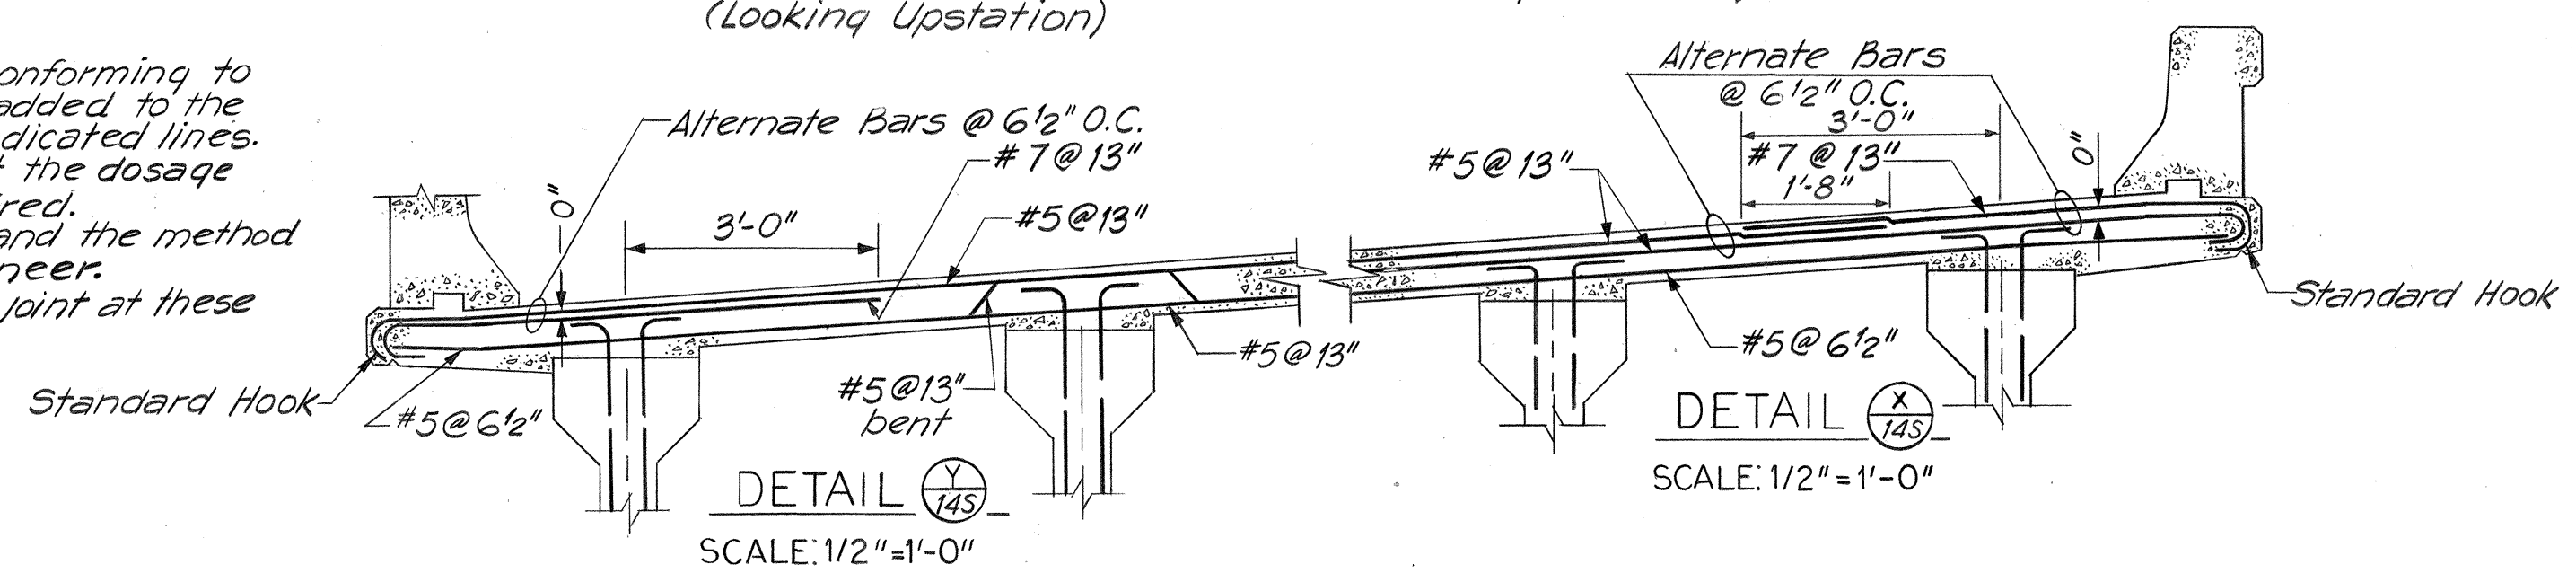

- NOTES:**
1. Number at ends of bars denotes length dimension in feet from centerline of pier.
 2. All longitudinal #4 bars shall be extended and lapped 2'-0" min. with the adjacent #11 bars as shown.
 3. For additional slab reinforcement details see Typical Section this sheet.
 4. For additional reinforcement at Lighting Standard see Standard Sht. 242.
 5. For additional reinforcement at Drainage Scuppers see Sht. 175.
 6. For additional reinforcement at Intermediate Diaphragms Type C see Sht. 135.
 7. For additional reinforcement at End Diaphragms Type D see Sht. 125.

PLACEMENT DIAGRAM - DECK SLAB TOP LONGITUDINAL REINFORCEMENT

SPANS 2 & 3
SCALE: 1/8" = 1'-0" HORIZ.
3/8" = 1'-0" VERT.


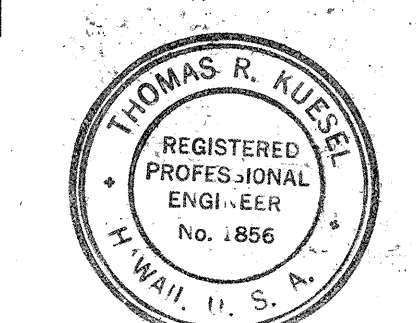


THIS WORK WAS PREPARED BY ME OR UNDER MY SUPERVISION.
Thomas R. Kuesel

STATE OF HAWAII
DEPARTMENT OF TRANSPORTATION
HIGHWAYS DIVISION
**HALAWA INTERCHANGE
STRUCTURE NO. 16**
ULUNE EXTENSION VIADUCT
DECK REINFORCEMENT SHT. 1
PROJ. No. I-H1-1(89)13 DATE: MAY 1971
SHEET No. 145 OF 225 SHEETS






SURVEY PLOTTED BY	DATE
DESIGNED BY	
QUANTITIES BY	
CHECKED BY	
ORIGINAL PLAN	
NOTE BOOK	
NO.	

FED. ROAD DIST. NO.	STATE	FED. AID PROJ. NO.	FISCAL YEAR	SHEET NO.	TOTAL SHEETS
HAWAII	HAW.	I-H-1(89):13	1971	226	362

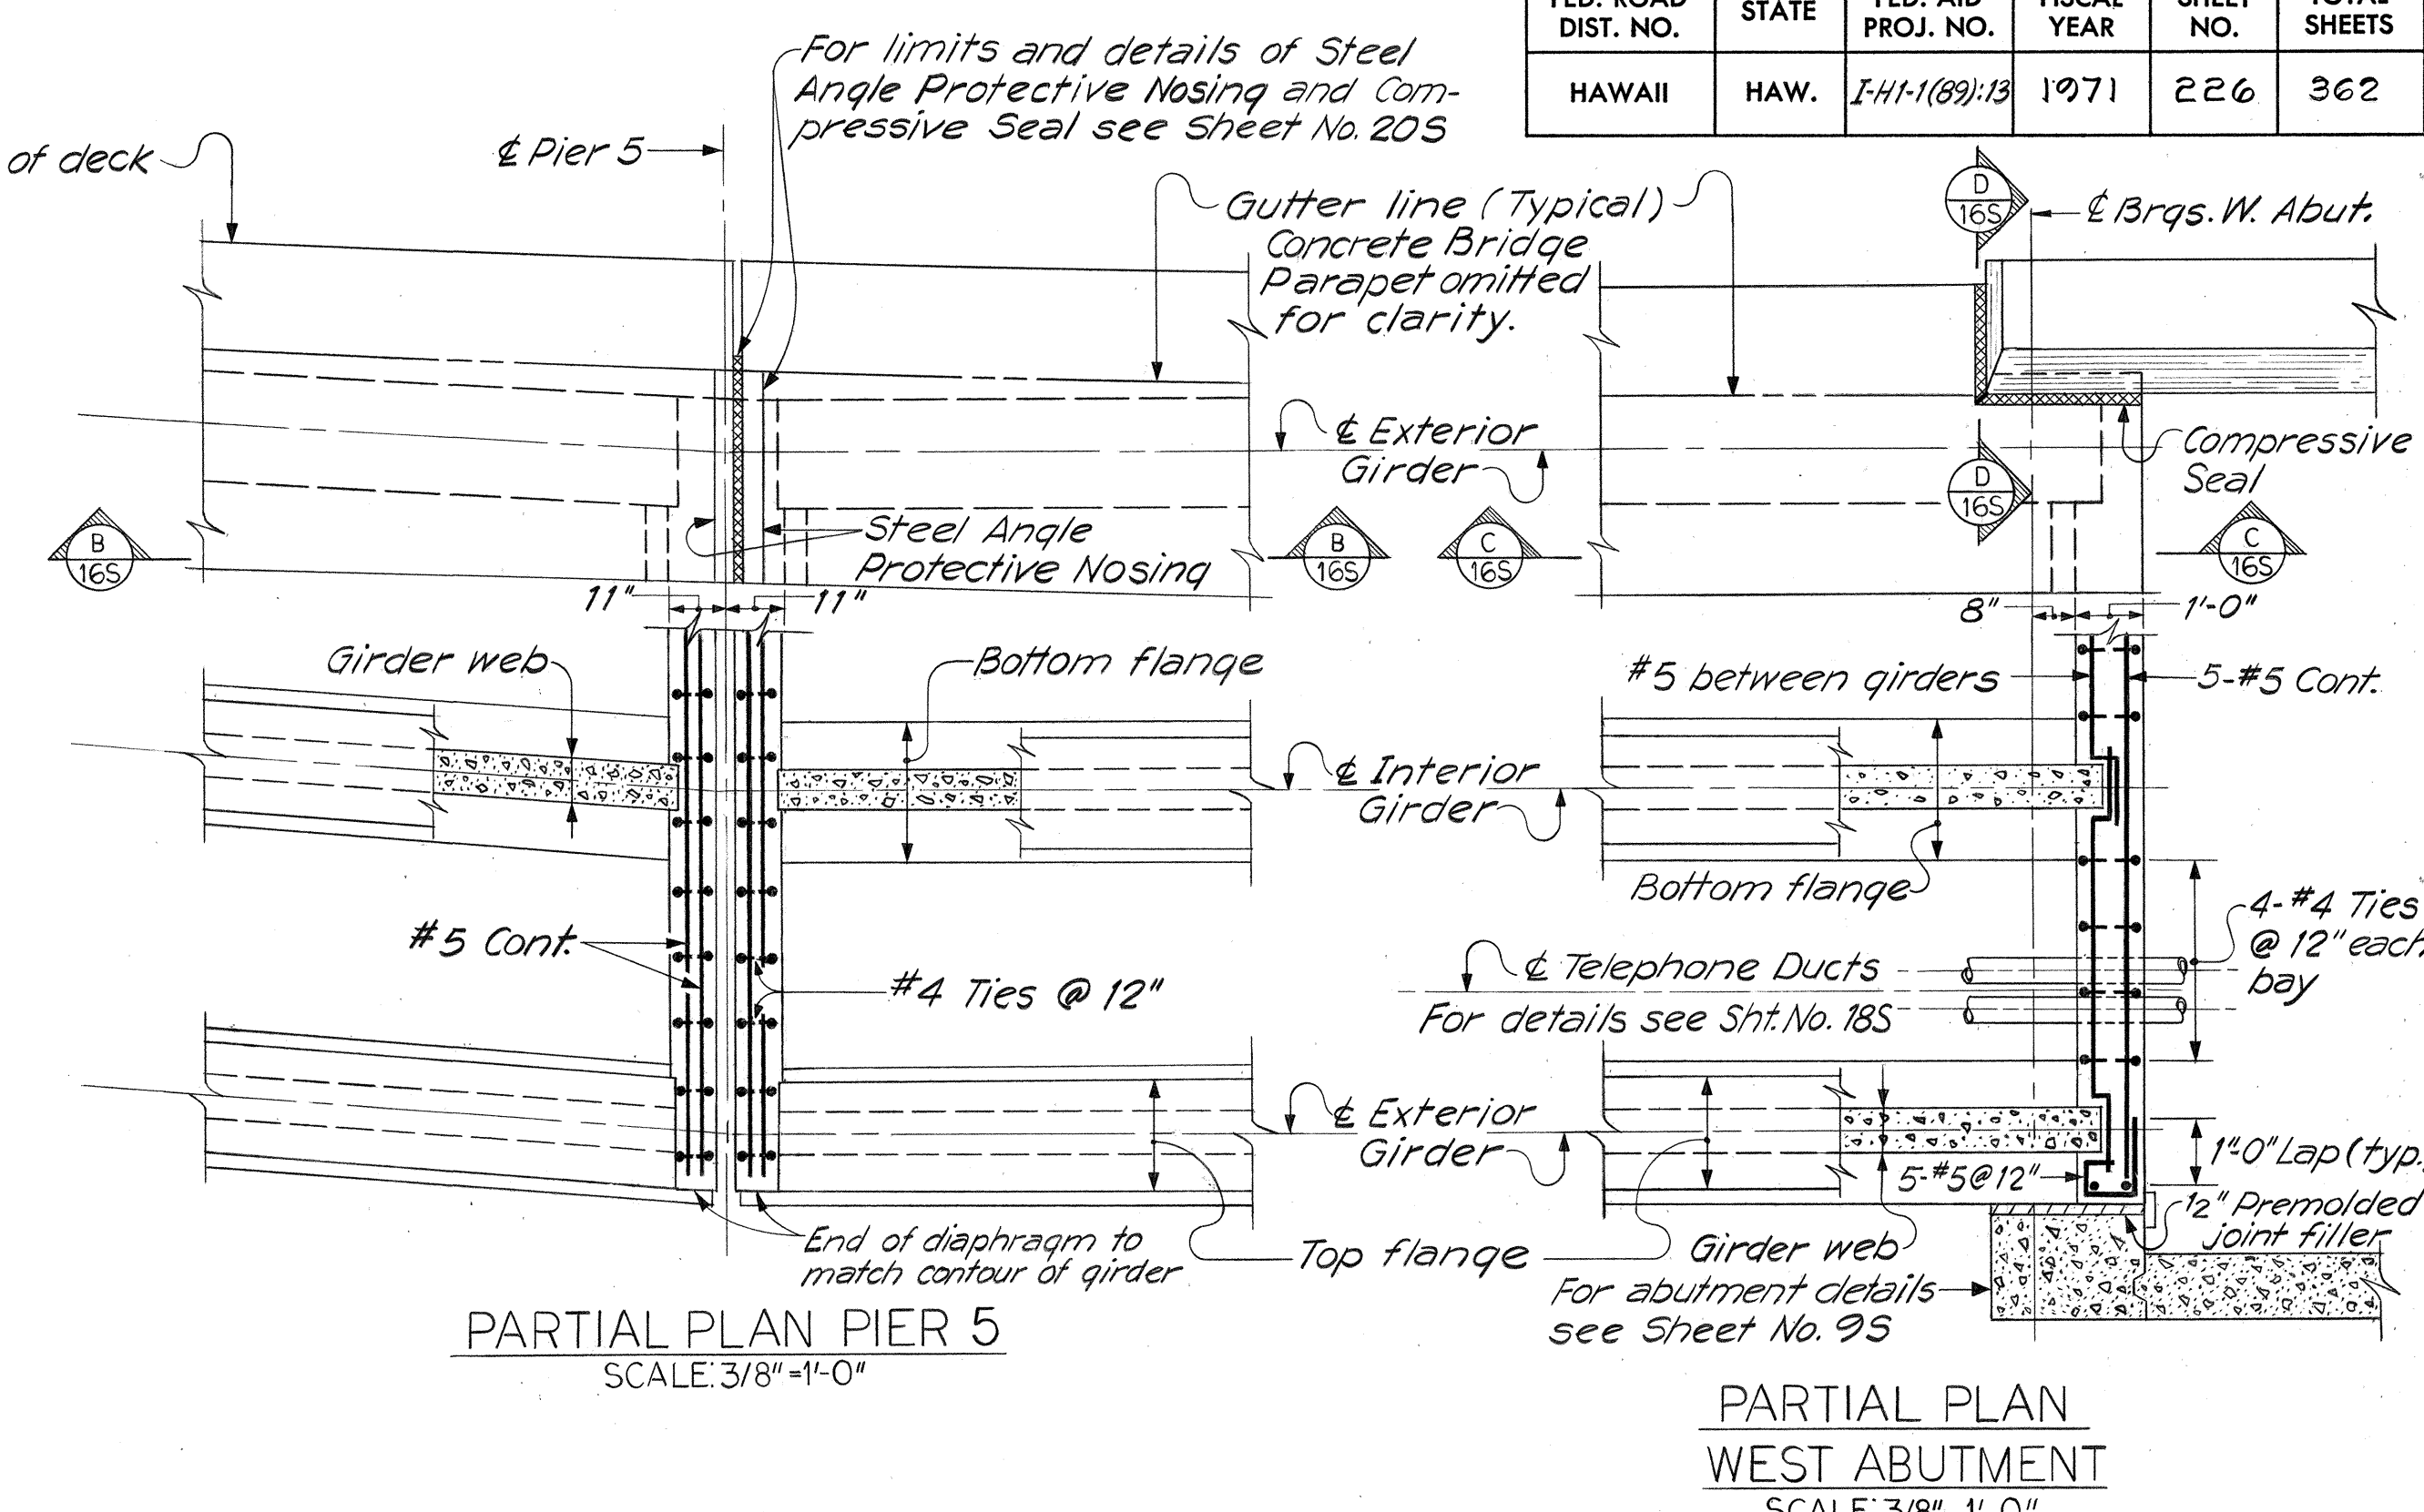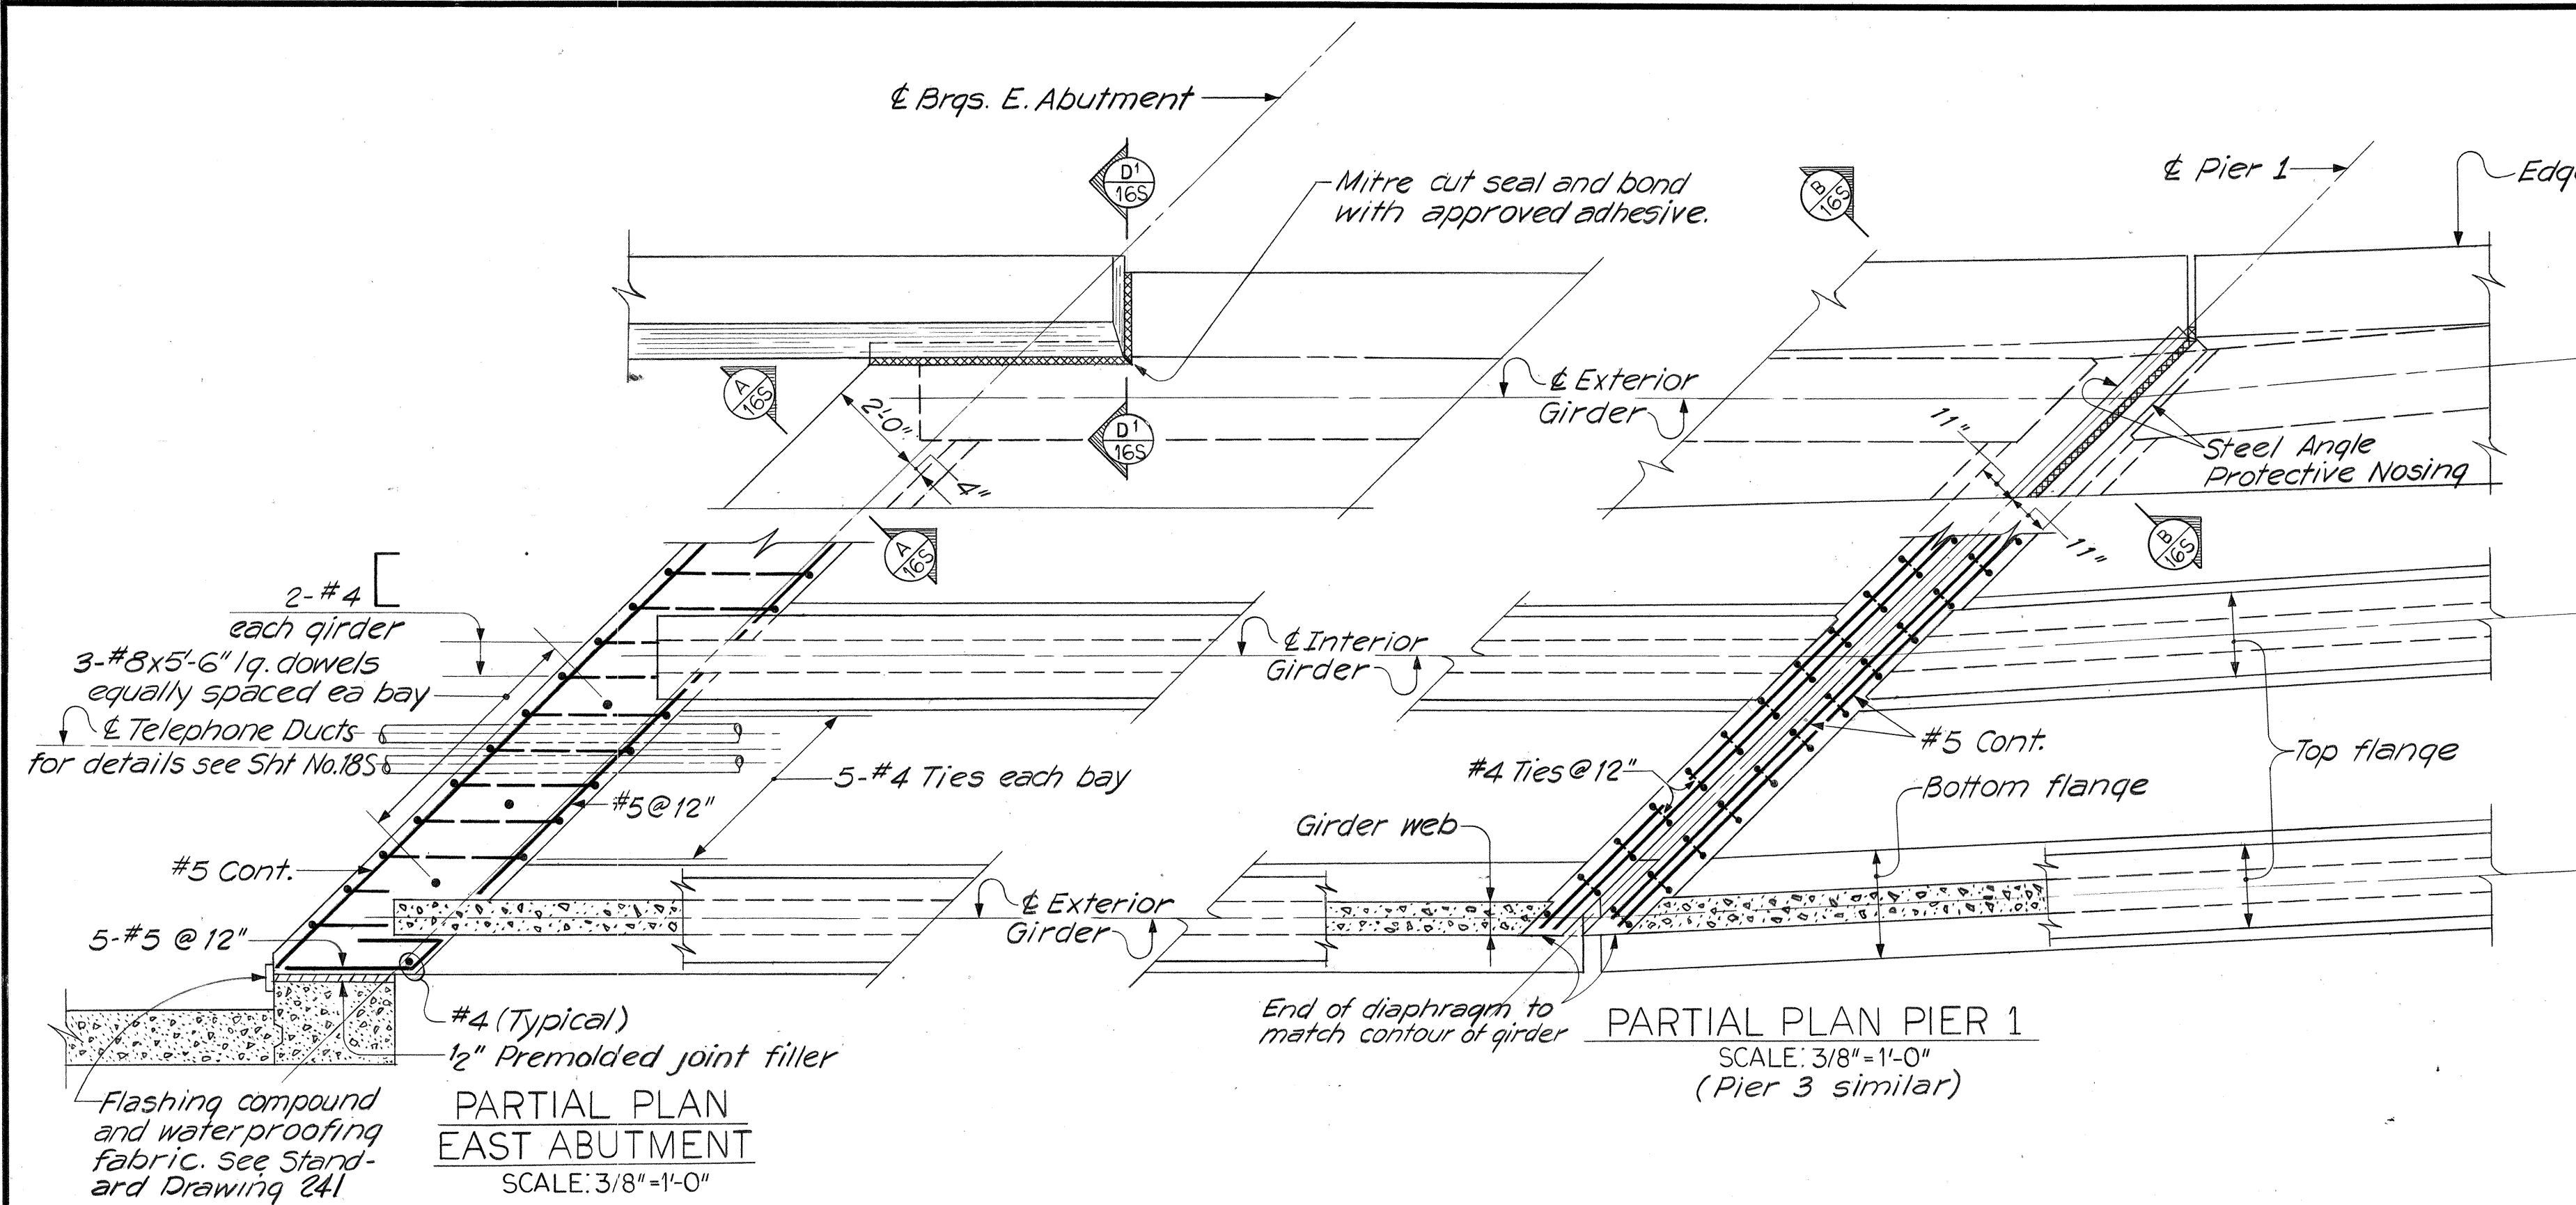

PIER NO.	SIZE	DIM. "X"
1	② ⑦	1'4"
3	② ⑤	1'2"
5	④	1"


For additional dimensions see Sht. 205

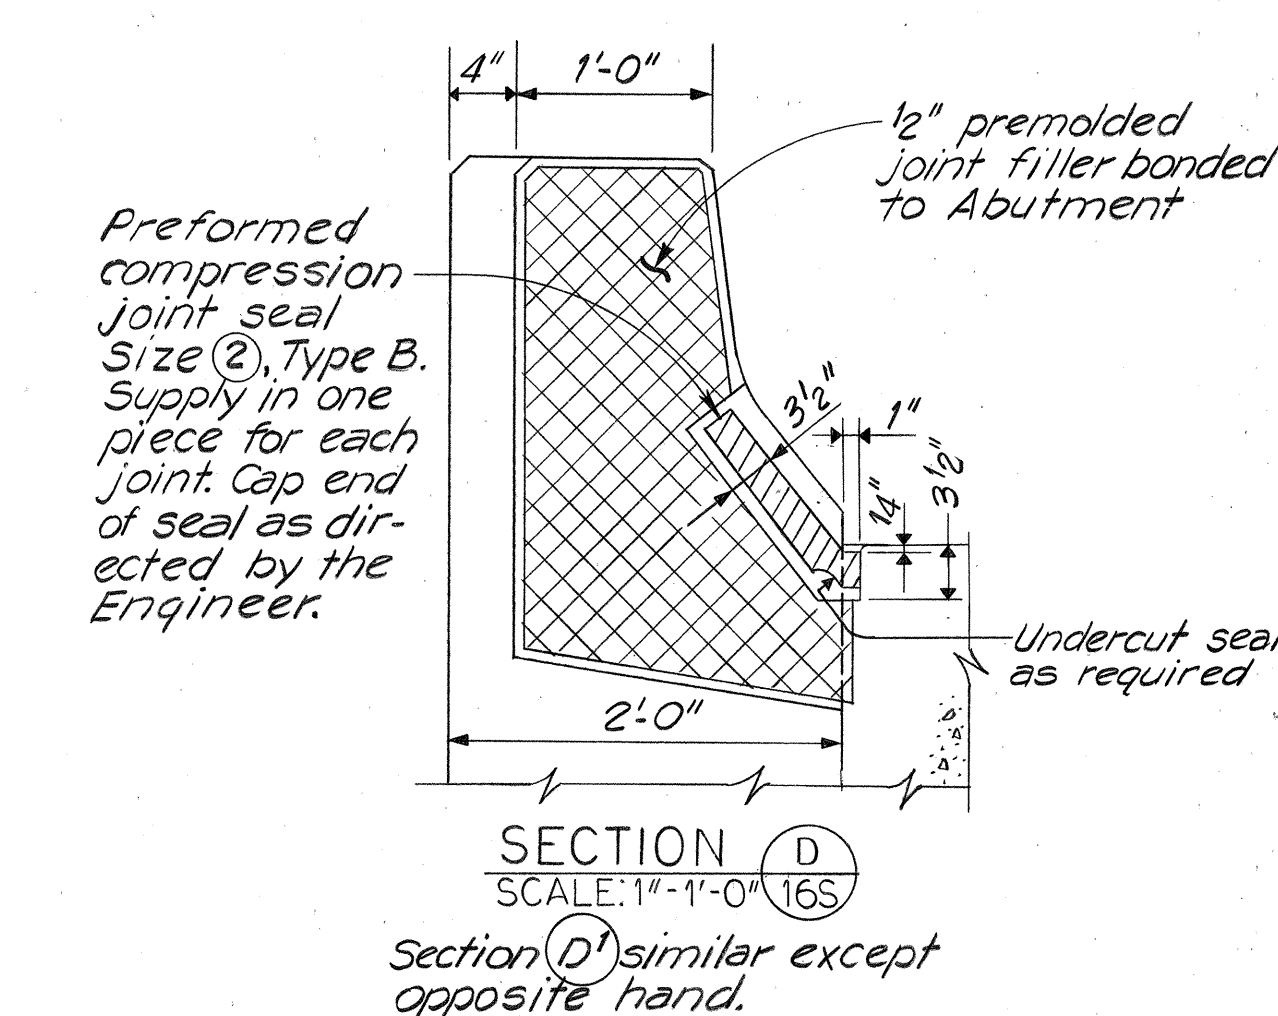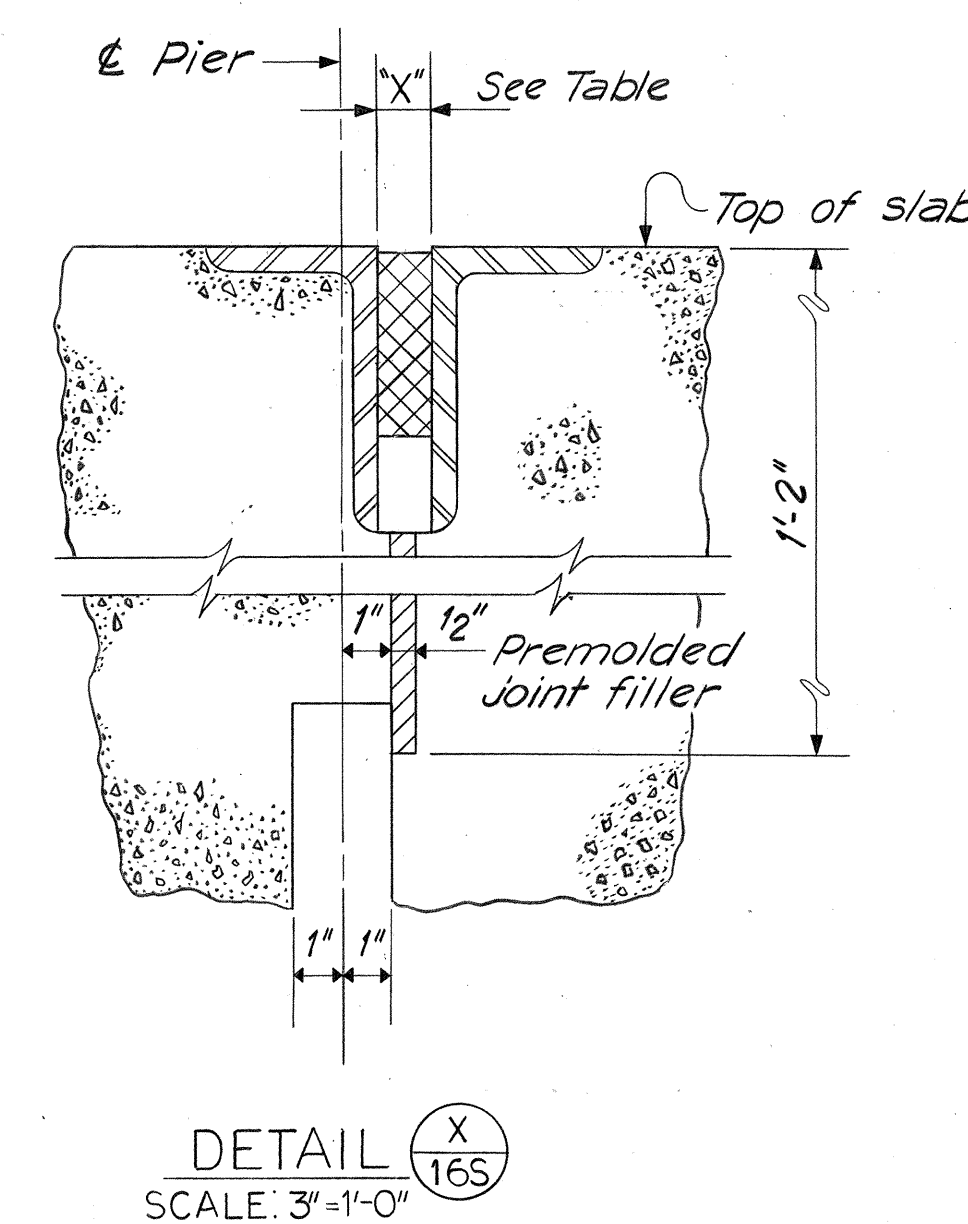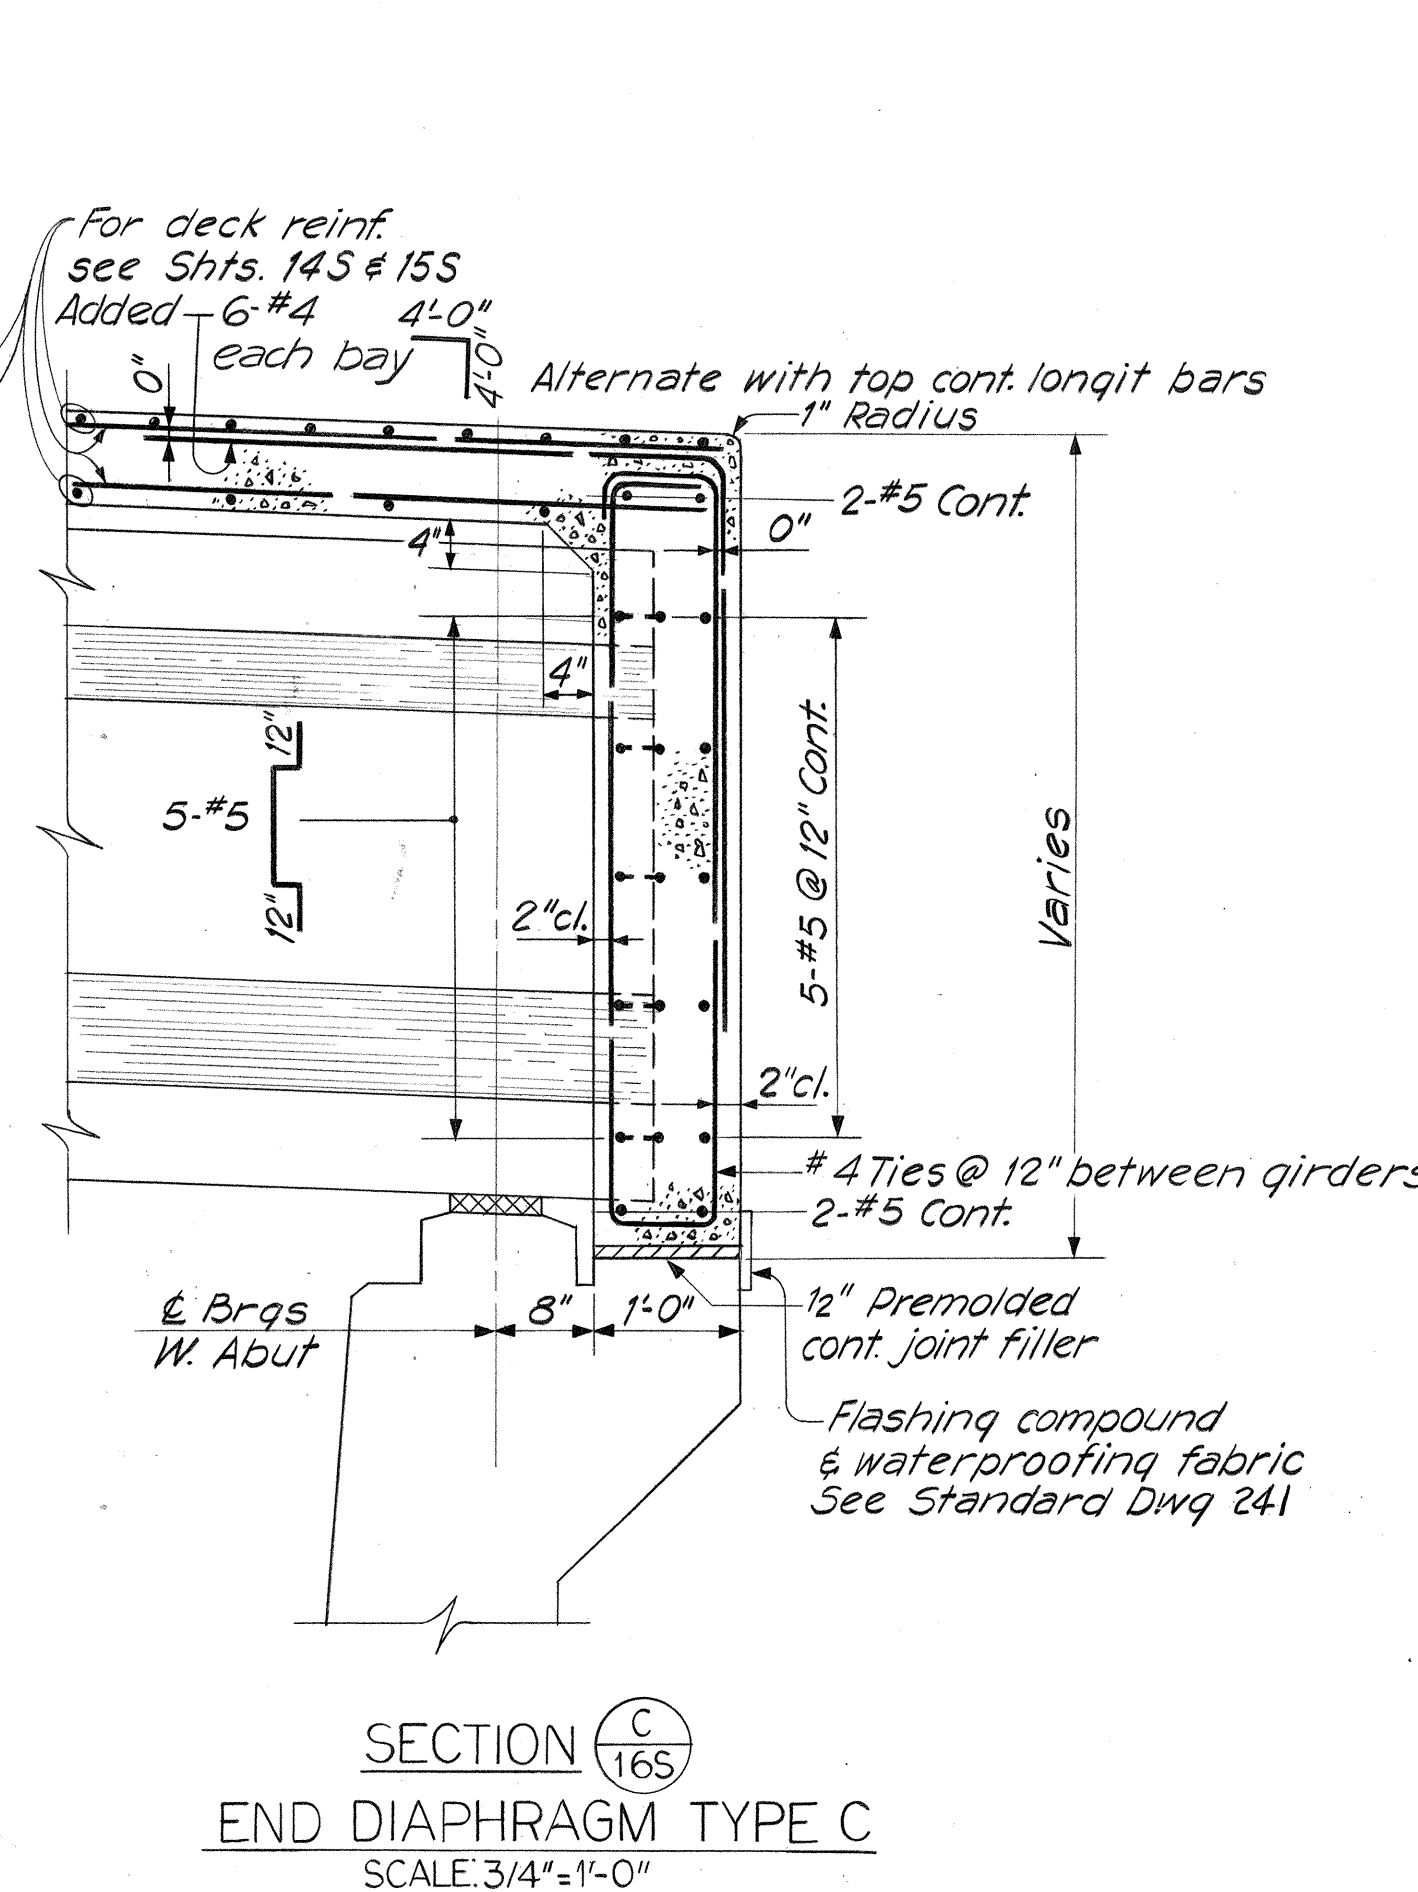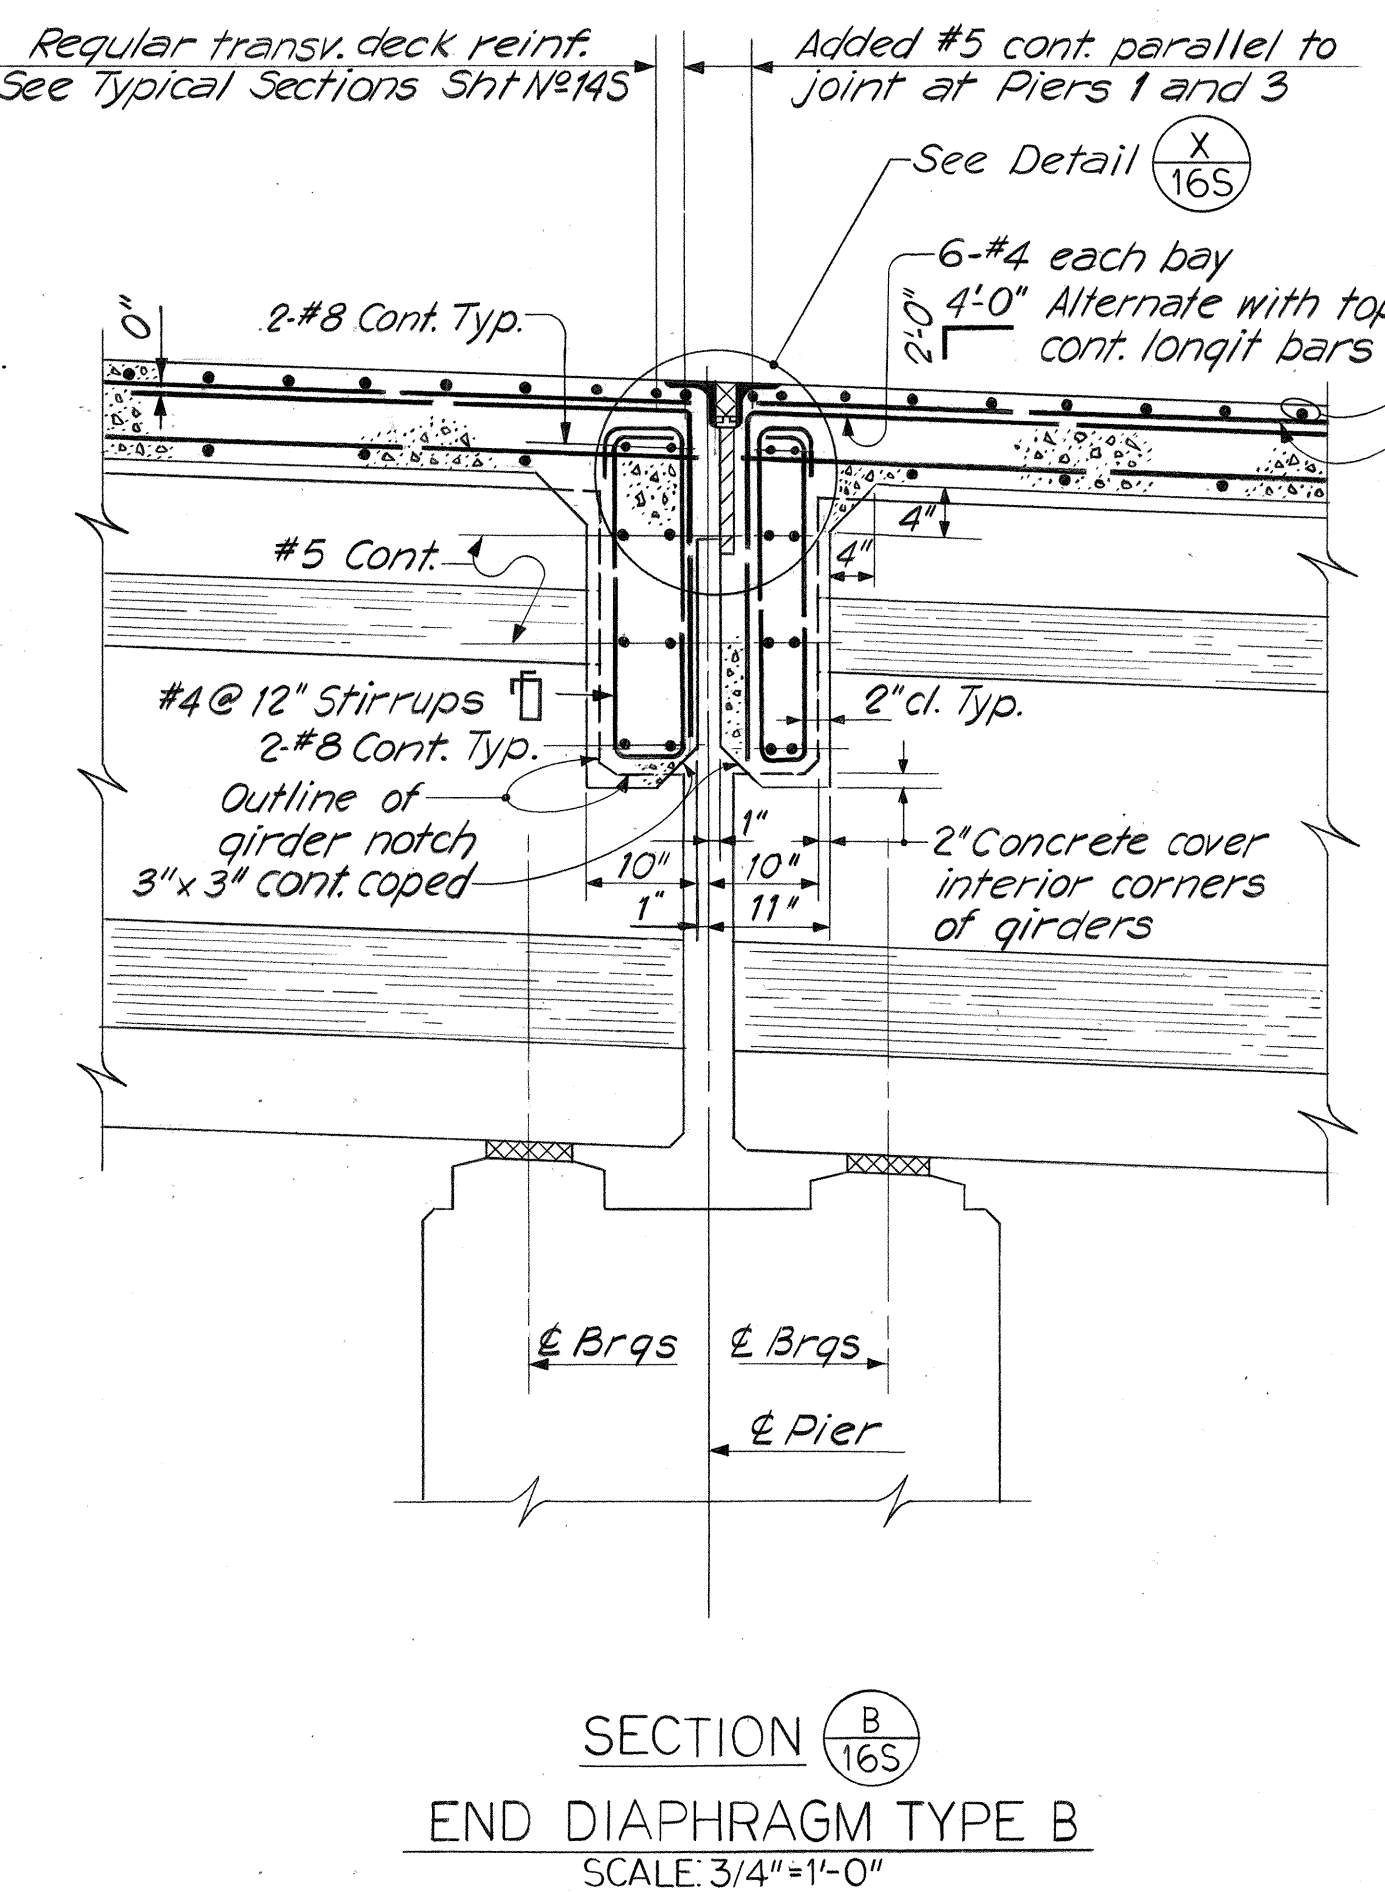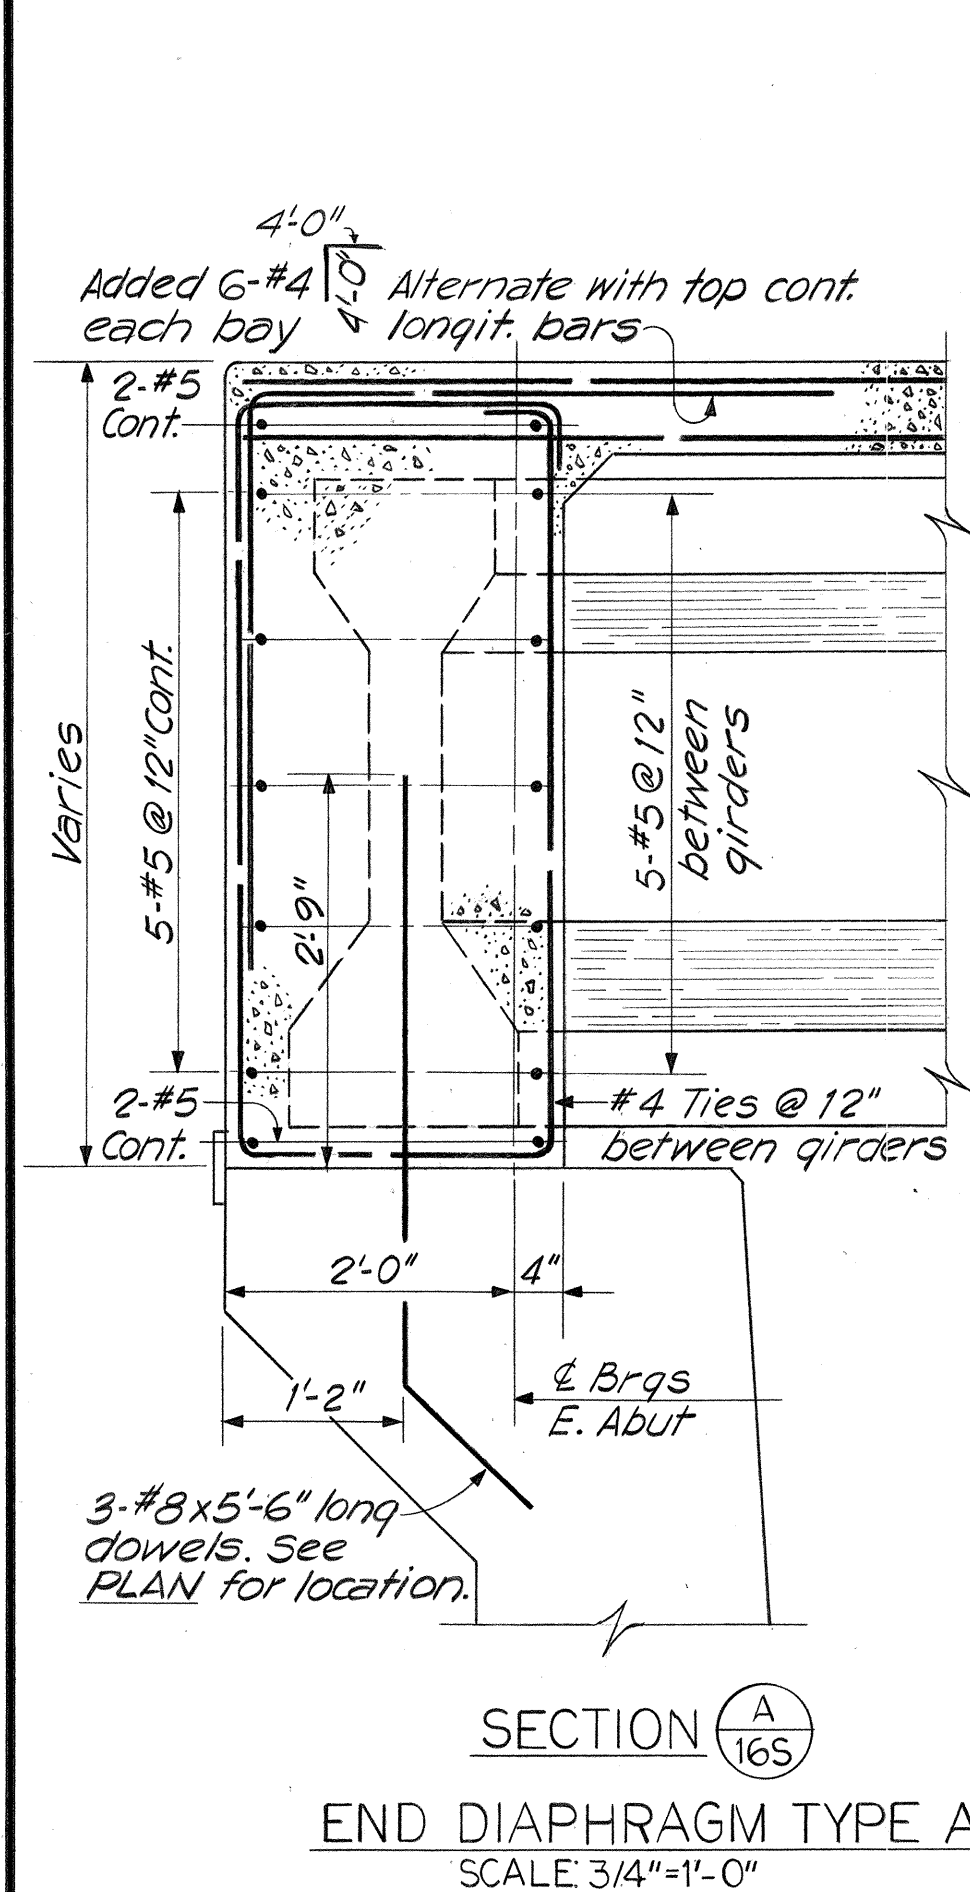

APPROVED:

[Signature] 2-8-71
Hawaiian Telephone Co., Ltd. Date

[Signature] 1-20-71
Honolulu Gas Co. Date

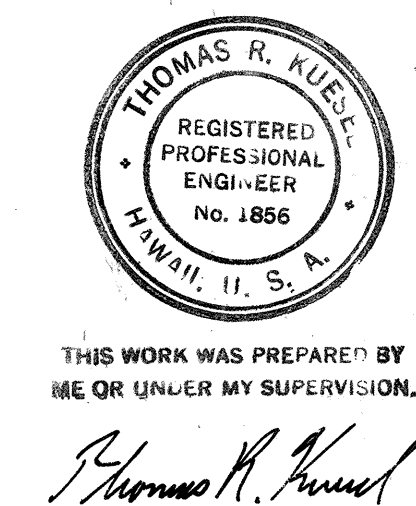

STATE OF HAWAII
DEPARTMENT OF TRANSPORTATION
HIGHWAYS DIVISION


**HALAWA INTERCHANGE
STRUCTURE NO. 16**

ULUNE EXTENSION VIADUCT
DECK & DIAPHRAGM DETAILS


PROJ. NO. I-H-1(89):13 DATE: MAY 1971
SHEET No. 165 OF 225 SHEETS

SURVEY PLOTTED BY	DATE
DRAWN BY	
CHECKED BY	
QUANTITIES BY	
NOTE BOOK	
No.	


FED. ROAD DIST. NO.	STATE	FED. AID PROJ. NO.	FISCAL YEAR	SHEET NO.	TOTAL SHEETS
HAWAII	HAW.	I-HI-1(89)13	1971	227	362

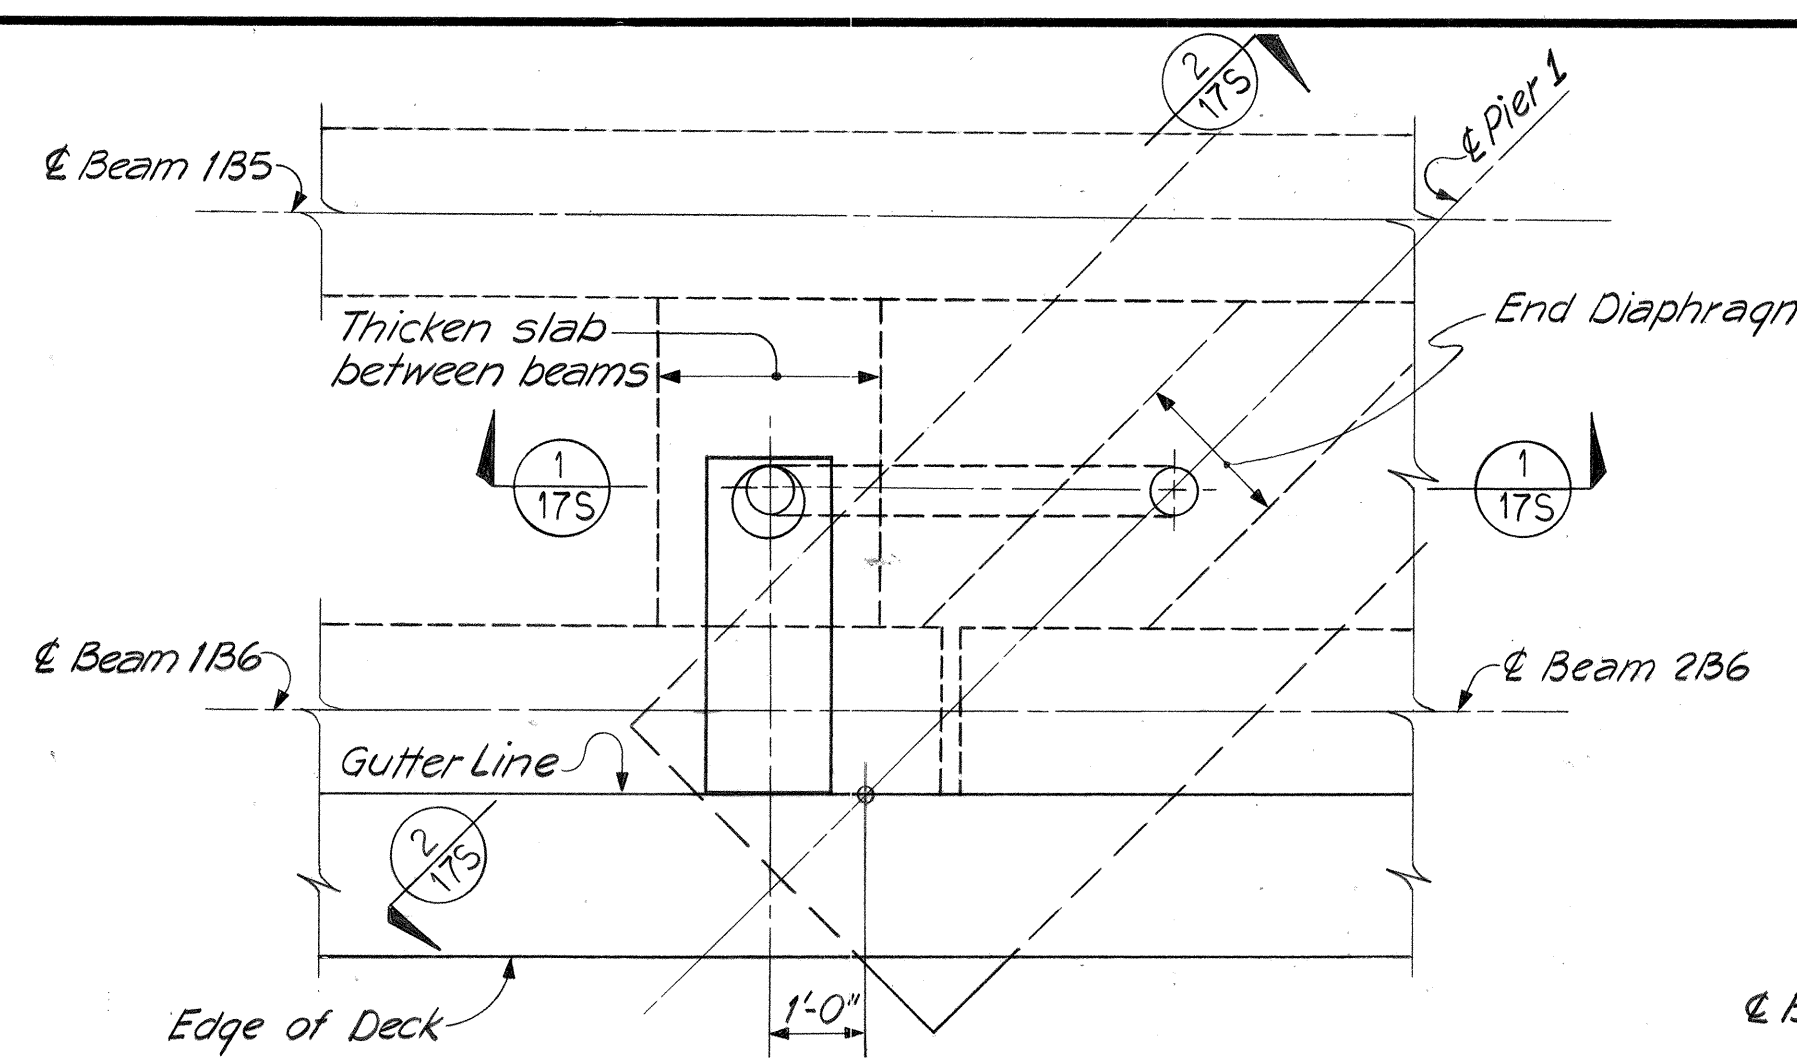


DRAINAGE AT PIER 1
1/2" = 1'-0"

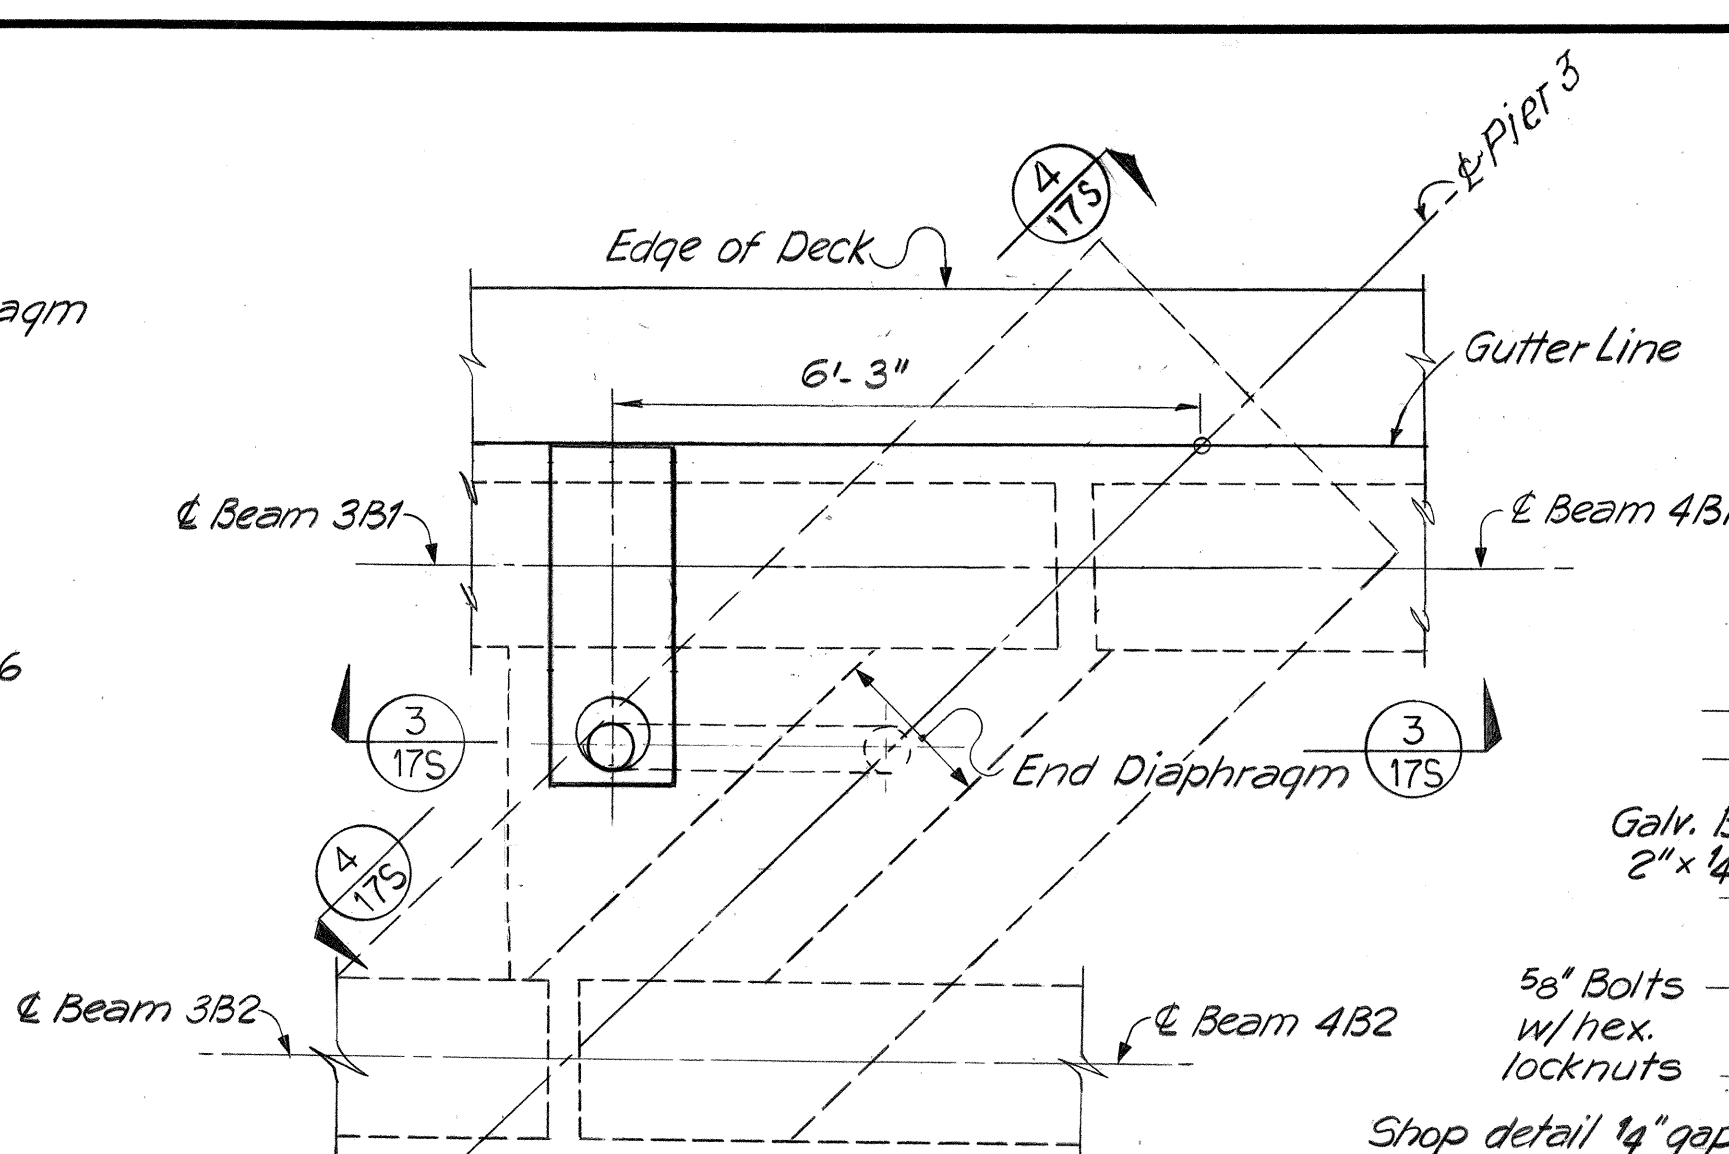


DRAINAGE AT PIER 3
1/2" = 1'-0"

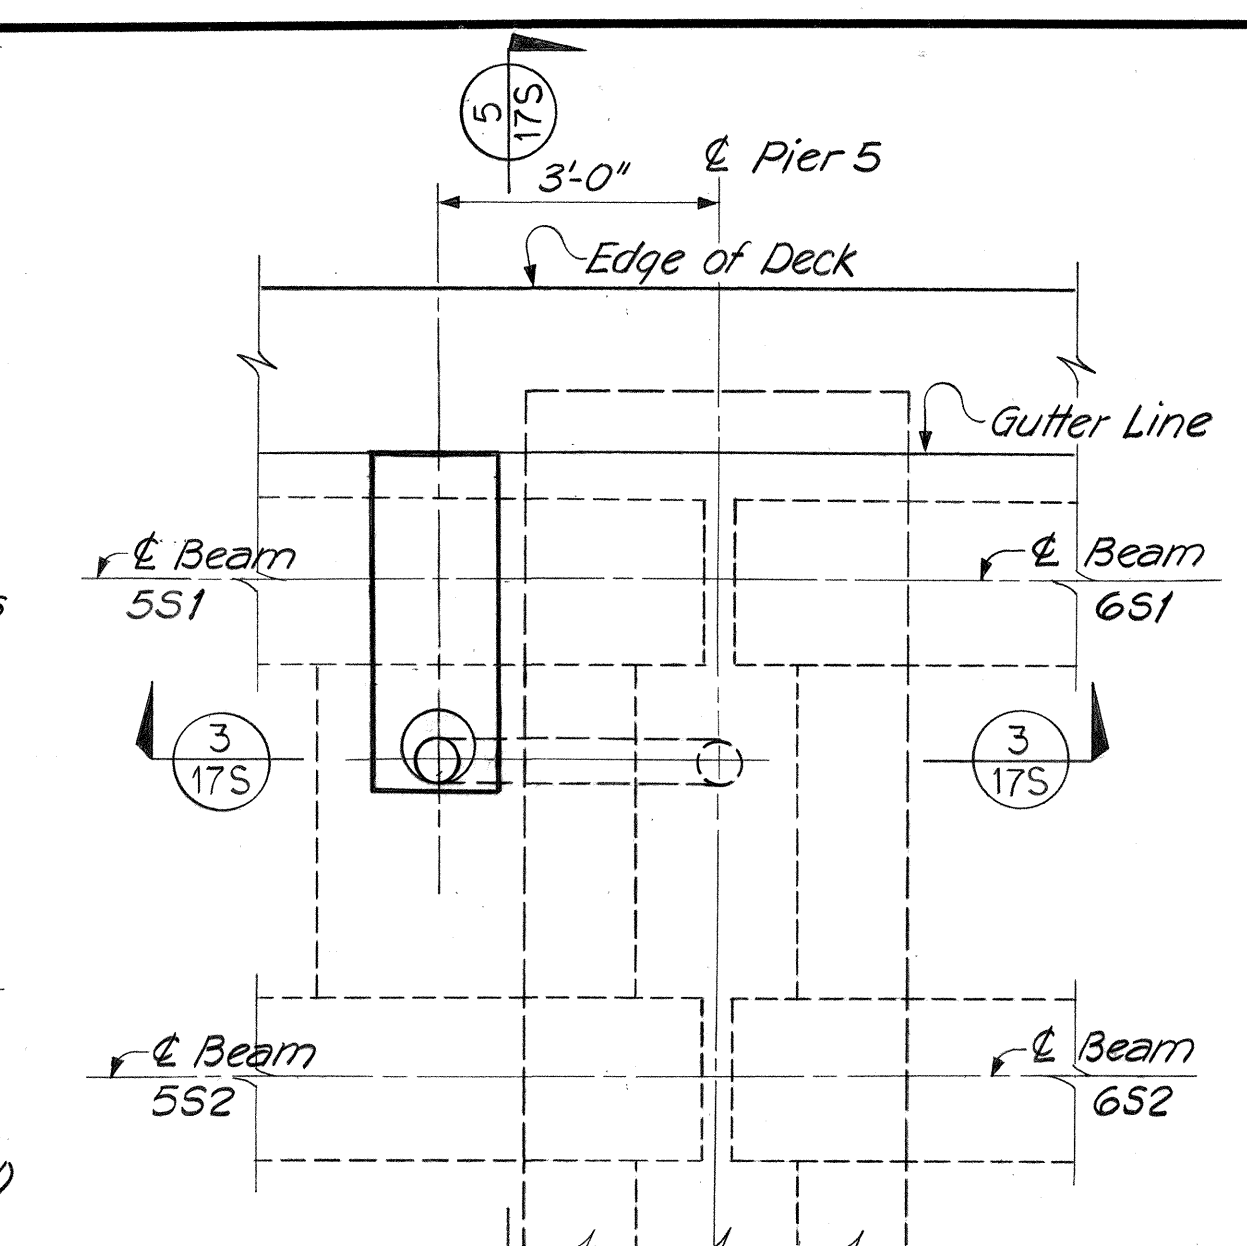


DRAINAGE AT PIER 5
1/2" = 1'-0"

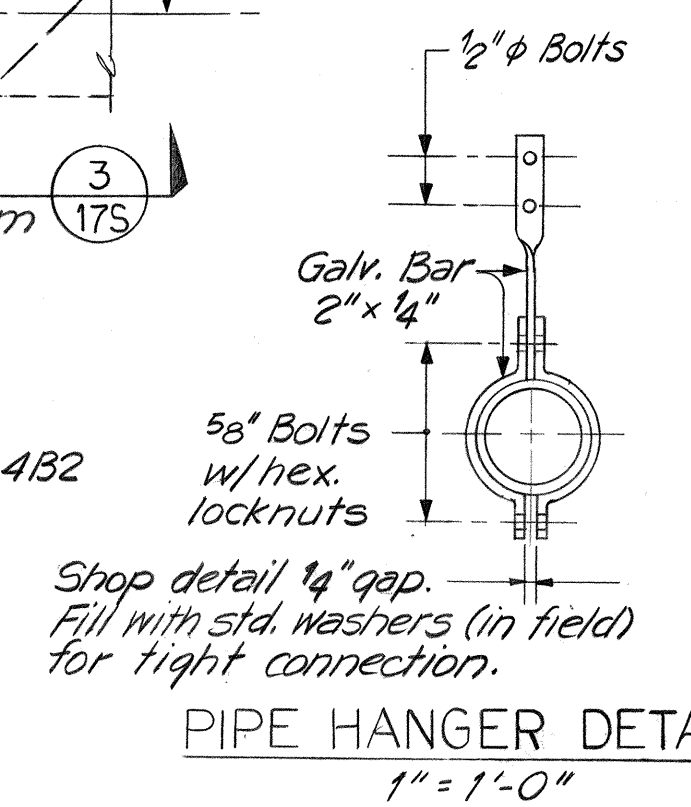


PIPE HANGER DETAIL
1" = 1'-0"

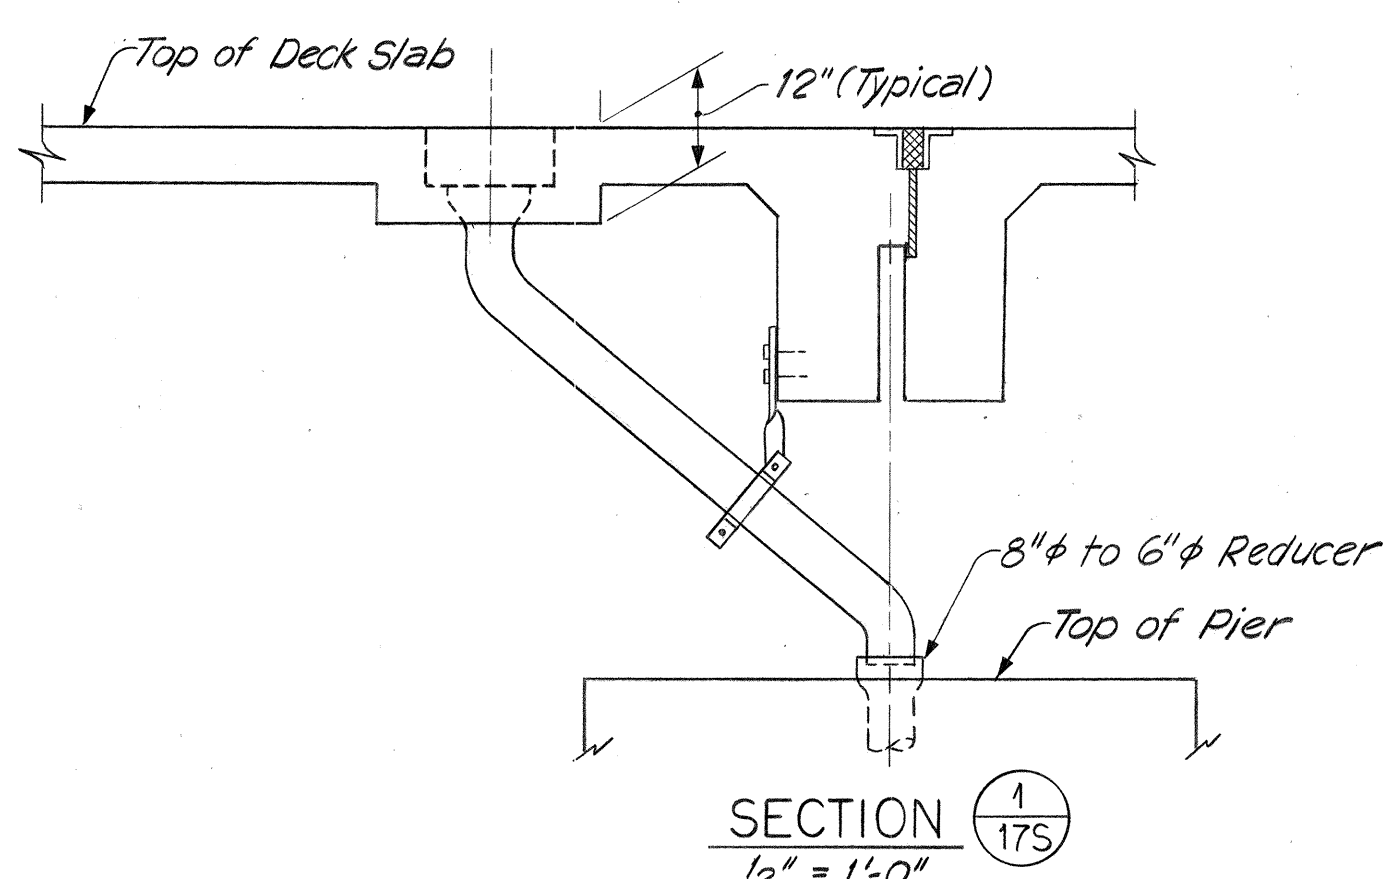


SECTION 1
1/2" = 1'-0"

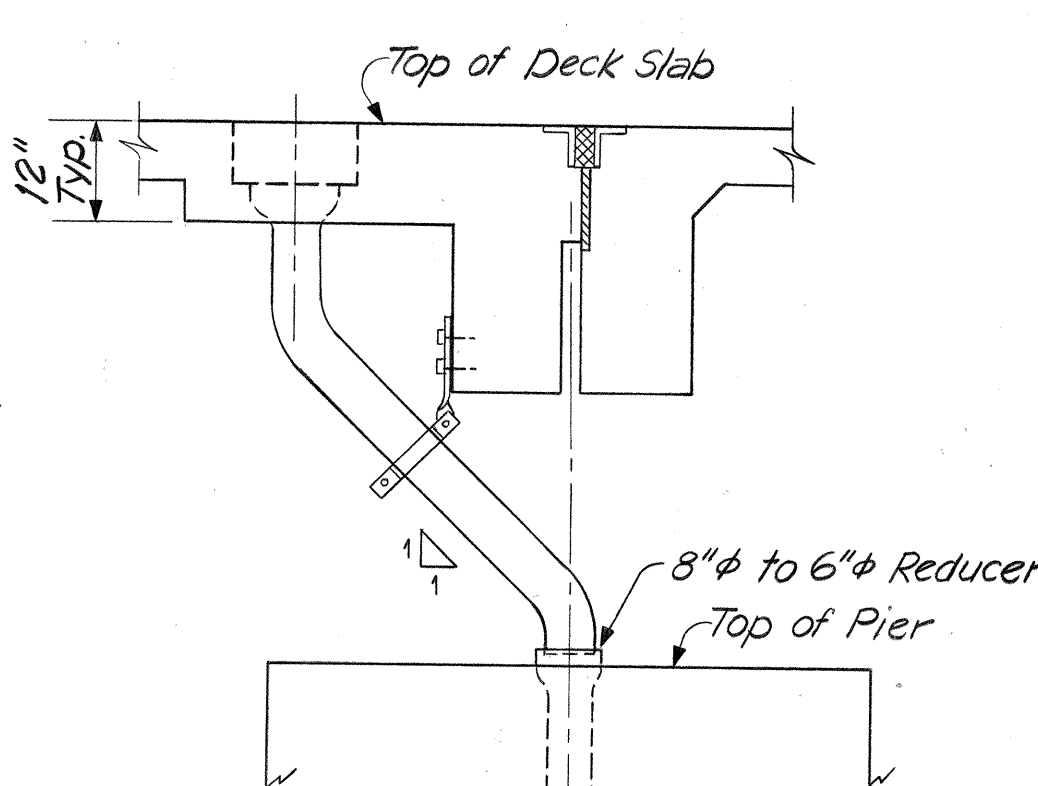


SECTION 3
1/2" = 1'-0"

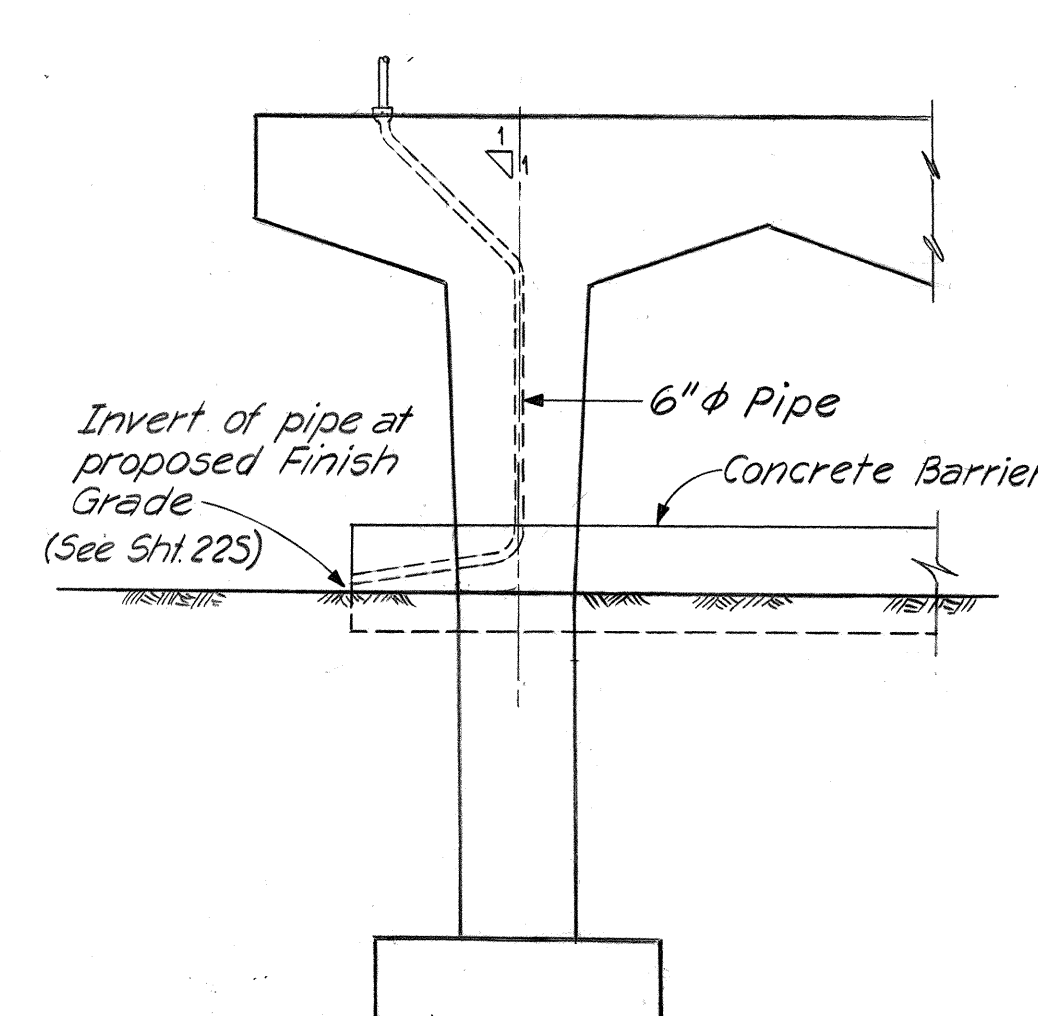

SECTION 4
1/8" = 1'-0"

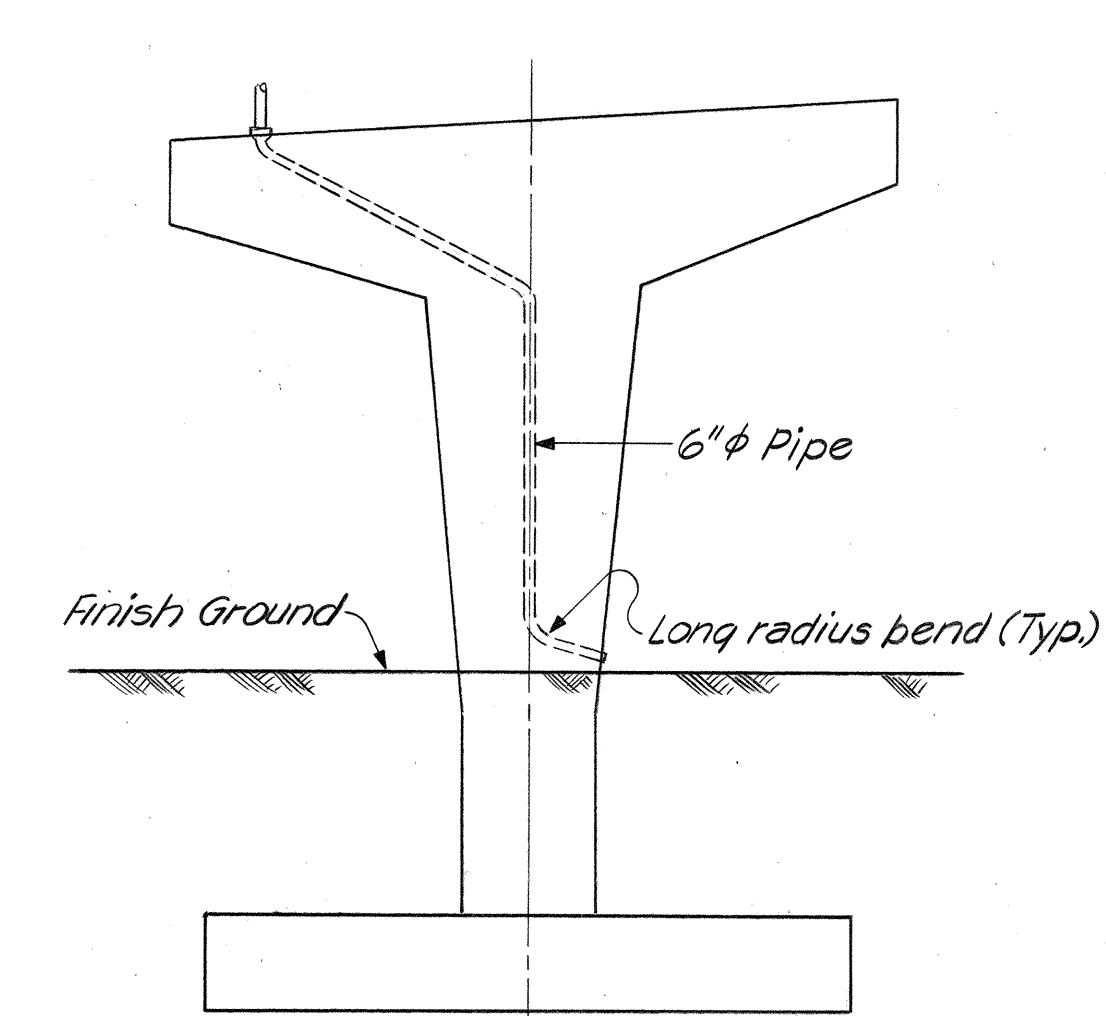


SECTION 5
1/8" = 1'-0"

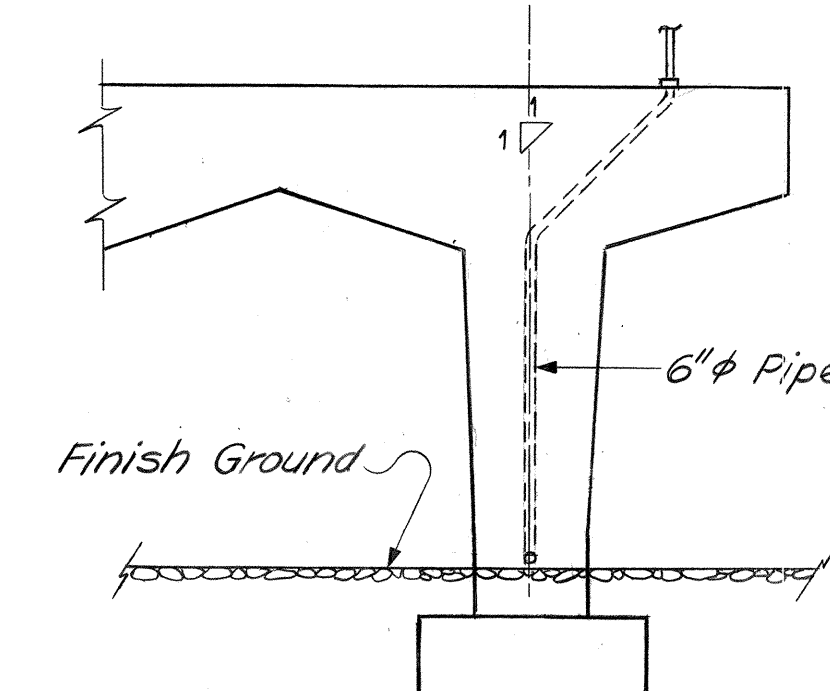

SECTION 2
1/8" = 1'-0"


Notes:

- All pipe and fittings to be 6" standard galv. steel A.S.T.M. A120 (welded type fittings to be A.S.T.M. A234 galv.)
- Deck drains, grates and frames including cap screws and washers shall be galv. after fabrication is complete in accordance with the standard specifications.
- All pipes, deck drains, hangers and miscellaneous fasteners are included for payment with the item "Concrete in Structure No. 16 Except Footings."

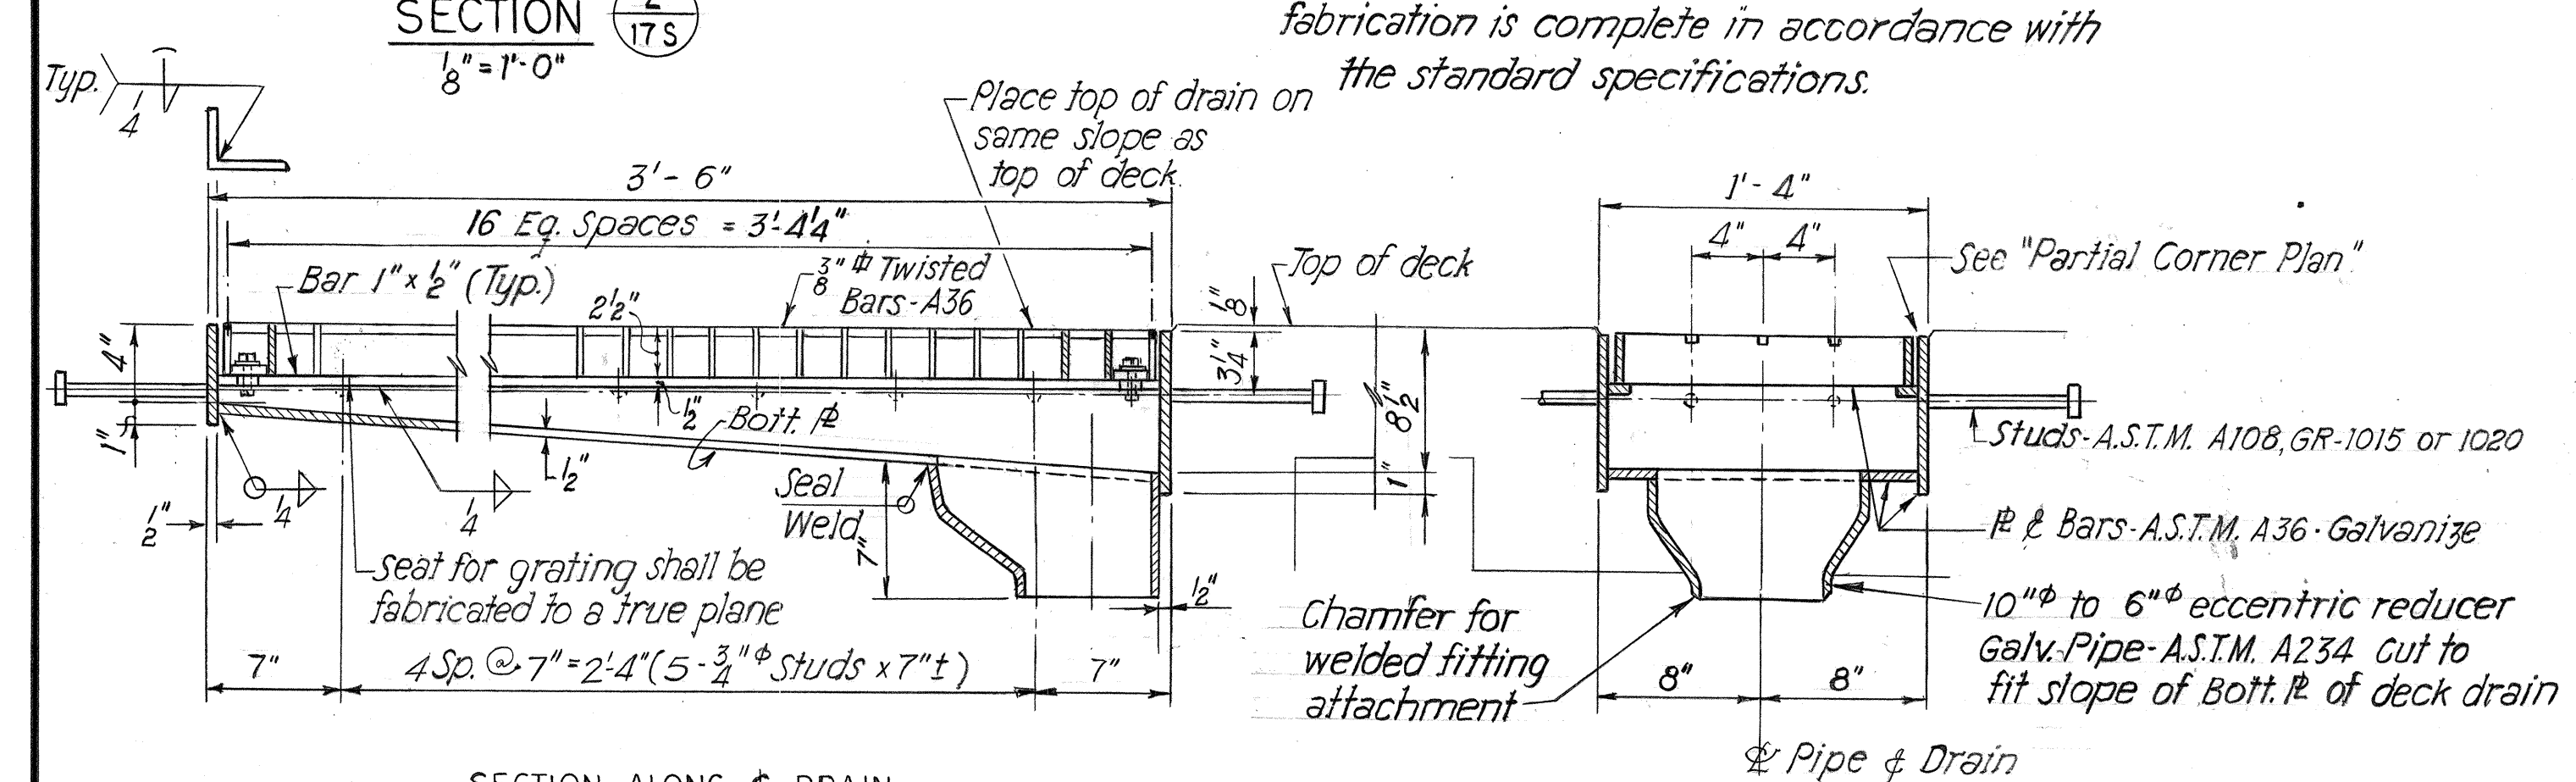

SECTION ALONG DRAIN

TYPE "A" DECK DRAIN GRATE & FRAME (5 REQ'D)
1/2" = 1'-0"

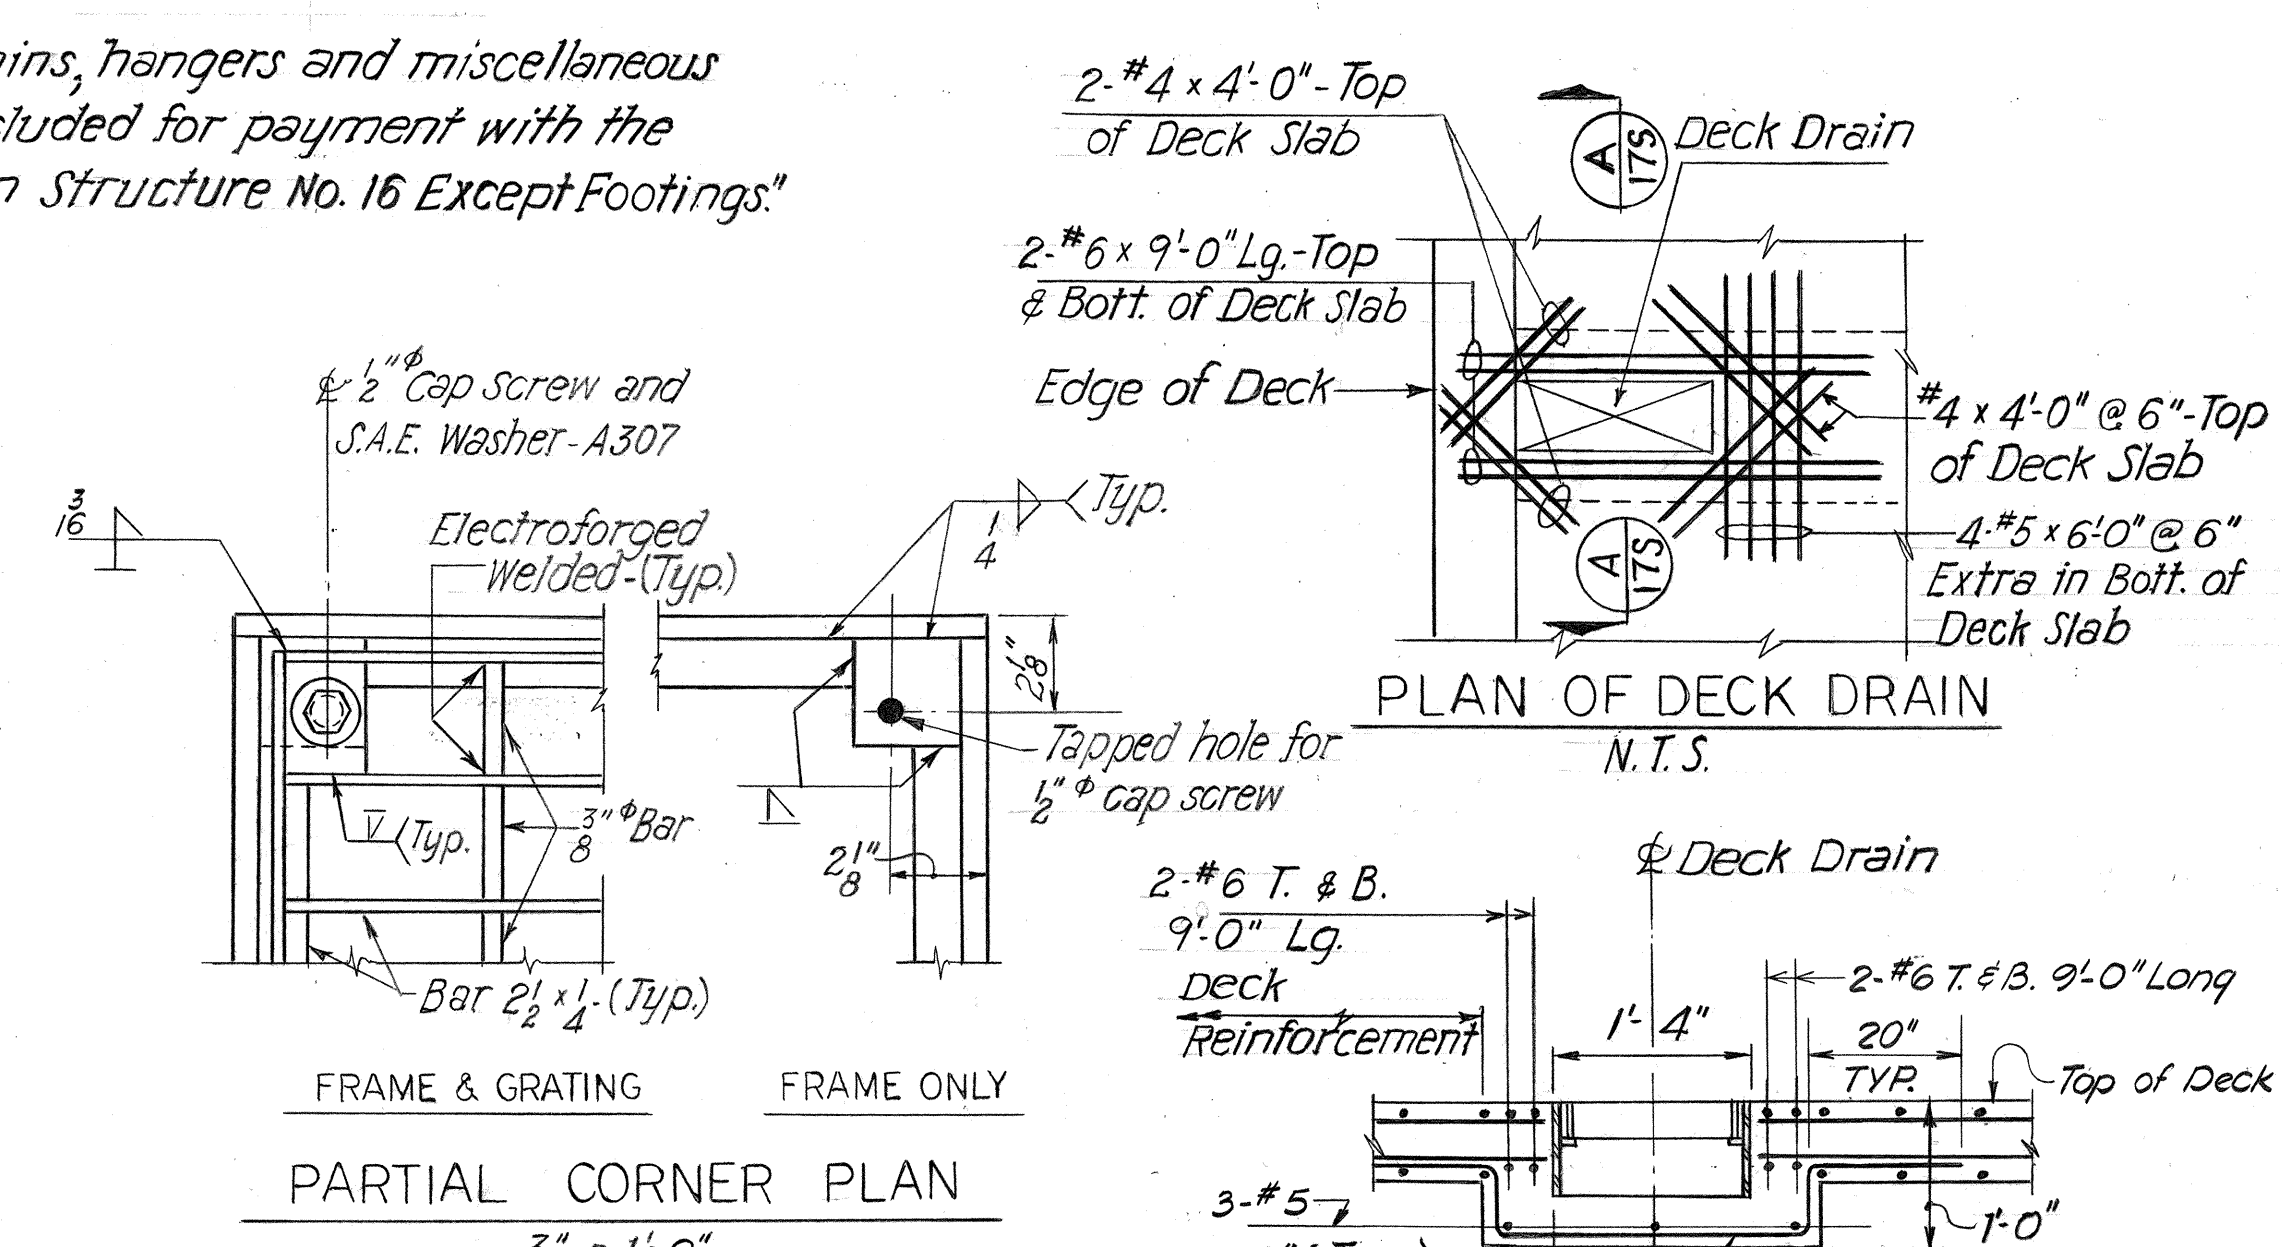

PLAN OF DECK DRAIN
N.T.S.

PARTIAL CORNER PLAN
3" = 1'-0"


SECTION A-A
3/4" = 1'-0"

THOMAS R. KUESEL
REGISTERED PROFESSIONAL ENGINEER
No. 1855
HAWAII, U.S.A.
THIS WORK WAS PREPARED BY ME OR UNDER MY SUPERVISION.
Thomas R. Kuesel


STATE OF HAWAII
DEPARTMENT OF TRANSPORTATION
HIGHWAYS DIVISION
HALAWA INTERCHANGE
STRUCTURE NO.16
ULUNE EXTENSION VIADUCT
DRAINAGE DETAILS
PROJ. NO. I-HI-1(89)13 DATE: MAY 1971
SHEET No. 17S OF 22S SHEETS

ORIGINAL PLAN	DATE
DRAWN BY	01/16/70
CHECKED BY	01/16/70
DESIGNED BY	01/16/70
QUANTITIES BY	01/16/70
NOTED BY	01/16/70
NO.	


FED. ROAD DIST. NO.	STATE	FED. AID PROJ. NO.	FISCAL YEAR	SHEET NO.	TOTAL SHEETS
HAWAII	HAW.	I-H-1(89):13	1971	228	362

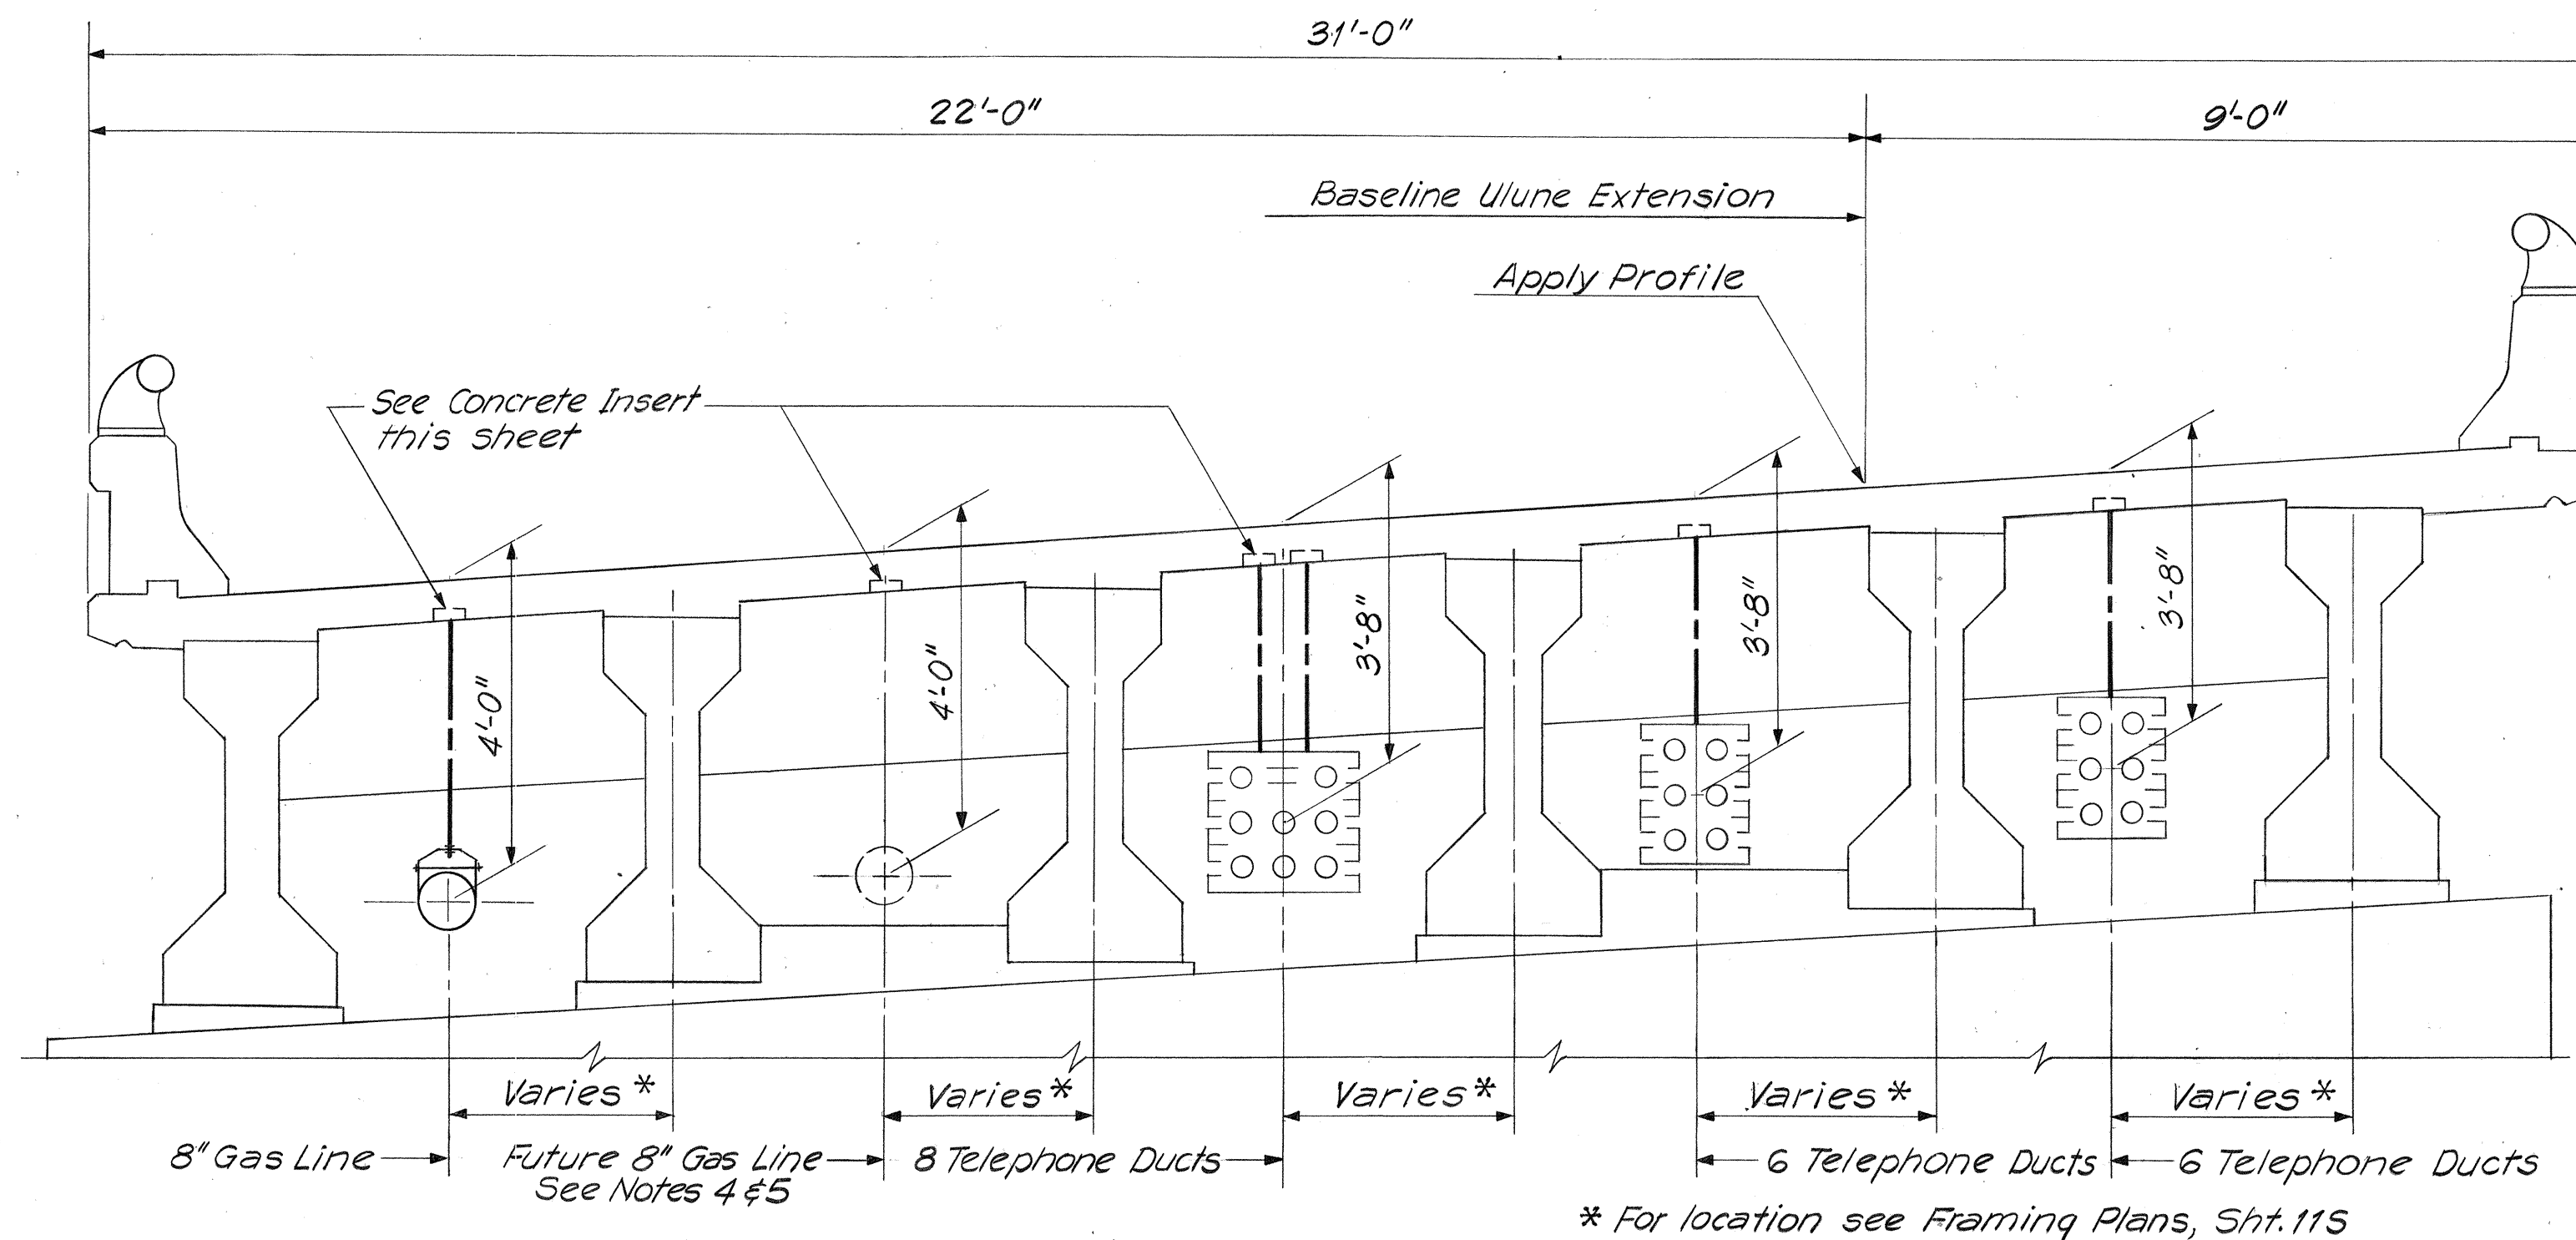

TYPICAL SECTION
Looking Upstation
SCALE: 1/2"=1'-0"

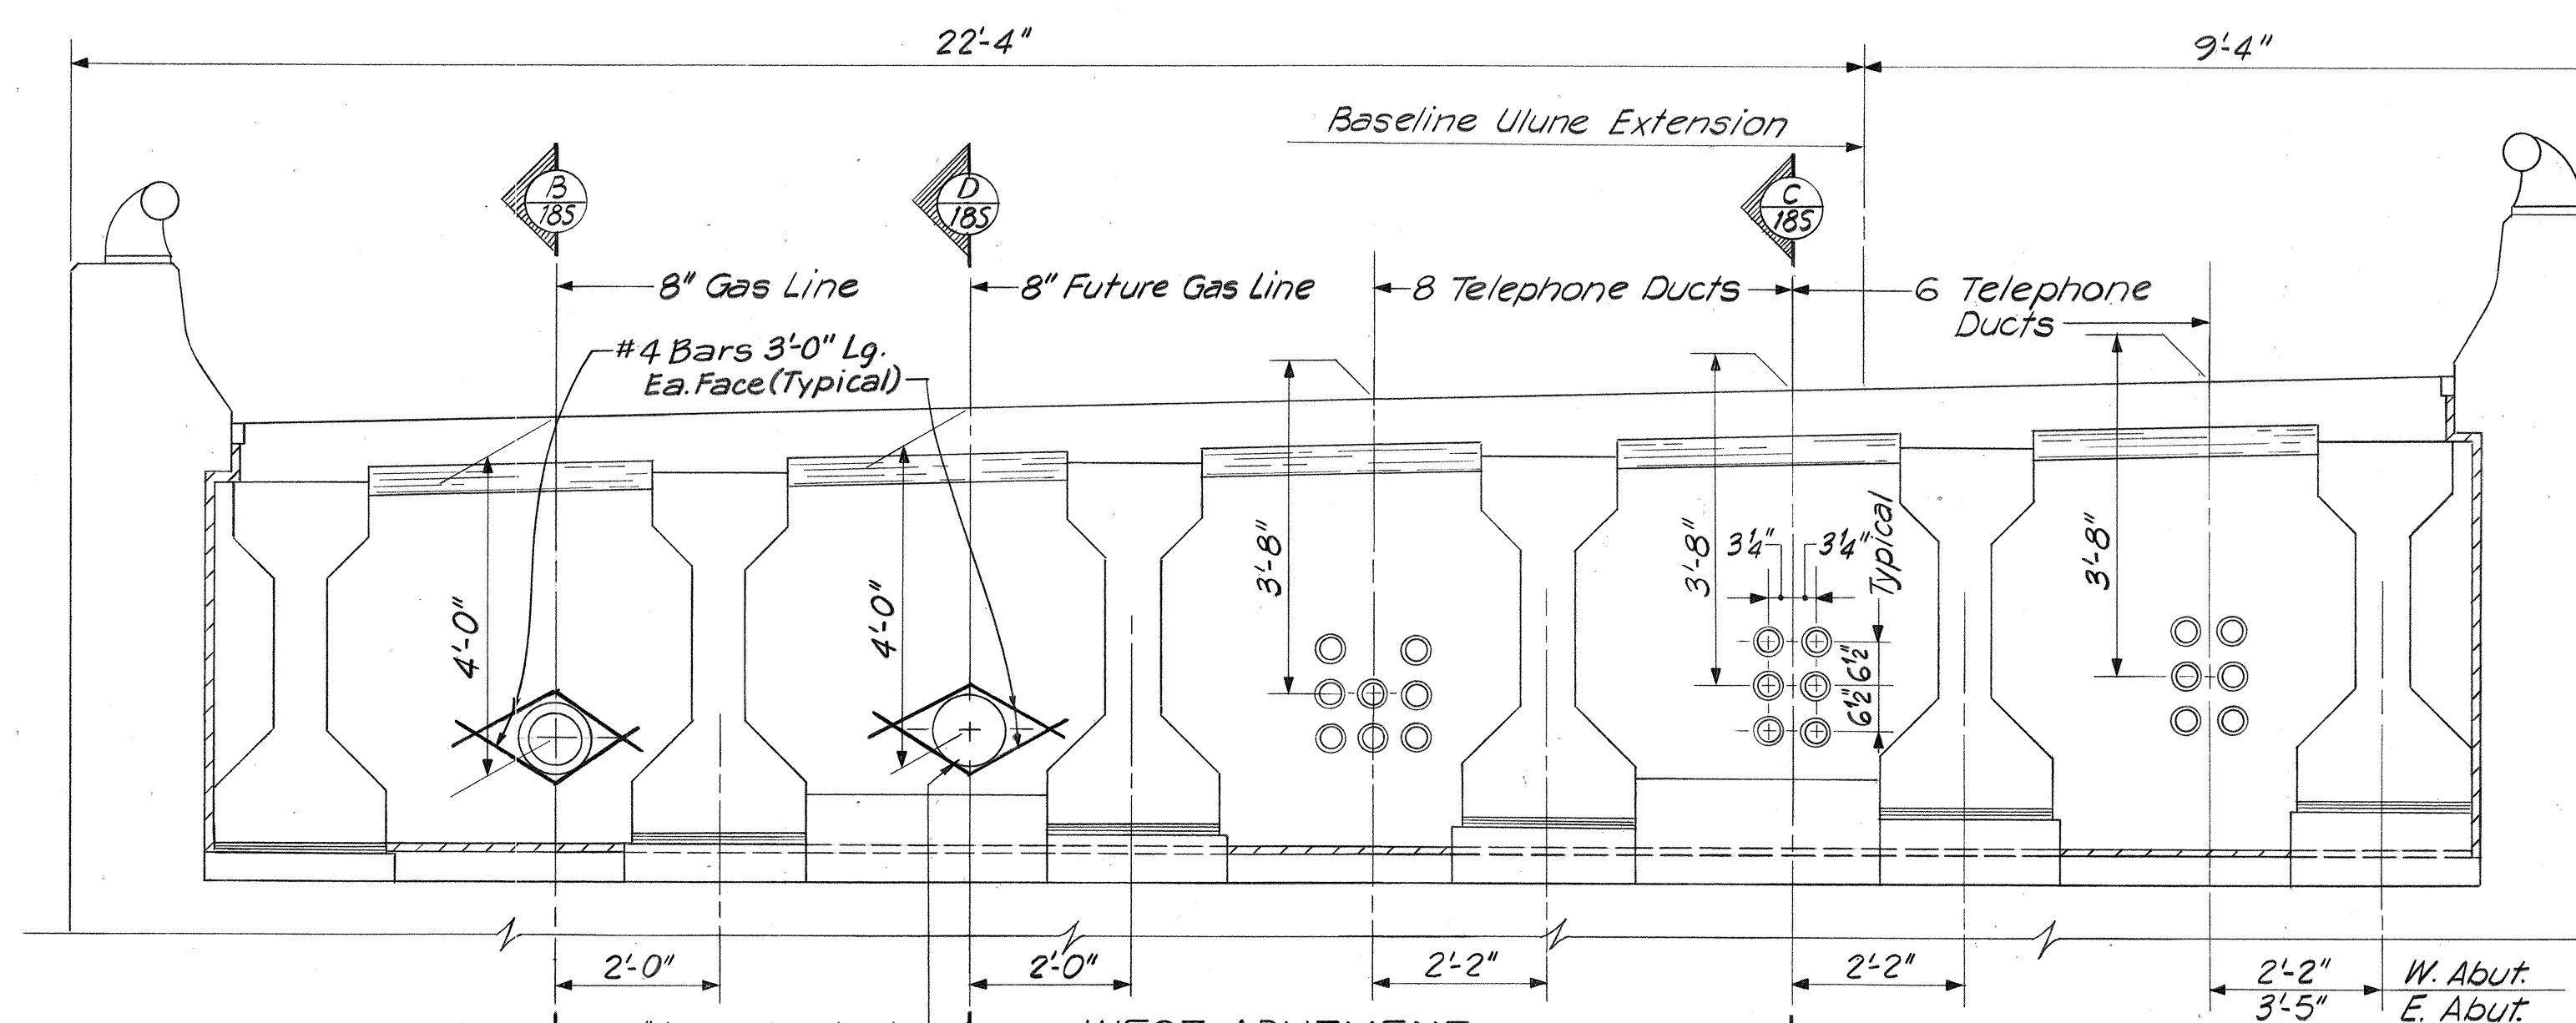


WEST ABUTMENT
Looking Upstation
SCALE: 1/2"=1'-0"
(East Abutment similar but opposite hand)



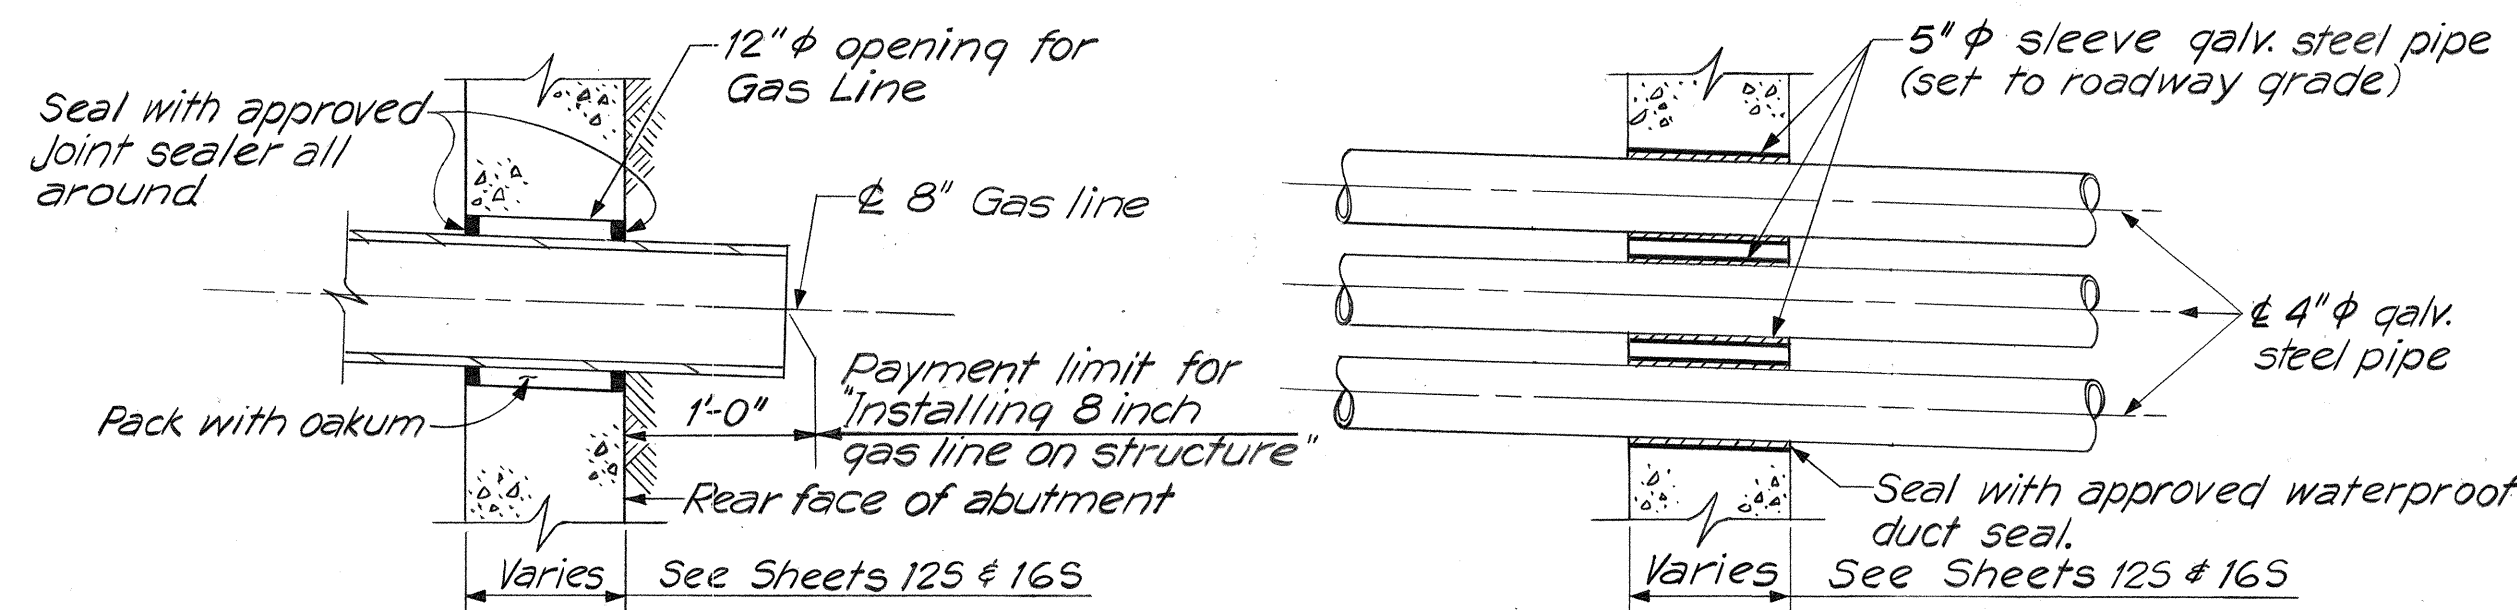


SECTION B-B
SCALE: 1"=1'-0"
Note: Sections B-B & C-C apply to Diaphragm Type D at Piers 2, 4 & 6


SECTION C-C
SCALE: 1"=1'-0"

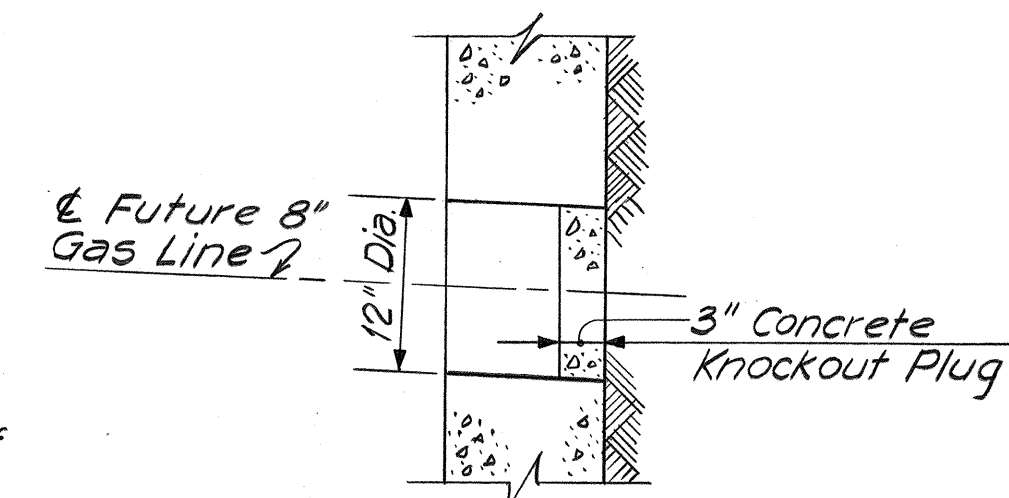

SECTION D-D
SCALE: 1"=1'-0"

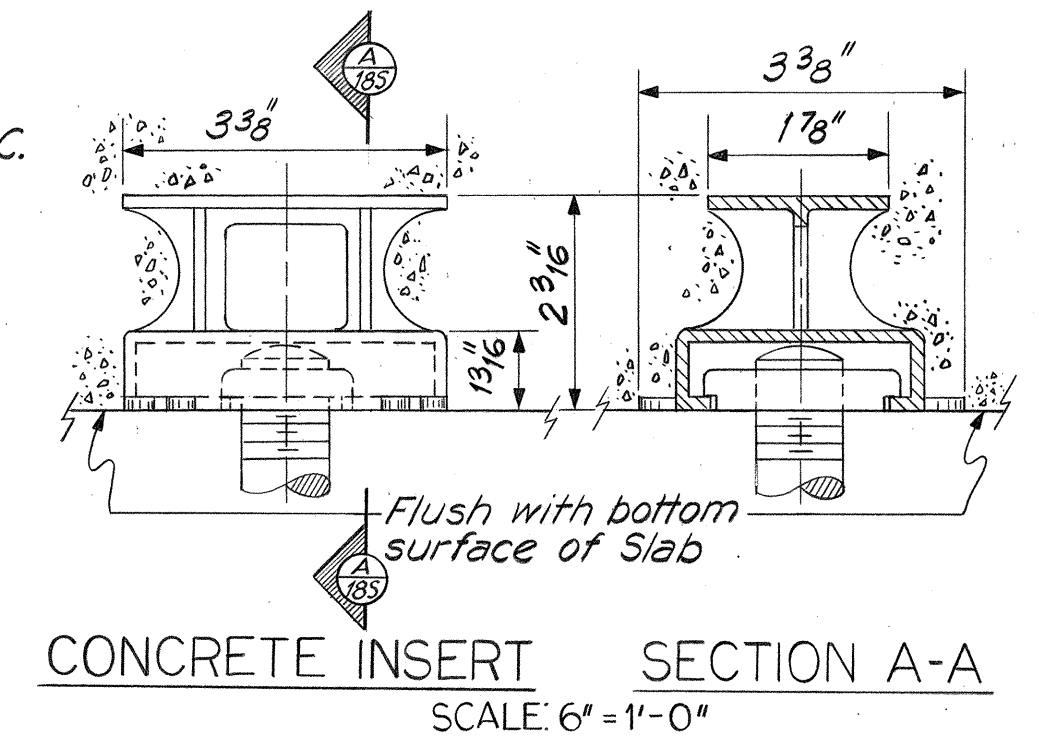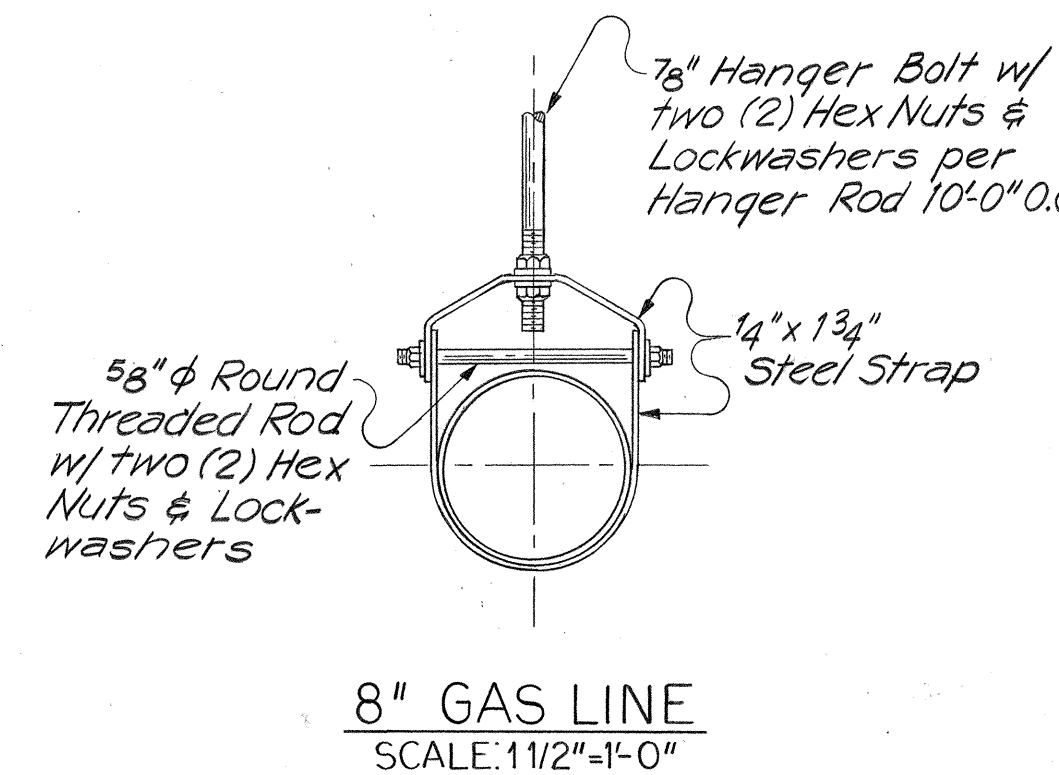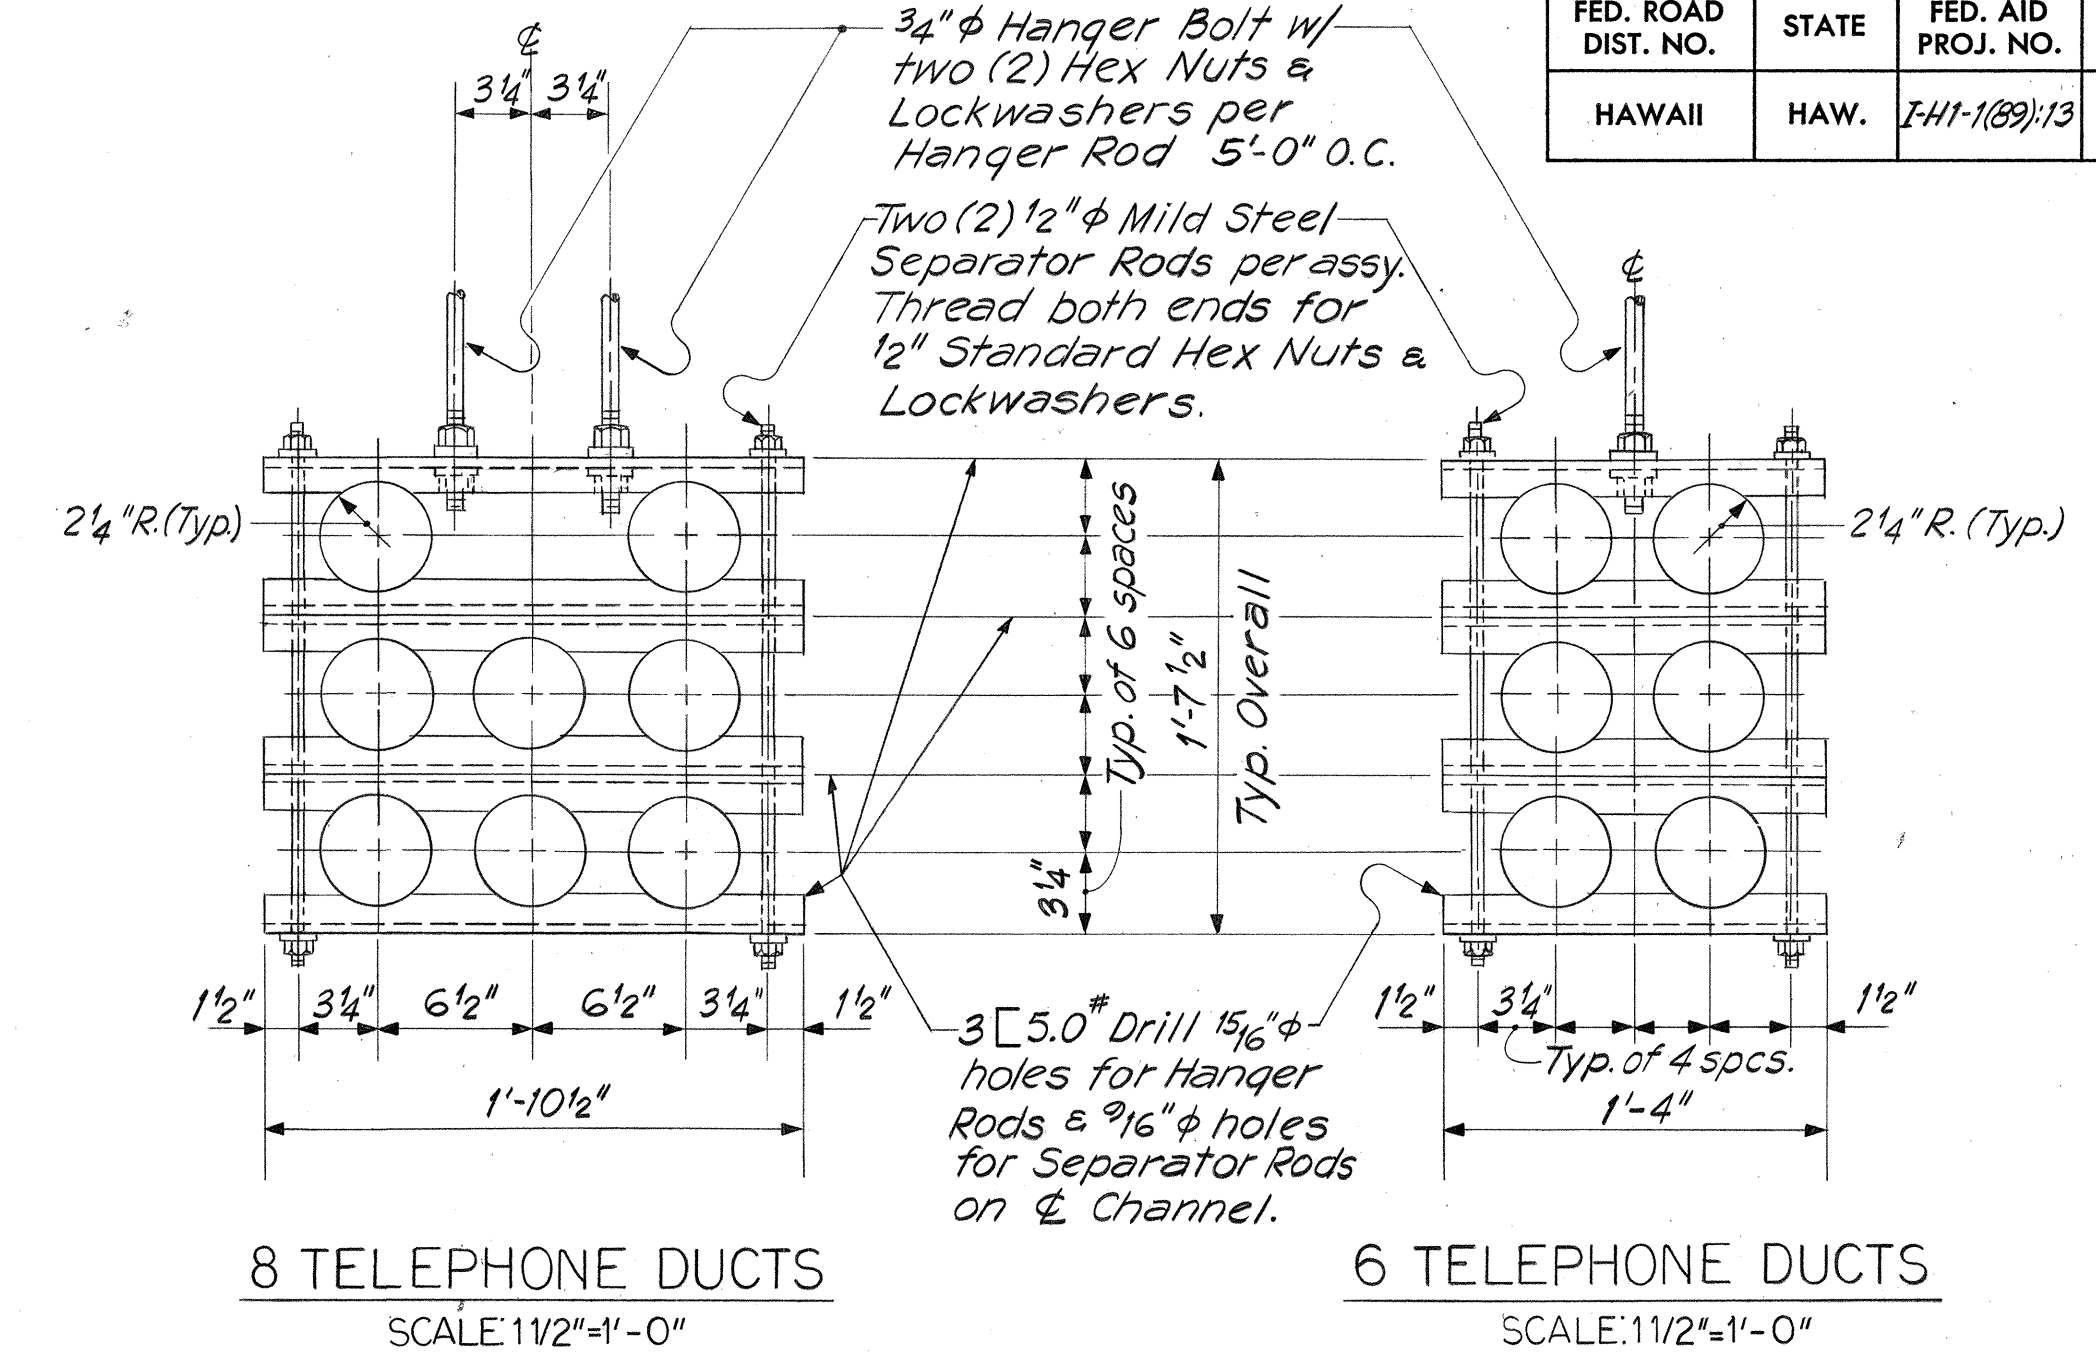

- NOTES:
- All metal shown on this sheet will be hot dip galvanized except as noted.
 - Spacing of all hangers to be at 5'-0" O.C. max. unless noted.
 - All telephone ducts are 4" ϕ galvanized steel pipe which are to be furnished by the Hawaiian Telephone Company and are to be installed by the Contractor.
 - All hanger assemblies including inserts are to be furnished and installed by the Contractor, including inserts for future 8" Gas Line.
 - Provide 12" ϕ opening for future Gas Line in Diaphragm Type D at Piers 2, 4 & 6.

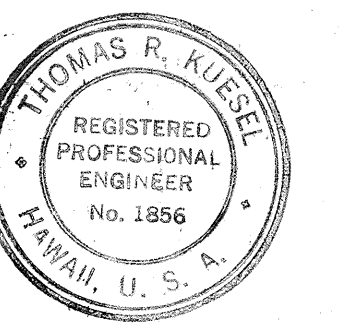


THIS WORK WAS PREPARED BY ME OR UNDER MY SUPERVISION.
Thomas R. Kneel

APPROVED:
Hawaiian Telephone Co., Ltd. 2-8-71
Paul C. Joy, Vice President, Honolulu Gas Co. 1-10-71

STATE OF HAWAII
DEPARTMENT OF TRANSPORTATION
HIGHWAYS DIVISION
HALAWA INTERCHANGE
STRUCTURE NO. 16
ULUNE EXTENSION VIADUCT
UTILITY DETAILS
PROJ. No. I-H-1(89):13 DATE: MAY 1971
SHEET No. 185 OF 225 SHEETS



DATE	DATE
DESIGNED BY	DESIGNED BY
CHECKED BY	CHECKED BY
NOTED BY	NOTED BY
ORIGINAL PLAN	ORIGINAL PLAN
NOTE BOOK	NOTE BOOK
No.	No.

FED. ROAD DIST. NO.	STATE	FED. AID PROJ. NO.	FISCAL YEAR	SHEET NO.	TOTAL SHEETS
HAWAII	HAW.	I-41-1(89)-13	1971	229	362

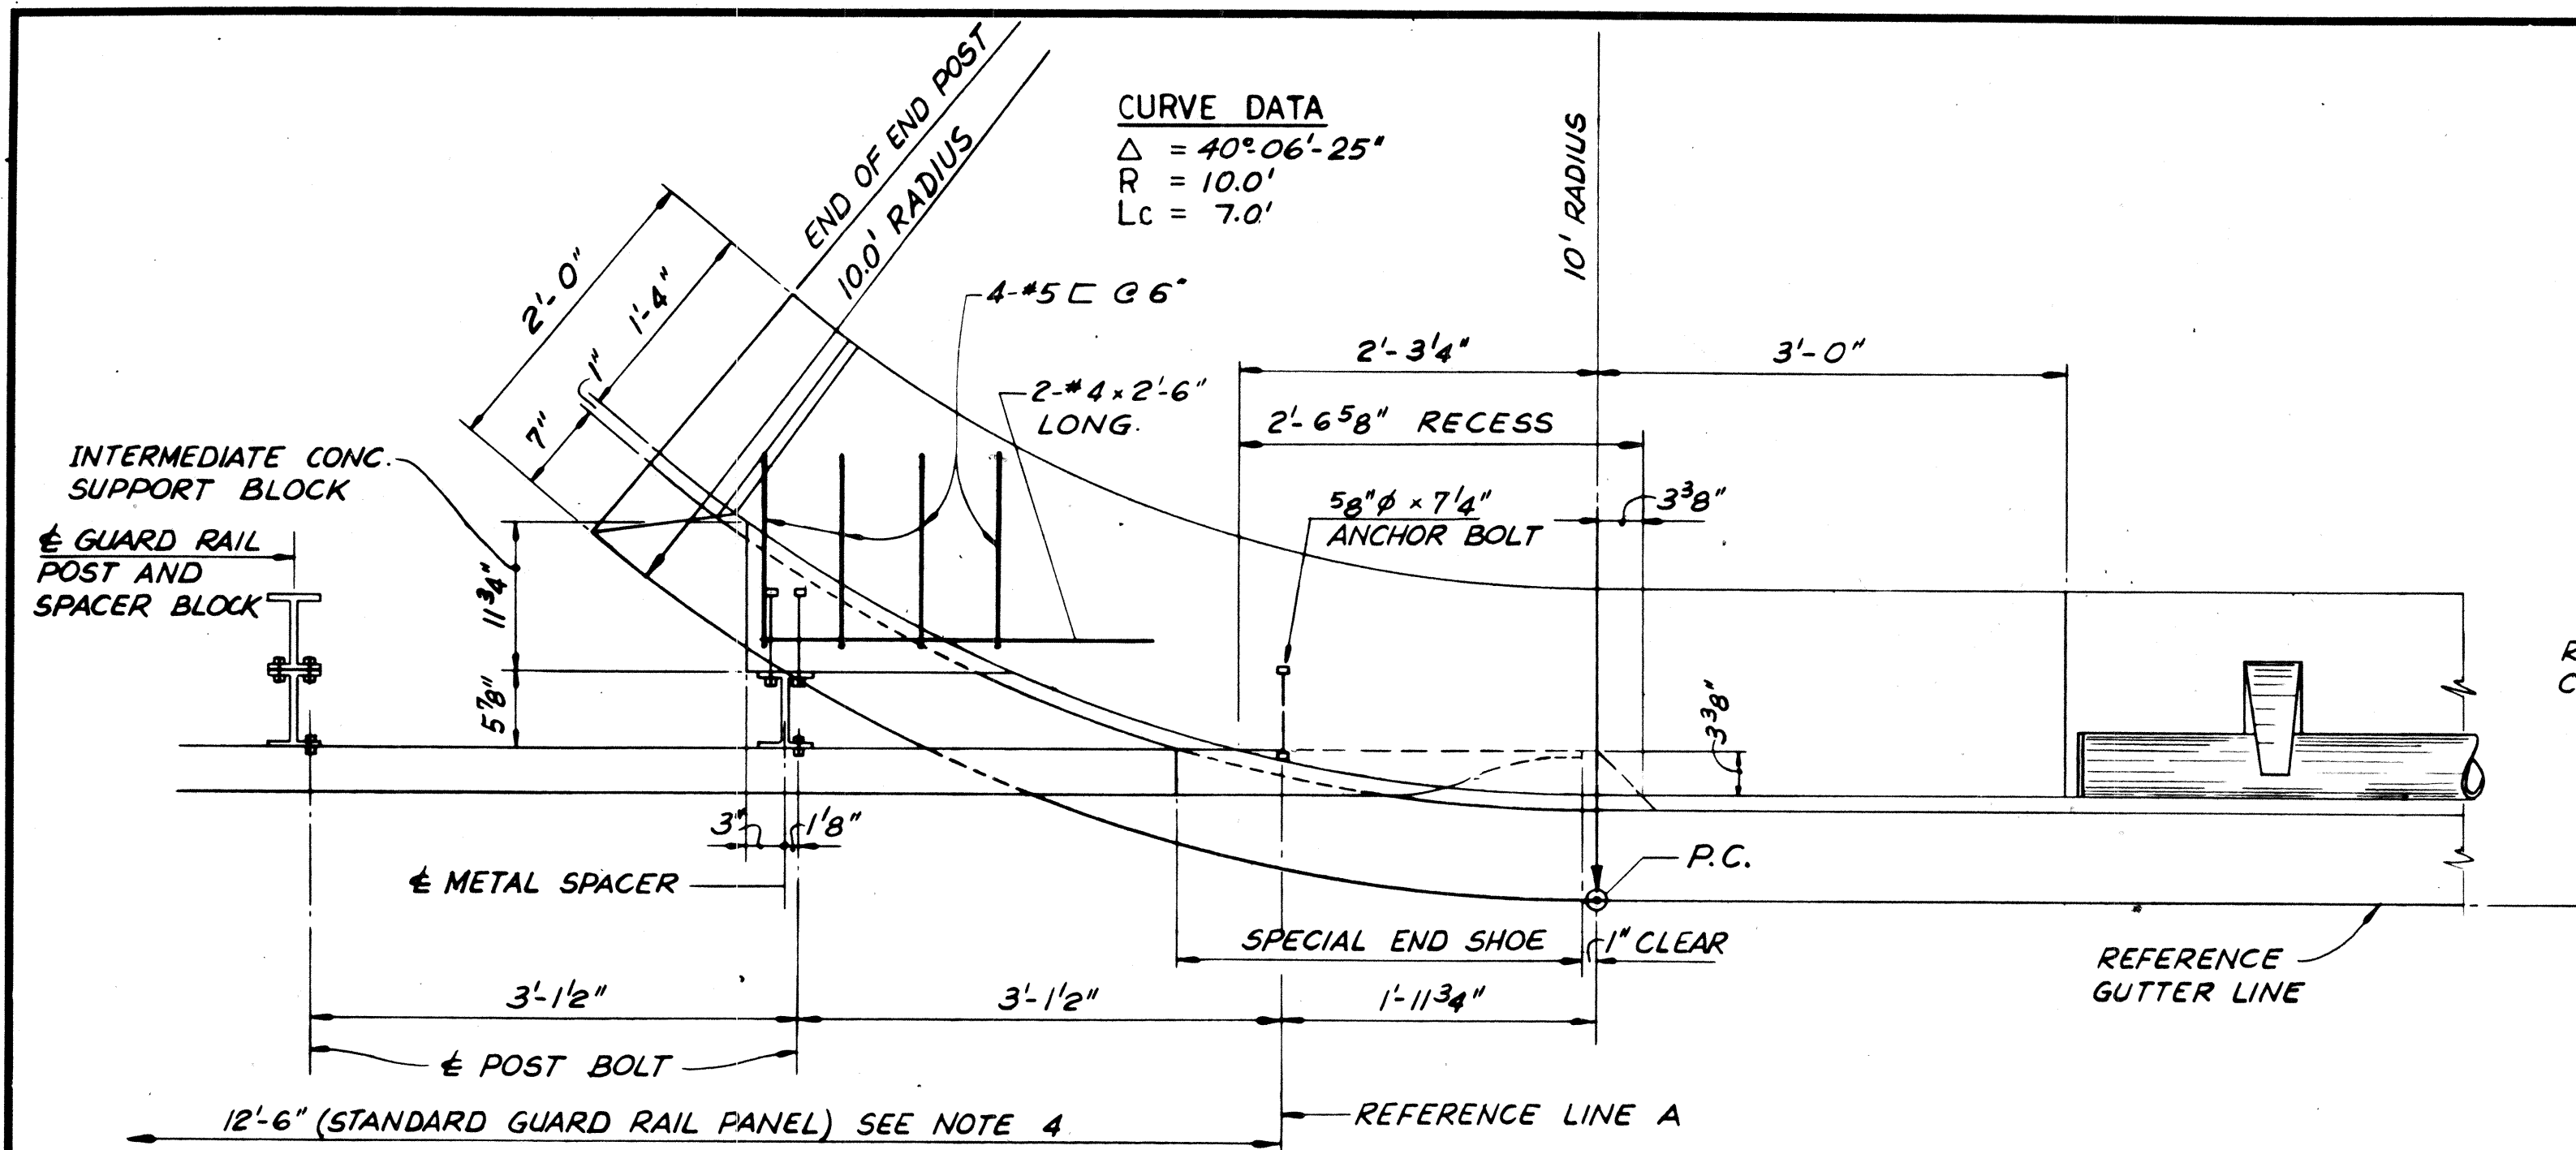


PLAN

SCALE : 1" = 1'-0" 

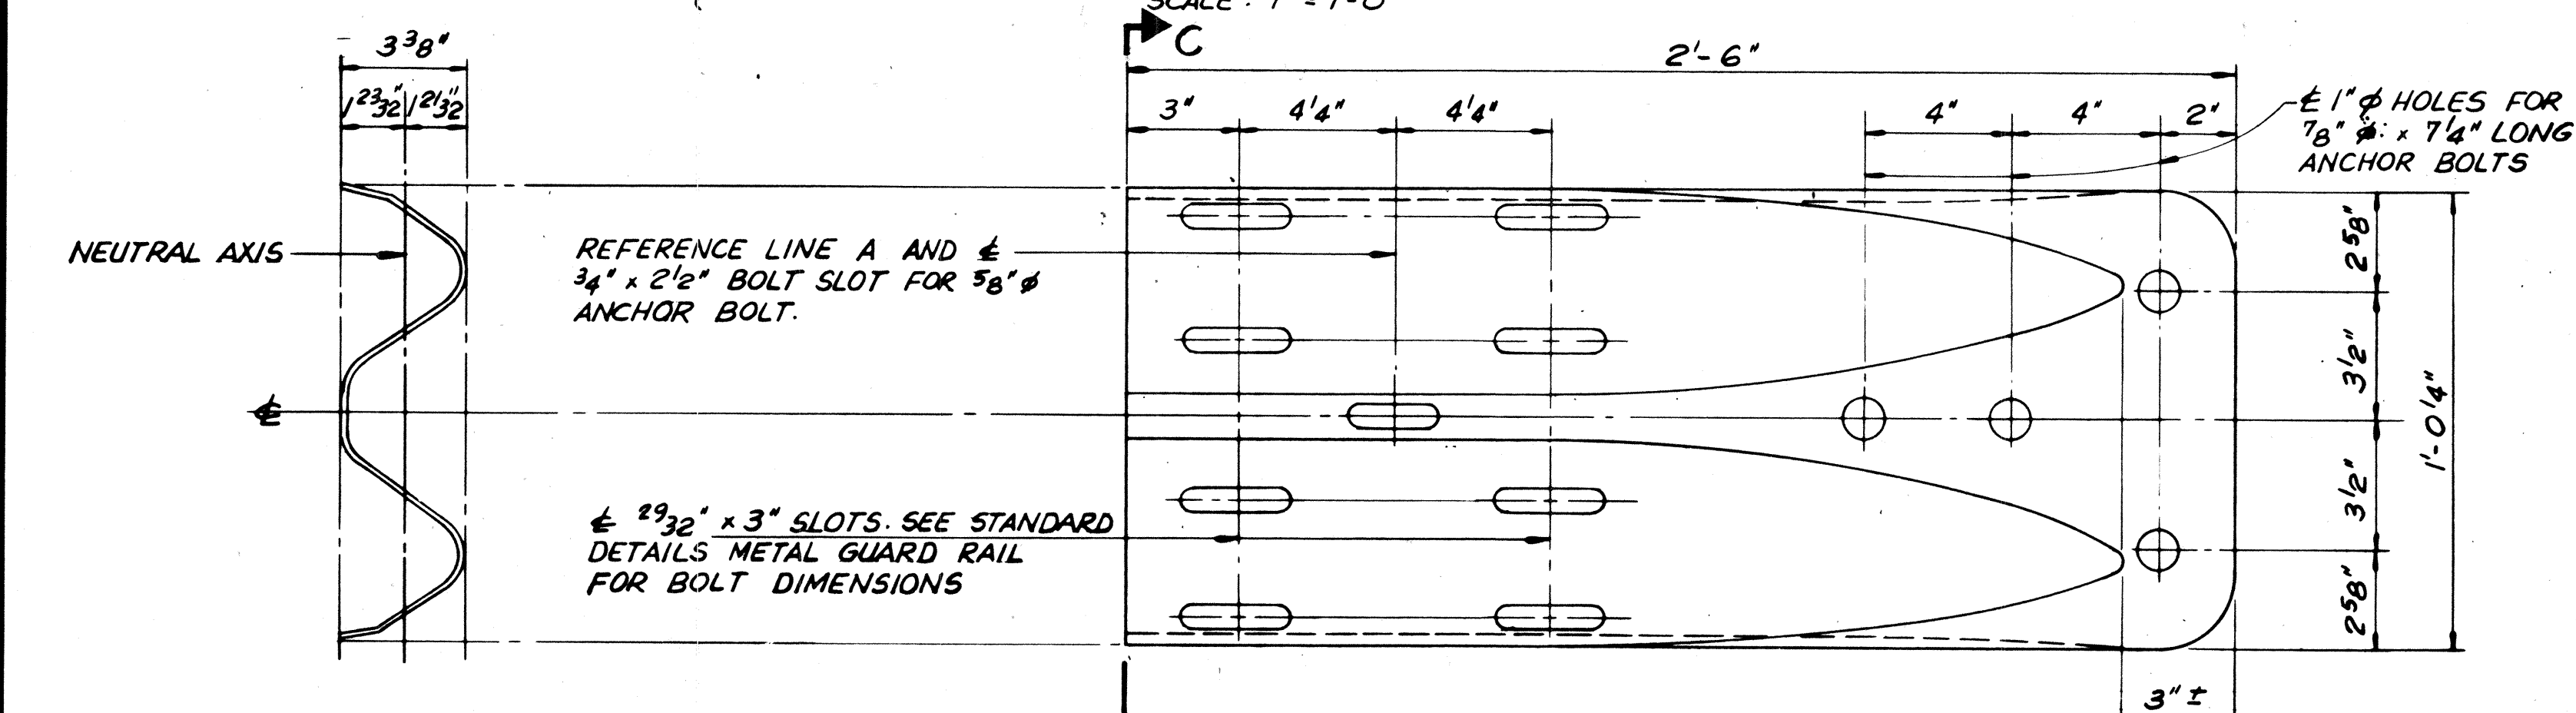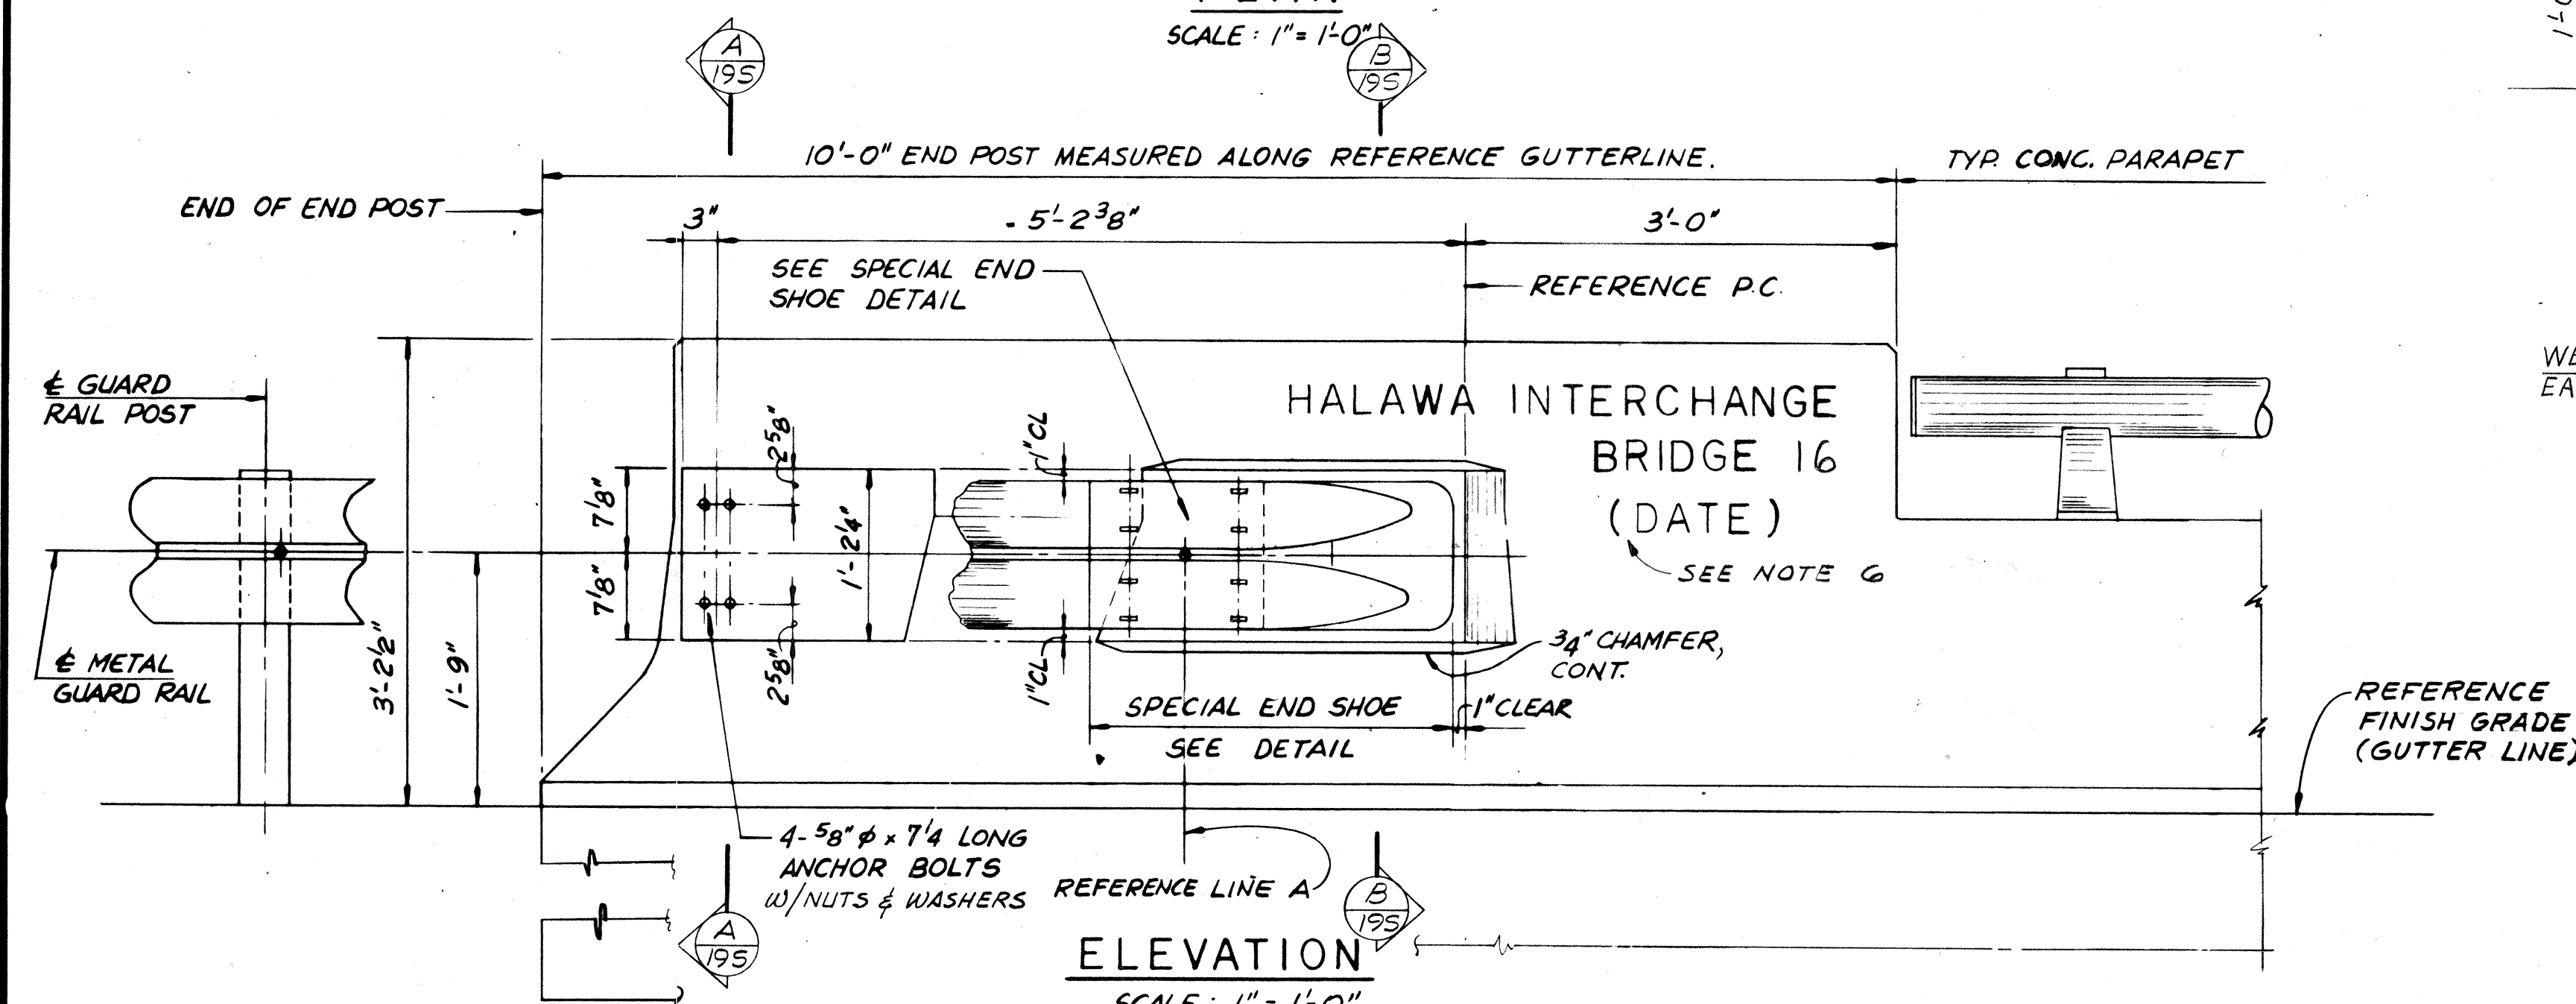

SPECIAL END SHOE DETAIL


SCALE : 3" = 1'-0"

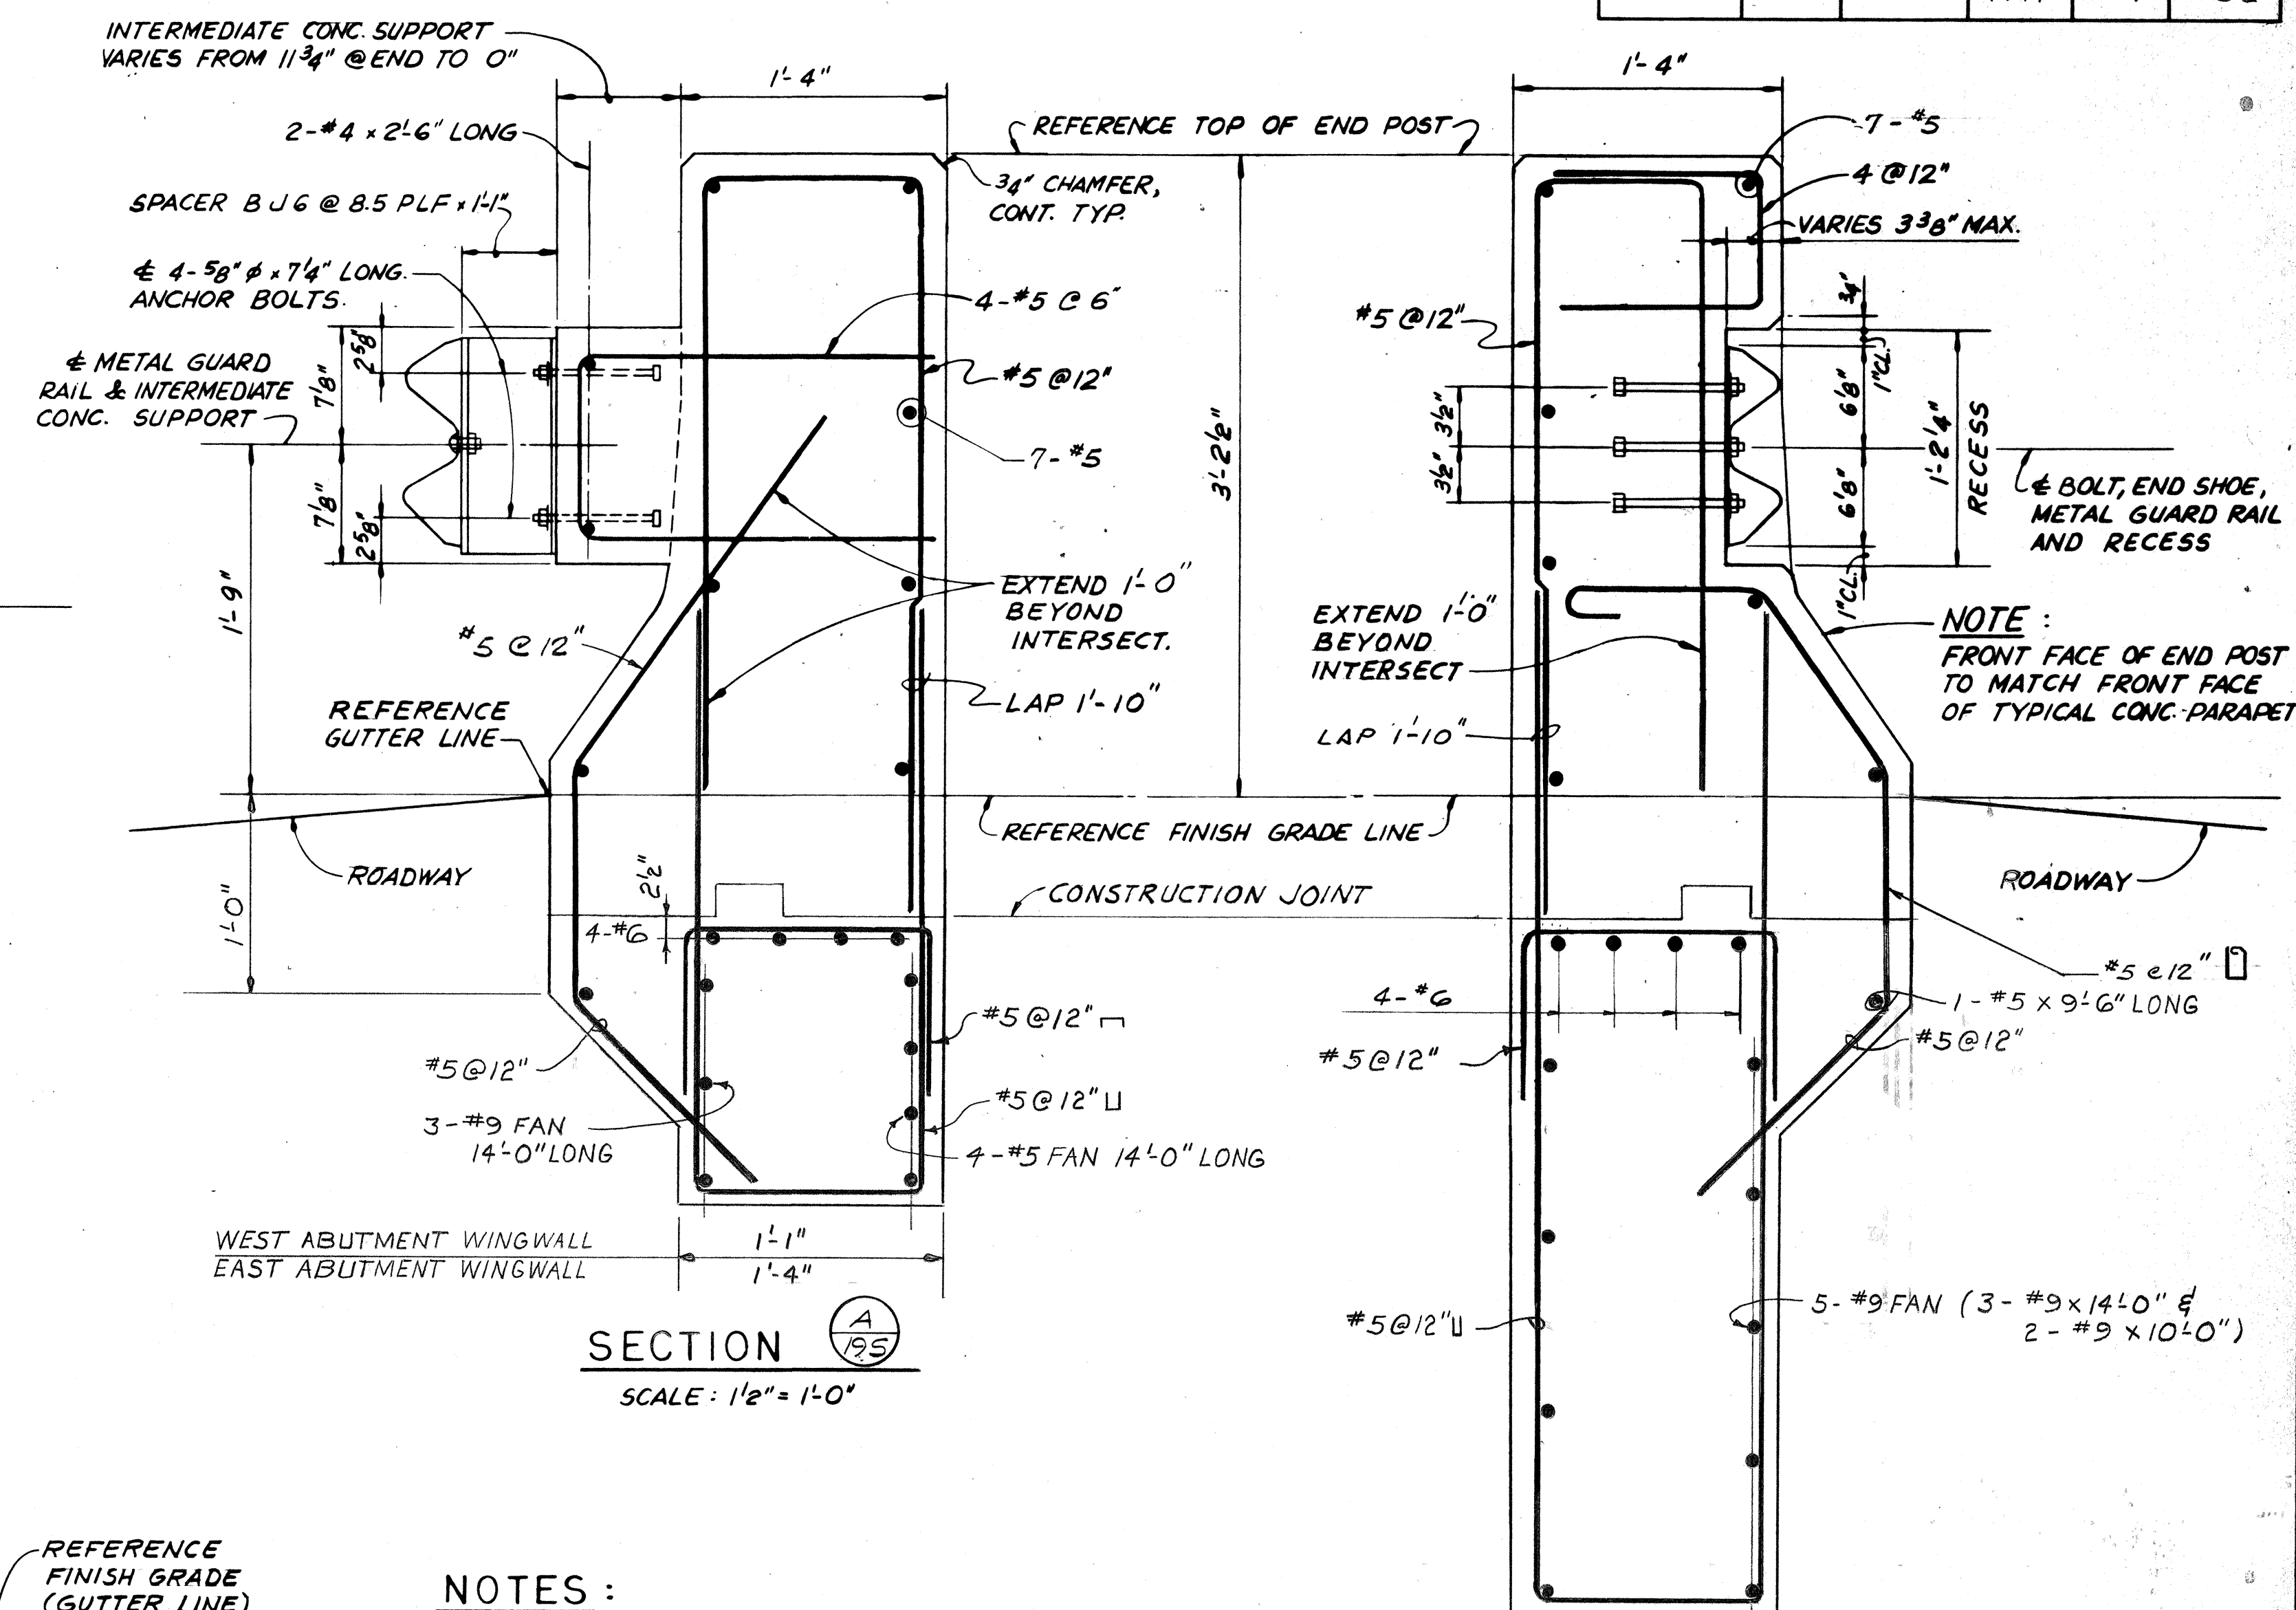SECTION A
195

SCALE: 1/2" = 1'-0"

NOTES :

- 1.-ALL ANCHOR BOLTS SHALL BE HIGH STRENGTH BOLTS CONFORMING TO THE REQUIREMENTS OF ASTM A-325.
- 2.-ALL SHOE ASSEMBLY, INCLUDING ANCHOR BOLTS, NUTS AND WASHERS, SHALL BE GALVANIZED.
- 3.-SPECIAL END SHOE SHALL BE FABRICATED FROM 10 GAGE STEEL CONFORMING TO THE REQUIREMENTS OF AASHTO 180.
- 4.-FIRST GUARD RAIL PANEL ADJOINING "SPECIAL END SHOE" SHALL BE OF GALVANIZED STEEL. SEE SPECIAL PROVISIONS FOR REQUIREMENTS.
- 5.-ANCHOR BOLT LENGTH GIVEN FROM UNDER BOLT HEAD.
- 6.-PLACE NAME OF STRUCTURE AS SHOWN. FOR LOCATION, SEE PLAN ON SHEET IS.
DATE SHOWN WILL BE YEAR STRUCTURE IS COMPLETED.
LETTER SIZE AND DETAIL SEE STANDARD BRIDGE DETAILS.

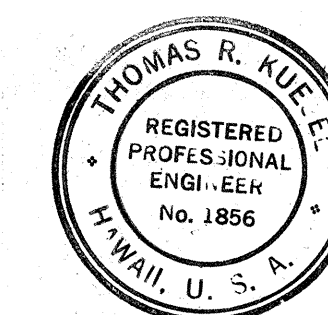

STATE OF HAWAII
DEPARTMENT OF TRANSPORTATION
HIGHWAYS DIVISION


HALAWA INTERCHANGE
STRUCTURE NO. 16

ULUNE EXTENSION VIADUCT
CONC. END POST DETAILS

PROJ. No. I-H1-1(89):13 DATE: MAY 1971


SHEET No. 195 OF 225 SHEETS

229

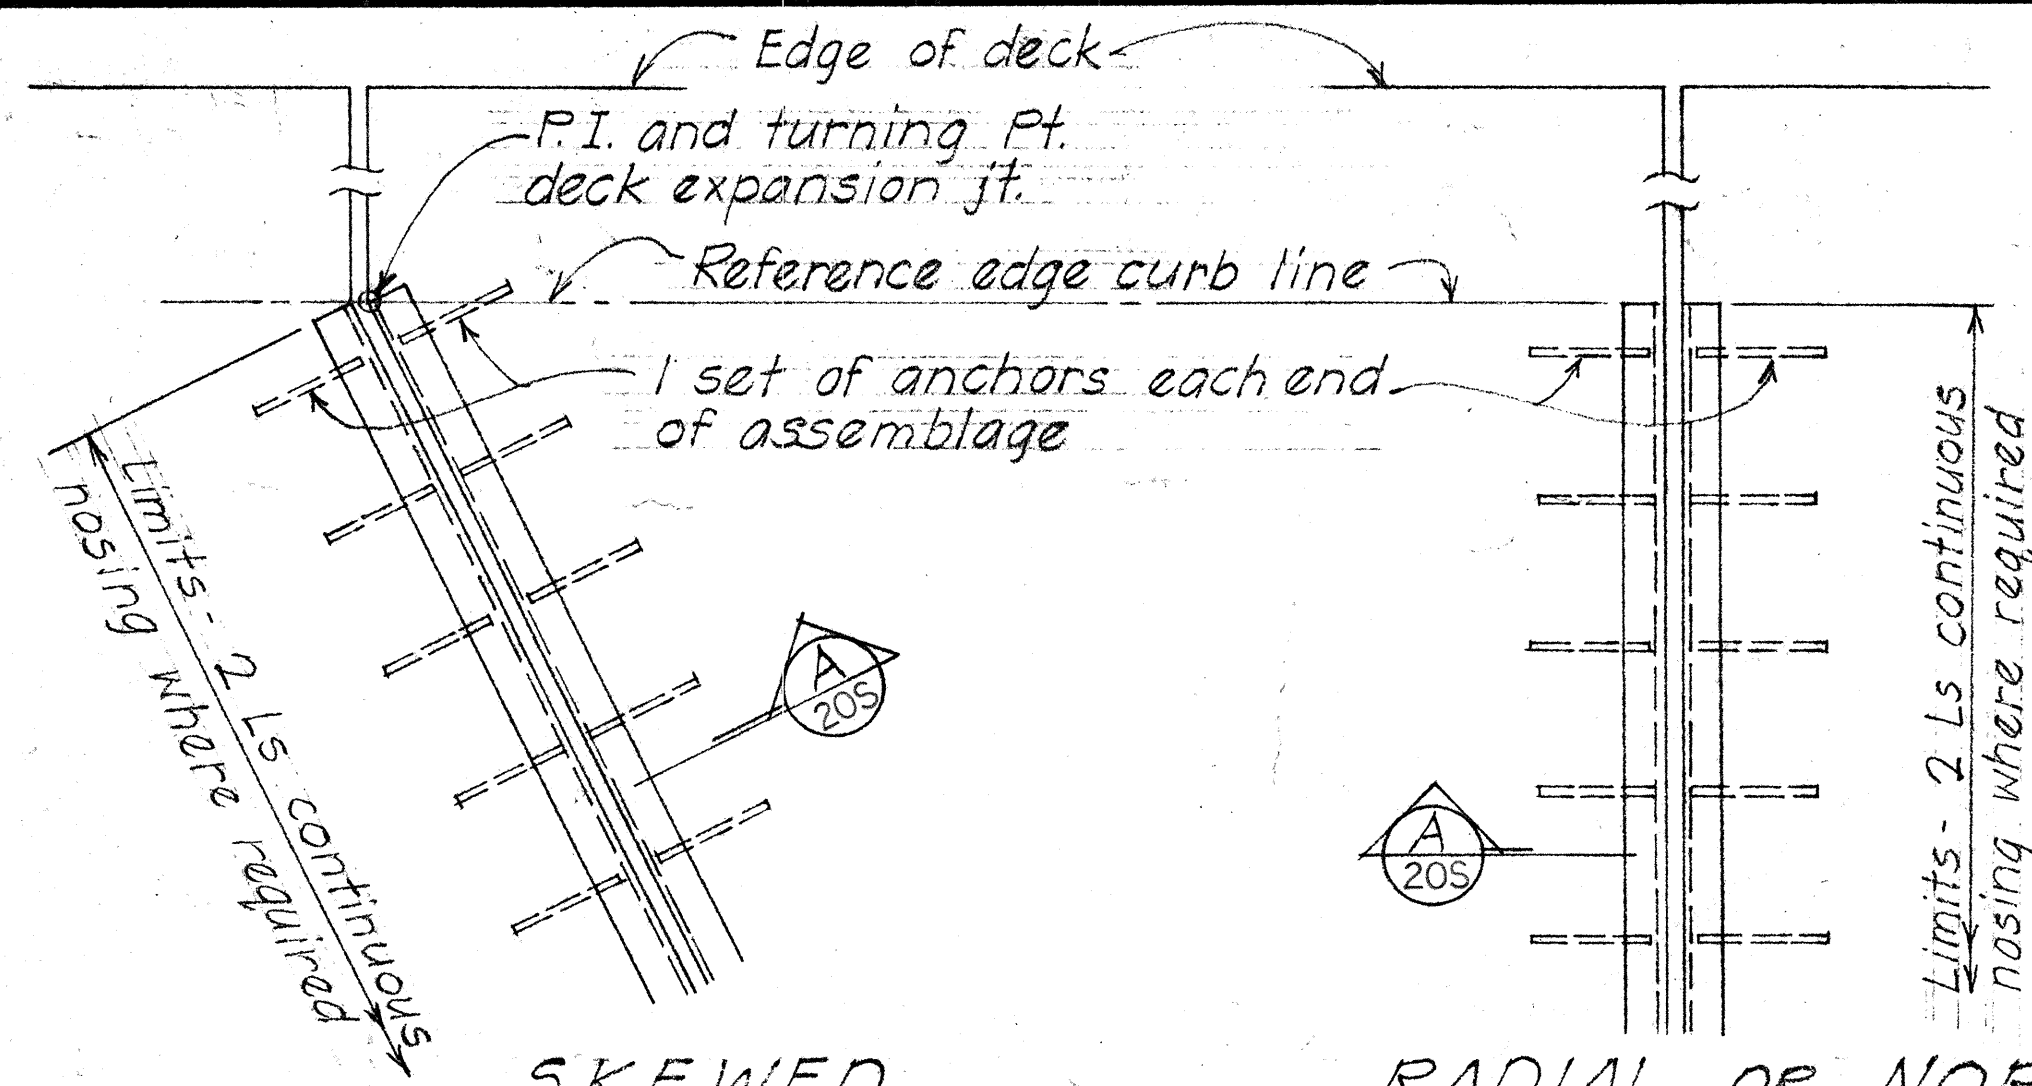

SKEWED PLAN TRANSVERSE DECK EXPANSION JOINT

RADIAL OR NORMAL

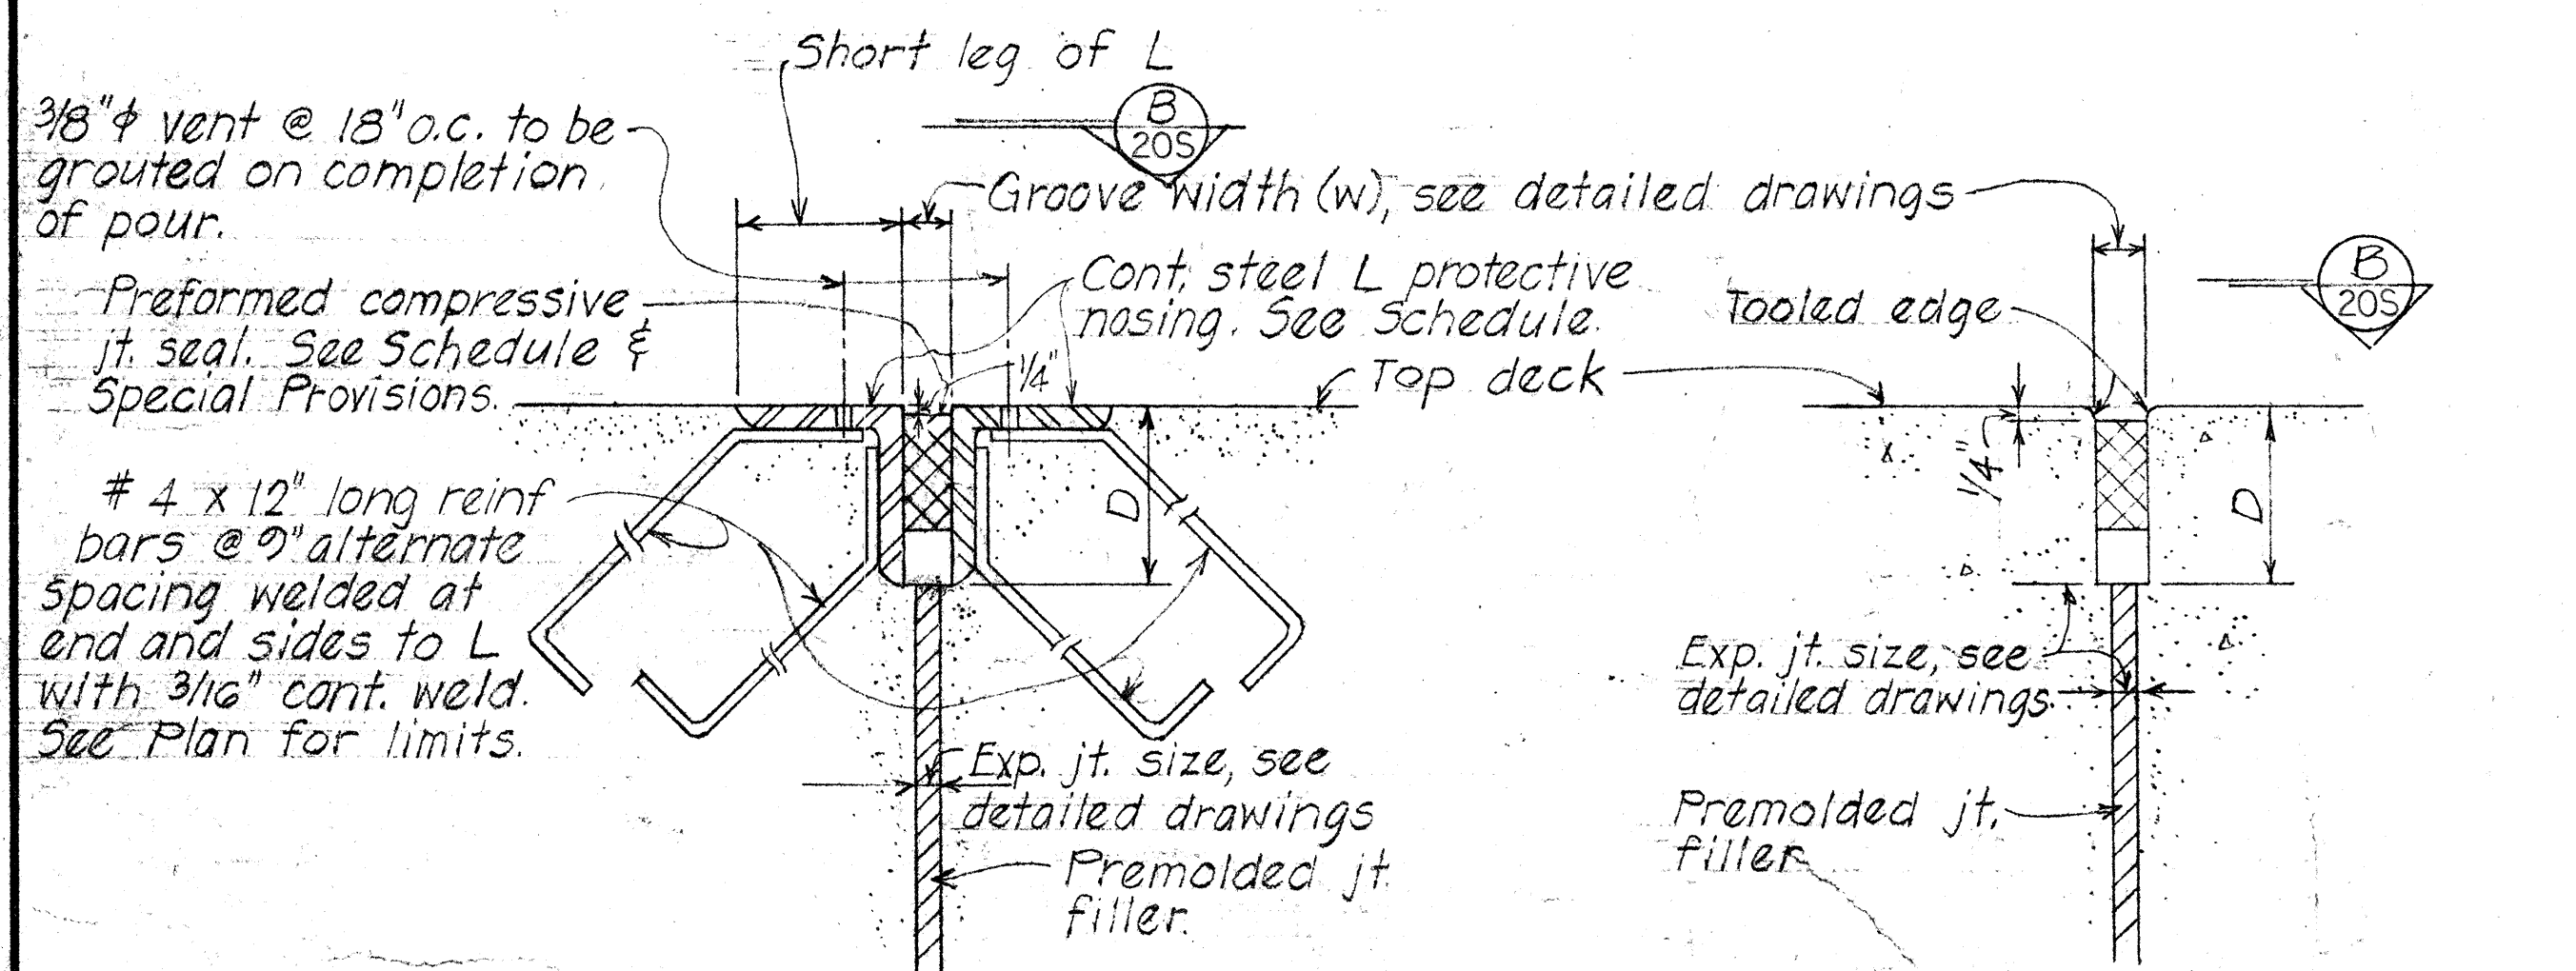


AT STEEL ANGLE PROTECTIVE NOSING

AT PLAIN CONCRETE GROOVE


TYPICAL SECTION

Scale: 3" = 1'-0"


EXPANSION JOINT SEALER SCHEDULE										
Joint Seal Size	Type A - Joint Sealer (Dimensions and Tolerances)				Steel Angle Protective Nosing	Groove Dim. D	Type B - Joint Sealer (Dimensions and Tolerances)			
	J	H	Thickness				J	H	Thickness	
			T	t					T	t
②	1 3/4 +3/16 -0	2 ± 1/8	1/8 +1/32 -1/64	3/32 +1/64 -1/32	3 1/2" x 3 1/2" x 1/2"	3 1/2"	1 3/4 +3/16 -0	1 3/4 ± 3/16	5/64 +1/32 -1/64	-
③	2 +3/16 -0	2 1/16 ± 1/8	1/8 +1/32 -1/64	3/32 +1/32 -1/64	4" x 3 1/2" x 1/2"	4"	2 +5/32 -0	2 ± 1/8	1/64 +1/32 -0	-
④	2 1/2 +1/4 -0	2 3/4 ± 1/8	3/16 +3/64 -1/64	3/32 +1/32 -1/64	5" x 3 1/2" x 1/2"	5"				
⑤	3 +1/4 -0	3 1/32 ± 3/16	3/16 +3/64 -1/64	1/8 +3/64 -1/64	6" x 3 1/2" x 1/2"	6"				
⑥	4 +5/16 -0	4 23/32 ± 1/4	1/4 +3/64 -1/32	3/16 +3/64 -1/64	7" x 4" x 1/2"	7"				
⑦	See Wilson Bowman Mod. WD-225									

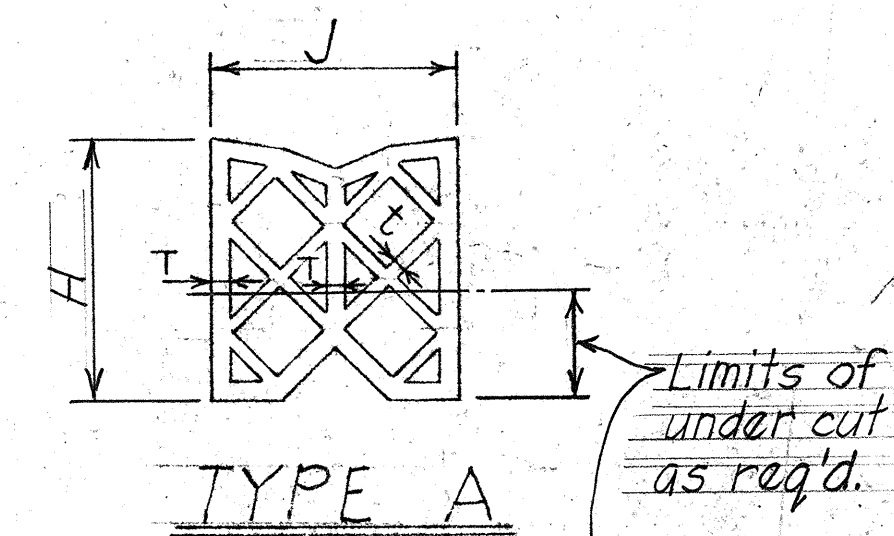


TYPE A

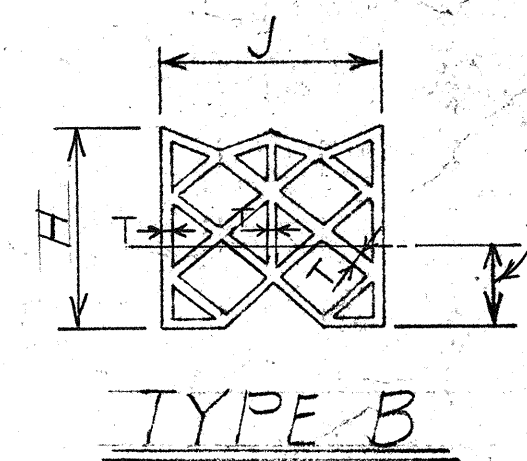


TYPE B

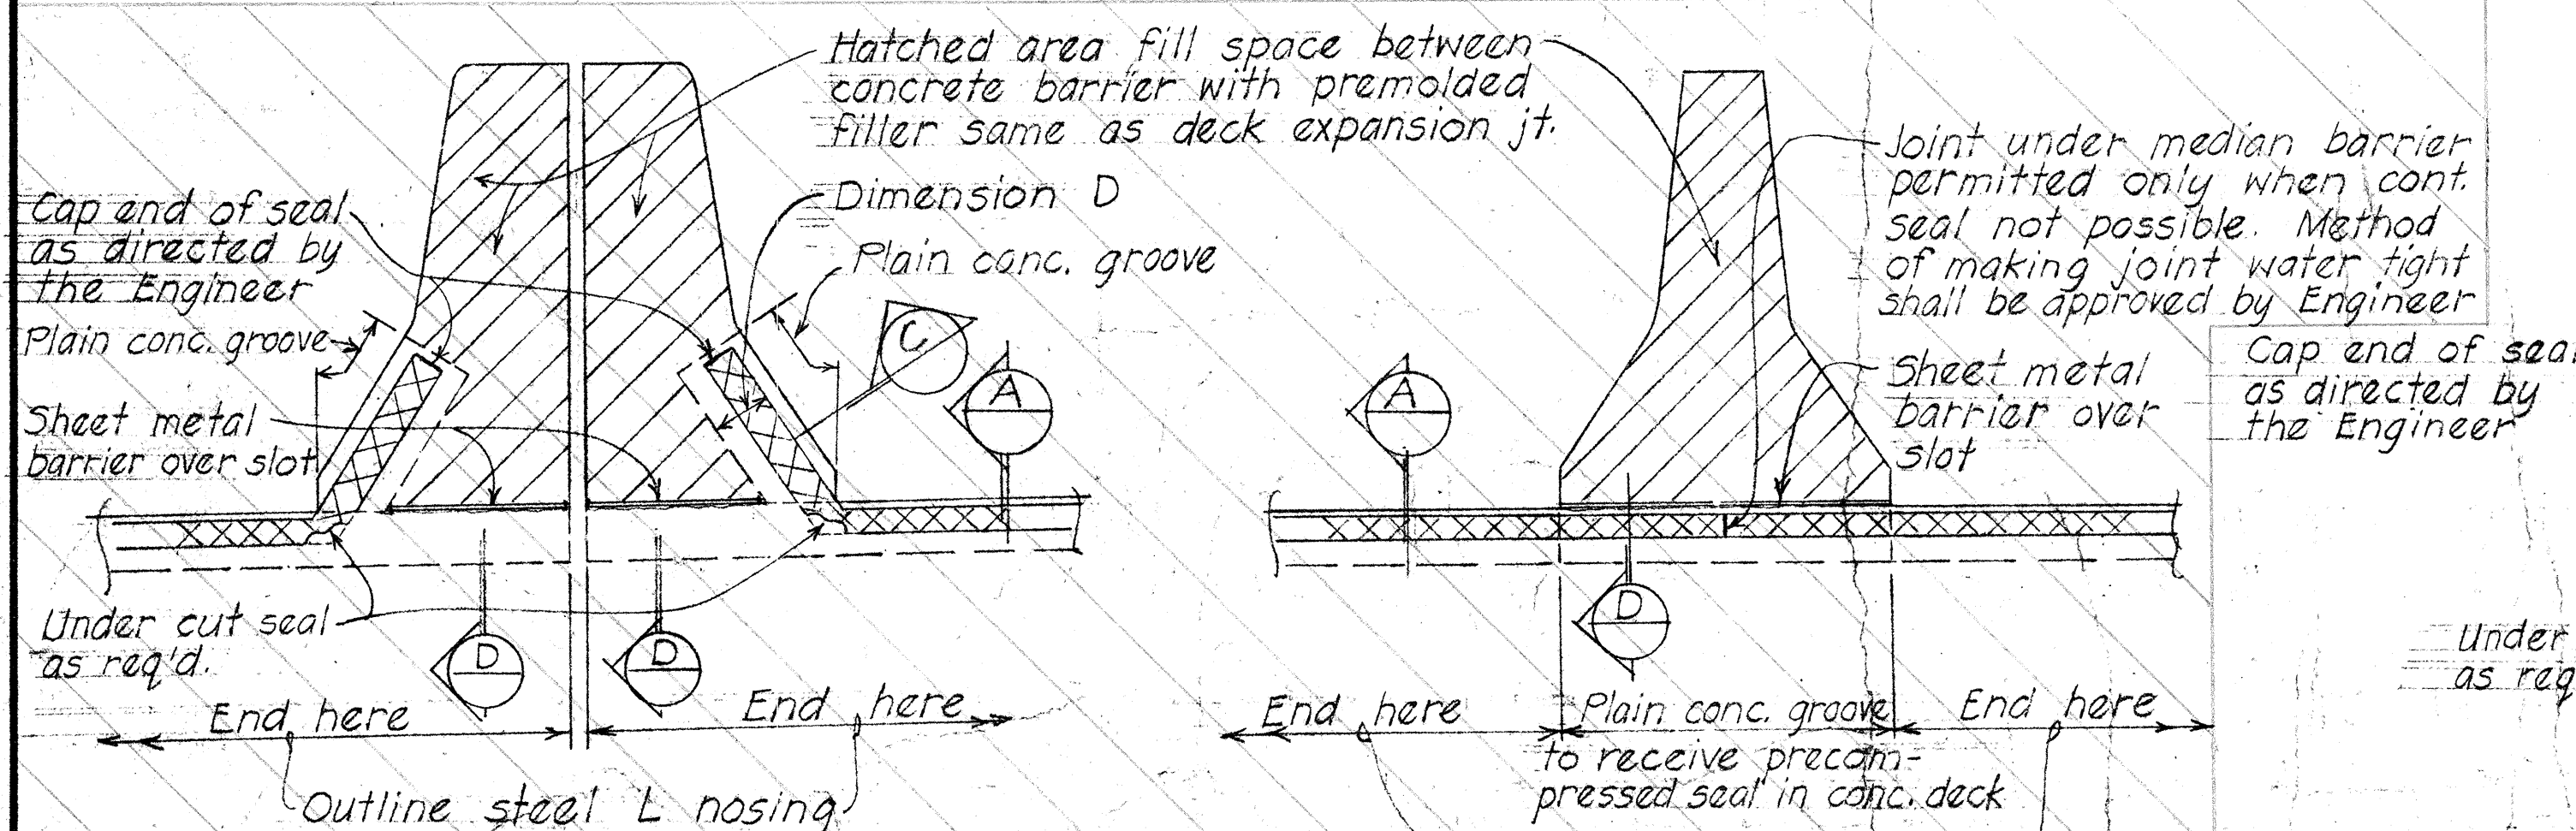


AT DOUBLE MEDIAN BARRIER

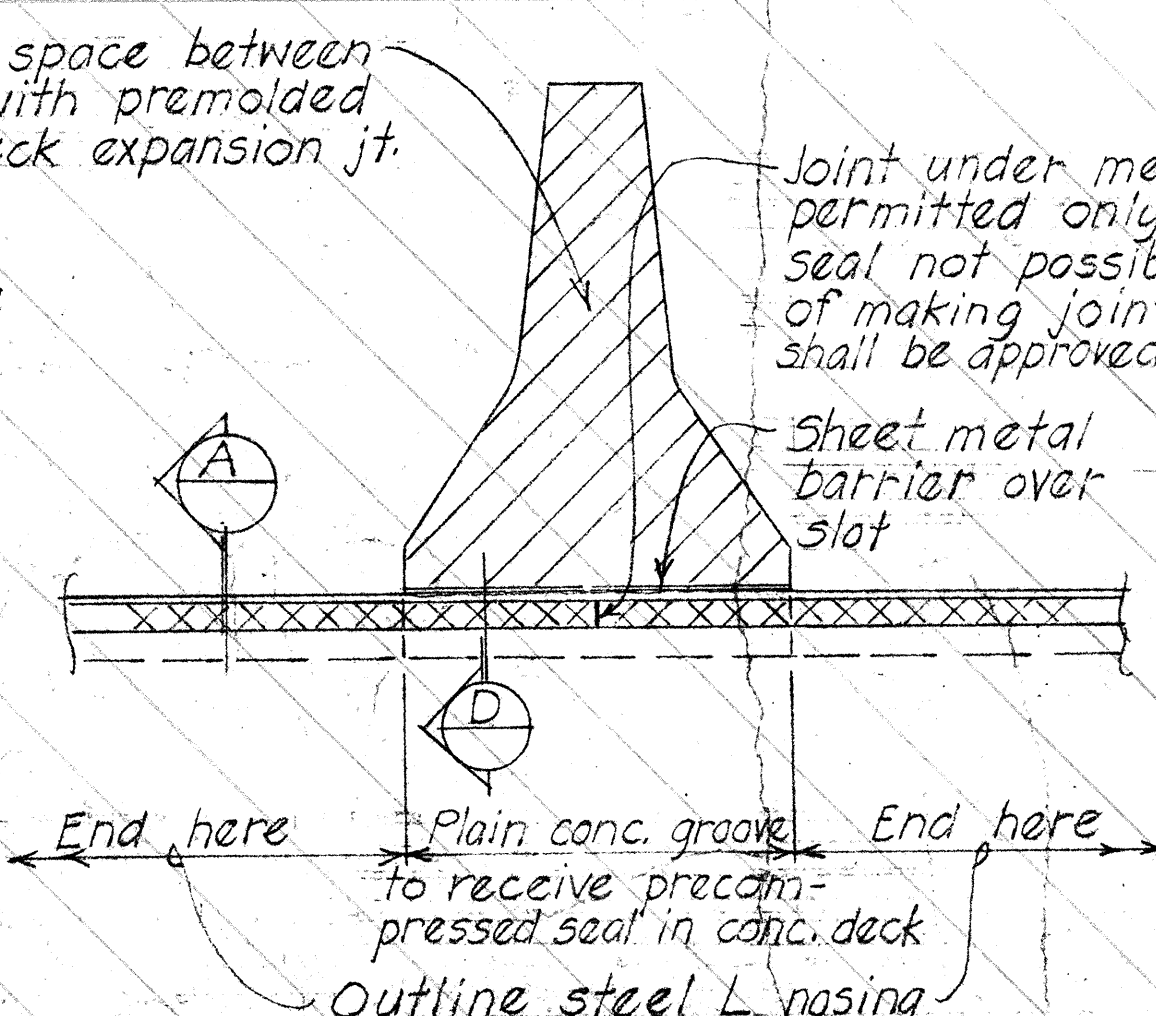

AT SINGLE MEDIAN BARRIER

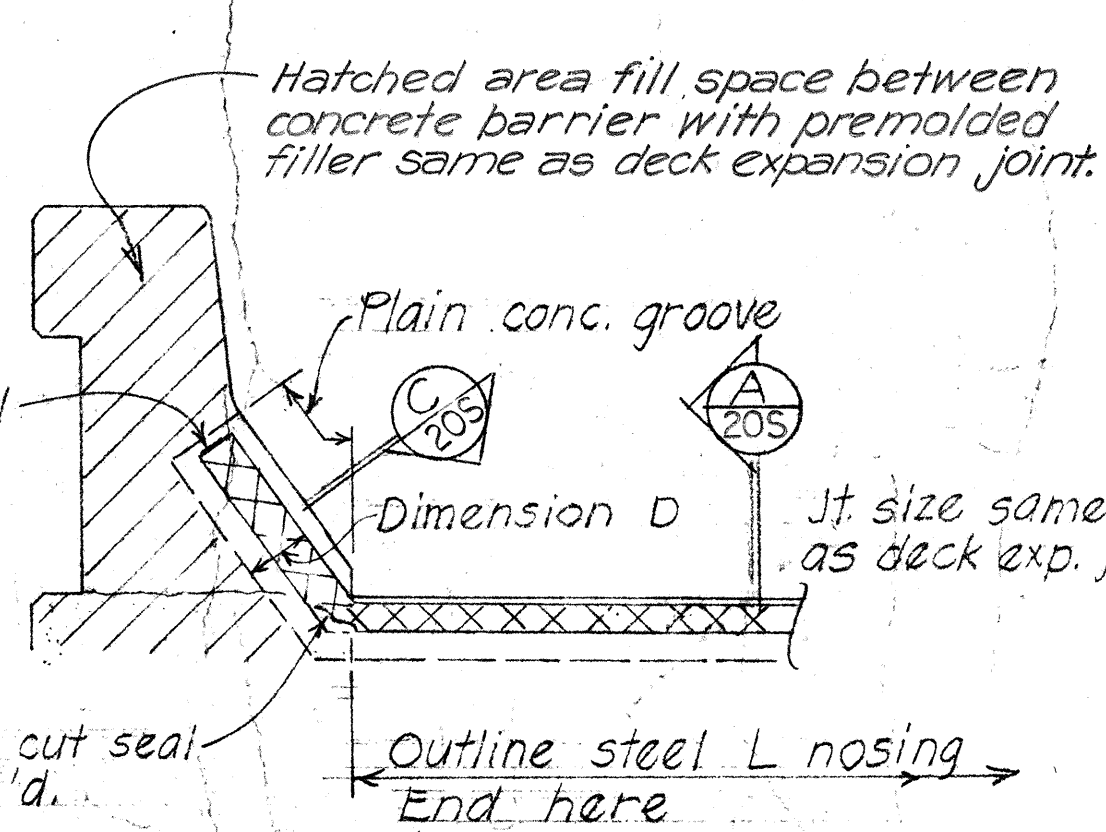

AT CONCRETE RAILING

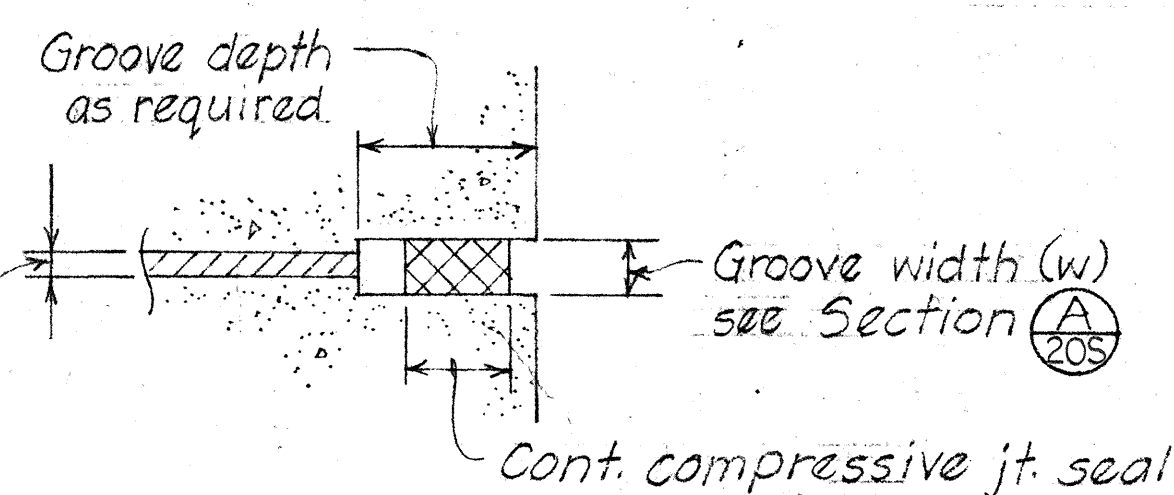


SECTION C-C

NOTE: Steel angle protective nosing assembly to be hot dipped galvanized after fabrication. Steel angle protective nosing assembly and joint sealer incidental to concrete and will not be paid for separately.


STATE OF HAWAII
DEPARTMENT OF TRANSPORTATION
HIGHWAYS DIVISION
**HALAWA INTERCHANGE
STRUCTURE NO. 16
ULUNE EXTENSION VIADUCT
DECK EXPANSION JOINT**
INTERSTATE ROUTE 41
PROJ. NO. I-H-1(89)13
SCALE: AS SHOWN DATE: MAY 1971
SHEET No. 205 OF 225 SHEETS

230


FED. ROAD DIST. NO.	STATE	FED. AID PROJ. NO.	FISCAL YEAR	SHEET NO.	TOTAL SHEETS
HAWAII	HAW.	I-H-1(89):13	1971	231	362

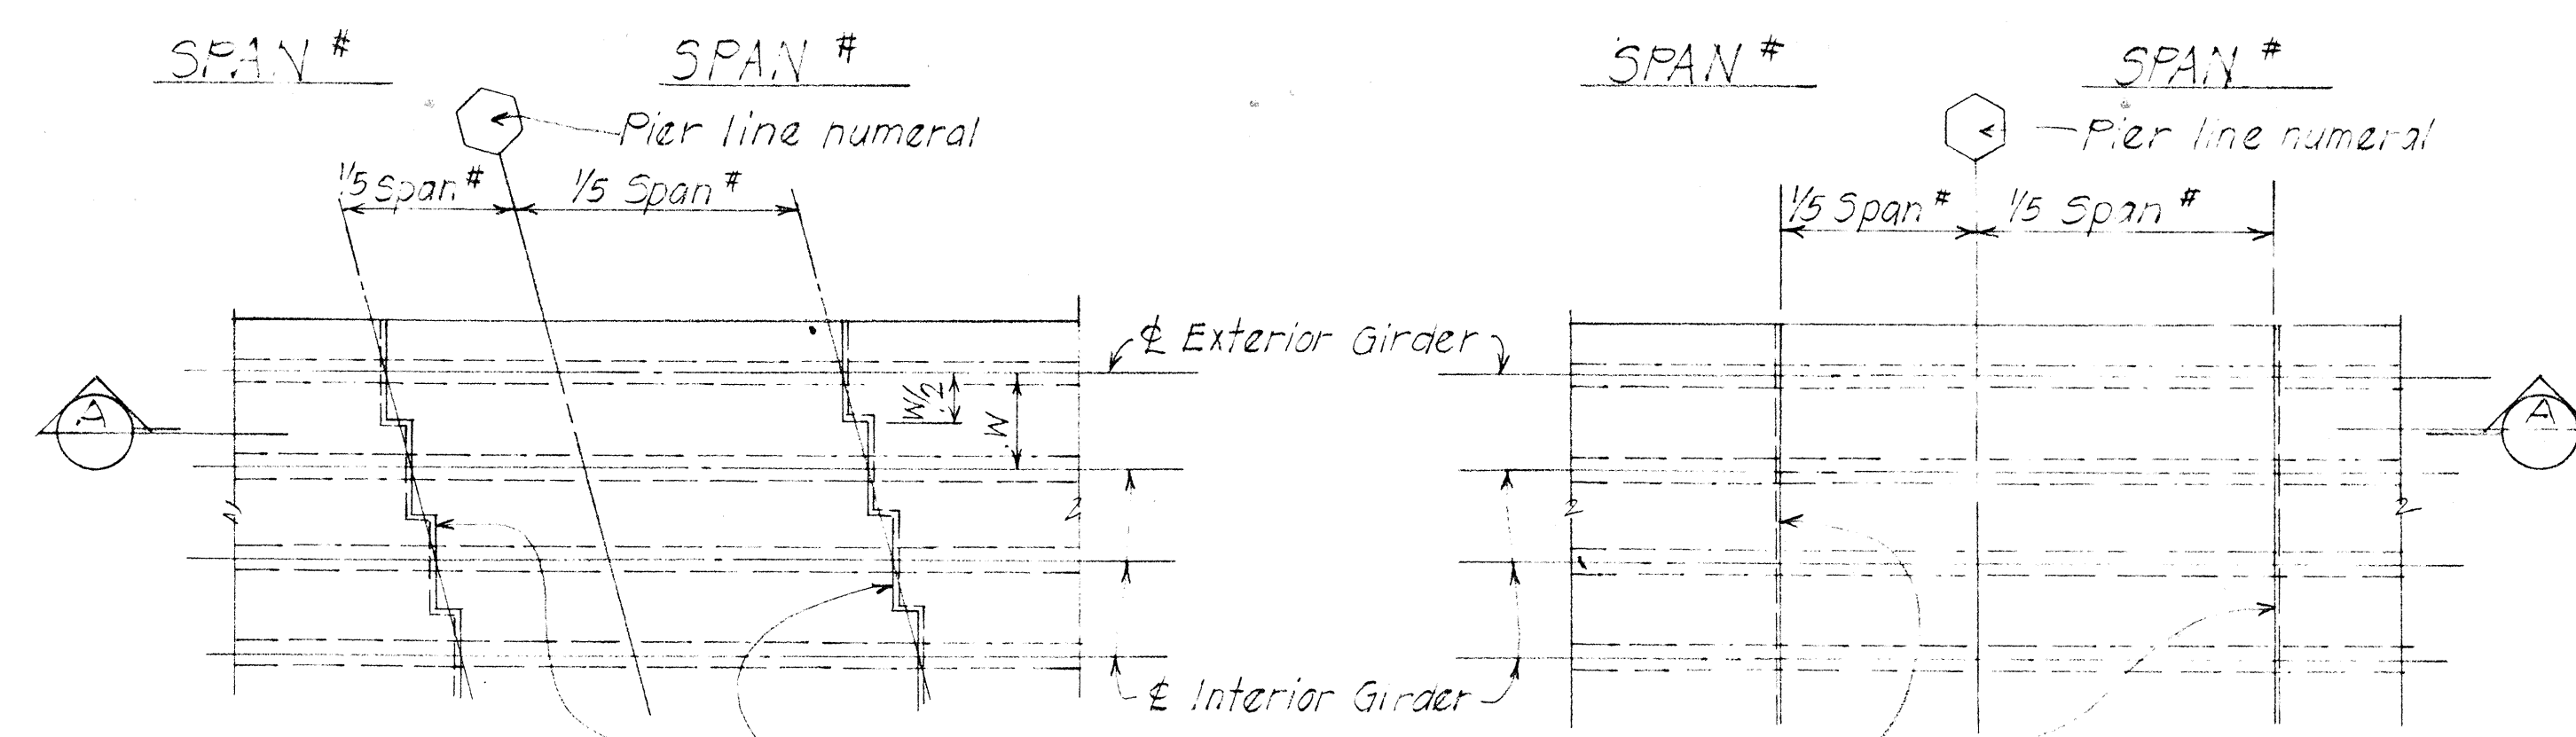


AT SKEWED PIERS
AT NORMAL OR RADIAL PIERS
PLAN-TYPICAL TRANSVERSE DECK CONSTRUCTION JOINT LOCATION

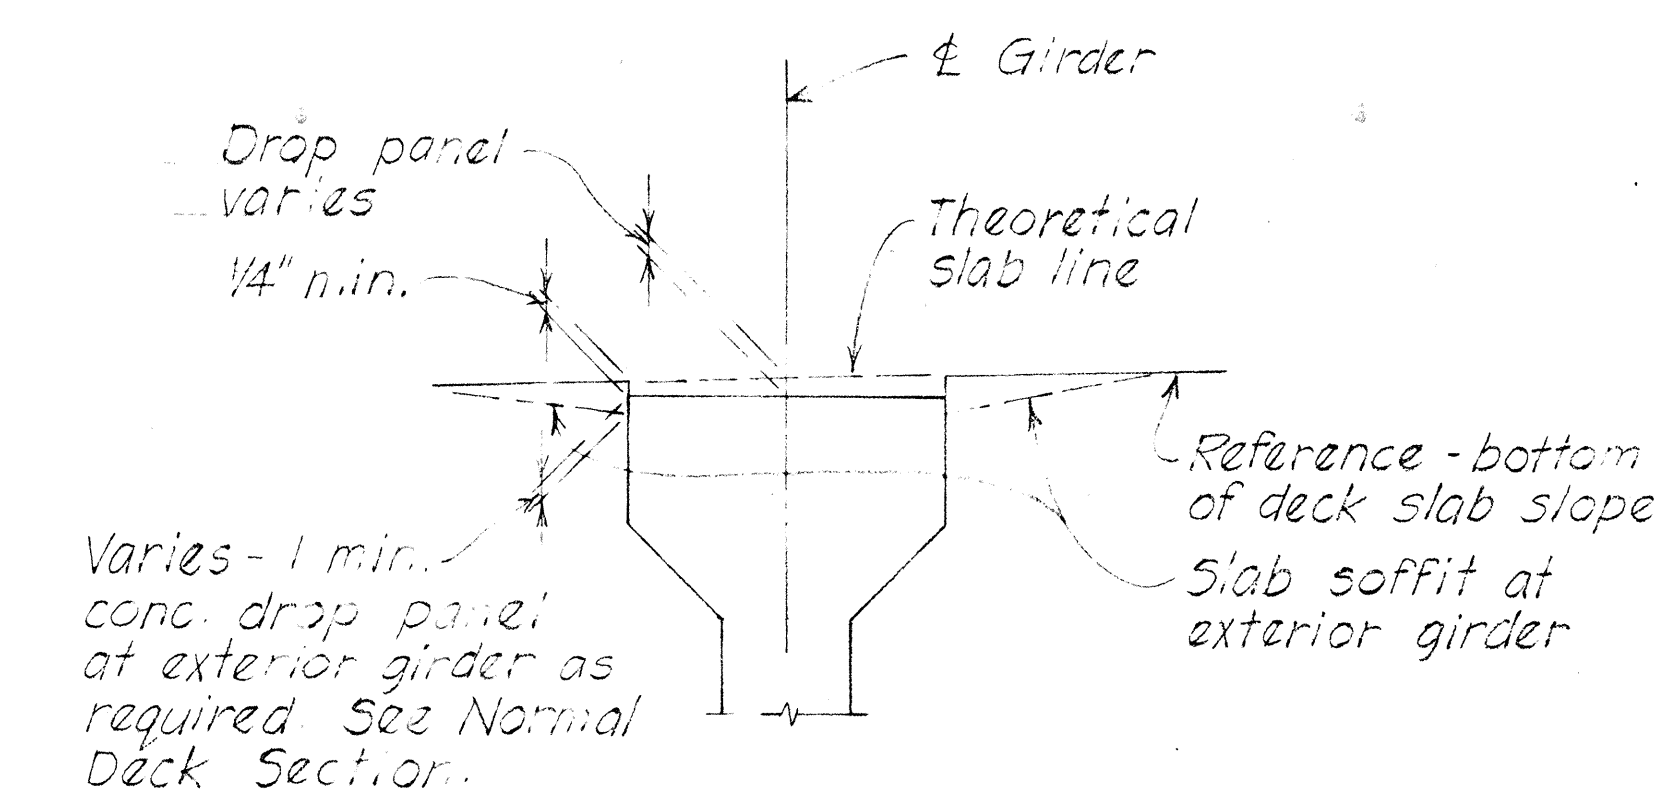

TYPICAL SLAB DROP PANEL DETAIL
AT PRESTRESSED GIRDER
No scale

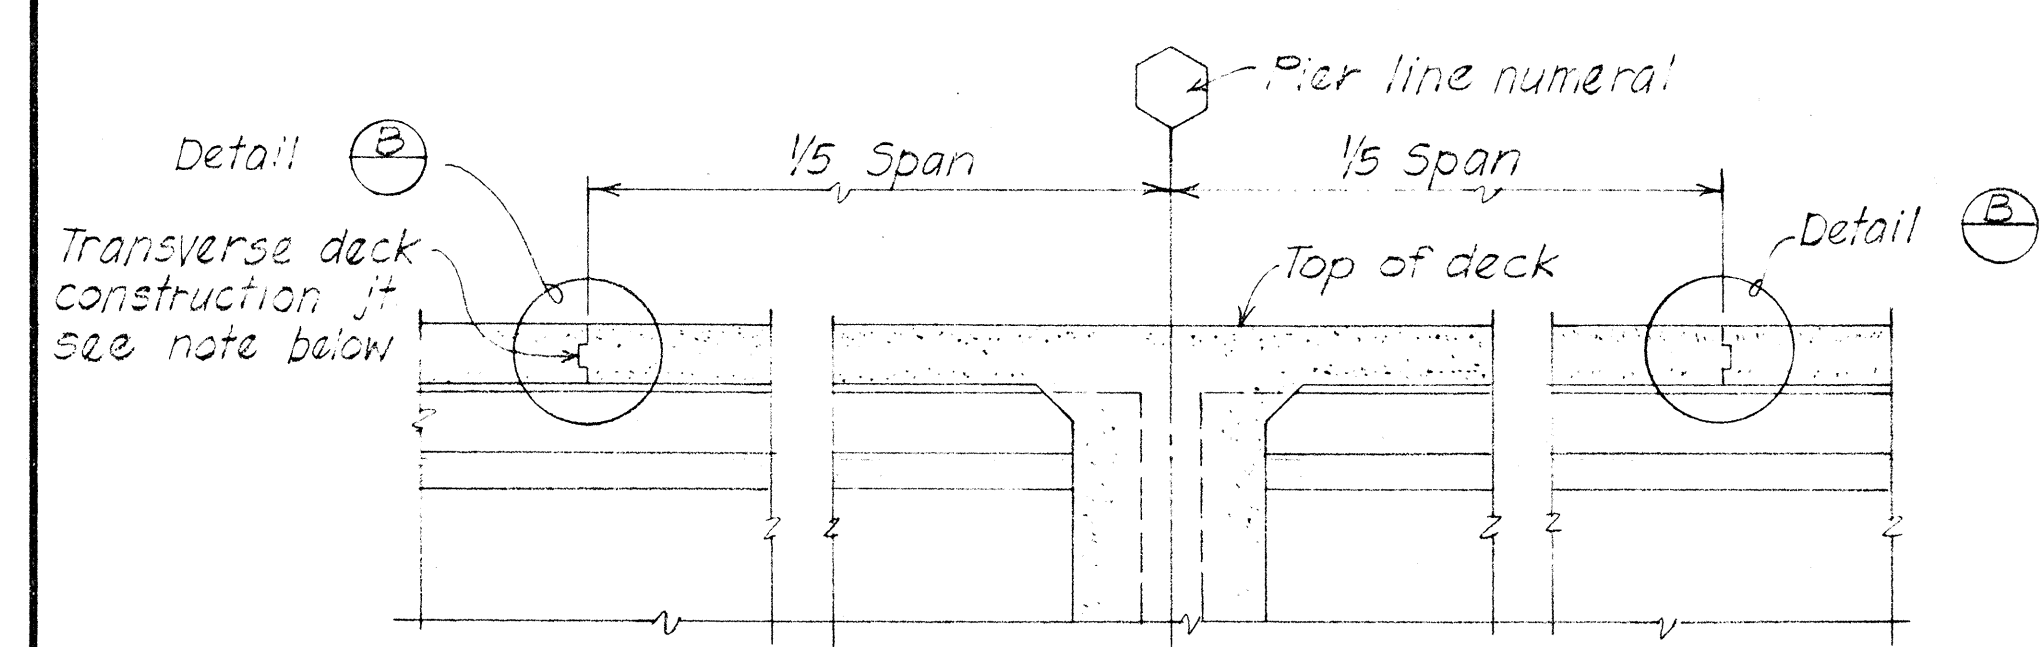

DETAIL OF CONTINUOUS SLAB OVER PIER

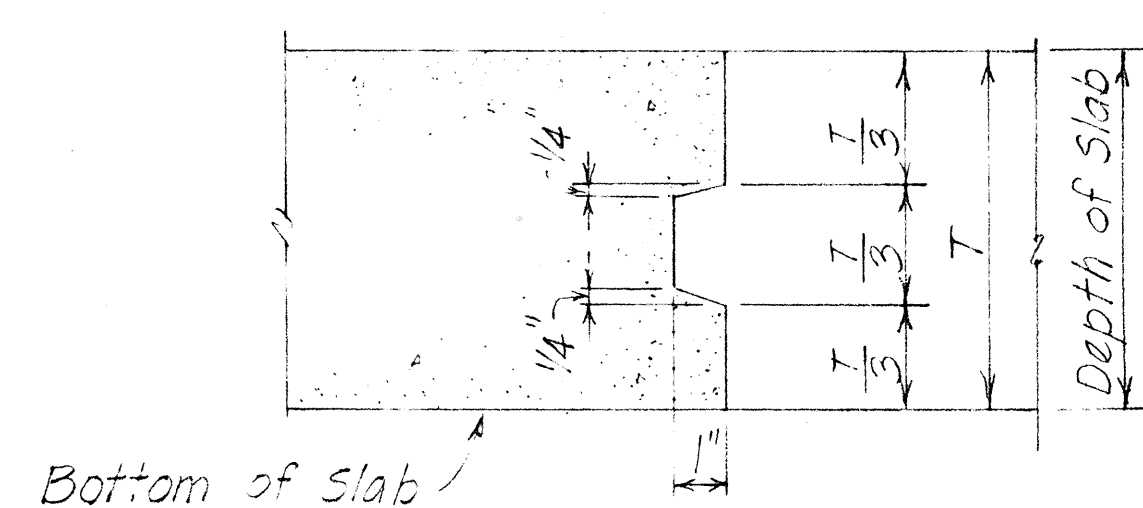

TYPICAL SLAB CONSTRUCTION JOINT DETAIL

NOTE:
Transverse deck construction joint shall be used at these locations. The portion of the pour indicated between construction joints over the pier shall not be poured until the pours for the adjacent positive moment areas have been completed.
Transverse deck construction joints may be eliminated if permitted by the Engineer in writing. If the construction joints are eliminated, water reducing and retarding admixture conforming to AASHTO Designation: M194, Type D, shall be added to the deck concrete over the pier within the indicated lines. The type of the admixture shall be such that the amount of dosage used will produce the retardation required. The type and dosage of the admixture, and the method of pour shall be approved by the Engineer.

SURVEY PLOTTED BY	DATE
DRAWN BY	
DESIGNED BY	
QUANTITIES BY	
CHECKED BY	
ORIGINAL PLAN	
NOTE BOOK	
No.	

STATE OF HAWAII
DEPARTMENT OF TRANSPORTATION
HIGHWAYS DIVISION
HALAWA INTERCHANGE
STRUCTURE NO. 16
ULUNE EXTENSION VIADUCT
DECK CONSTRUCTION
JOINT DETAILS
PROJ. No. I-H-1(89):13 DATE: MAY 1971
SHEET No. 215 OF 225 SHEETS

FED. ROAD DIST. NO.	STATE	FED. AID PROJ. NO.	FISCAL YEAR	SHEET NO.	TOTAL SHEETS
HAWAII	HAW.	I-H1-189-13	1971	232	362









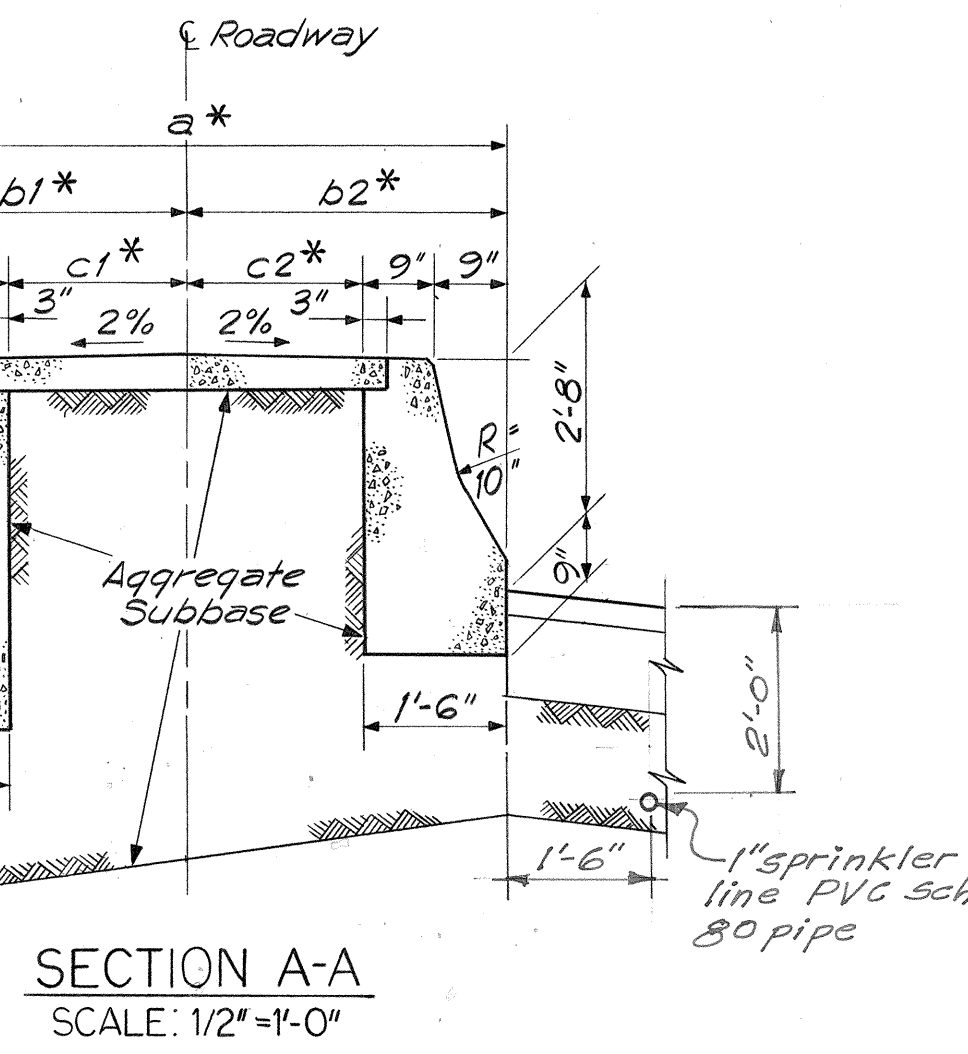


TABLE OF APPLIED DIMENSIONS					
LOCATION	a	b1	b2	c1	c2
Structure No. 4	5'-8"	2'-10"	2'-10"	1'-4"	1'-4"
Structure No. 10	6'-4"	3'-2"	3'-2"	1'-8"	1'-8"
Structure No. 16	6'-4"	3'-2"	3'-2"	1'-9"	1'-9"
Section A-A	6'-4"	3'-2"	3'-2"	1'-9"	1'-9"
Section A'-A'	Varies	Varies	Varies	6'-4" to 2'-0"	

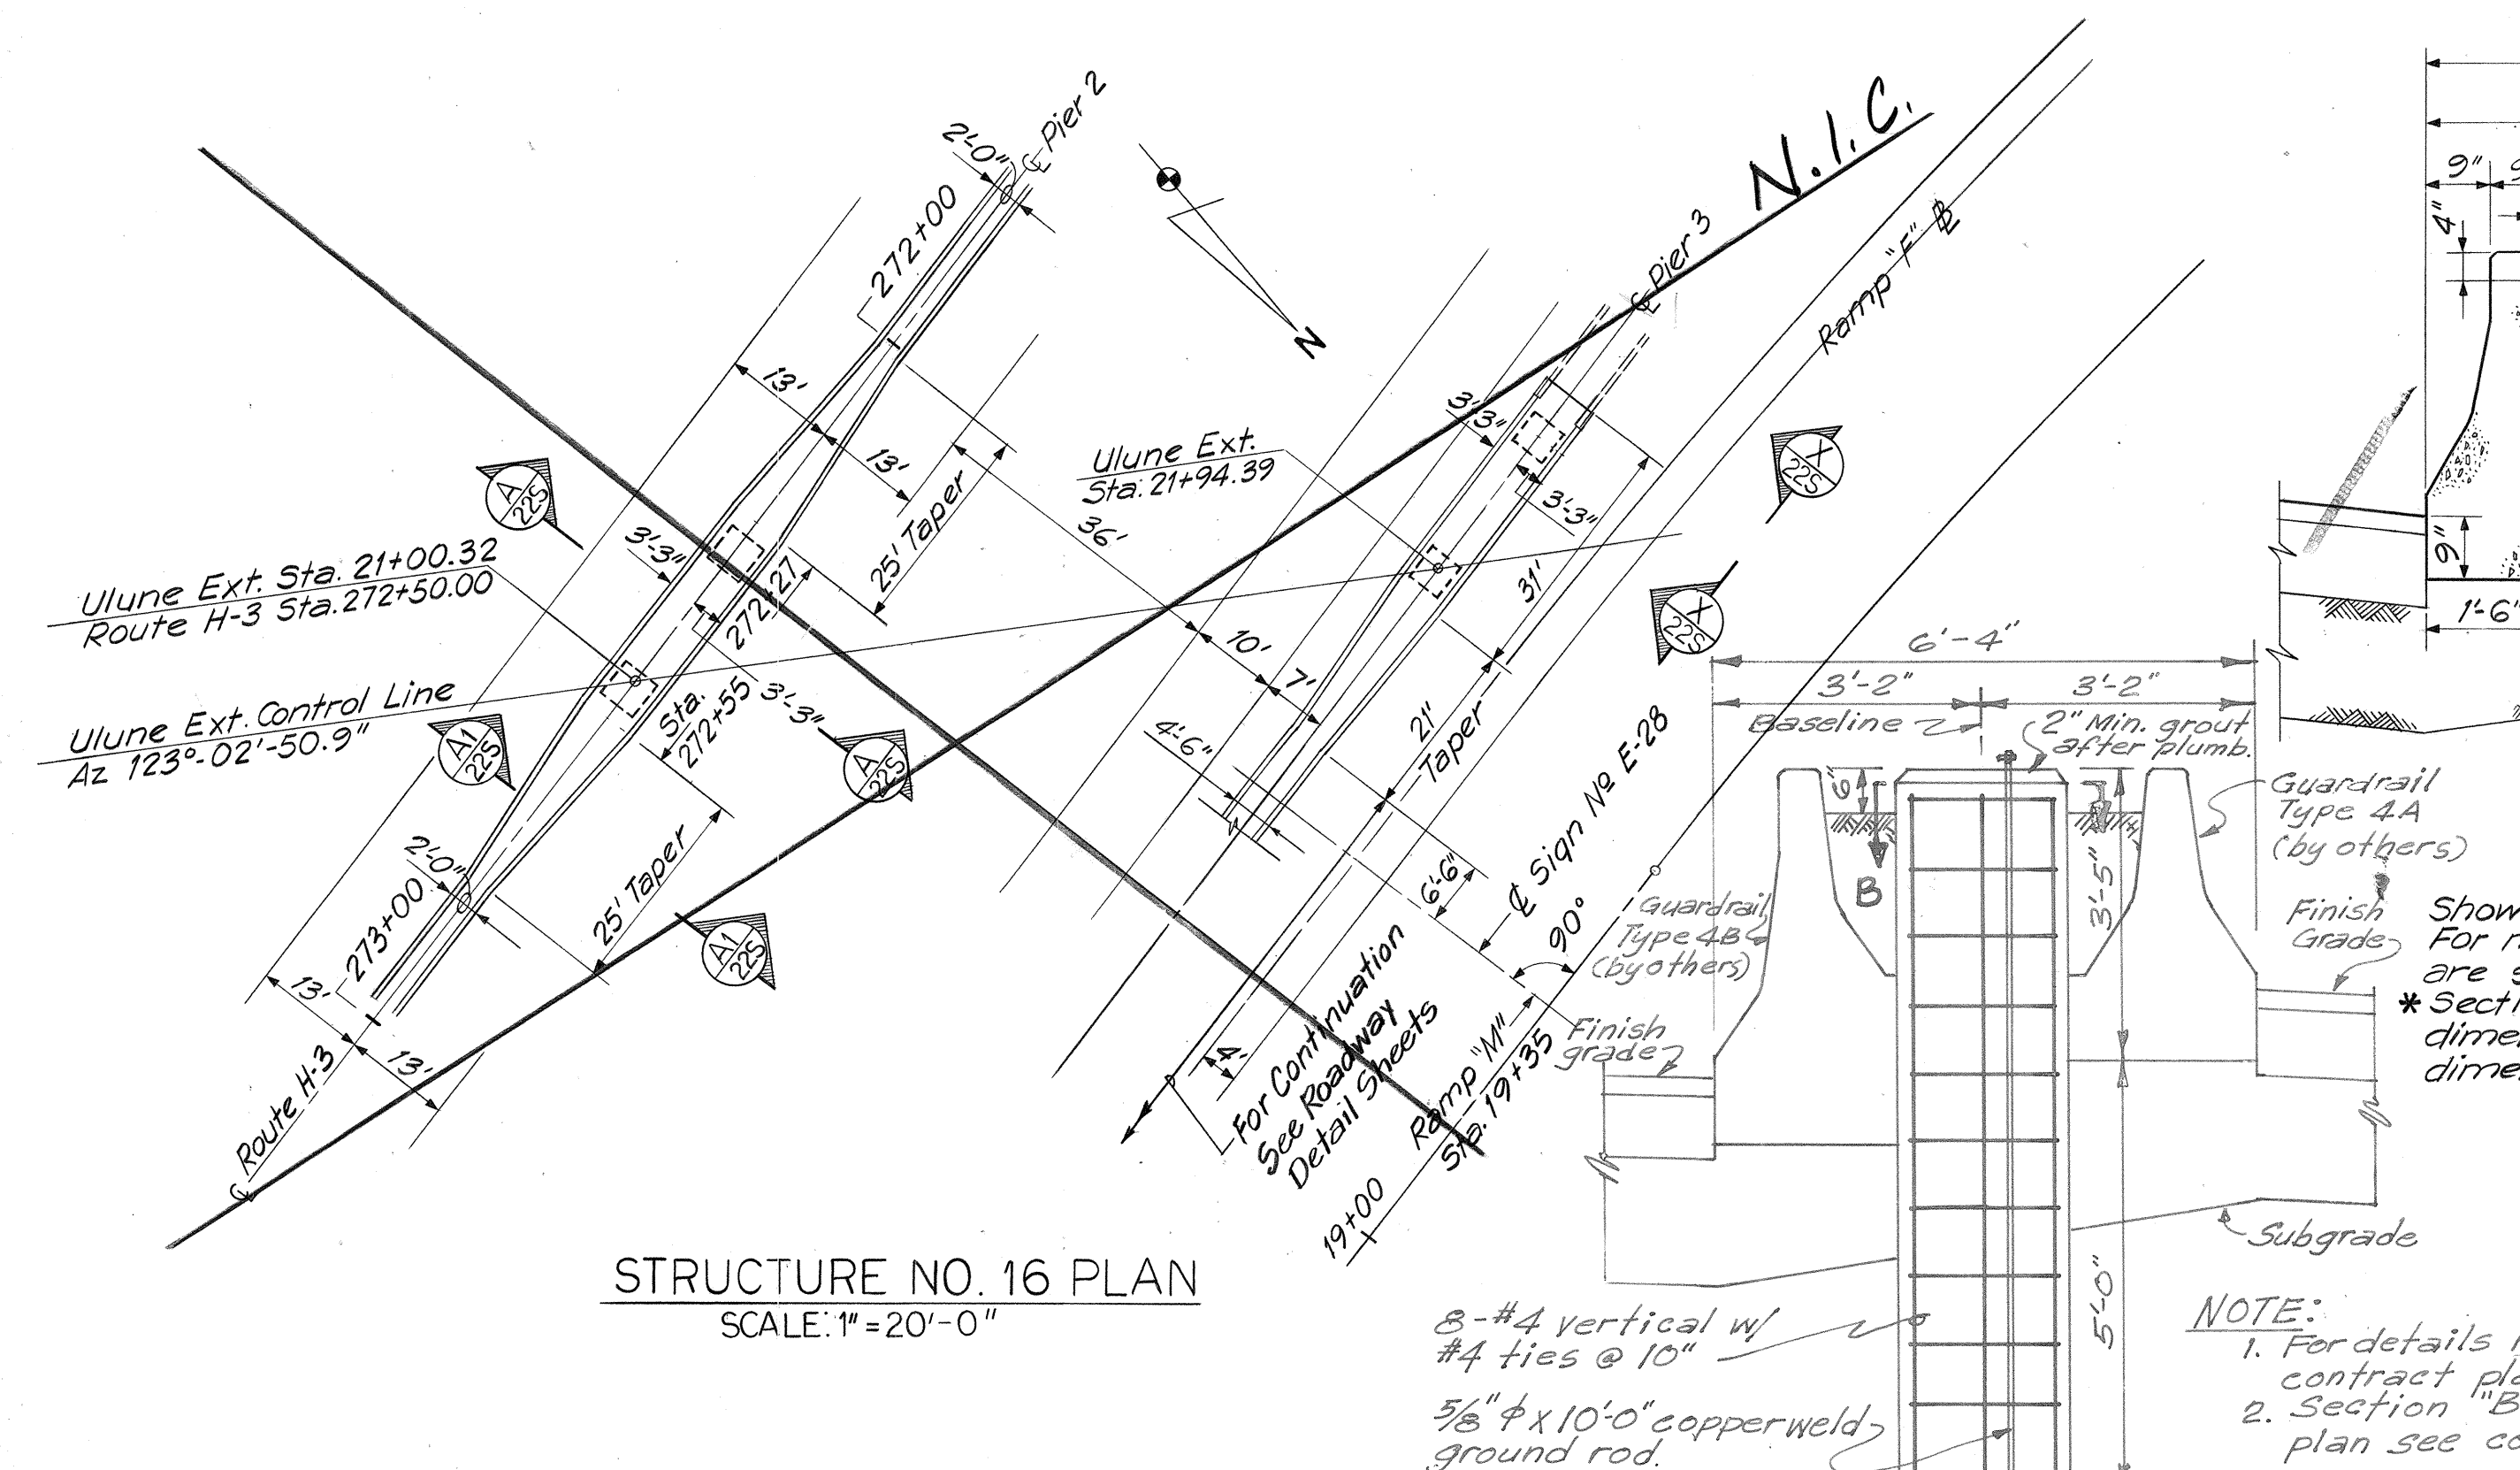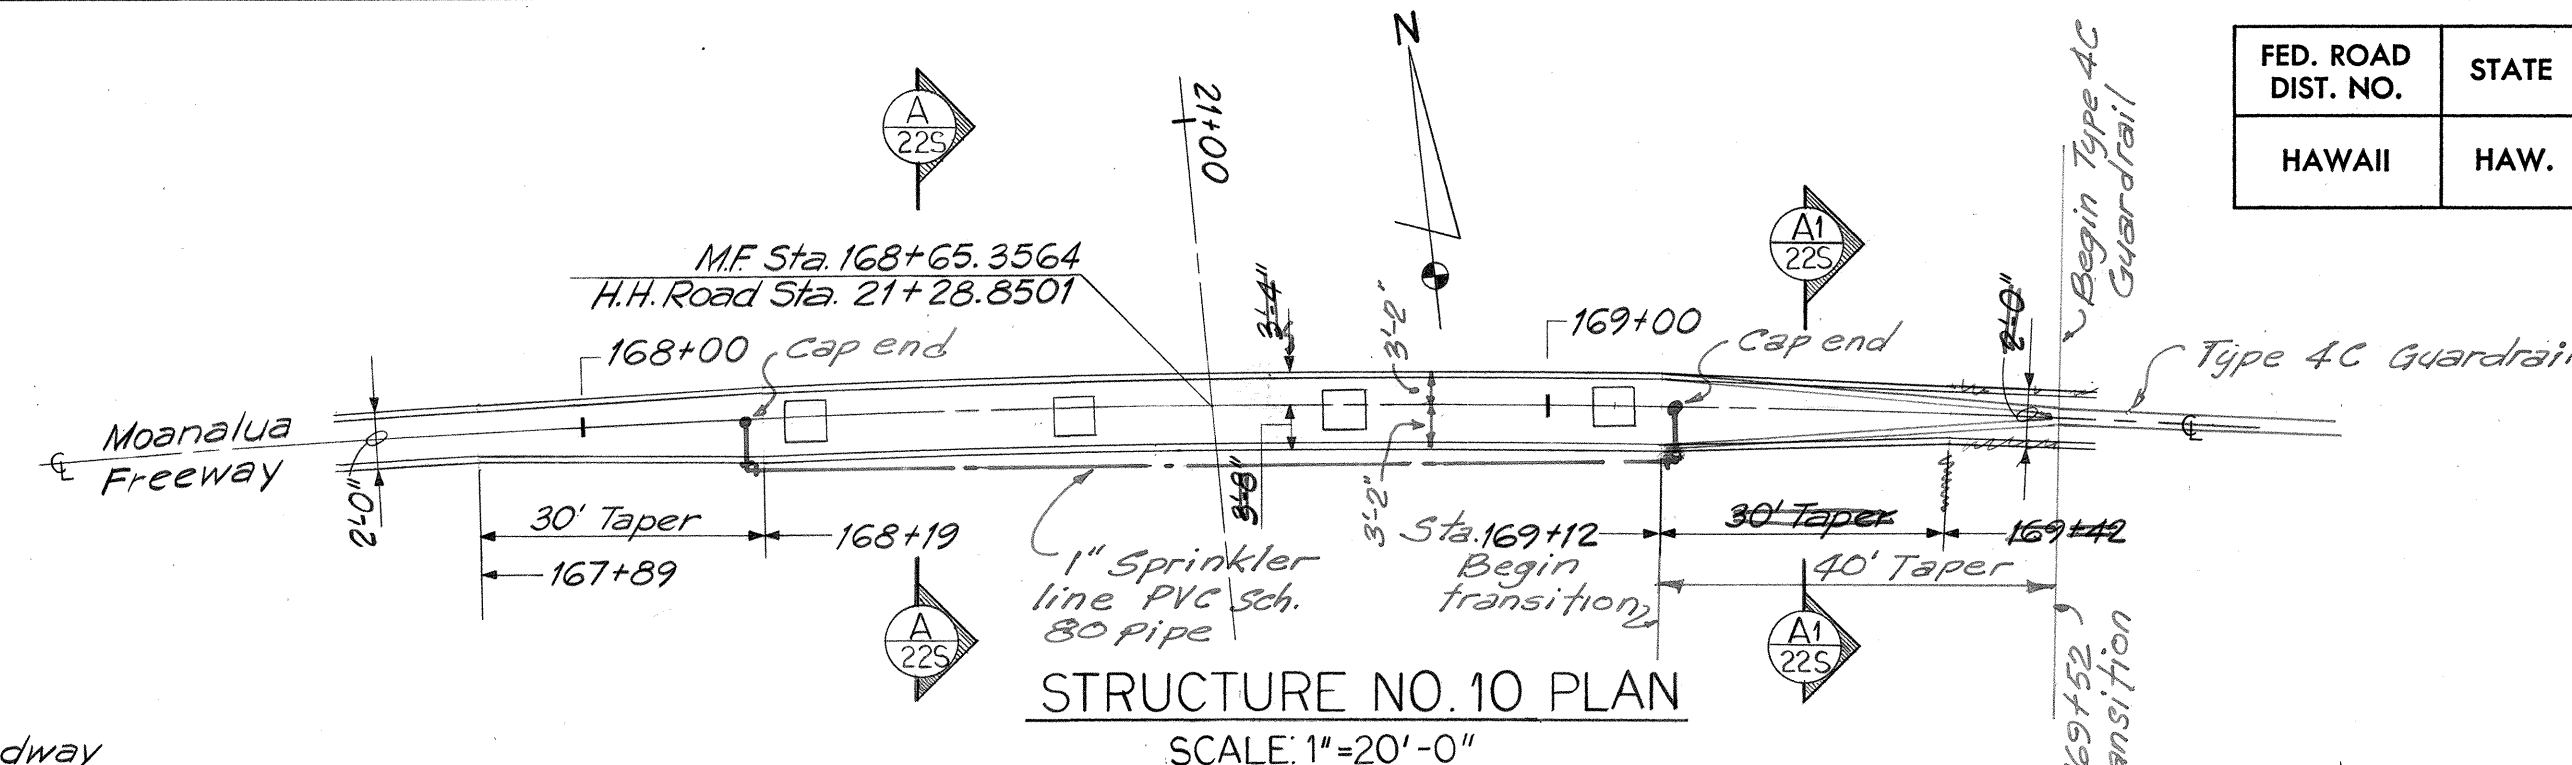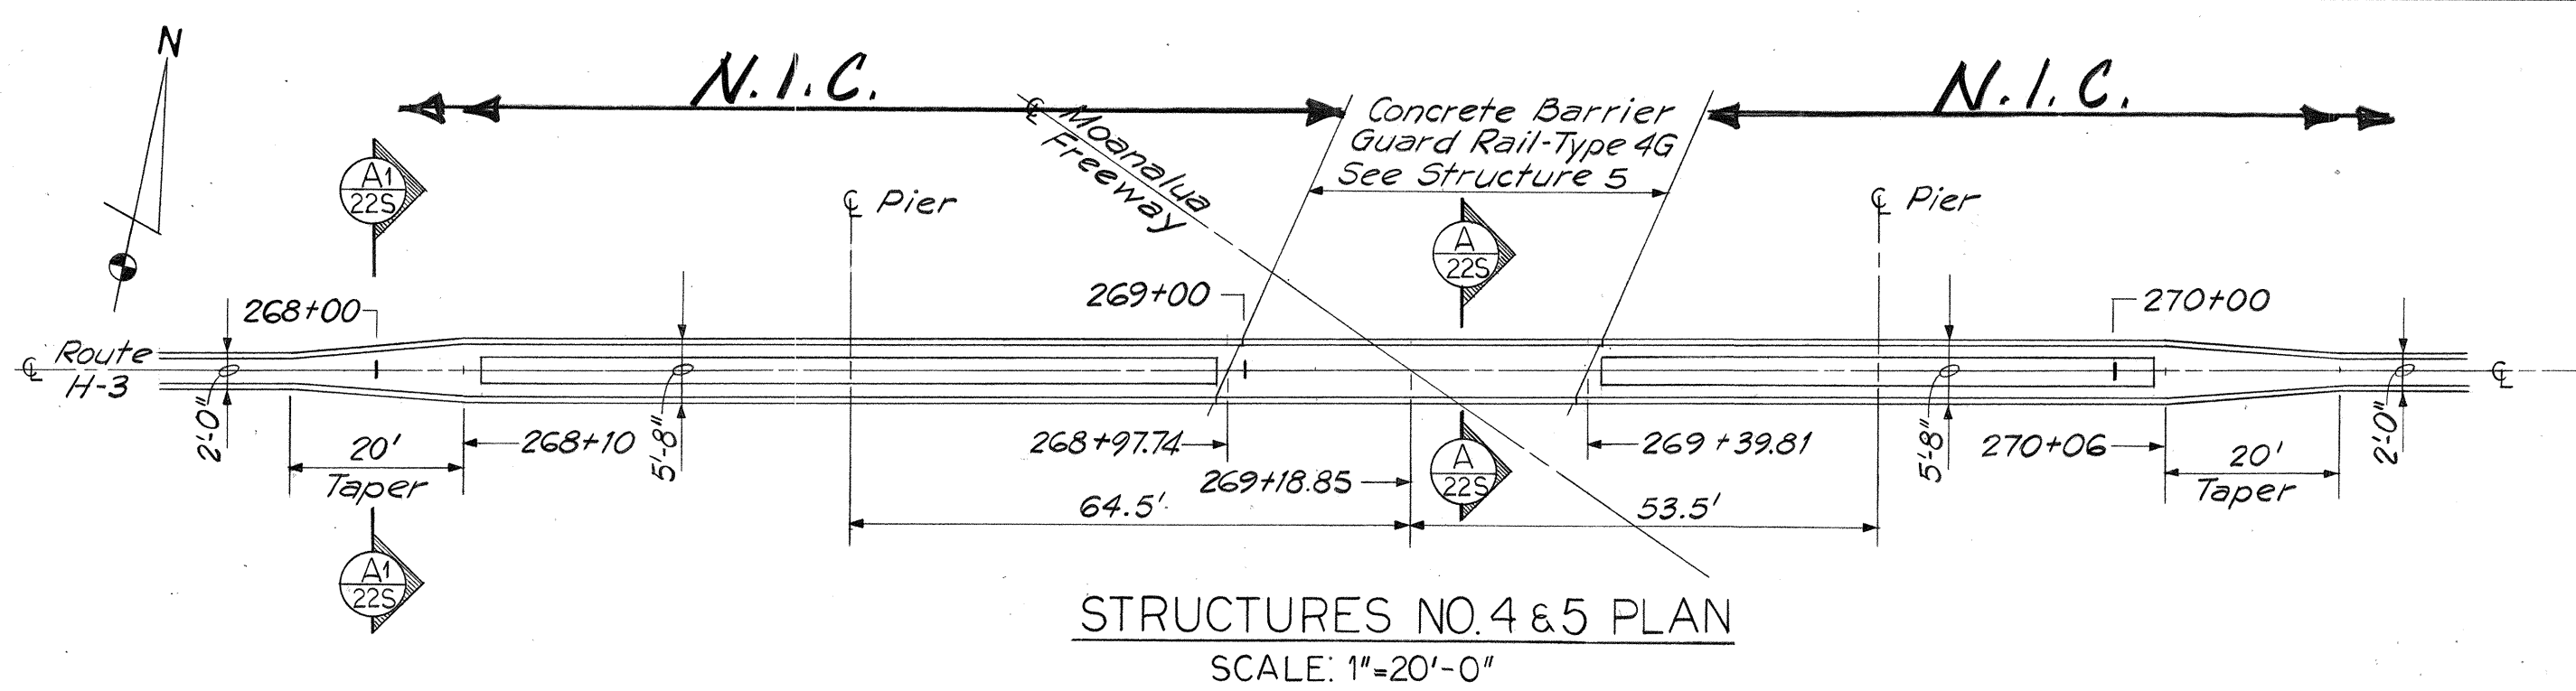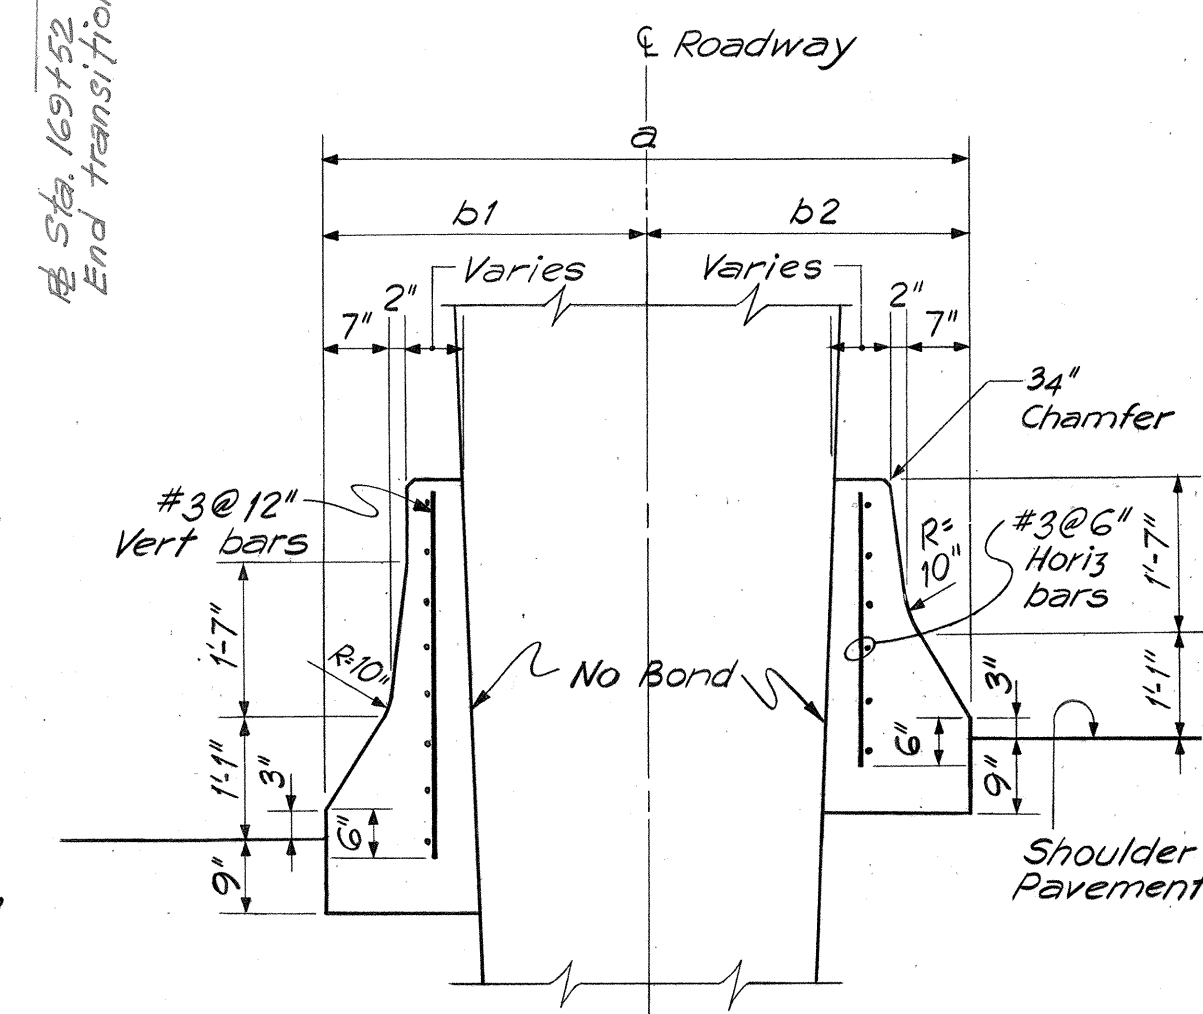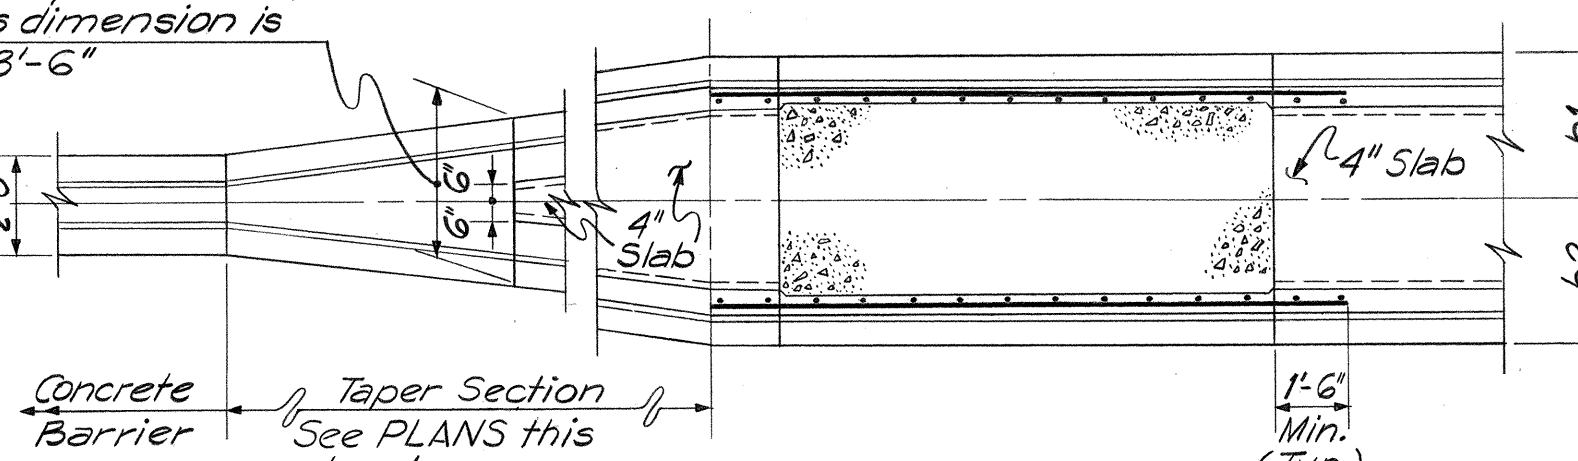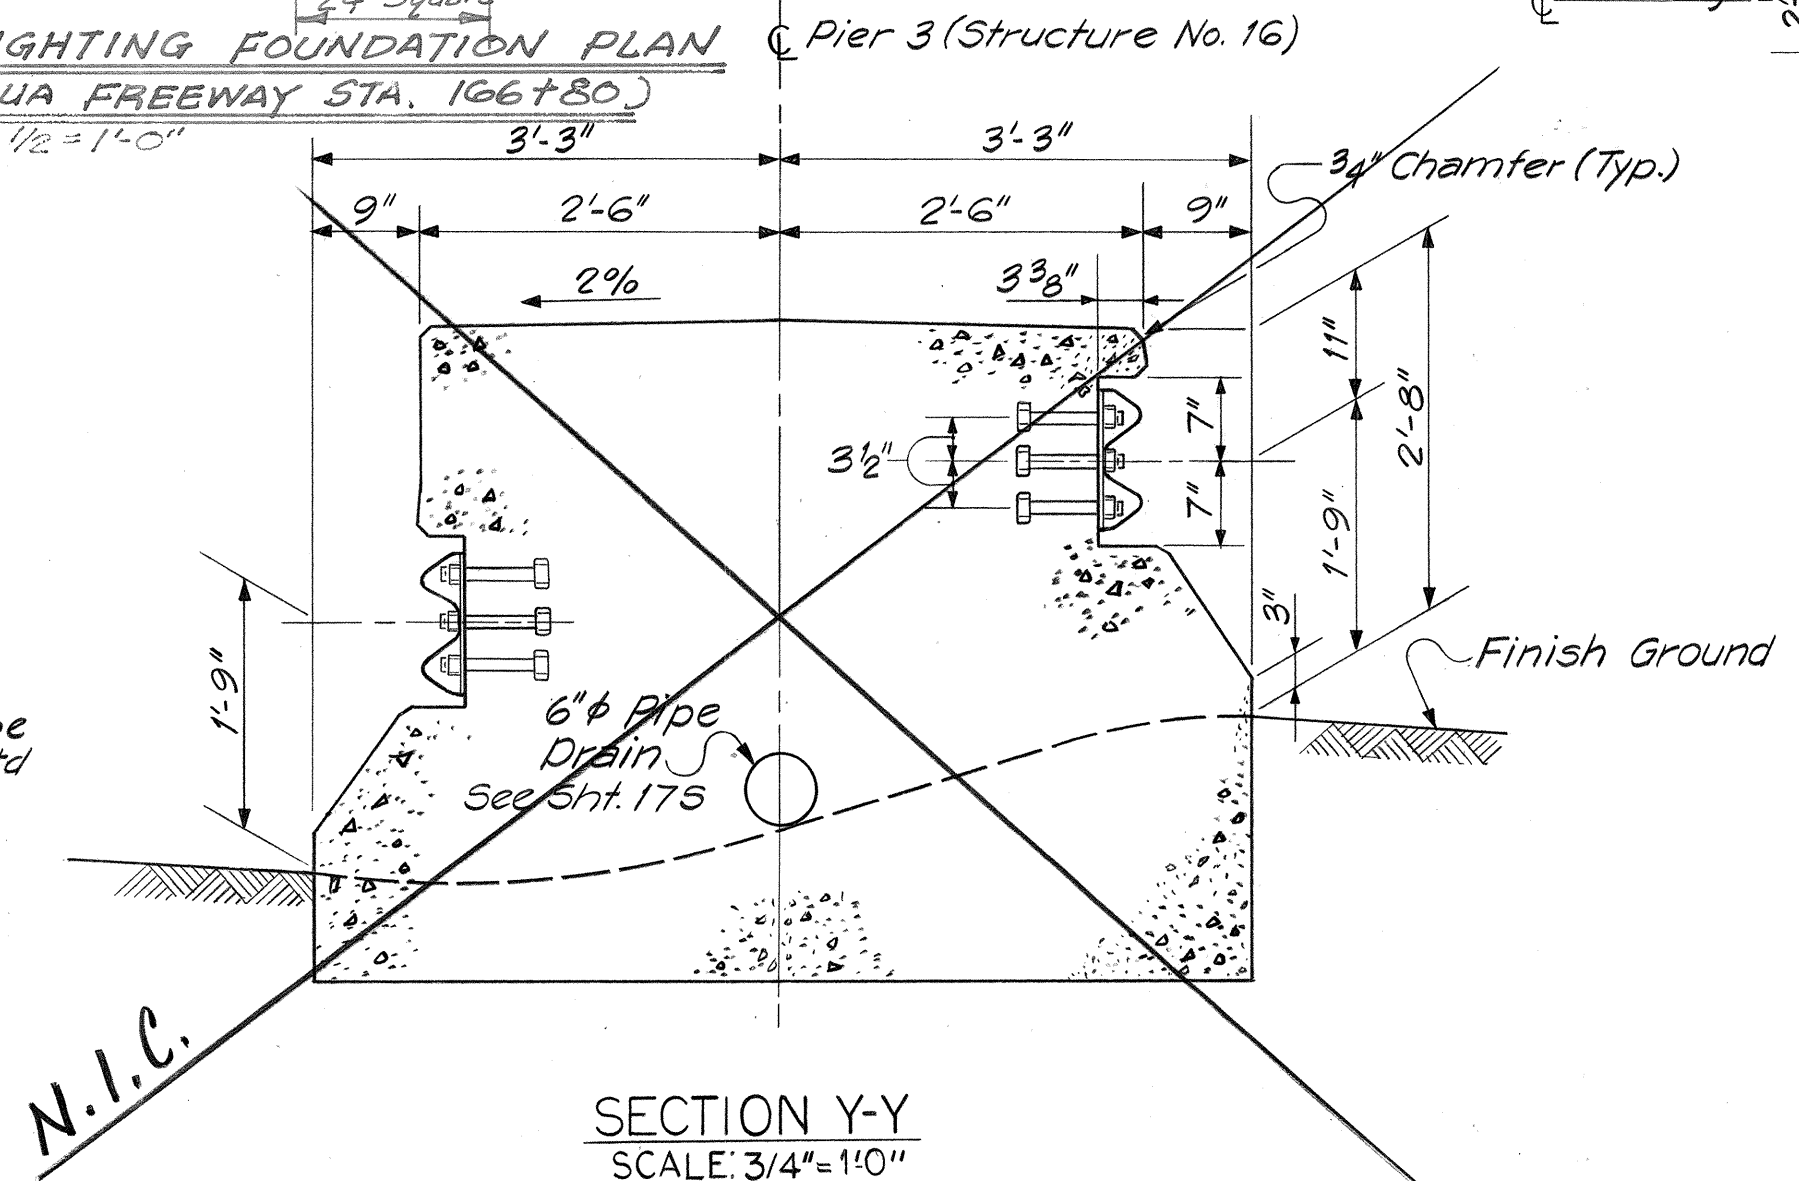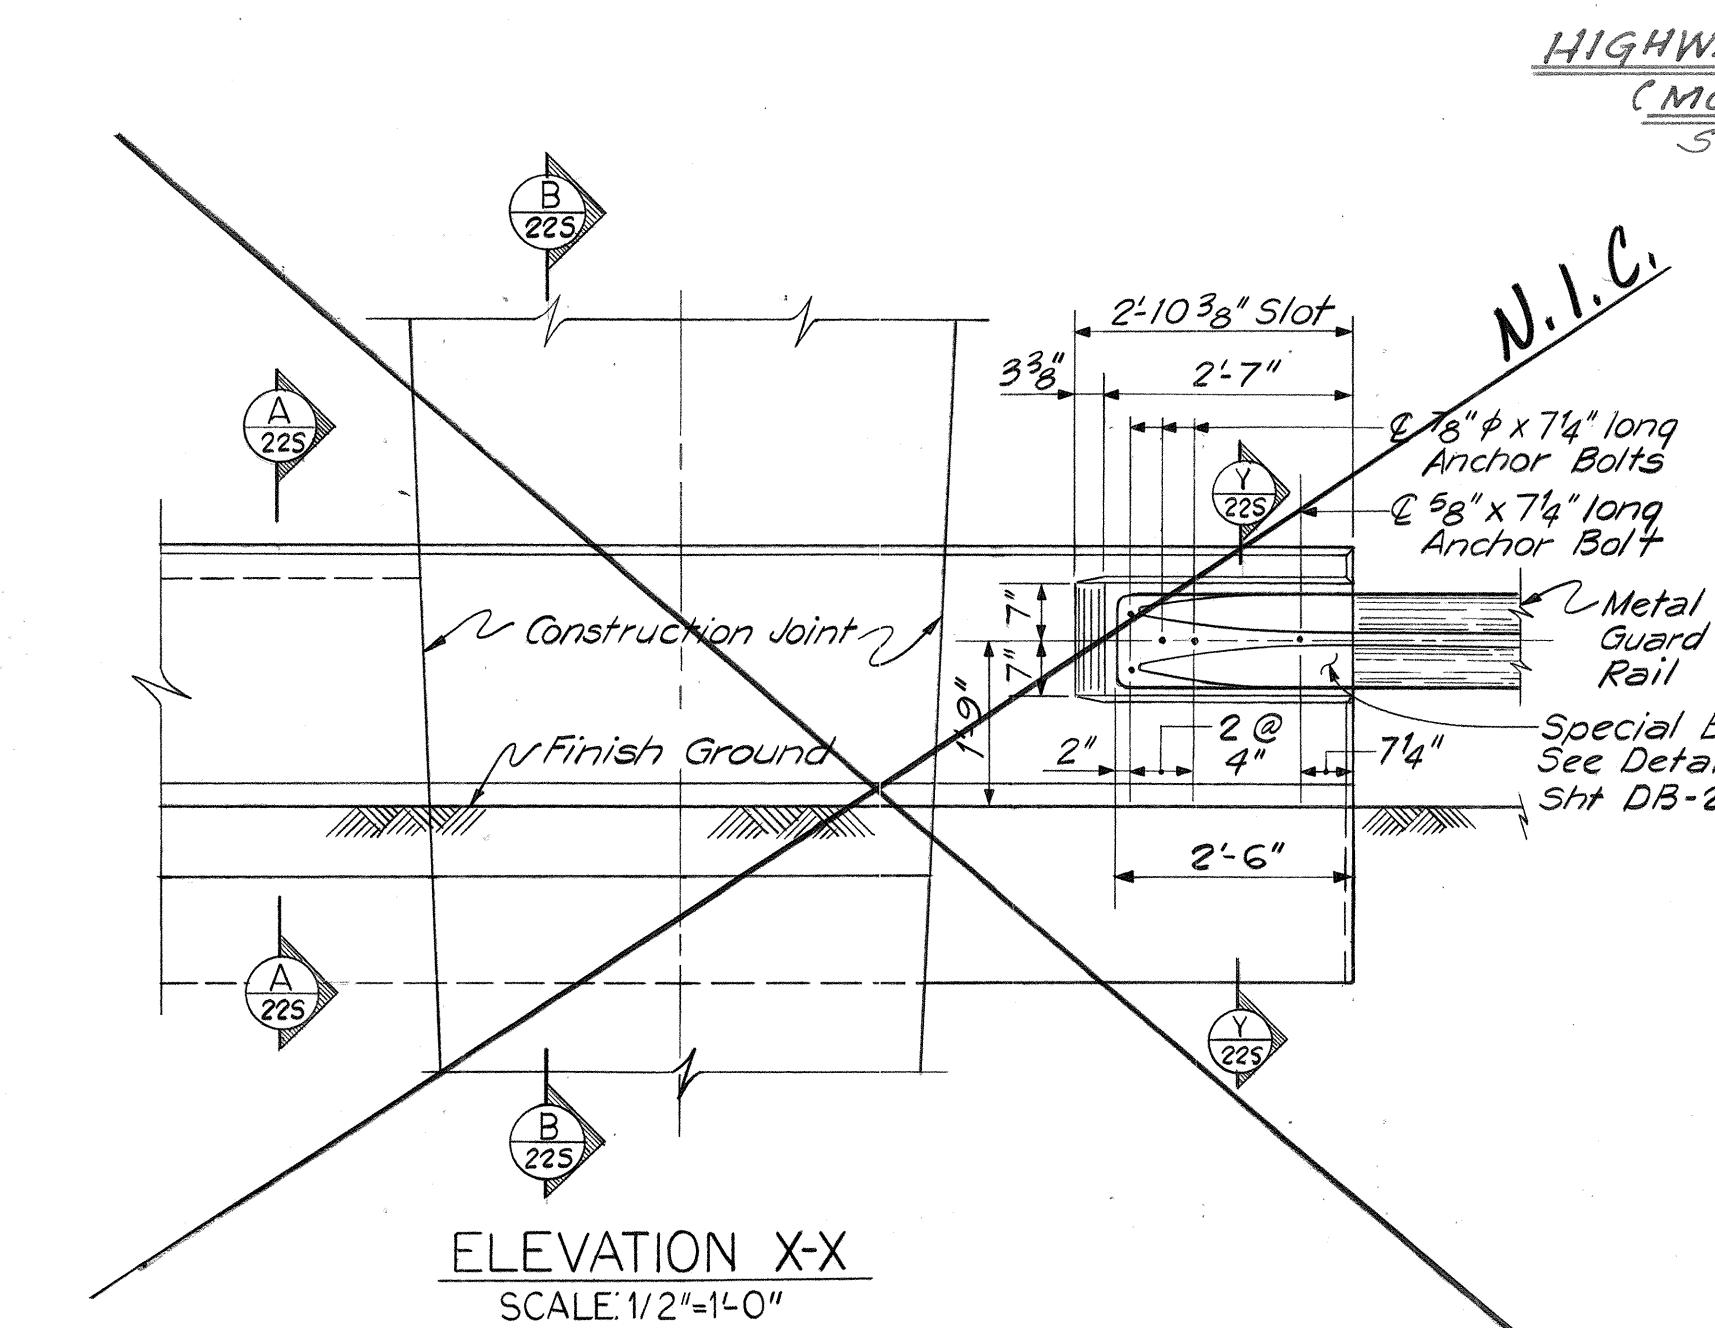

- NOTES:
- Section 'A'-A'-1' similar to 'A-A' except width dimensions vary and top slab eliminated and aggregate subbase area filled w/ planter box material. (Planter Box detail-Section 'A'-A')
 - 1" sprinkler line PVC sch. 80 pipe shall be installed in accordance with Section 616 of the Standard Specification & Special Provisions.
 - Payment for rigid barrier pier protection from Sta. 168+19 to 169+52 shall be paid as per contract plans. (See note 1, contract plan sheet #34)
 - For details not shown see contract plan sheets.

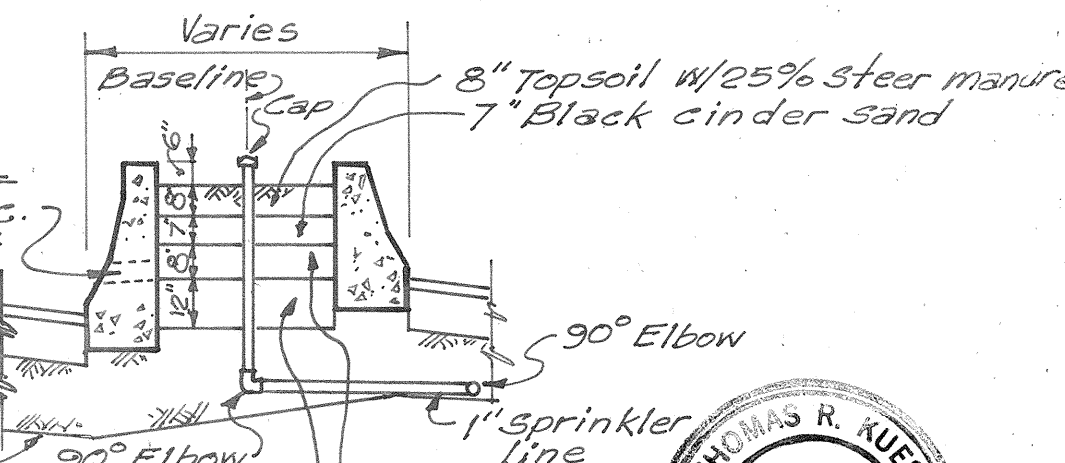

PLAN DETAIL
SCALE: 1/4"=1'-0"

ELEVATION
SCALE: 1/4"=1'-0"

- NOTES:
- Median barrier reinforcement, concrete and all work required for installation are not bridge items. See Civil Drawings.
 - For location and details of electrical conduits in pier shafts and concrete barriers see Electrical Plans.

STATE OF HAWAII
DEPARTMENT OF TRANSPORTATION
HIGHWAYS DIVISION
HALAWA INTERCHANGE
STRUCTURE NO. 16
ULUNE EXTENSION VIADUCT
RIGID BARRIER DETAILS
PIER PROTECTION
PROJ. No. I-H1-189-13 DATE: MAY 1971
SHEET No. 225 OF 225 SHEETS

SURVEY PLOTTED BY	DATE
PLAN	
DESIGNED BY	
NOTED BY	
CHECKED BY	
ORIGINAL	