
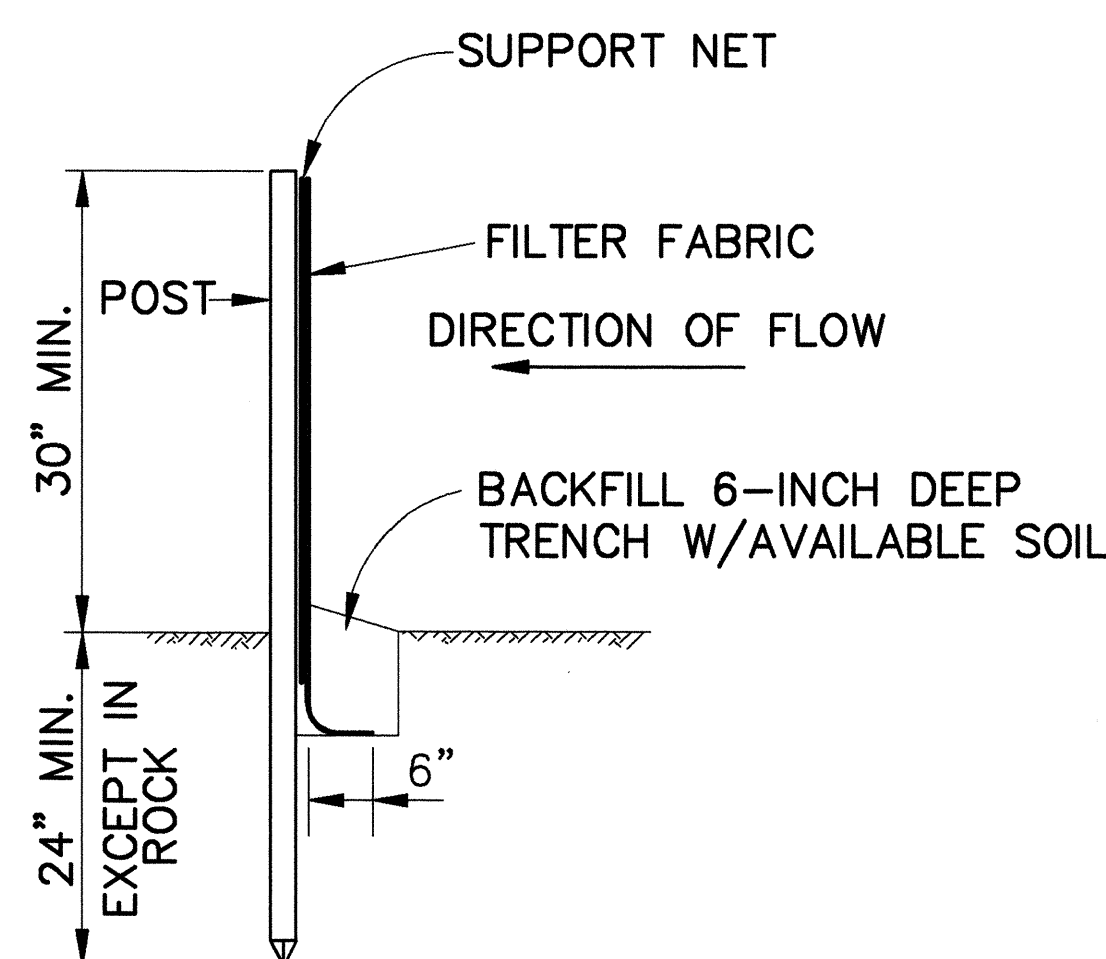


GRADING NOTES

- ALL GRADING WORK SHALL BE DONE IN ACCORDANCE WITH CHAPTER 23, GRADING, SOIL EROSION AND SEDIMENT CONTROL, OF THE REVISED ORDINANCES OF HONOLULU, 1978, AS AMENDED (ORDINANCE NOS. 81-13 AND 90-71), AND SOIL REPORT BY GEOLABS-HAWAII DATED JANUARY, 1990.
- THE CONTRACTOR SHALL REMOVE ALL SILT AND DEBRIS RESULTING FROM HIS WORK AND DEPOSITED IN DRAINAGE FACILITIES, ROADWAYS AND OTHER AREAS. THE COSTS INCURRED FOR ANY NECESSARY REMEDIAL ACTION BY THE CHIEF ENGINEER SHALL BE PAYABLE BY THE CONTRACTOR.
- THE CONTRACTOR, AT HIS OWN EXPENSE, SHALL KEEP THE PROJECT AREA AND SURROUNDING AREA FREE FROM DUST AND OTHER NUISANCE. THE WORK SHALL BE IN CONFORMANCE WITH THE AIR POLLUTION STANDARDS AND REGULATIONS OF THE STATE DEPARTMENT OF HEALTH.
- ALL SLOPES AND EXPOSED AREAS SHALL BE PROTECTED WITH EROSION CONTROL MATTING. ALL SLOPES AND EXPOSED AREAS WITH SOIL OR NONROCKY/HARD SURFACES SHALL BE HYDRO-MULCH SEEDED. THE WORK SHALL BE PERFORMED AS SOON AS FINAL GRADES HAVE BEEN ESTABLISHED IN ACCORDANCE WITH THE SPECIFICATION AND THE GRADING PLAN. THE WORK SHALL NOT BE DELAYED UNTIL ALL GRADING WORK HAS BEEN COMPLETED. GRADING TO FINAL GRADE SHALL BE CONTINUOUS AND ANY AREA WITHIN WHICH WORK HAS BEEN INTERRUPTED OR DELAYED SHALL BE MATTED AND/OR PLANTED. THE ENGINEER SHALL HAVE THE FINAL DECISION AS TO THE AREAS TO BE PROTECTED WITH EROSION CONTROL MATTING AND GRASSED.
- FILLS ON SLOPES STEEPER THAN 5:1 SHALL BE KEYED.
- NO GRADING WORK SHALL BE DONE ON SATURDAYS, SUNDAYS AND HOLIDAYS AT ANY TIME WITHOUT PRIOR WRITTEN NOTICE TO THE CHIEF ENGINEER OR DISTRICT ENGINEER, STATE OF HAWAII.
- THE LIMITS OF THE AREA TO BE GRADED SHALL BE FLAGGED BY THE CONTRACTOR BEFORE THE COMMENCEMENT OF THE GRADING WORK.
- THE CITY SHALL BE INFORMED OF THE LOCATION OF THE BORROW/DISPOSAL SITE FOR THE PROJECT WHEN THE APPLICATION FOR A GRADING PERMIT IS MADE. THE BORROW/DISPOSAL SITE MUST ALSO FULFILL THE REQUIREMENTS OF THE GRADING ORDINANCE.
- ALL GRADING OPERATIONS SHALL BE PERFORMED IN CONFORMANCE WITH THE APPLICABLE PROVISIONS OF CHAPTER 54, WATER QUALITY STANDARDS, AND CHAPTER 55, WATER POLLUTION CONTROL, OF TITLE 11, ADMINISTRATIVE RULES OF THE STATE DEPARTMENT OF HEALTH.
- TEMPORARY EROSION CONTROL PLAN AND PROCEDURES SHALL BE SUBMITTED BY THE CONTRACTOR FOR APPROVAL PRIOR TO THE START OF ACTUAL GRADING OPERATIONS.
- EXCAVATED MATERIAL ON SITE WHICH WILL BE EXPOSED FOR MORE THAN 7 DAYS SHALL BE COVERED WITH PLASTIC SHEETS WITHIN 2 DAYS OF PLACEMENT OR AS DIRECTED BY THE ENGINEER.
- SILT FENCE SHALL BE INSTALLED ALONG THE EDGES OF OPEN CHANNELS & DITCHES IN ORDER TO FILTER SEDIMENT FROM RUNOFF, BEFORE WATERS ENTER THE CHANNEL.
- TEMPORARY EROSION CONTROLS SHALL NOT BE REMOVED BEFORE PERMANENT EROSION CONTROLS ARE IN-PLACE AND ESTABLISHED.
- TEMPORARY EROSION AND POLLUTION CONTROL MEASURES, INCLUDING SILT FENCE, WILL BE PERFORMED ON A FORCE ACCOUNT BASIS AND PAID FOR UNDER ITEM NO. 639.0100, TEMPORARY PROJECT WATER POLLUTION CONTROL.

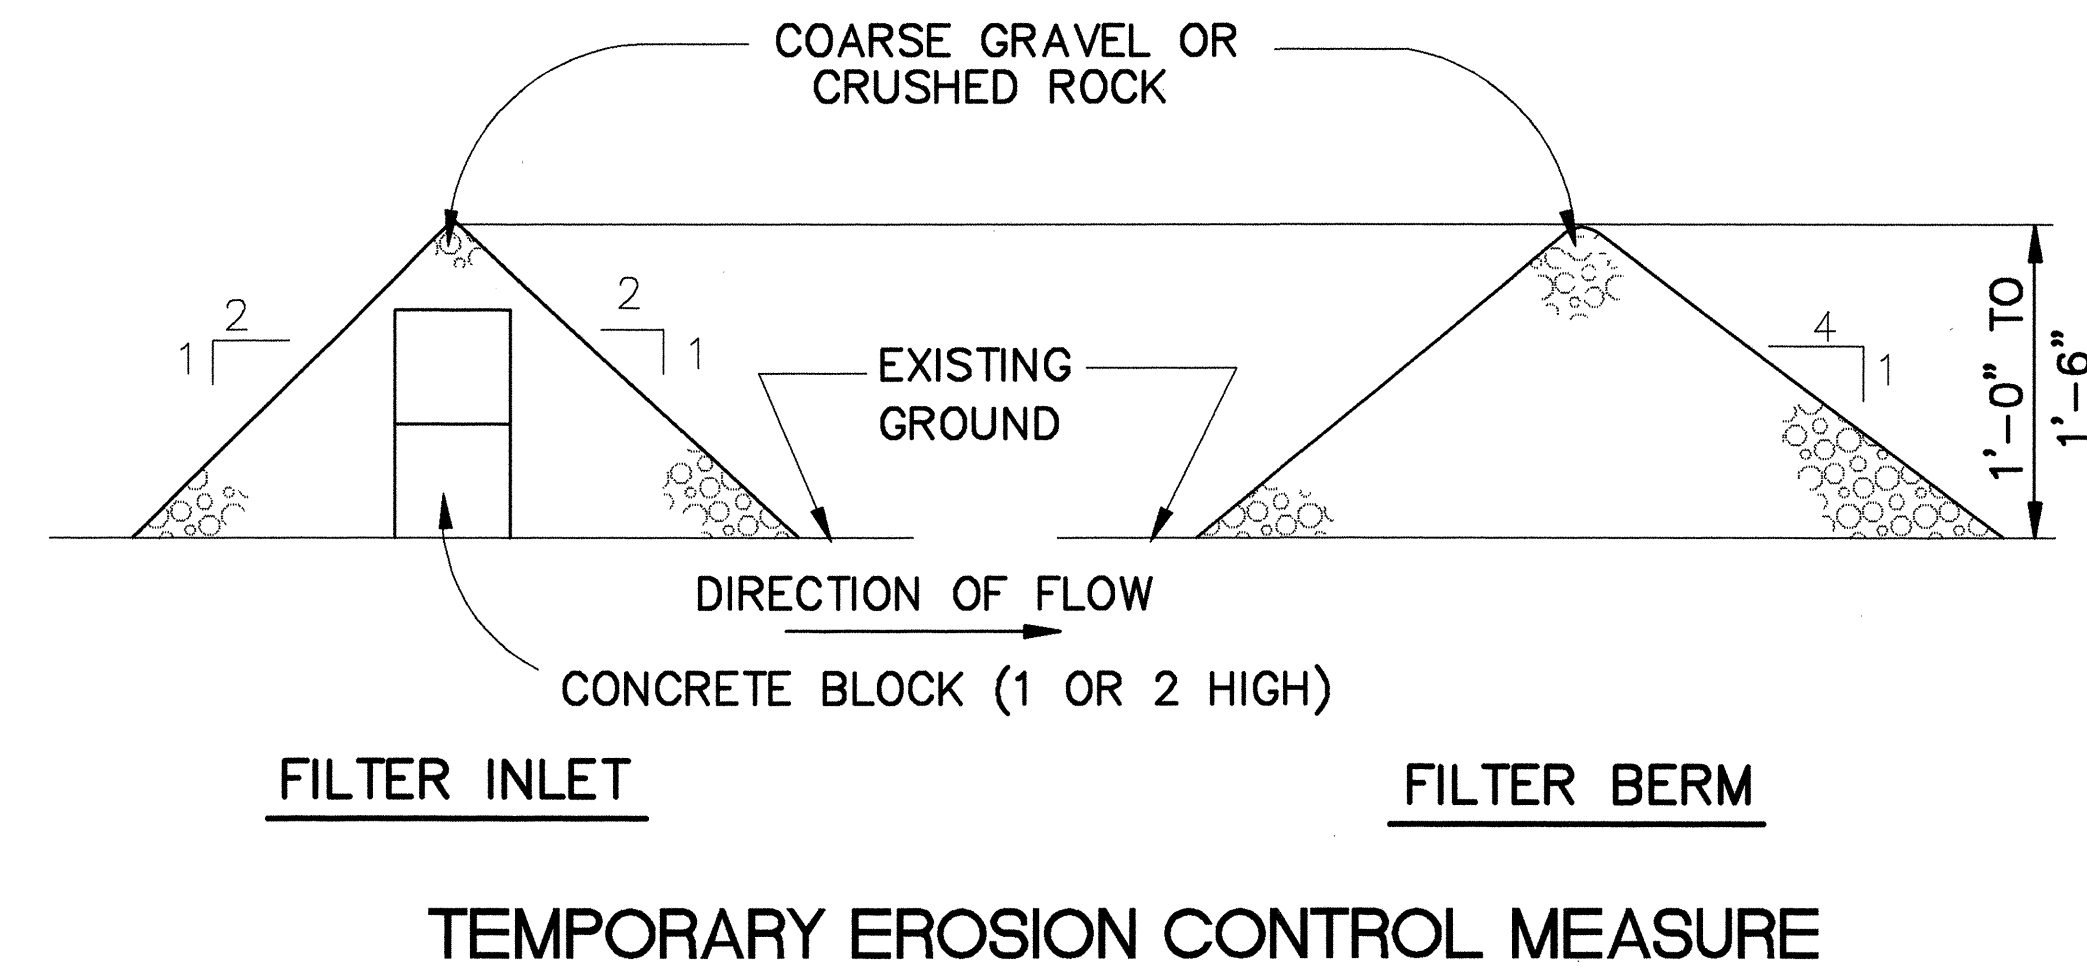




SILT FENCE DETAIL
N.T.S.

* SOME MANUFACTURERS ONLY SUPPLY SILT FENCE WITH WOODED POSTS. PRECAUTIONS SHALL BE TAKEN TO AVOID DAMAGES FROM DRIVING INTO HARD GROUND OR TERMITES.


NOTES:

- FILTER FABRIC SHALL BE OF THE TYPE SPECIFIED AND INSTALLED IN COMBINATION WITH A SUPPORT NET OF POLYESTER NETTING OR APPROVED EQUAL. THE FILTER FABRIC SHALL BE A MINIMUM OF 36 INCHES WIDE AND THE SUPPORT NET A MINIMUM OF 30 INCHES.
- IF SILT FENCE IS OBTAINED FROM MANUFACTURER AS A PACKAGE (I.E. FABRIC ATTACHED TO POSTS) THE MANUFACTURERS INSTALLATION INSTRUCTIONS SHALL BE ADHERED TO.
- POSTS SHALL BE METAL* WHEREVER POSSIBLE, CROSS SECTION OF POST WILL BE SUBSTANTIAL ENOUGH TO SUPPORT A LOADED SILT FENCE WITHOUT BENDING. POST SPACING SHALL BE 4' TO 8', DEPENDING ON POST SIZE.

FED. ROAD DIS. NO.	STATE	FED. AID PROJ. NO.	FISCAL YEAR	SHEET NO.	TOTAL SHEETS
HAWAII	HAW.	I-H3-1(59)	1993	ADD.31	211

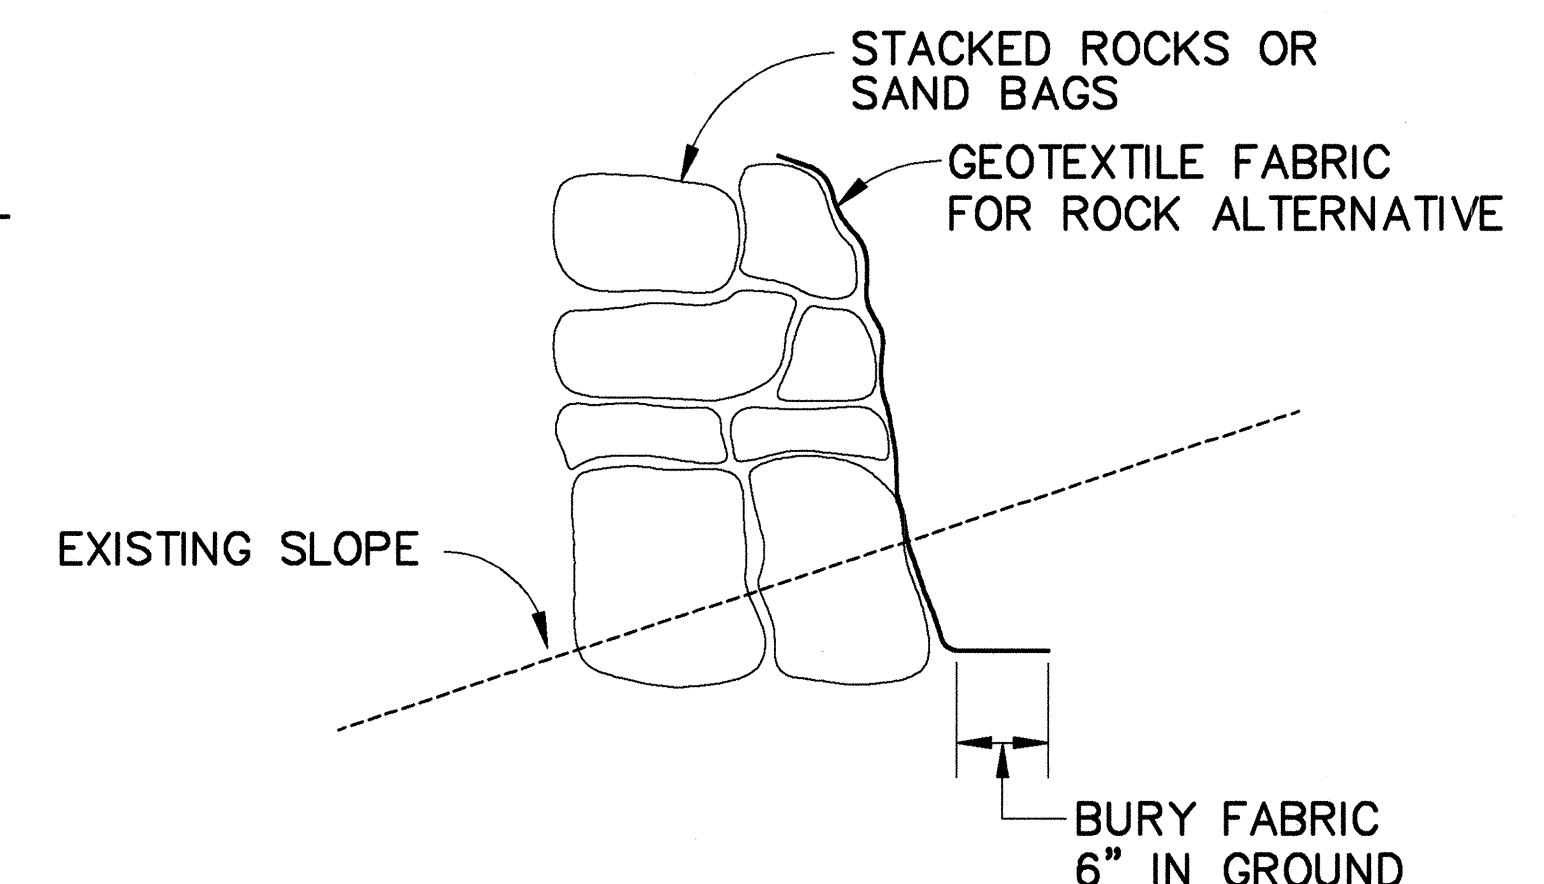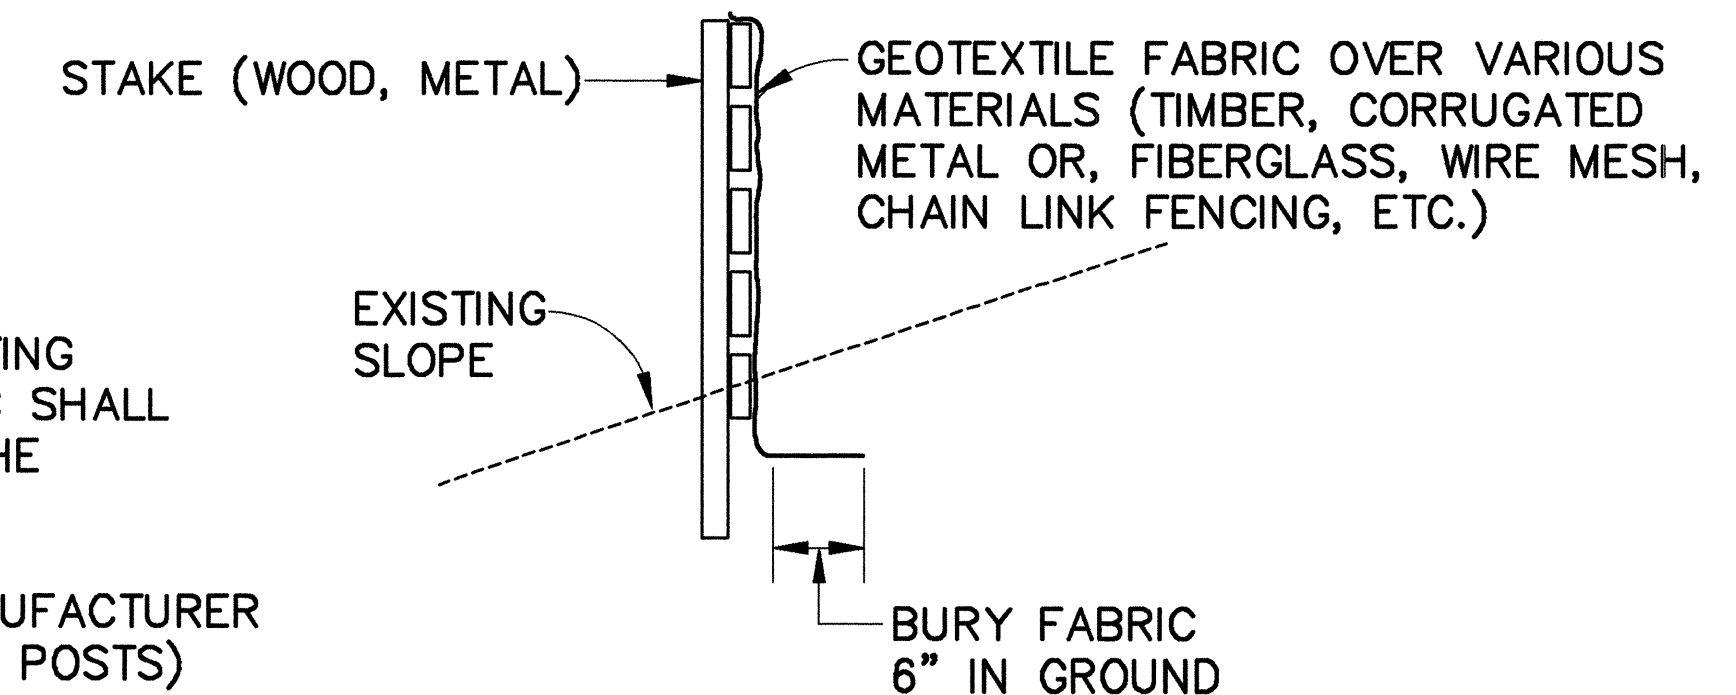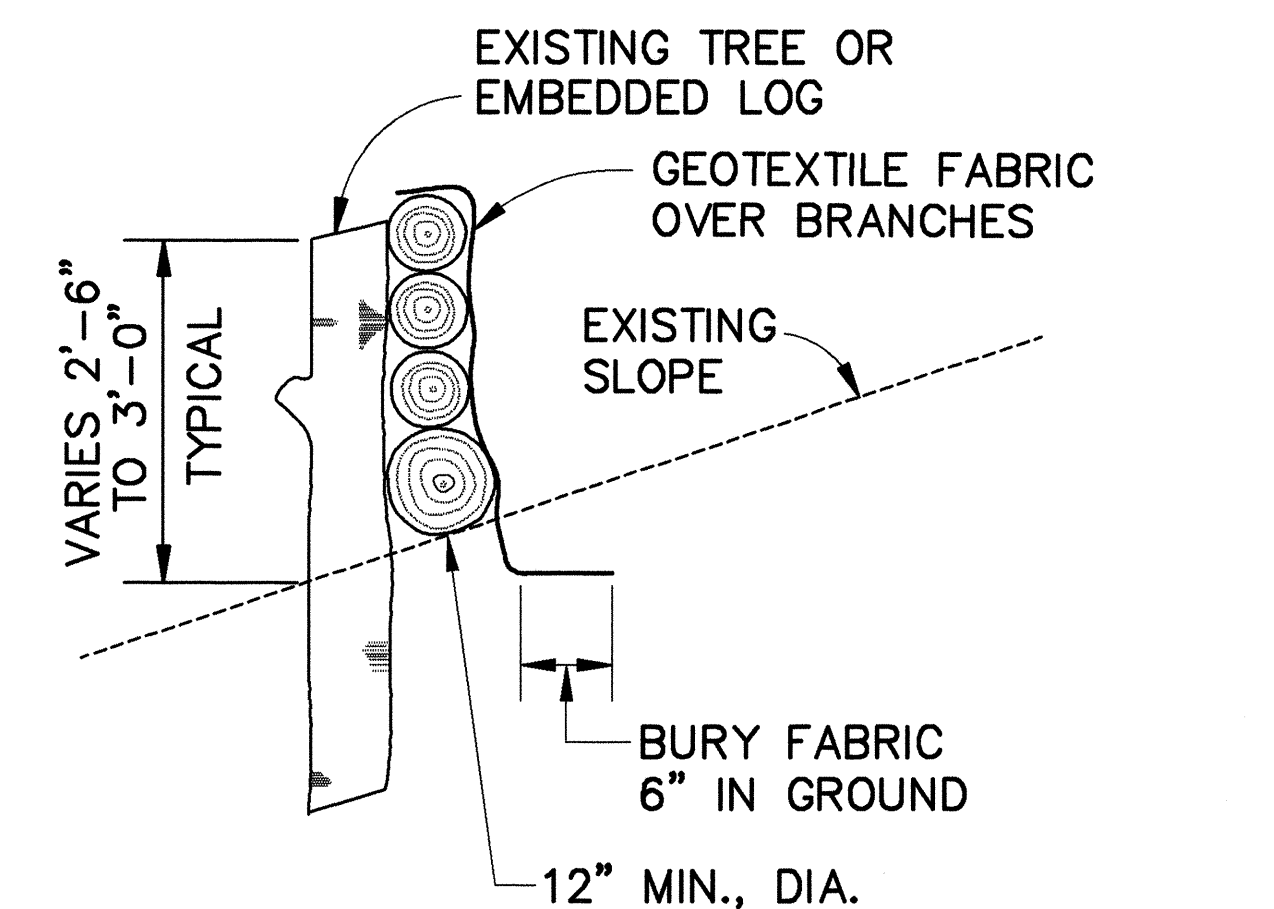

**SEDIMENT CONTROL DEVICES
AND/OR ENERGY DISSIPATOR**
N.T.S.

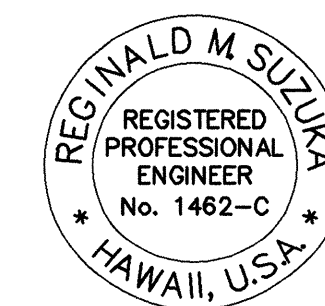

THIS WORK WAS PREPARED BY
ME OR UNDER MY SUPERVISION
Reginald M. Suzuki
P.E., INC.
c/o: PARK ENGINEERING


ESTIMATED IN-PLACE EARTHWORK QUANTITIES				
	H-3	ACCESS ROAD	RELOCATED STREAM NO. 1	AT BRIDGE NO. 2
EXCAVATION	200,600 C.Y.	31,700 C.Y.	6,000 C.Y.	7,000 C.Y.
EMBANKMENT (ON SITE SELECTED MATERIAL) (IMPORTED BORROW)	157,000 C.Y. 132,700 C.Y. 24,300 C.Y.	2,400 C.Y.	0 C.Y.	300 C.Y.
AREA OF GRADING	20.10 ACS.	3.65 ACS.	0.89 ACS.	—

9/30/93	REVISED ESTIMATED QUANTITIES AND NOTE 4.
DATE	REVISION

STATE OF HAWAII DEPARTMENT OF TRANSPORTATION HIGHWAYS DIVISION	
GRADING NOTES EROSION AND SEDIMENT CONTROL MEASURES	
INTERSTATE ROUTE H-3 F.A.I. PROJECT NO. I-H3-1(59)	
SCALE: AS NOTED	DATE: JUNE 1993
SHEET No. D1 OF 32 SHEETS	


ADD. 31

FED. ROAD DIS. NO.	STATE	FED. AID PROJ. NO.	FISCAL YEAR	SHEET NO.	TOTAL SHEETS
HAWAII	HAW.	I-H3-1(59)	1993	C.O. ADD 32S-1	211

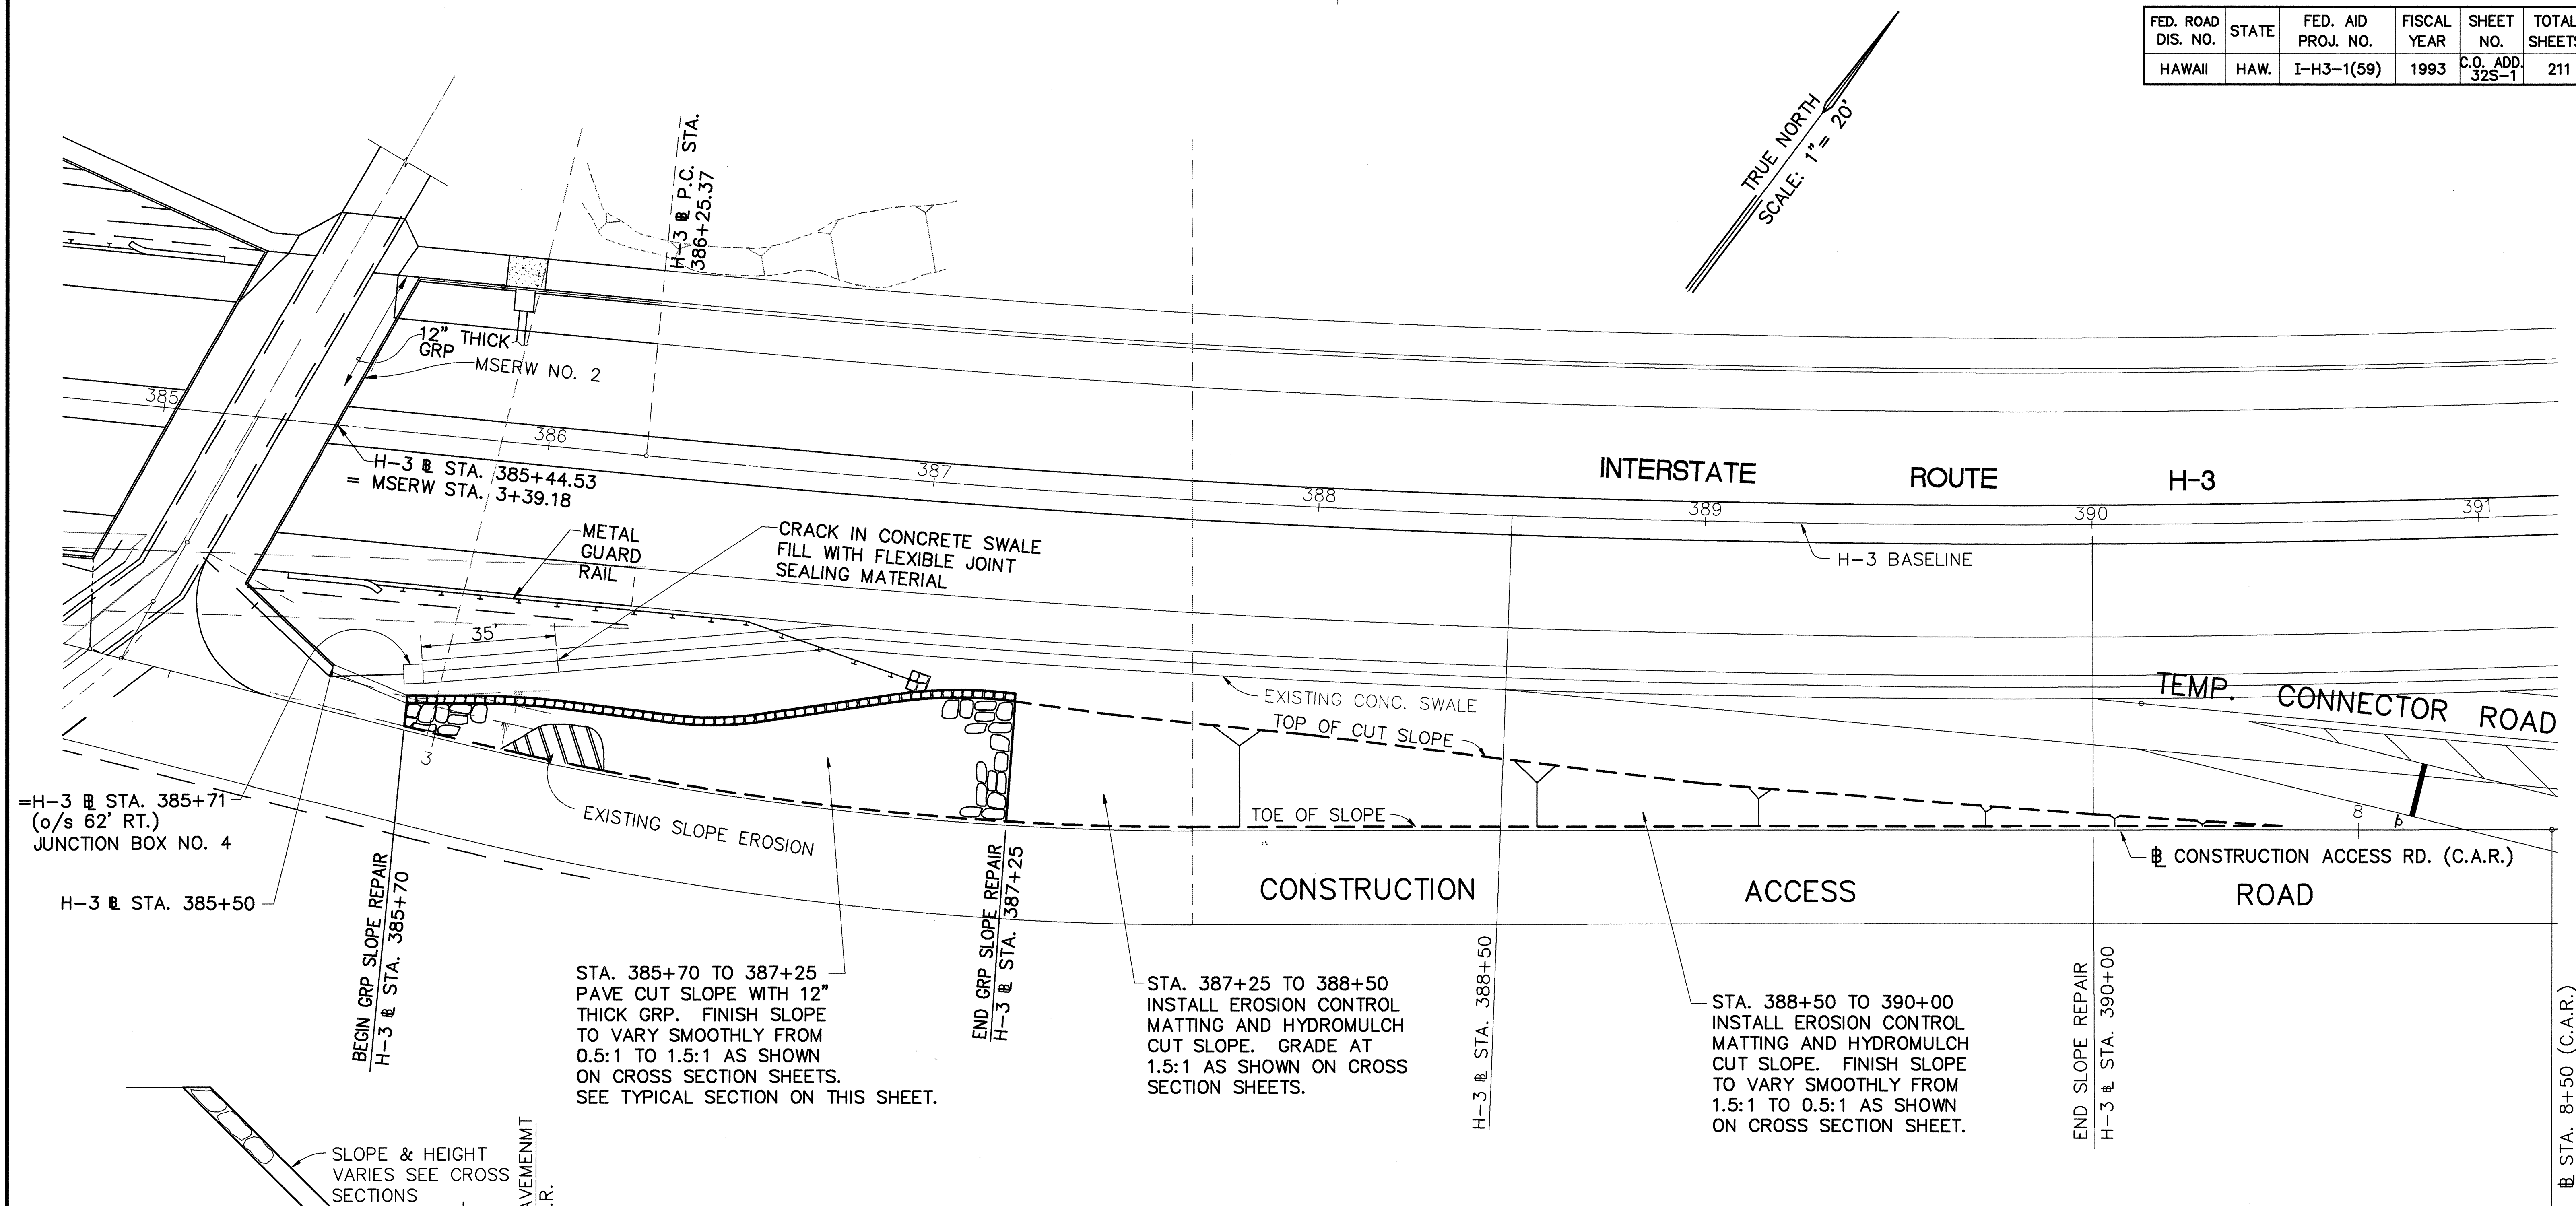

TYPICAL SECTION FOR GRP
H-3 @ STA. 385+70 TO 387+25
SCALE: 1/4" = 1'-0"

SURVEY PLOTTED BY	DATE
DESIGNED BY	
QUANTITIES BY	
CHECKED BY	
ORIGINAL PLAN	
NOTED	
NO.	

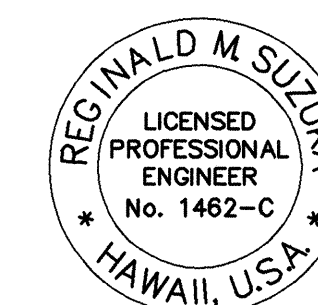

THIS WORK WAS PREPARED BY
ME OR UNDER MY SUPERVISION
Reginald M. Suzuki
P.E., INC.
dba: PARK ENGINEERING

10/31/95	SHEET ADDED FOR SLOPE REPAIR ALONG C.A.R.
DATE	REVISION
STATE OF HAWAII DEPARTMENT OF TRANSPORTATION HIGHWAYS DIVISION SLOPE REPAIR ALONG C.A.R. STA. 385+70 TO 390+50 INTERSTATE ROUTE H-3 F.A.I. PROJECT NO. I-H3-1(59) SCALE: AS SHOWN DATE: OCT. 1995 SHEET NO. D2A OF 32 SHEETS	

C.O. ADD. 32S-1

CONCRETE SWALE 6' WIDE AT EDGE OF SHOULDER
STA. 386+75 TO # STA. 398+00 RT. (1125 LIN. FT.)


METAL GUARD RAIL, TYPE 3- SINGLE W/STEEL POSTS
STA. 387+96 TO # STA. 390+10 LT. (214 LIN. FT.)
STA. 395+00 TO # STA. 397+02 LT. (202 LIN. FT.)

ALL RCP SHALL BE CLASS III.
ALL SRMP SHALL BE ALUMINUM
WITH SHEET THICKNESS .0075 INCH.
LIMITS OF FLOODING SHOWN IS BASED
ON A 100 YEAR FLOOD.

FED. ROAD DIST. NO.	STATE	FED. AID PROJ. NO.	FISCAL YEAR	SHEET NO.	TOTAL SHEETS
HAWAII	HAW.	I-H3-1(59)	1993	ADD 33	211

GUTTER, TYPE 2G AT EDGE OF SHOULDER
STA. 389+05 TO # STA. 391+40 LT. (235 LIN. FT.)


CONTRACTOR SHALL SALVAGE, TRANSPORT AND STORE BRIDGE AT THE STATE DEPT. OF TRANSPORTATION PEARL CITY BASEYARD OR WITHIN 5 MILES FROM THIS PROJECT SITE, AS DIRECTED BY THE ENGINEER.

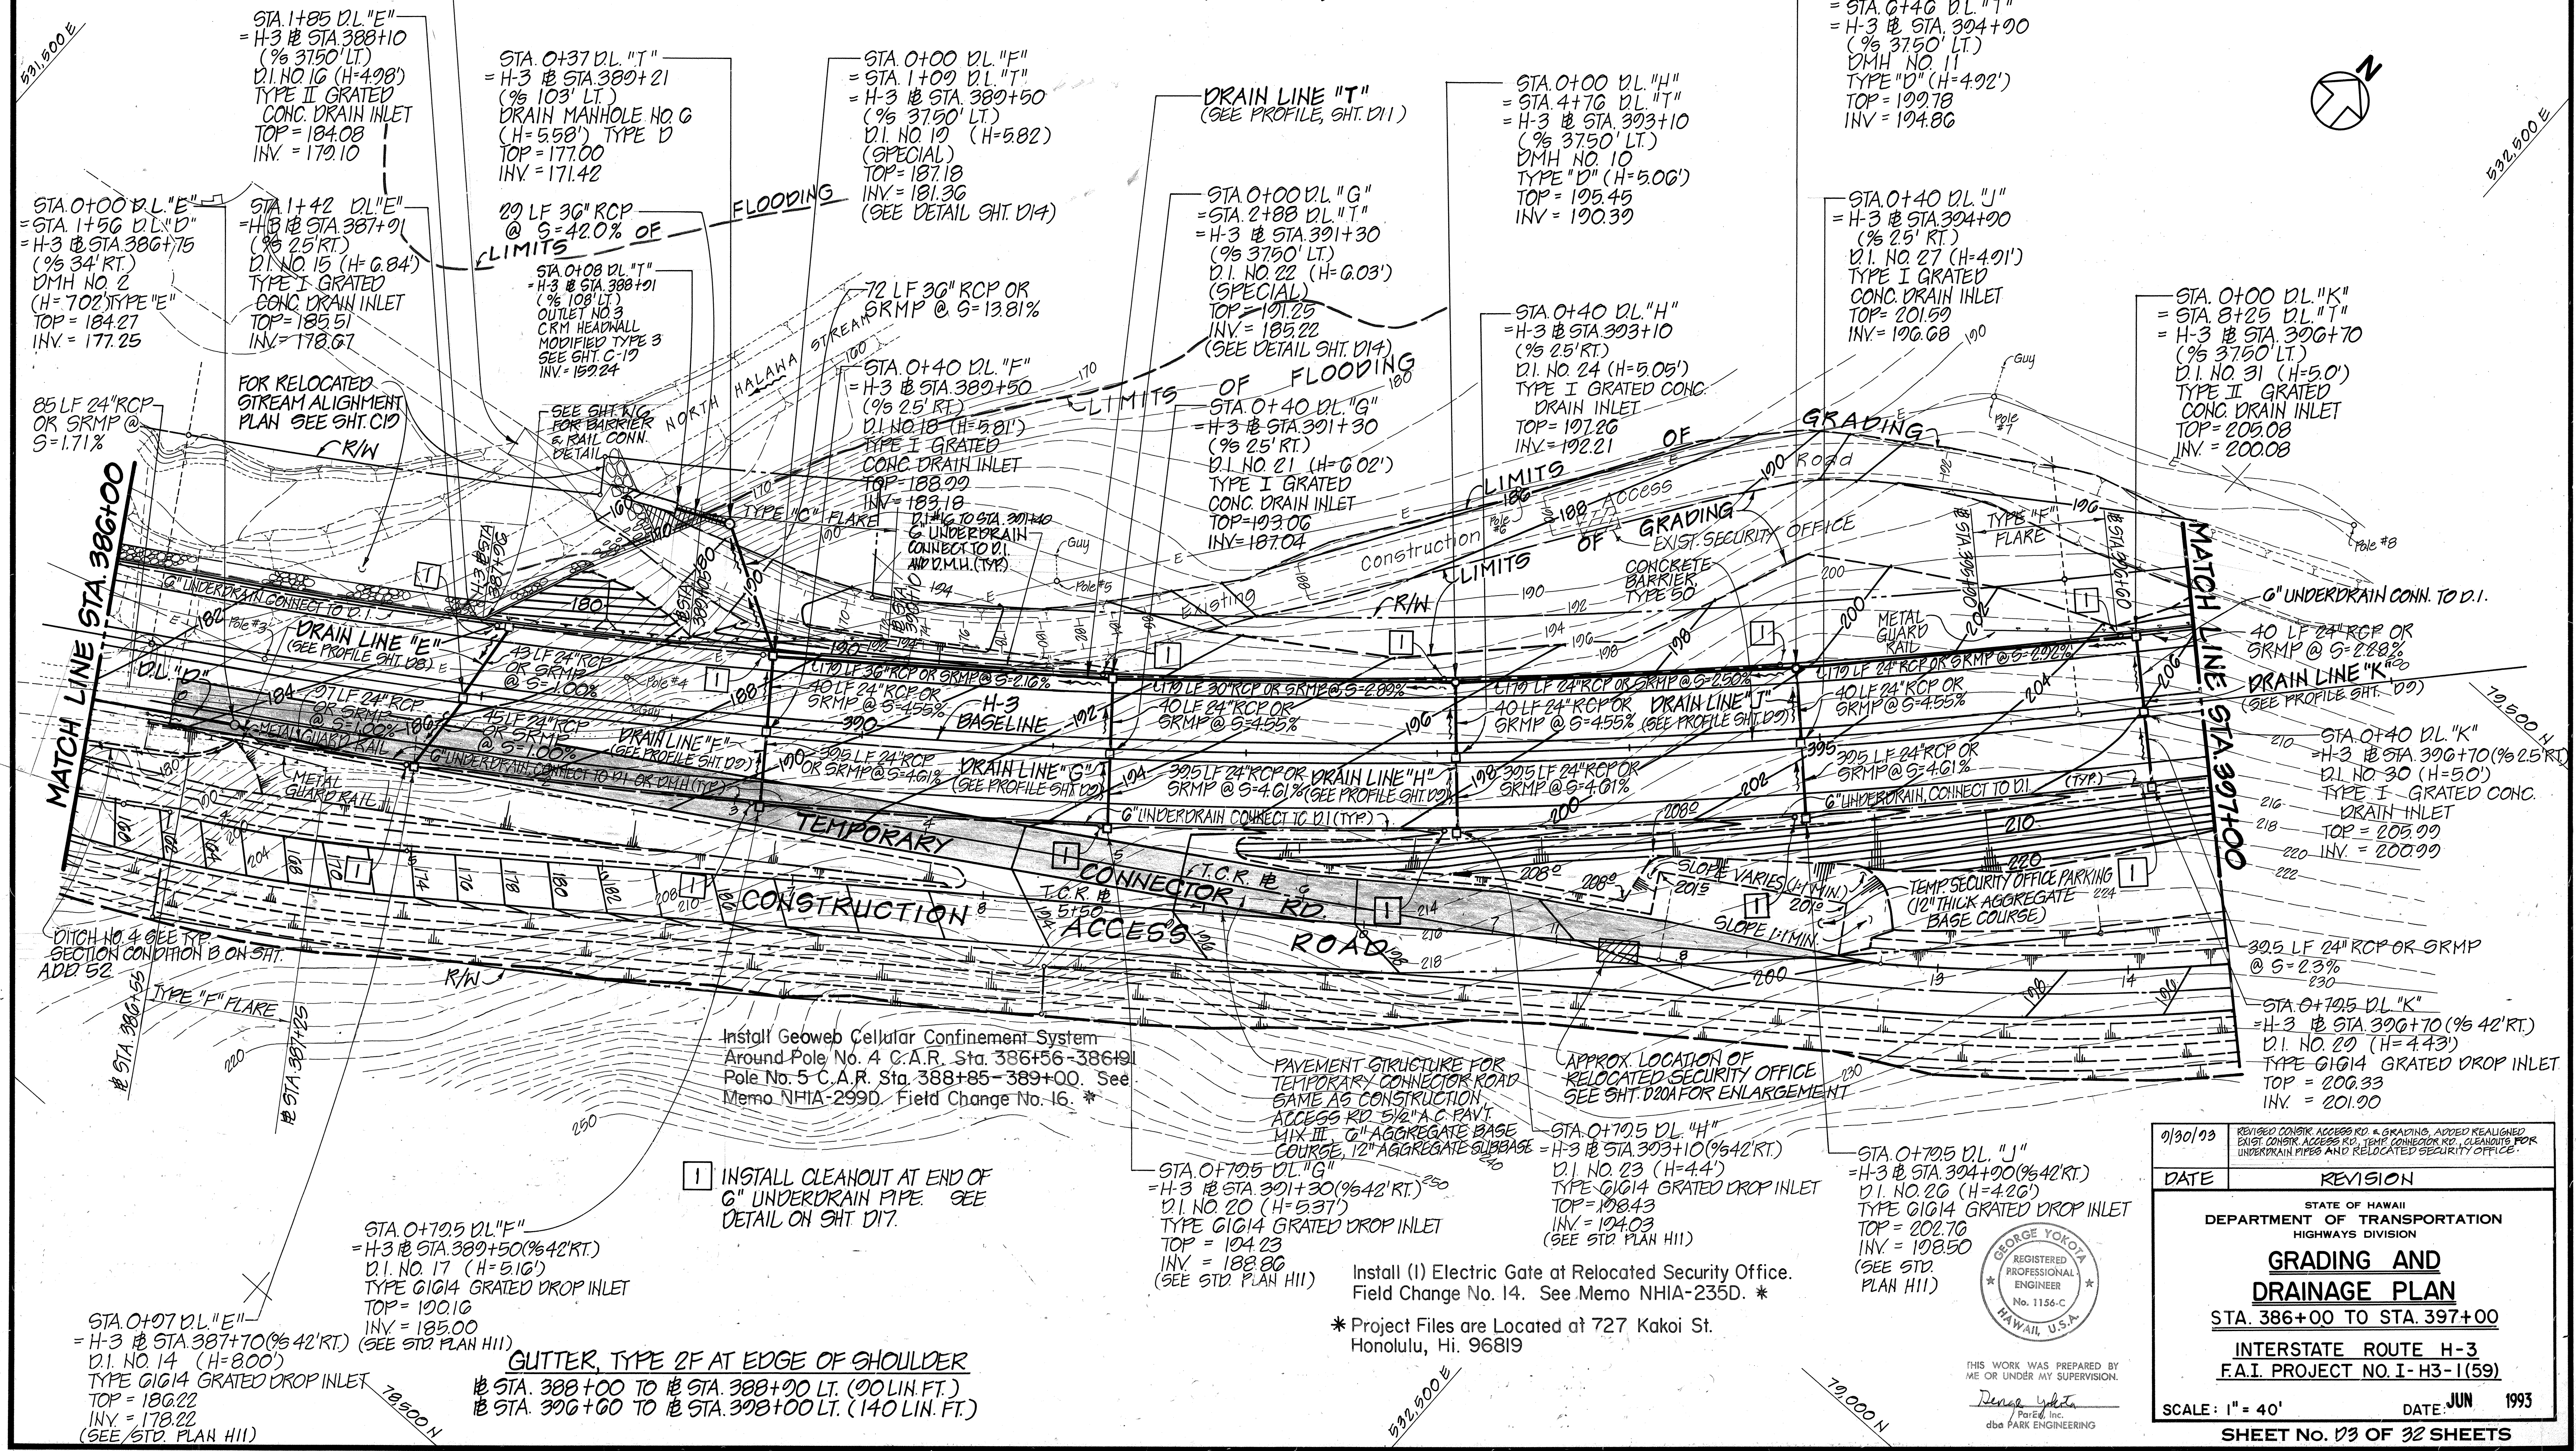

DATE	
DESIGNED BY	
DRAWN BY	
CHECKED BY	
NOTED BY	
NO.	

9/30/93	REVISION
DATE	REVISION
STATE OF HAWAII DEPARTMENT OF TRANSPORTATION HIGHWAYS DIVISION	
GRADING AND DRAINAGE PLAN	
STA. 386+00 TO STA. 397+00	
INTERSTATE ROUTE H-3 F.A.I. PROJECT NO. I-H3-1(59)	
SCALE: 1" = 40'	DATE: JUN 1993
SHEET NO. 03 OF 32 SHEETS	

ADD. 33

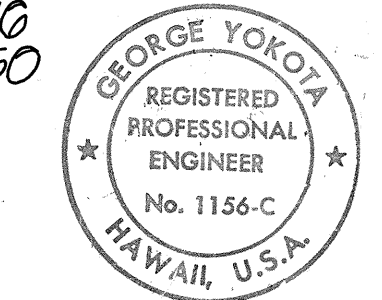

Install (I) Electric Gate at Relocated Security Office.
Field Change No. 14. See Memo NHIA-235D. *

* Project Files are Located at 727 Kakoi St.
Honolulu, Hi. 96819

THIS WORK WAS PREPARED BY
ME OR UNDER MY SUPERVISION.
Dennis Yoda
Parks, Inc.
dba PARK ENGINEERING

GUTTER, TYPE 2F AT EDGE OF SHOULDER
 1/2 STA. 400+50 TO 1/2 STA. 410+15 LT. (965 LIN. FT.)
 1/2 STA. 401+15 TO 1/2 STA. 409+00 RT. (785 LIN. FT.)

METAL GUARD RAIL, TYPE 3- SINGLE W/STEEL POSTS

NOTE: FOR GRADING PLAN OF EMERGENCY
ESCAPE RAMP & LINED DITCH NO. 1
NOT SHOWN ON THIS SHEET, SEE SHTS.
D6 & D7.



0.30/03	REVISIONS: 1. <u>CONST. ACCESS RD. & GRADING, ADDED</u> 2. <u>CLEANOUTS @ UNDERDRAIN PIPES, & UNDERDRAIN AT 401+30</u> 3. <u>W/ICLEANOUT & CONN. TO D.I.</u>
DATE	REVISION

STATE OF HAWAII
 DEPARTMENT OF TRANSPORTATION
 HIGHWAYS DIVISION

GRADING AND
DRAINAGE PLAN

STA. 397+00 TO STA. 408+00

INTERSTATE ROUTE H-3
F.A.I. PROJECT NO. I-H-3-1(59)

SCALE: 1" = 40'

DATE: **JUN** **1993**




SHEET No. 14 OF 32 SHEETS

FED. ROAD DIST. NO.	STATE	FED. AID PROJ. NO.	FISCAL YEAR	SHEET NO.	TOTAL SHEETS
HAWAII	HAW.	I-H3-1(59)	1993	ADD 35	211

METAL GUARD RAIL, TYPE 3- SINGLE W/STEEL POSTS
 STA. 410+50 TO STA. 415+00 RT. (450 LIN. FT.)

GUTTER, TYPE 2F AT EDGE OF SHOULDER
 STA. 410+50 TO STA. 415+00 RT. (450 LIN. FT.)


NOTE: ALL RCP SHALL BE CLASS III.
 ALL SRMP SHALL BE ALUMINUM WITH SHEET THICKNESS, 0.075 INCH.
 LIMITS OF FLOODING SHOWN IS BASED ON A 100 YEAR FLOOD.
 FOR GRADING PLAN OF EMERGENCY ESCAPE RAMP & LINED DITCH NO. 1 NOT SHOWN ON THIS SHEET, SEE SHTS. D6 & D7.

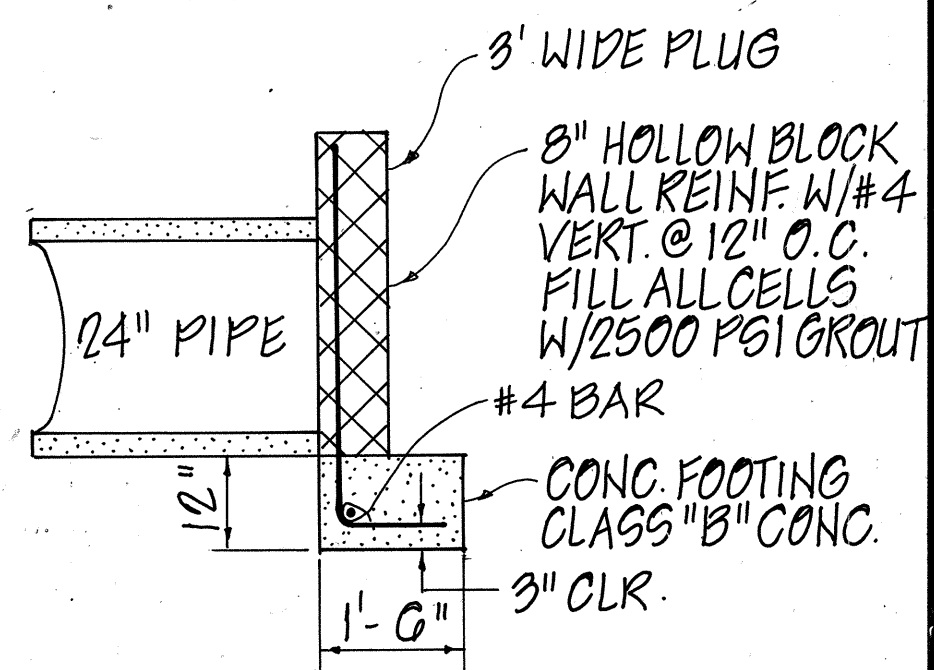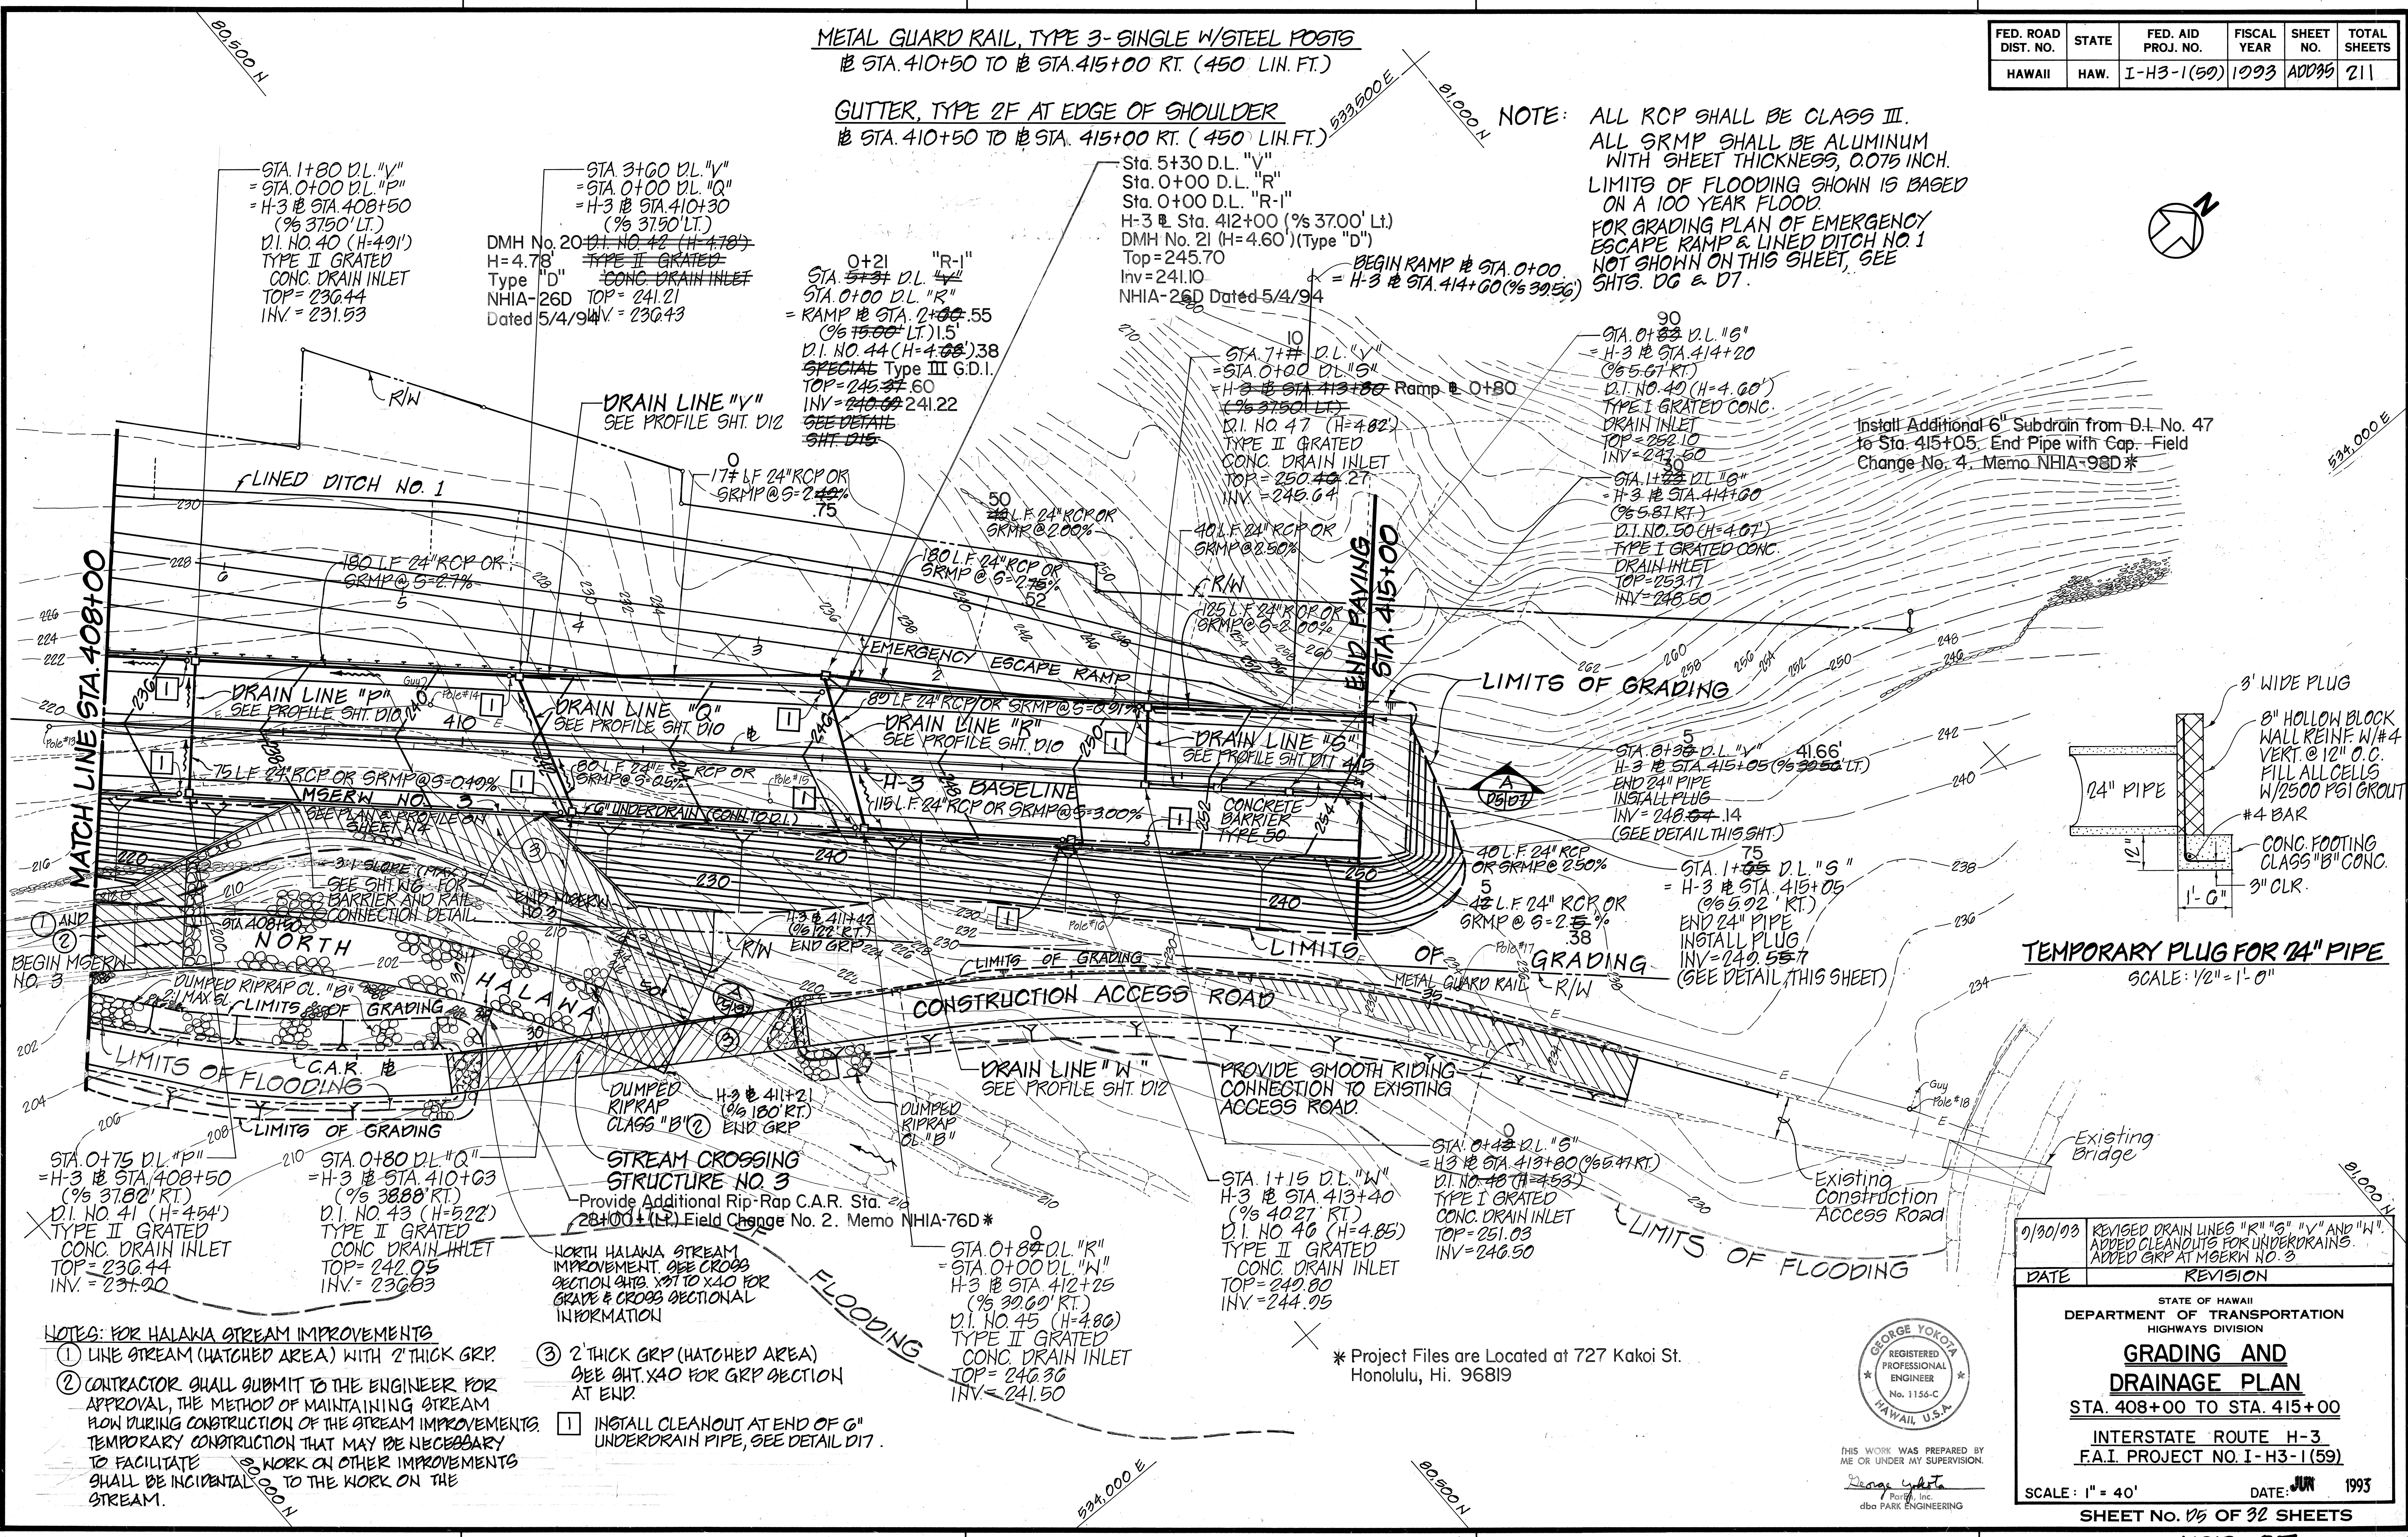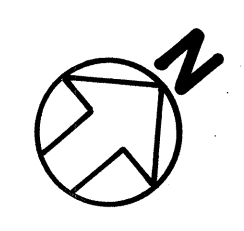

DATE	_____
ORIGINAL PLAN	_____
DESIGNED BY	_____
QUANTITIES BY	_____
CHECKED BY	_____
NO.	_____

- NOTES: FOR HALAWA STREAM IMPROVEMENTS
- LINE STREAM (HATCHED AREA) WITH 2" THICK GRP.
 - CONTRACTOR SHALL SUBMIT TO THE ENGINEER FOR APPROVAL, THE METHOD OF MAINTAINING STREAM FLOW DURING CONSTRUCTION OF THE STREAM IMPROVEMENTS. TEMPORARY CONSTRUCTION THAT MAY BE NECESSARY TO FACILITATE WORK ON OTHER IMPROVEMENTS SHALL BE INCIDENTAL TO THE WORK ON THE STREAM.
 - 2" THICK GRP (HATCHED AREA) SEE SHT. X40 FOR GRP SECTION AT END.
 - INSTALL CLEANOUT AT END OF 6" UNDERDRAIN PIPE, SEE DETAIL D17.

* Project Files are Located at 727 Kakoi St. Honolulu, Hi. 96819

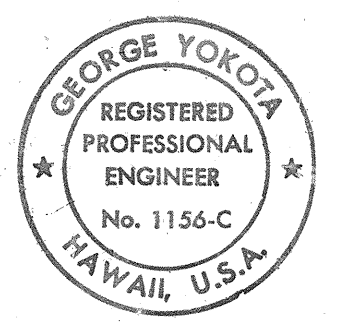

DATE	9/30/93	REVISION	REVISED DRAIN LINES "R" "S" "V" AND "W". ADDED CLEANOUTS FOR UNDERDRAINS. ADDED GRP AT MBERIN NO. 3
STATE OF HAWAII DEPARTMENT OF TRANSPORTATION HIGHWAYS DIVISION GRADING AND DRAINAGE PLAN STA. 408+00 TO STA. 415+00 INTERSTATE ROUTE H-3 F.A.I. PROJECT NO. I-H3-1(59) SCALE: 1" = 40' DATE: JUN 1993 SHEET No. 05 OF 32 SHEETS			

- NOTES: 1. ALL RCP SHALL BE CLASS III
ALL SRMP SHALL BE ALUMINUM
SHEET THICKNESS, 0.075 INCH
2. ALIGNMENT AND INVERT FOR LINED
DITCH "2" SHALL BE ADJUSTED AS
NECESSARY TO FIT FIELD CONDITIONS
3. SEE SHEETS C10 AND C11 FOR
PROFILE OF EMERGENCY ESCAPE RAMP.

CONCRETE LINED DITCH - CONDITION "A"

H-3 @ STA. 400+92 (LT.) TO H-3 @ STA. 403+42 (250 LIN. FT.)
H-3 @ STA. 407+14 (LT.) TO H-3 @ STA. 410+00 (286 LIN. FT.)



CONCRETE LINED DITCH - CONDITION "B"

H-3 @ STA. 403+42 (LT.) TO H-3 @ STA. 407+14 (372 LIN. FT.)

METAL GUARD RAIL, TYPE 3 - SINGLE w/ STEEL POSTS

RAMP @ STA. 4+39 (LT.) TO RAMP @ STA. 13+85 (LT.) (946 LIN. FT.)
RAMP @ STA. 0+00 (RT.) TO RAMP @ STA. 13+85 (RT.) (1385 LIN. FT.)

FED. ROAD DIS. NO.	STATE	FED. AID PROJ. NO.	FISCAL YEAR	SHEET NO.	TOTAL SHEETS
HAWAII	HAW.	I-H3-1(59)	1993	36	211

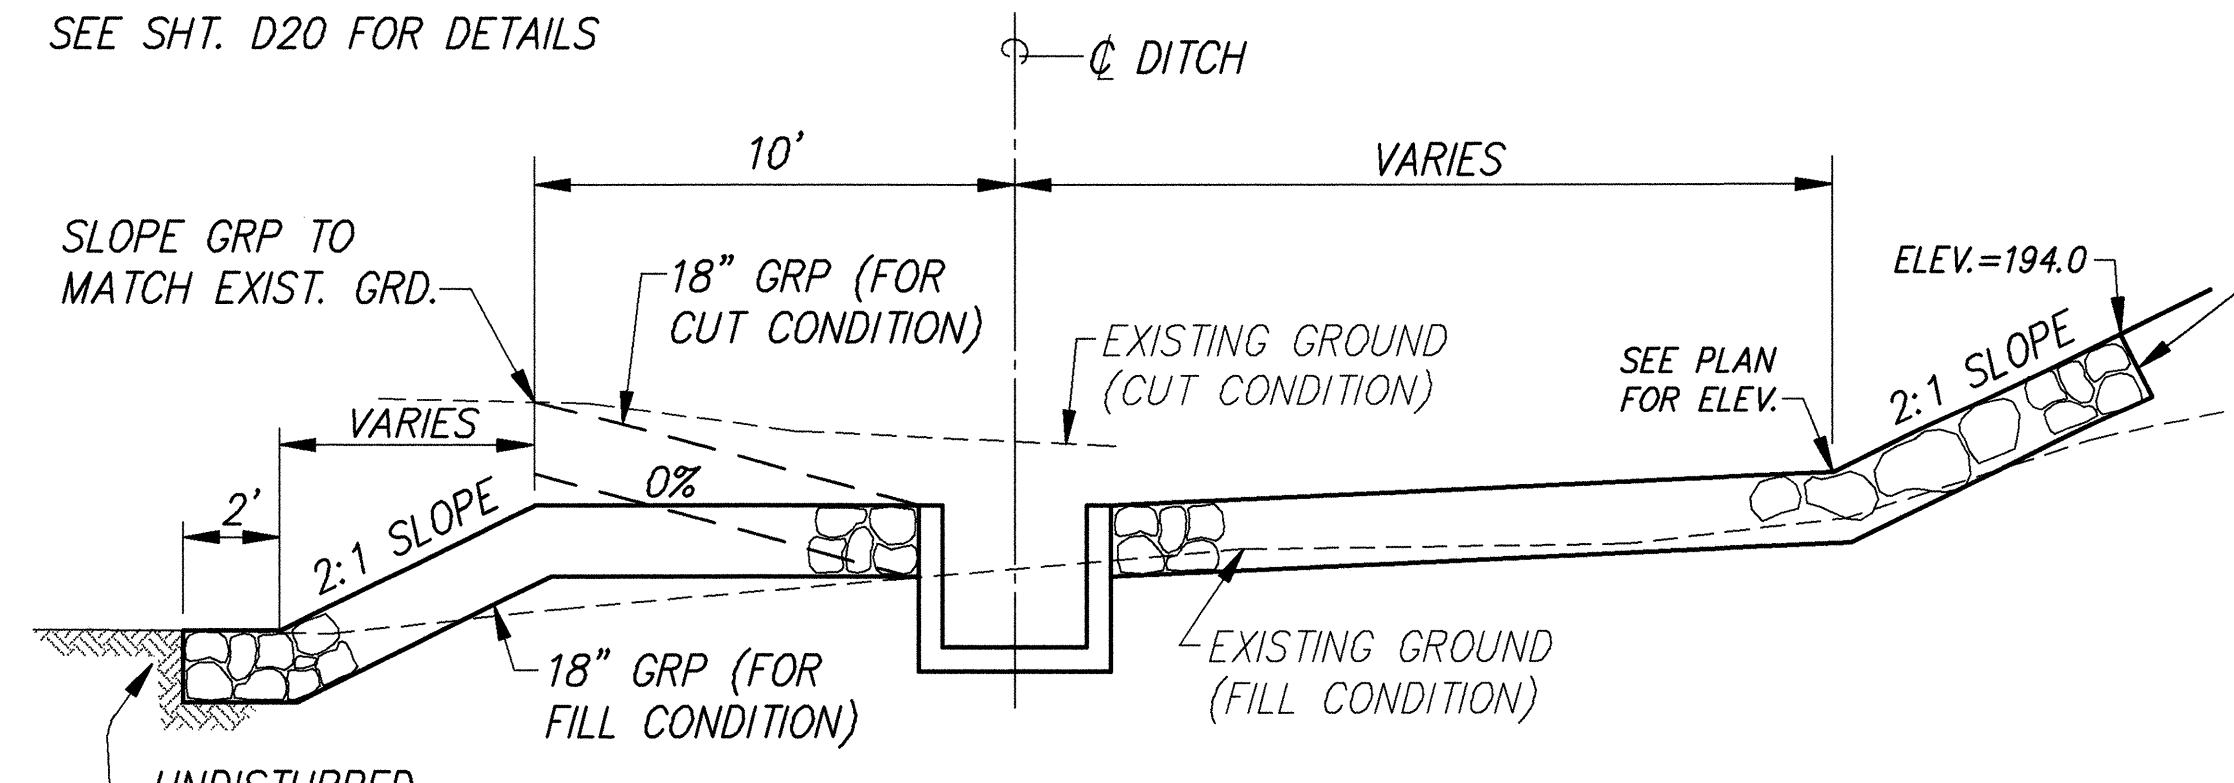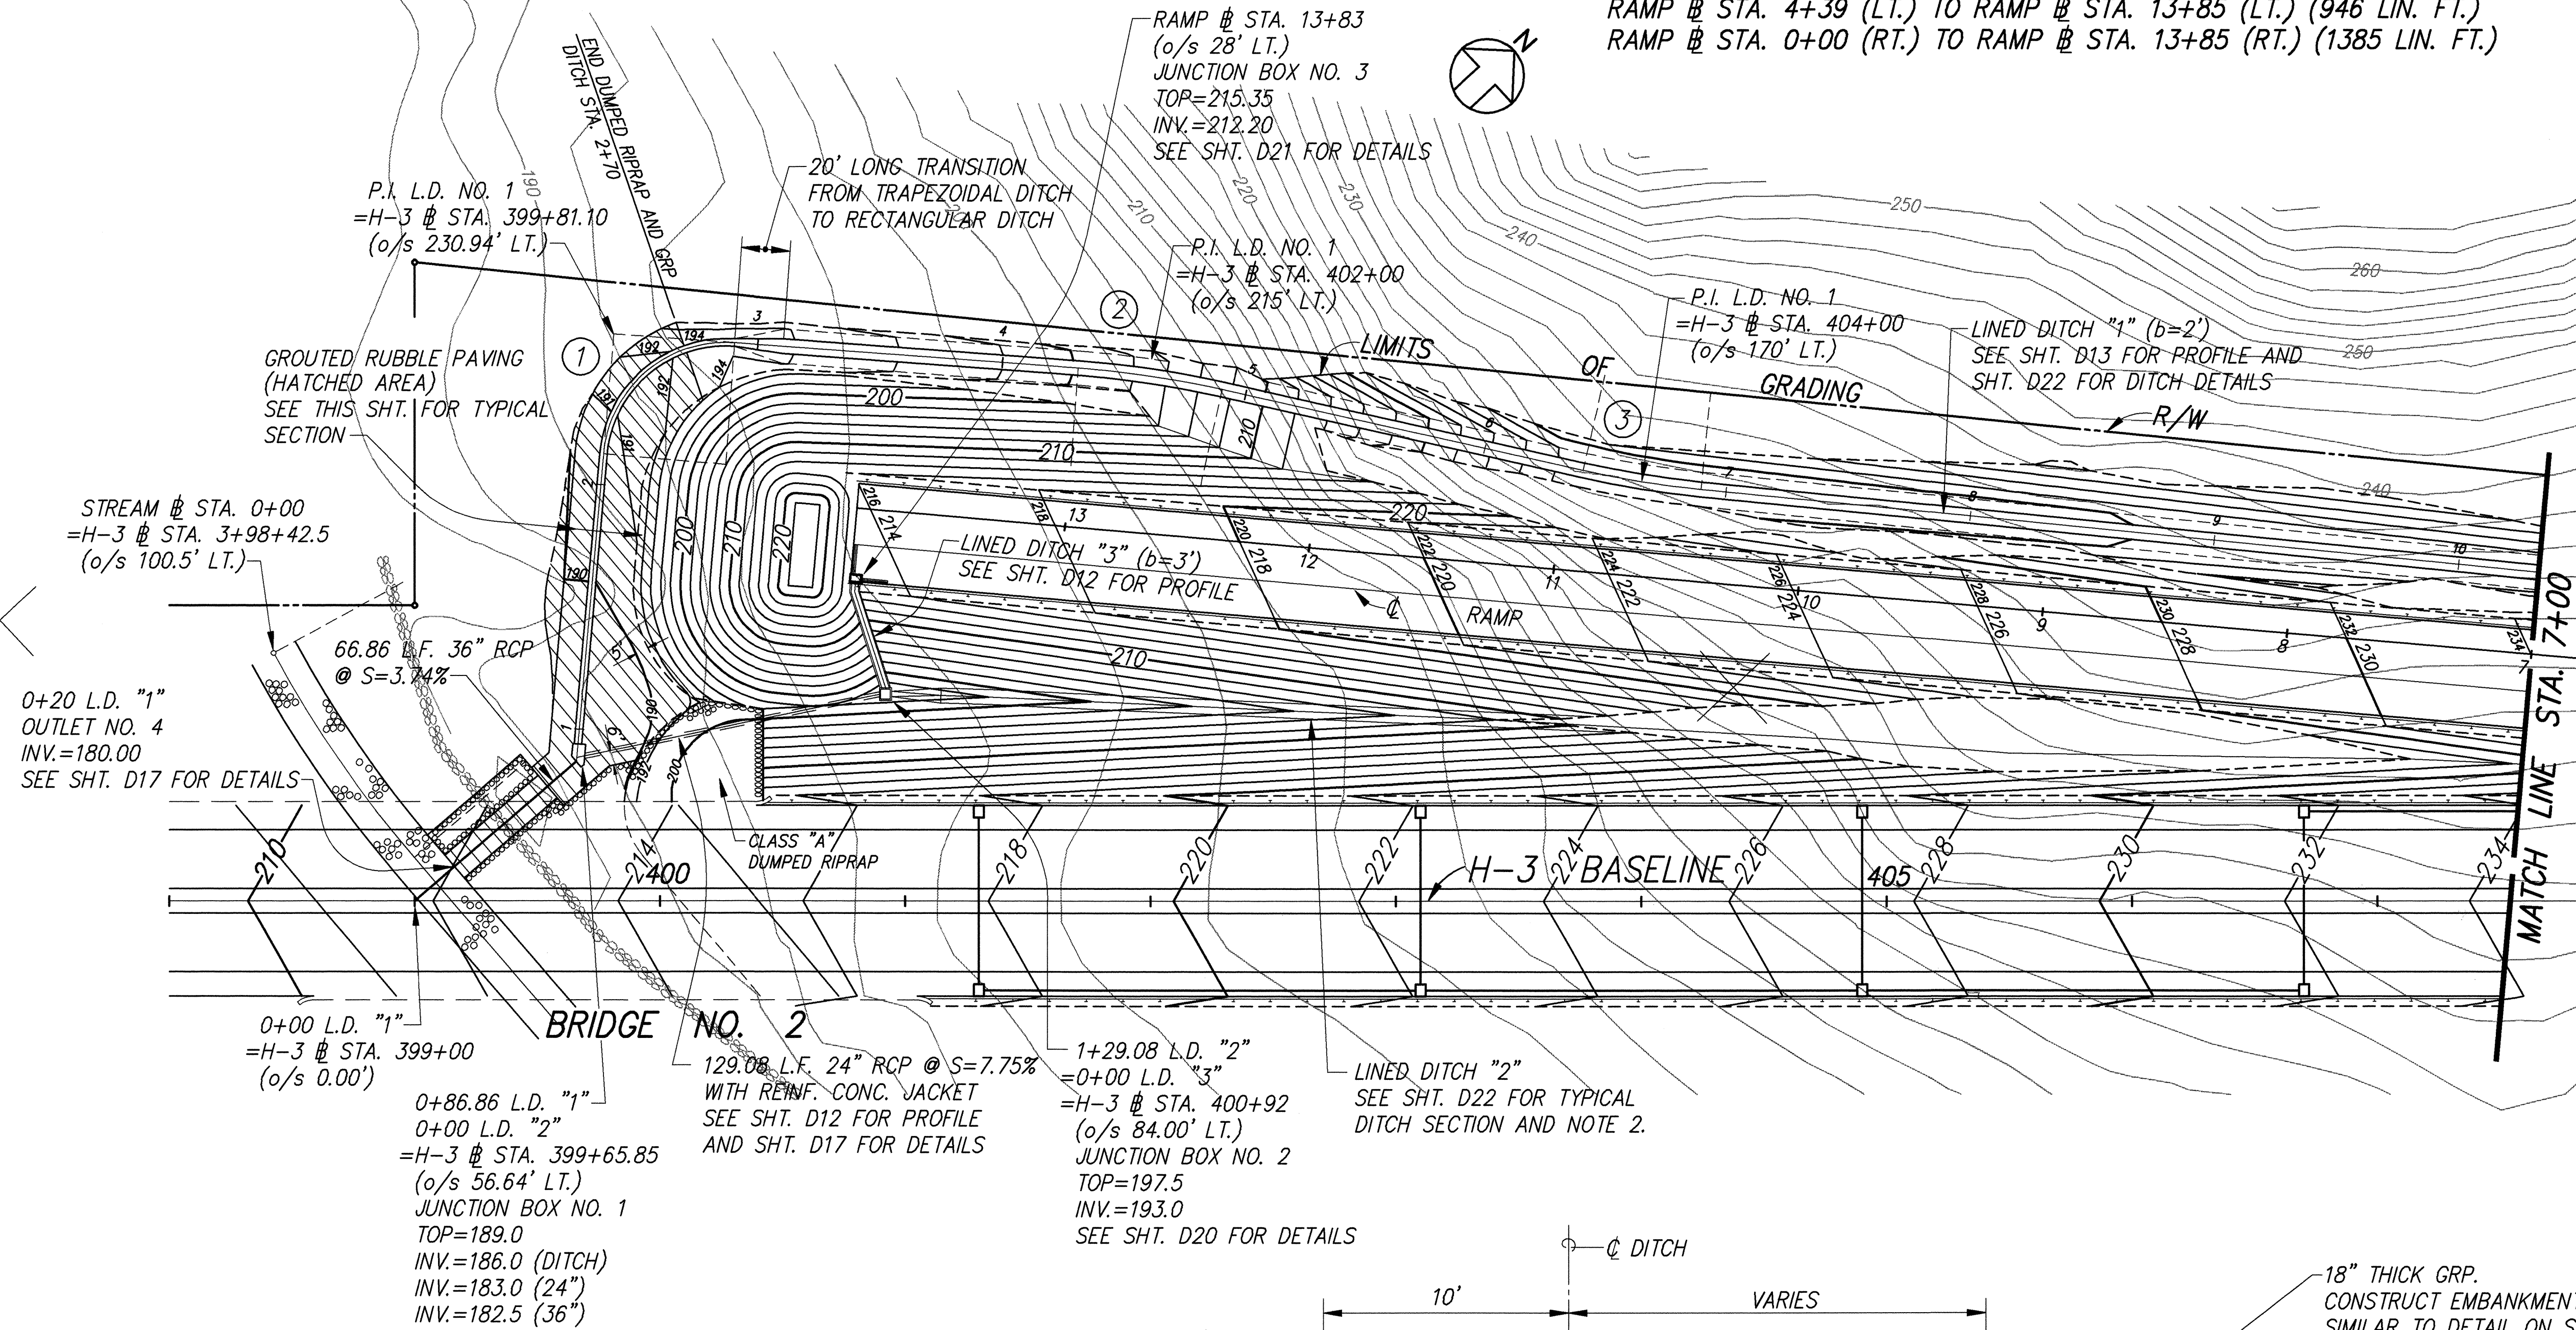

TYPICAL SECTION
ALONG LINED DITCH "1" (RECTANGULAR DITCH)
N.T.S.


18" THICK GRP.
CONSTRUCT EMBANKMENT
SIMILAR TO DETAIL ON SHT. D17
(DETAIL FOR DUMPED RIPRAP
FOR SLOPE PROTECTION)




THIS WORK WAS PREPARED BY
ME OR UNDER MY SUPERVISION
Reginald M. Suzuki
P.E., INC.
dba: PARK ENGINEERING

STATE OF HAWAII DEPARTMENT OF TRANSPORTATION HIGHWAYS DIVISION	
GRADING AND DRAINAGE PLAN	
EMERGENCY ESCAPE RAMP	
STA. 13+85 TO STA. 7+00	
INTERSTATE ROUTE H-3	
F.A.I. PROJECT NO. I-H3-1(59)	
SCALE: 1" = 40'	DATE: JUNE 1993
SHEET No. D6 OF 32 SHEETS	

FED. ROAD DIS. NO.	STATE	FED. AID PROJ. NO.	FISCAL YEAR	SHEET NO.	TOTAL SHEETS
HAWAII	HAW.	I-H3-1(59)	1993	37	211

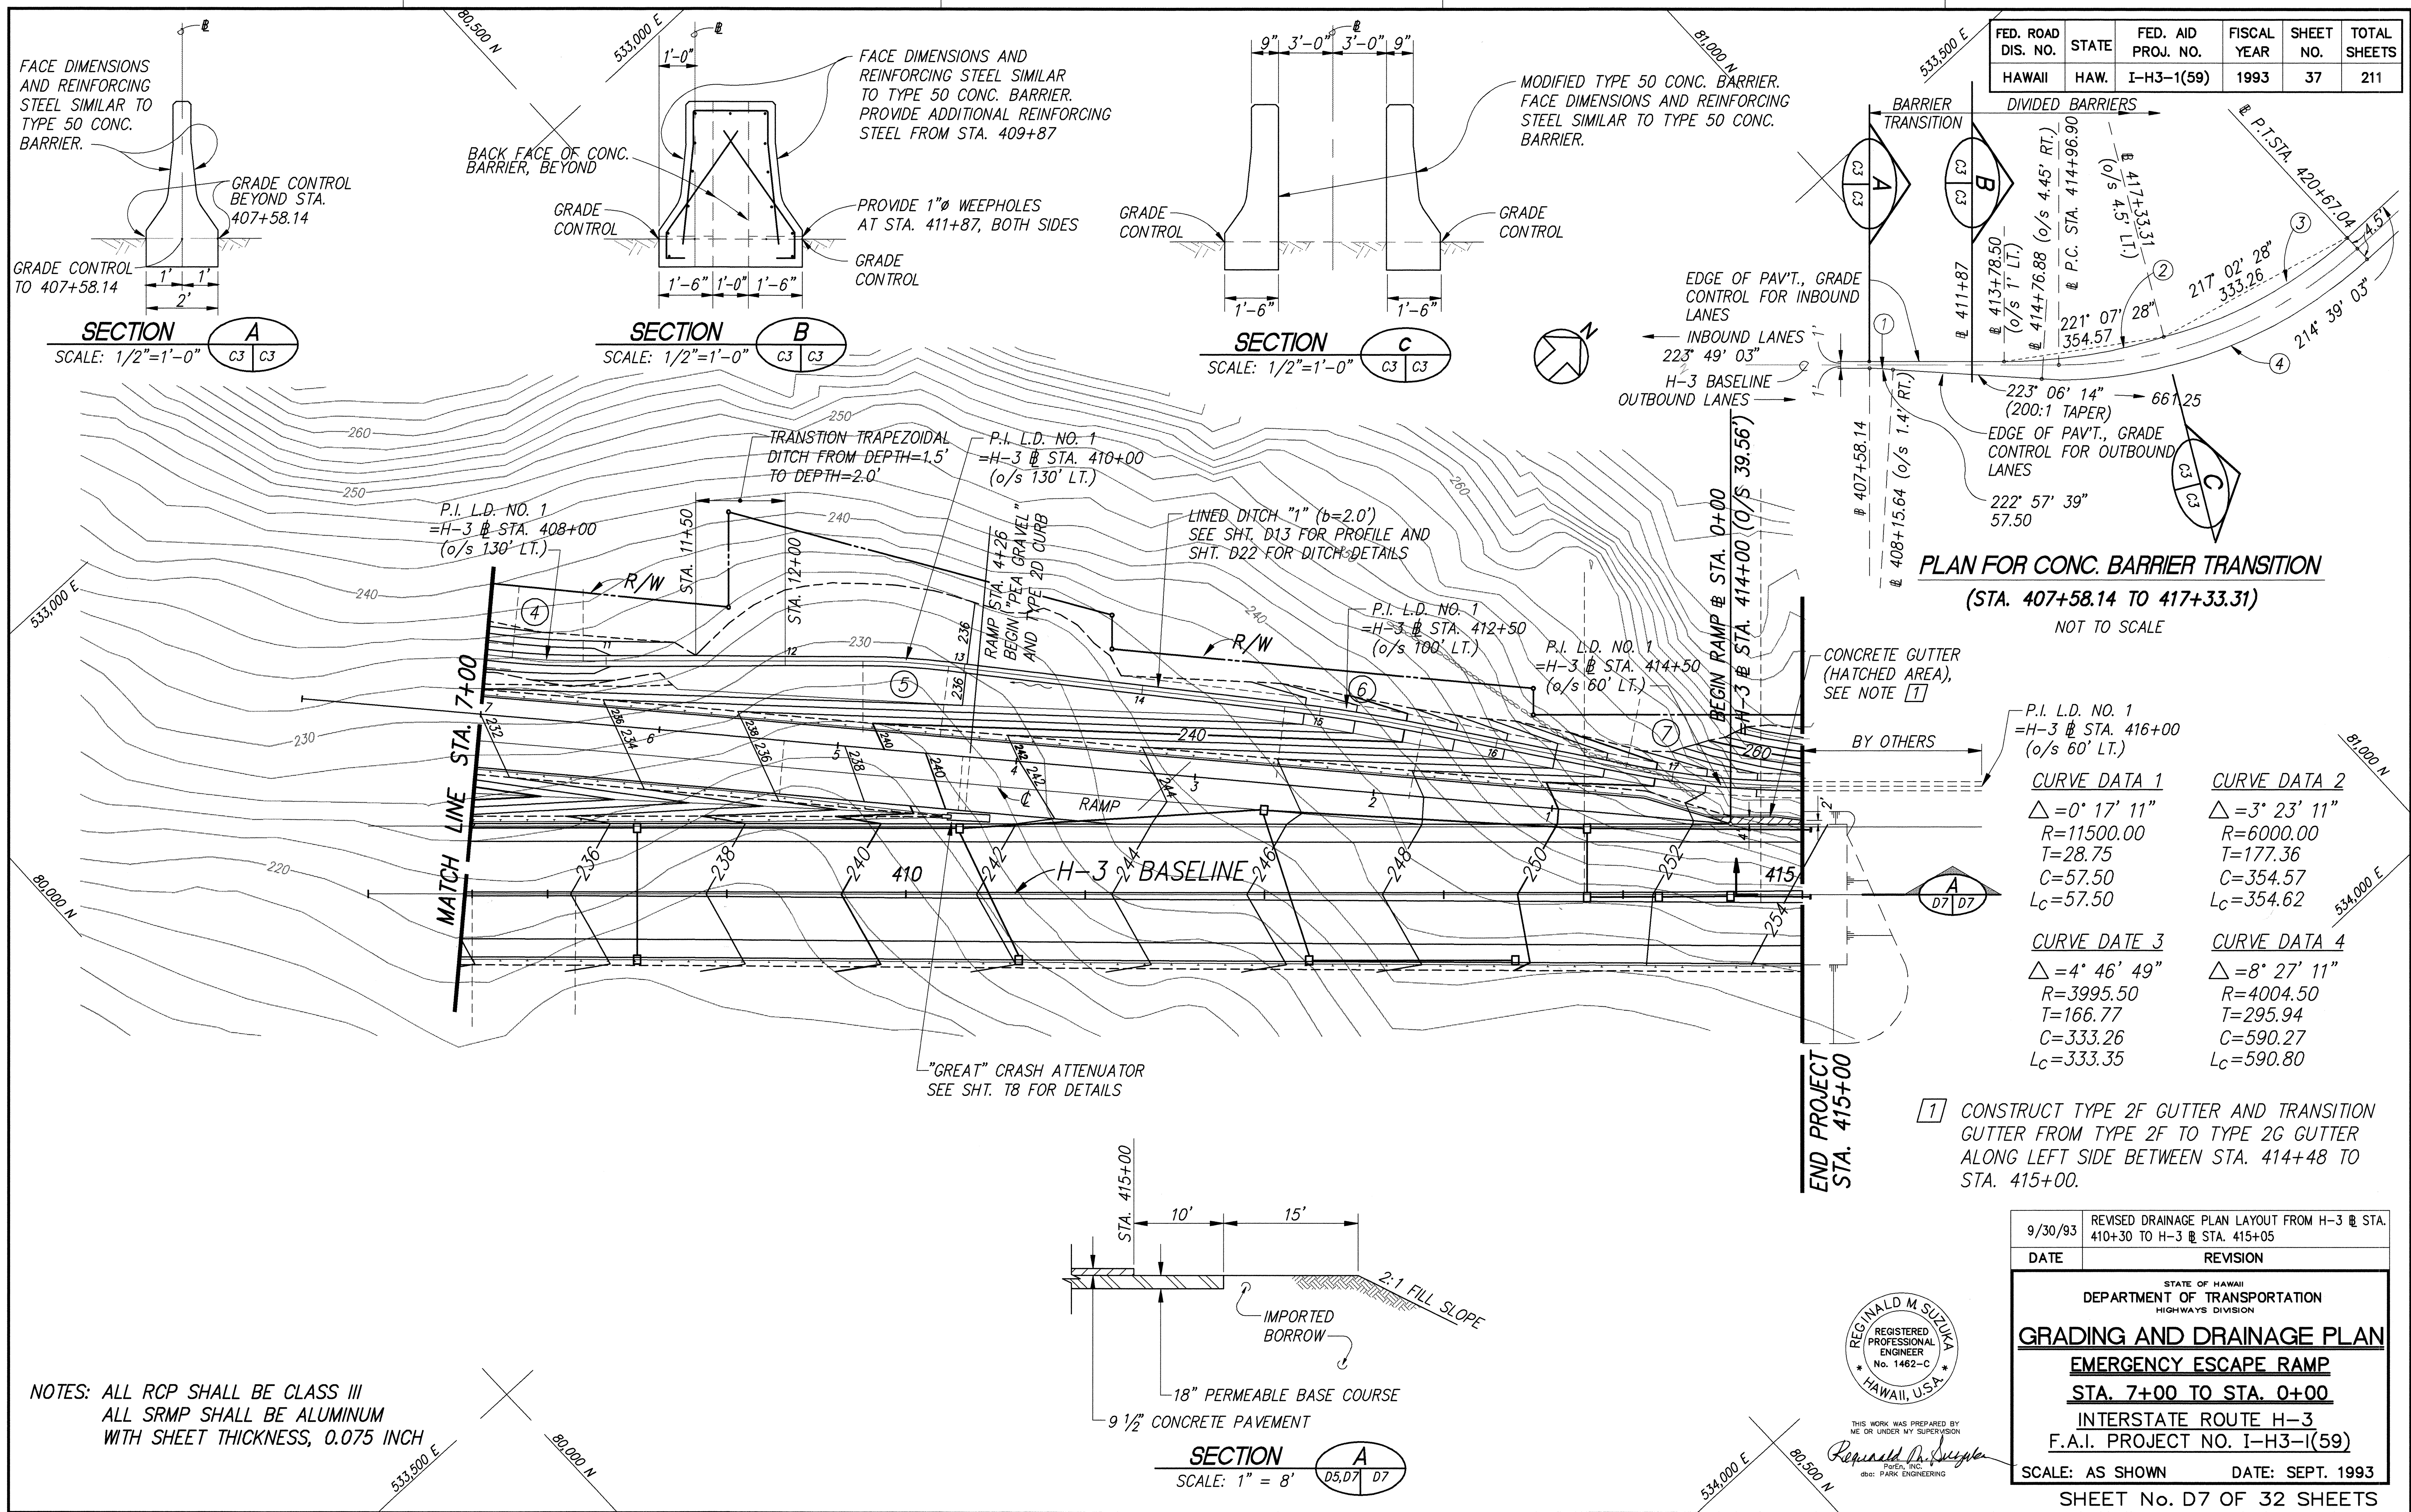


DESIGNED BY	DATE
TRACED BY	
DESIGNED BY	
QUANTITIES BY	
CHECKED BY	

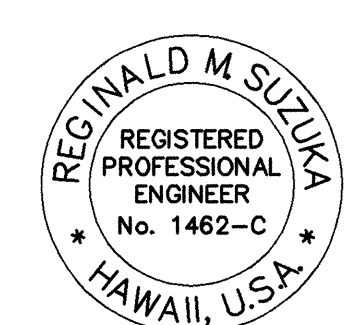


9/30/93	REVISED DRAINAGE PLAN LAYOUT FROM H-3 @ STA. 410+30 TO H-3 @ STA. 415+05
DATE	REVISION
STATE OF HAWAII DEPARTMENT OF TRANSPORTATION HIGHWAYS DIVISION	
GRADING AND DRAINAGE PLAN	
EMERGENCY ESCAPE RAMP	
STA. 7+00 TO STA. 0+00	
INTERSTATE ROUTE H-3	
F.A.I. PROJECT NO. I-H3-I(59)	
SCALE: AS SHOWN	DATE: SEPT. 1993
SHEET No. D7 OF 32 SHEETS	

ADD. 37


FED. ROAD DIS. NO.	STATE	FED. AID PROJ. NO.	FISCAL YEAR	SHEET NO.	TOTAL SHEETS
HAWAII	HAW.	I-H3-1(59)	1993	38	211

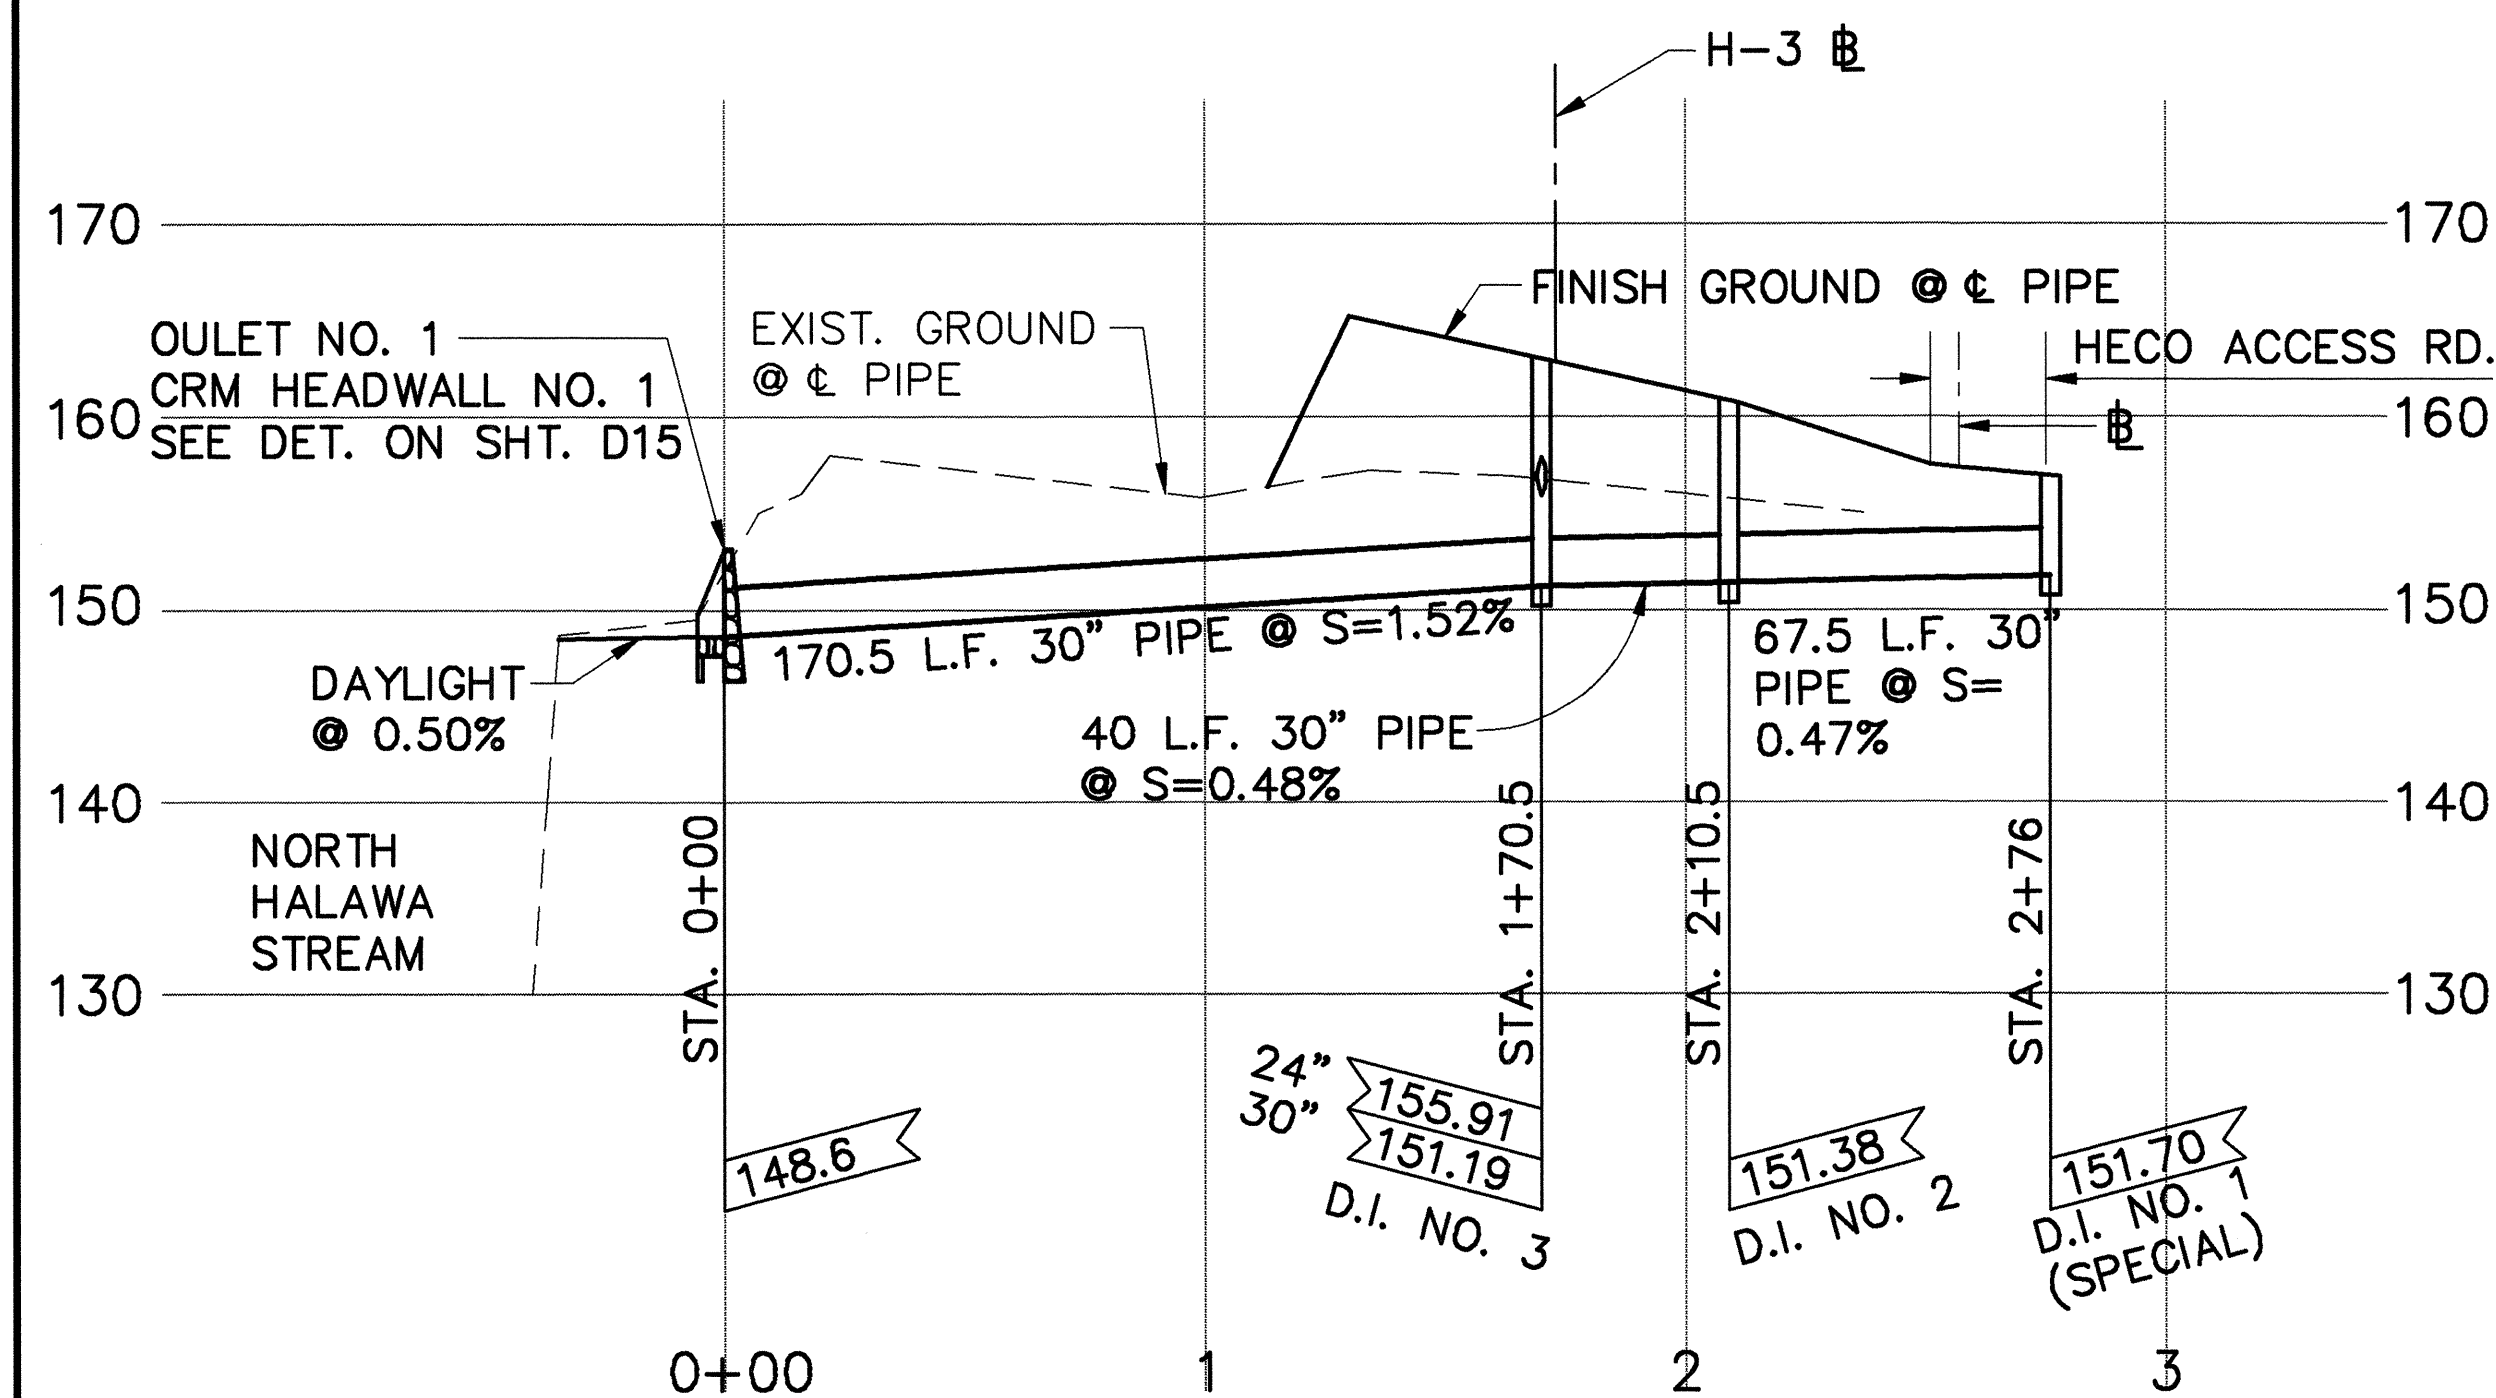


PROFILE - DRAIN LINE "A"
H-3 STA. 376+20

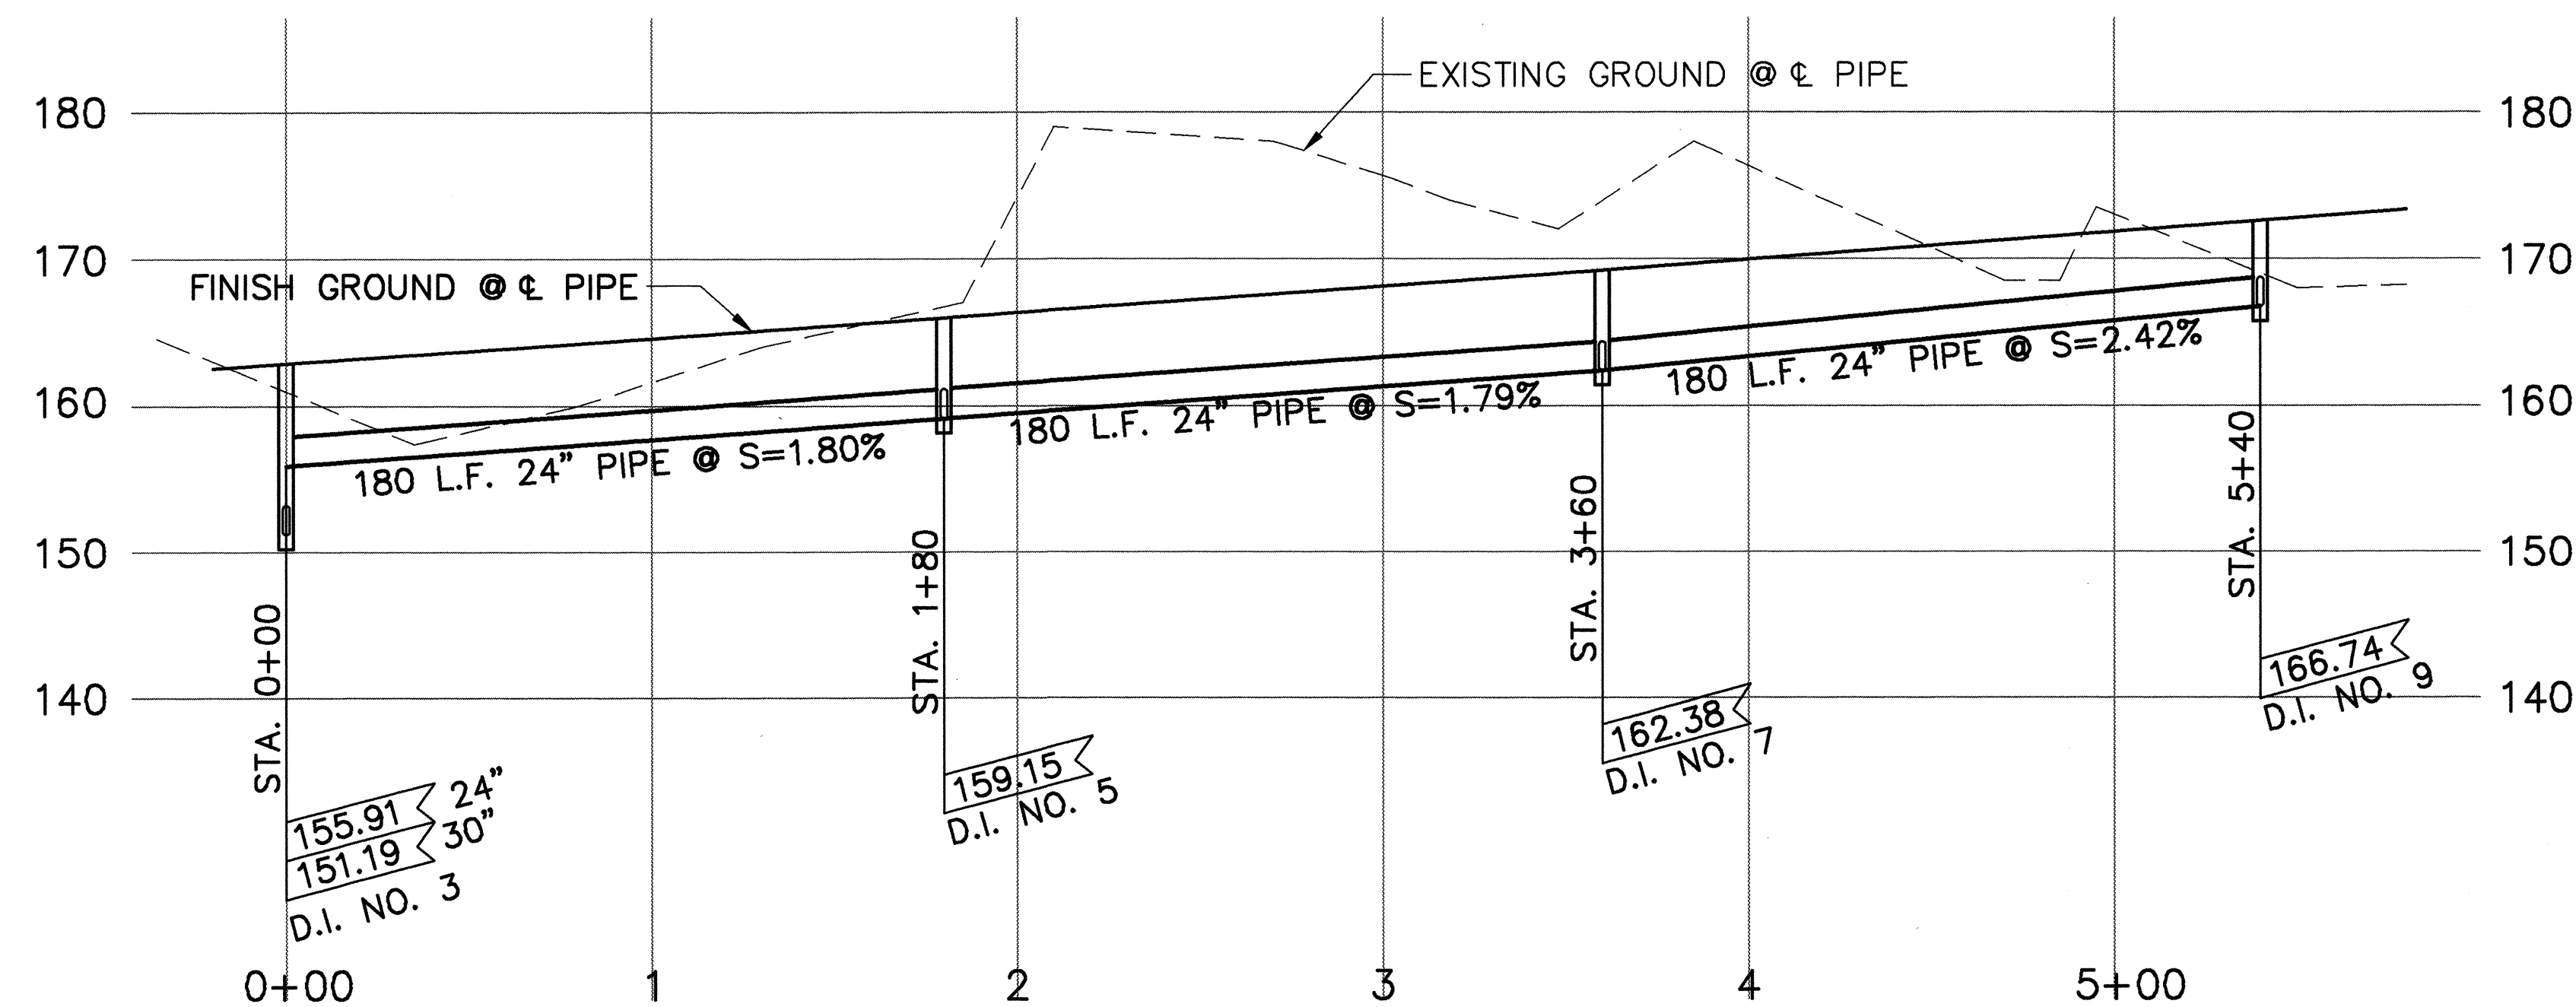


PROFILE - DRAIN LINE "B"
H-3 STA. 376+20 TO 381+60

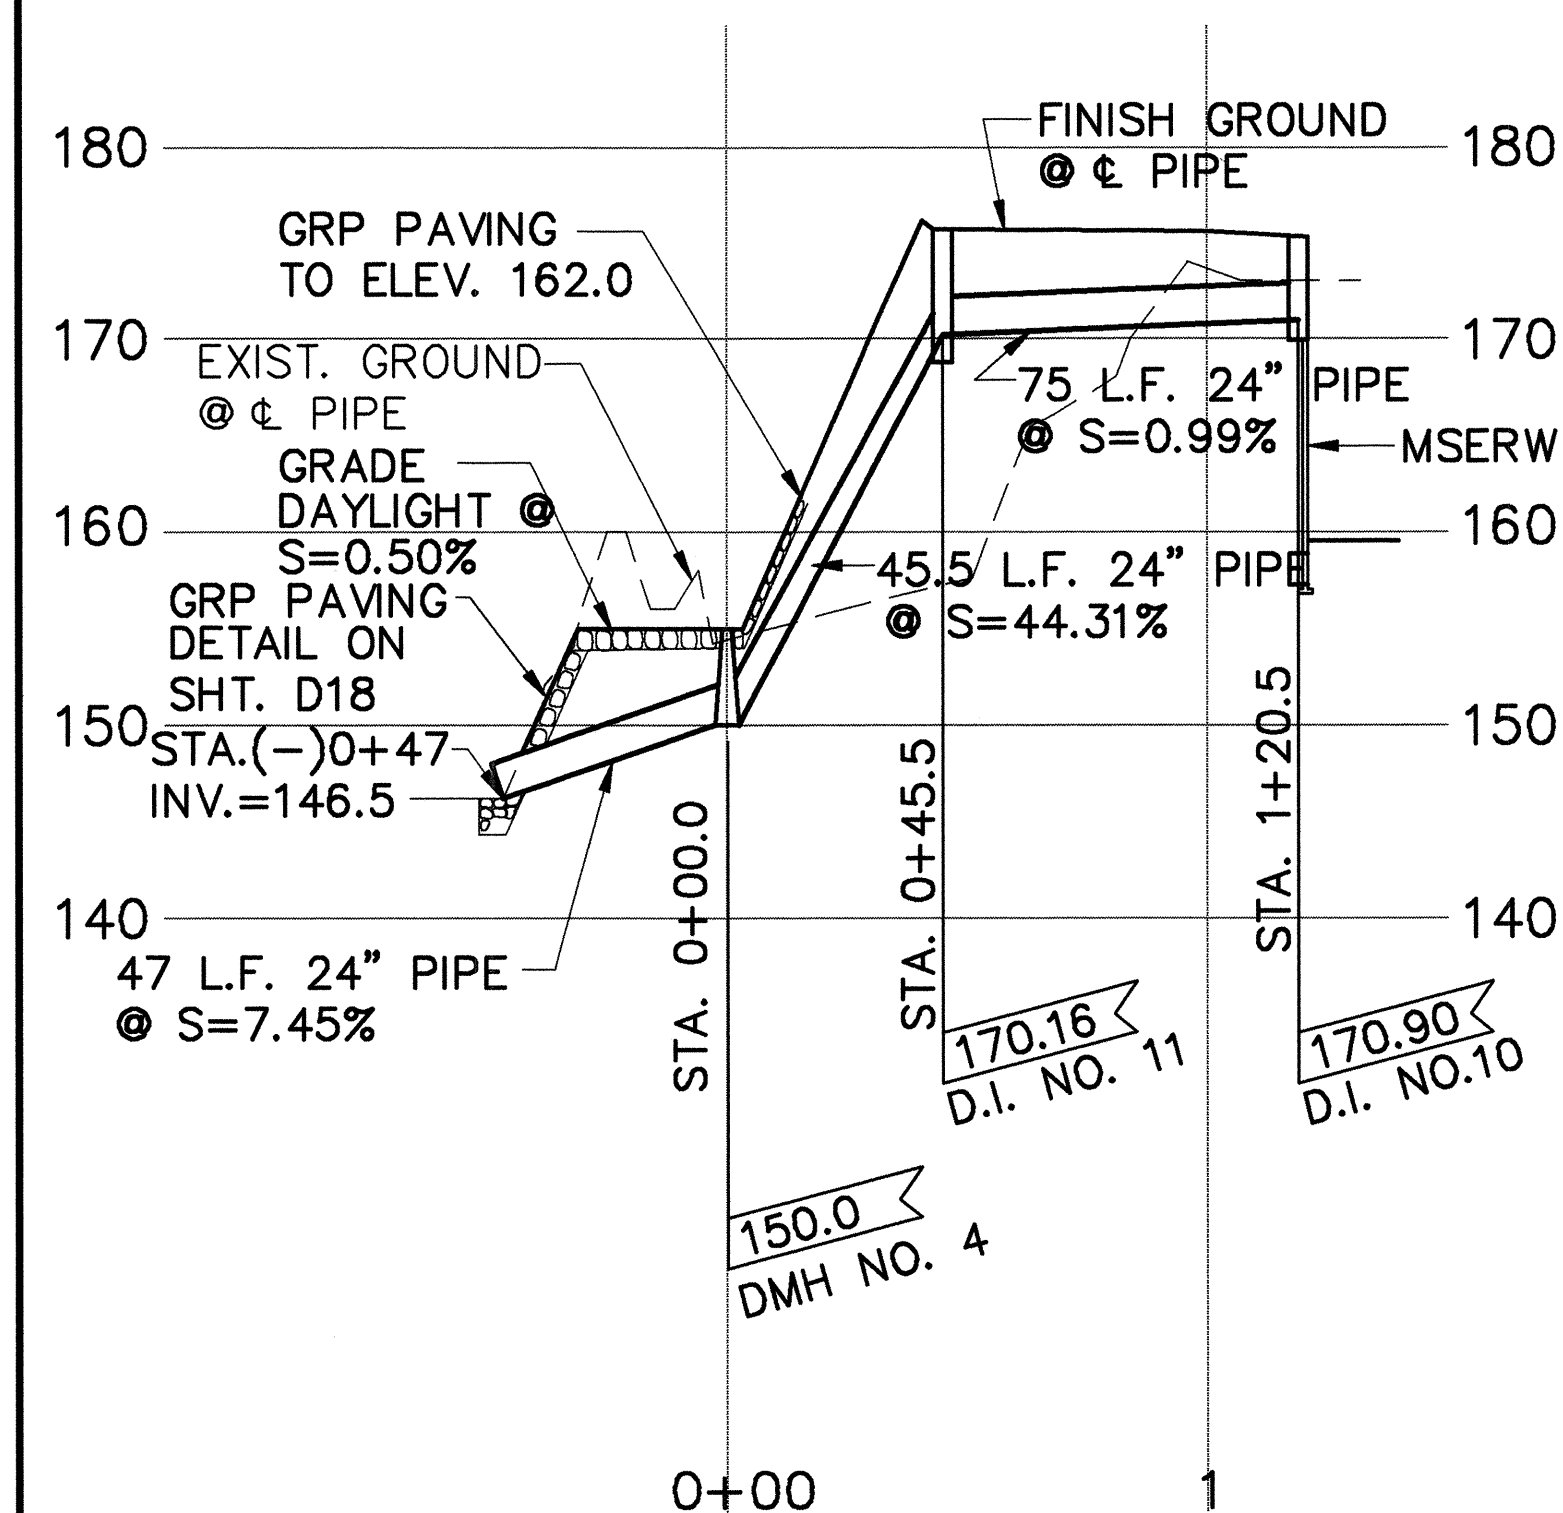


PROFILE - DRAIN LINE "C"
H-3 STA. 383+30

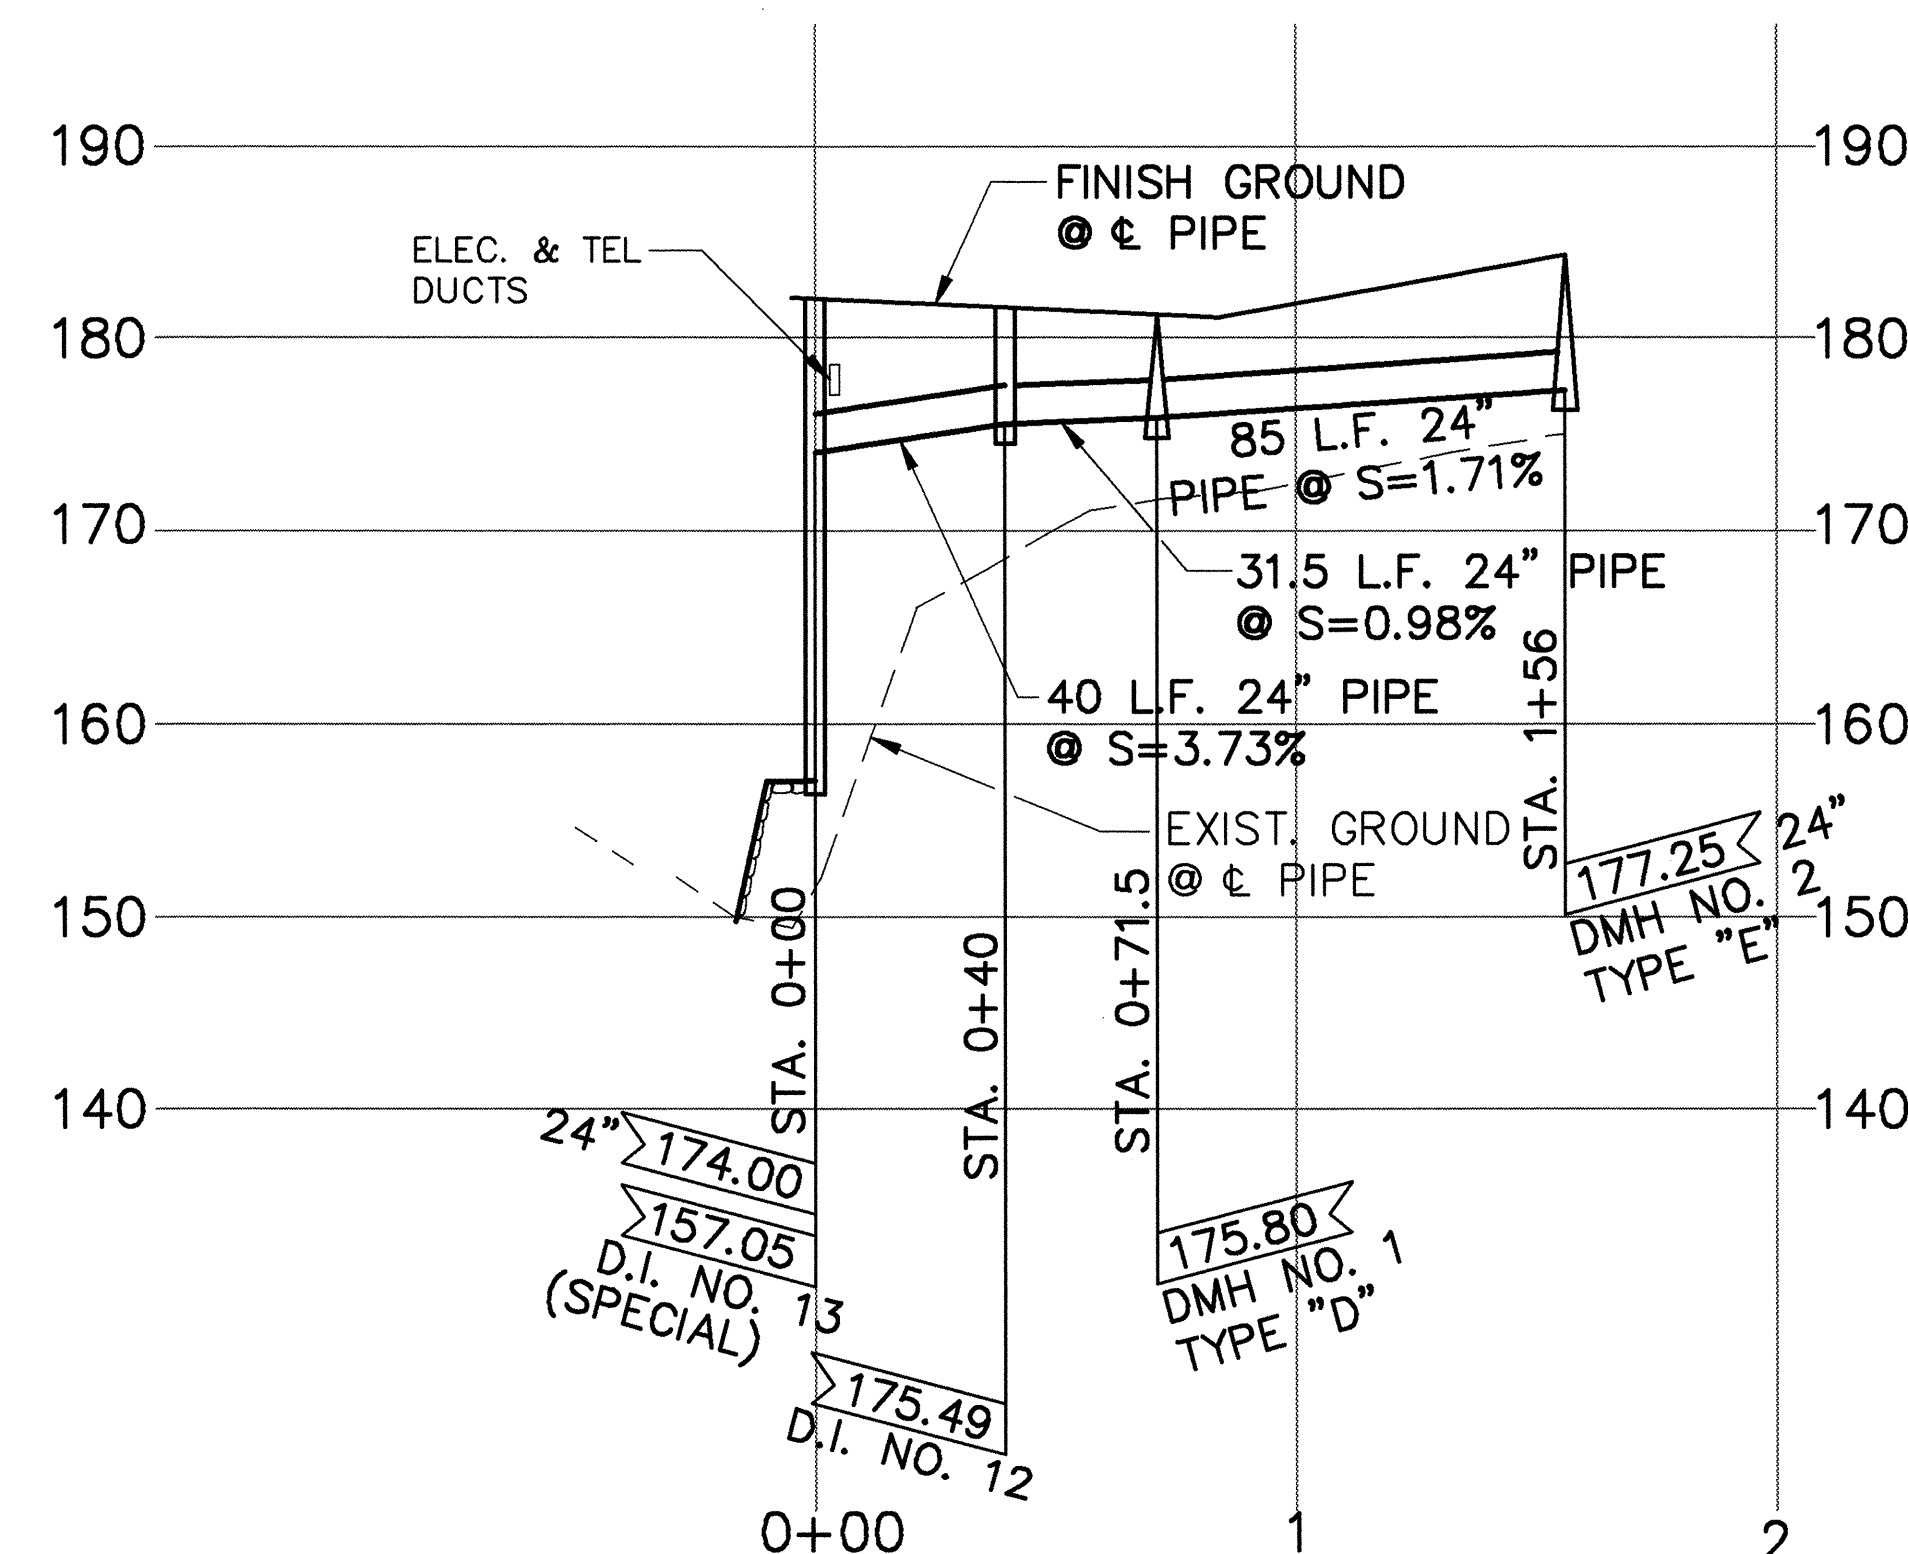

PROFILE - DRAIN LINE "D"
H-3 STA. 385+90

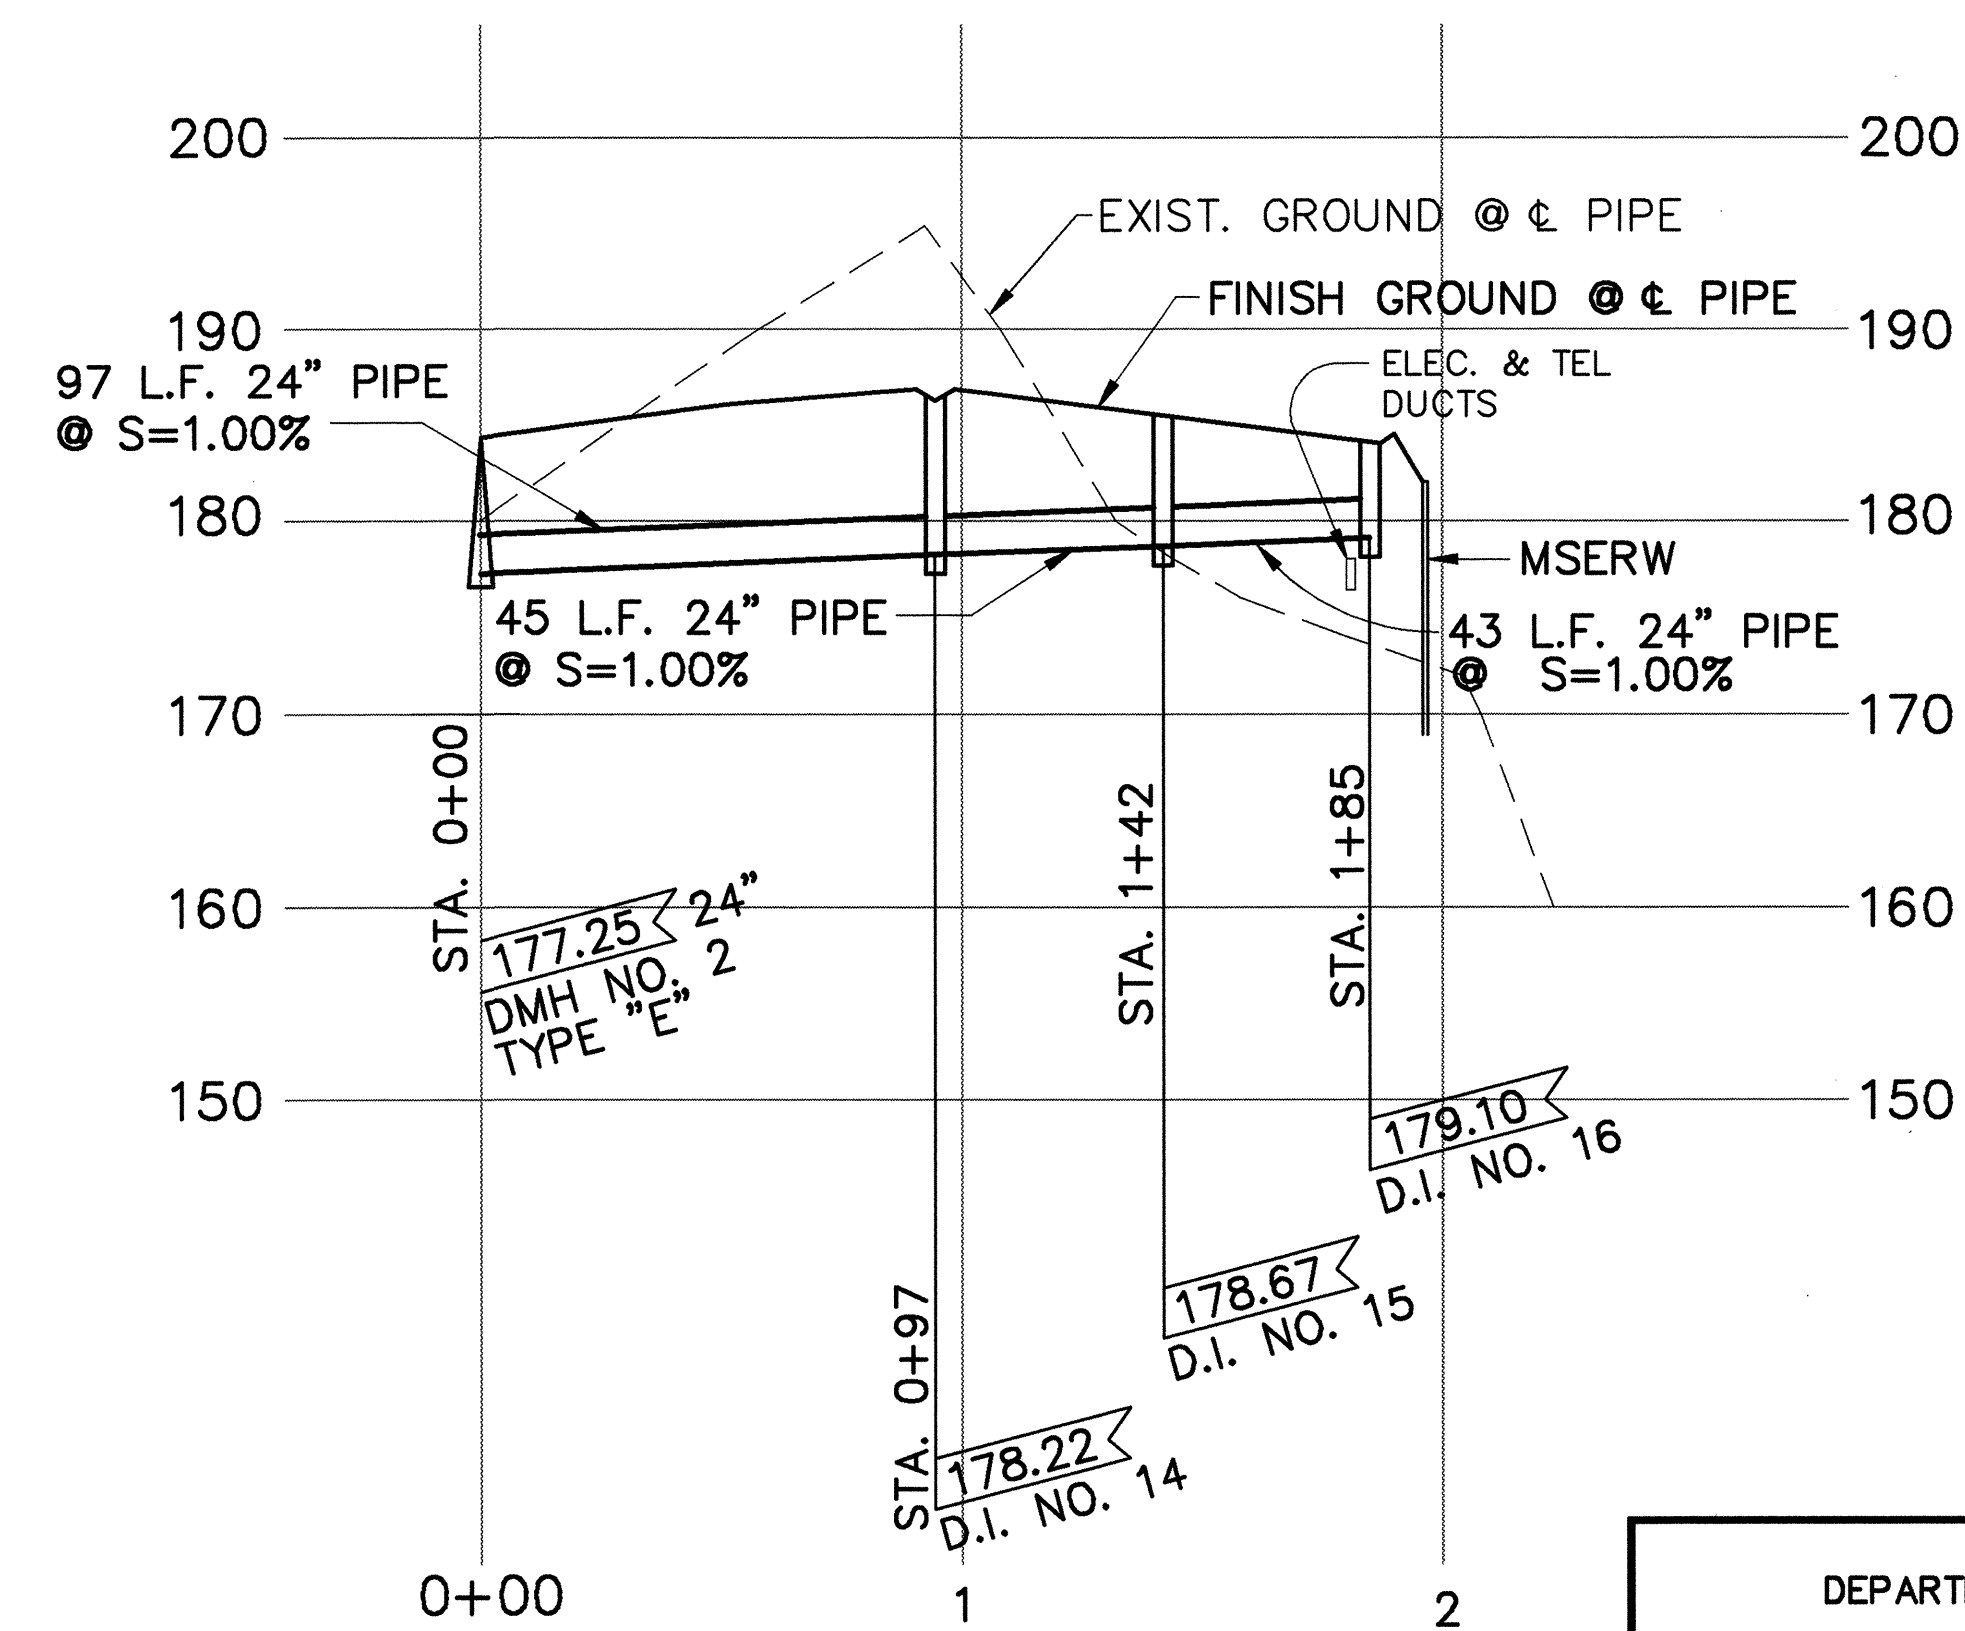

PROFILE - DRAIN LINE "E"
H-3 STA. 386+75 TO 388+10

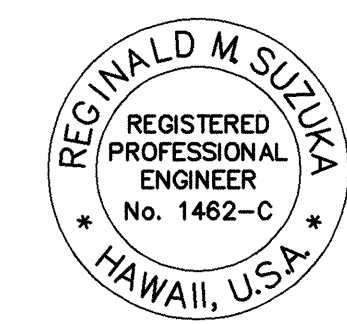

THIS WORK WAS PREPARED BY ME OR UNDER MY SUPERVISION
Reginald M. Suzuki
 REGINALD M. SUZUKA
 dco: PARK ENGINEERING

STATE OF HAWAII
 DEPARTMENT OF TRANSPORTATION
 HIGHWAYS DIVISION

PROFILES
DRAIN LINES "A", "B", "C", "D" & "E"


INTERSTATE ROUTE H-3
 F.A.I. PROJECT NO. I-H3-1(59)

SCALE: AS SHOWN DATE: JUNE 1993


SHEET No. D8 OF 32 SHEETS

SCALE : HORIZ. 1" = 40'
 VERT. 1" = 10'


FED. ROAD DIS. NO.	STATE	FED. AID PROJ. NO.	FISCAL YEAR	SHEET NO.	TOTAL SHEETS
HAWAII	HAW.	I-H3-1(59)	1993	39	211

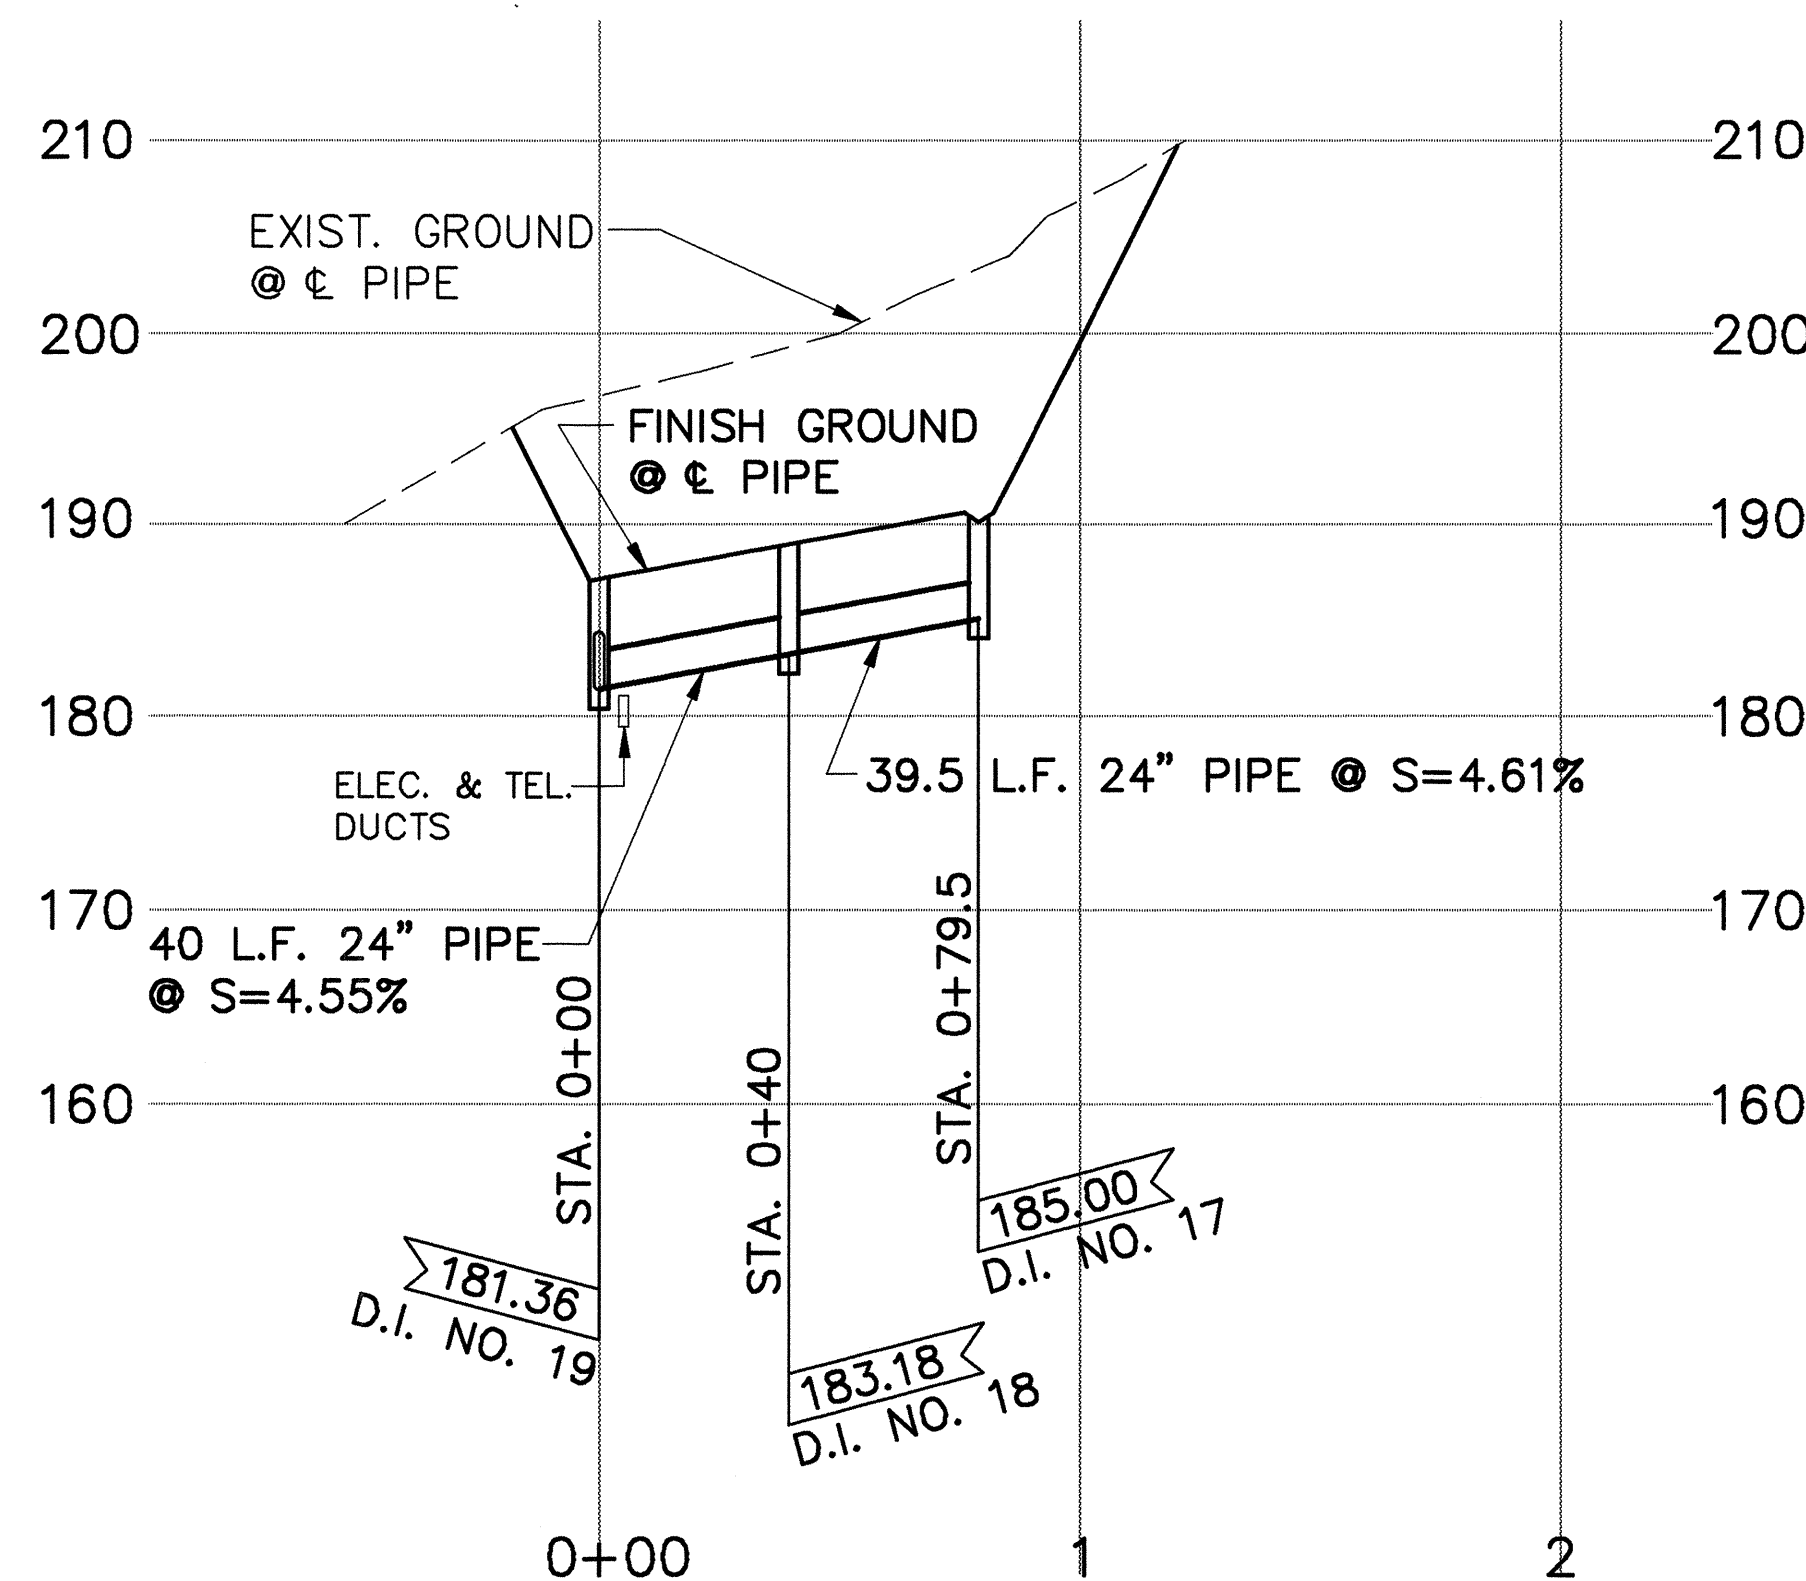


PROFILE - DRAIN LINE "F"
H-3 STA. 389+50

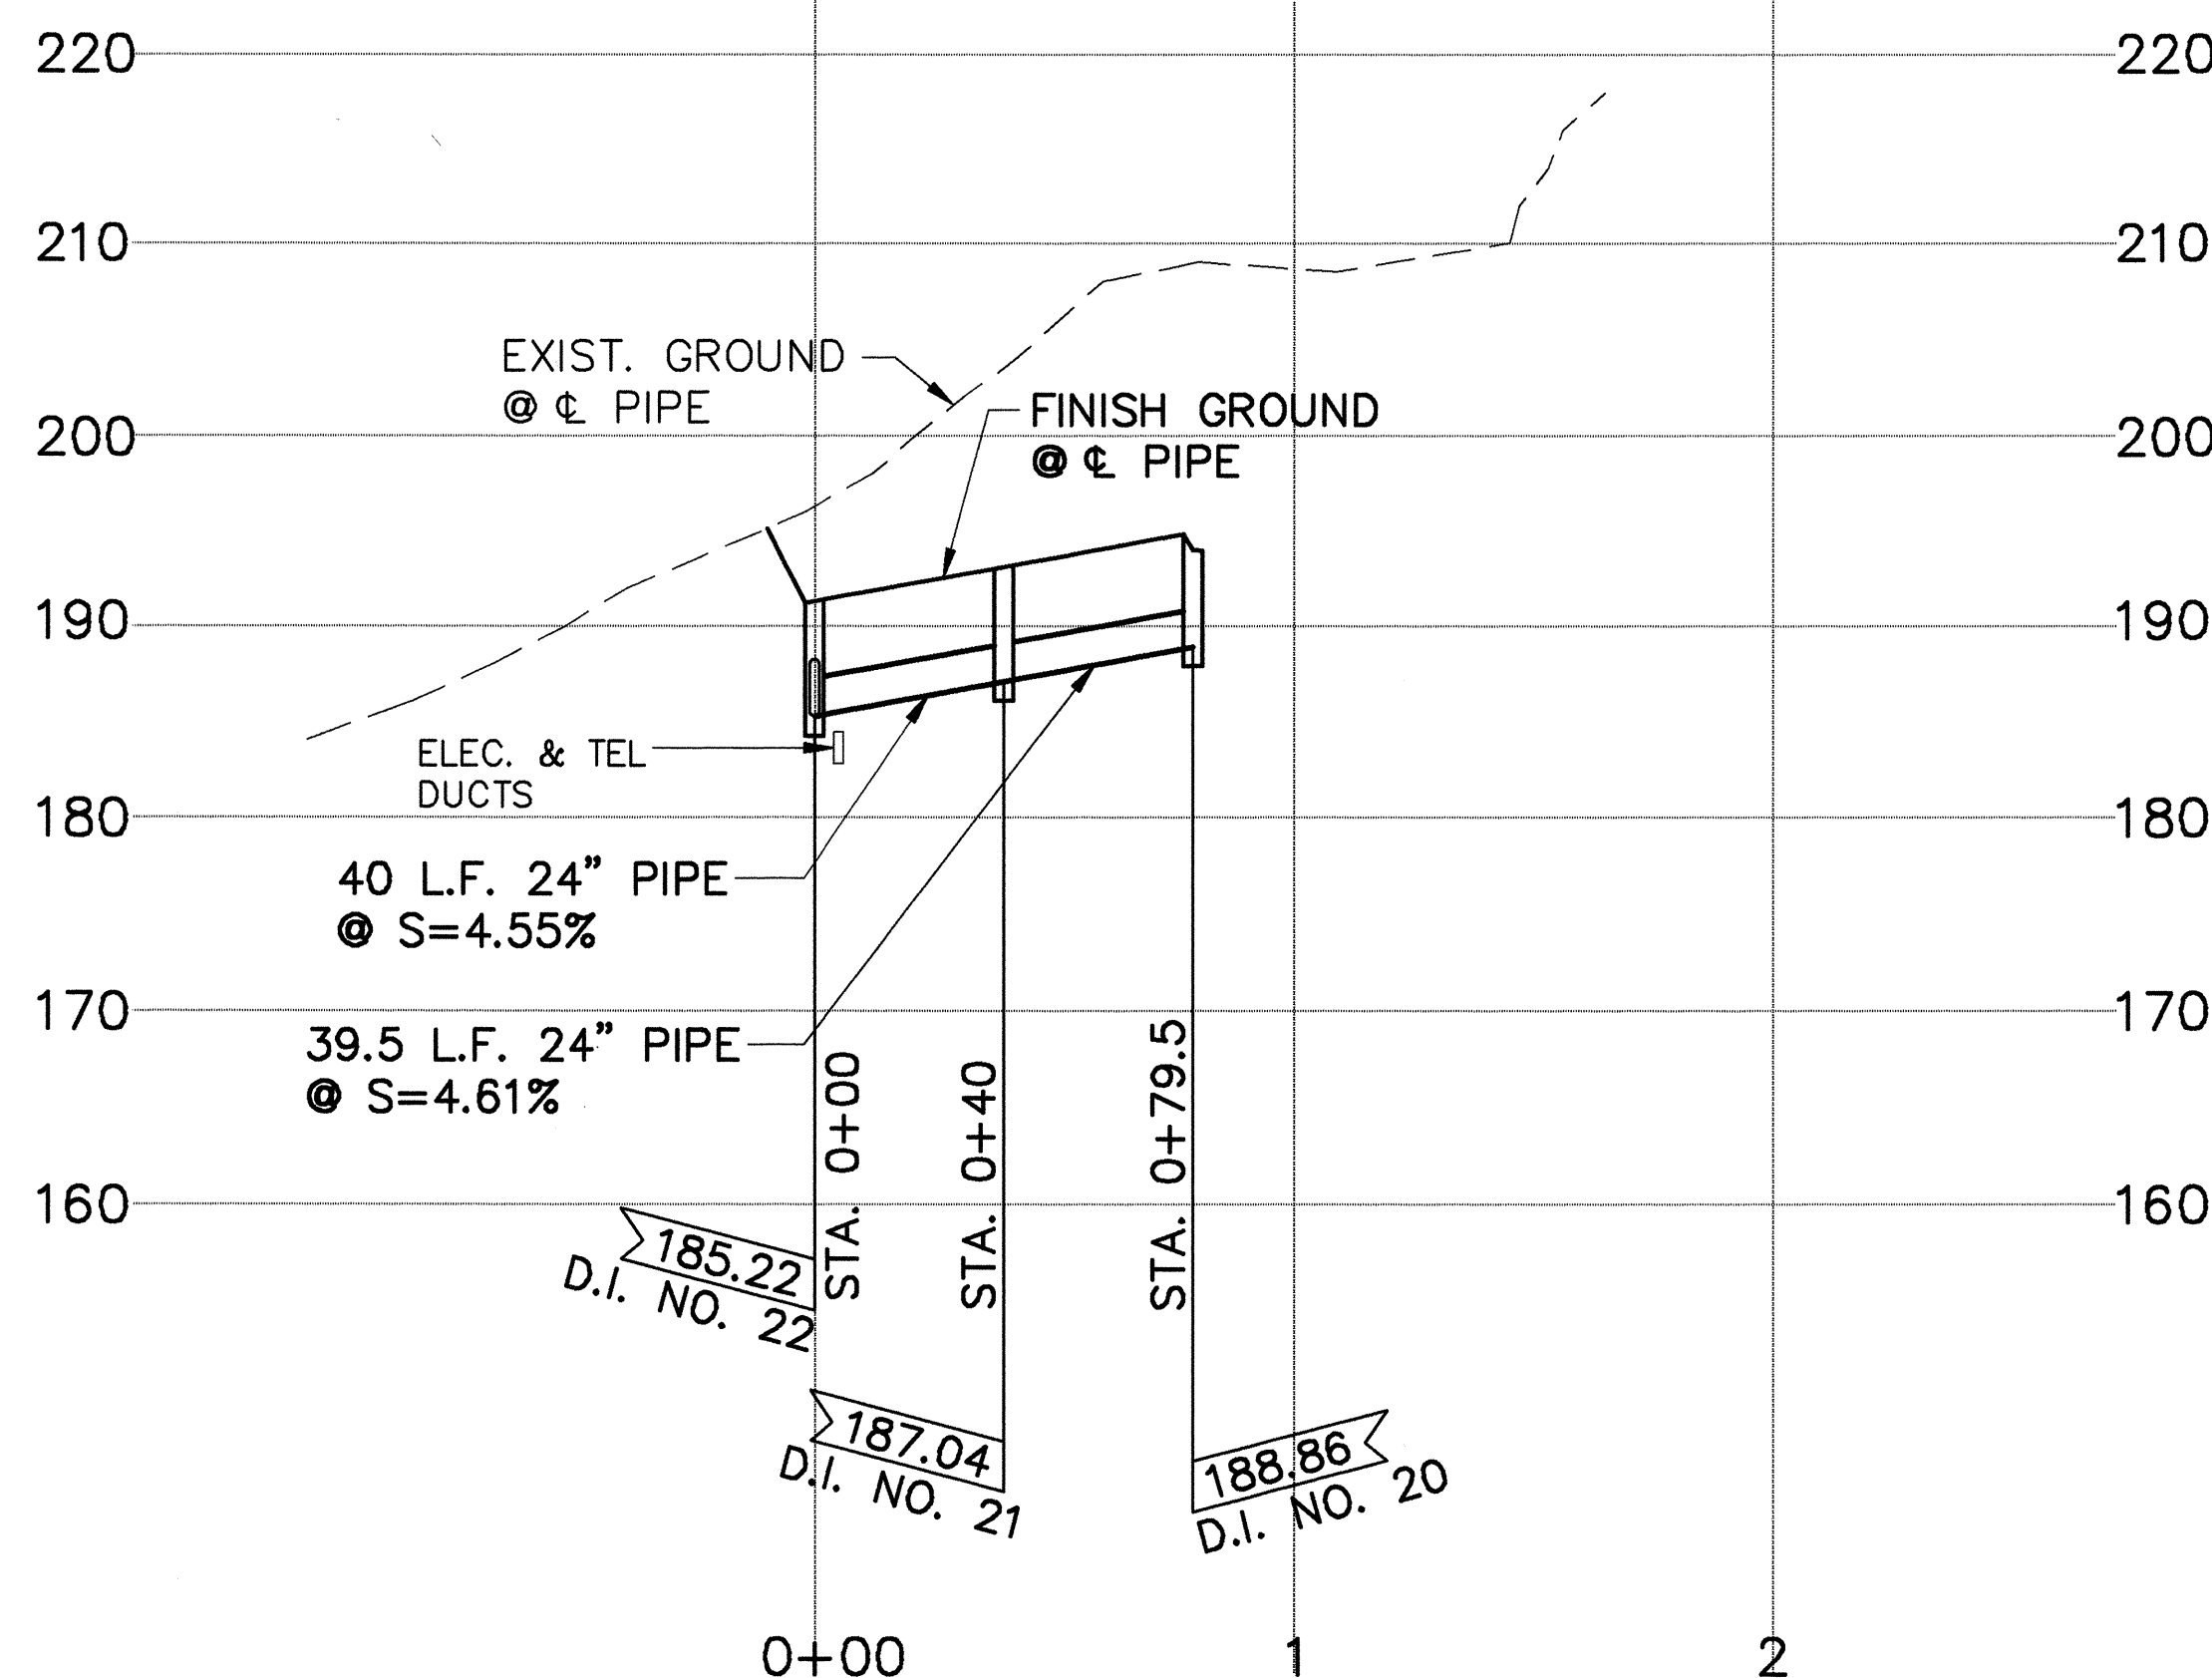


PROFILE - DRAIN LINE "G"
H-3 STA. 391+30

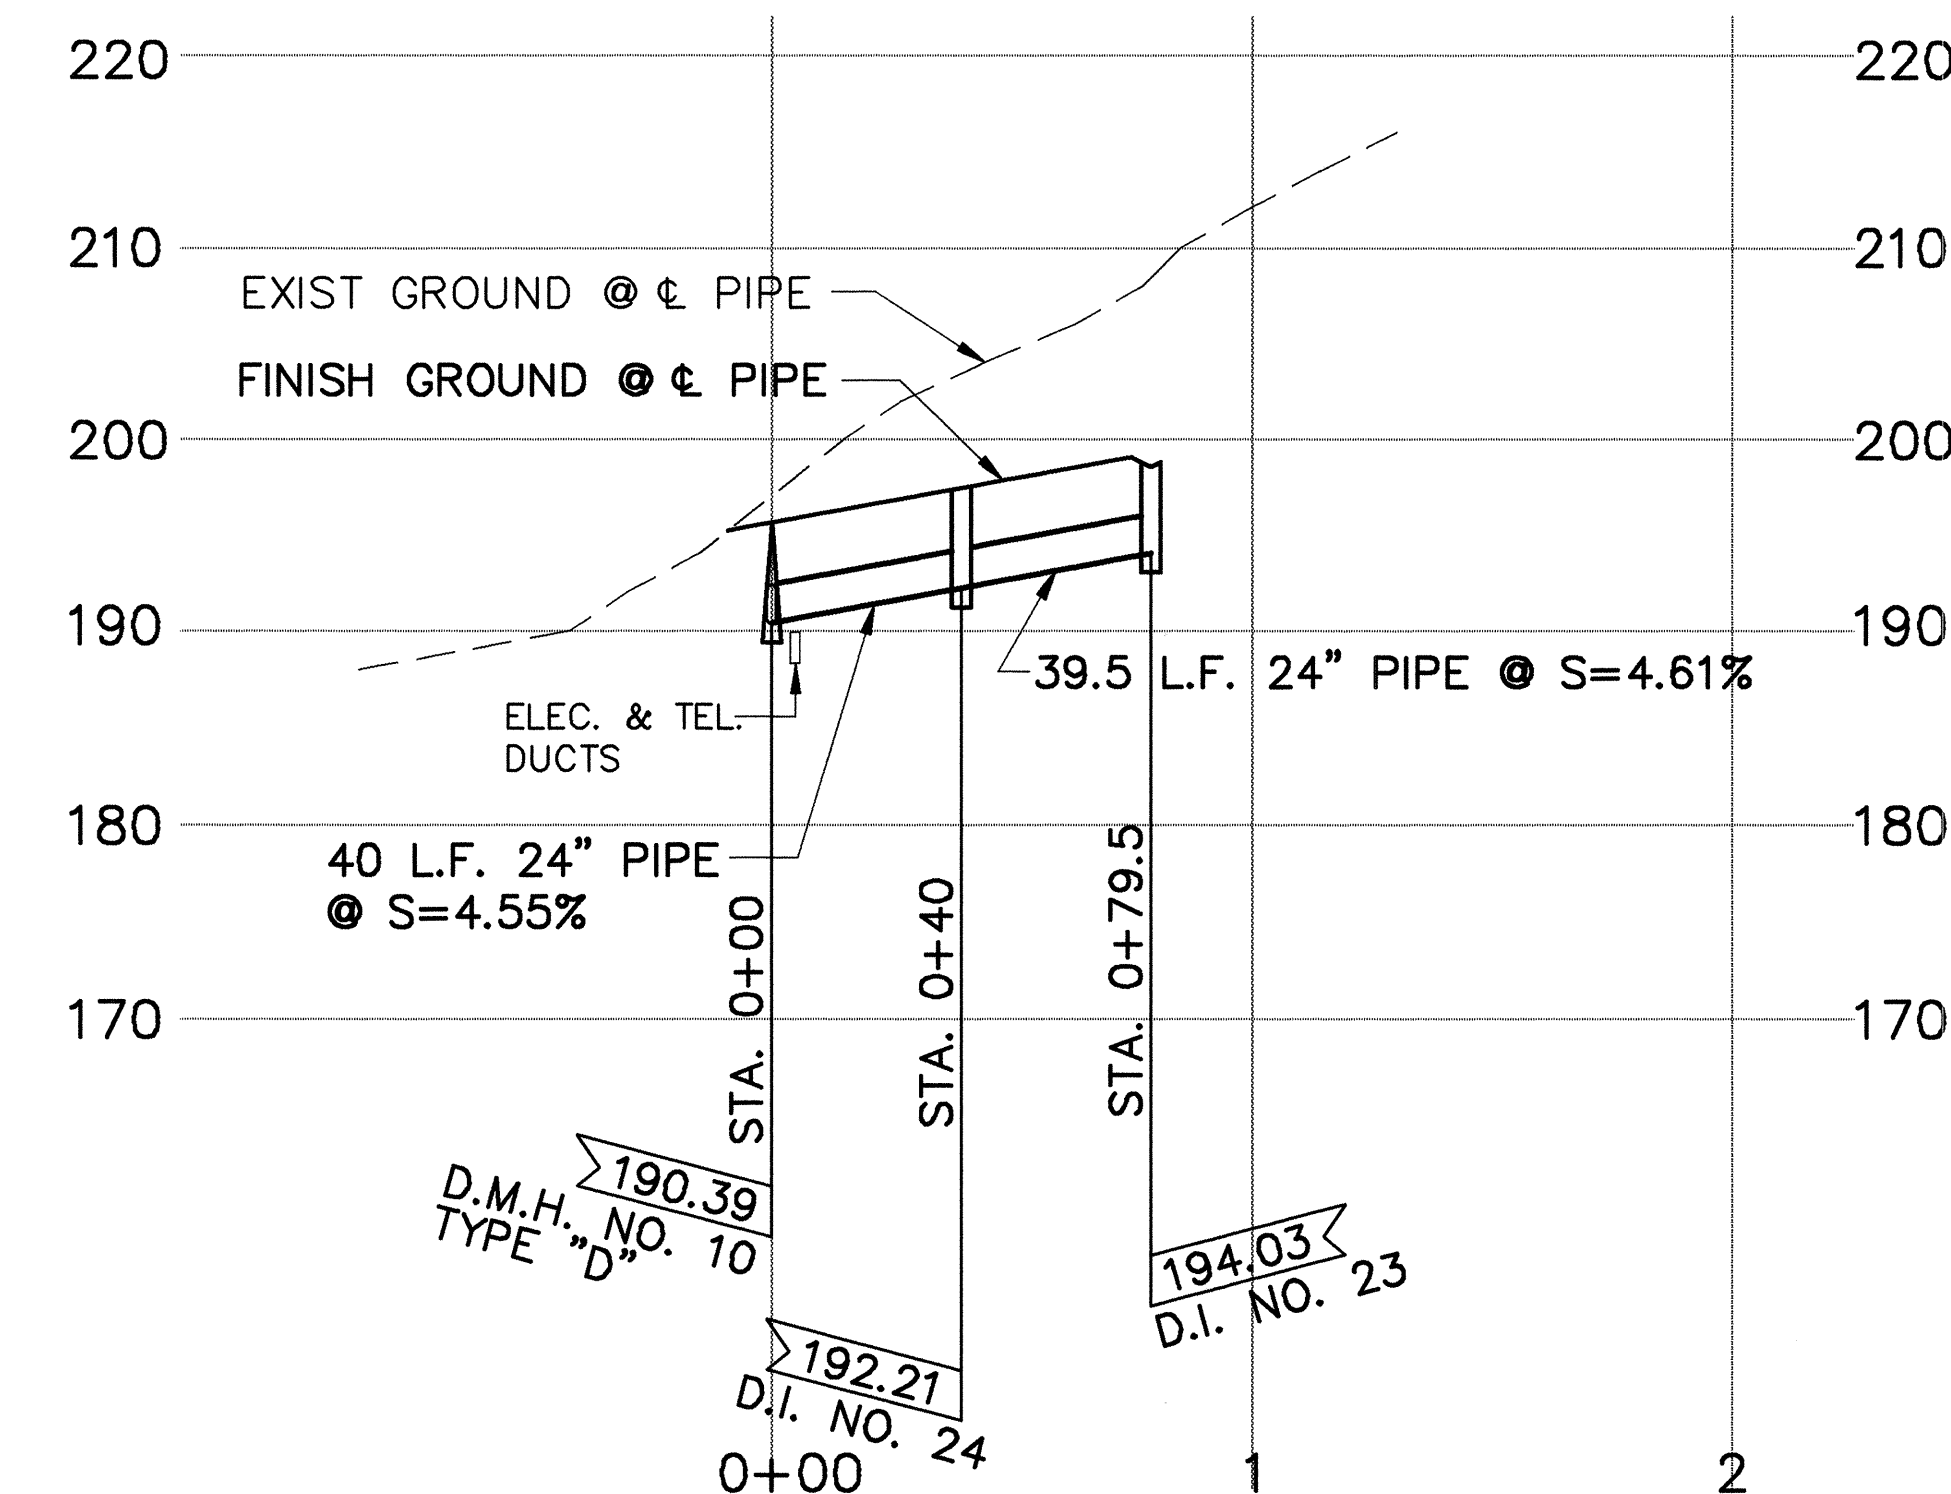


PROFILE - DRAIN LINE "H"
H-3 STA. 393+10

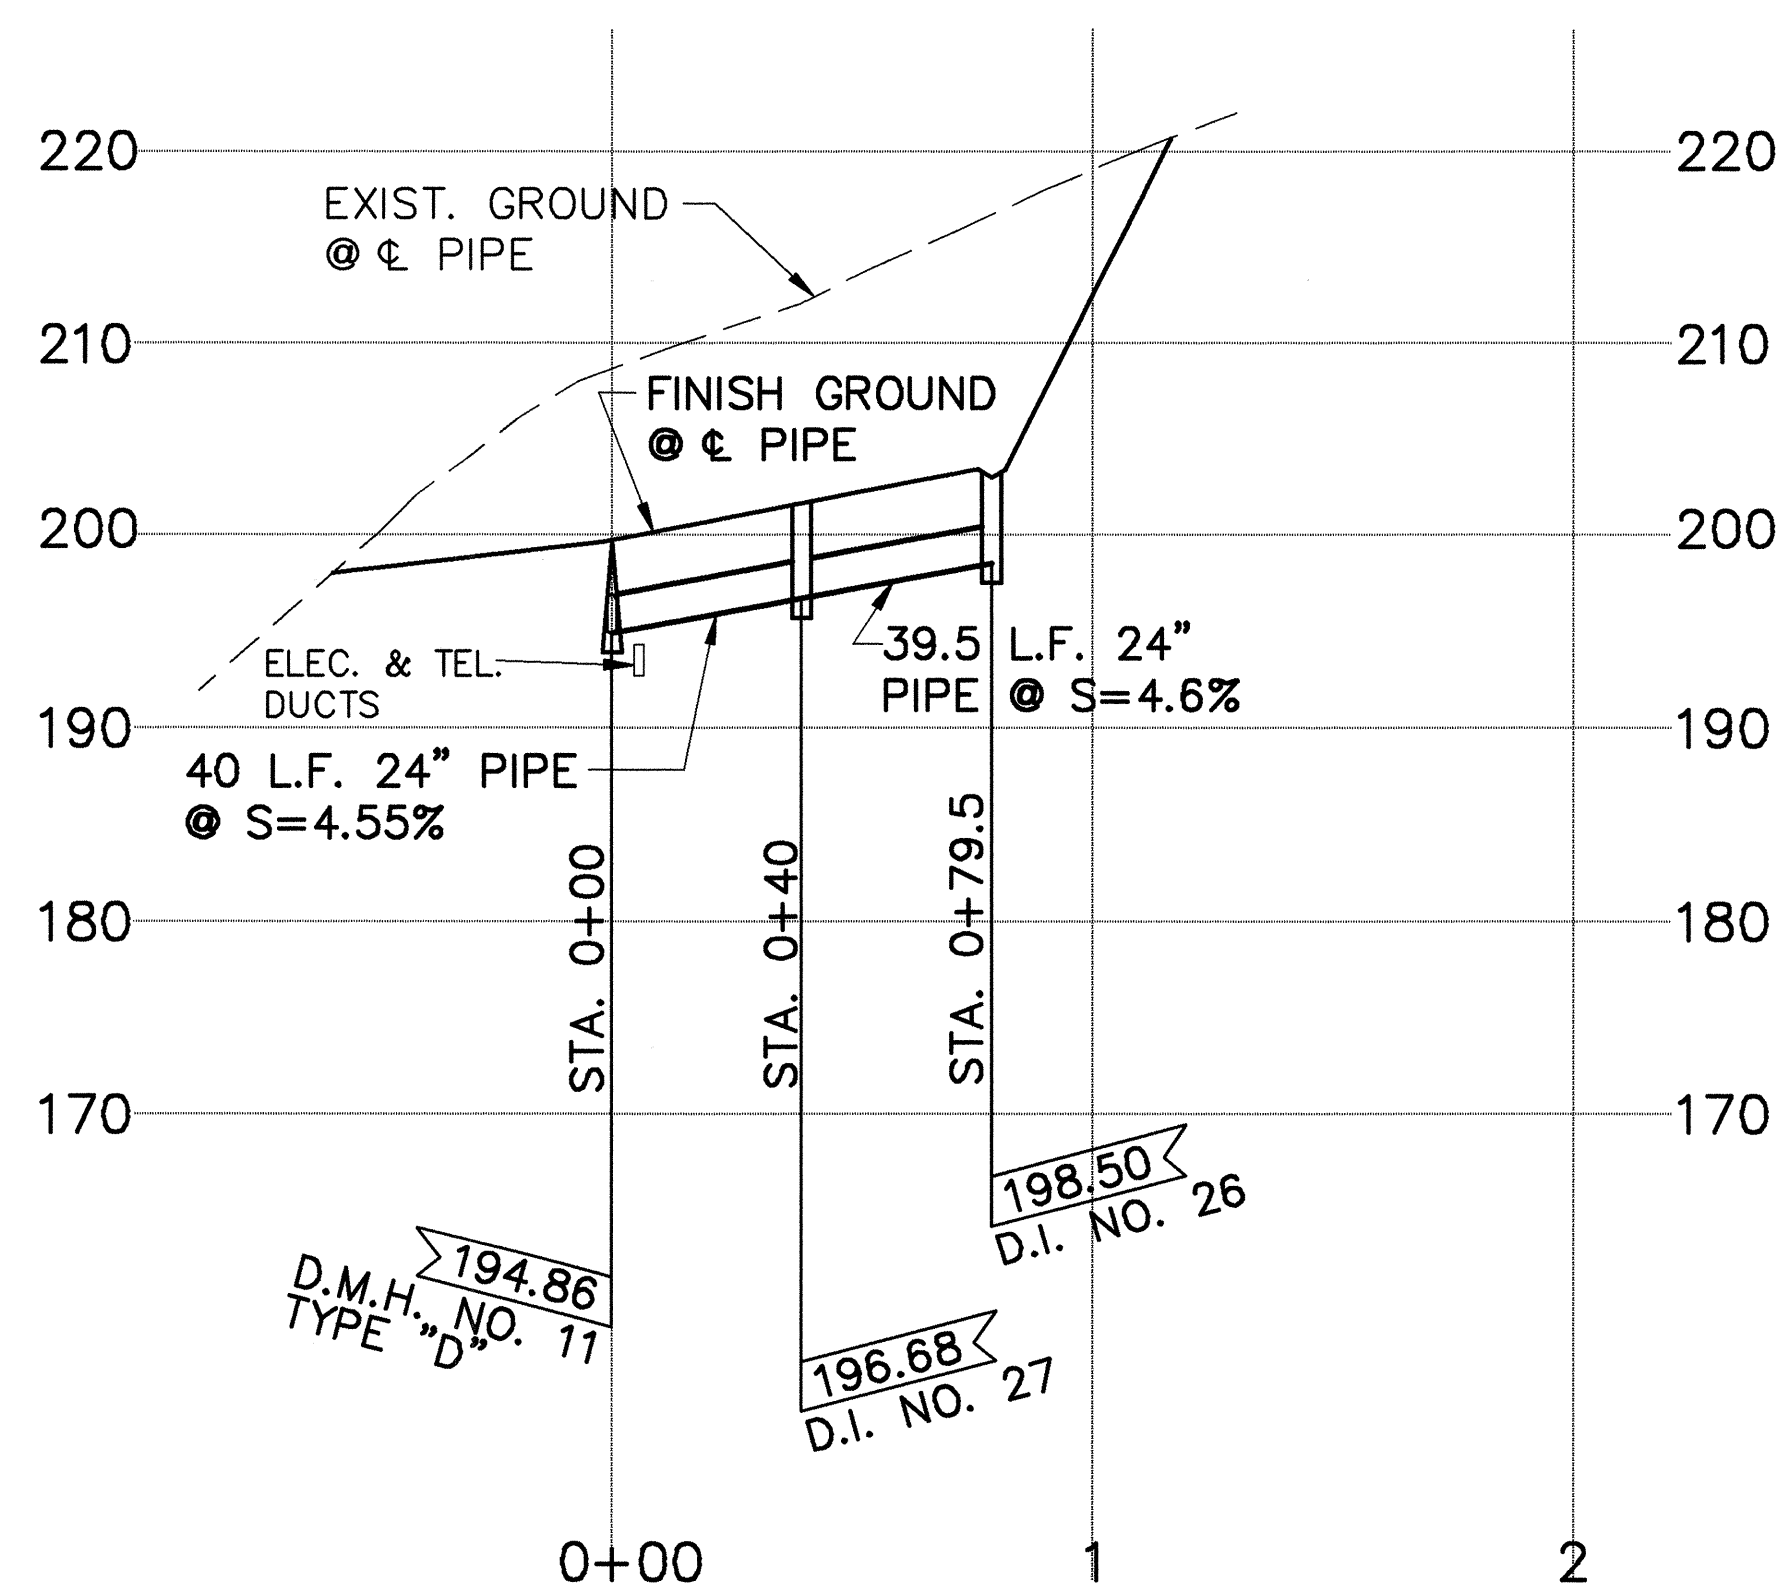

PROFILE - DRAIN LINE "J"
H-3 STA. 394+90

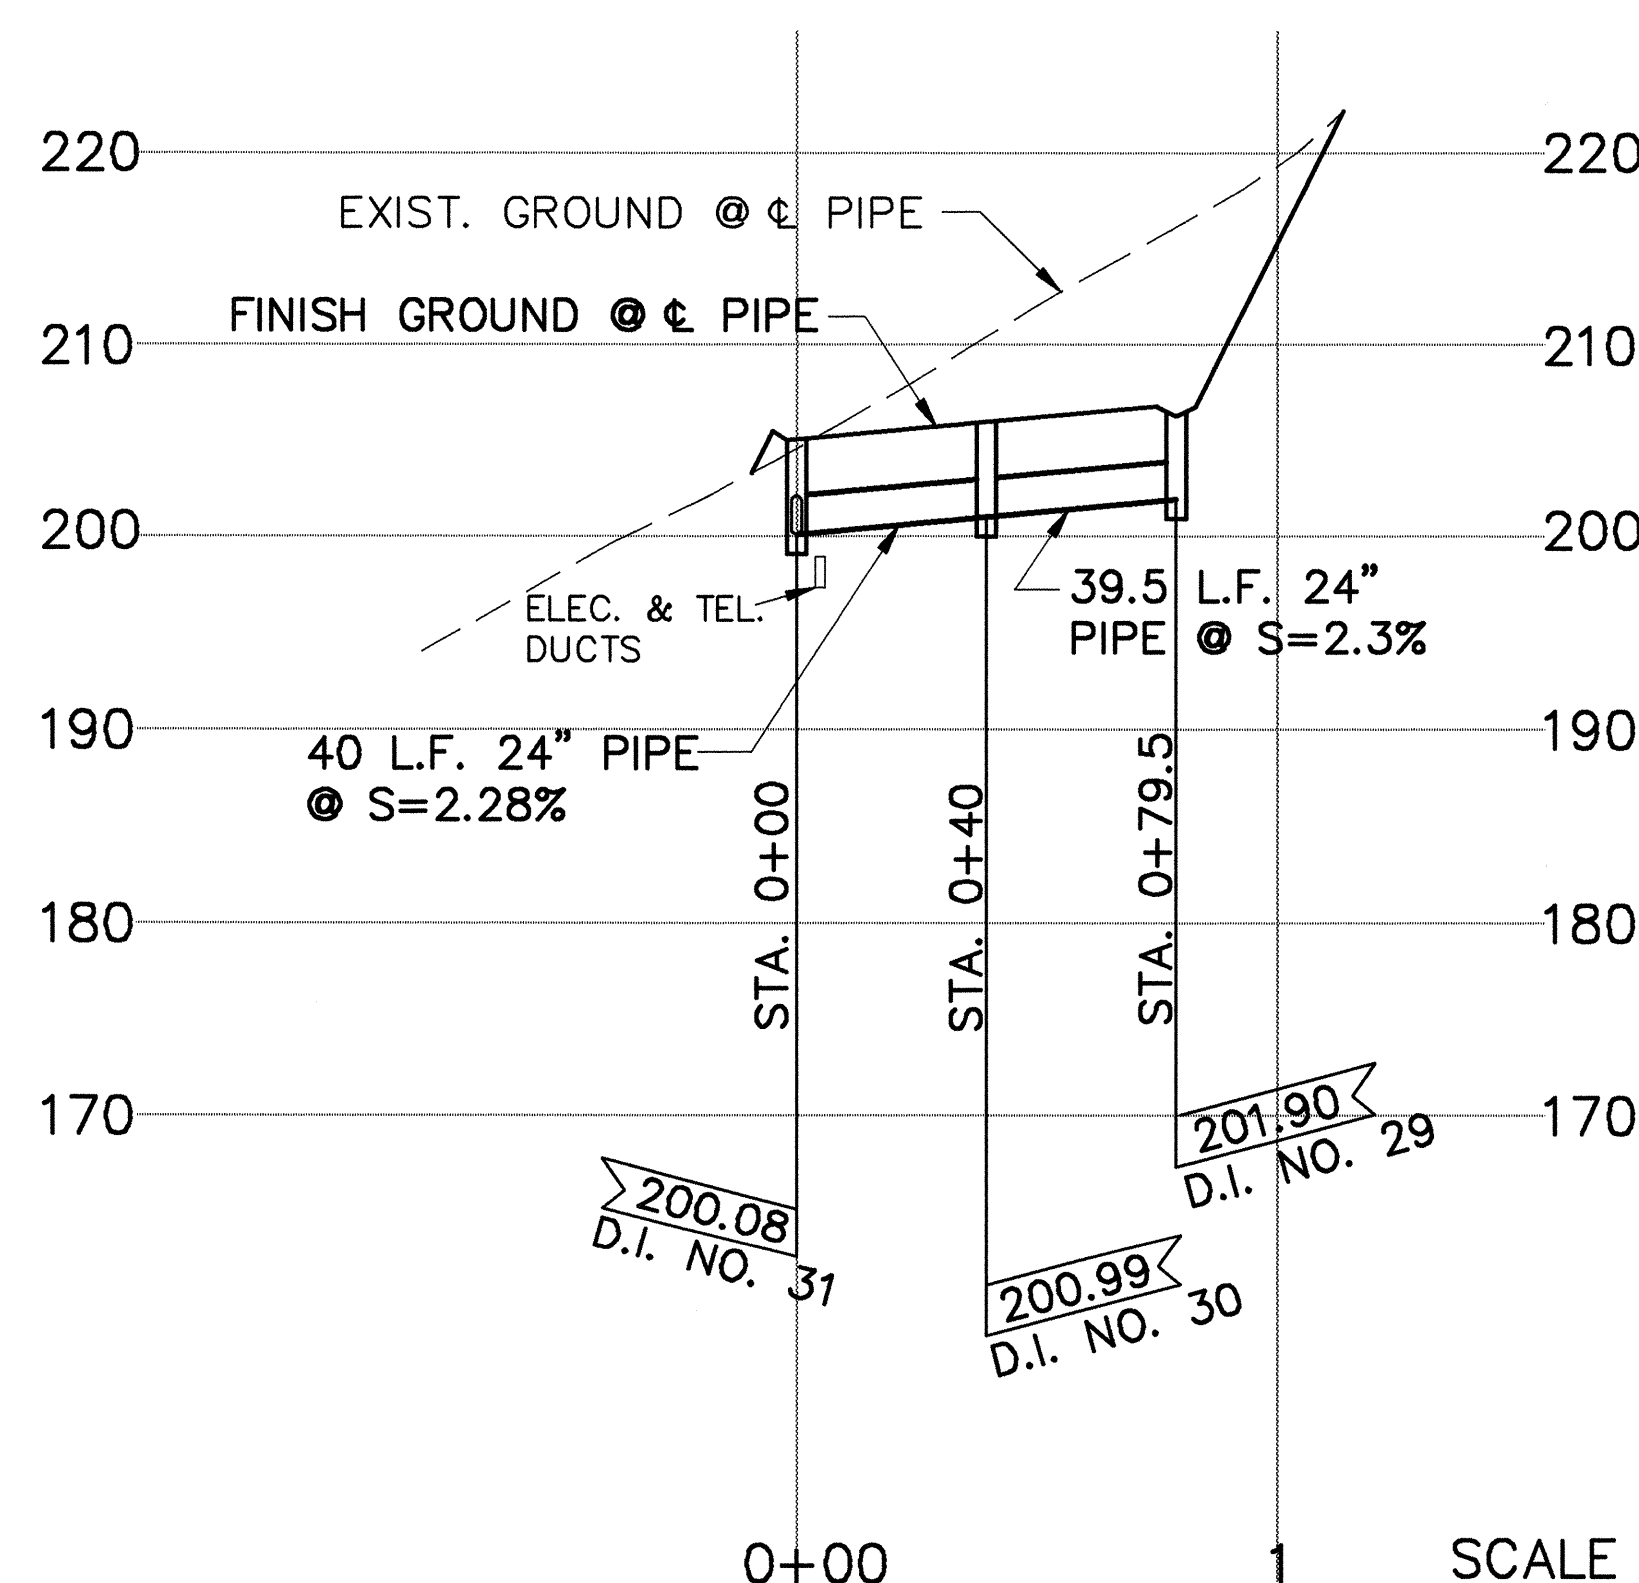


PROFILE - DRAIN LINE "K"
H-3 STA. 396+70

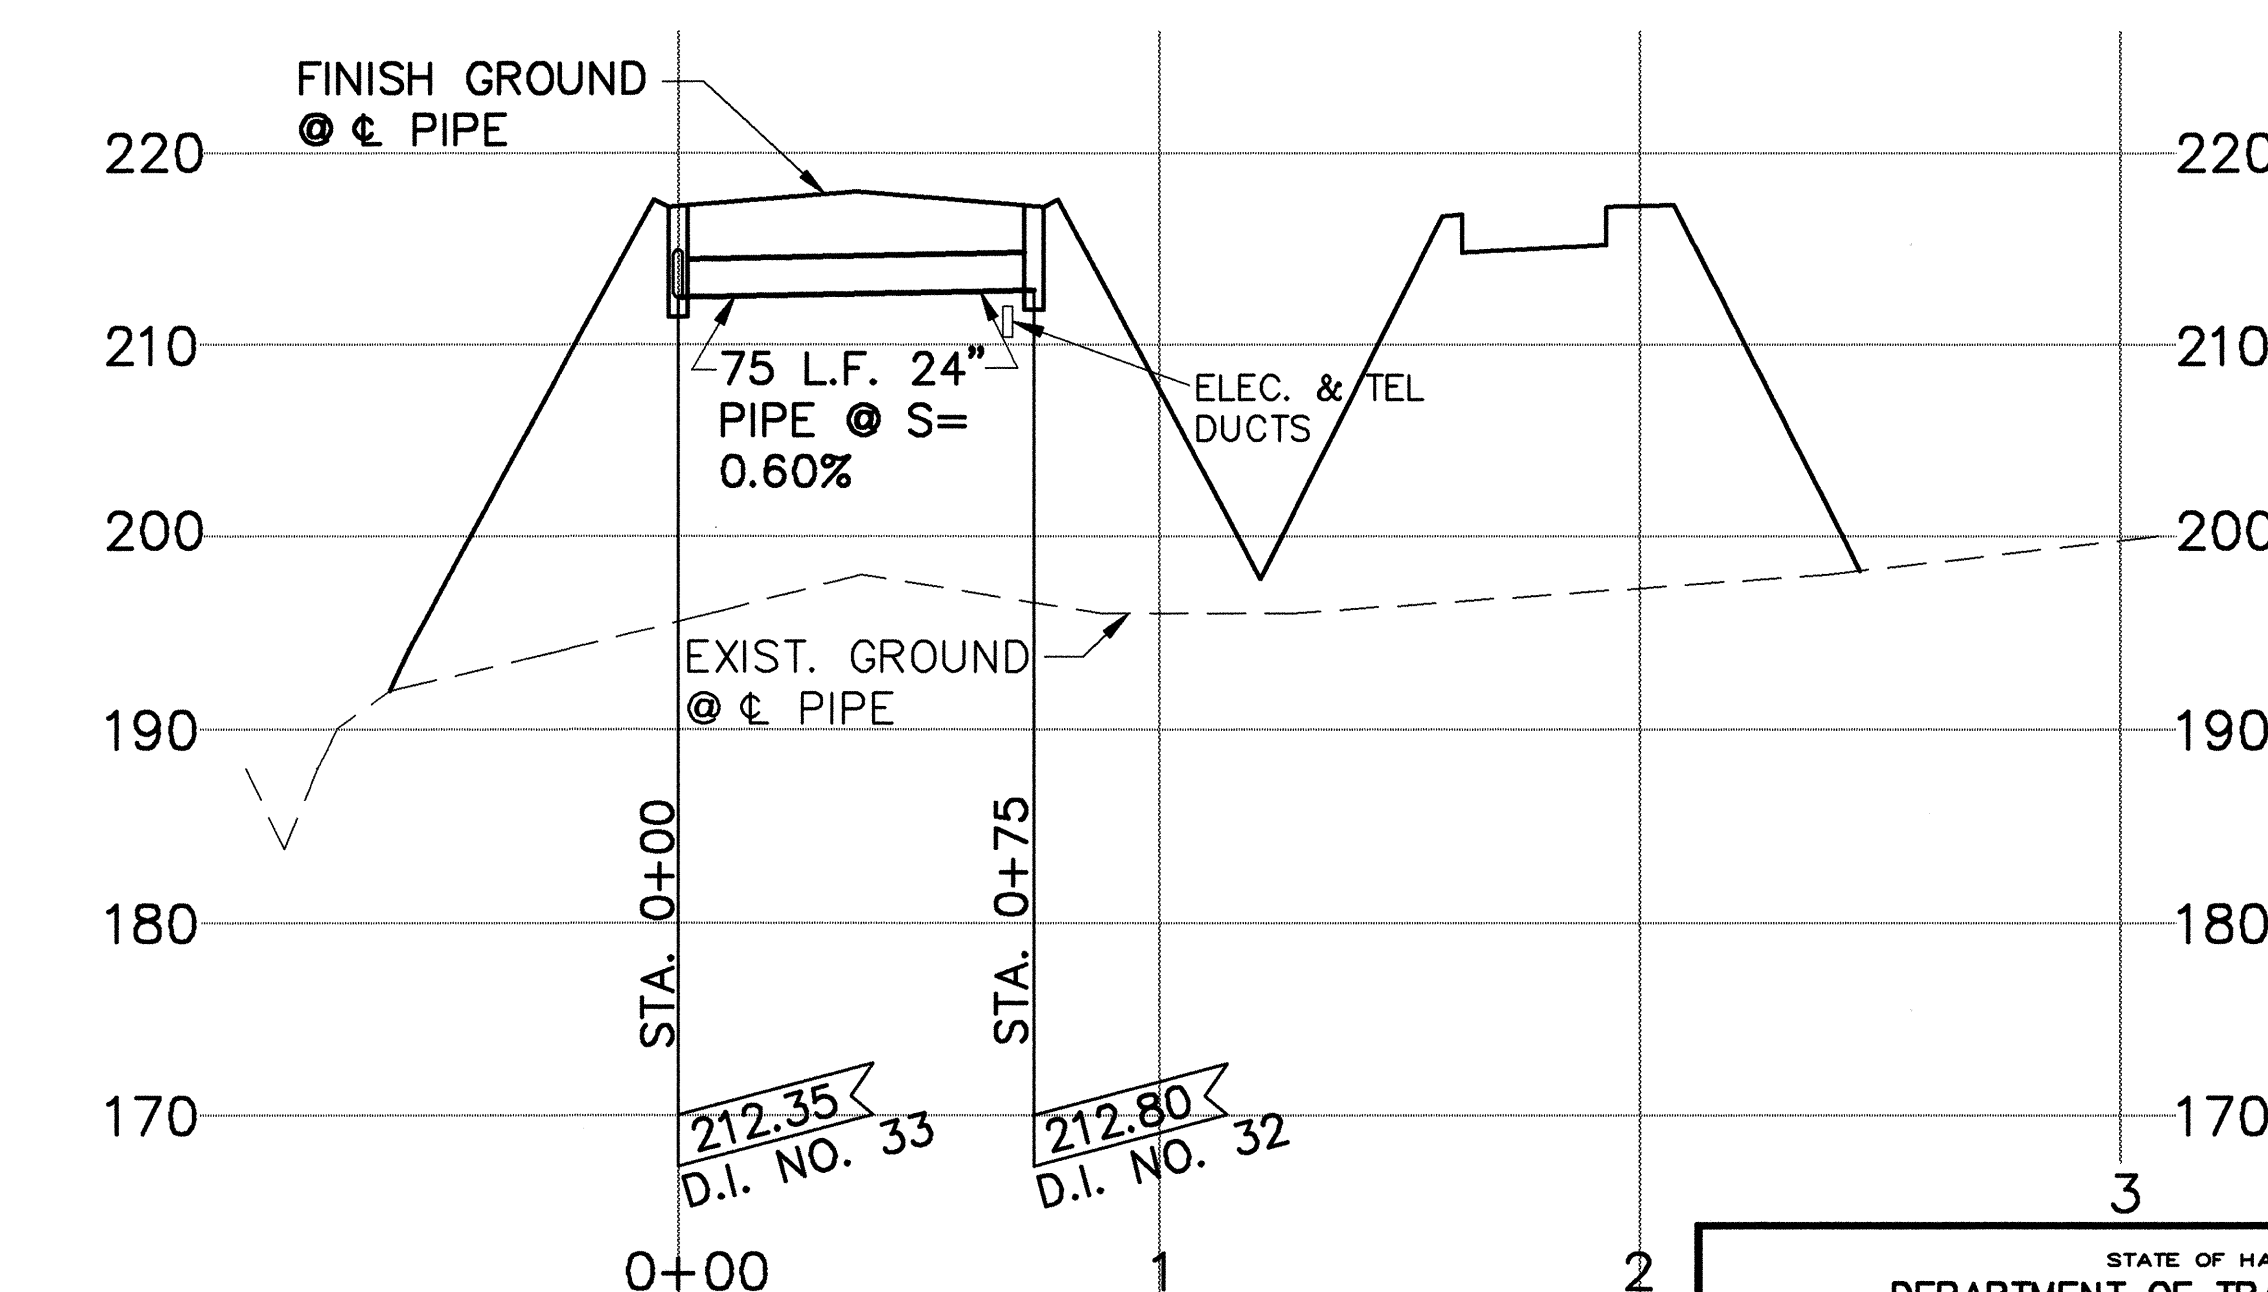

PROFILE - DRAIN LINE "L"
H-3 STA. 401+30

SCALE : HORIZ. 1" = 40'
VERT. 1" = 10'

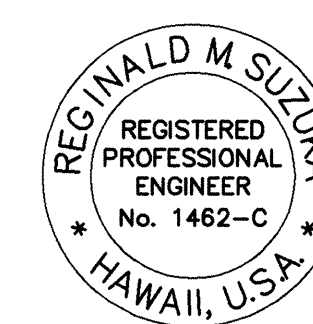

THIS WORK WAS PREPARED BY
ME OR UNDER MY SUPERVISION
Reginald M. Suzuki
P.E. INC.
dba: PARK ENGINEERING

STATE OF HAWAII
DEPARTMENT OF TRANSPORTATION
HIGHWAYS DIVISION


PROFILES
DRAIN LINES F, G, H, J, K & L

INTERSTATE ROUTE H-3
F.A.I. PROJECT NO. I-H3-1(59)


SCALE: AS SHOWN DATE: JUNE 1993
SHEET No. D9 OF 32 SHEETS

ORIGINAL PLAN	DATE
NOTED BY	
DESIGNED BY	
CHECKED BY	


FED. ROAD DIS. NO.	STATE	FED. AID PROJ. NO.	FISCAL YEAR	SHEET NO.	TOTAL SHEETS
HAWAII	HAW.	I-H3-1(59)	1993	ADD.40	211

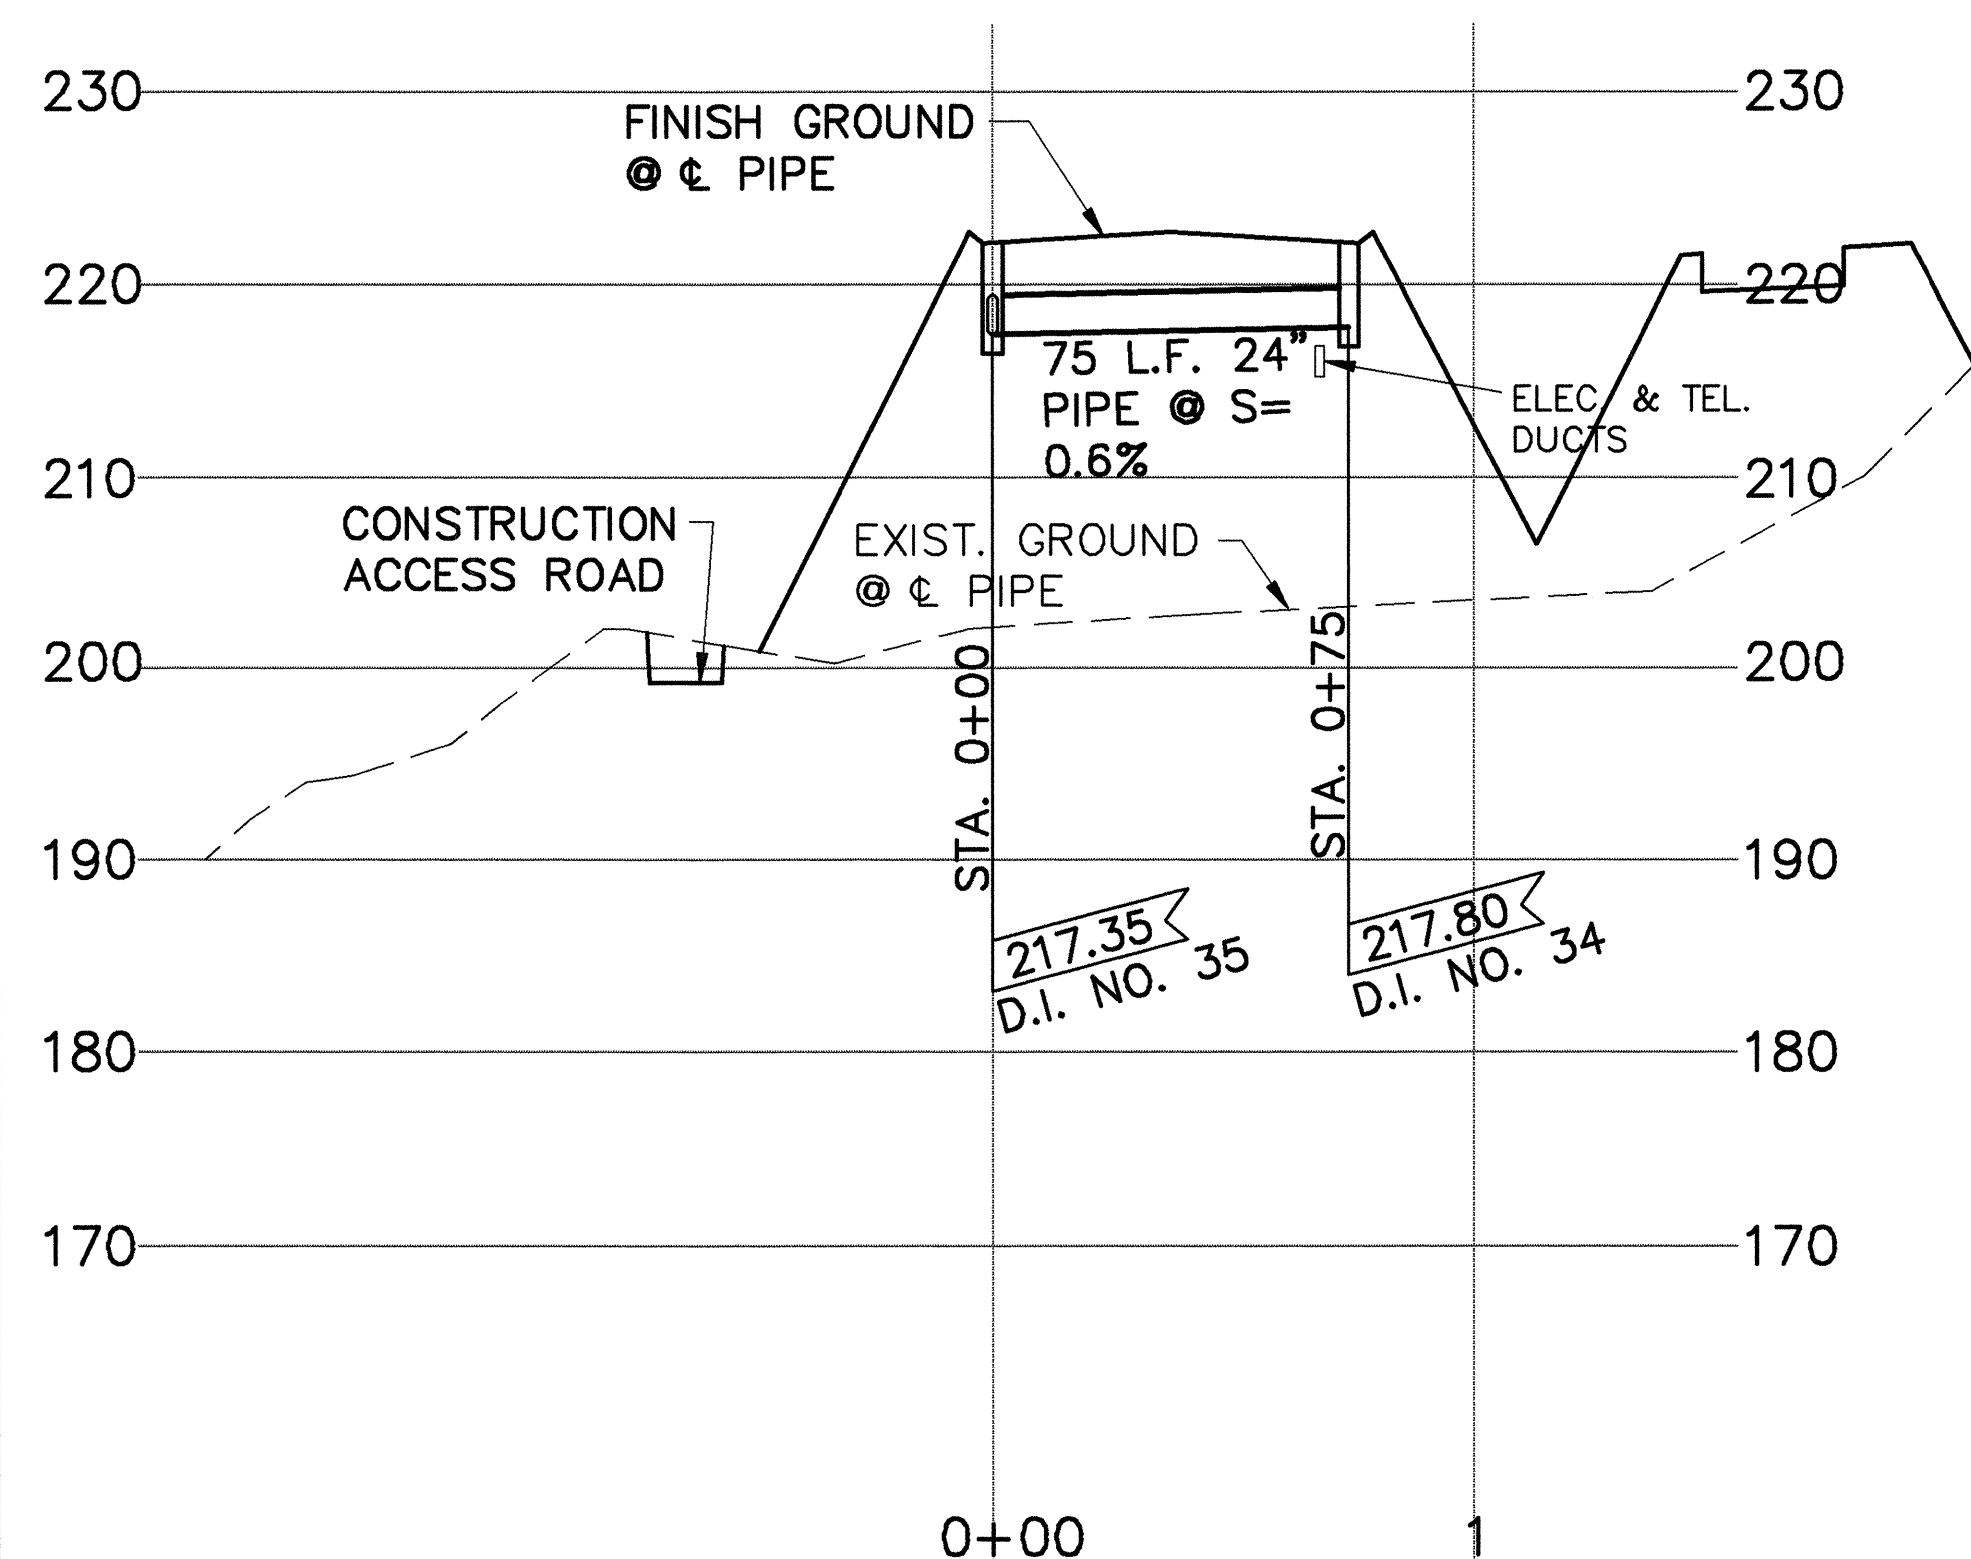


PROFILE - DRAIN LINE 'M'
H-3 STA. 403+10

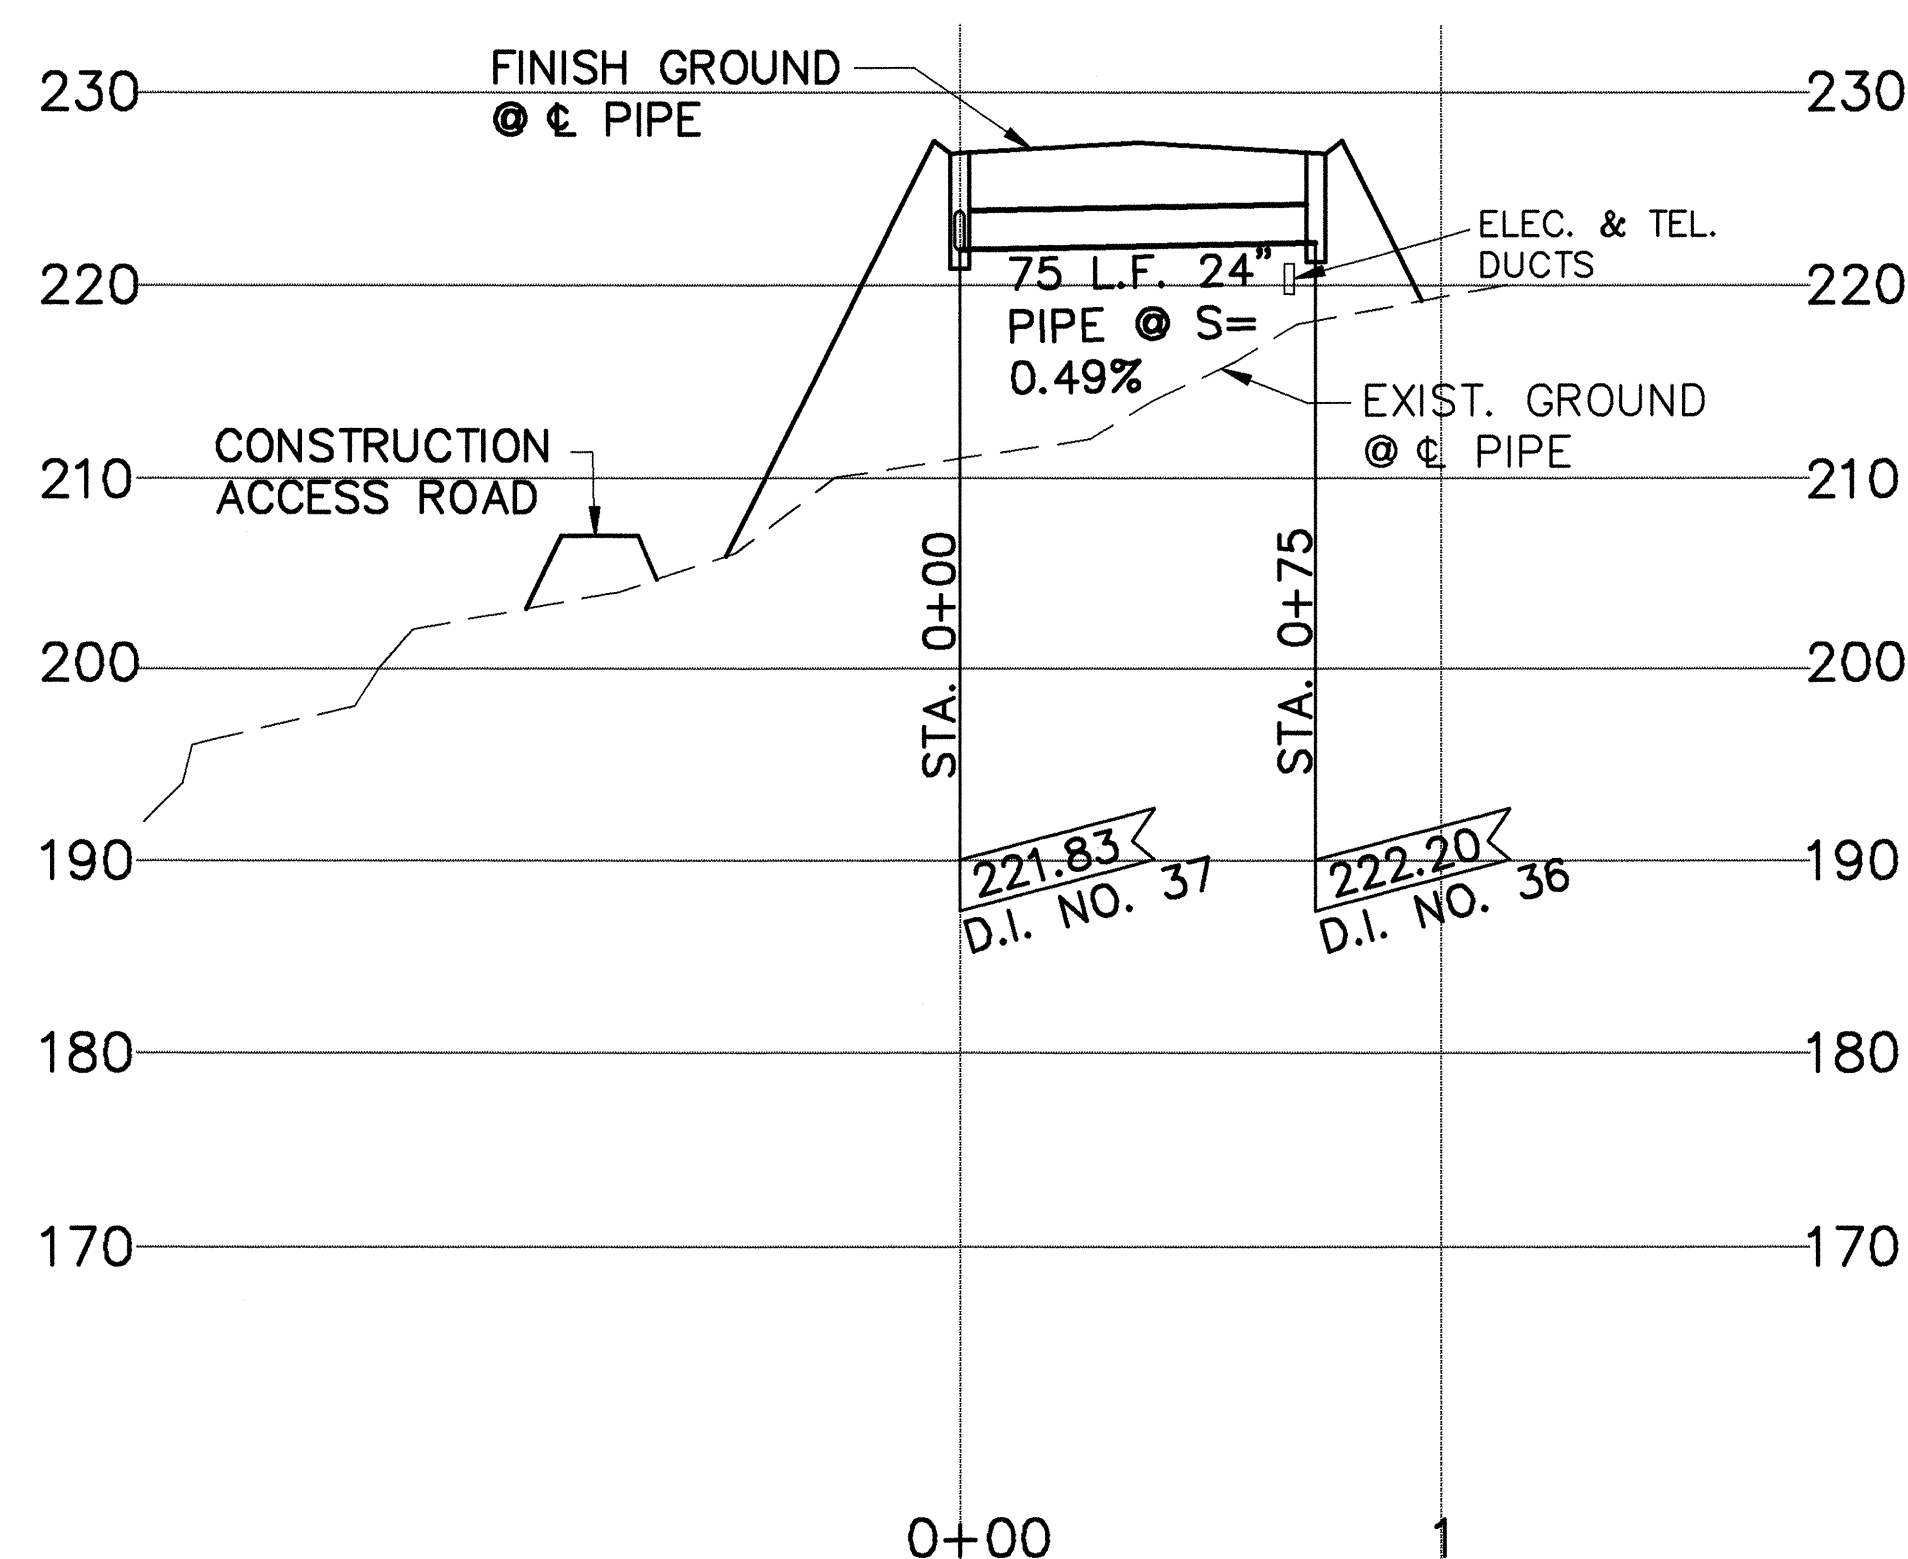


PROFILE - DRAIN LINE 'N'
H-3 STA. 404+90

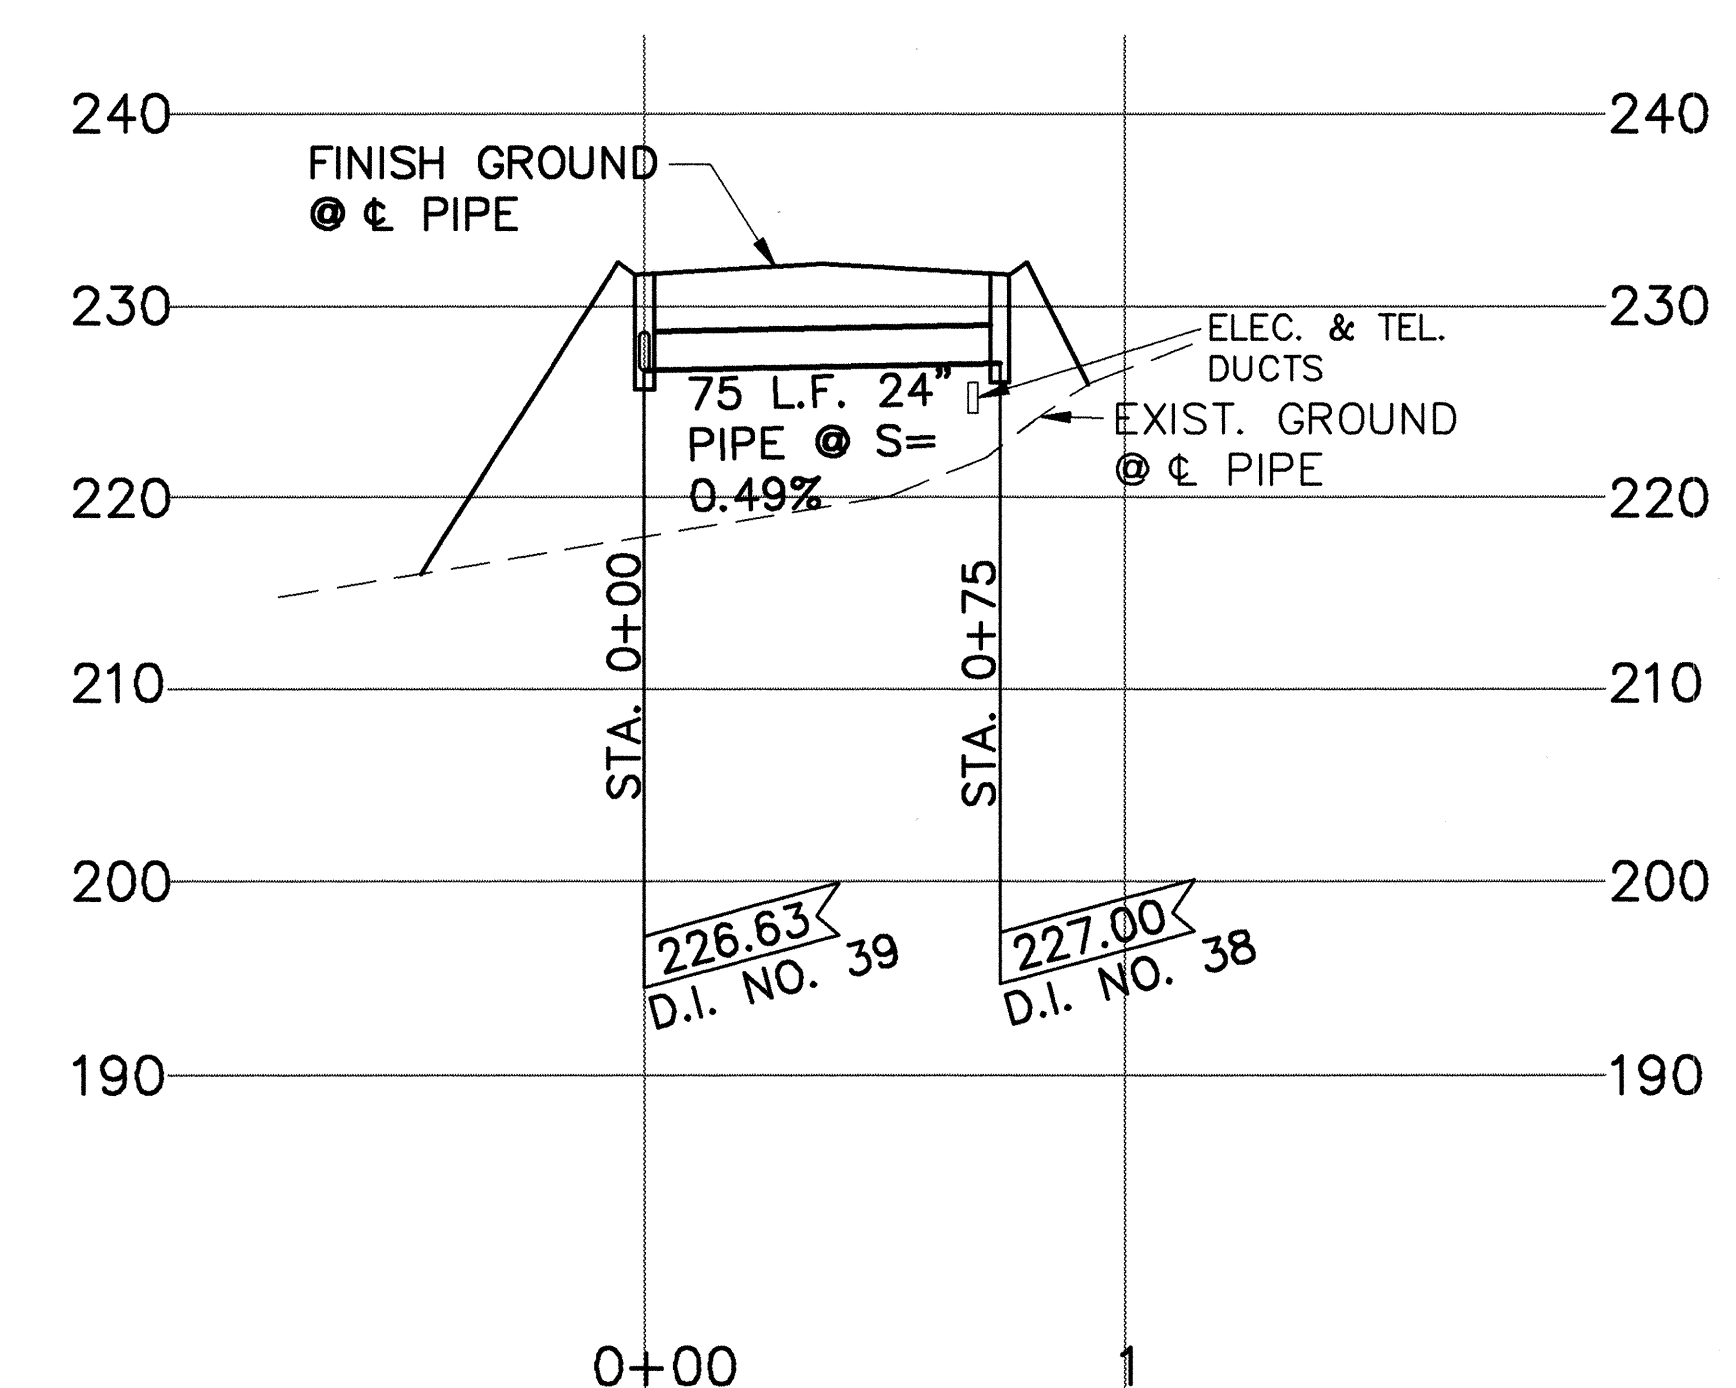


PROFILE - DRAIN LINE 'O'
H-3 STA. 406+70

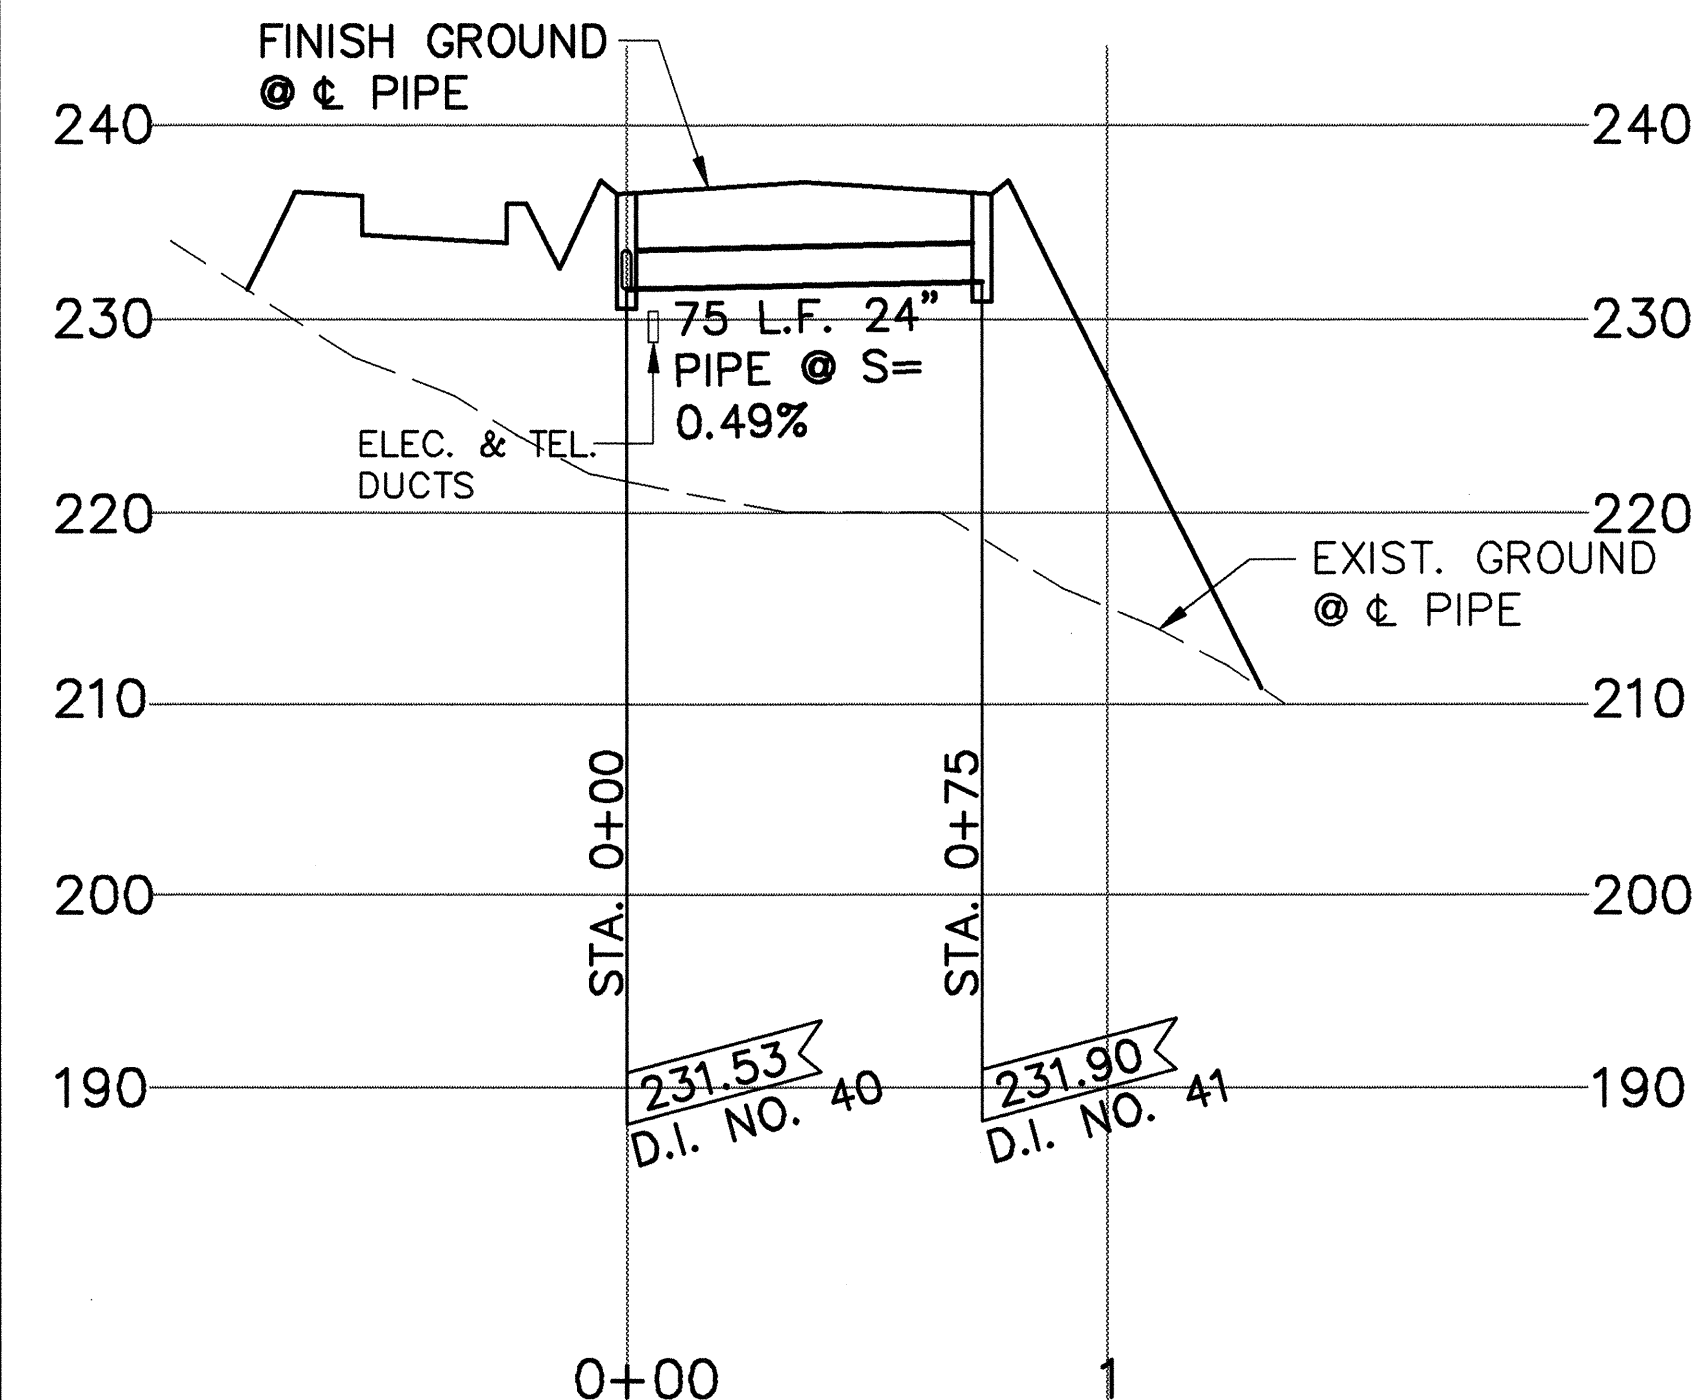

PROFILE - DRAIN LINE 'P'
H-3 STA. 408+50

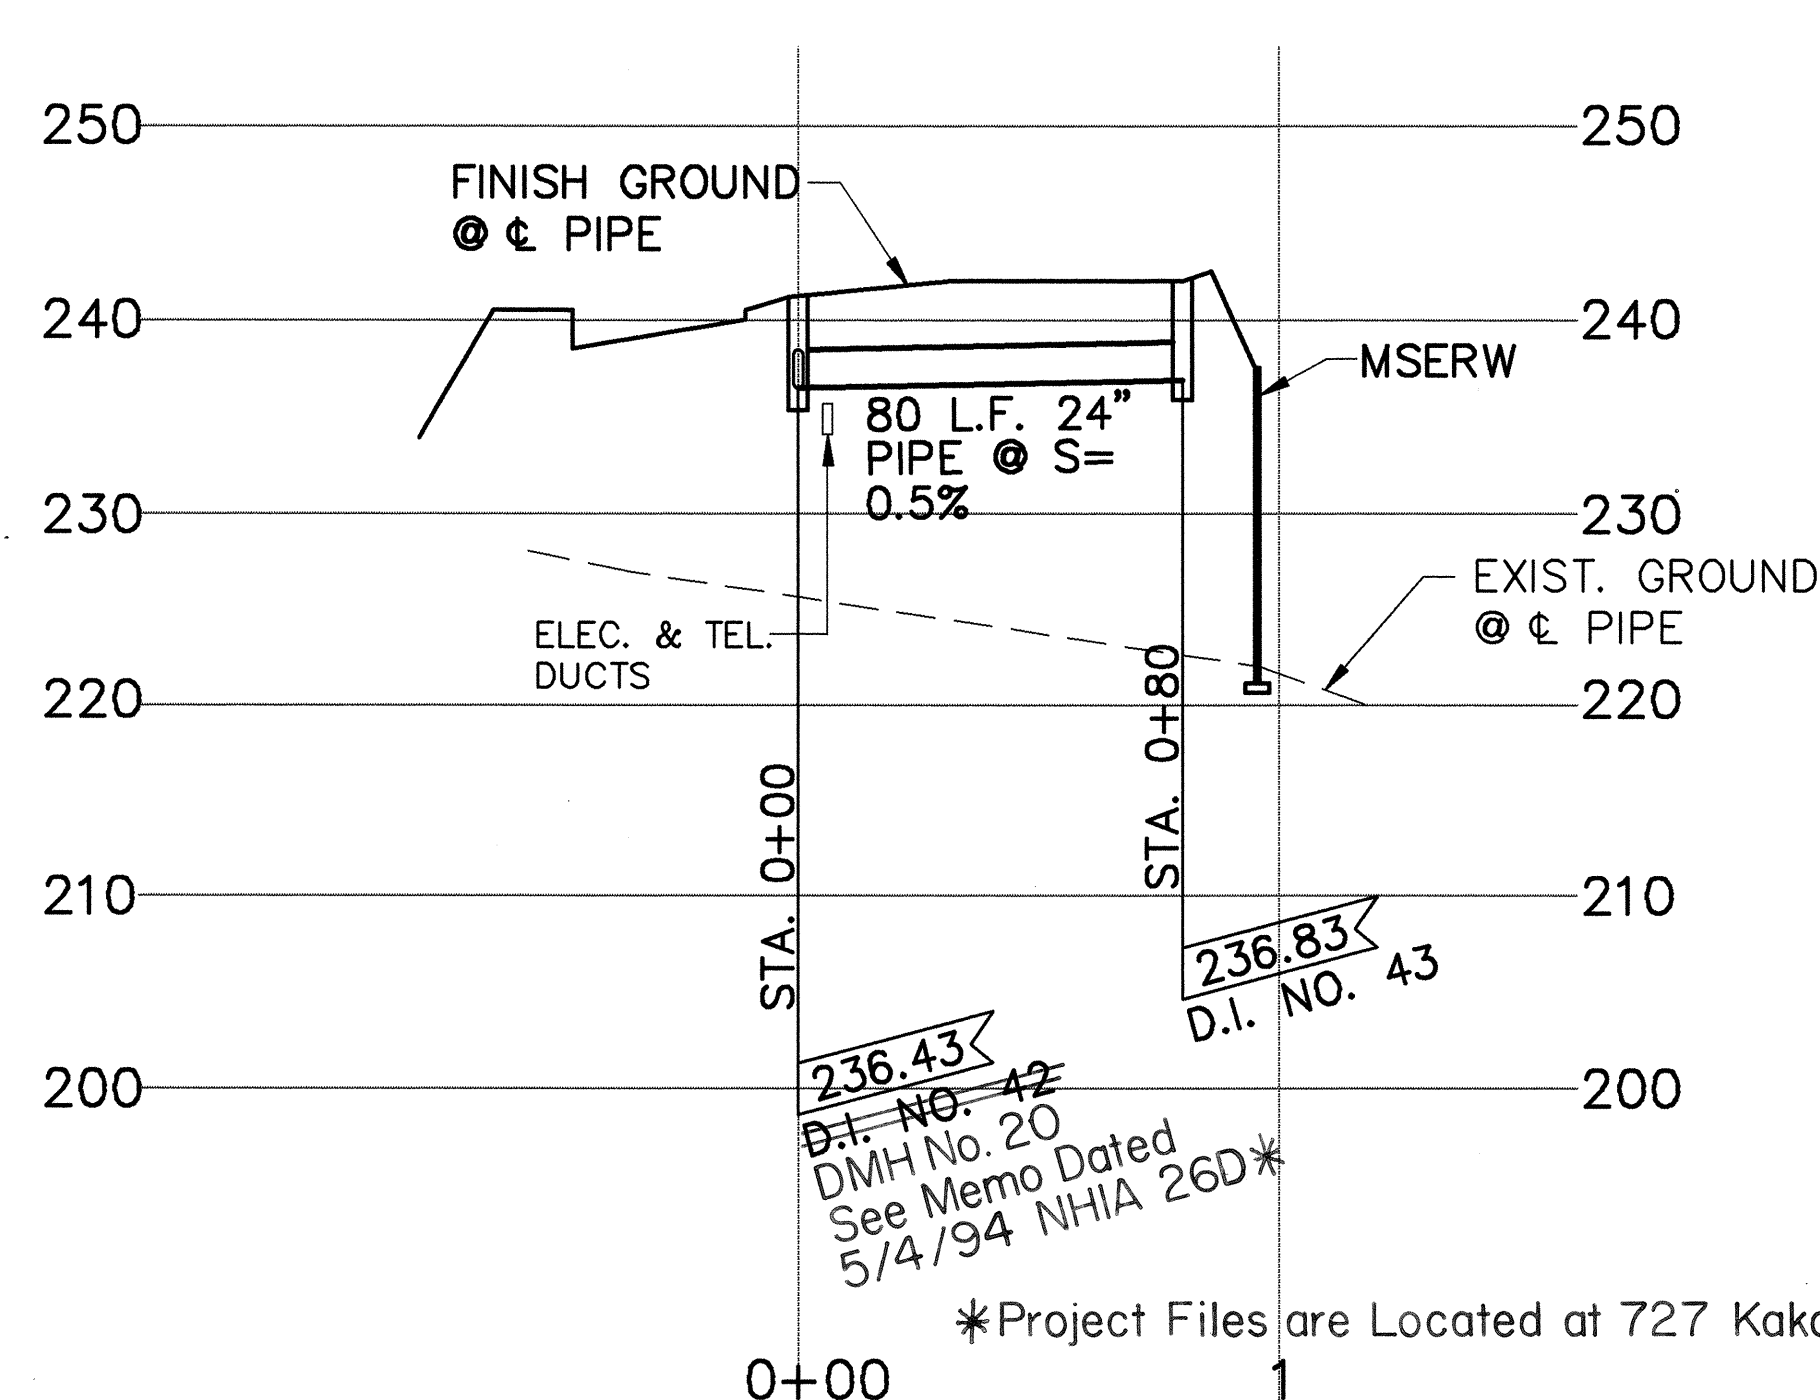

PROFILE - DRAIN LINE 'Q'
H-3 STA. 410+30 TO 410+63

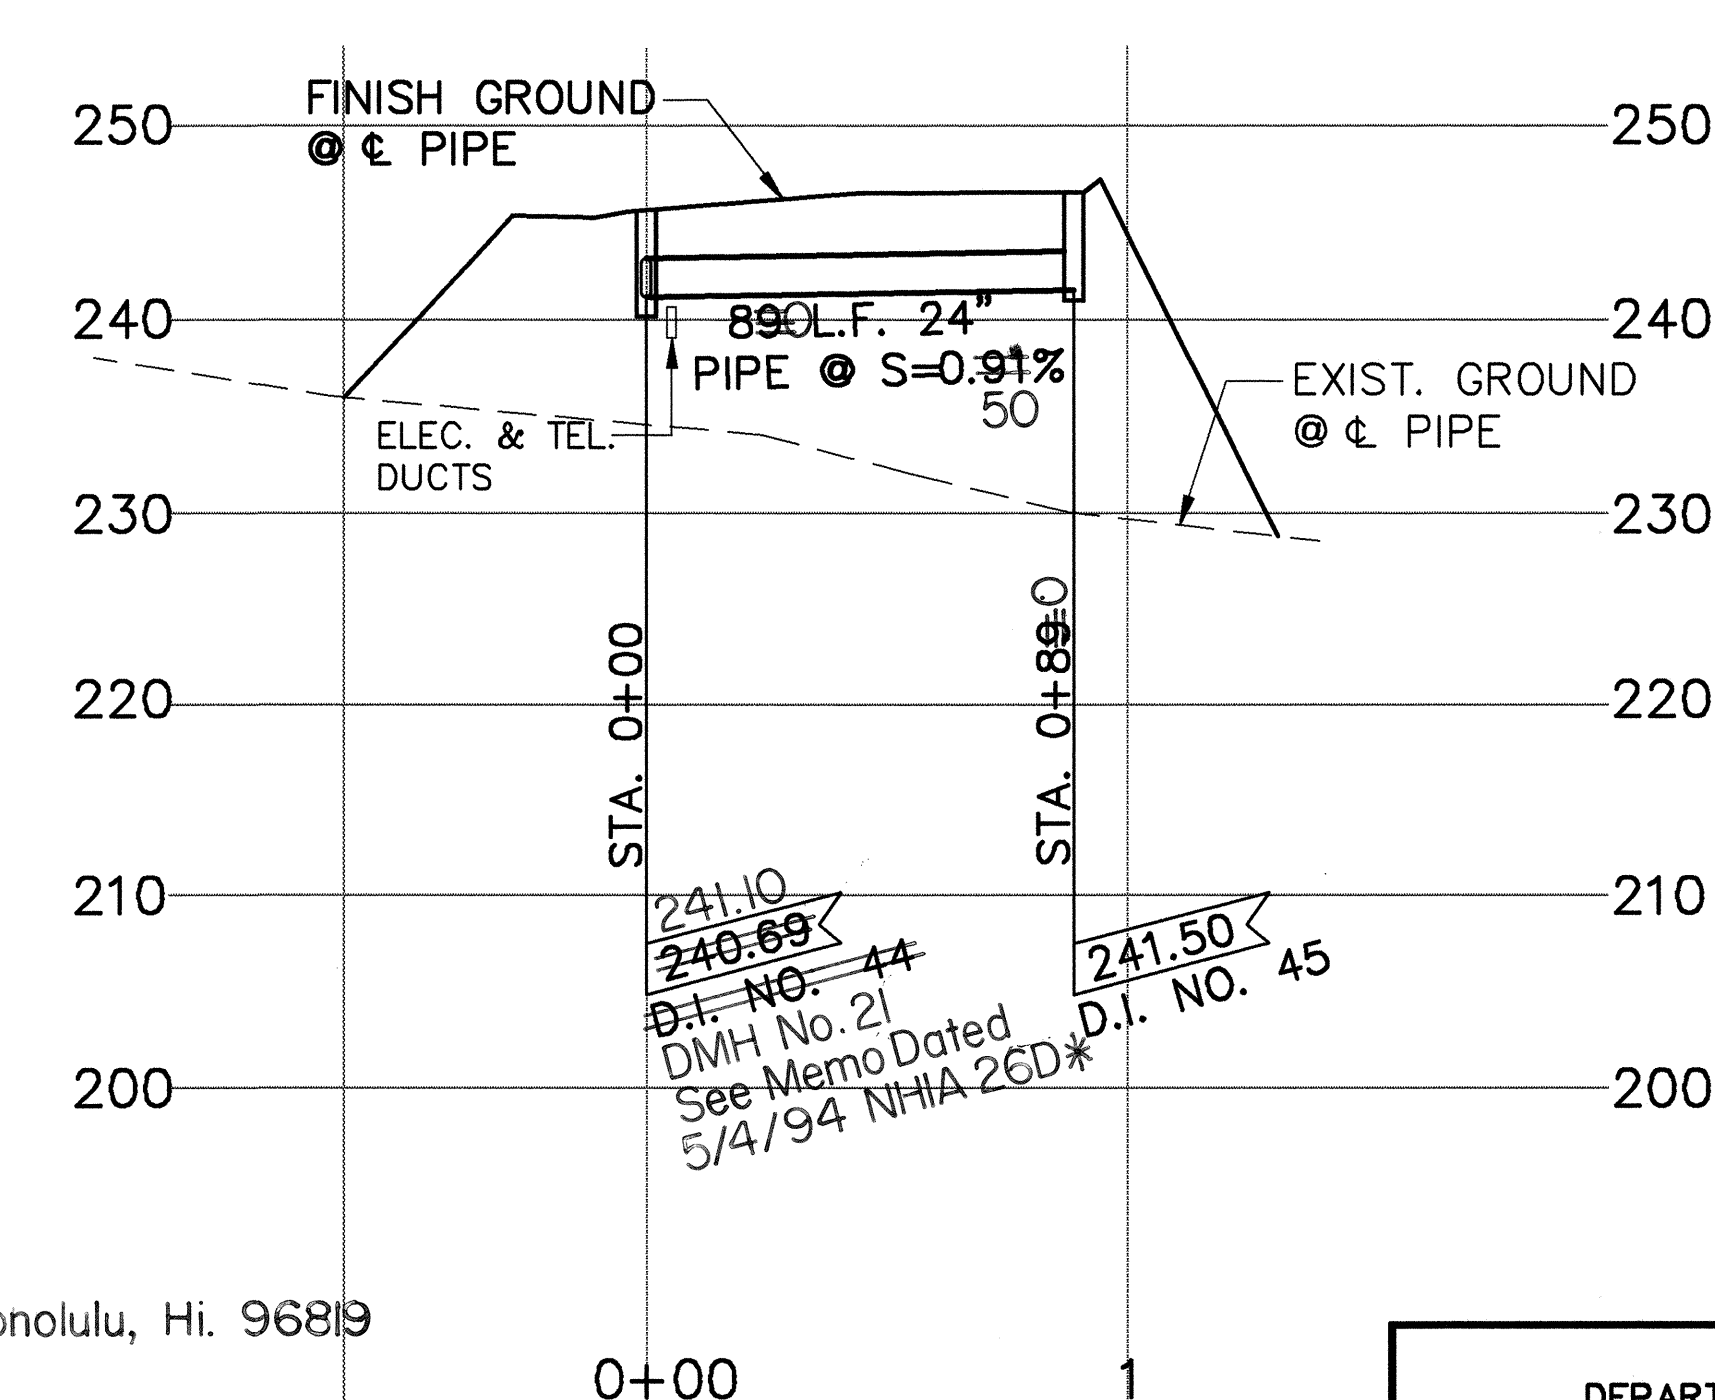

PROFILE - DRAIN LINE 'R'
EMERG. RAMP @ STA. 2+60 TO
H-3 STA. 412+25

SCALE : HORIZ. 1" = 40'
VERT. 1" = 10'

9/30/93	REVISED PROFILE OF DRAIN LINE "R"
DATE	REVISION


STATE OF HAWAII
DEPARTMENT OF TRANSPORTATION
HIGHWAYS DIVISION

PROFILES
DRAIN LINES M, N, O, P, Q & R

INTERSTATE ROUTE H-3
F.A.I. PROJECT NO. I-H3-1(59)

SCALE: AS SHOWN DATE: JUNE 1993





SHEET No. D10 OF 32 SHEETS

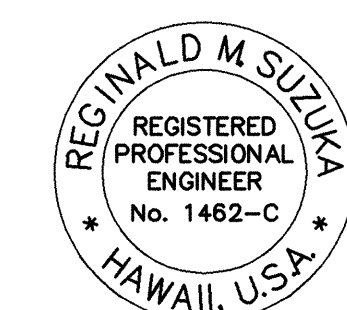


THIS WORK WAS PREPARED BY
ME OR UNDER MY SUPERVISION
Reginald M. Suzuka
P.E., INC.
dba: PARK ENGINEERING

ADD. 40

FED. ROAD DIS. NO.	STATE	FED. AID PROJ. NO.	FISCAL YEAR	SHEET NO.	TOTAL SHEETS
HAWAII	HAW.	I-H3-1(59)	1993	ADD.41	211

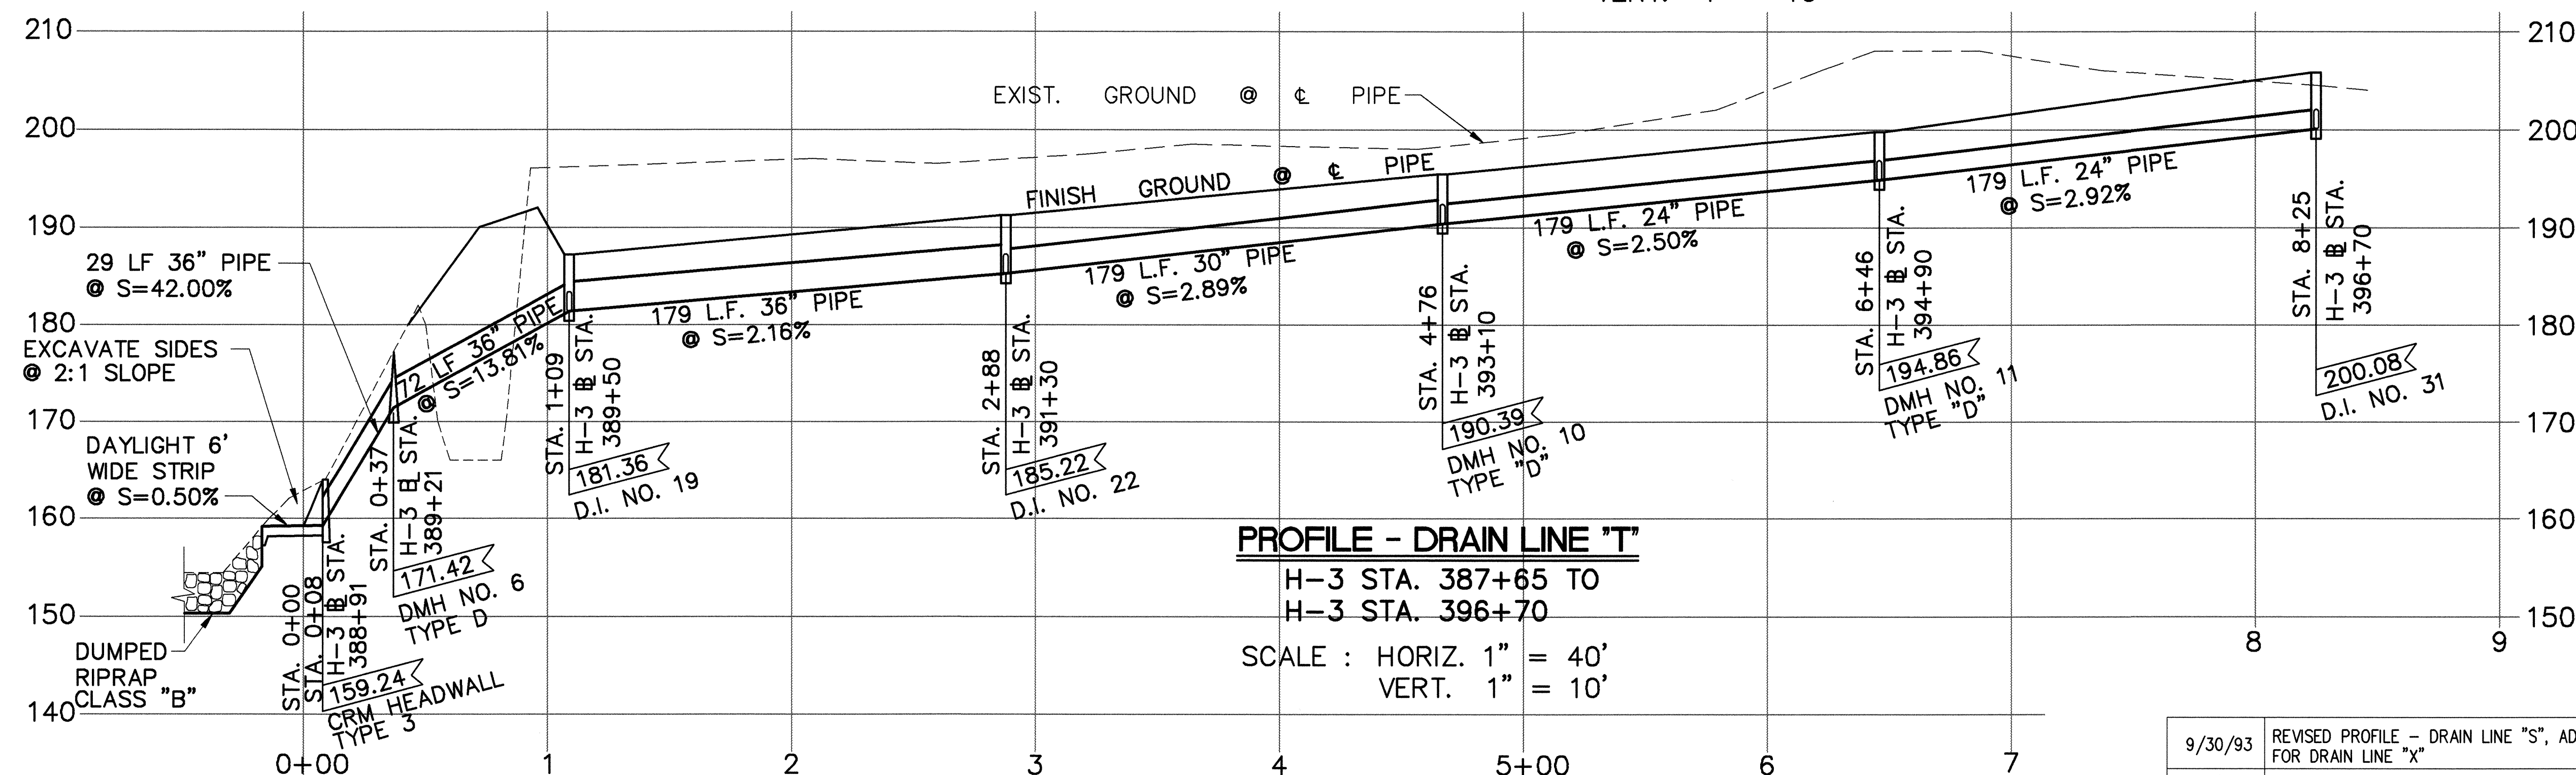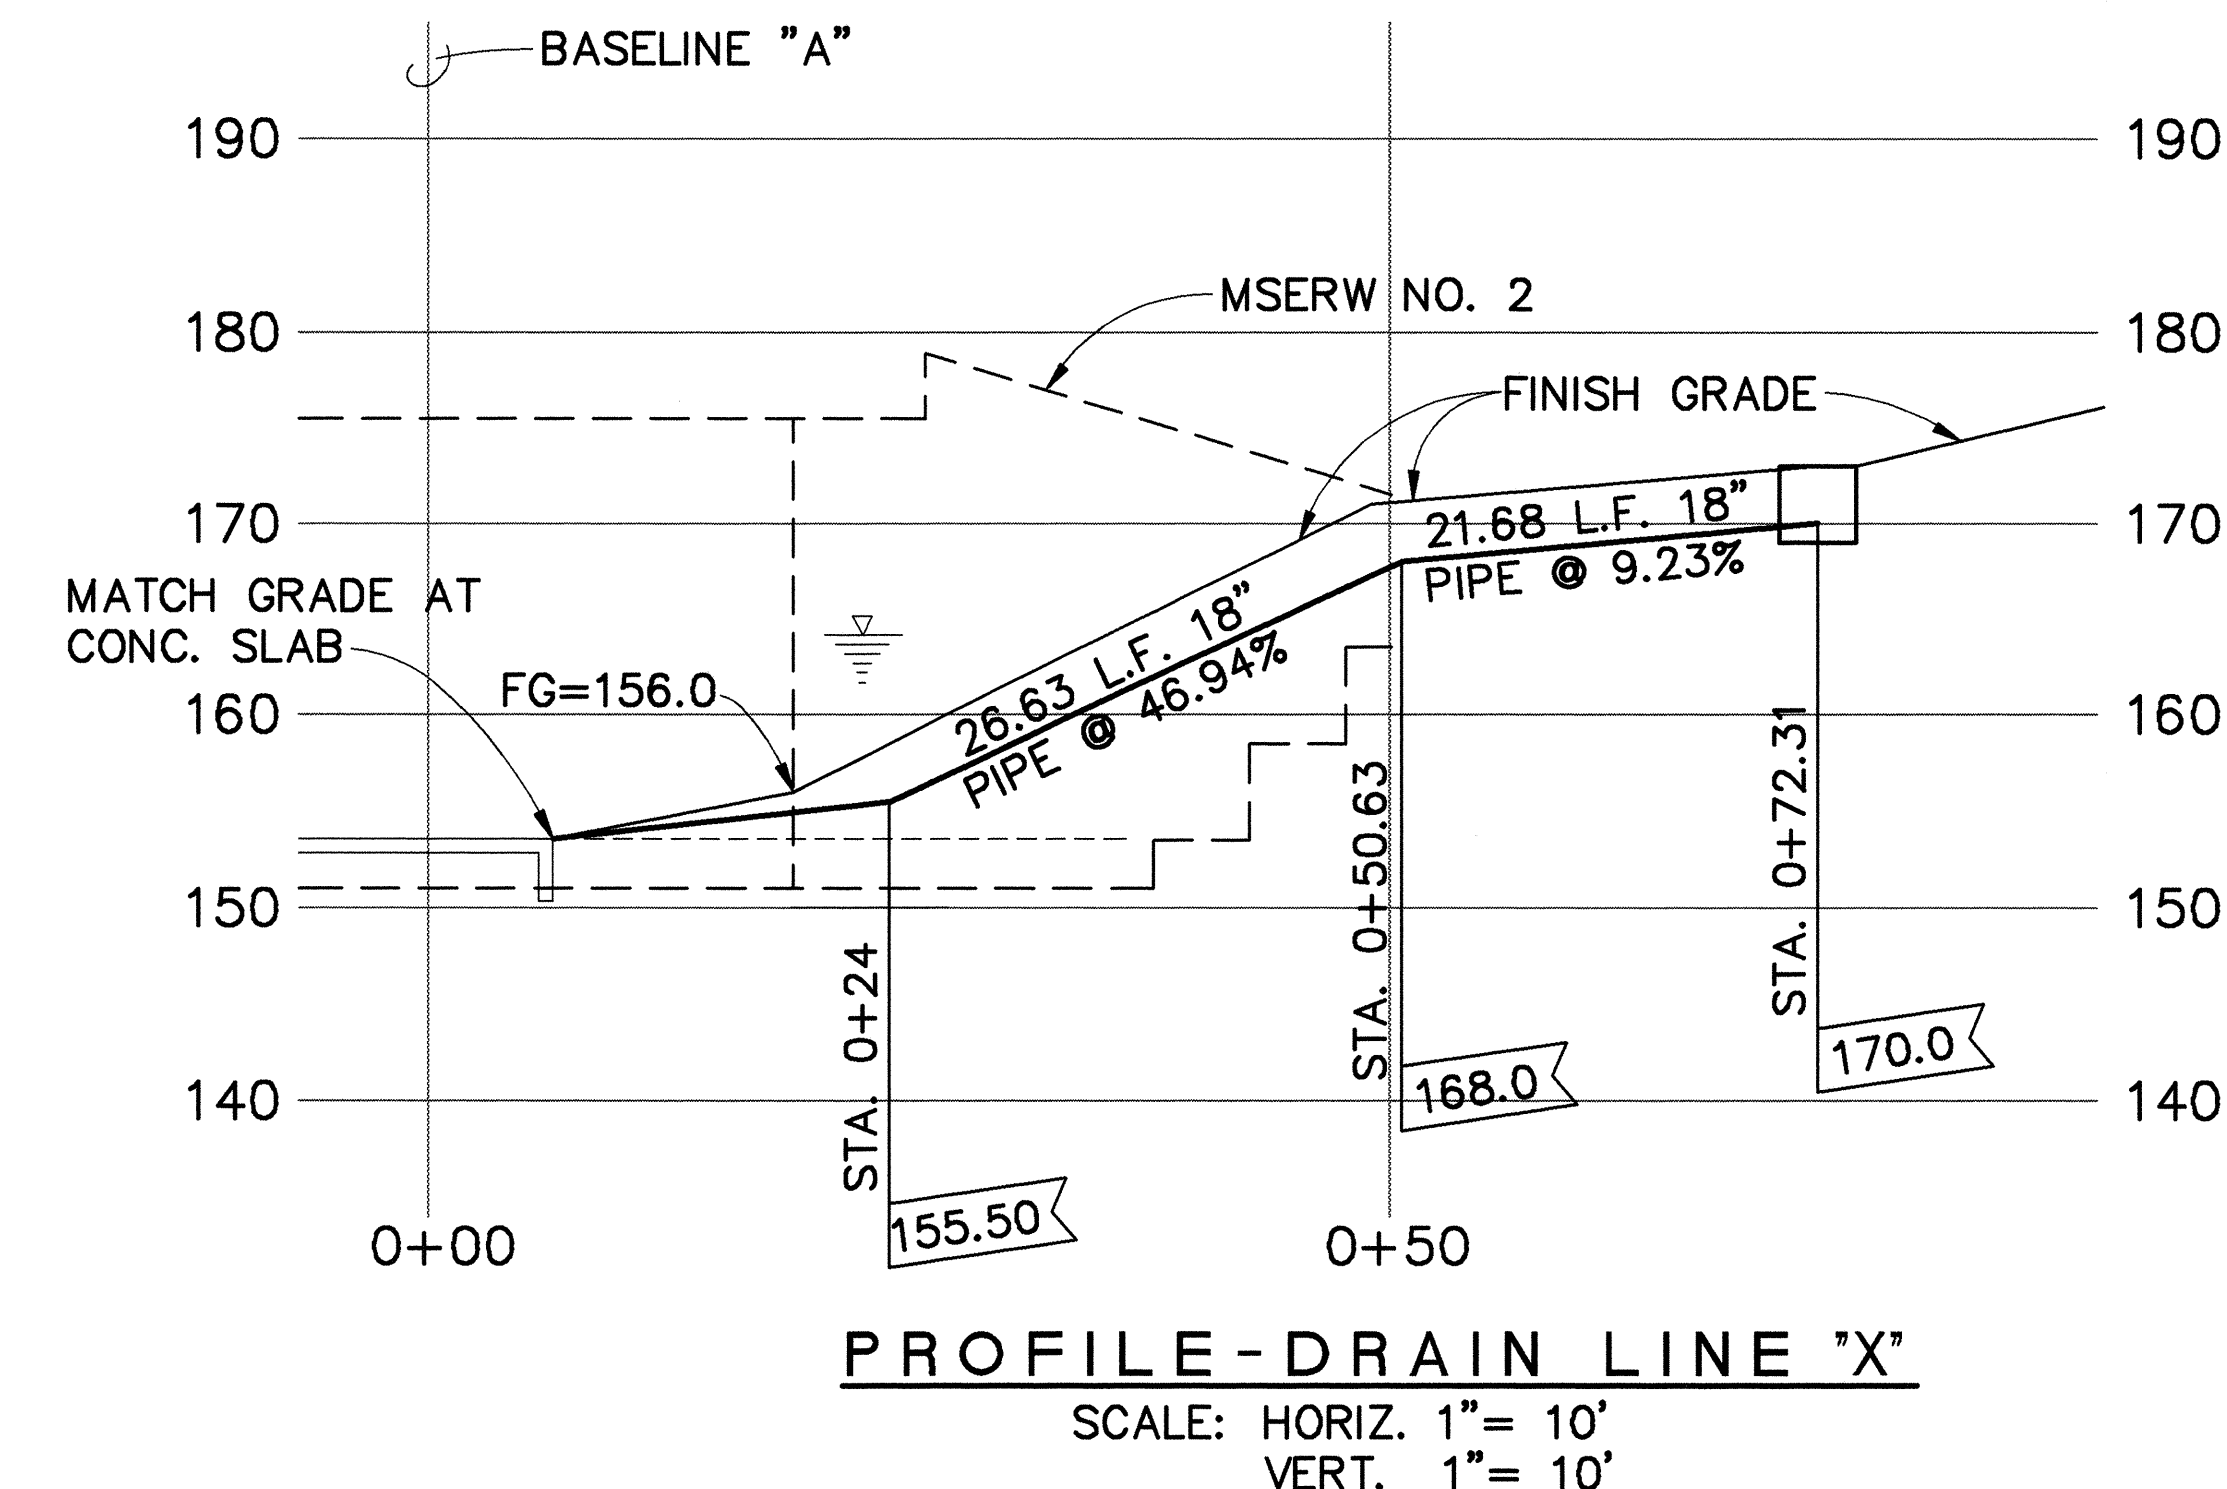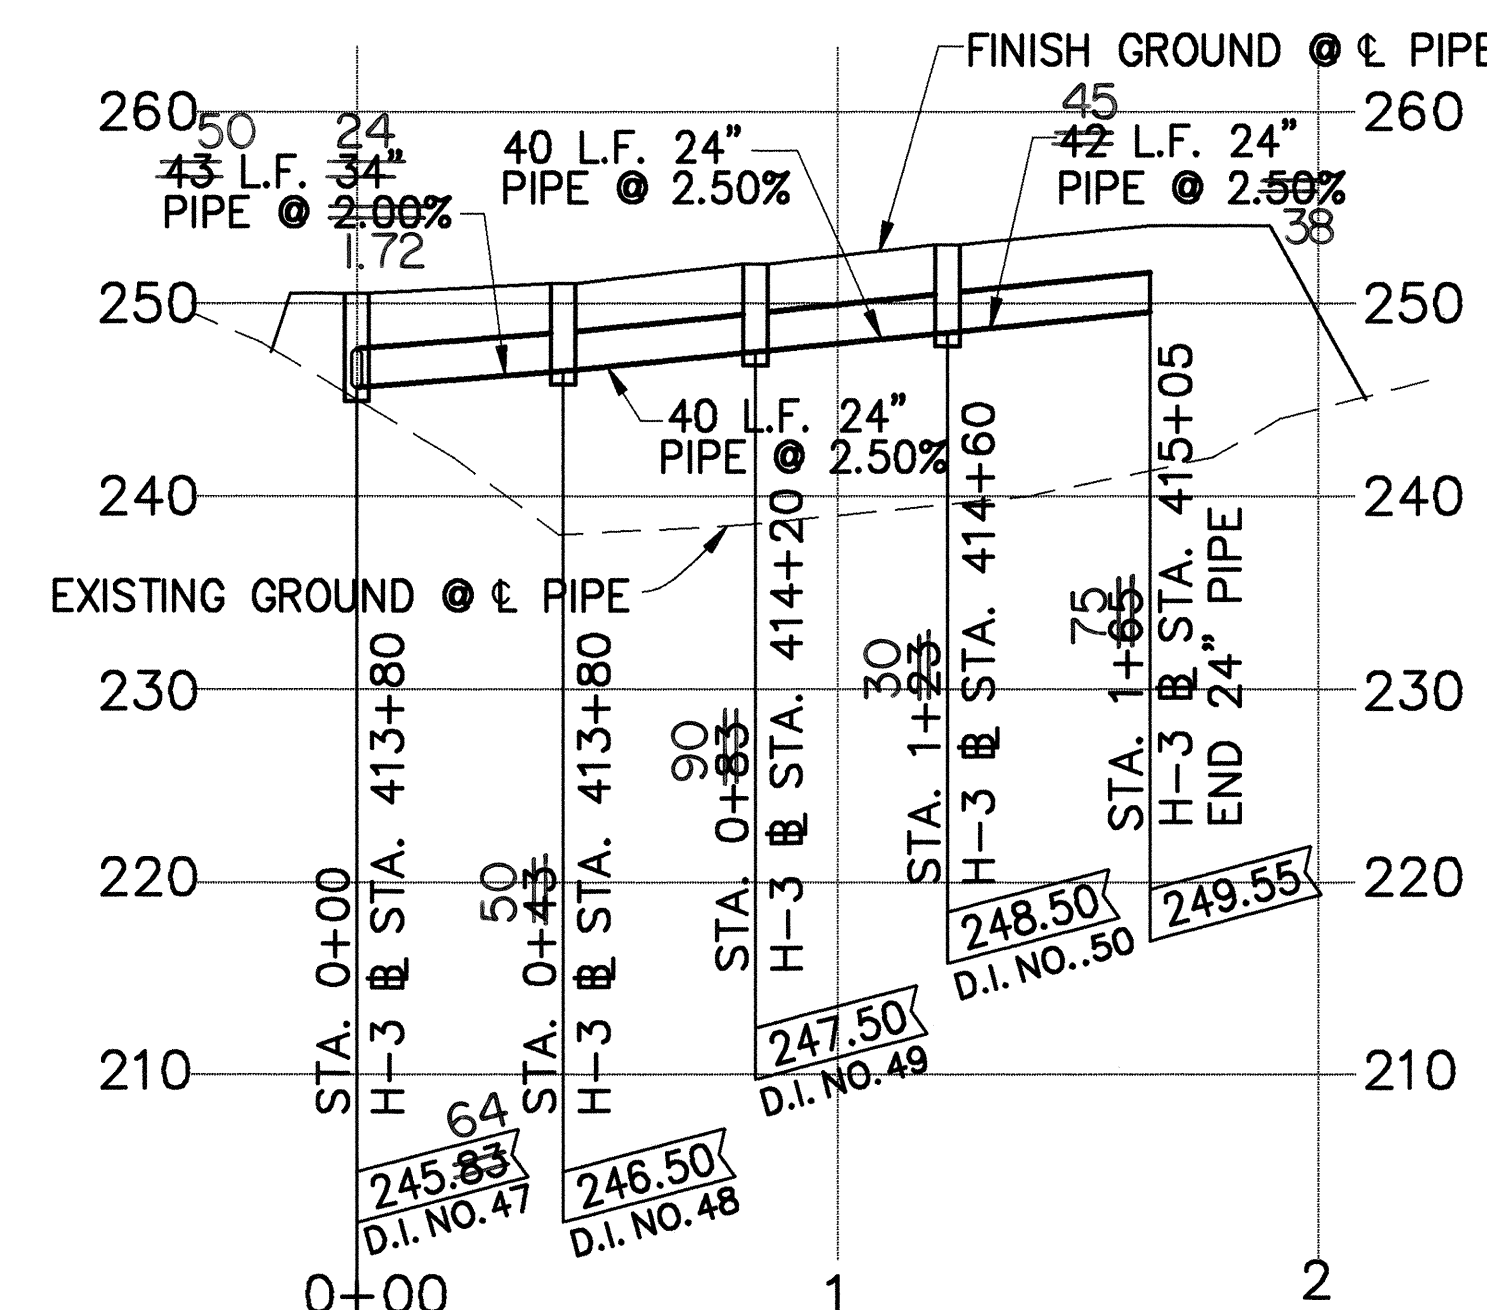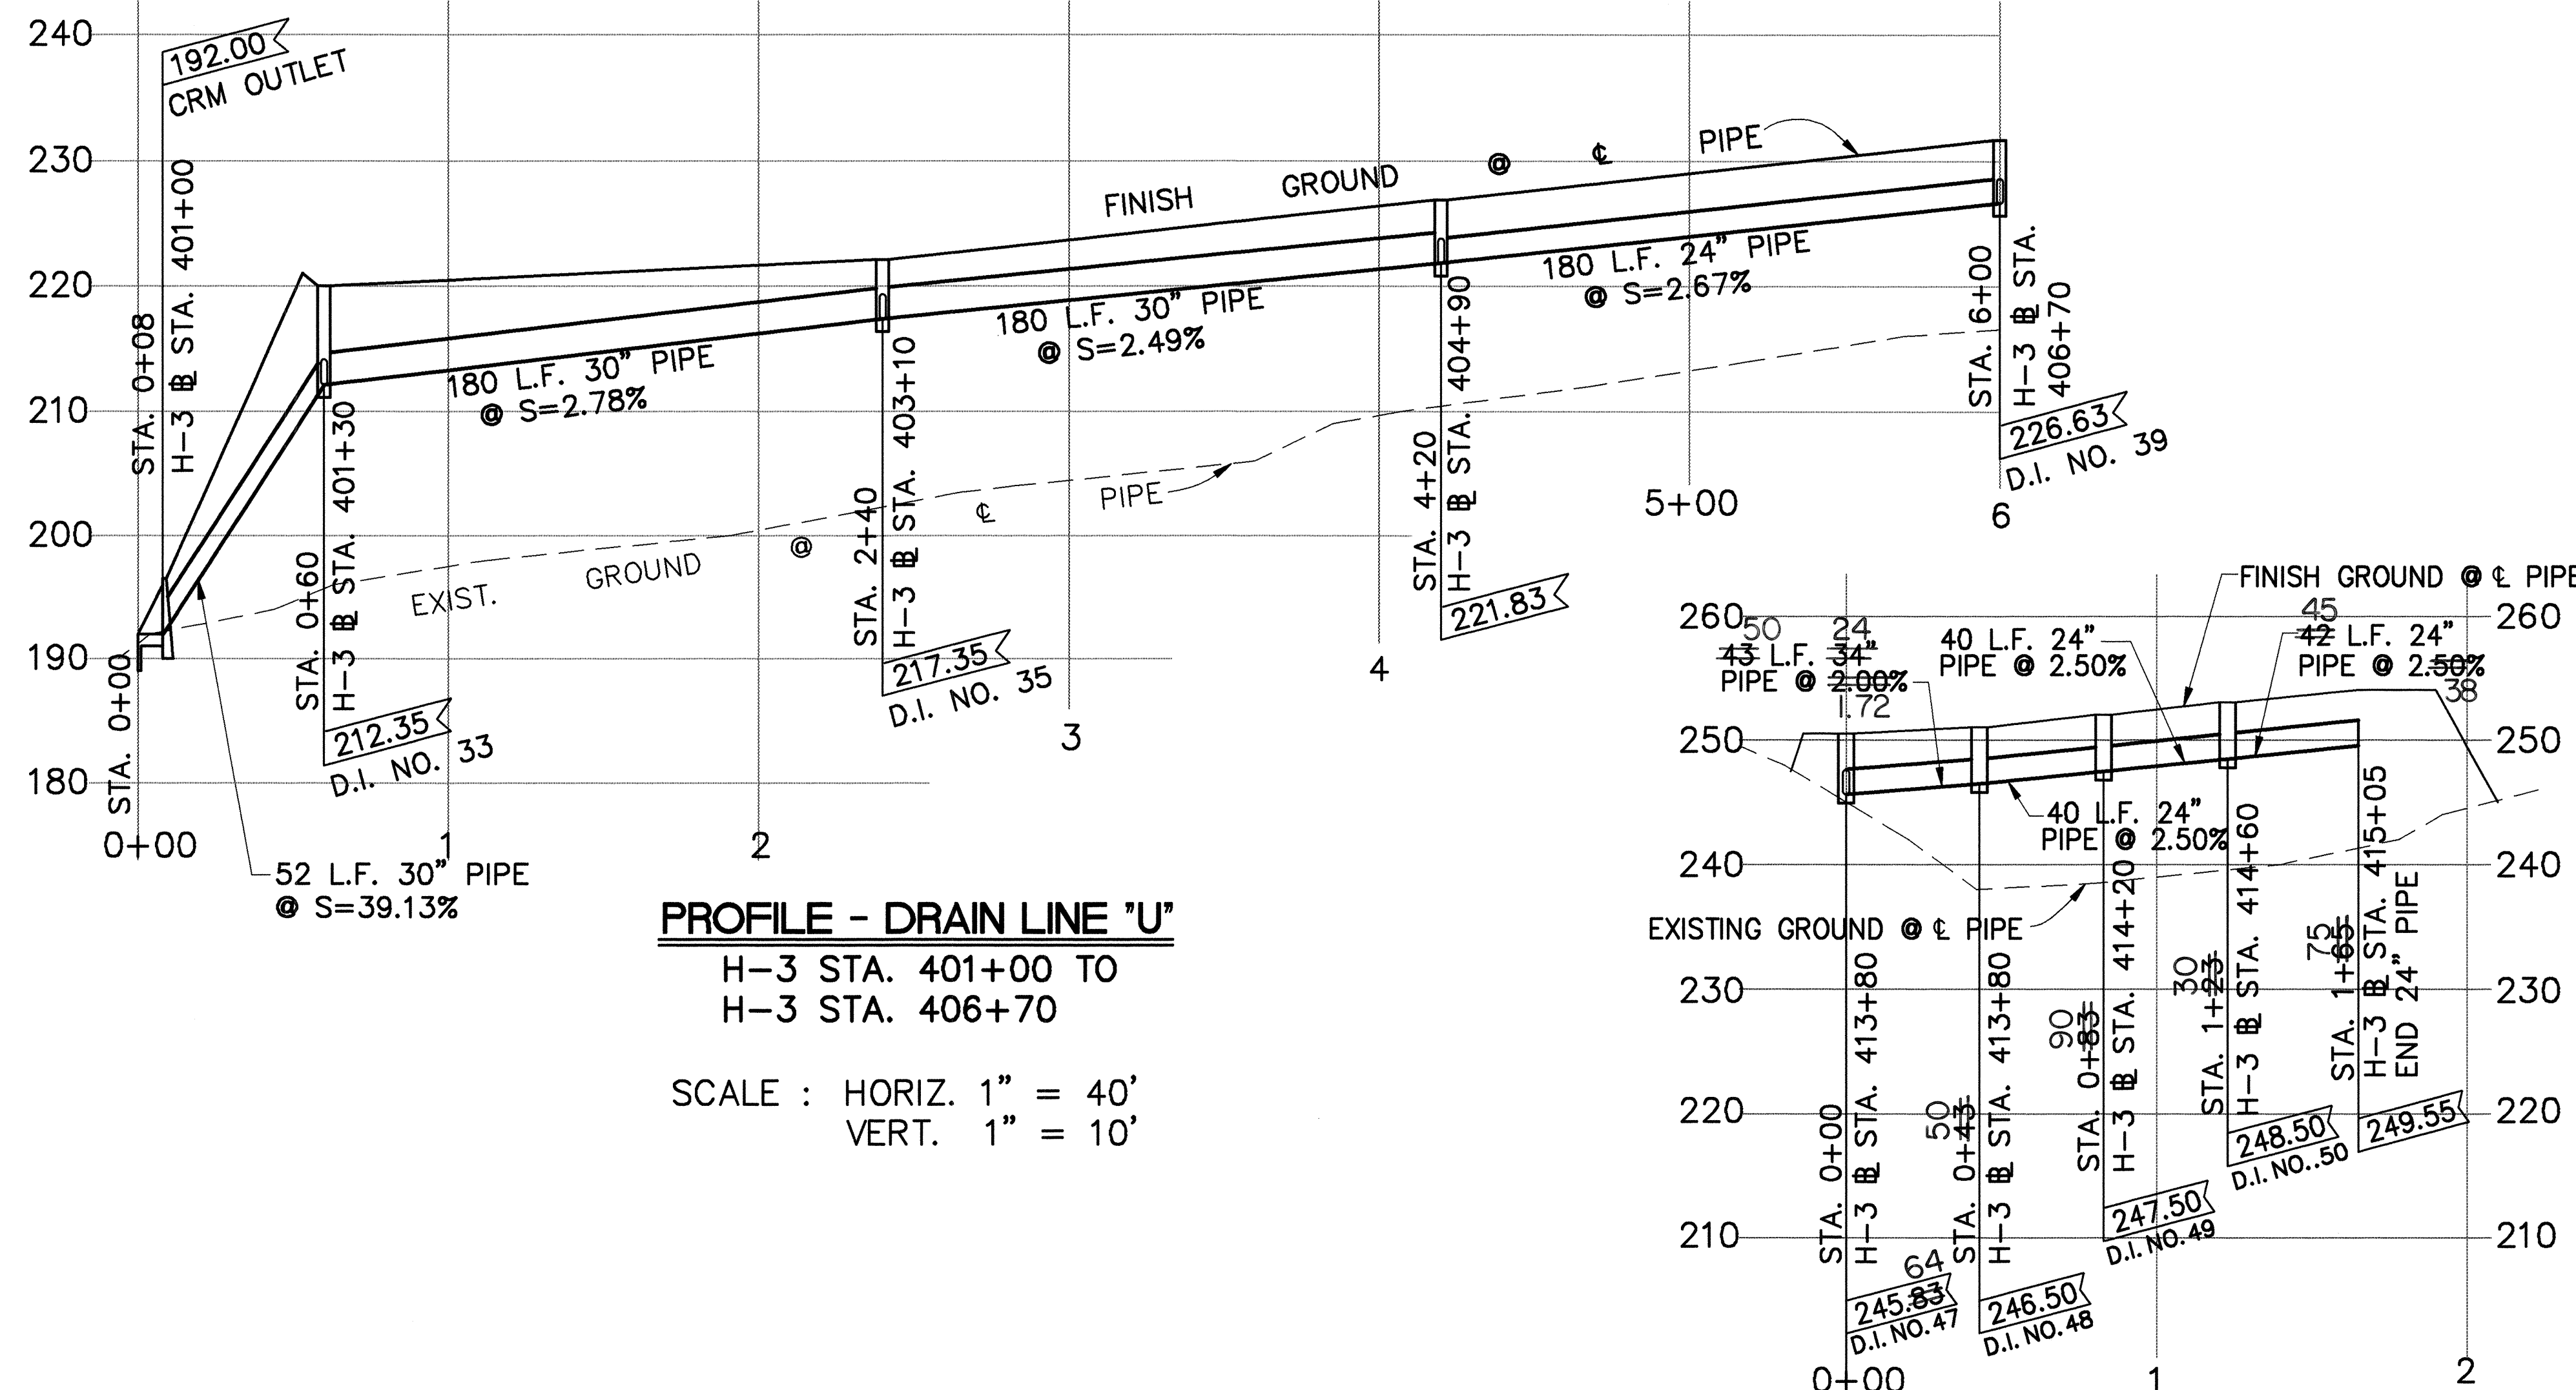

DESIGNED BY	DATE
TRACED BY	
QUANTITIES BY	
CHECKED BY	

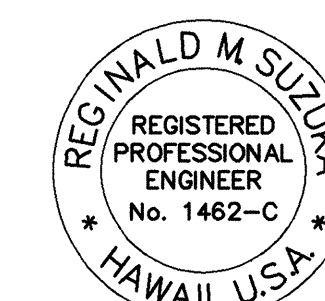

THIS WORK WAS PREPARED BY
ME OR UNDER MY SUPERVISION
Reginald M. Suzuki
P.E., INC.
dba: PARK ENGINEERING


STATE OF HAWAII
DEPARTMENT OF TRANSPORTATION
HIGHWAYS DIVISION

PROFILES
DRAIN LINES "S," "T" AND "U"
INTERSTATE ROUTE H-3
F.A.I. PROJECT NO. I-H3-1(59)


SCALE: AS SHOWN DATE: JUNE 1993
SHEET No. D11 OF 32 SHEETS

9/30/93	REVISED PROFILE - DRAIN LINE "S", ADDED PROFILE FOR DRAIN LINE "X"
DATE	REVISION


FED. ROAD DIS. NO.	STATE	FED. AID PROJ. NO.	FISCAL YEAR	SHEET NO.	TOTAL SHEETS
HAWAII	HAW.	I-H3-1(59)	1993	ADD.42	211

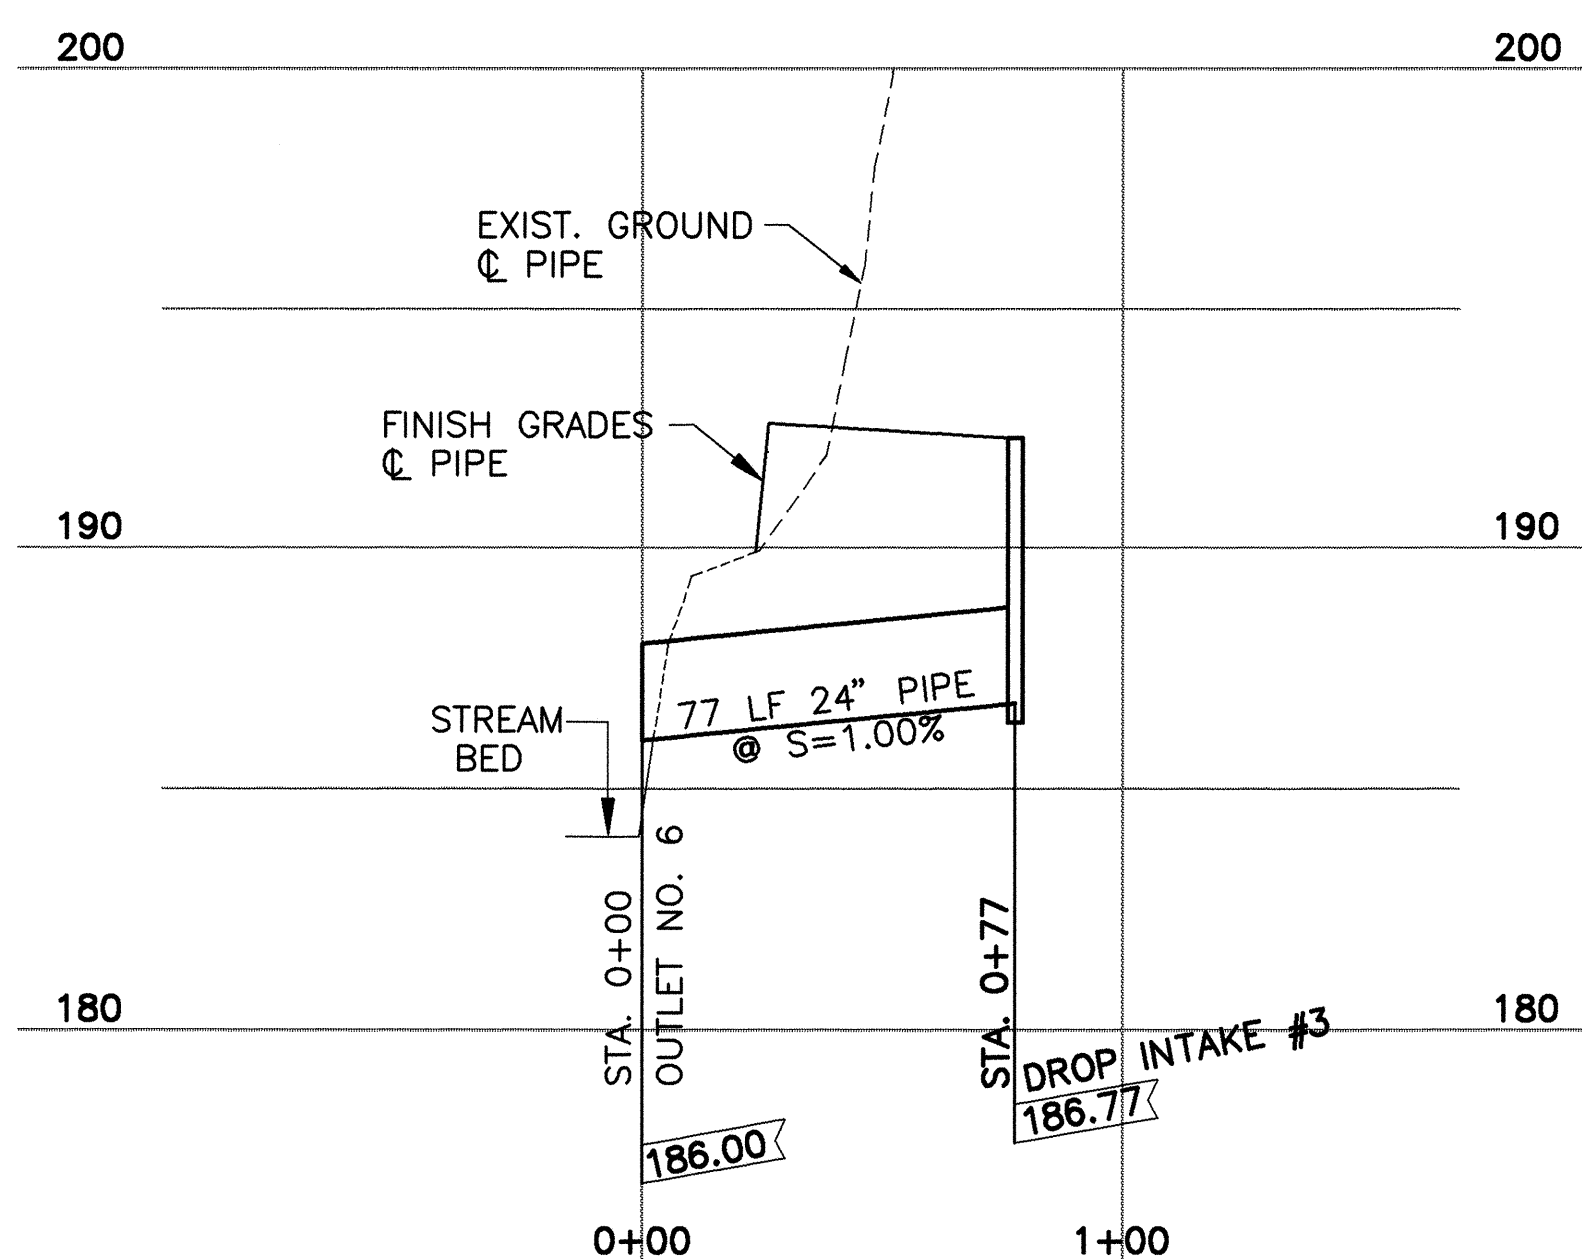


DRAINLINE "A-A"
C.A.R. STA.19+41 TO C.A.R. STA. 18+75
Scale : Horiz. 1"=40'
Vert. 1"=4'

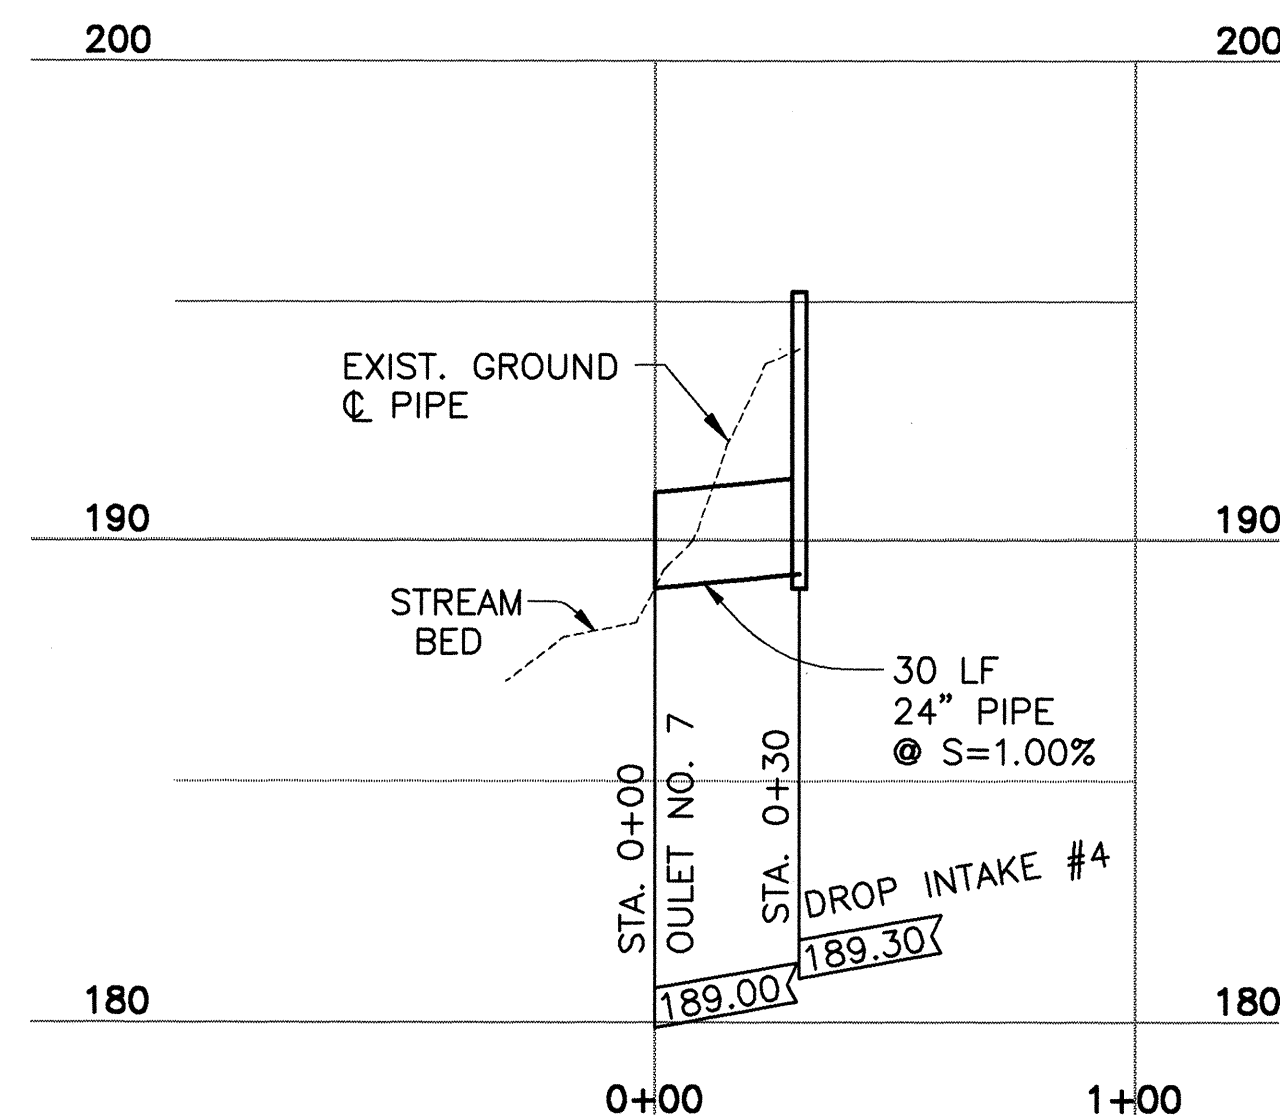


DRAINLINE "B-B"
C.A.R. STA.21+02 TO C.A.R. STA. 21+16
Scale : Horiz. 1"=40'
Vert. 1"=4'

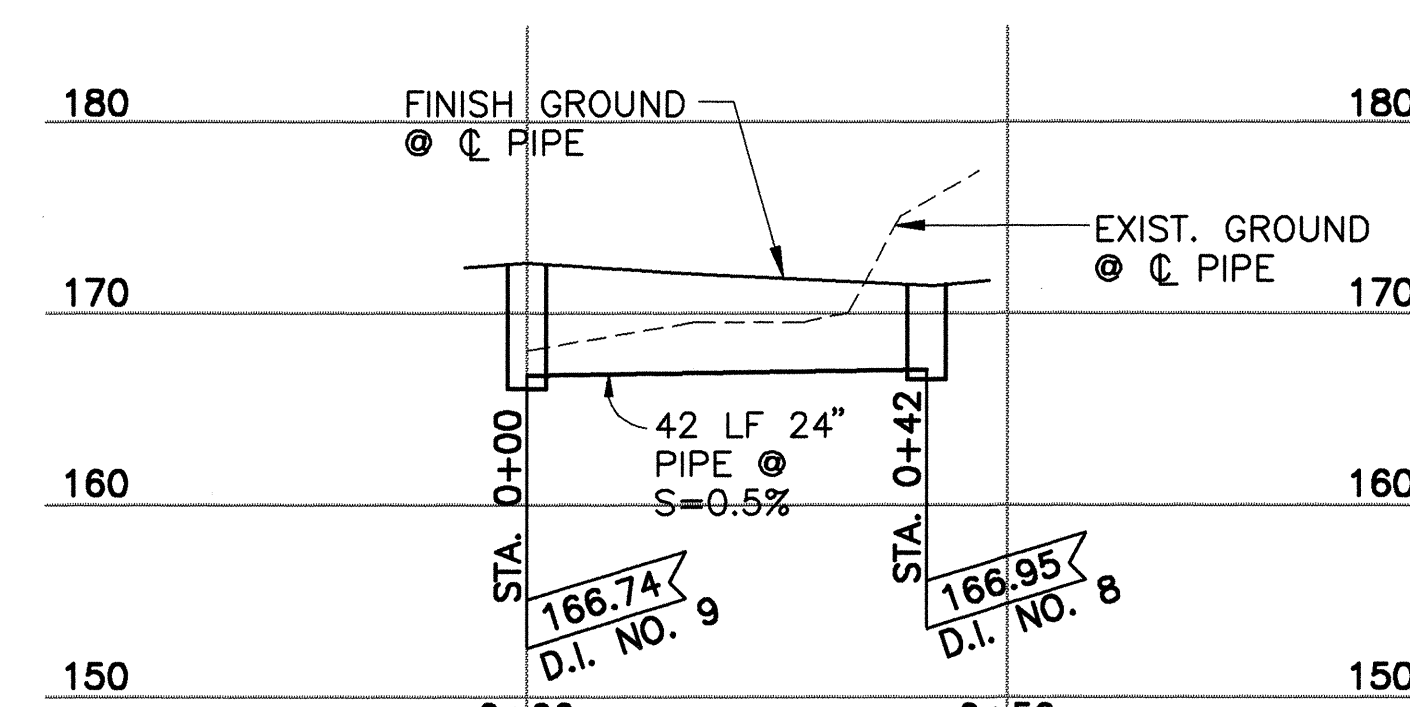


PROFILE - DRAIN LINE "B-3"
H-3 STA. 381+45 TO 381+60
Scale: Horiz. 1"=20'
Vert. 1"=10'

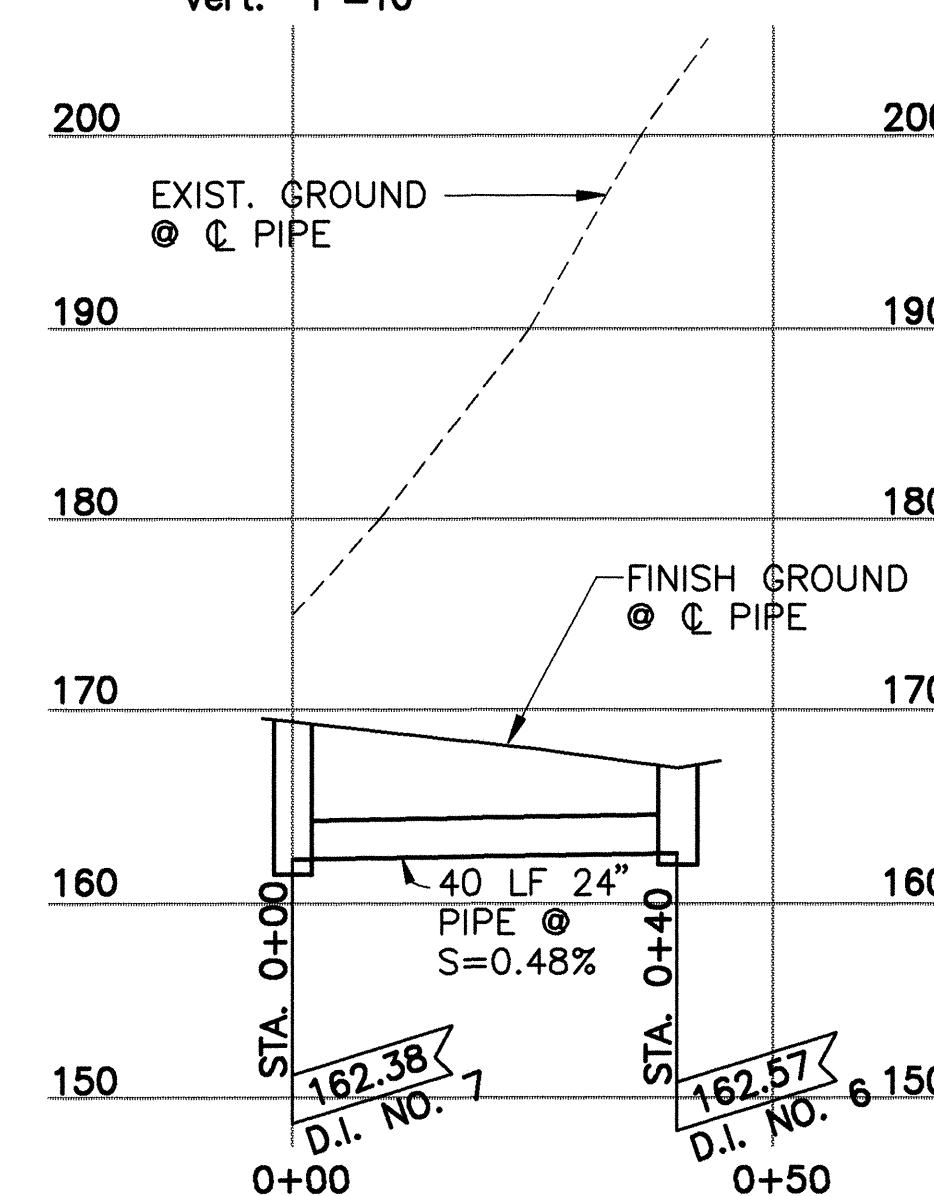


PROFILE - DRAIN LINE "B-2"
H-3 STA. 379+80
Scale: Horiz. 1"=20'
Vert. 1"=10'

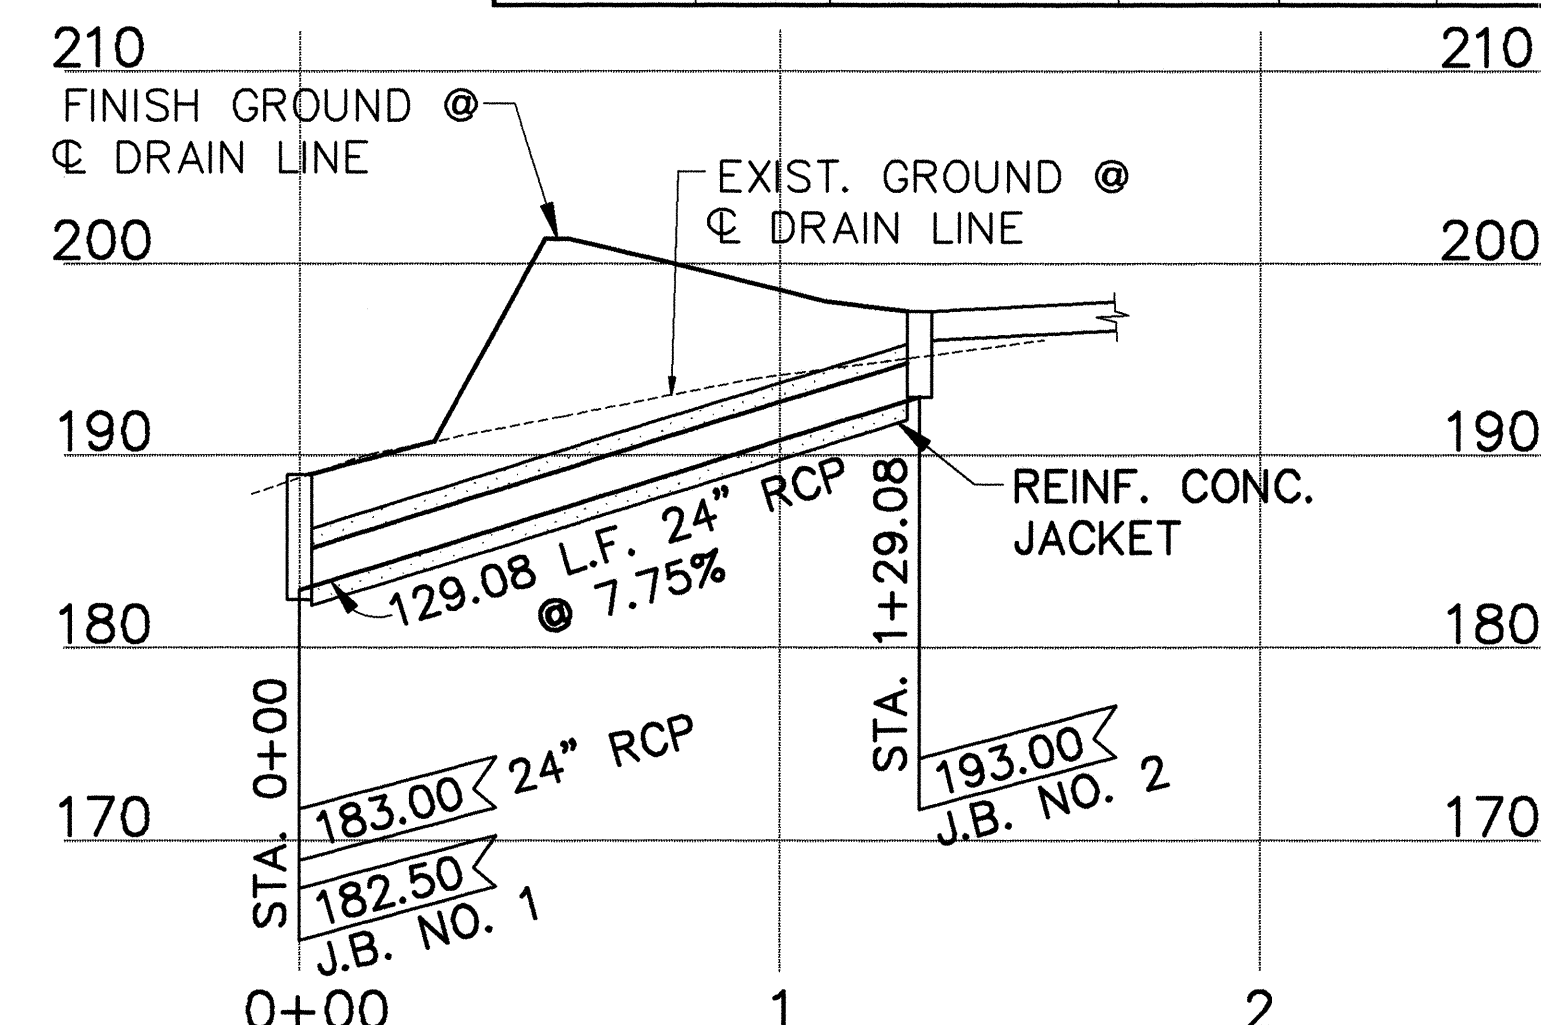

PROFILE - LINED DITCH NO. 2
H-3 STA. 399+65.85 TO H-3 STA. 400+92
SCALE : HORIZ. 1" = 40'
VERT. 1" = 10'

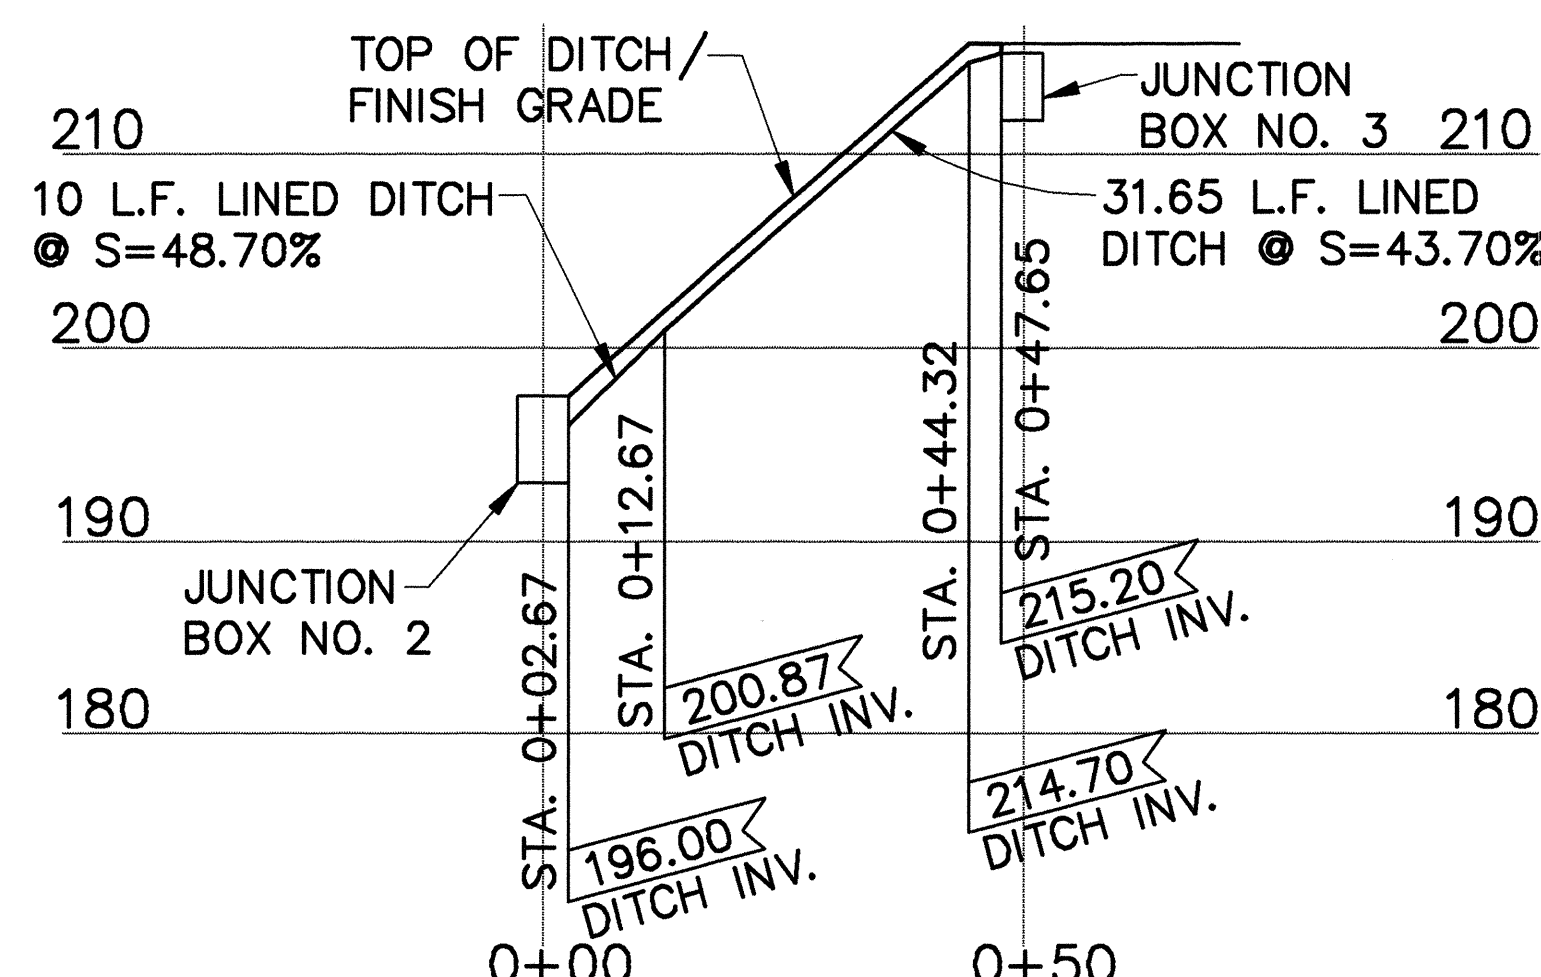


PROFILE - LINED DITCH NO. 3
SCALE : HORIZ. 1" = 20'
VERT. 1" = 10'

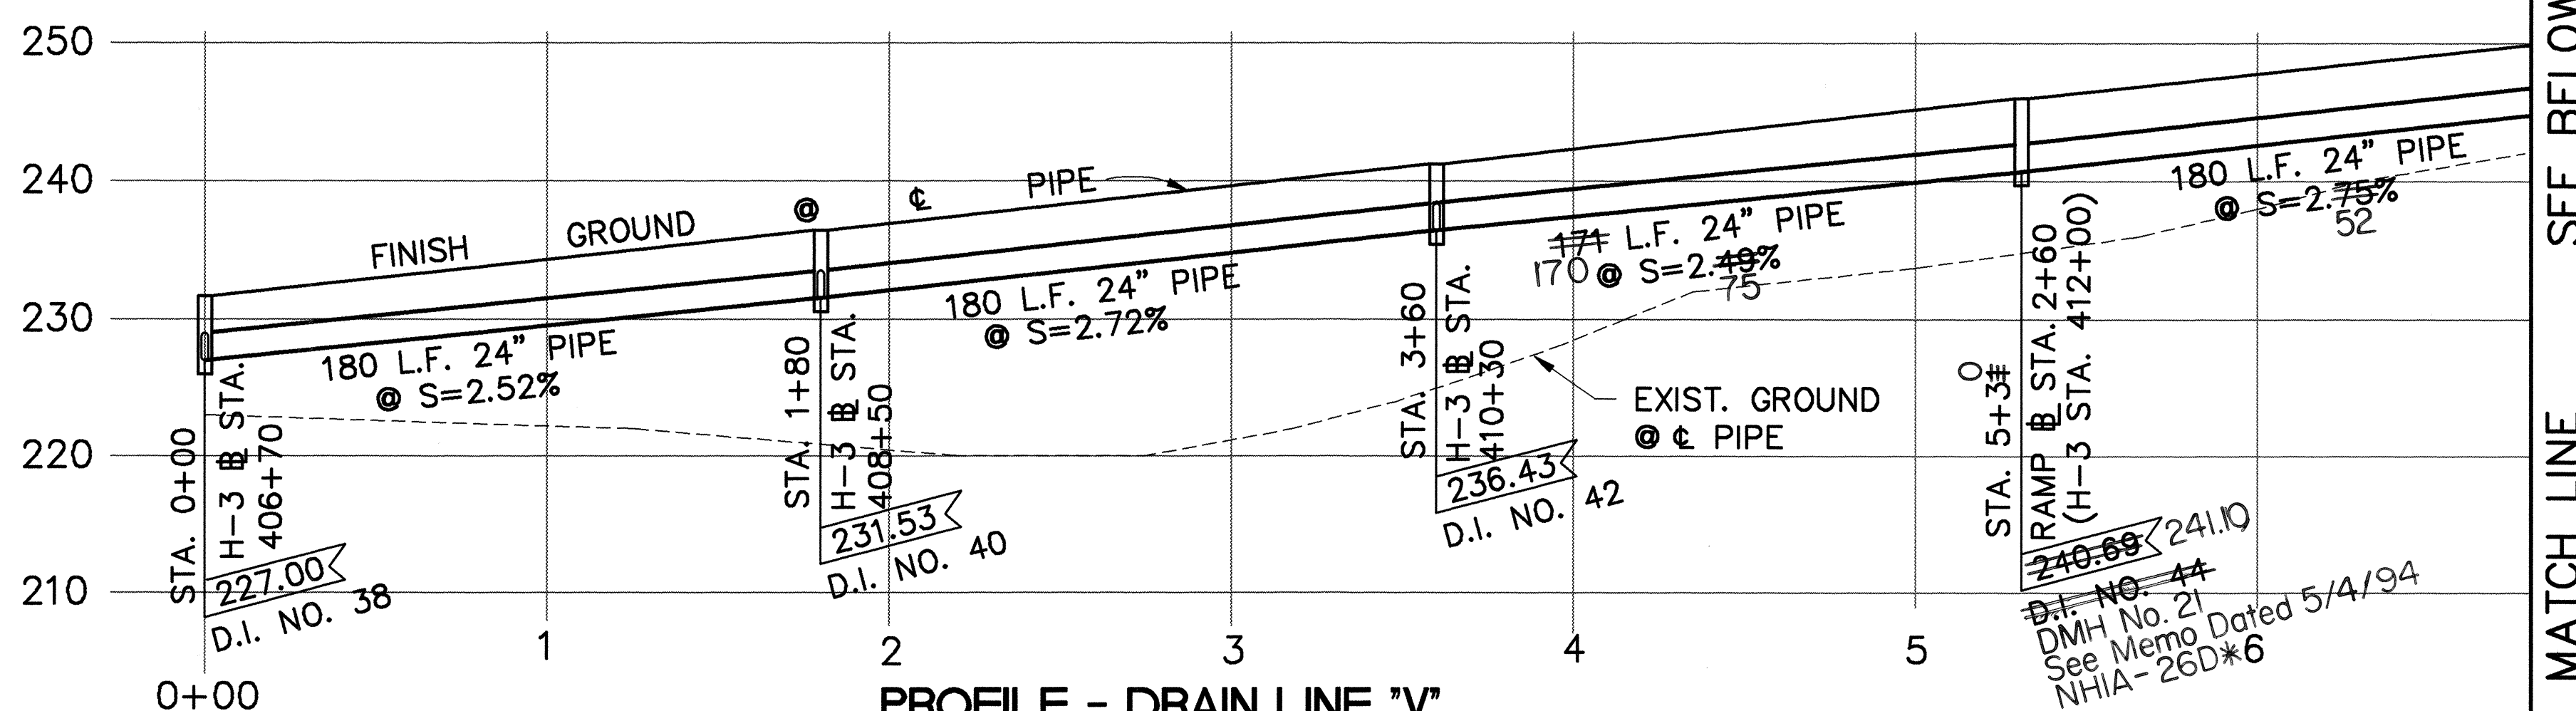


PROFILE - DRAIN LINE "V"
H-3 STA. 406+70 TO H-3 STA. 415+05
SCALE : HORIZ. 1" = 40'
VERT. 1" = 10'


*Project Files are Located at 727 Kakoi St.
Honolulu, Hi. 96819

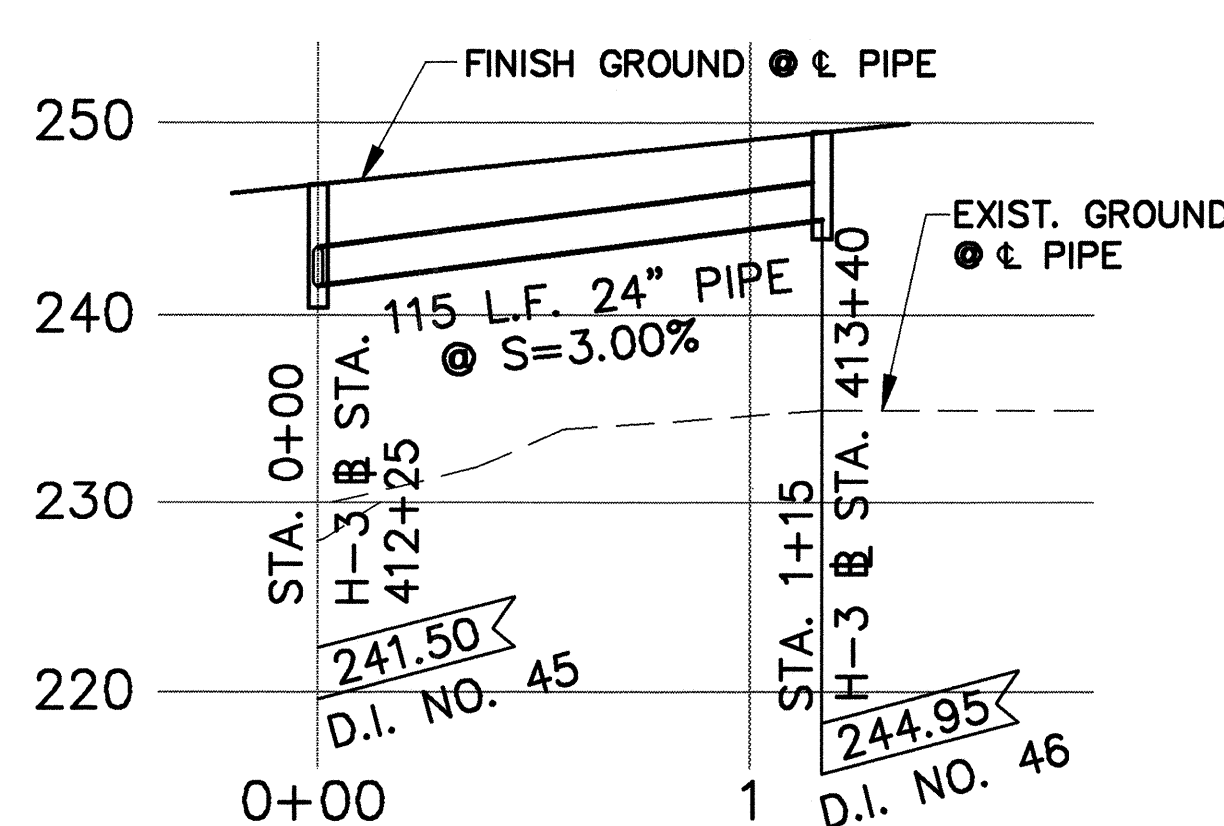

PROFILE - DRAIN LINE "W"
H-3 STA 412+25 TO H-3 STA. 413+40

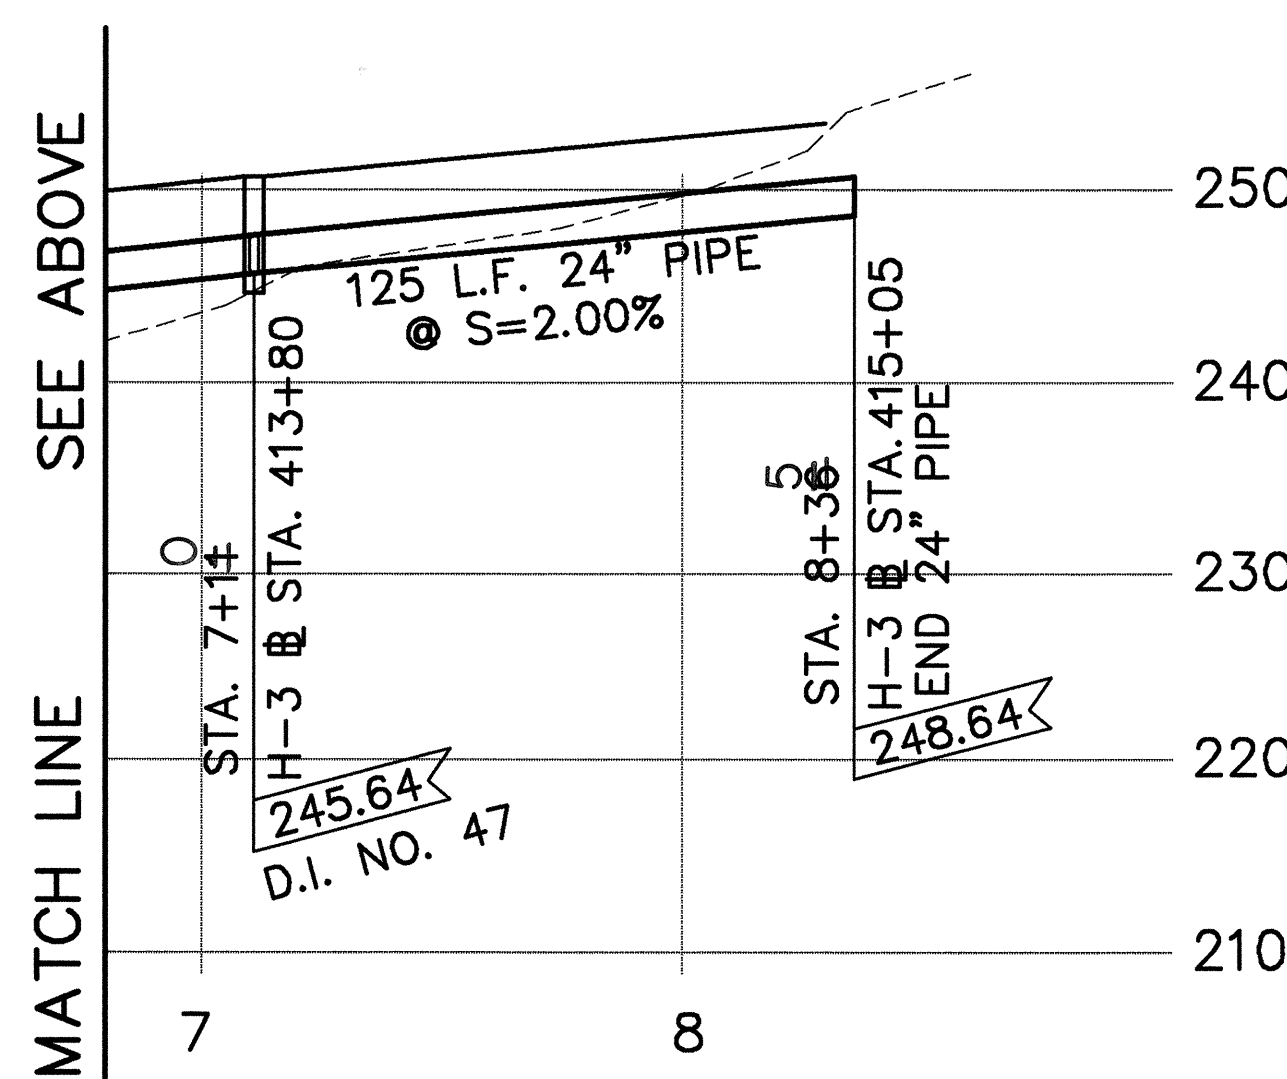

PROFILE - DRAIN LINE "B-1"
H-3 STA. 378+00
Scale: Horiz. 1"=20'
Vert. 1"=10'

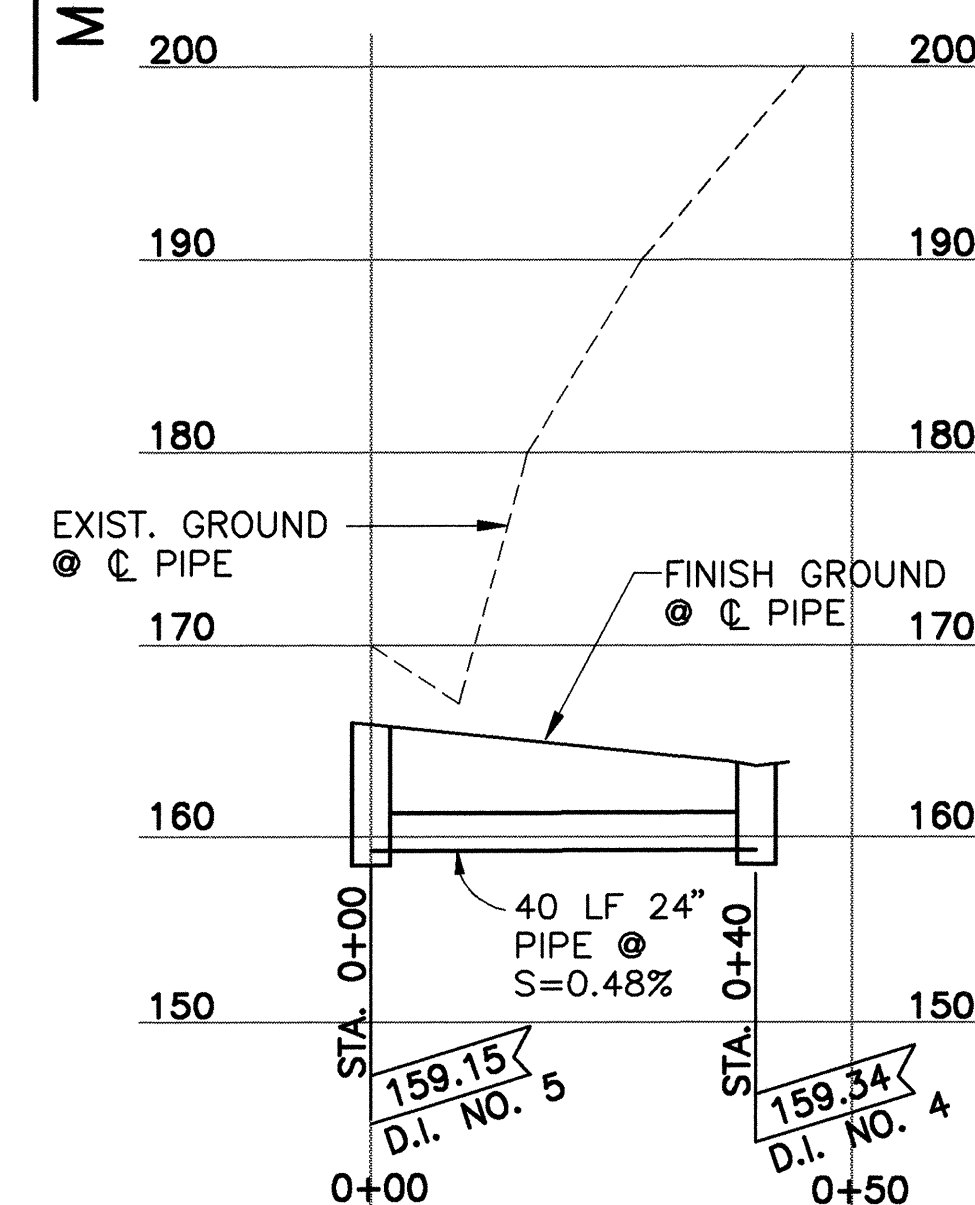

PROFILE - DRAIN LINE "B-1"
H-3 STA. 378+00
Scale: Horiz. 1"=20'
Vert. 1"=10'



THIS WORK WAS PREPARED BY ME
OR UNDER MY SUPERVISION

Reginald M. Suzuki
P.O. Box 1, Inc.
800 PARK ENGINEERING



THIS WORK WAS PREPARED BY ME
OR UNDER MY SUPERVISION

Derrick C. Elfan
P.O. Box 1, Inc.
800 PARK ENGINEERING


STATE OF HAWAII
DEPARTMENT OF TRANSPORTATION
HIGHWAYS DIVISION
PROFILES - DRAIN LINES
"V", "W", "A-A", "B-B", "B-1", "B-2" AND "B-3"
AND LINED DITCH NO. 2 AND 3
INTERSTATE ROUTE H-3
CONSTRUCTION ACCESS ROAD
F.A.I. PROJECT NO. I-H3-1(59)
SCALE: AS SHOWN DATE: JUNE 1993
SHEET No. D12 OF 32 SHEETS

ADD. 42

FED. ROAD DIS. NO.	STATE	FED. AID PROJ. NO.	FISCAL YEAR	SHEET NO.	TOTAL SHEETS
HAWAII	HAW.	I-H3-1(59)	1993	43	211

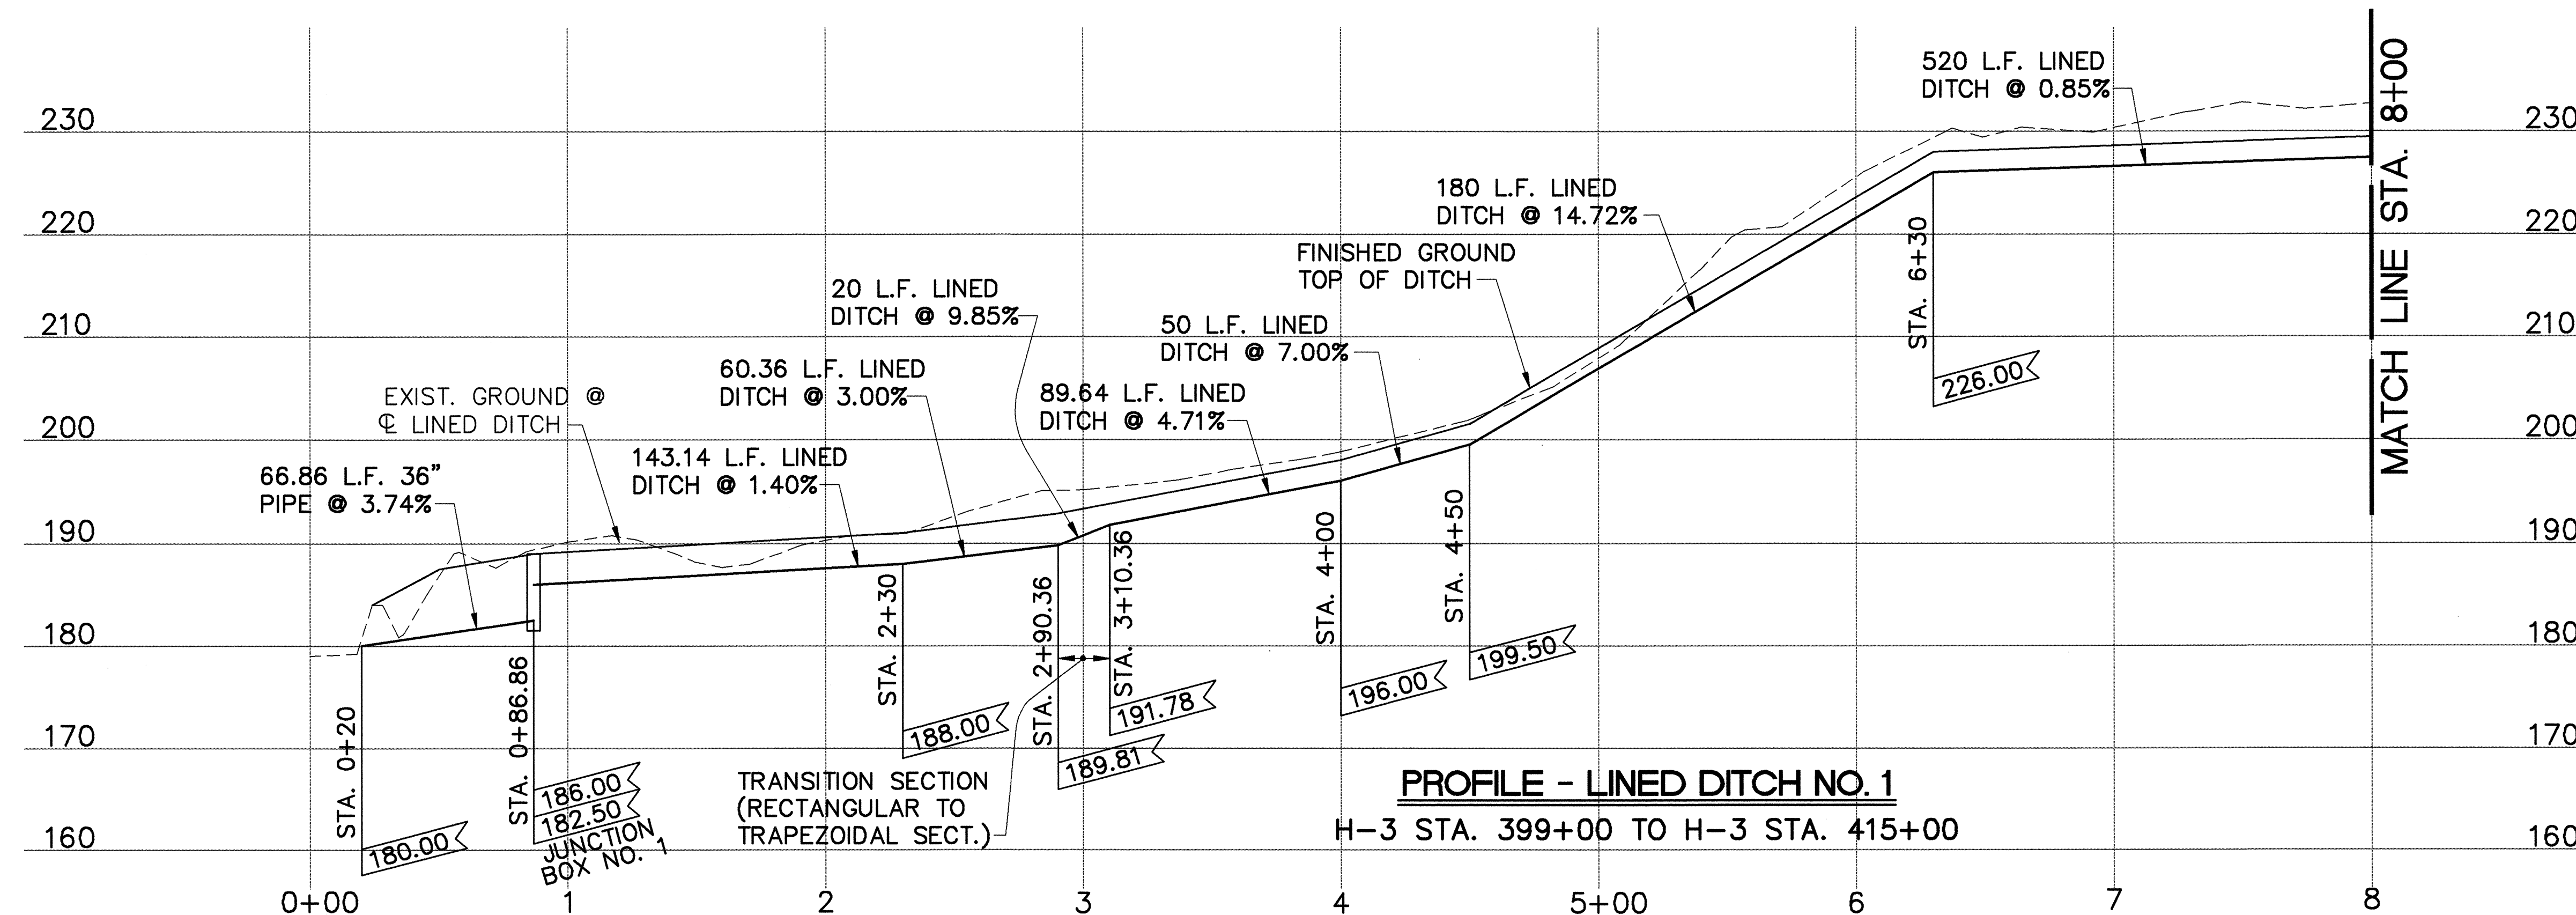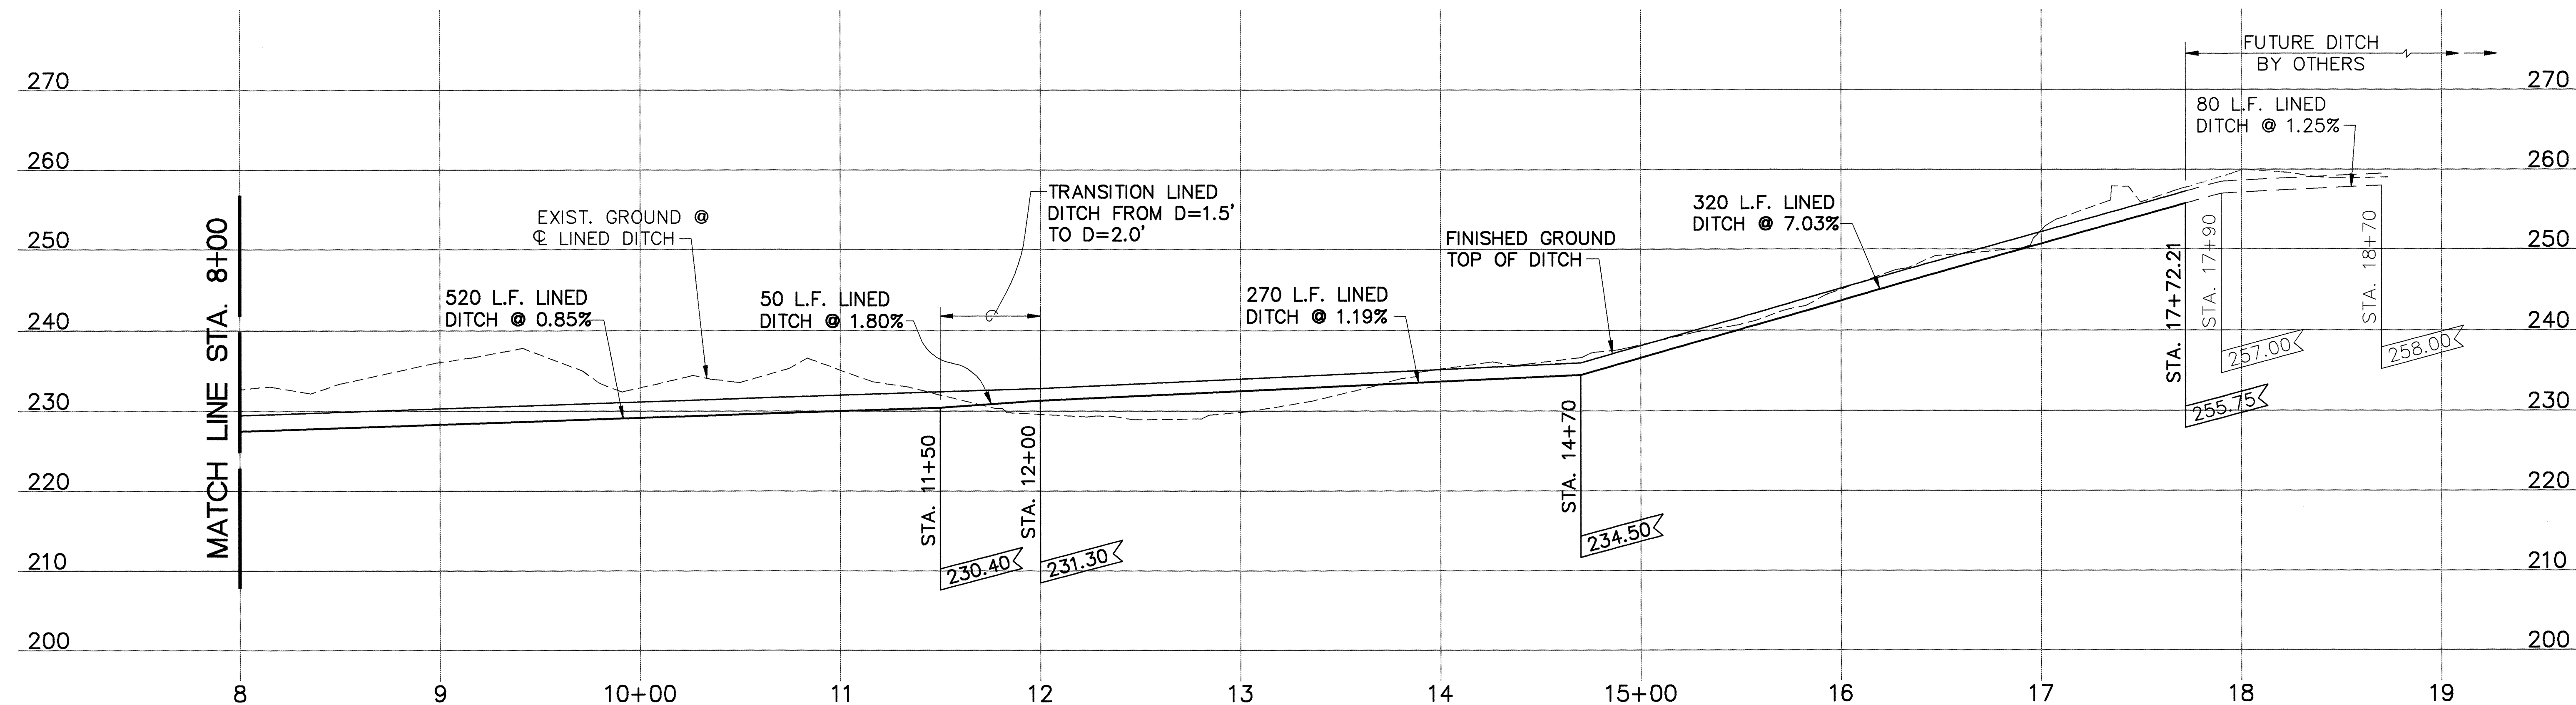

SCALE : HORIZ. 1" = 40'
VERT. 1" = 10'

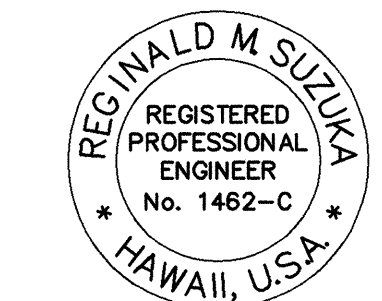

THIS WORK WAS PREPARED BY
ME OR UNDER MY SUPERVISION
Reginald M. Suzuki
Permit, Inc.
dba: PARK ENGINEERING

STATE OF HAWAII
DEPARTMENT OF TRANSPORTATION
HIGHWAYS DIVISION


PROFILES
LINED DITCH NO. 1

INTERSTATE ROUTE H-3
F.A.I. PROJECT NO. I-H3-1(59)


SCALE: AS SHOWN
DATE: JUNE 1993
SHEET No. D13 OF 31 SHEETS

ORIGINAL PLAN	DATE
NOTED BY	
DESIGNED BY	
QUANTITIES BY	
CHECKED BY	

FED. ROAD DIS. NO.	STATE	FED. AID PROJ. NO.	FISCAL YEAR	SHEET NO.	TOTAL SHEETS
HAWAII	HAW.	I-H3-1(59)	1993	44	211

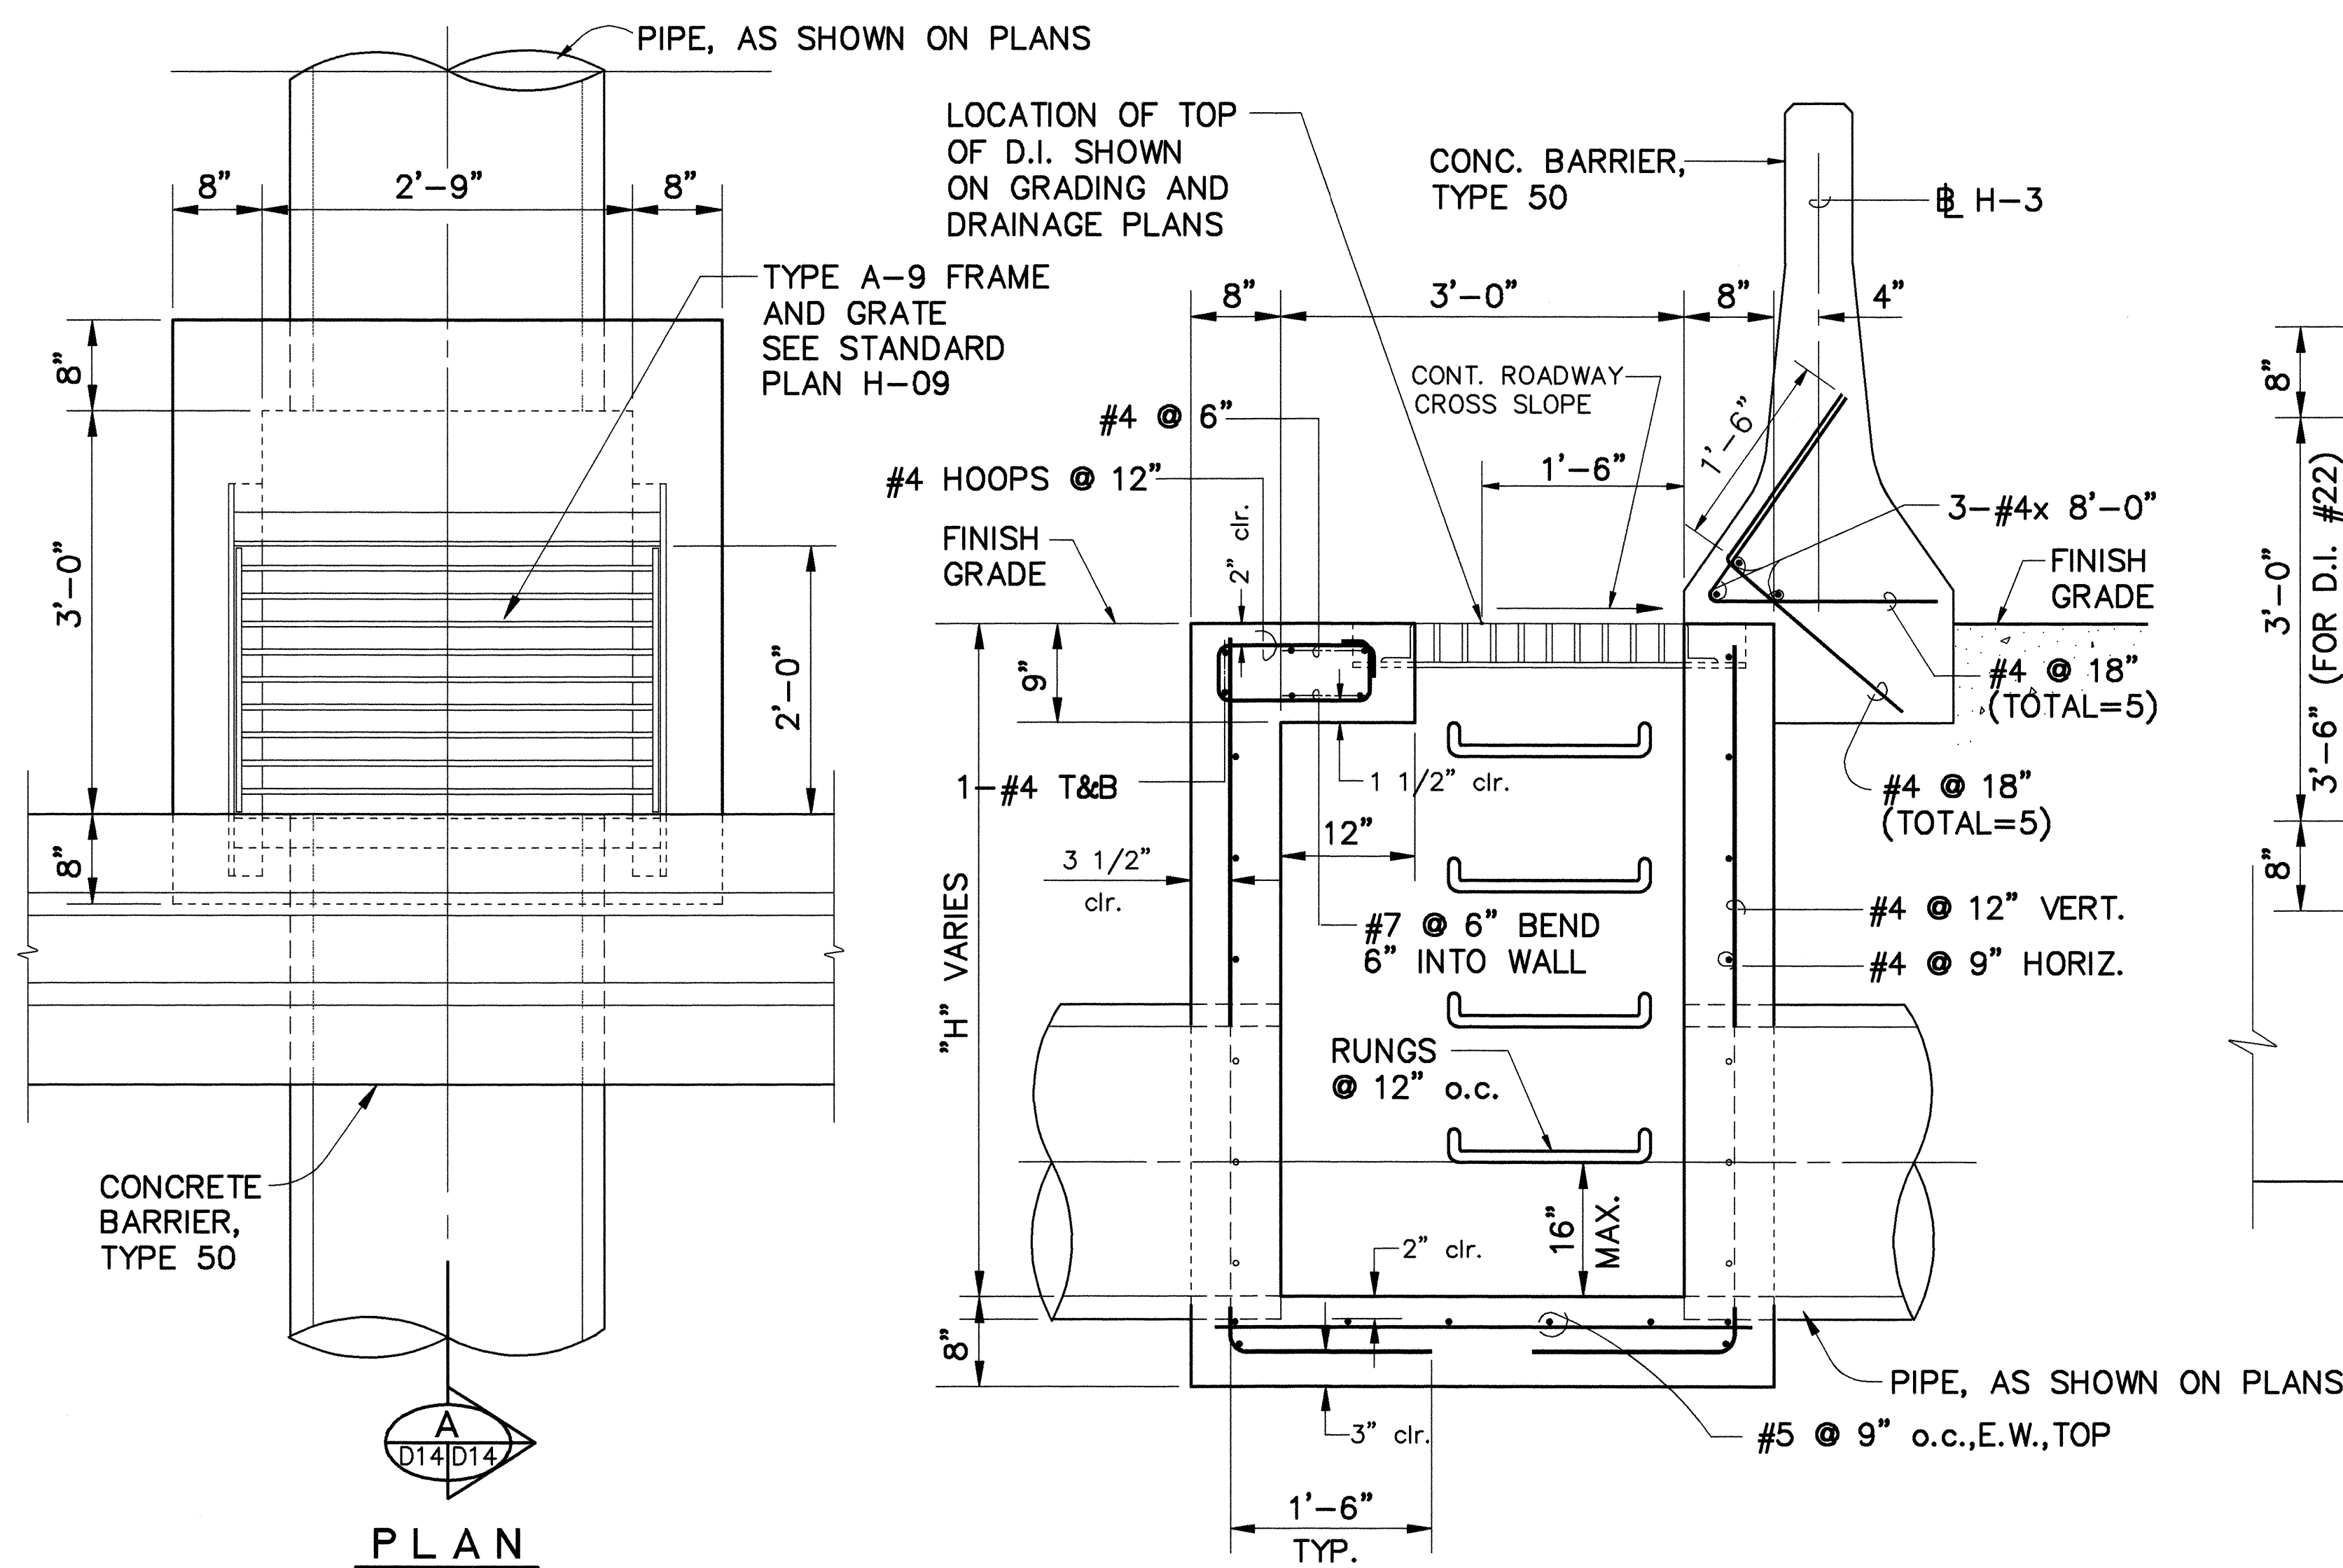


TYPE I DRAIN INLET DETAILS
SCALE: 1" = 1'-0"

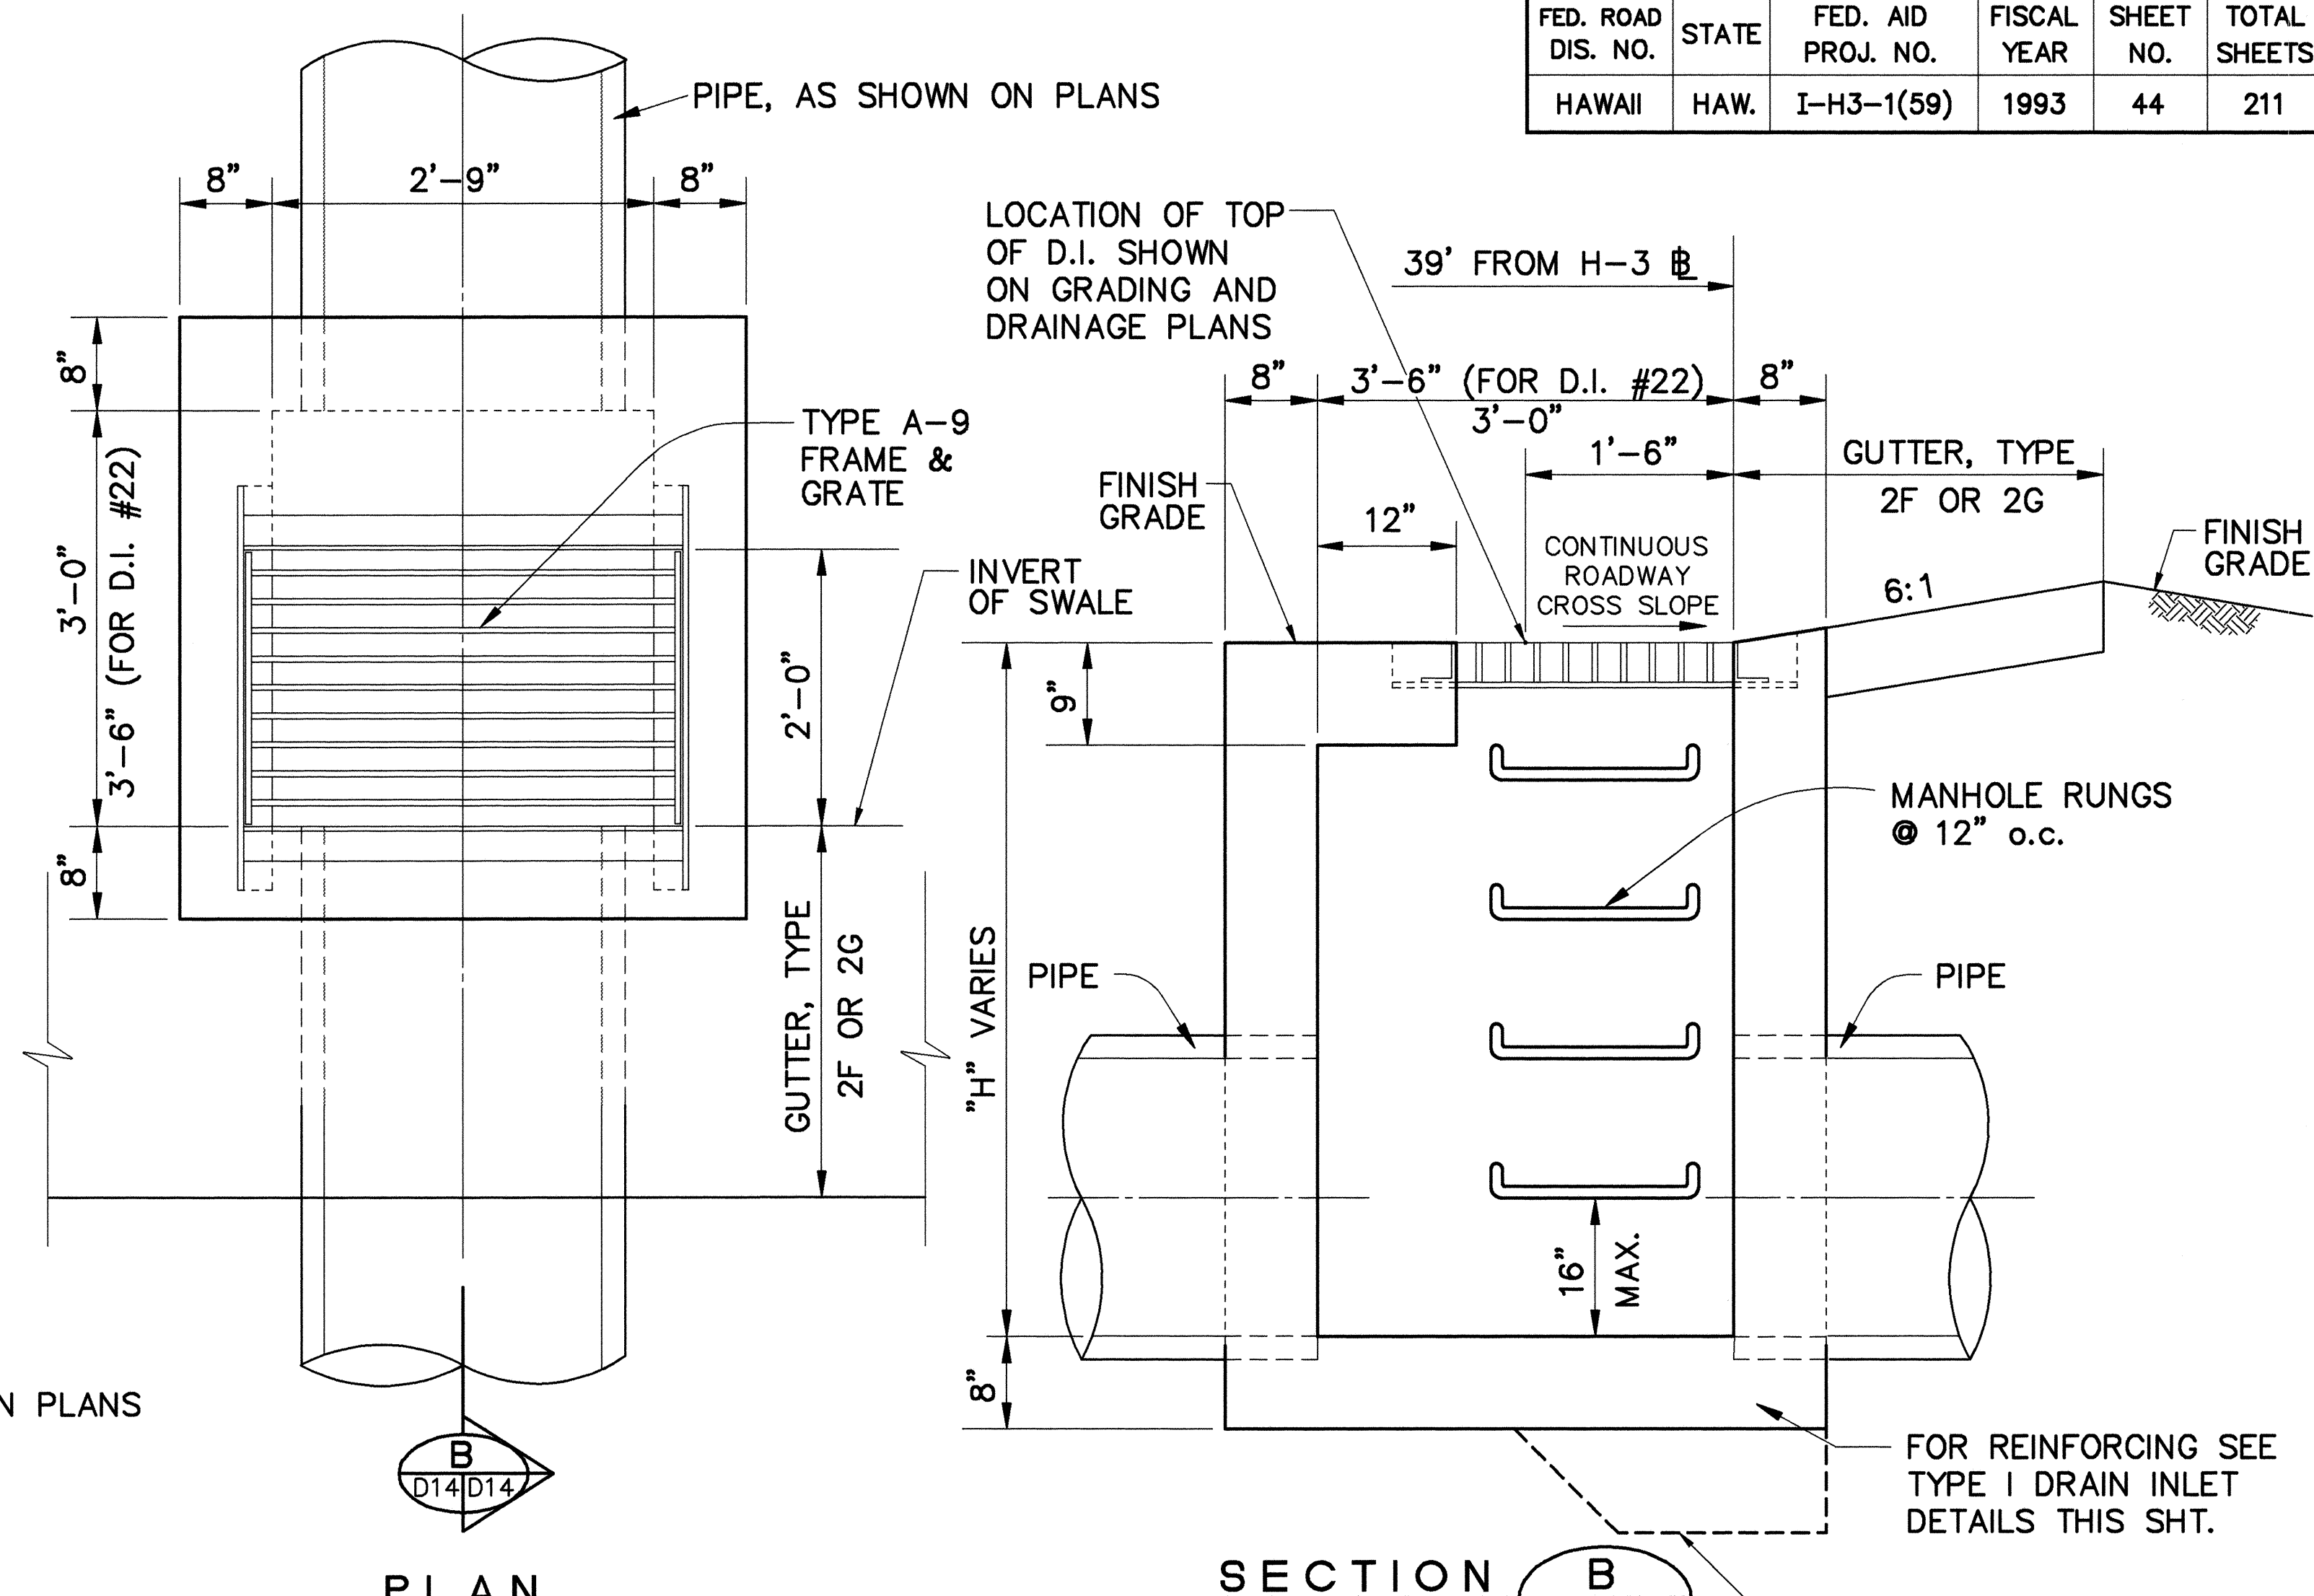


TYPE II DRAIN INLET DETAILS
SCALE: 1" = 1'-0"

D.I. NOTES:


- 1- CONCRETE SHALL BE CLASS "A" CONCRETE.
- 2- THE CONTRACTOR HAS THE OPTION TO USE RCP OR SPIRAL RIB METAL PIPE UNLESS OTHERWISE NOTED.

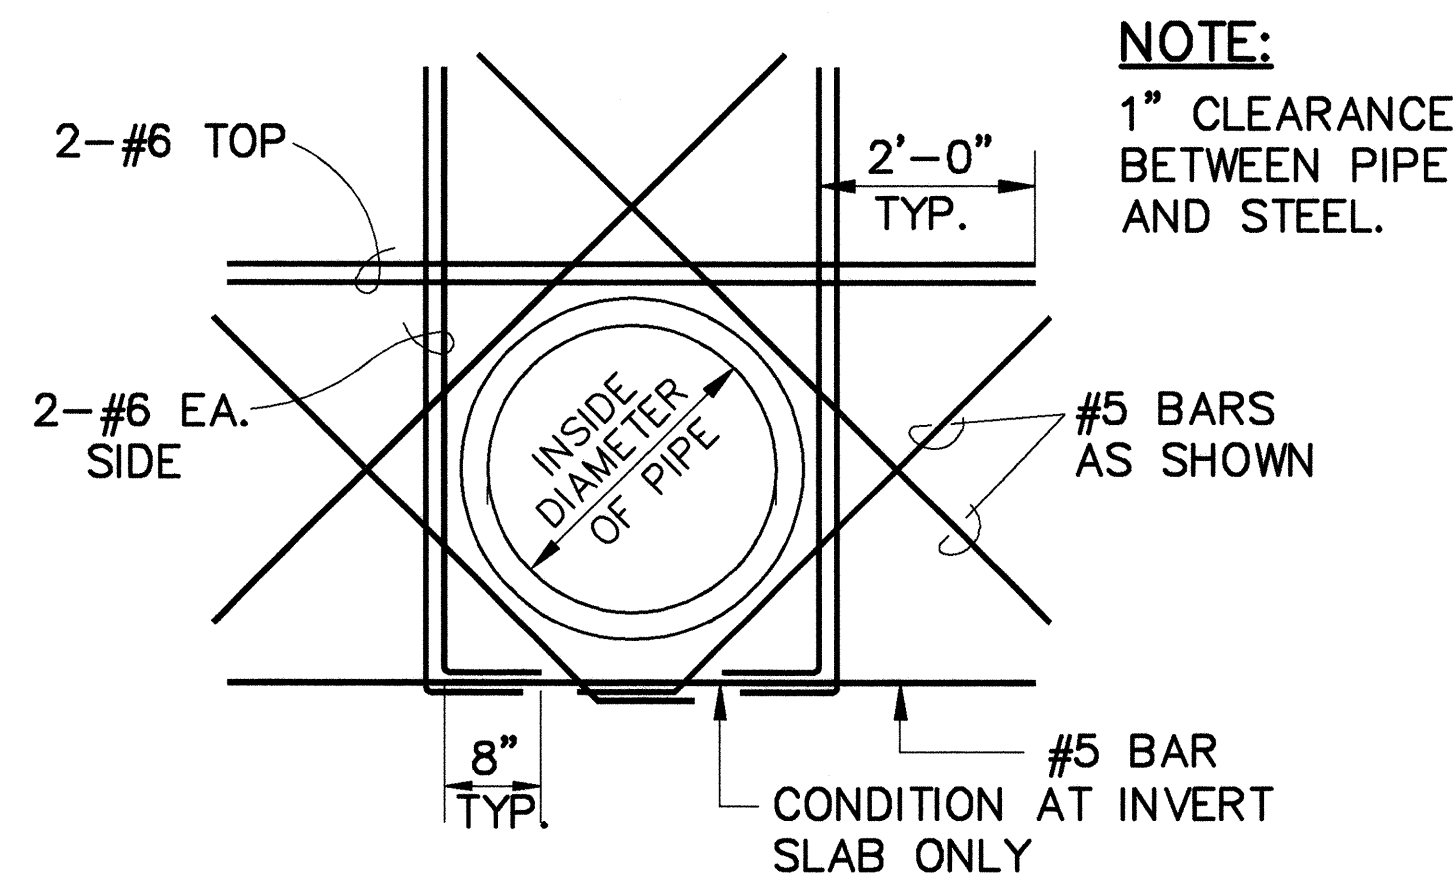

TYPICAL REINFORCEMENT AT PIPES
NOT TO SCALE

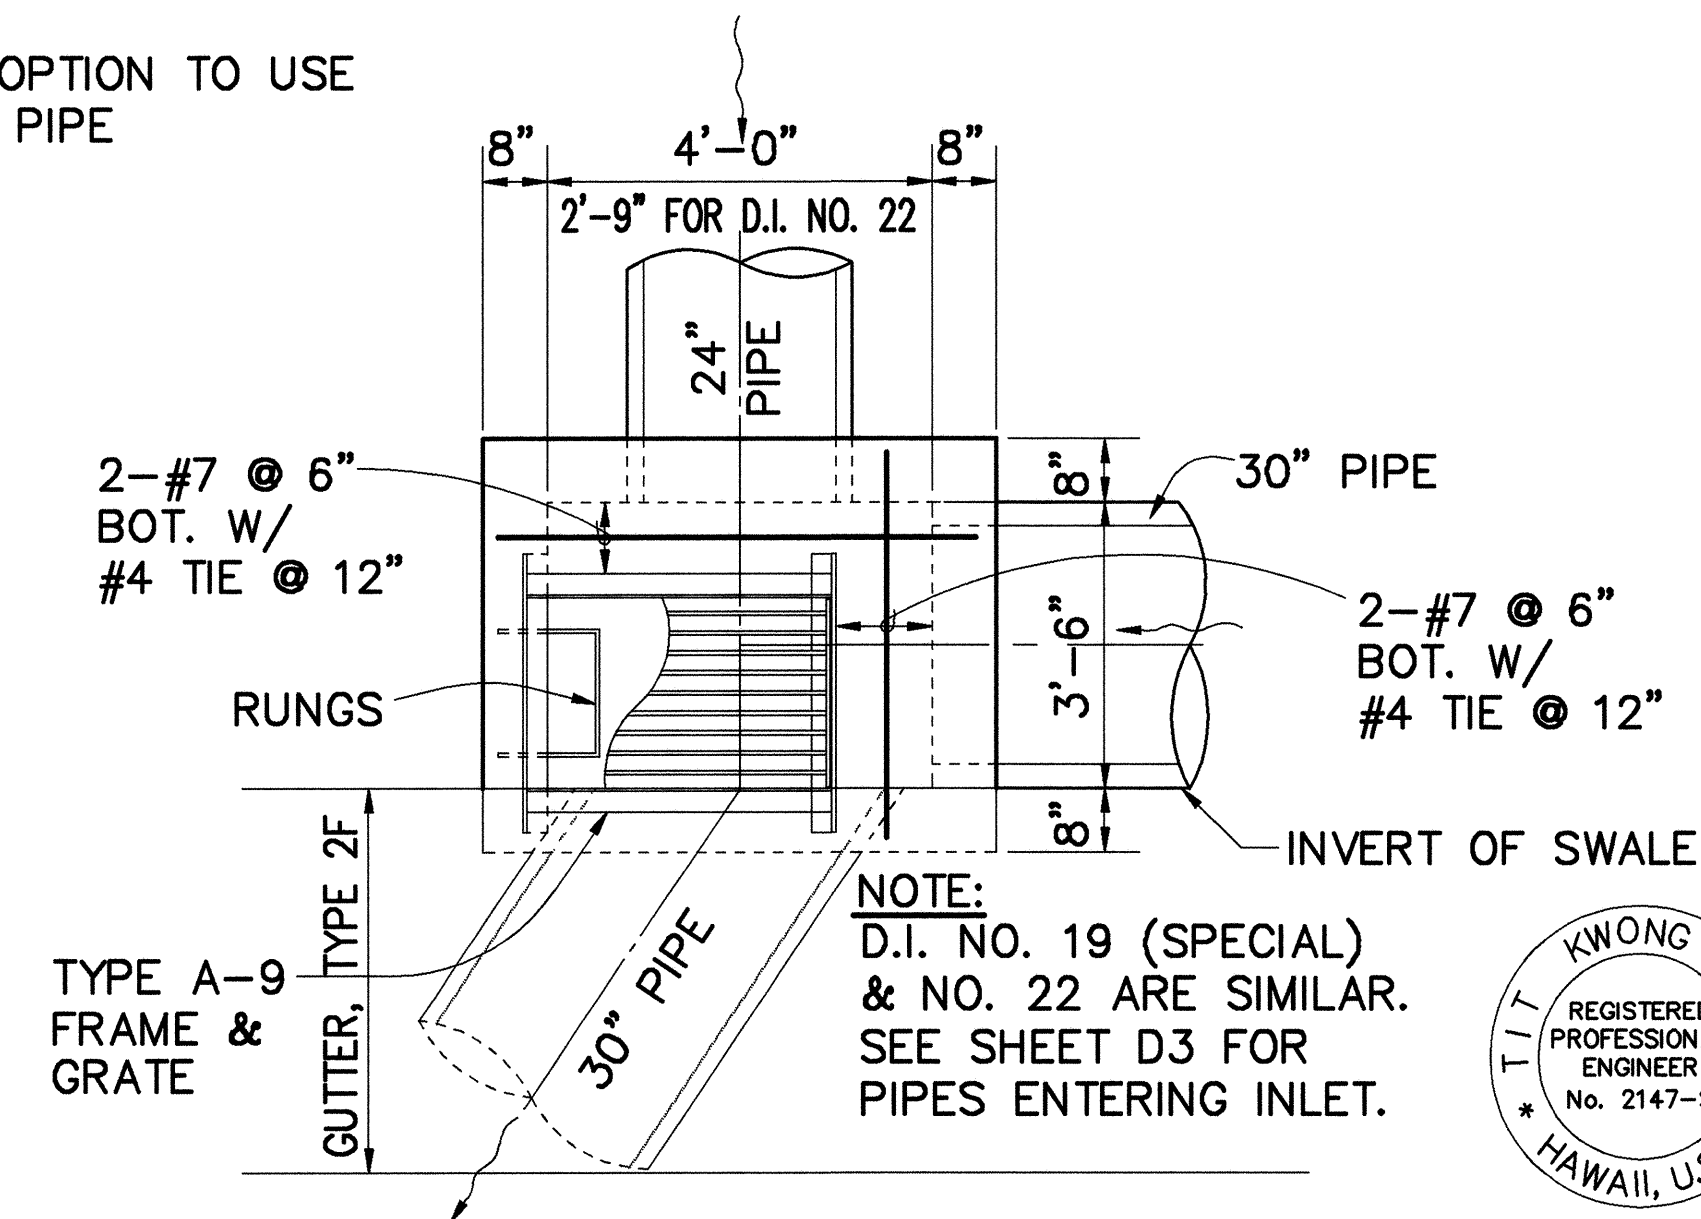

PLAN - DRAIN INLET NO. 33 (SPECIAL)
H-3 STA. 401+30
SCALE: 1/2" = 1'-0"

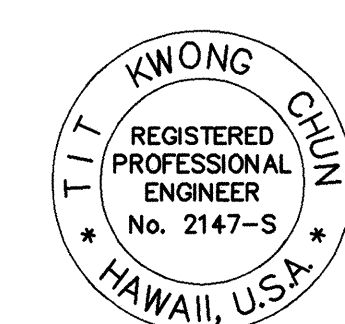

THIS WORK WAS PREPARED BY ME OR UNDER MY SUPERVISION
*** SIGNATURE HAS BEEN DIGITIZED ***

STATE OF HAWAII
DEPARTMENT OF TRANSPORTATION
HIGHWAYS DIVISION

DRAINAGE DETAILS

INTERSTATE ROUTE H-3
F.A.I. PROJECT NO. I-H3-1(59)


SCALE: AS NOTED DATE: JUNE 1993

SHEET No. D14 OF D32 SHEETS

SURVEY PLANNED BY	DATE
DRAWN BY	
DESIGNED BY	
QUANTITIES BY	
CHECKED BY	
ORIGINAL PLAN	
NOTED	
No.	


PLAN

61614 STEEL FRAME AND GRATE
(D.I. NO. 1) MODIFIED 61614 STEEL
FRAME AND GRATE (D.I. NO. 44)
SEE DETAIL THIS SHEET.

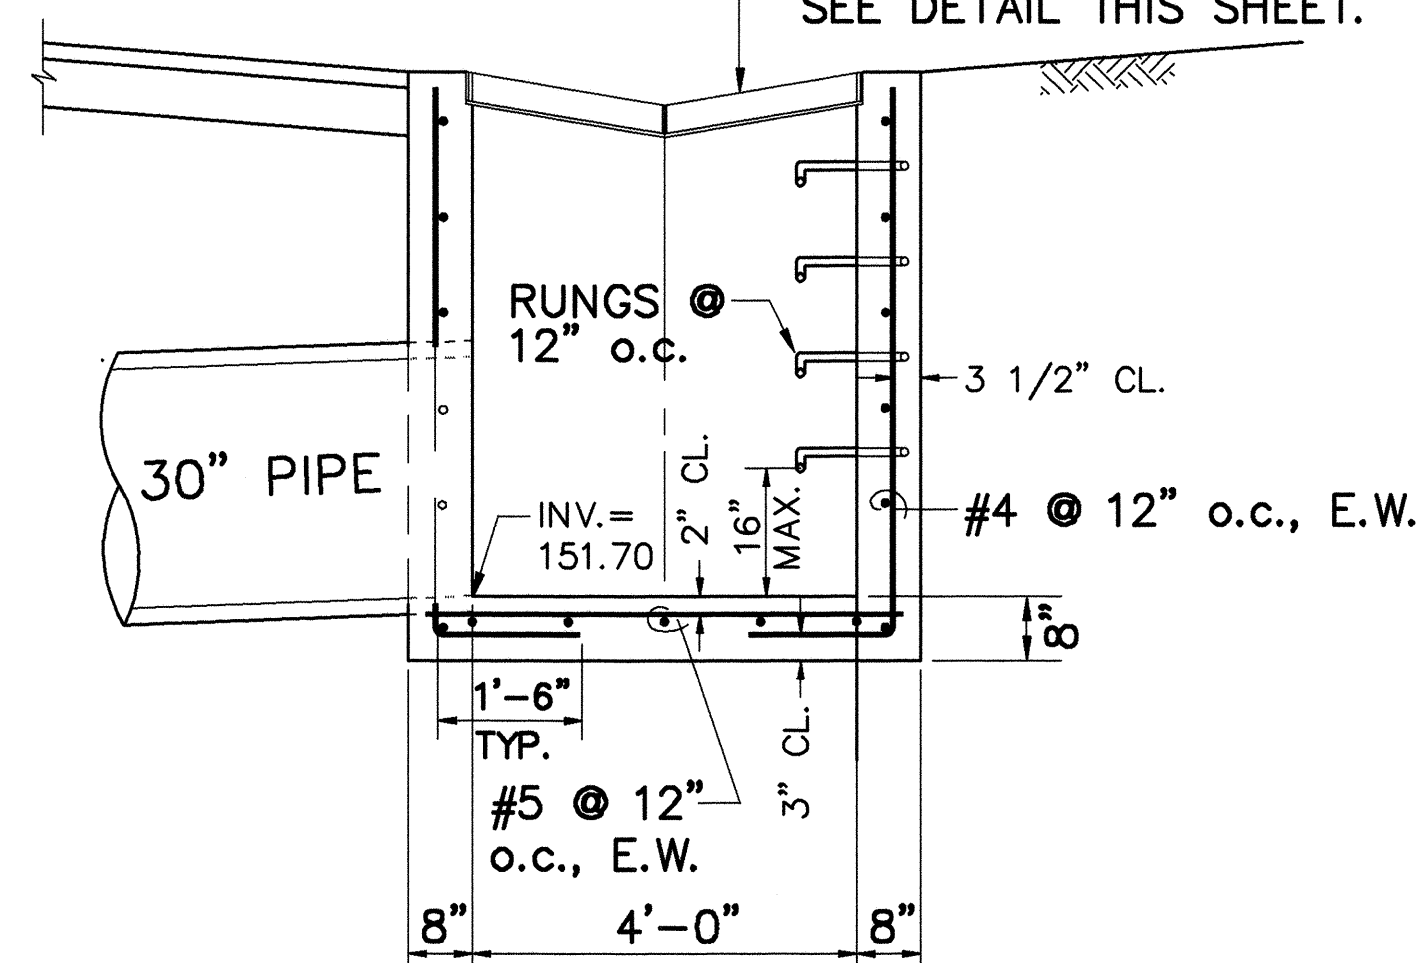

SECTION A
D15 | D15

1. ALL CONNECTIONS SHALL BE WELDED.
2. HOT DIP GALVANIZE ENTIRE ASSEMBLY AFTER FABRICATION.

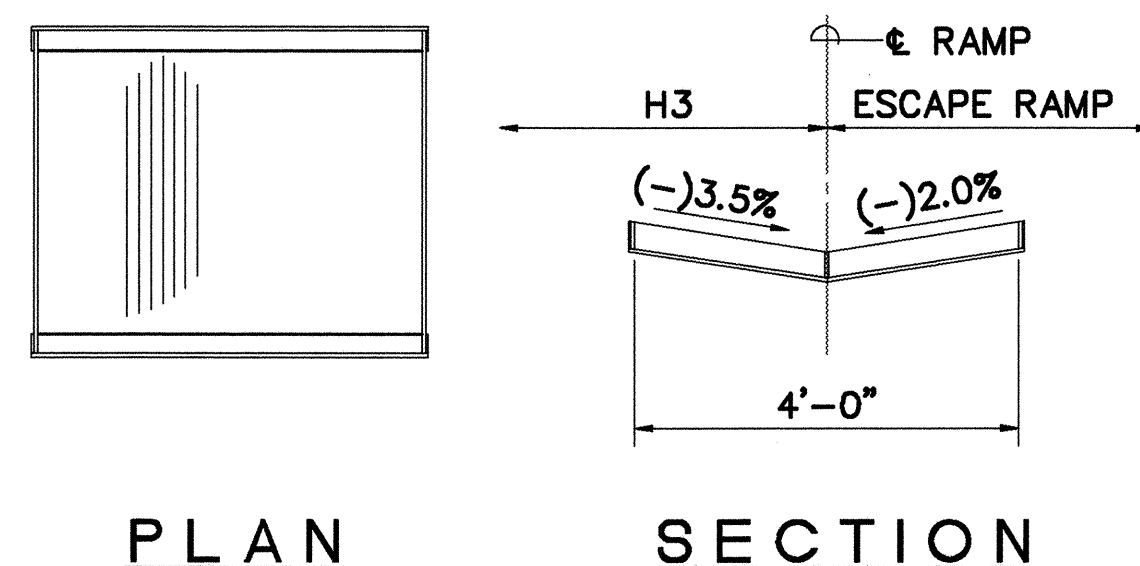

1/2" JOINT SEALER

2" 1/2" THICK PREMOLDED JOINT FILLER

EXPANSION JOINT

1- #4

1- #4

WIRE MESH

9" 9"

6"

1"


1"

1/2"


Figure 1 is a technical drawing showing a detail of the joint seal. It illustrates a cross-section of a concrete joint. A 'JOINT SEALER' is shown as a layer of material (indicated by 'x' marks) applied to the joint surface. A 'WIRE MESH' is embedded in the concrete, extending above the sealer. The diagram includes dimension lines indicating a thickness of 1/4" for the sealer and a height of 1 1/2" for the wire mesh above the sealer. A vertical line labeled 'JOINT' is shown above the sealer.

[illegible][illegible][illegible]

PLAN

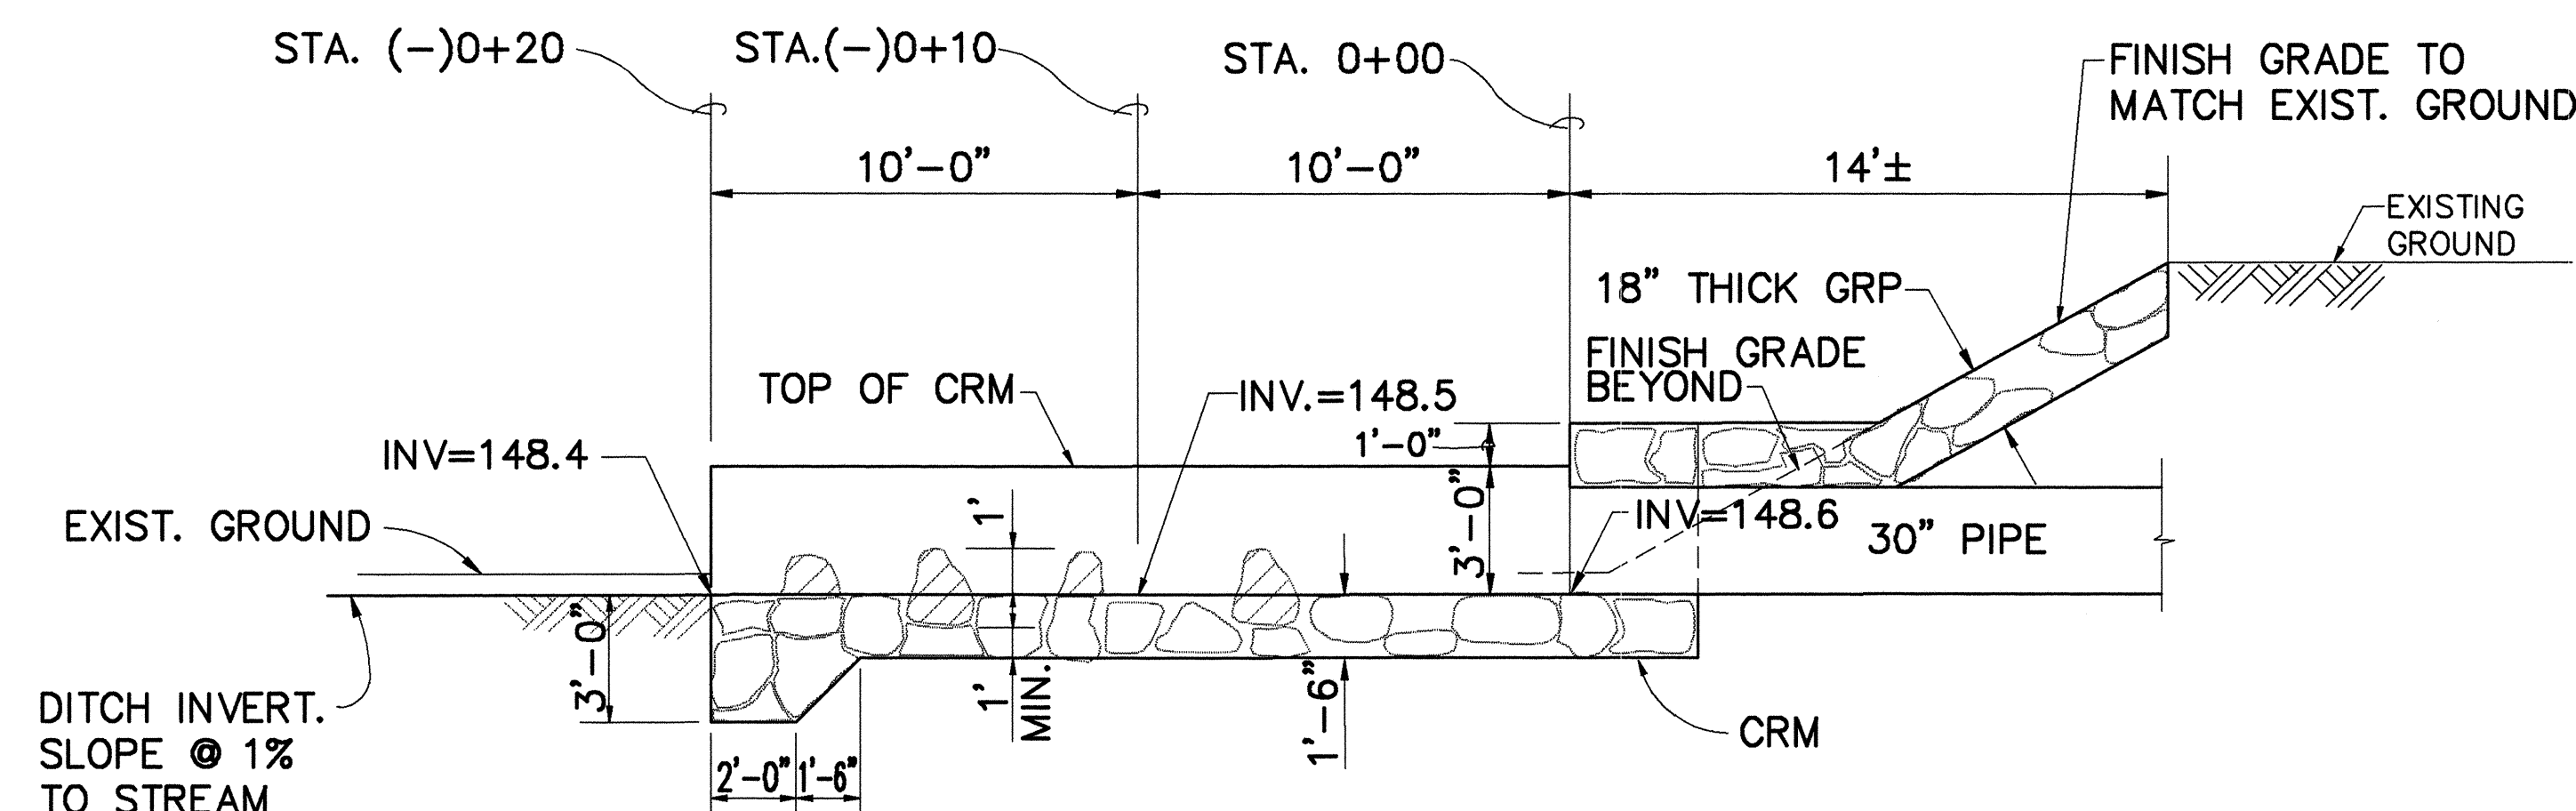

SECTION B

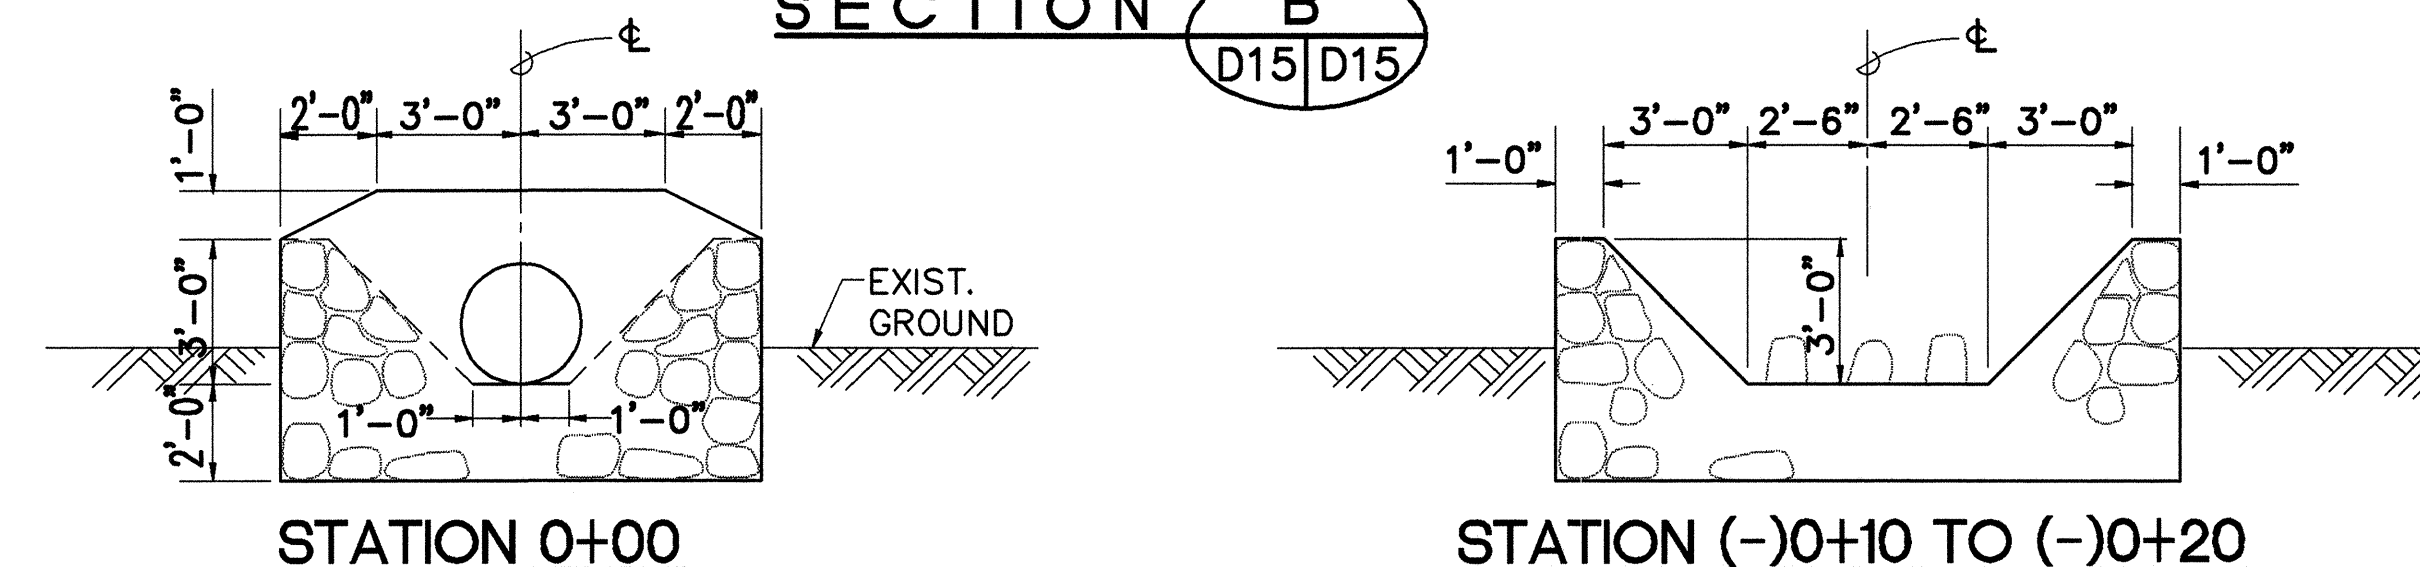


THIS WORK WAS PREPARED BY _____
OR UNDER MY SUPERVISION _____




THIS WORK WAS PREPARED
OR UNDER MY SUPERVIS

SCALE: AS NOTED DATE: JUNE 1993
SHEET No. D15 OF 32 SHEETS


ORIGINAL PLAN	SURVEY PLOTTED BY _____	DATE _____
NOTEBOOK	DRAWN BY _____	" _____
	TRACED BY _____	" _____
	DESIGNED BY _____	" _____
	QUANTITIES BY _____	" _____
No. _____	CHECKED BY _____	" _____

 


FED. ROAD DIS. NO.	STATE	FED. AID PROJ. NO.	FISCAL YEAR	SHEET NO.	TOTAL SHEETS
HAWAII	HAW.	I-H3-1(59)	1993	47	211

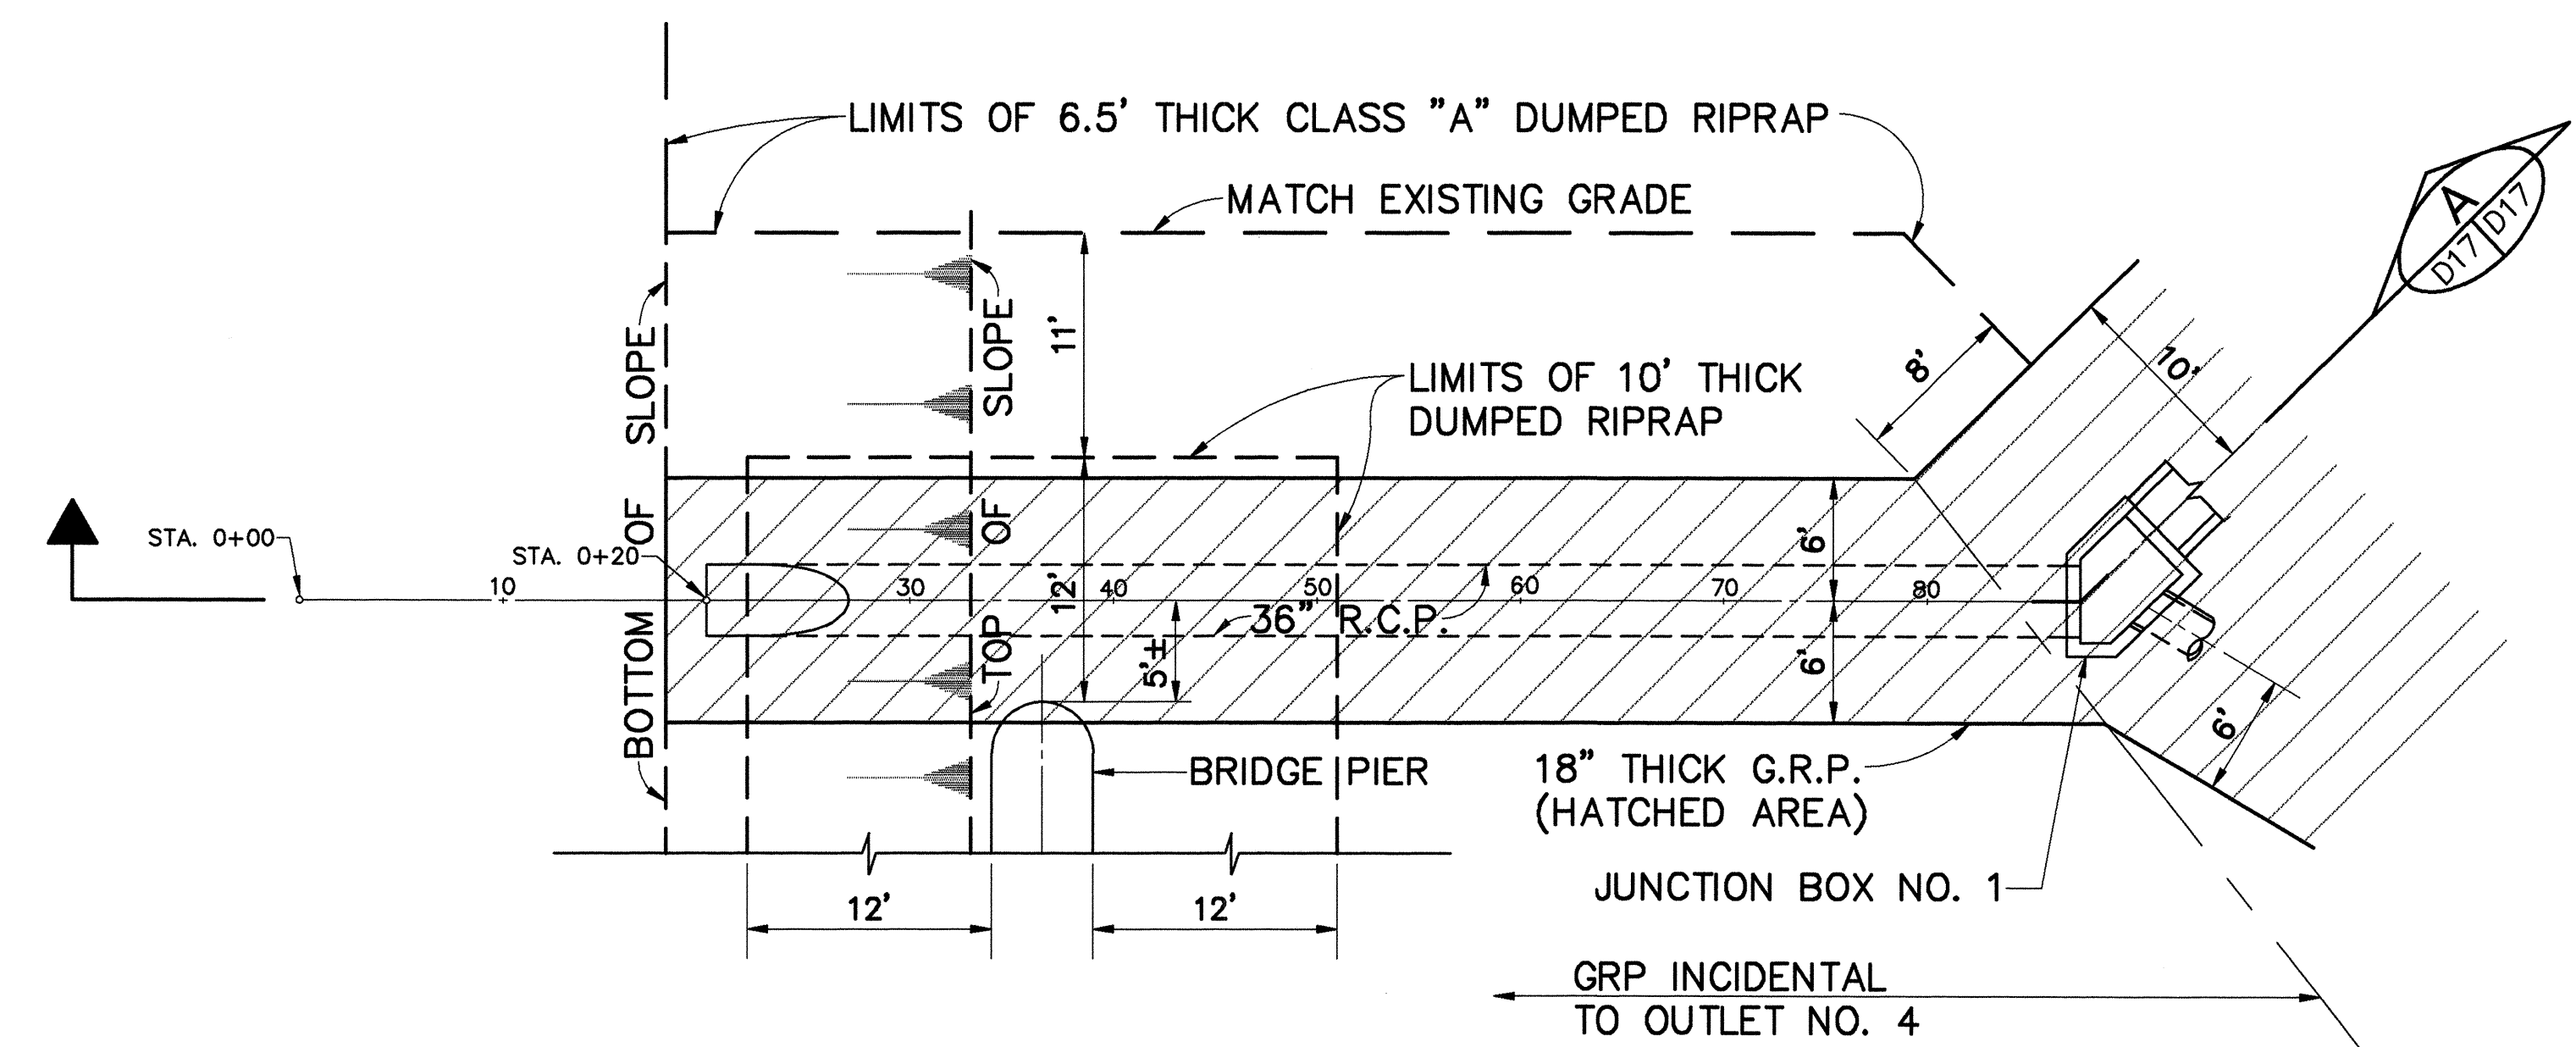


PLAN - OUTLET NO. 4
SCALE: 1/8" = 1'-0"

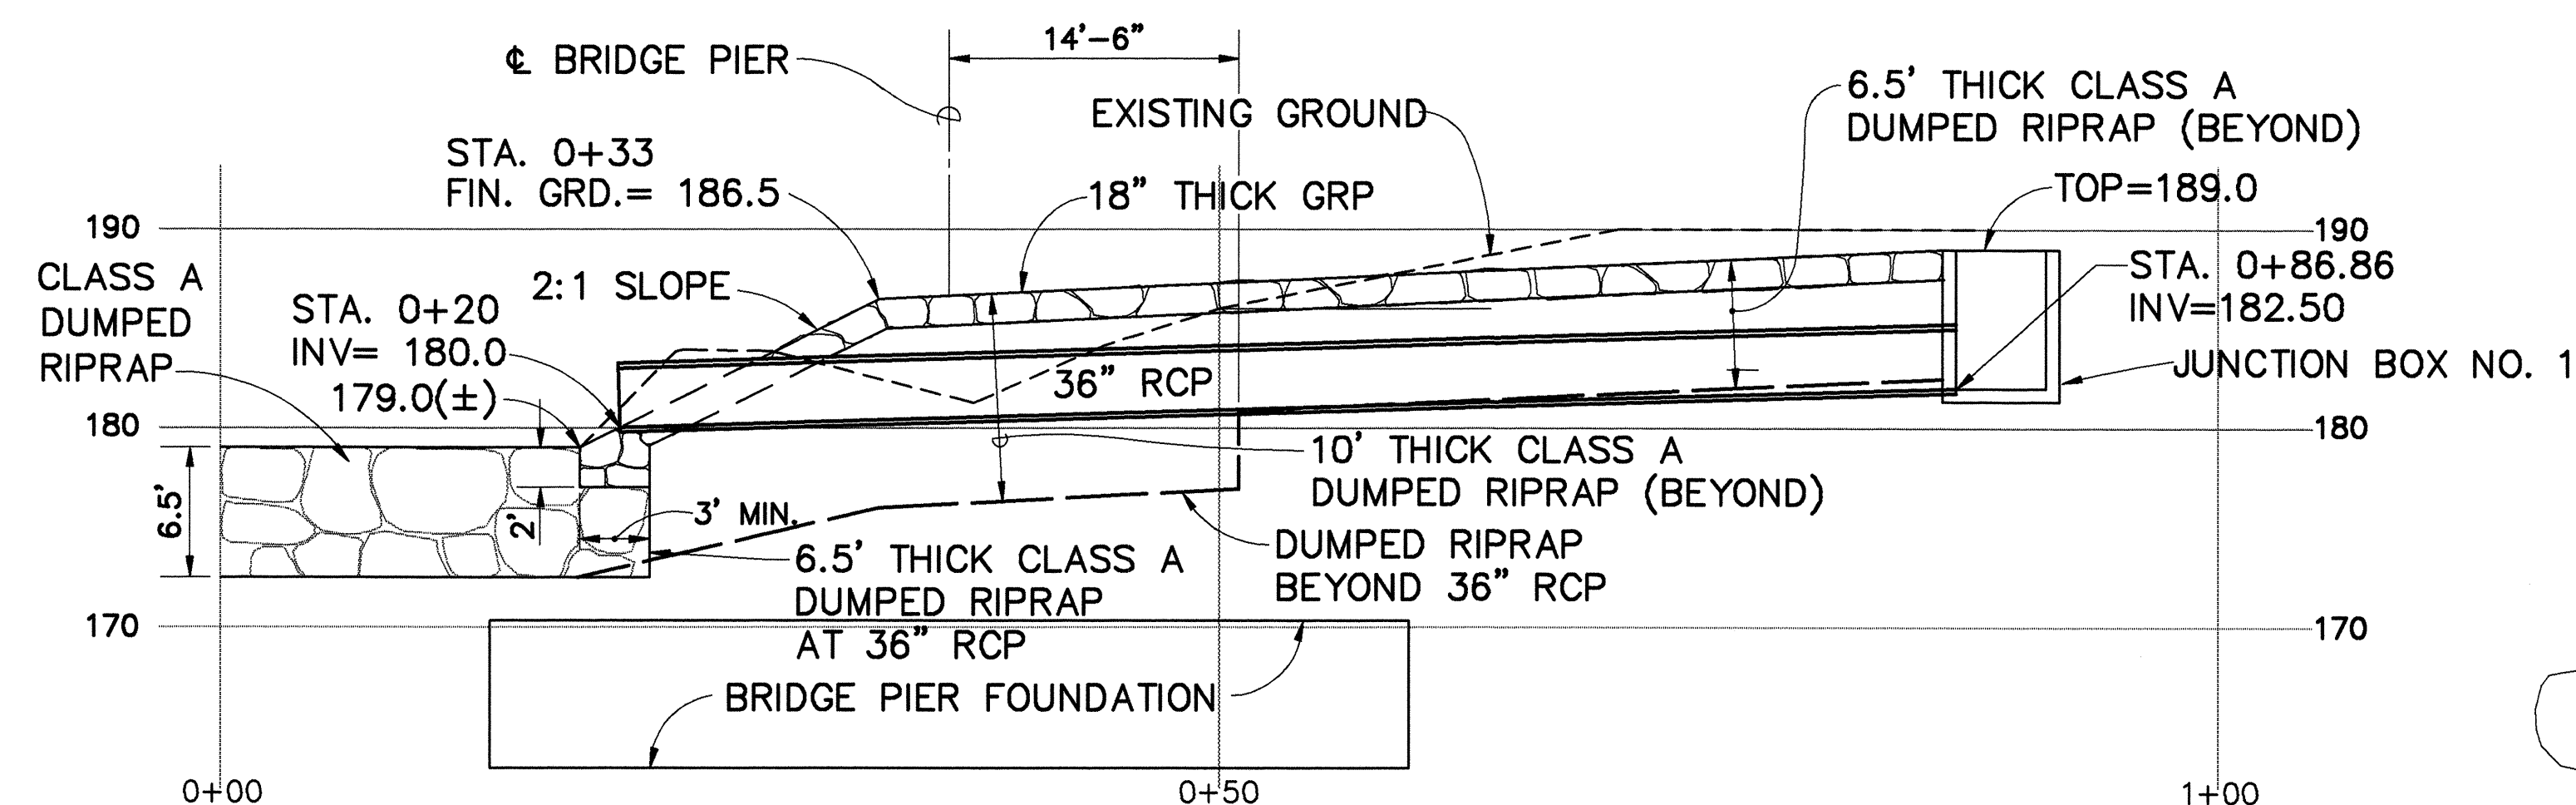


SECTION A
SCALE: 1" = 8'-0"

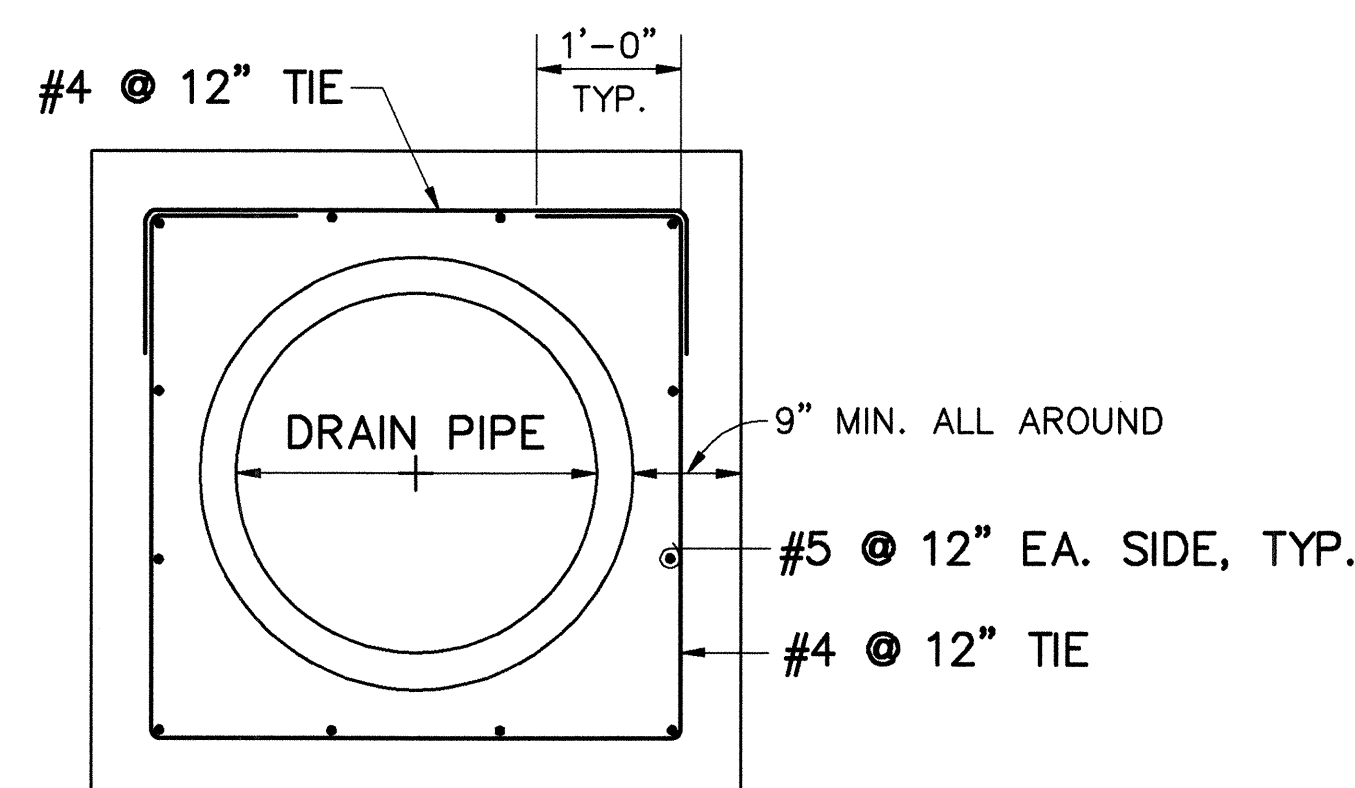


CONC. JACKET FOR PIPE
SCALE: 3/4" = 1'-0"

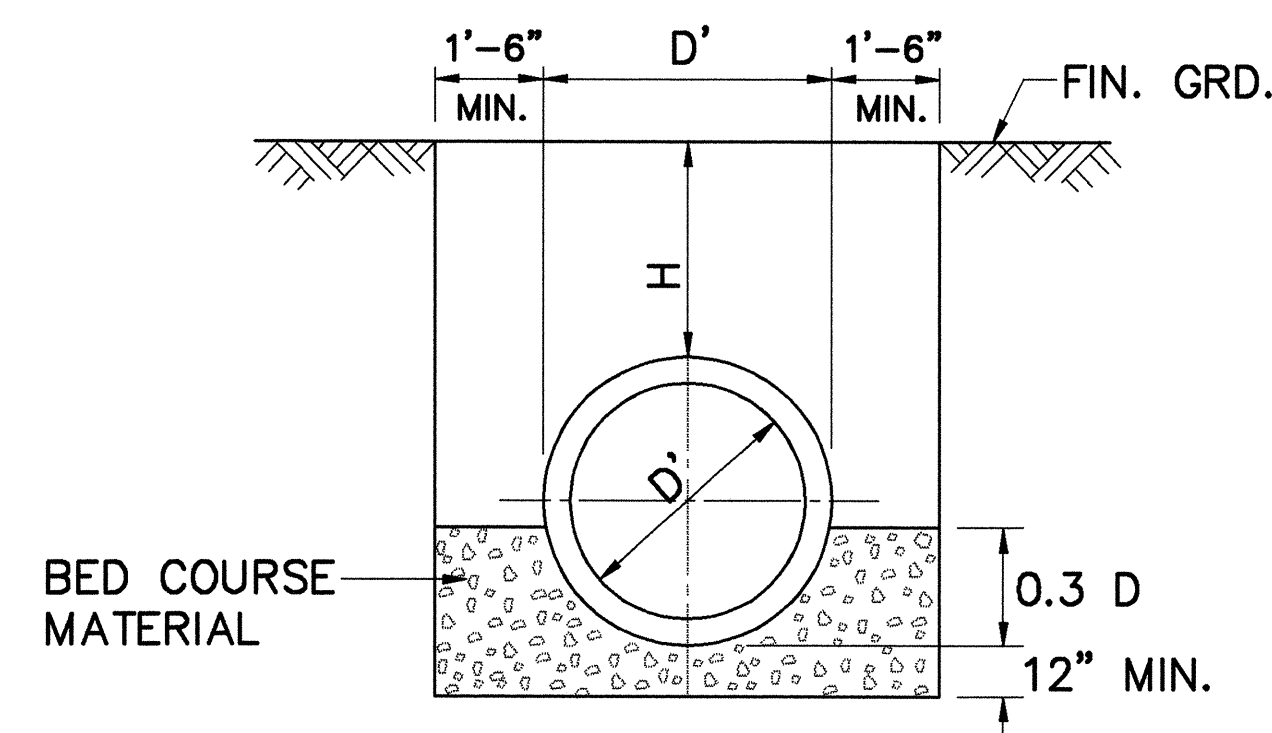


TYP. TRENCH FOR DRAIN PIPES
SCALE: 3/4" = 1'-0"

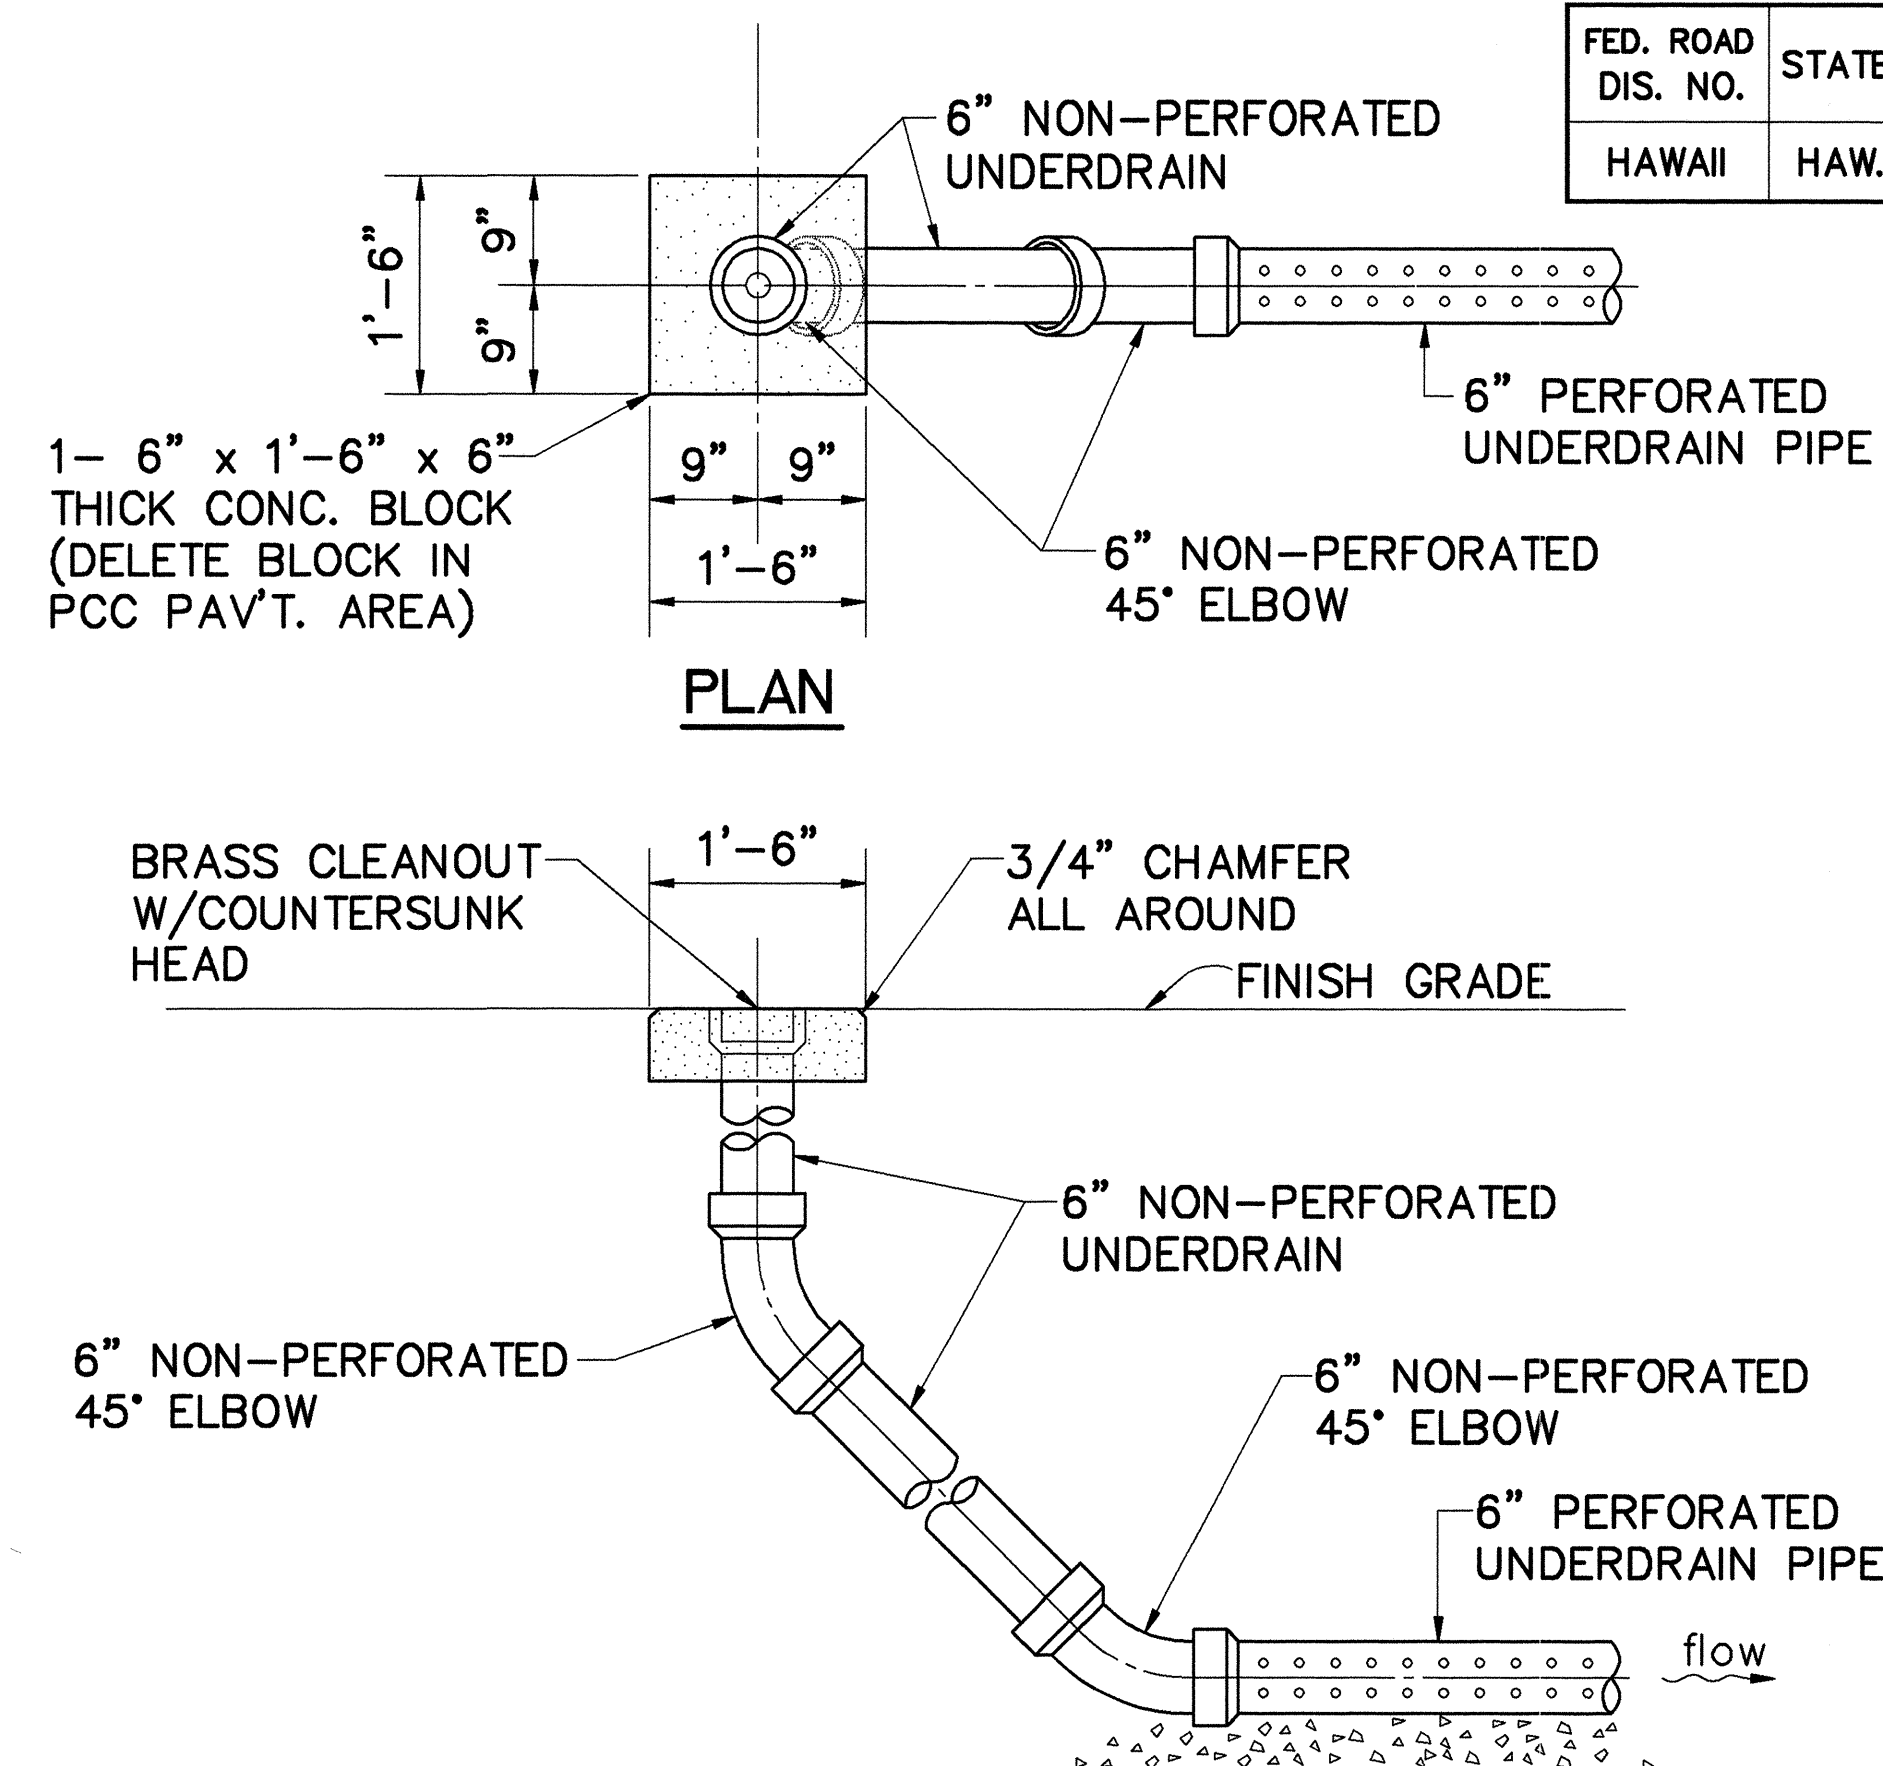


TYPICAL CLEANOUT DETAIL
SCALE: 3/4" = 1'-0"

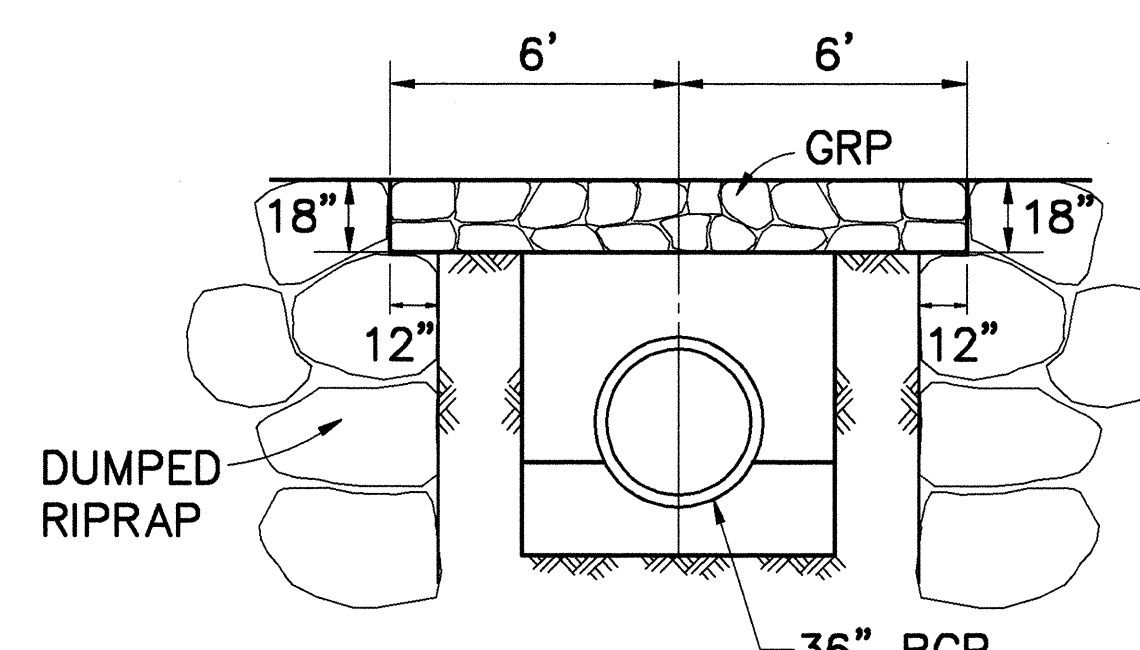

TYPICAL SECTION
SCALE: 1" = 4'-0"

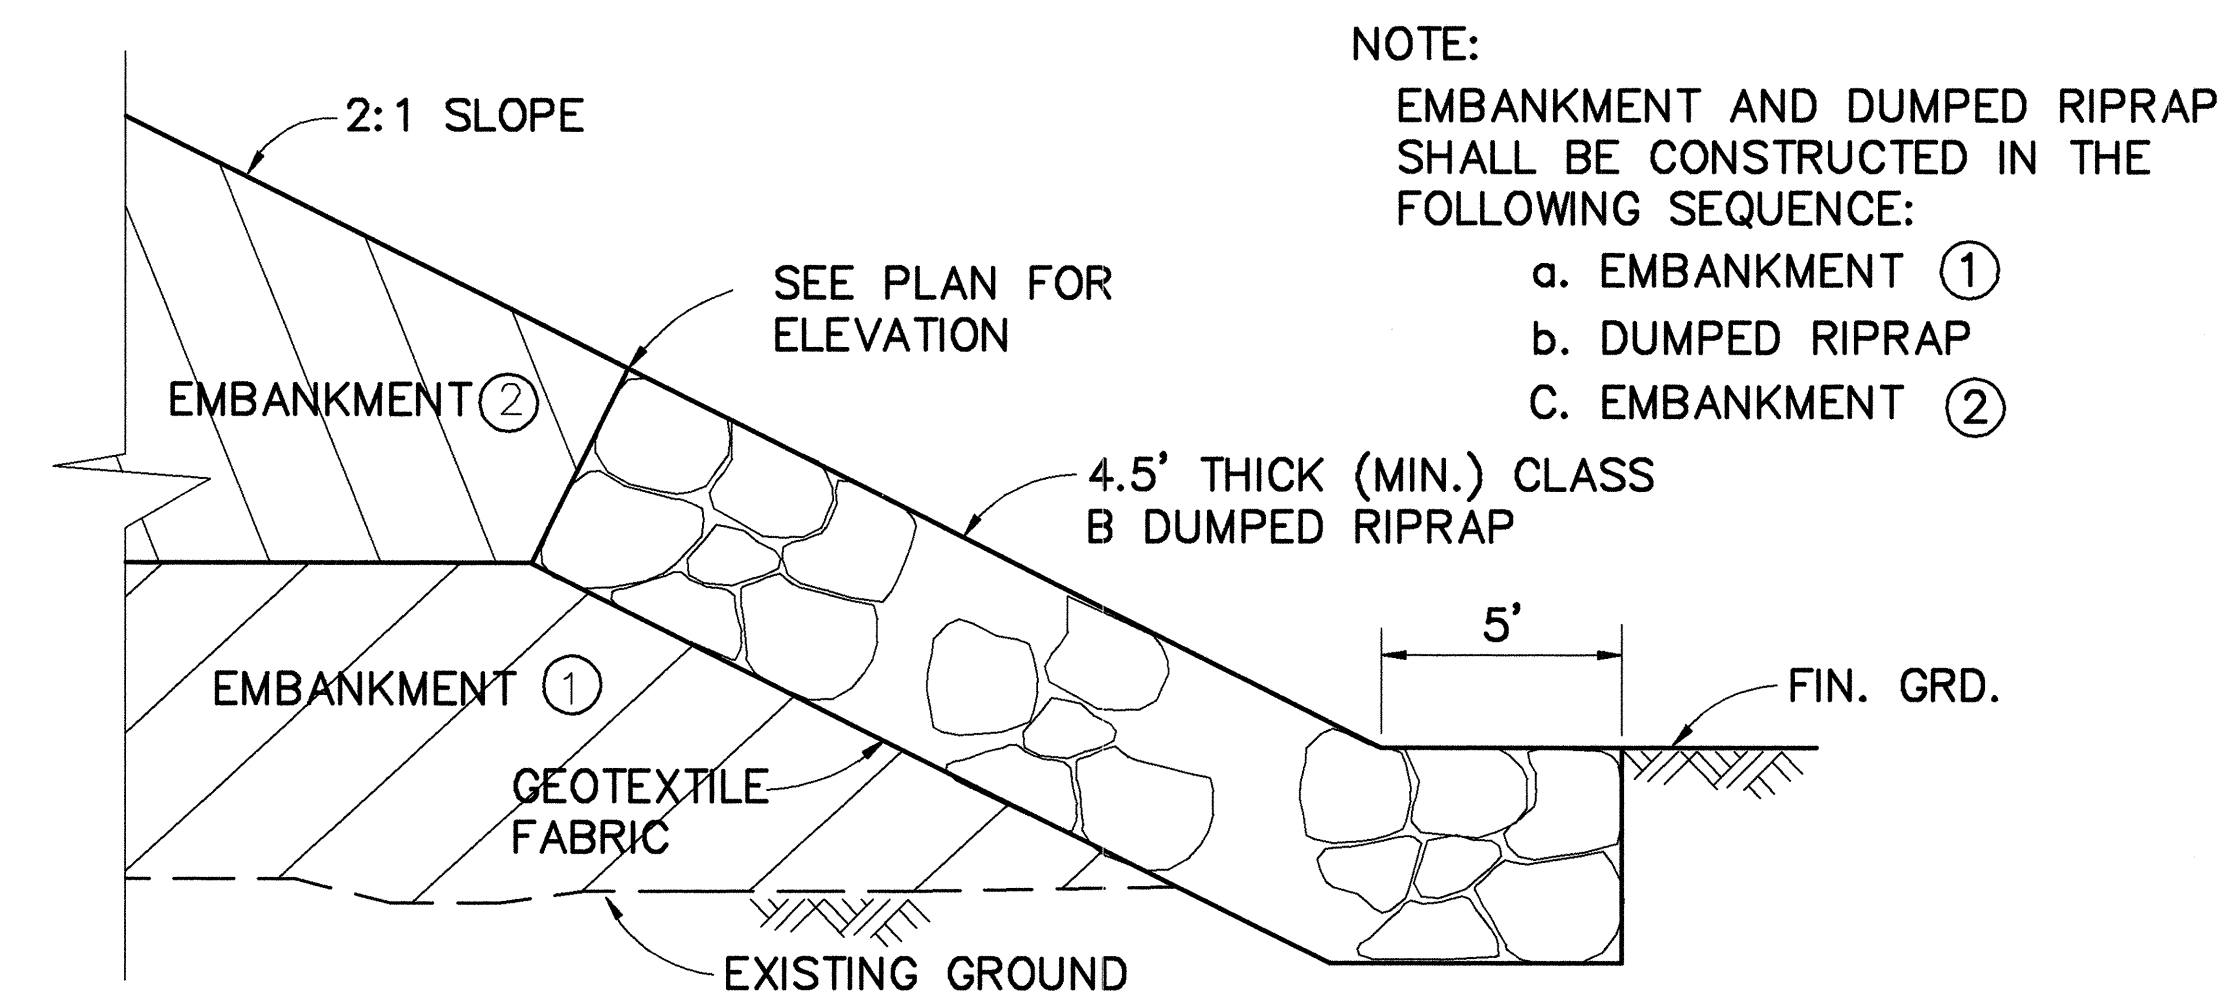

TYPICAL SECTION
DUMPED RIPRAP FOR SLOPE PROTECTION
SCALE: 1" = 4'-0"

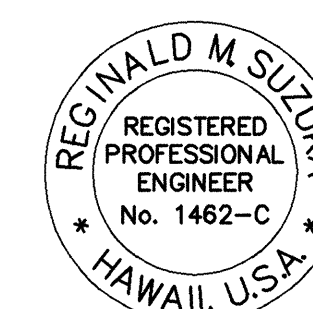

THIS WORK WAS PREPARED BY
ME OR UNDER MY SUPERVISION
Reginald M. Suzuki
P.E., INC.
dso: PARK ENGINEERING


DEPARTMENT OF TRANSPORTATION

DRAINAGE DETAILS


INTERSTATE ROUTE H-3
F.A.I. PROJECT NO. I-H3-1(59)

SCALE: AS NOTED DATE: JUNE 1993
SHEET No. D17 OF 32 SHEETS


FED. ROAD DIS. NO.	STATE	FED. AID PROJ. NO.	FISCAL YEAR	SHEET NO.	TOTAL SHEETS
HAWAII	HAW.	I-H3-1(59)	1993	ADD. 47S-1	211

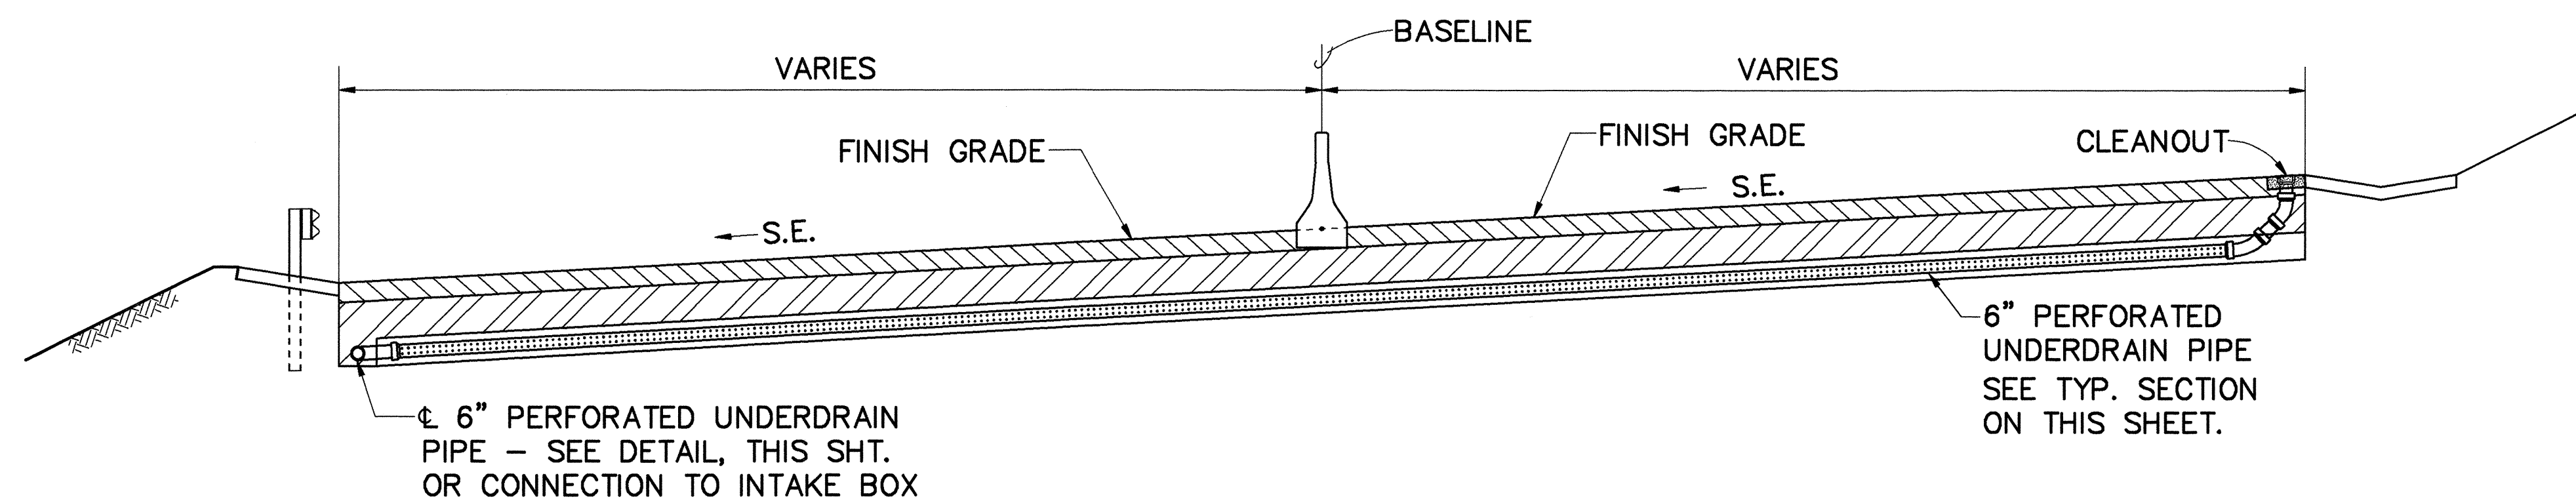


TYPICAL SECTION - CROSS DRAIN INTERCEPTER
SCALE: 1"= 5'-0"

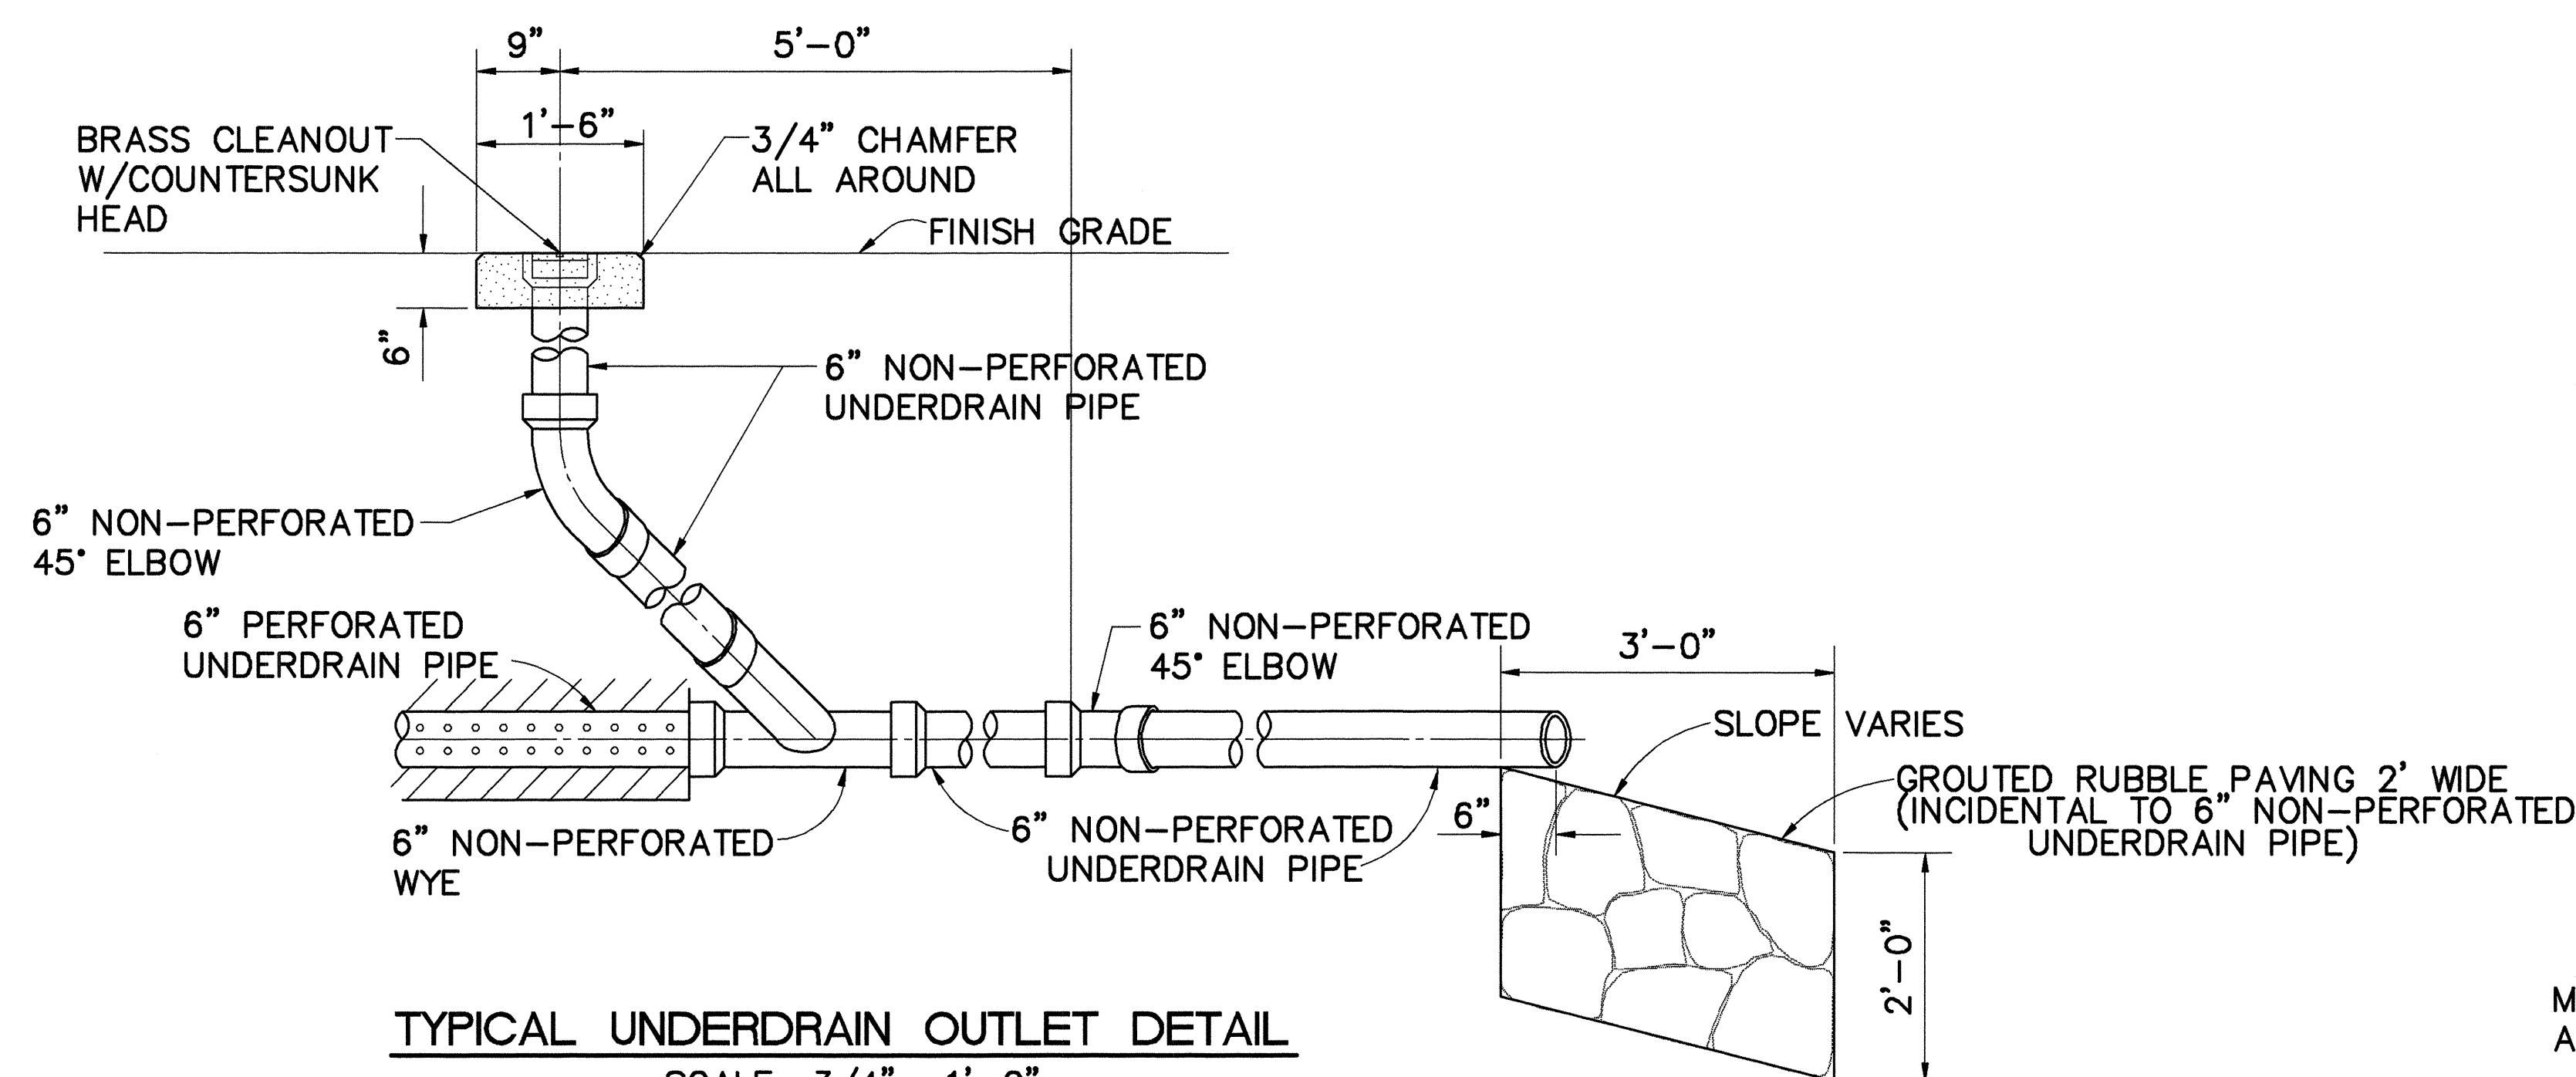


TYPICAL UNDERDRAIN OUTLET DETAIL
SCALE: 3/4"= 1'-0"

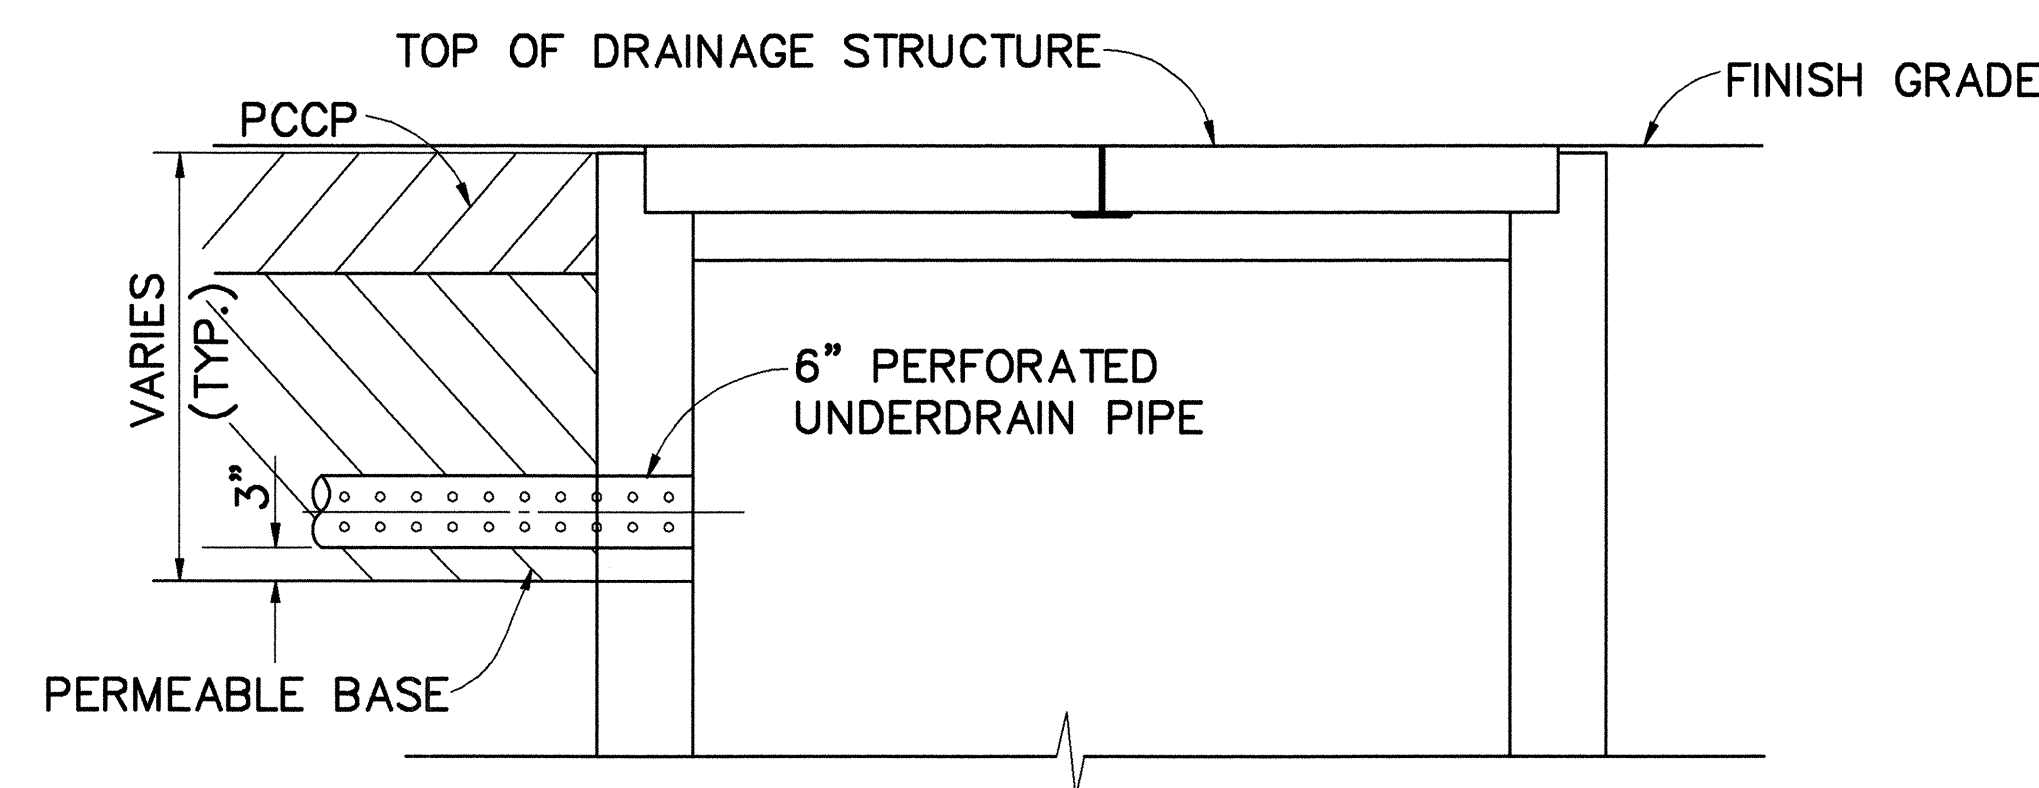


CONNECTION OF UNDERDRAIN
TO DRAINAGE STRUCTURE
SCALE: 3/4"= 1'-0"

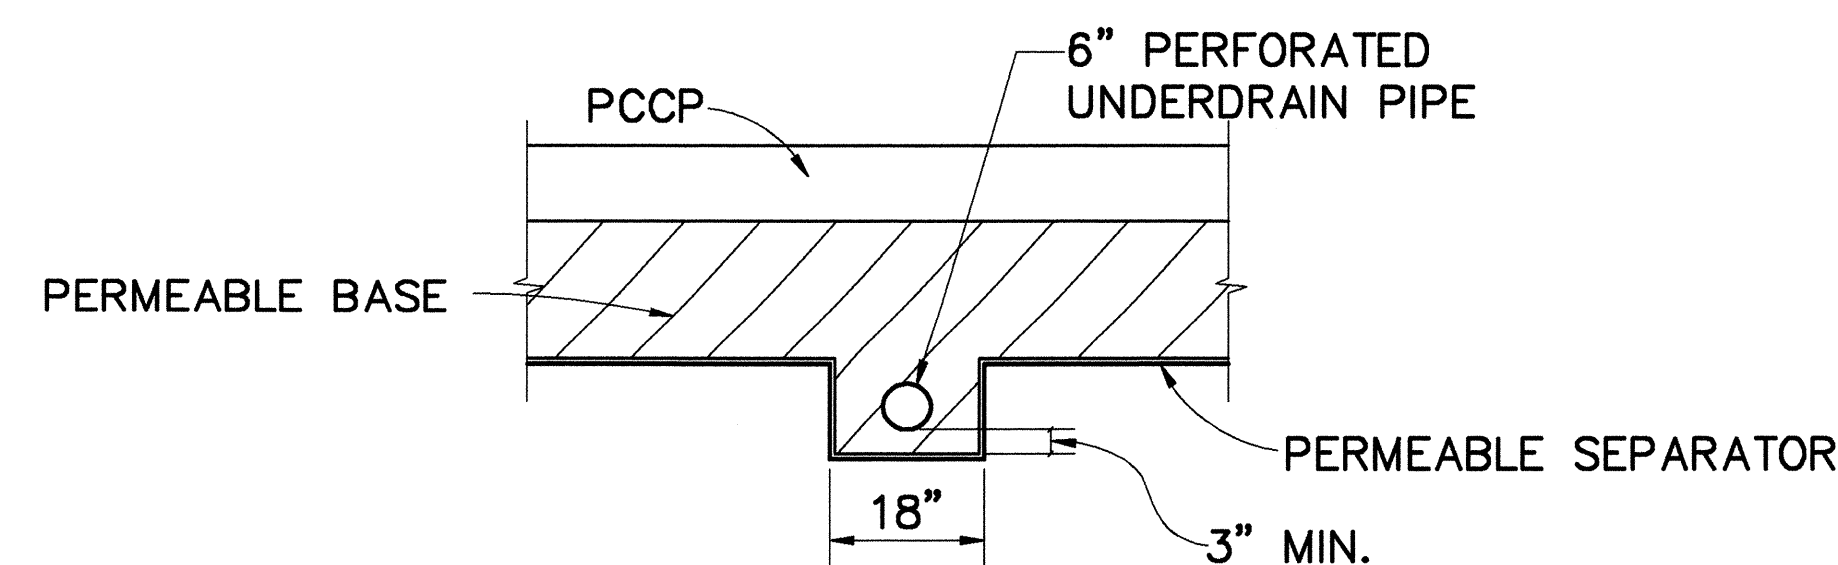


TYPICAL SECTION FOR UNDERDRAIN
SCALE: 1/2"= 1'-0"

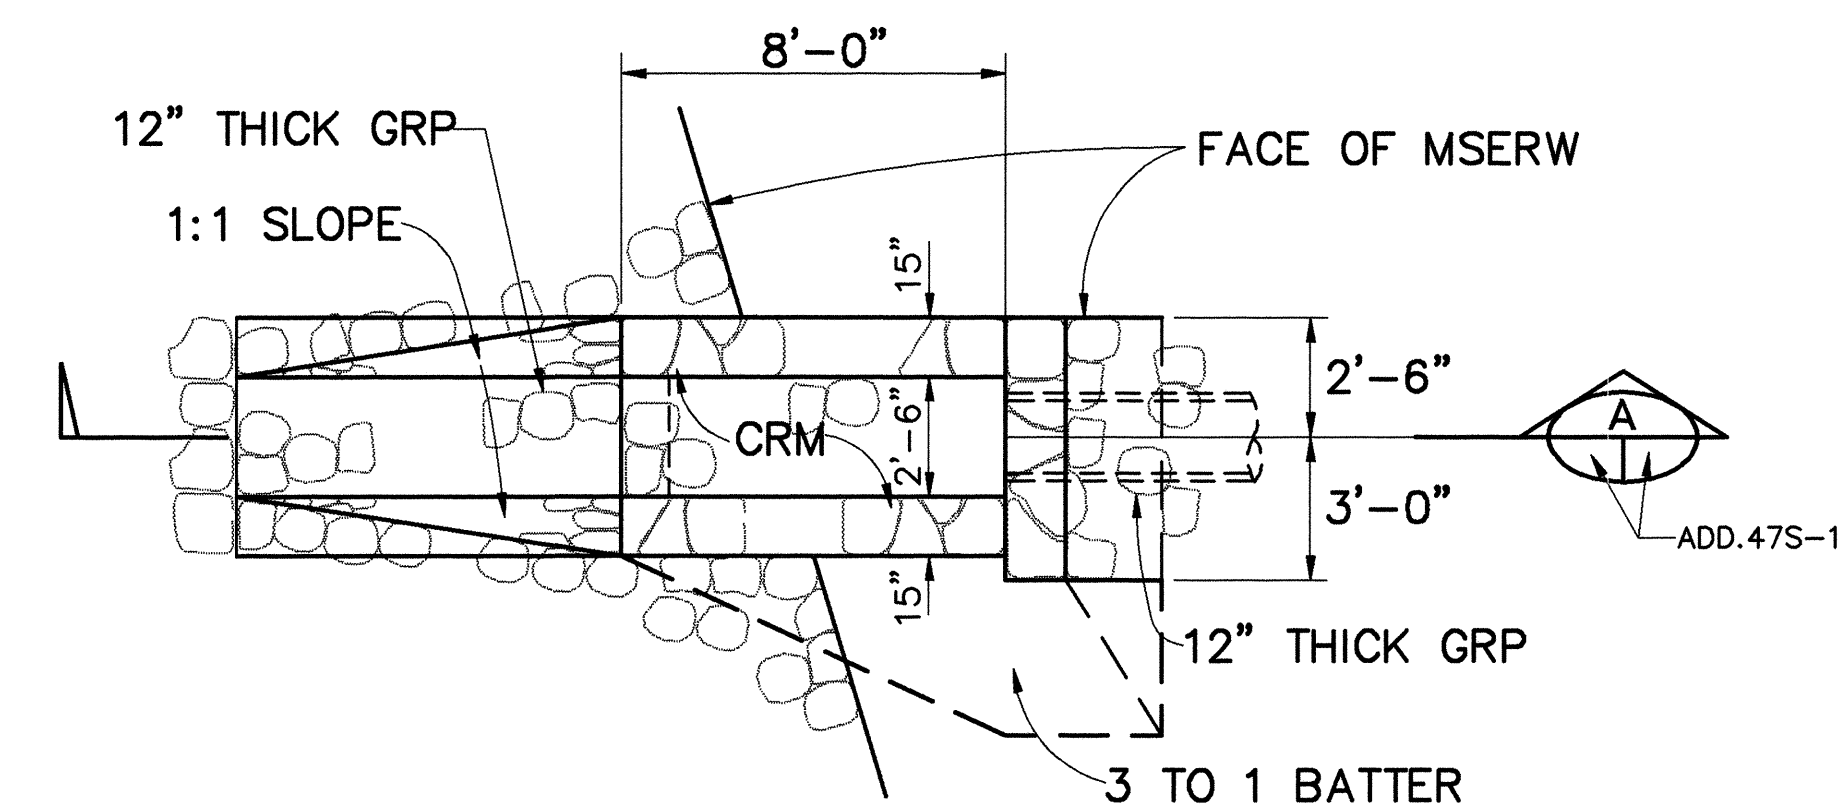

PLAN - DRAIN OUTLET NO. 8
SCALE: 1/4"= 1'-0"

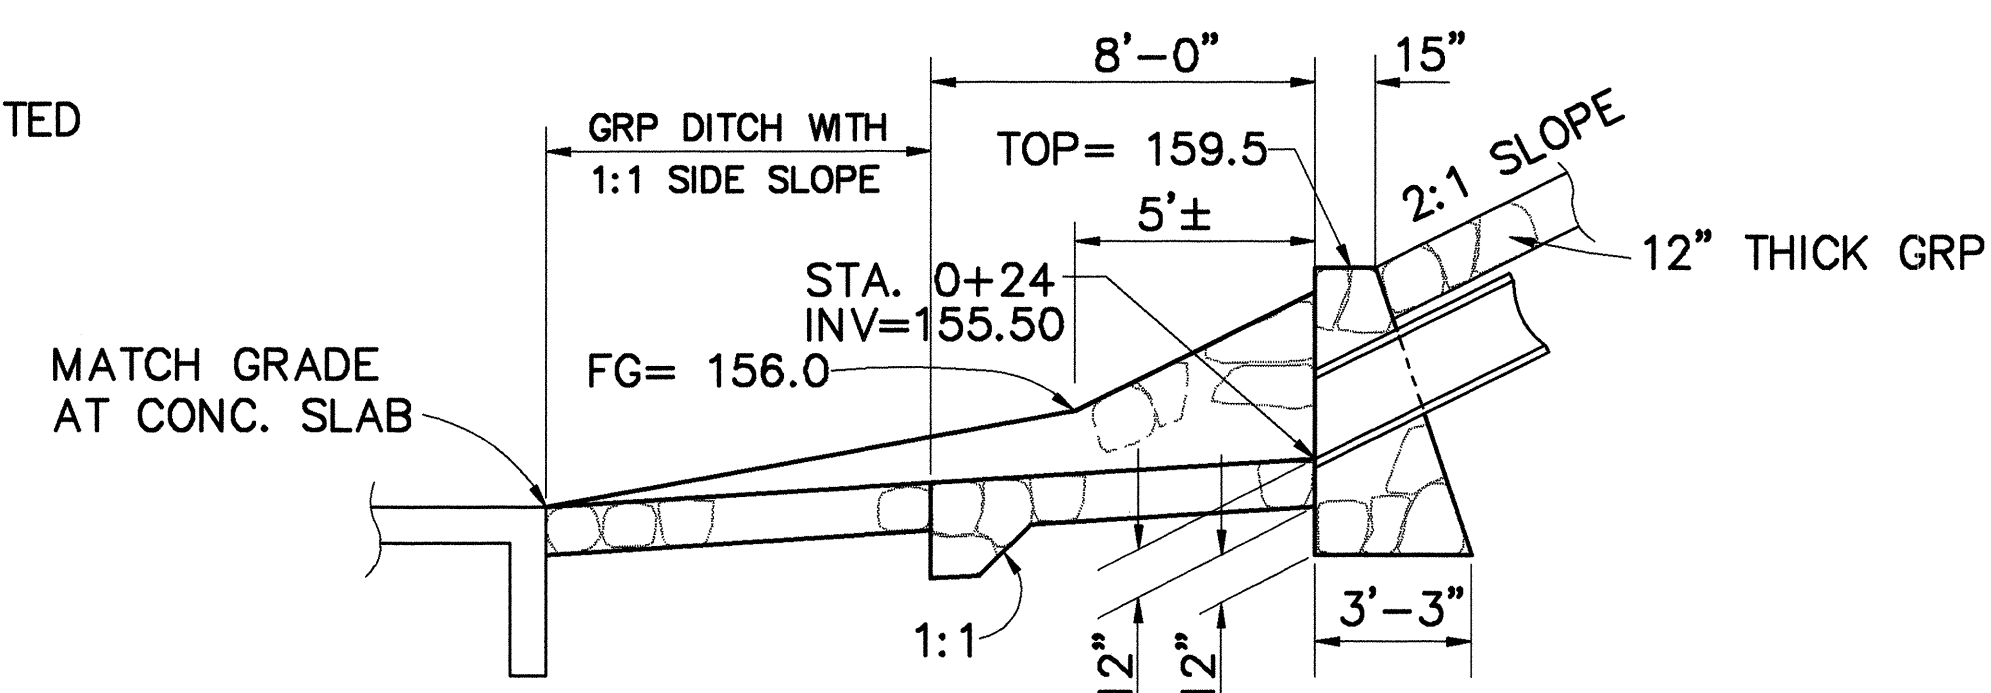

SECTION A
SCALE: 1/4"= 1'-0"

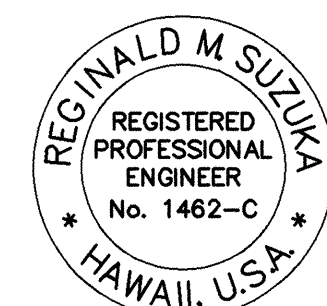

THIS WORK WAS PREPARED BY
ME OR UNDER MY SUPERVISION
Reginald M. Suzuki
Per. No. 1462-C
dtd: PARK ENGINEERING


STATE OF HAWAII DEPARTMENT OF TRANSPORTATION HIGHWAYS DIVISION	
DRAINAGE DETAILS	
INTERSTATE ROUTE H-3 F.A.I. PROJECT NO. I-H3-1(59)	
SCALE: AS NOTED	DATE: JUNE 1993
SHEET No. D17A OF 32 SHEETS	

9/30/93	ADDED NEW SHEET FOR ADDITIONAL UNDERDRAINS AND DRAINAGE DETAILS
DATE	REVISION


ADD. 47S-1

ADD47S-1 9/28/93 RSO
PHASE 1A
RE-PACKAGE


FED. ROAD DIS. NO.	STATE	FED. AID PROJ. NO.	FISCAL YEAR	SHEET NO.	TOTAL SHEETS
HAWAII	HAW.	I-H3-1(59)	1993	48	211

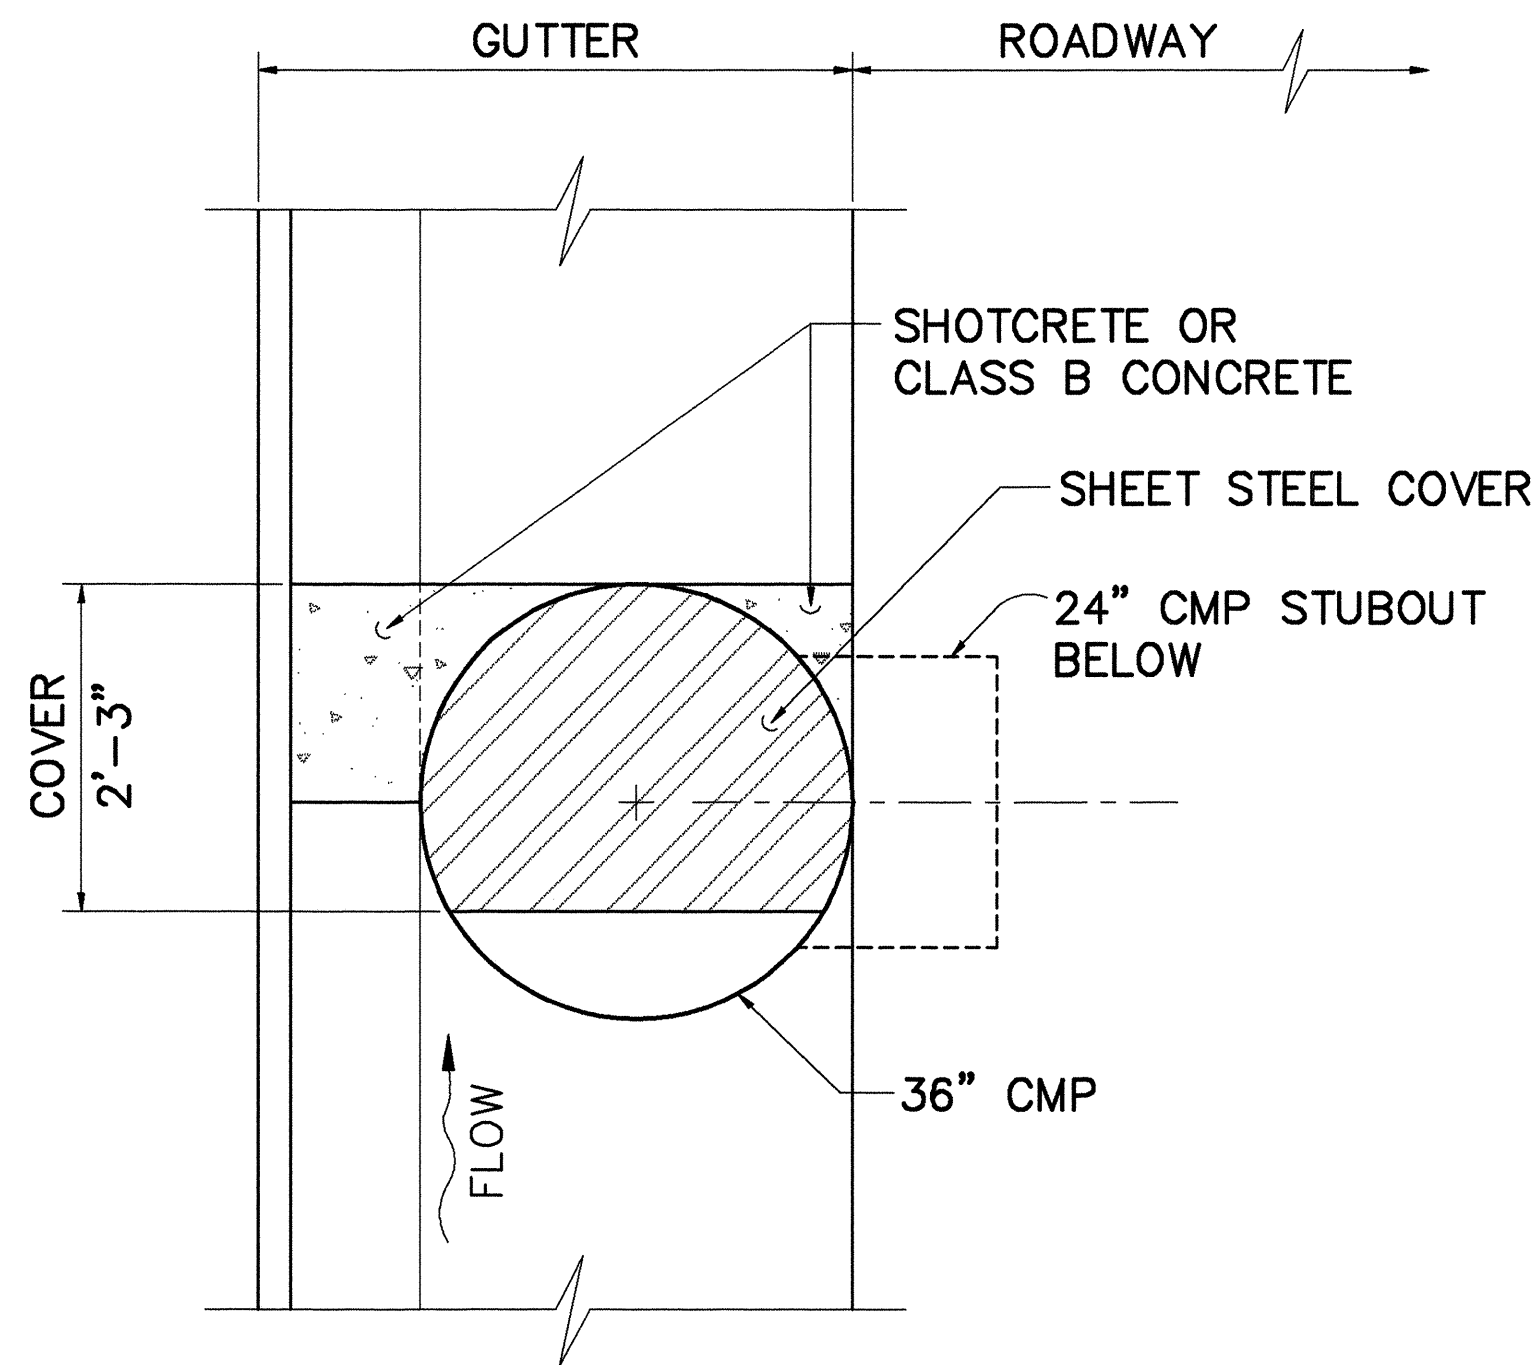


PLAN - DROP INTAKE - TYPE "A"
SCALE: 3/4" = 1'-0"

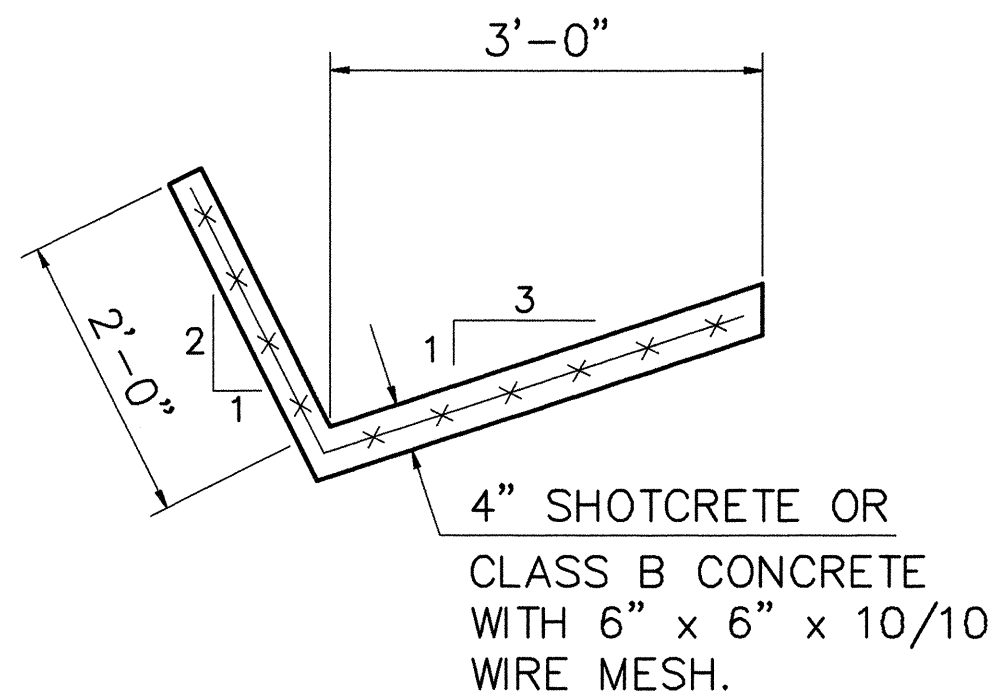


DRAINAGE DITCH TYPE A DETAIL
SCALE 3/4" = 1'-0"

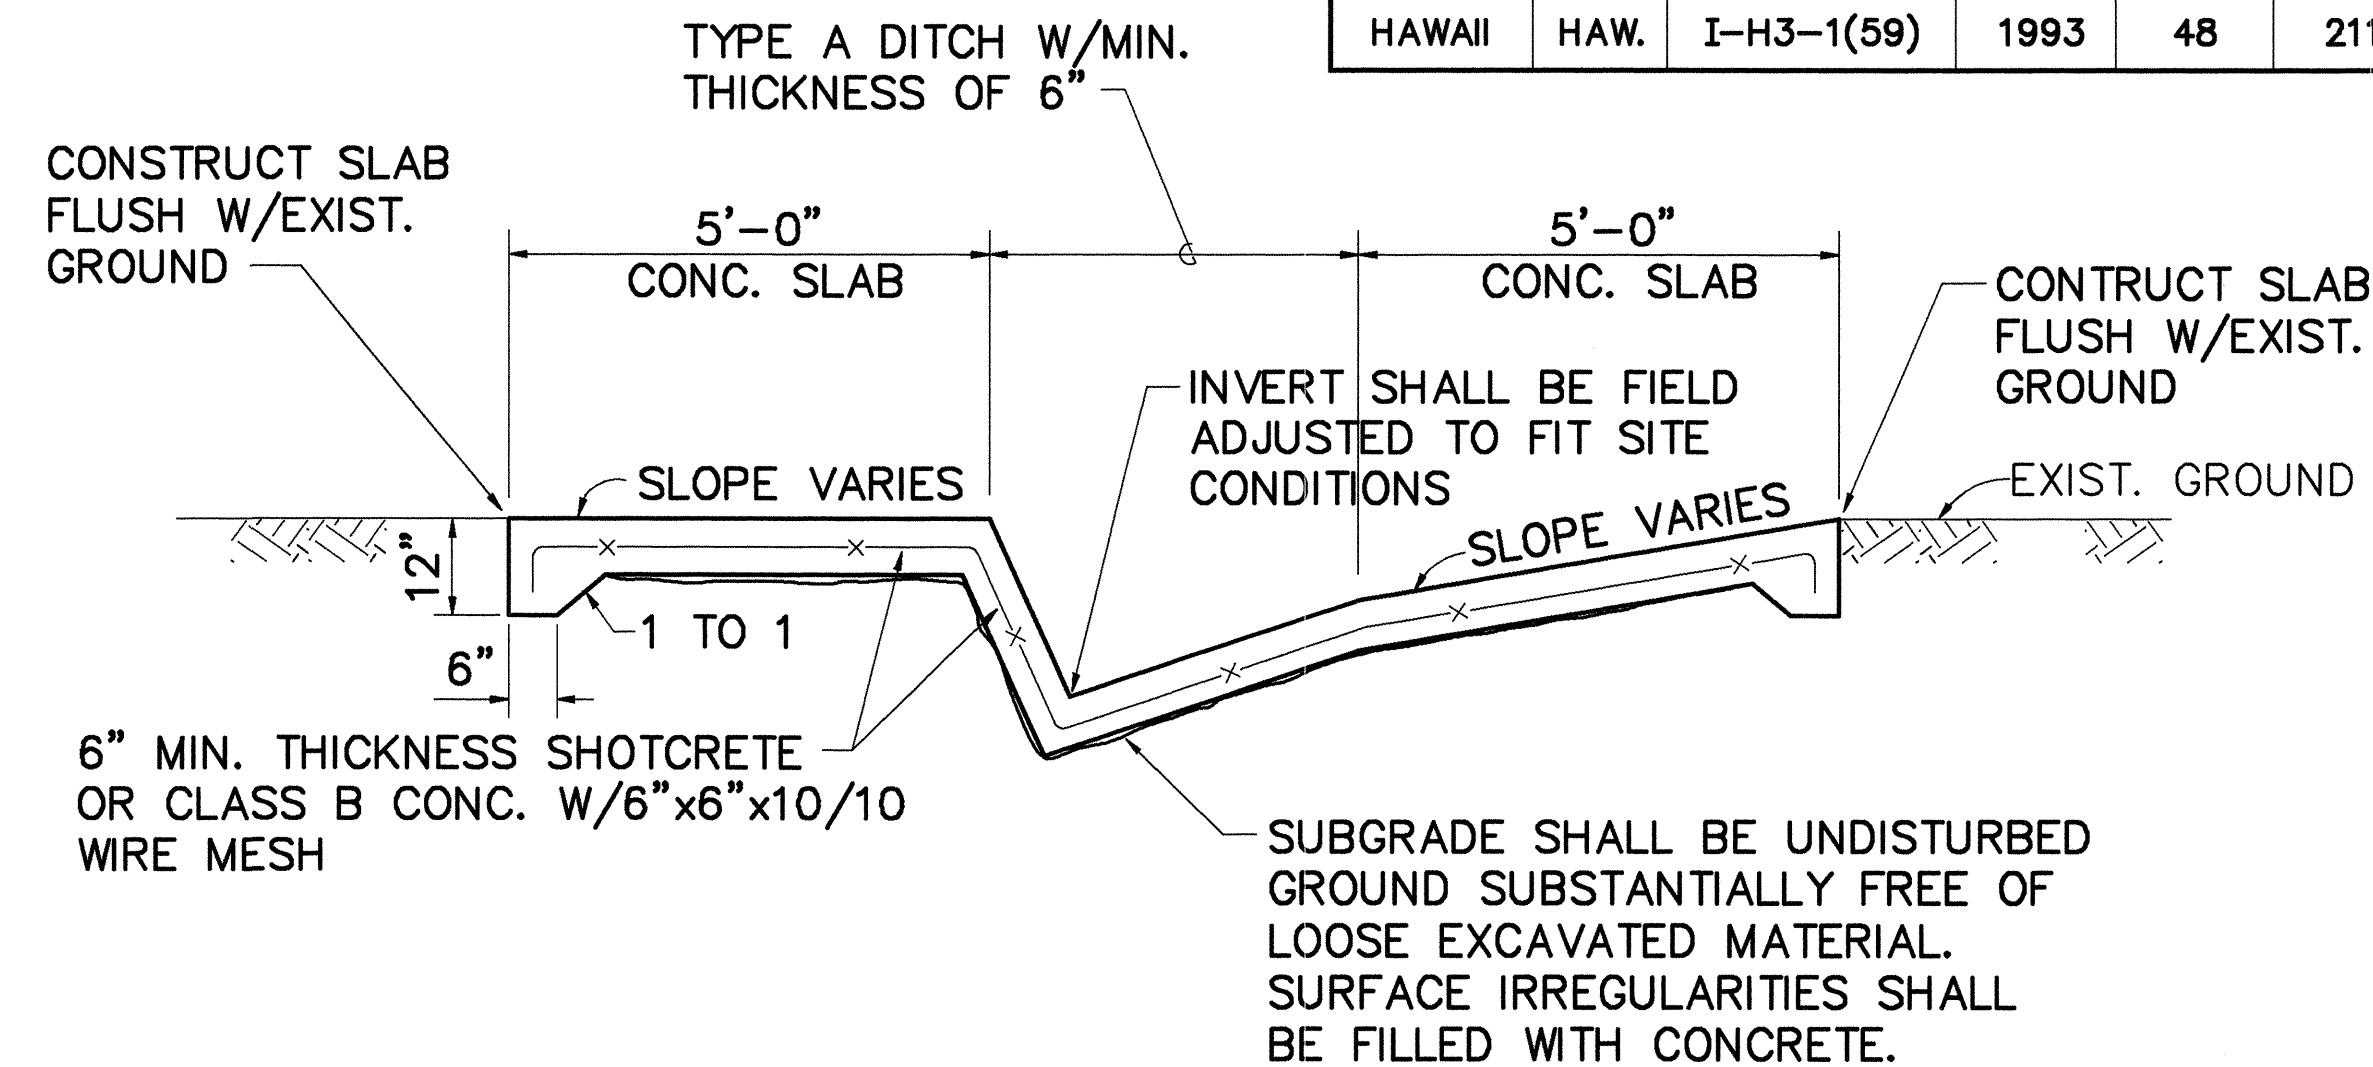


DETAIL B
SCALE: 1/2" = 1'-0"

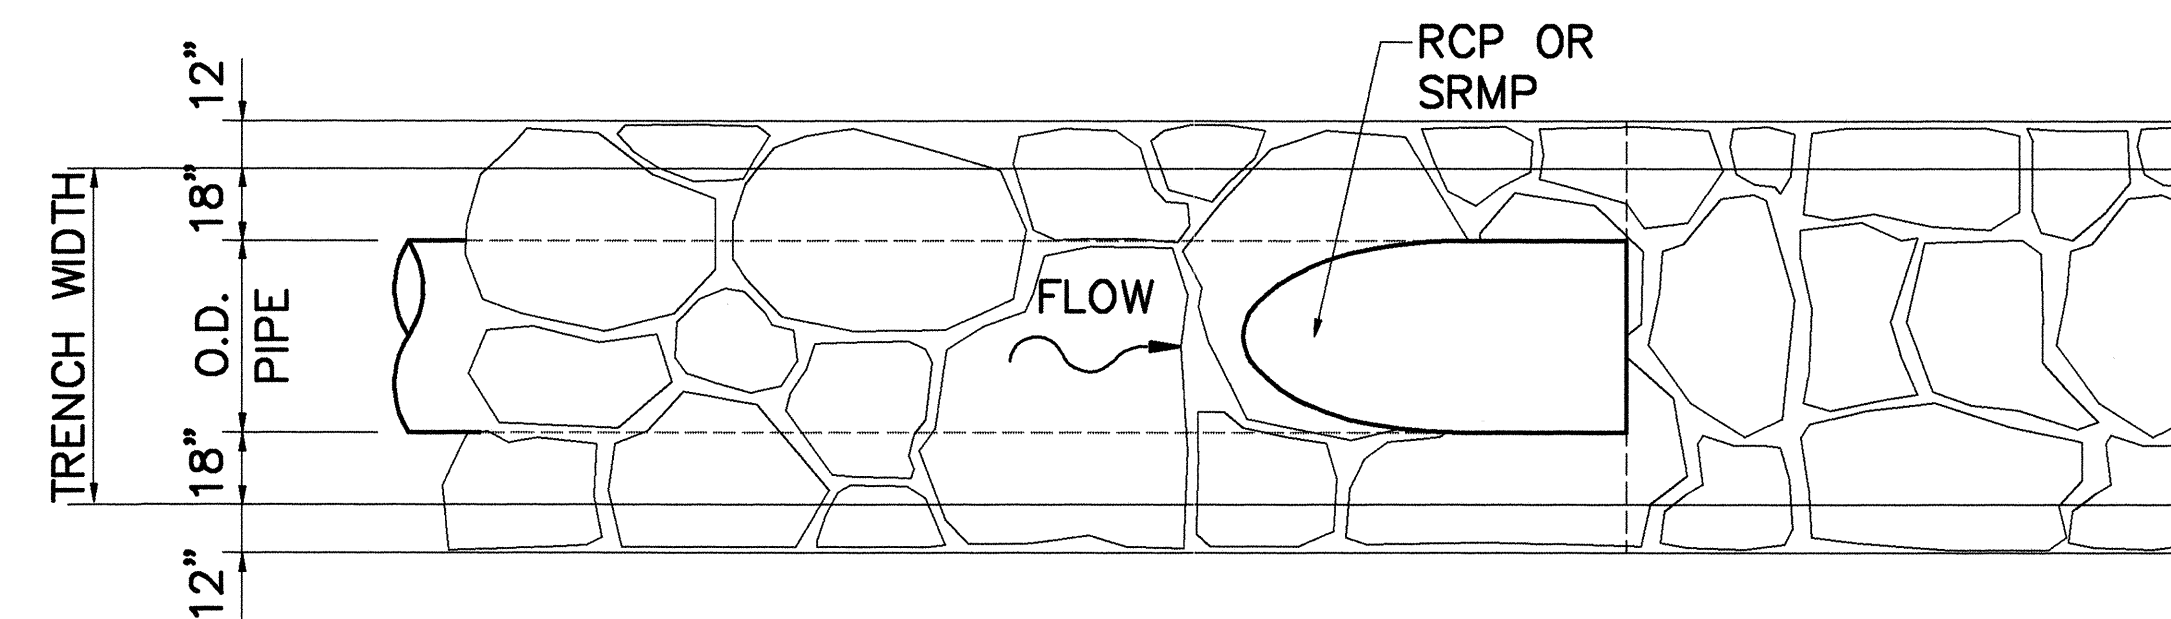


PLAN

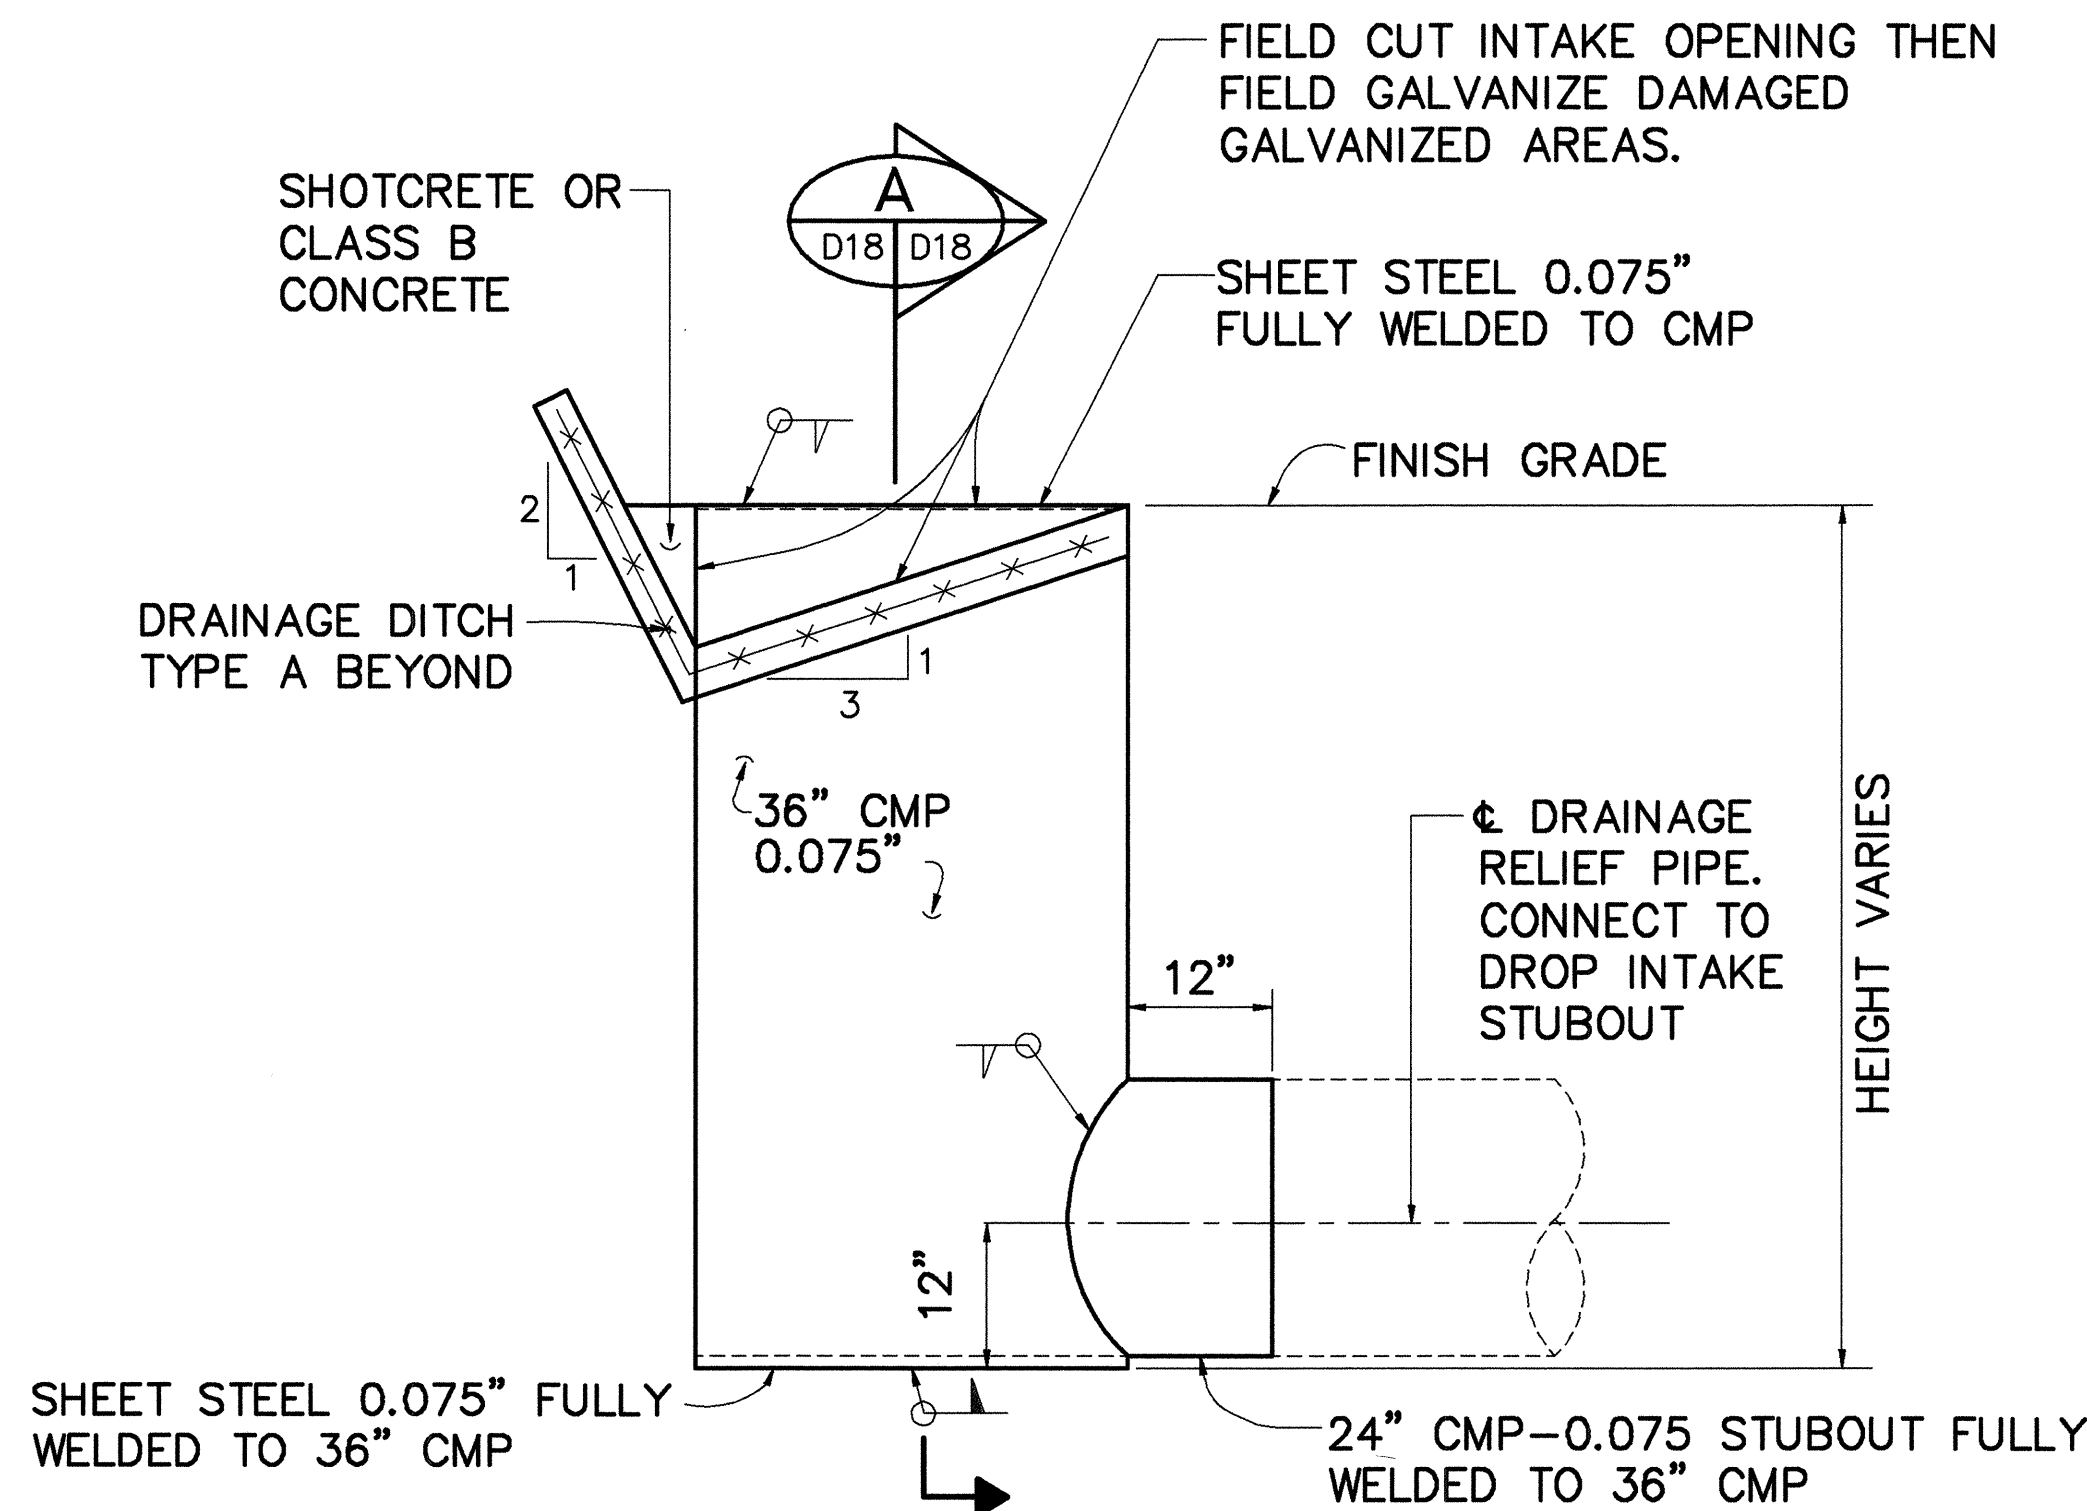


SECTION - DROP INTAKE - TYPE "A"
SCALE: 3/4" = 1'-0"

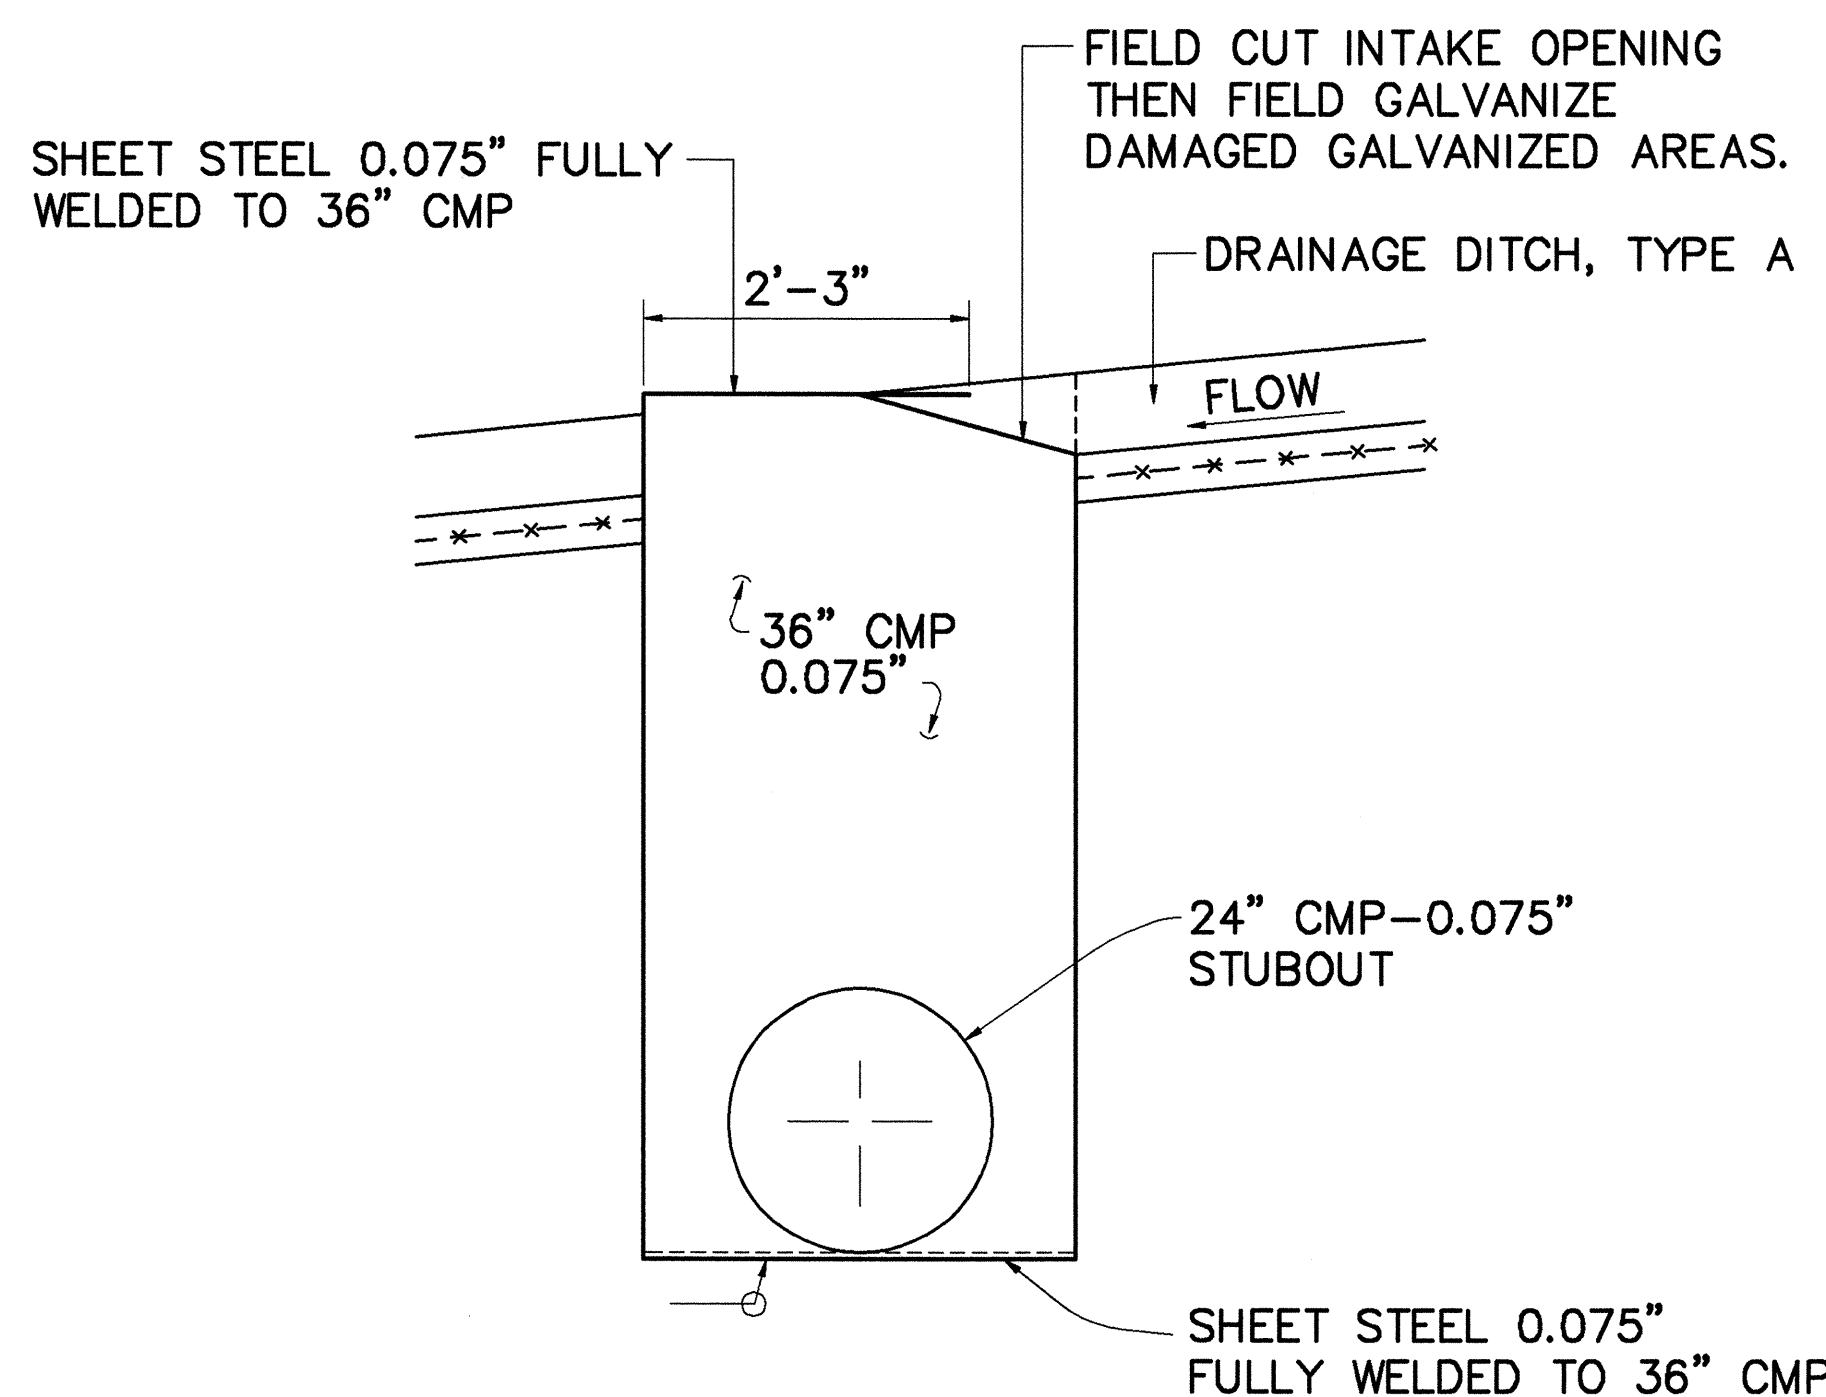

SECTION A
SCALE: 3/4"=1'-0"

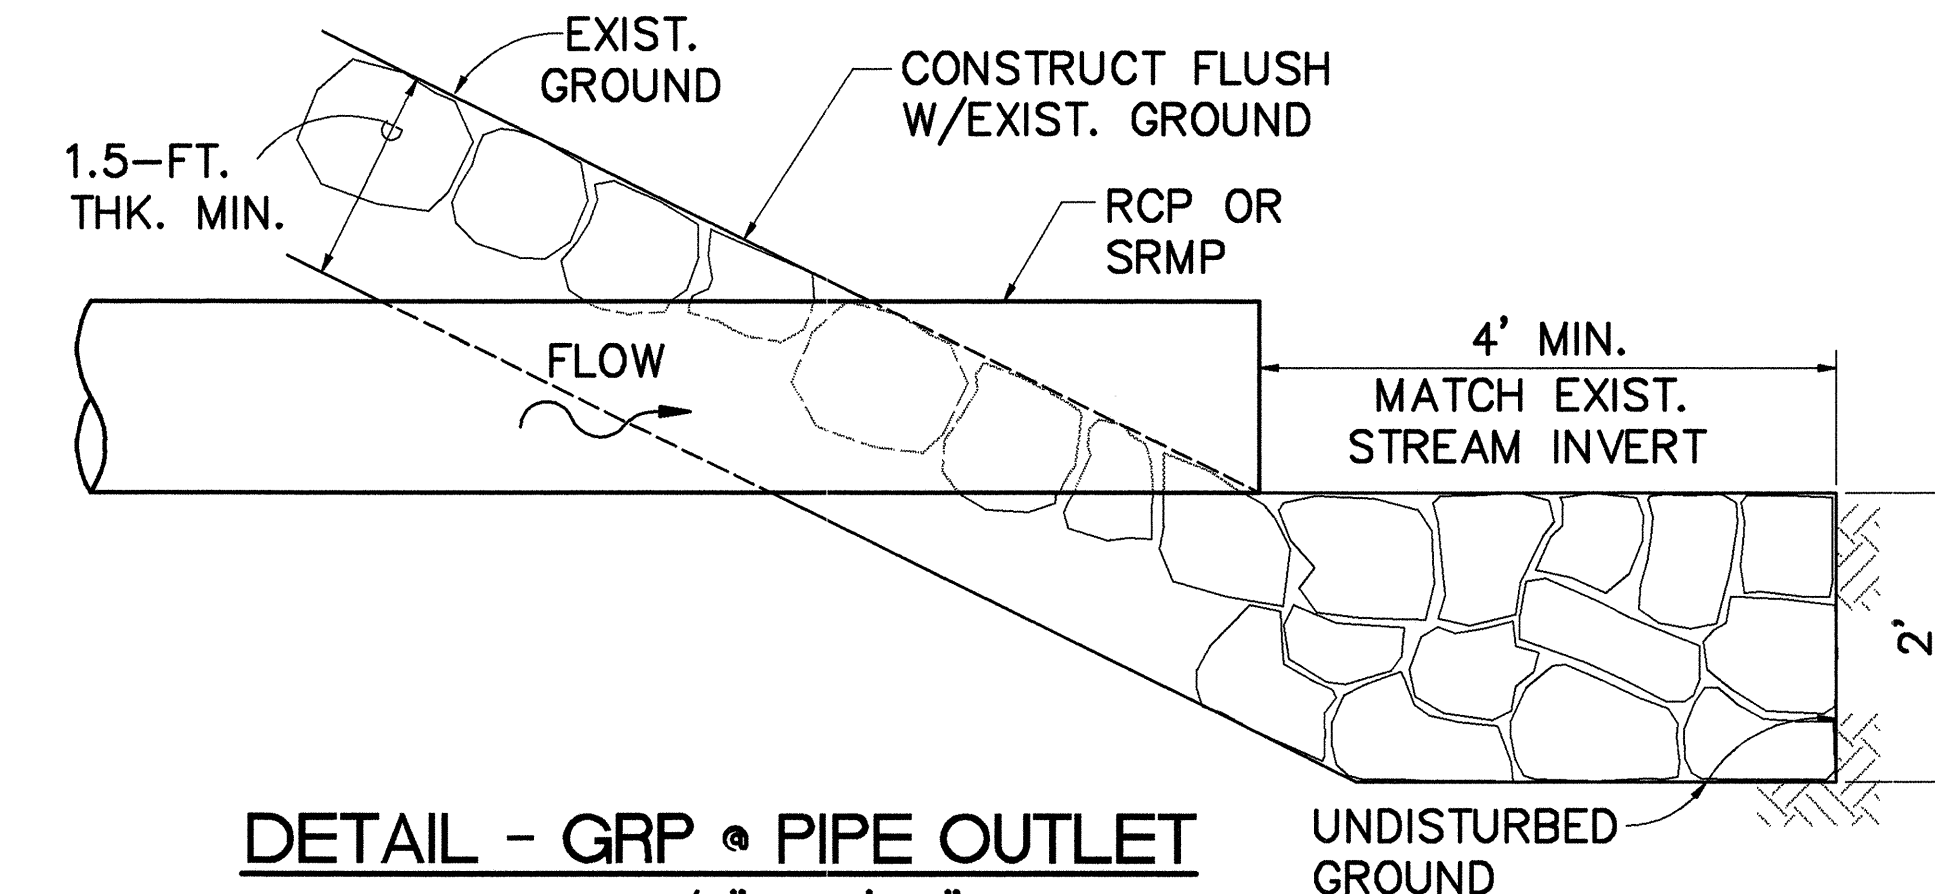

DETAIL - GRP PIPE OUTLET
SCALE: 3/4" = 1'-0"

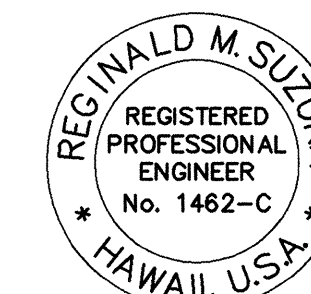

STATE OF HAWAII
DEPARTMENT OF TRANSPORTATION
HIGHWAYS DIVISION




DRAINAGE DETAILS

CONSTRUCTION ACCESS ROAD
F.A.I. PROJECT NO. I-H3-1(59)

SCALE: AS SHOWN DATE: JUNE 1993
SHEET No. D18 OF 32 SHEETS


ORIGINAL PLAN	NO.
DESIGNED BY	DATE
CHECKED BY	DATE
QUANTITIES BY	DATE
NOTED BY	DATE

FED. ROAD DIS. NO.	STATE	FED. AID PROJ. NO.	FISCAL YEAR	SHEET NO.	TOTAL SHEETS
HAWAII	HAW.	I-H3-1(68)	1993	49	211

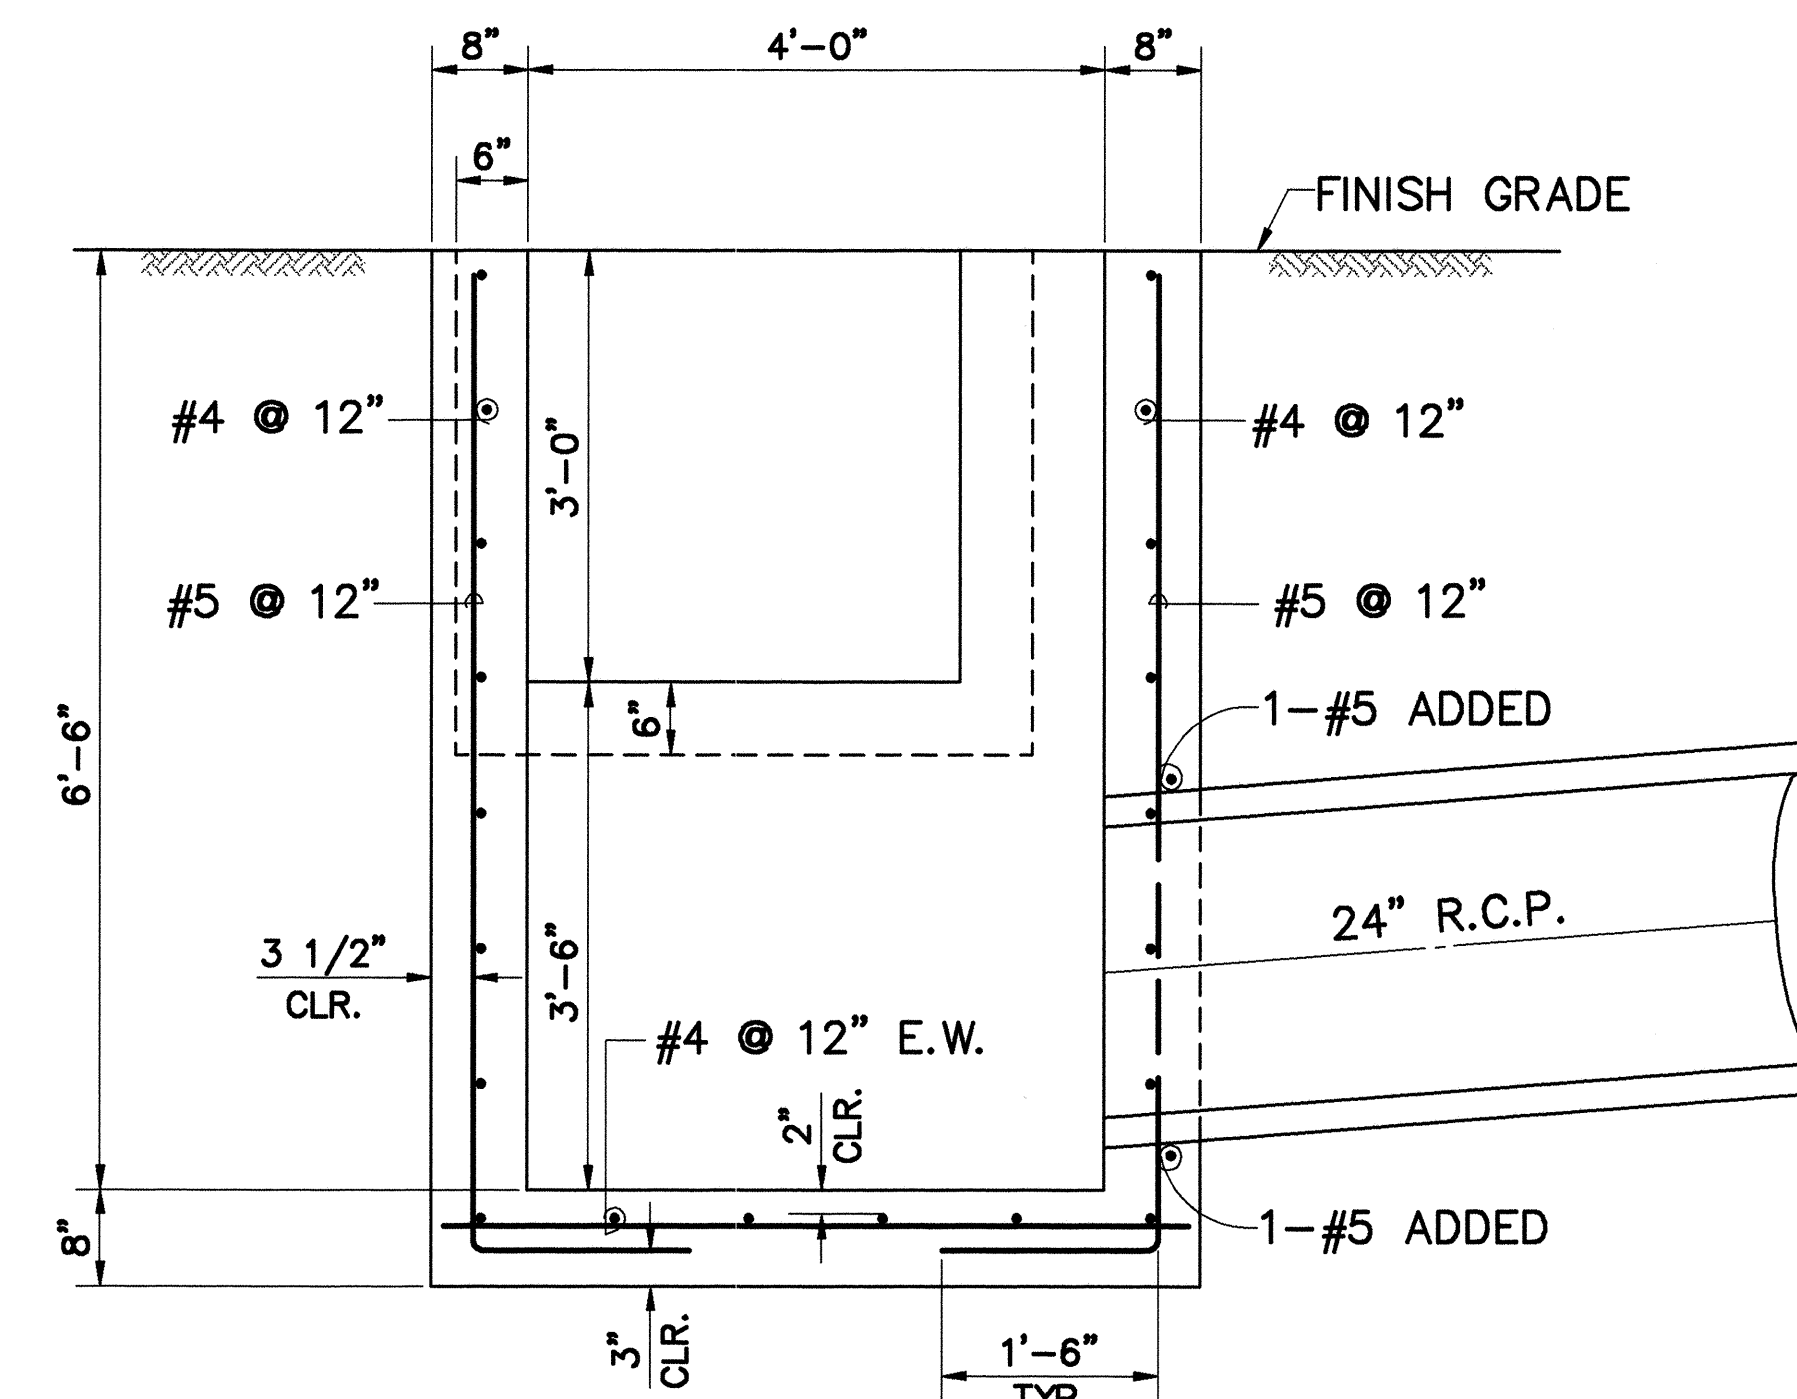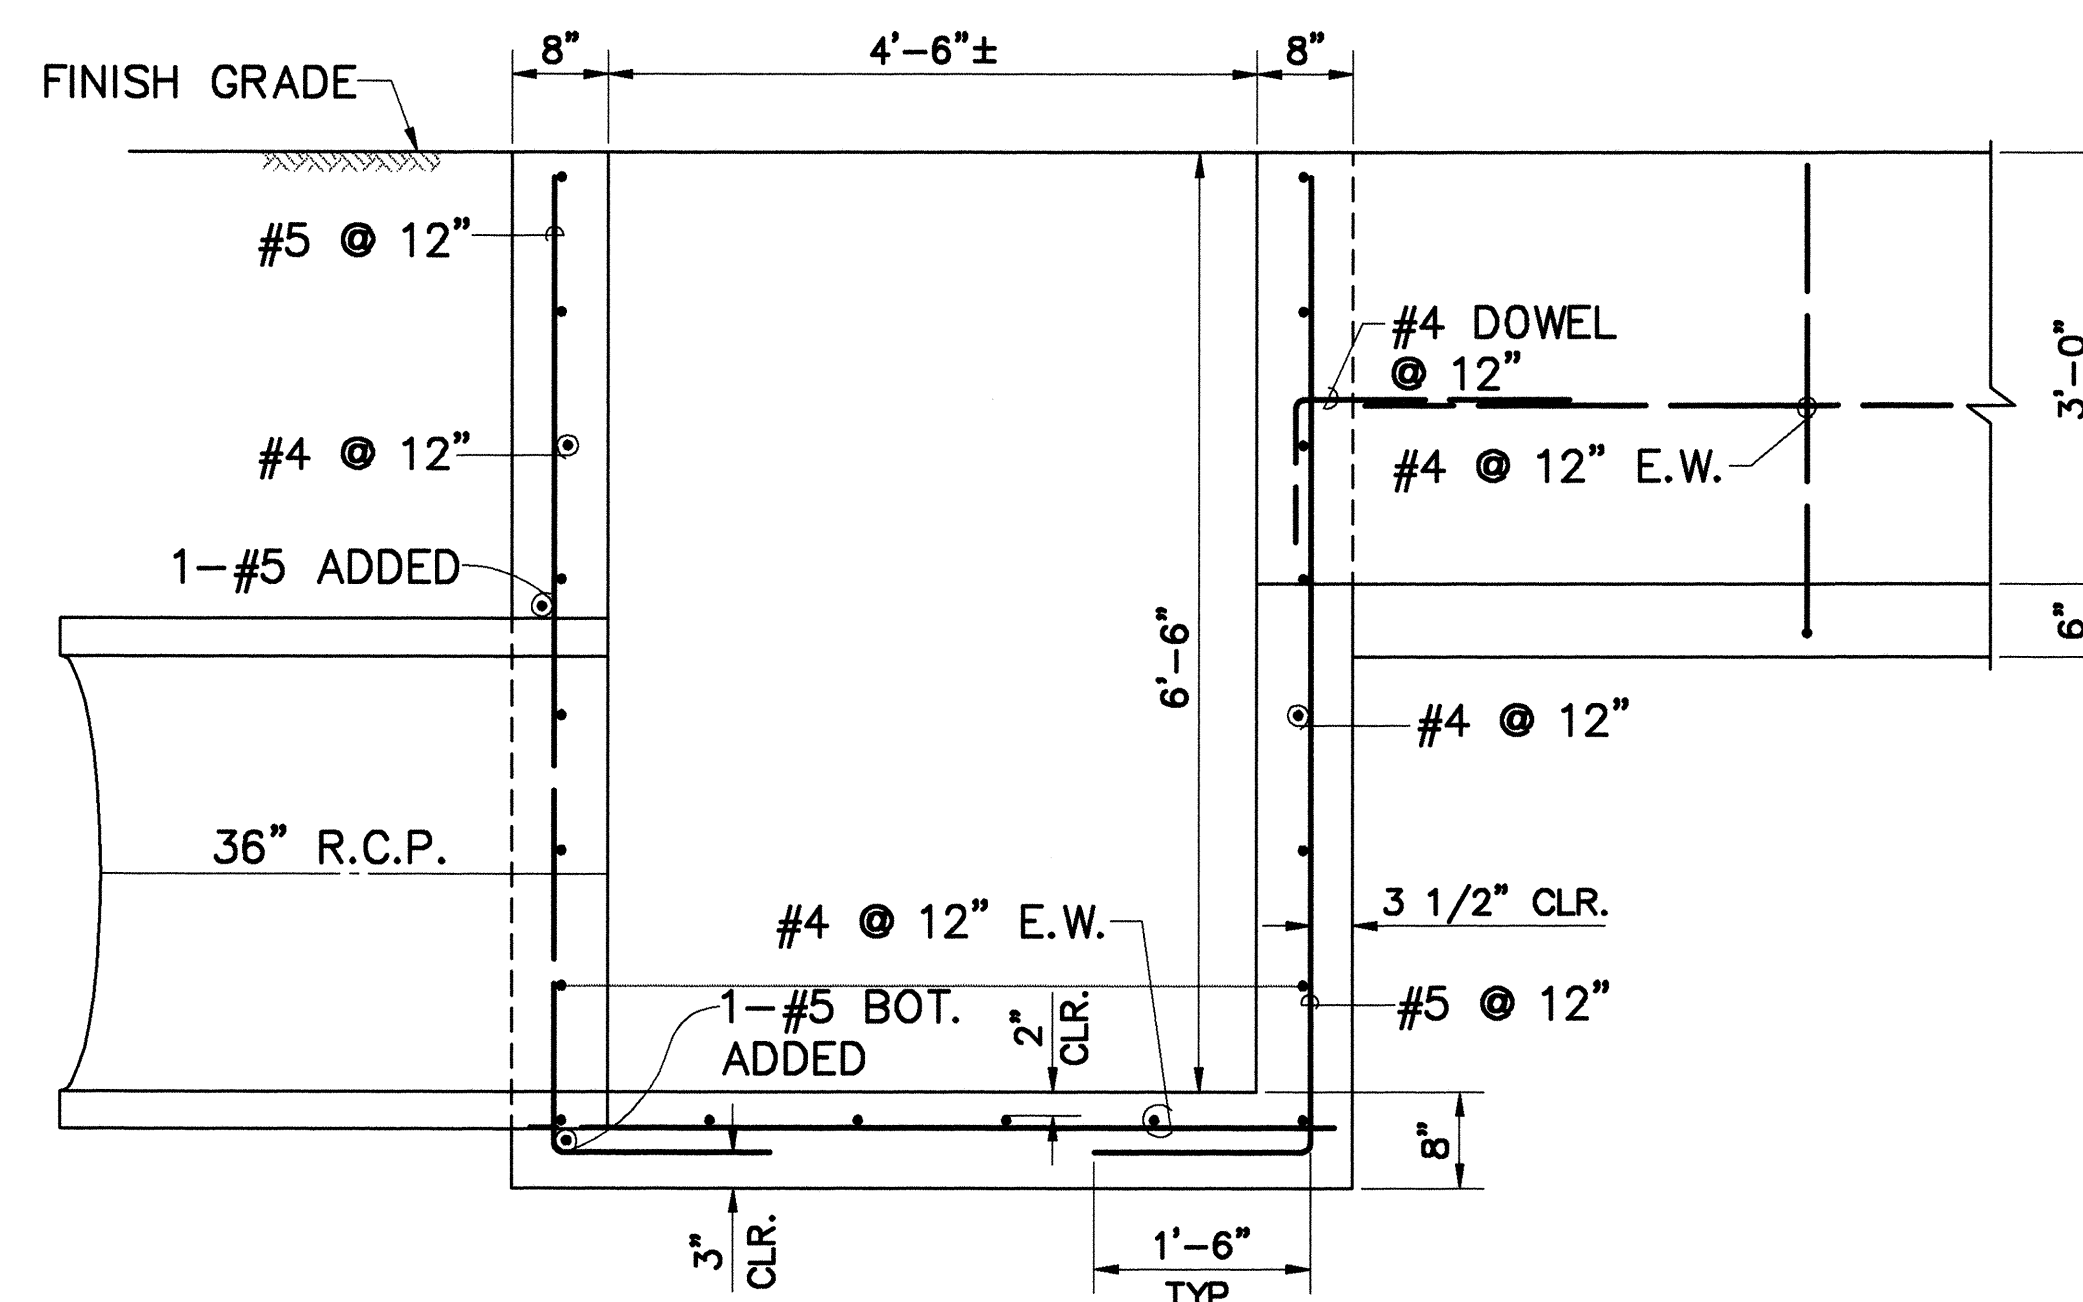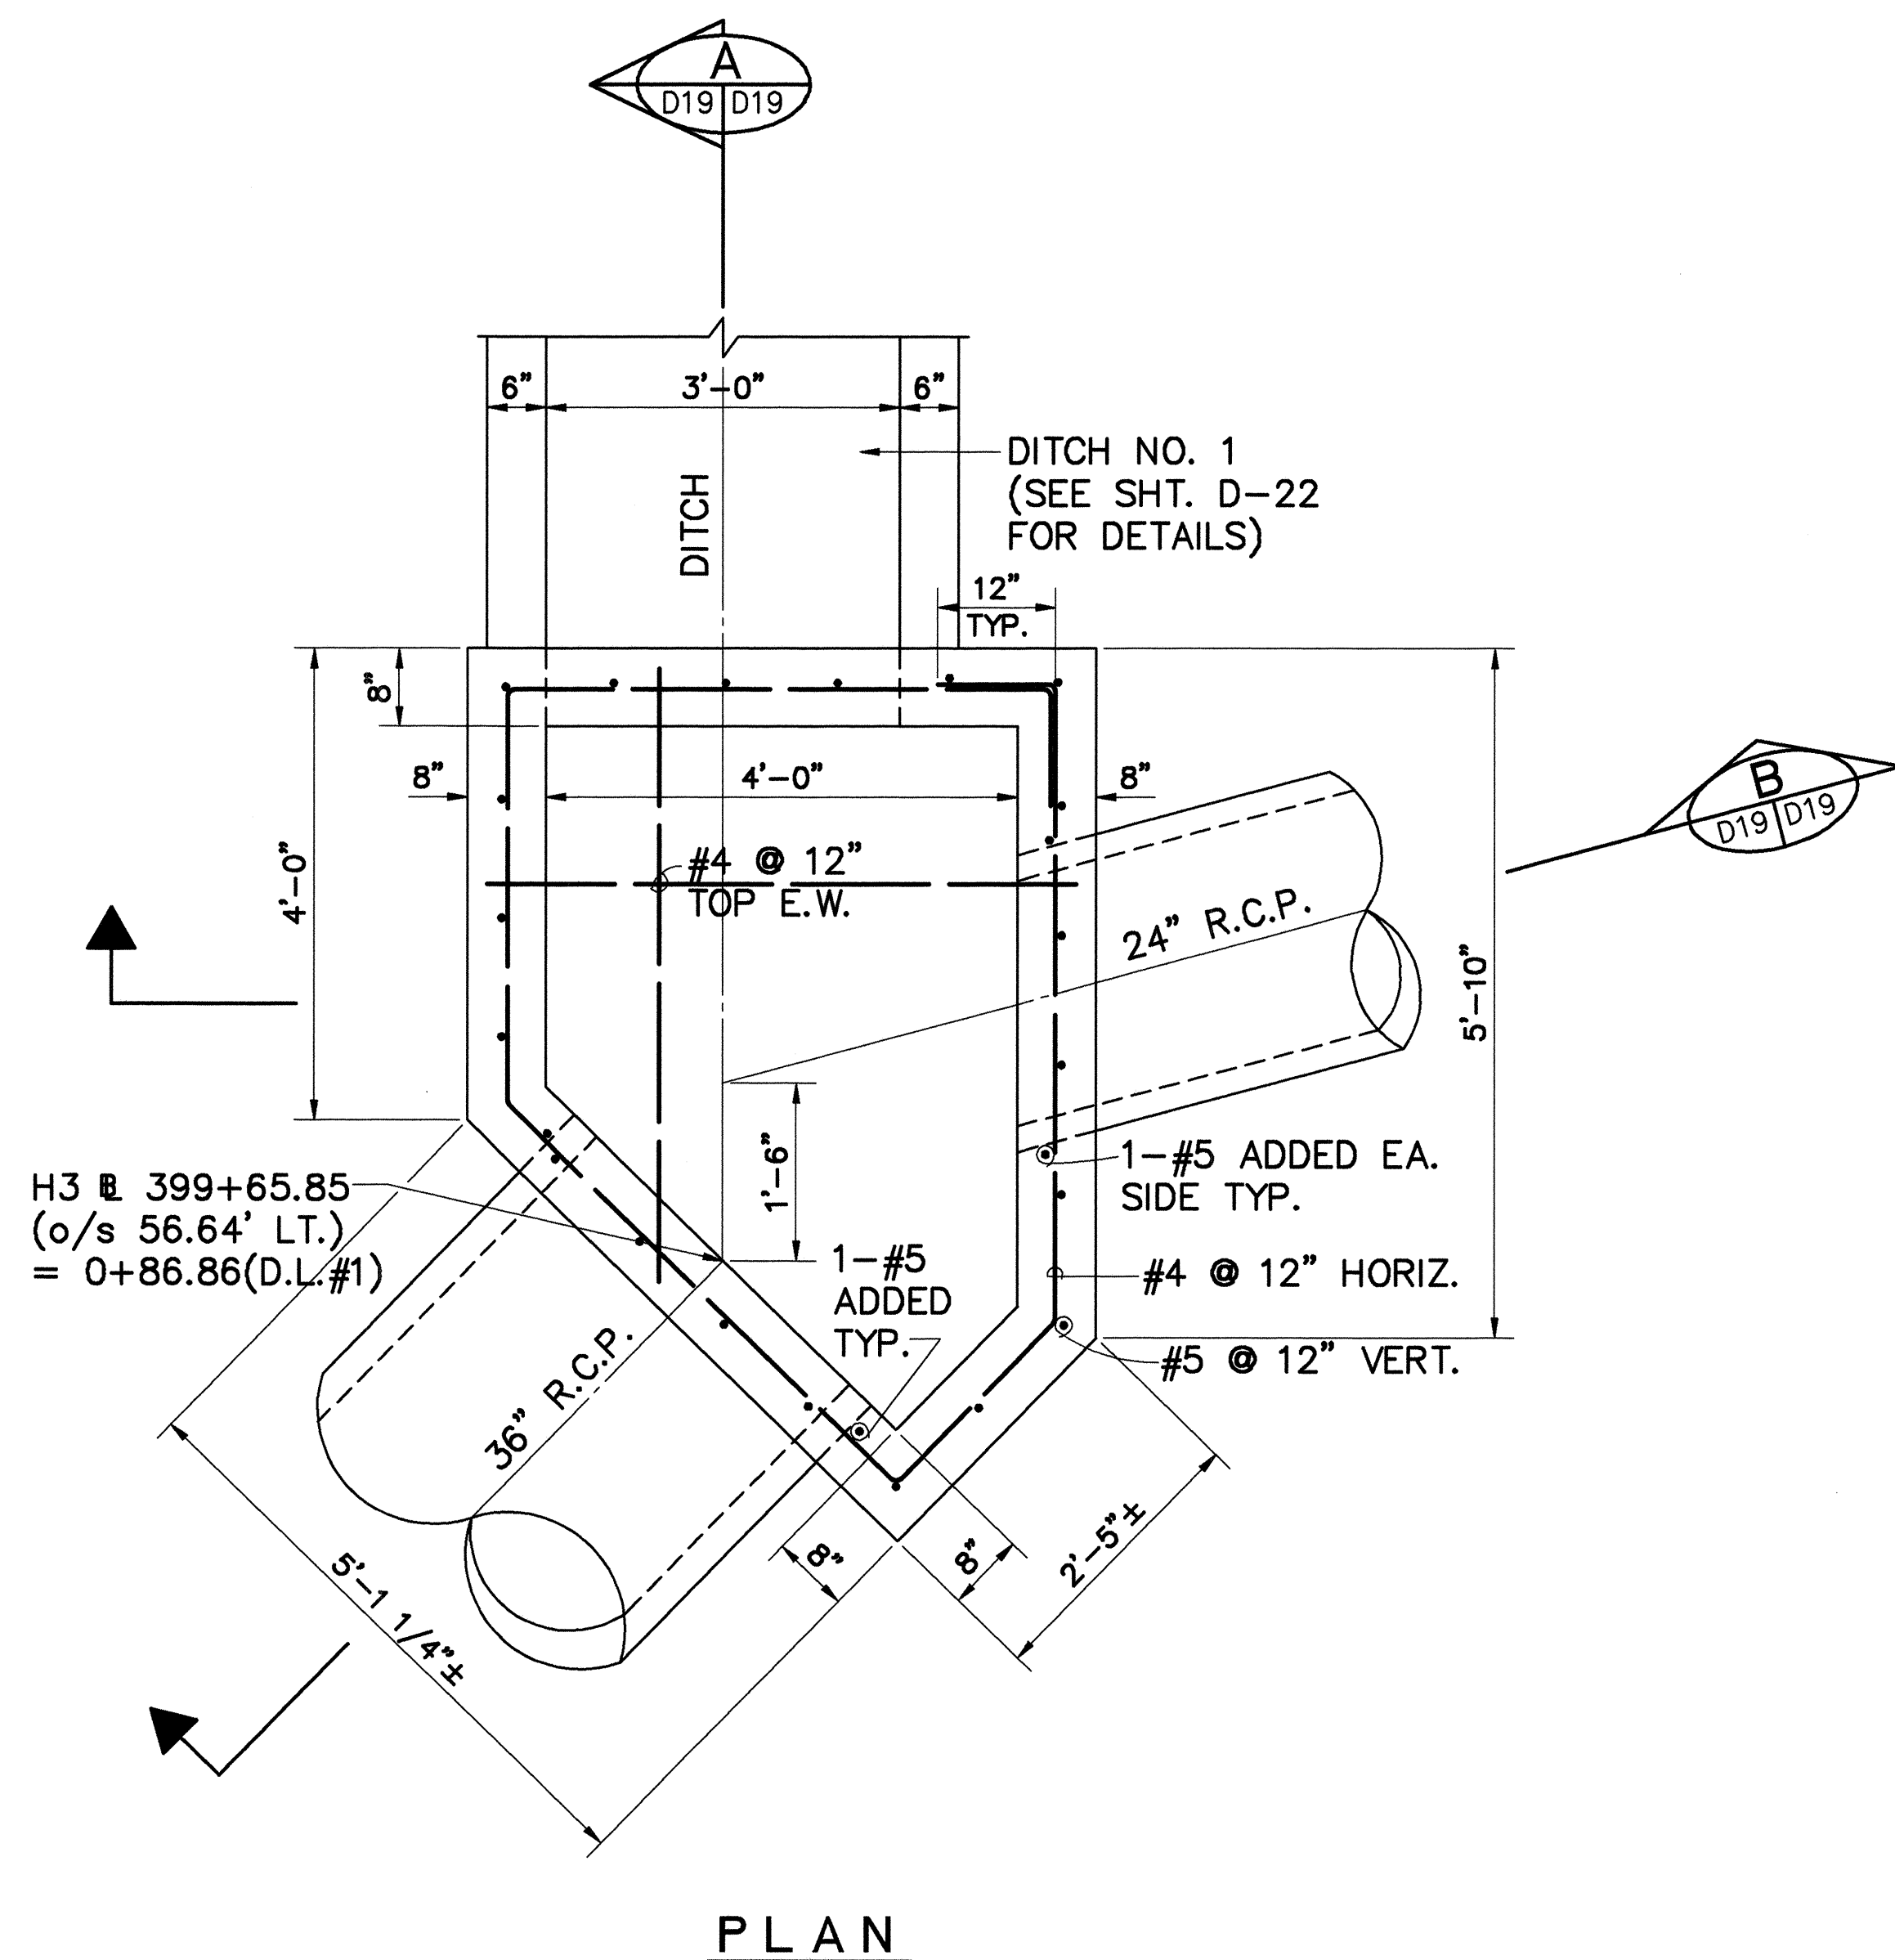


JUNCTION BOX NO. 1
SCALE: 3/4" = 1'-0"

DESIGNED BY	DATE
DRAWN BY	
CHECKED BY	
NO.	

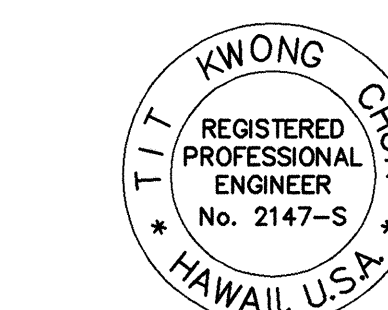

THIS WORK WAS PREPARED BY ME
OR UNDER MY SUPERVISION

Signature
PARK ENGINEERING

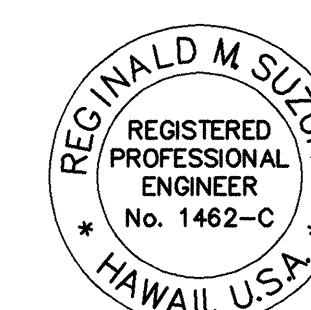

THIS WORK WAS PREPARED BY ME
OR UNDER MY SUPERVISION

Signature
PARK ENGINEERING

STATE OF HAWAII
DEPARTMENT OF TRANSPORTATION
HIGHWAYS DIVISION


DRAINAGE DETAILS

INTERSTATE ROUTE H-3
F.A.I. PROJECT NO. I-H3-I(59)


SCALE: AS SHOWN DATE: JUNE 1993

SHEET No. D19 OF 32 SHEETS

FED. ROAD DIS. NO.	STATE	FED. AID PROJ. NO.	FISCAL YEAR	SHEET NO.	TOTAL SHEETS
HAWAII	HAW.	I-H3-1(68)	1993	ADD.50	211

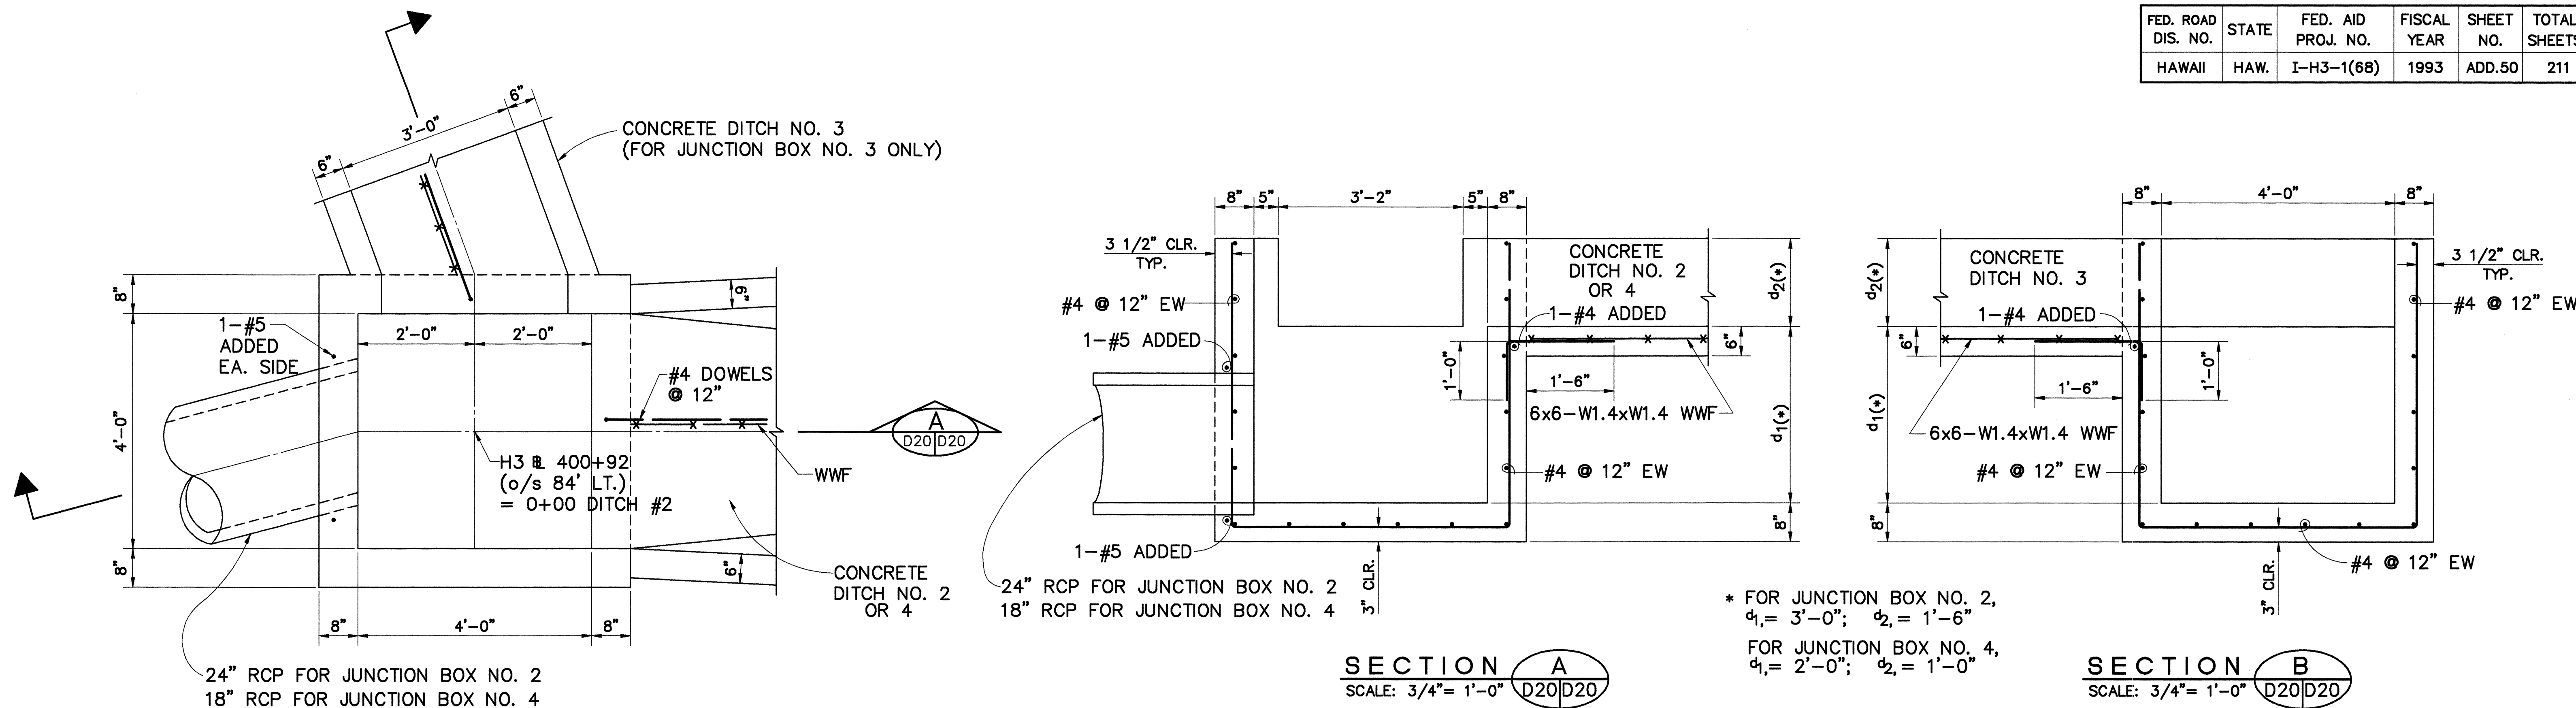

DESIGNED BY	DATE
DRAWN BY	
CHECKED BY	
NOTED BY	
QUANTITIES BY	
NO.	

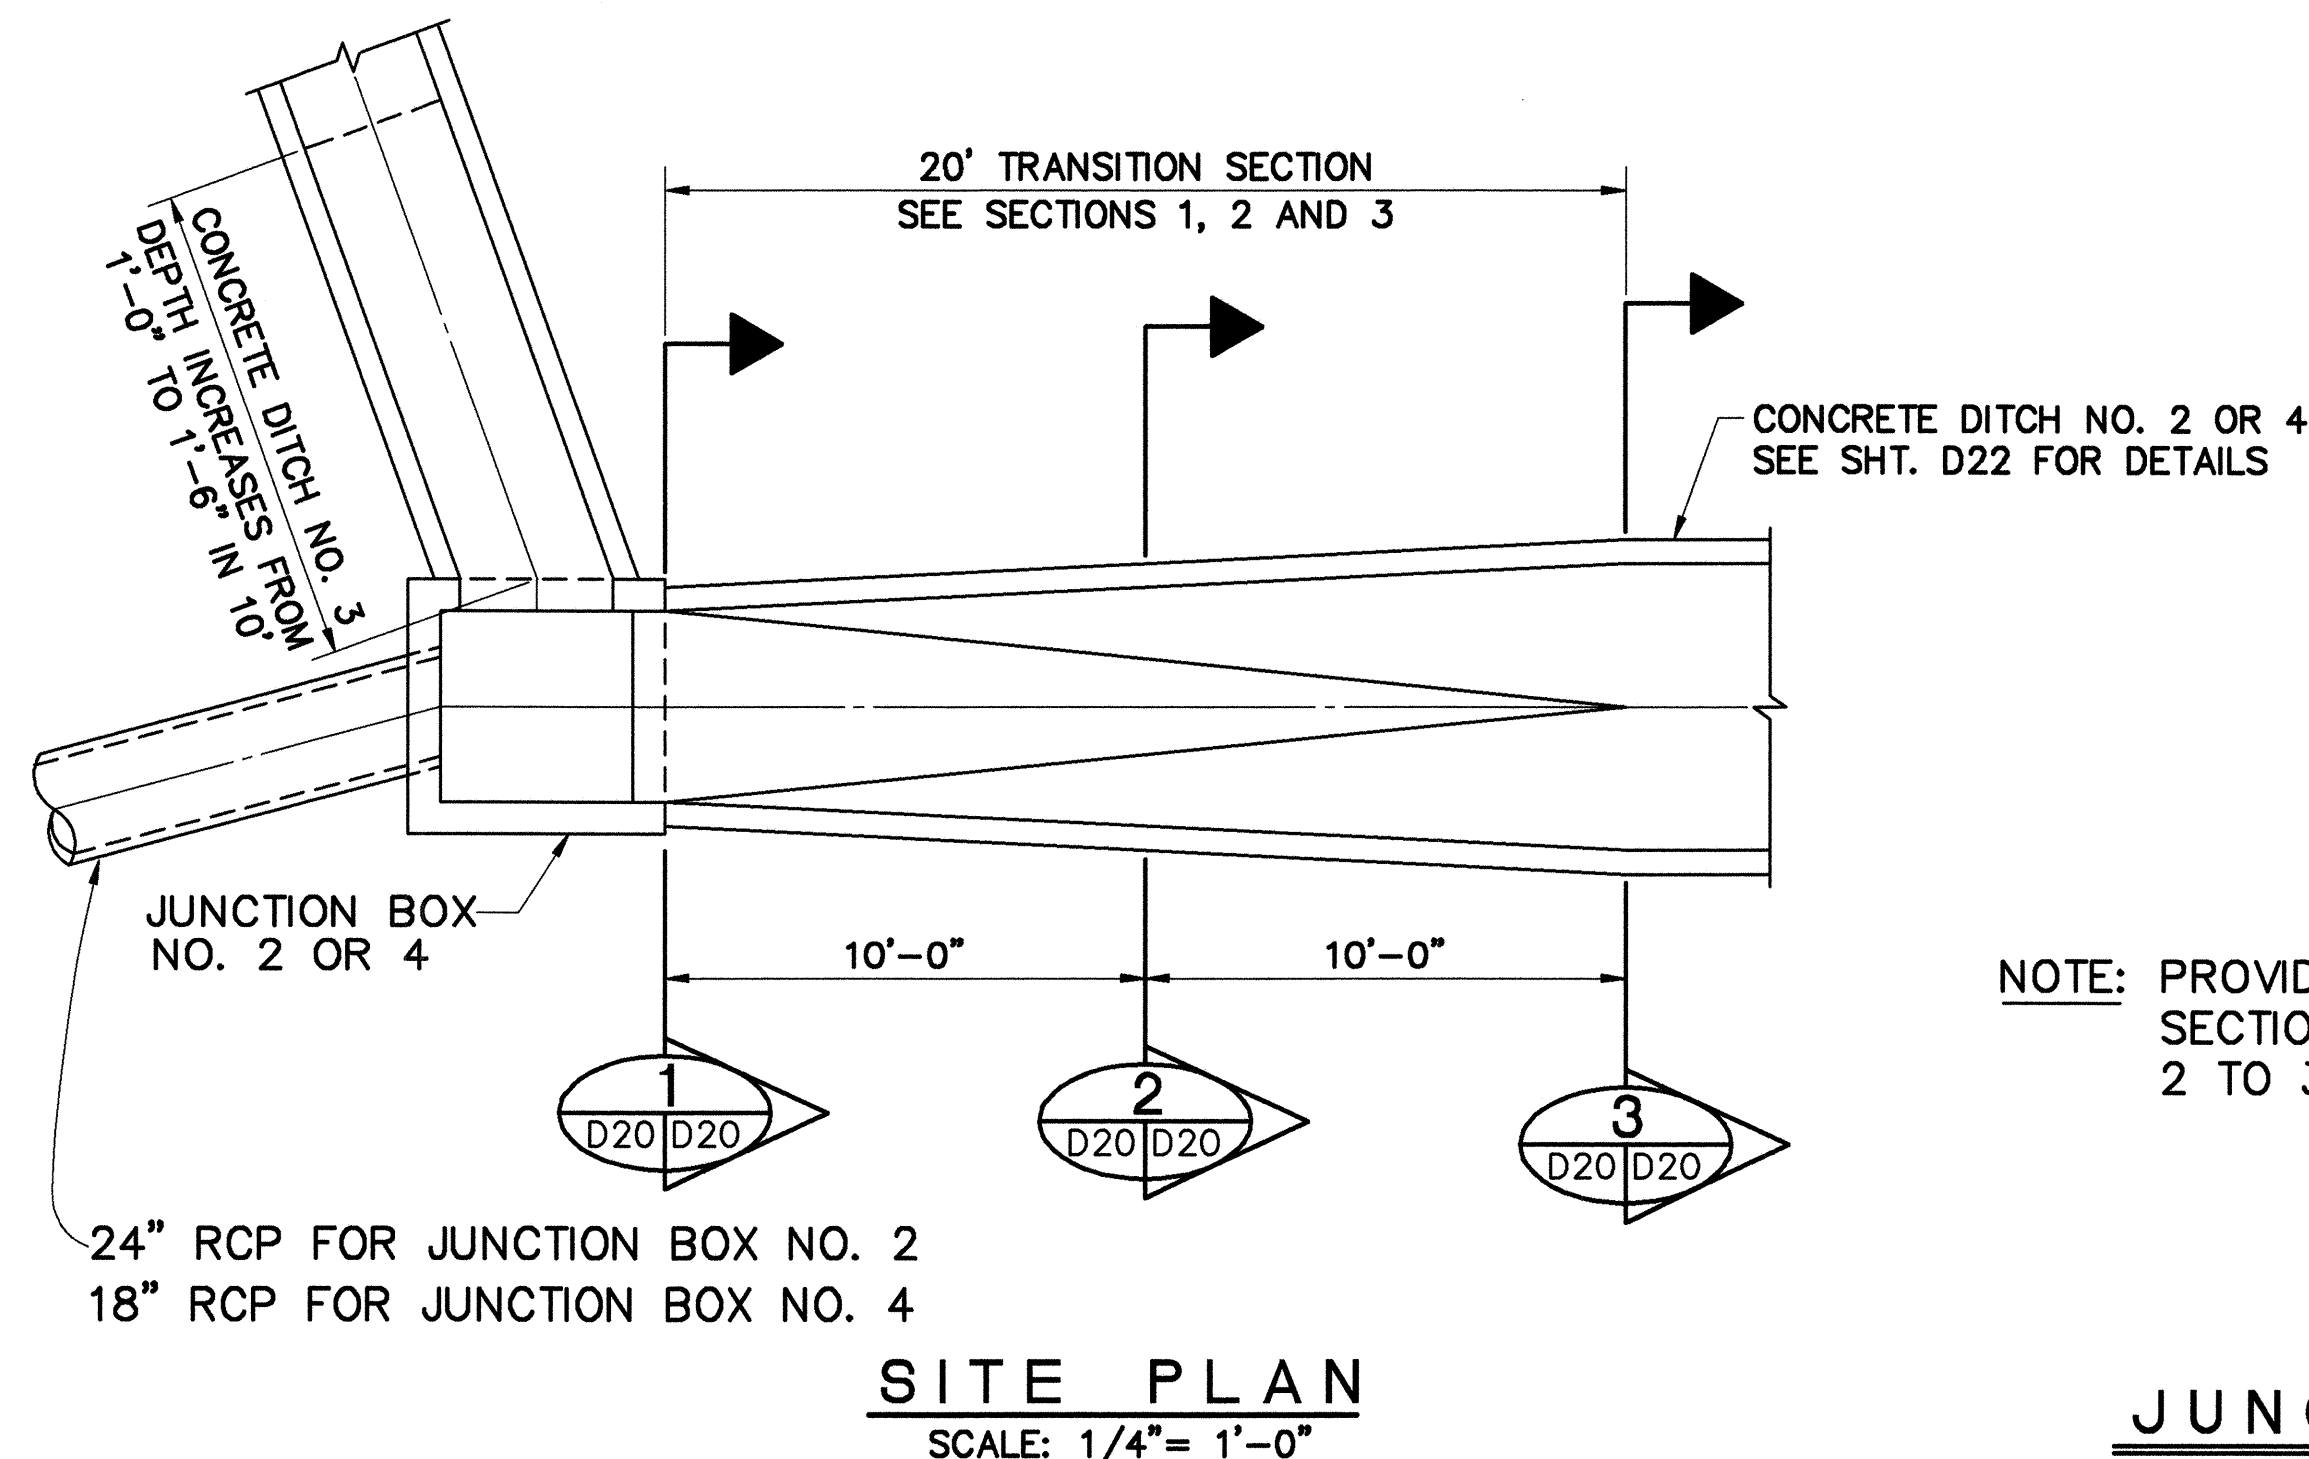

NOTE: PROVIDE SMOOTH TRANSITION FROM
SECTION 1 TO 2 AND FROM SECTION
2 TO 3.

JUNCTION BOX NO. 2 AND 4

9/30/93	REVISED DETAILS FOR JUNCTION BOX NO. 4.
DATE	REVISION




THIS WORK WAS PREPARED BY ME
OR UNDER MY SUPERVISION

THIS WORK WAS PREPARED BY ME
OR UNDER MY SUPERVISION


*** SIGNATURE HAS BEEN DIGITIZED ***

STATE OF HAWAII DEPARTMENT OF TRANSPORTATION HIGHWAYS DIVISION
DRAINAGE DETAILS
INTERSTATE ROUTE H-3 F.A.I. PROJECT NO. I-H3-1(59)
SCALE: AS SHOWN DATE: JUNE 1993
SHEET No. D20 OF 32 SHEETS

FED. ROAD DIS. NO.	STATE	FED. AID PROJ. NO.	FISCAL YEAR	SHEET NO.	TOTAL SHEETS
HAWAII	HAW.	I-H3-1(59)	1993	51	211

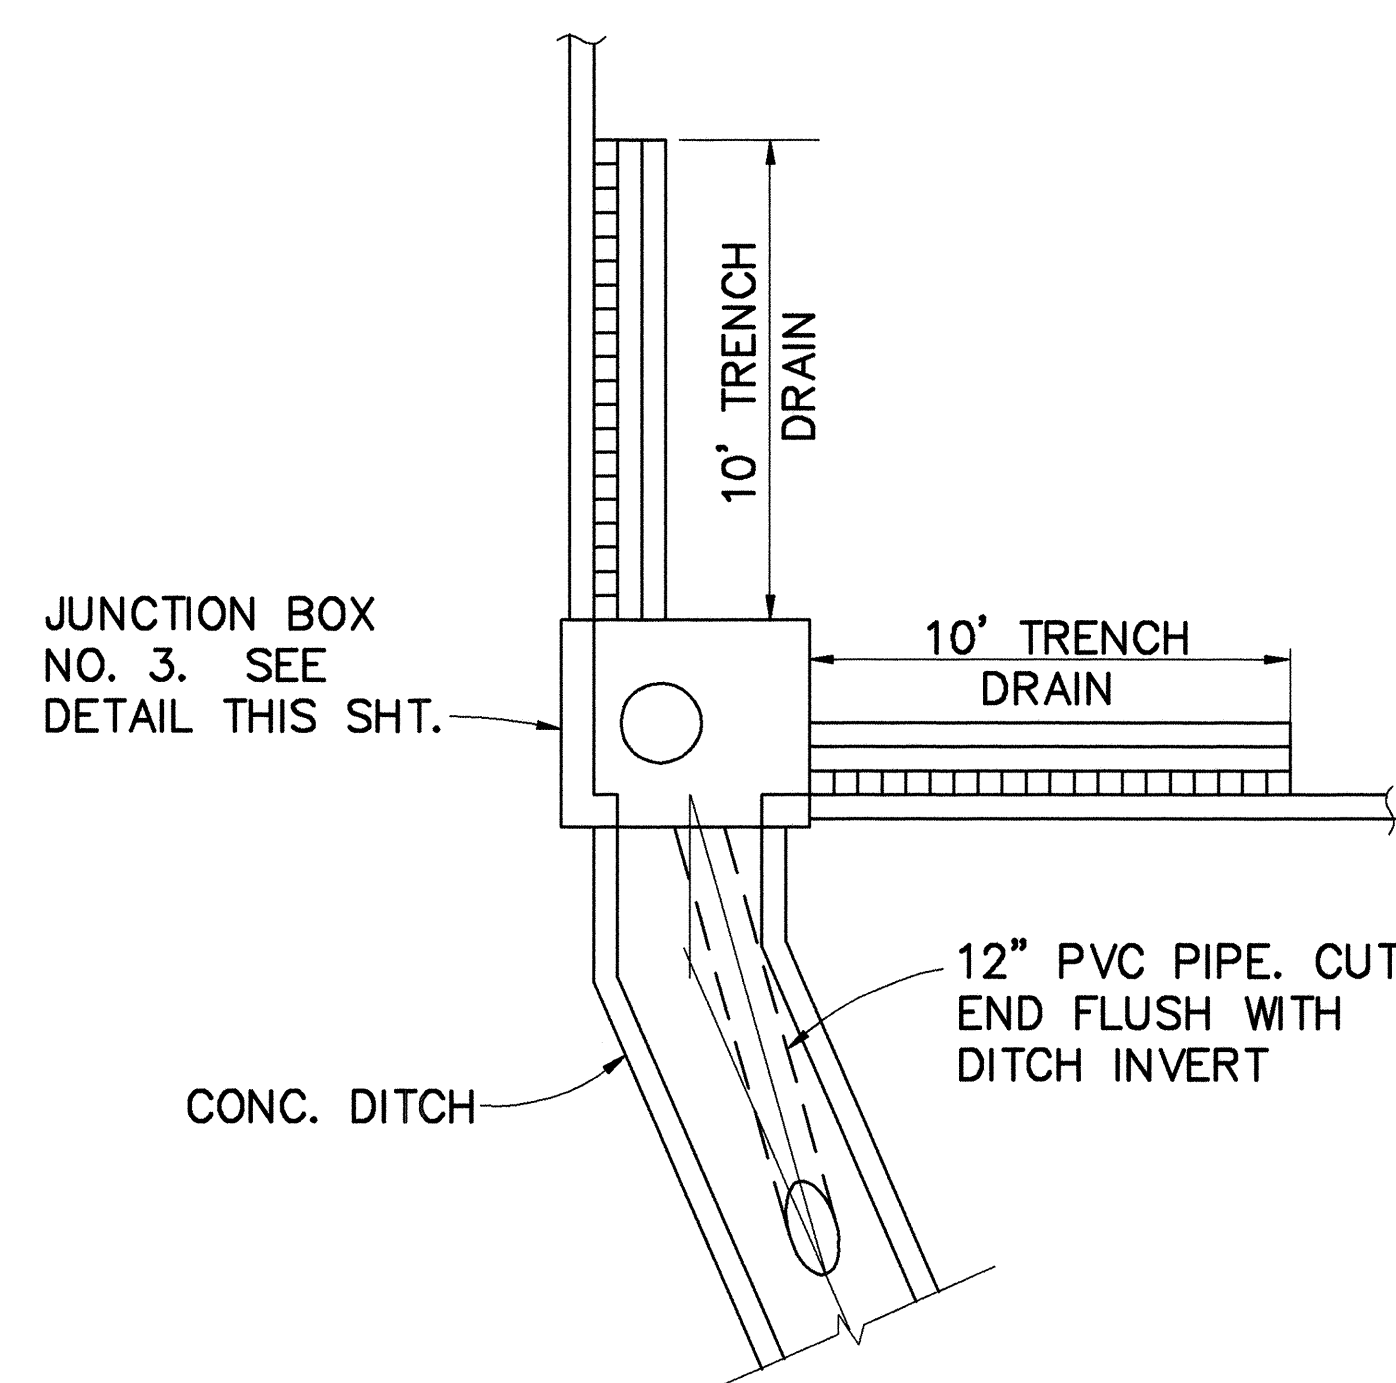


SITE PLAN
SCALE: 1/4" = 1'-0"

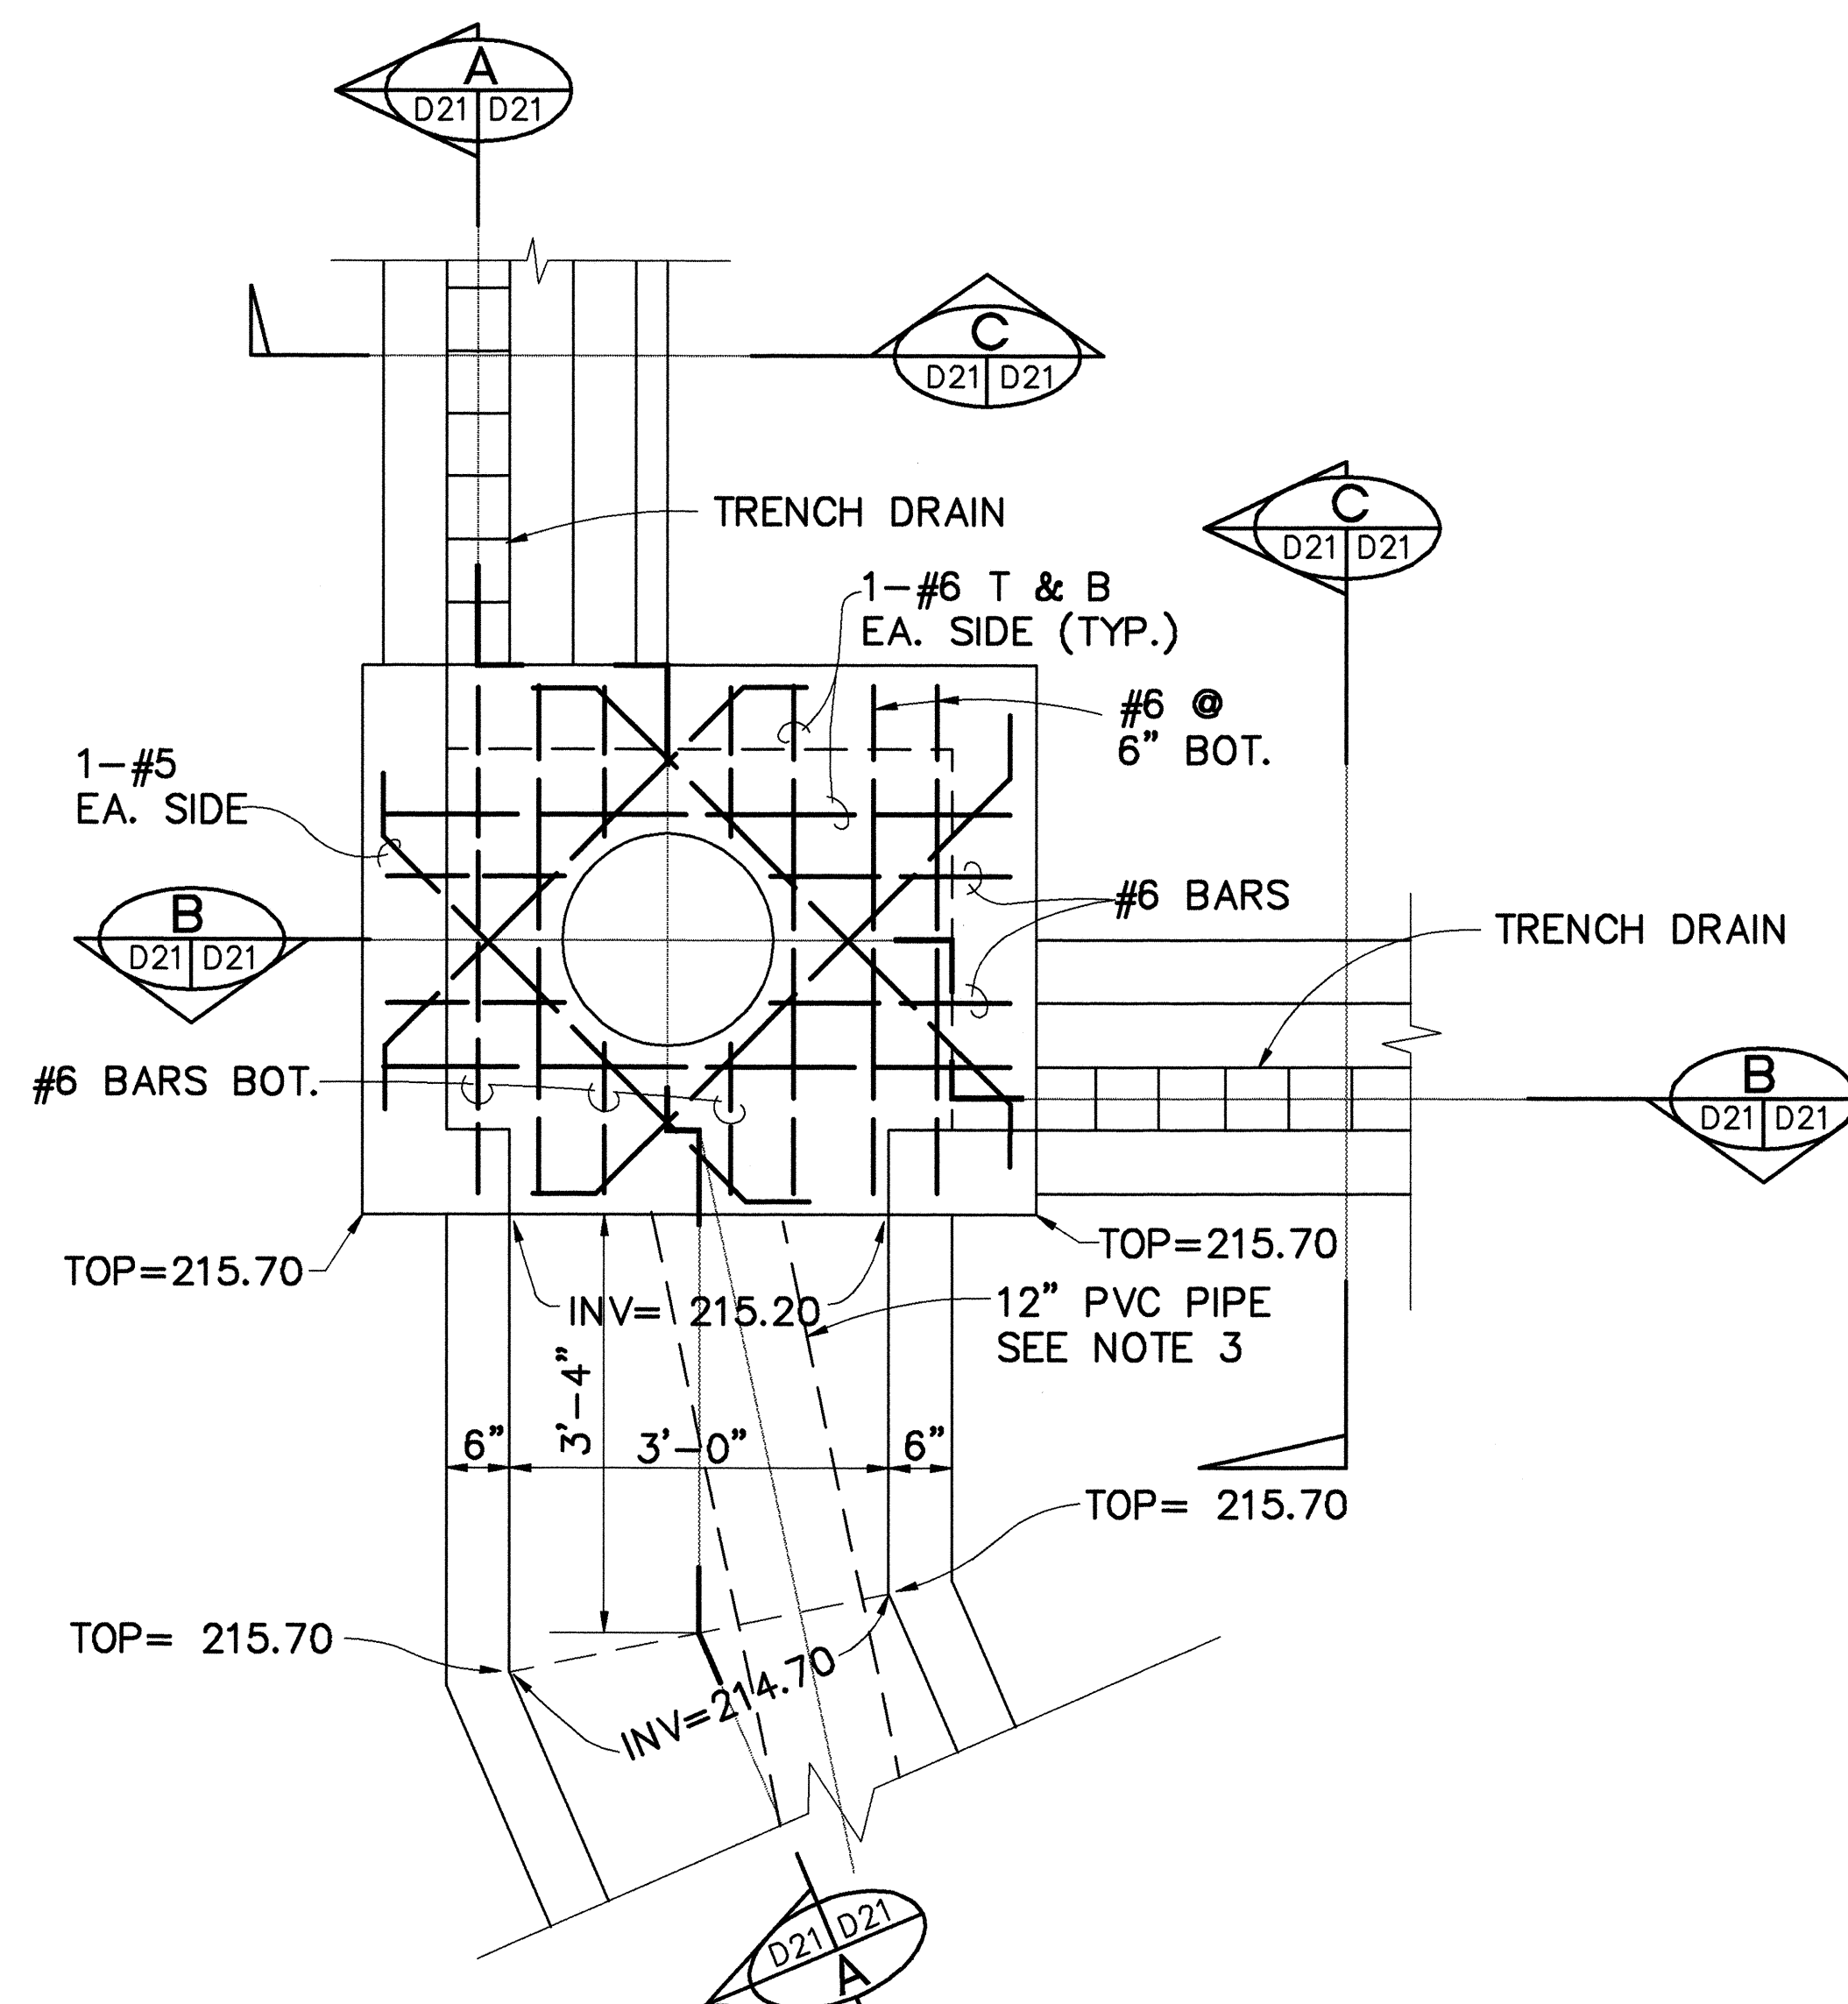


PLAN - JUNCTION BOX NO. 3
SCALE: 3/4" = 1'-0"

NOTES:


1. TOP OF CURB TO REMAIN LEVEL FOR 21 FEET.
2. TOP OF CURB TO REMAIN LEVEL FOR 14.5 FEET.
3. PVC PIPE SHALL BE JOHN-MANVILLE "BLUE BRUTE" CLASS 100 WATER PIPE CONFORMING TO AWWA C900 OR APPROVED EQUIVALENT.
4. THE CONTRACTOR SHALL FURNISH TRENCH DRAIN MEETING THE FOLLOWING REQUIREMENTS
 - H-20 WHEEL LOAD CAPACITY
 - ALL MATERIALS SHALL BE CORROSION RESISTANT
 - MINIMUM INSIDE CHANNEL DEPTH AND WIDTH SHALL BE 5" AND 4", RESPECTIVELY
 - GRATING SHALL BE OF THE SLOTTED TYPE WITH SIX SLOTS PER FOOT APPROXIMATELY 1"x 4" IN SIZE. LOCKING DEVICE(S) SHALL BE PROVIDED TO SECURE THE GRATING TO THE CHANNEL AND/OR FRAME
5. THE GEOTEXTILE SHALL BE PLACED AND SECURED TO THE SUPPORTING SURFACE IN SUCH A MANNER THAT THE PEA GRAVEL WILL NOT ENTER THE TRENCH DRAIN.

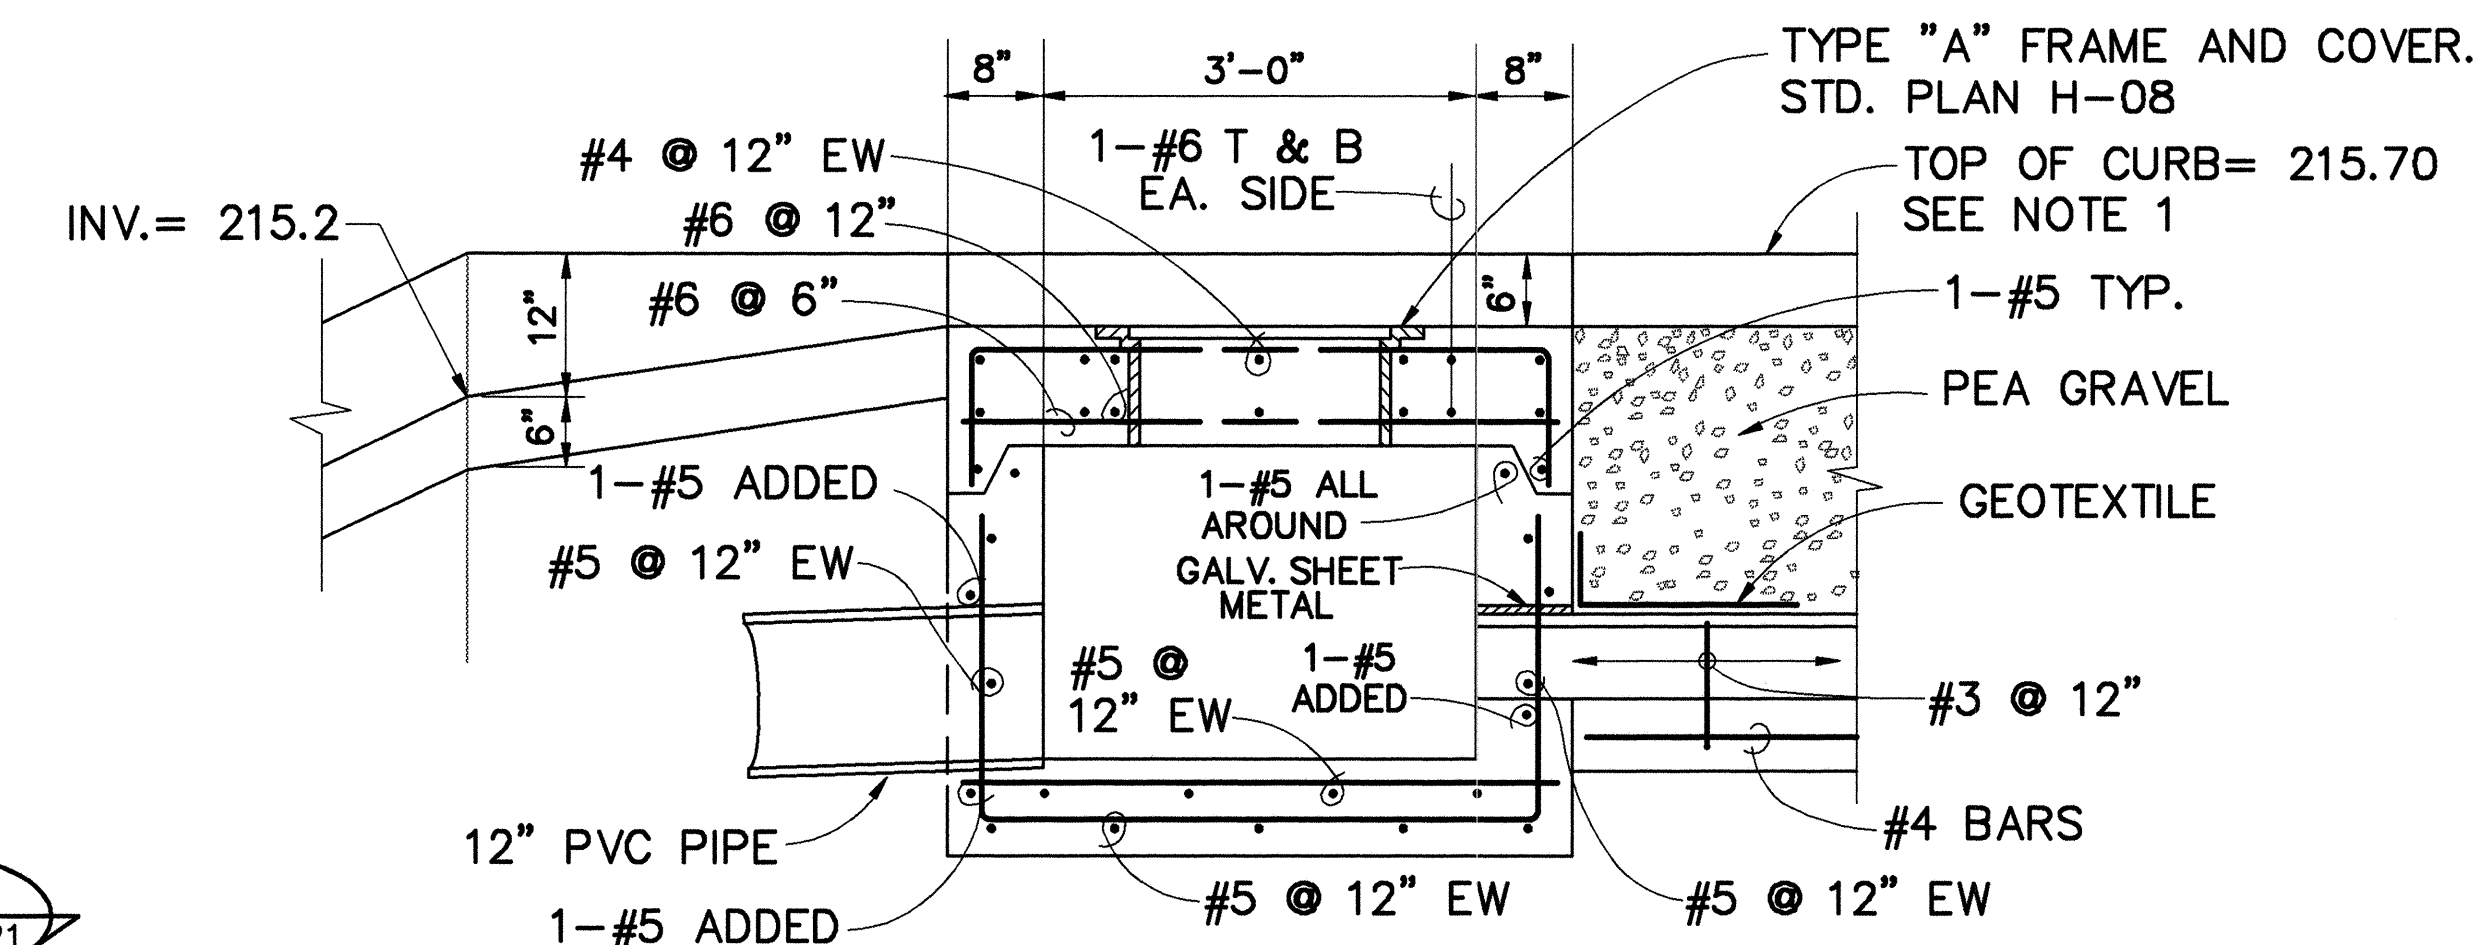



SECTION A
SCALE: 3/4" = 1'-0"

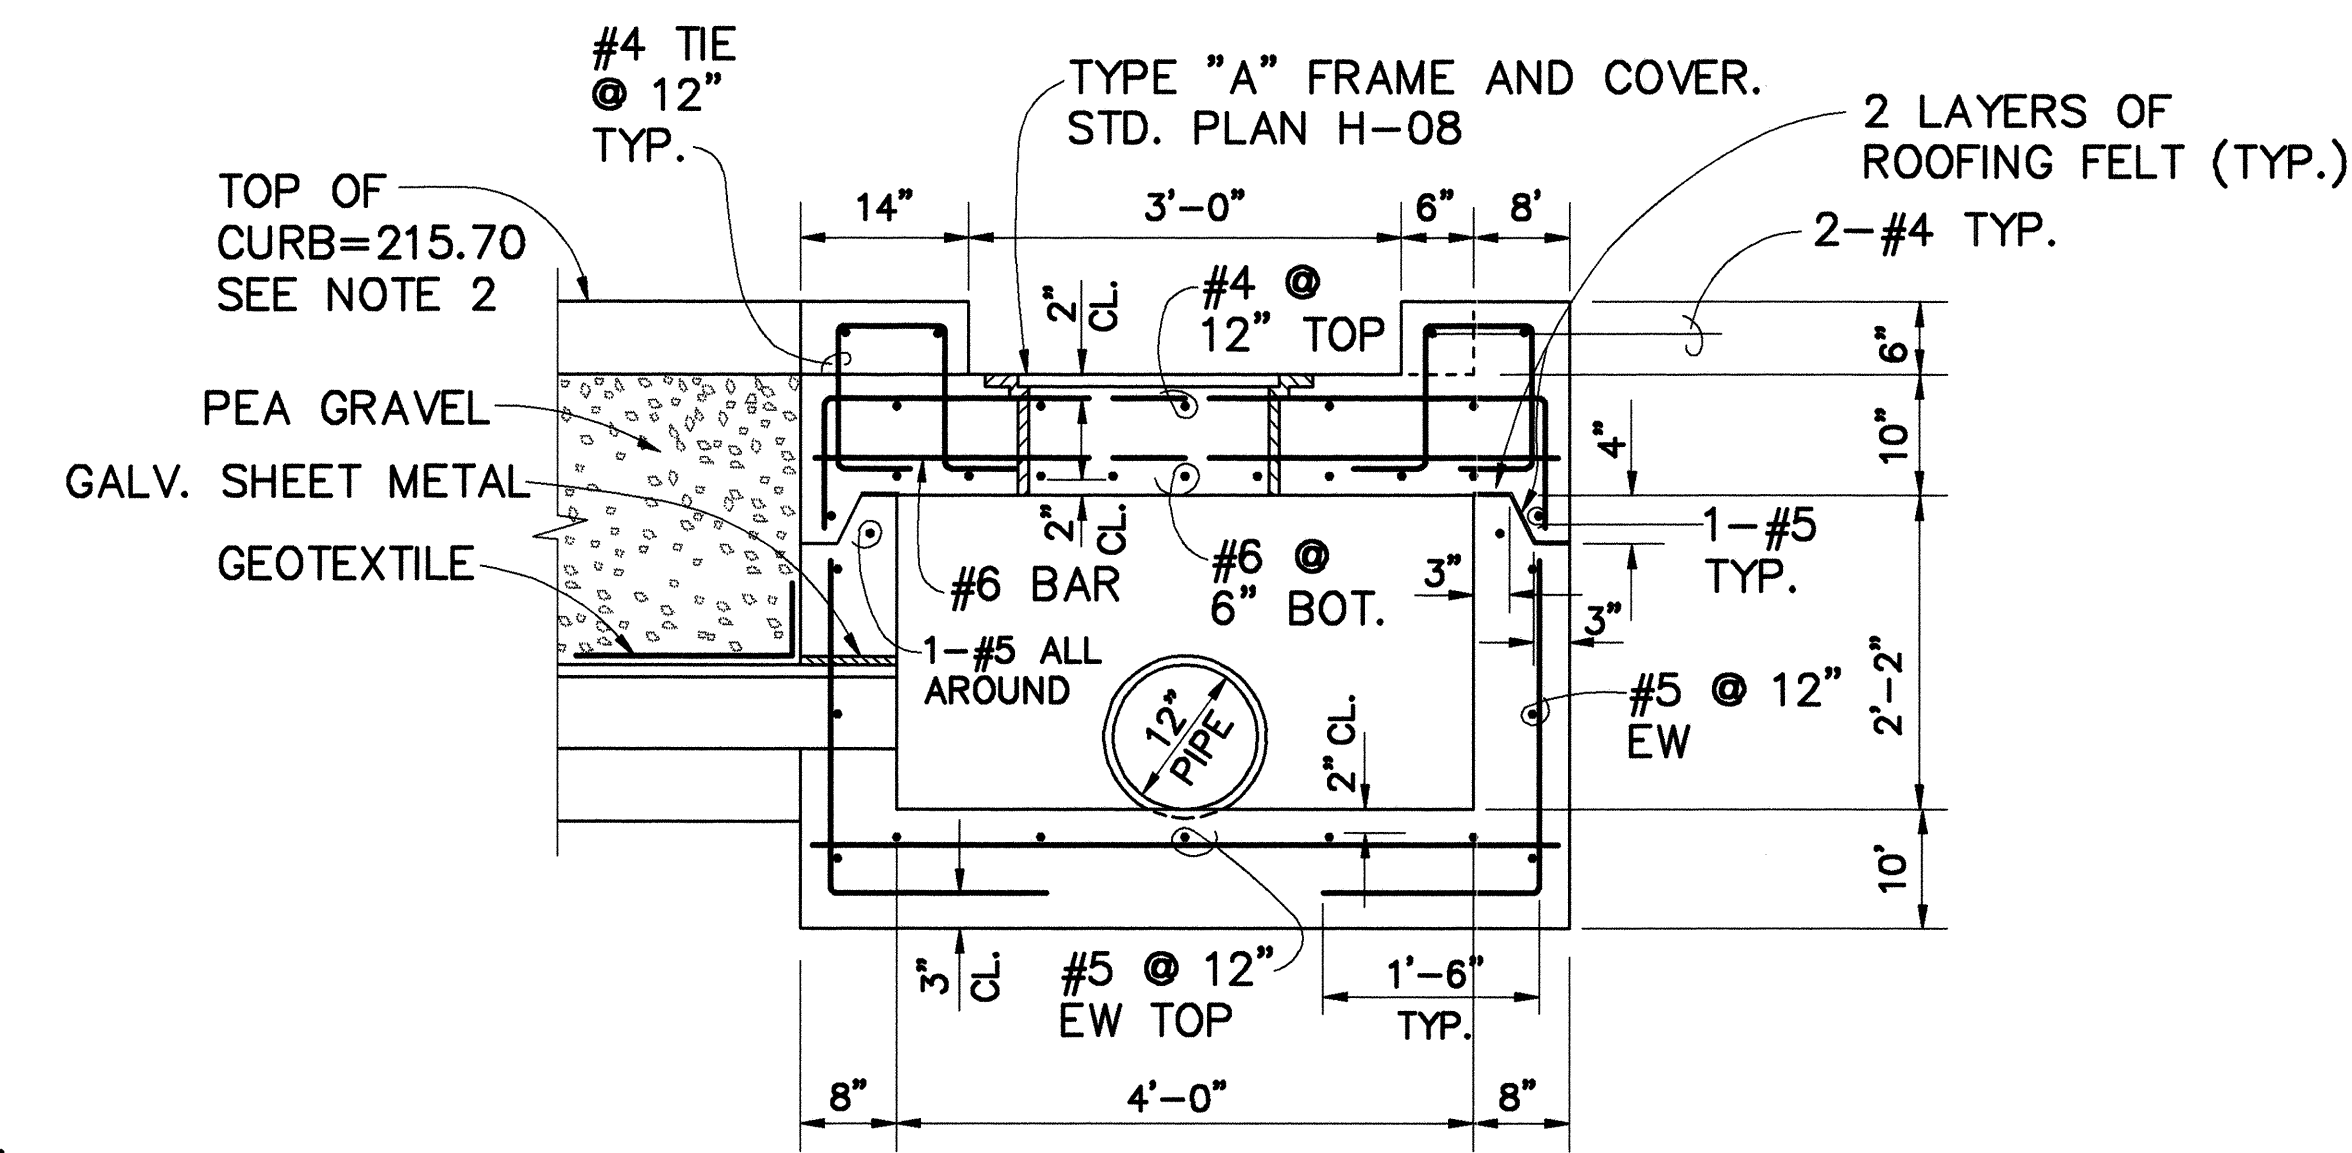

SECTION B
SCALE: 3/4" = 1'-0"

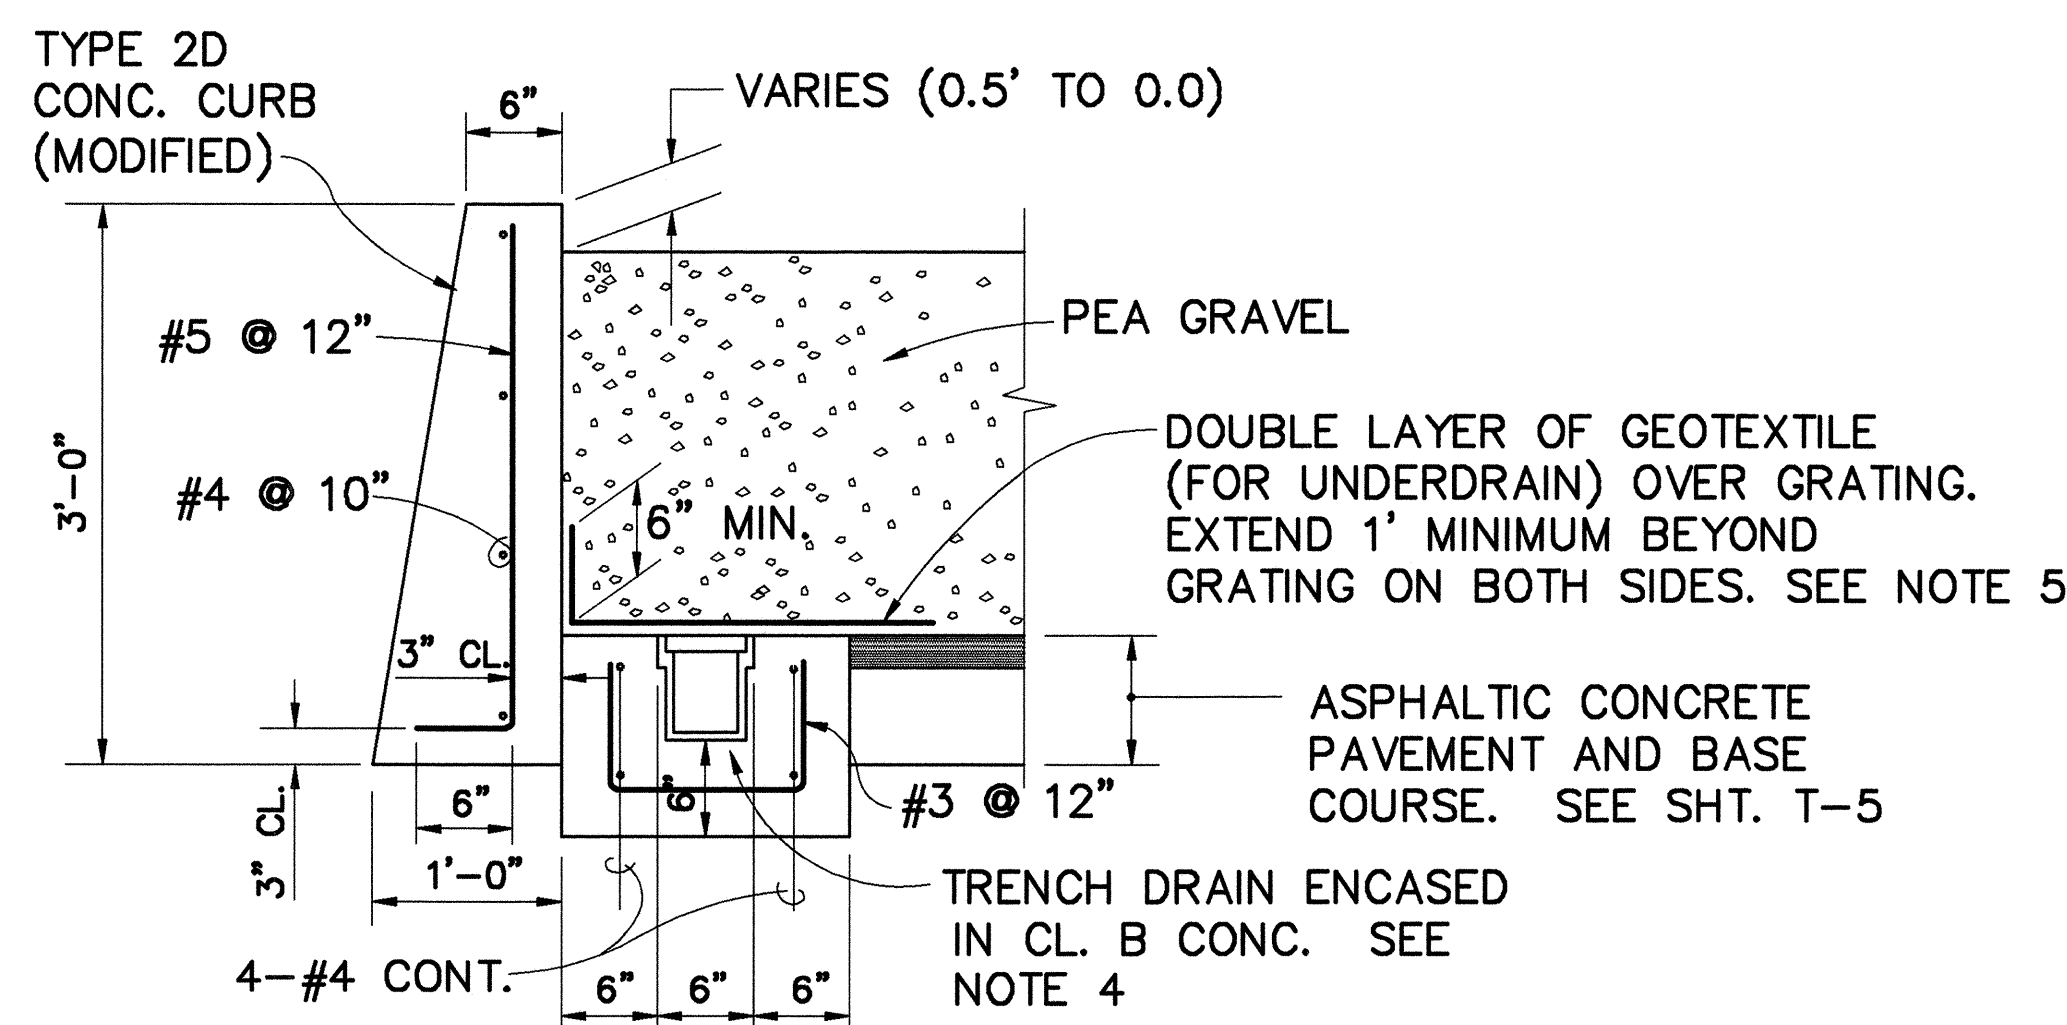

SECTION C
SCALE: 1" = 1'-0"

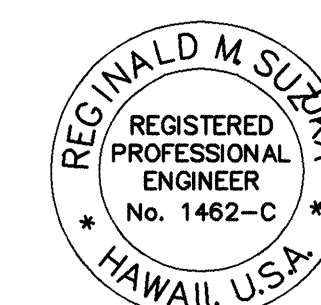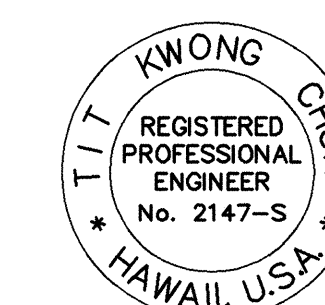

THIS WORK WAS PREPARED BY ME OR UNDER MY SUPERVISION
[Signature]
 PAPER, INC.
 dba: PARK ENGINEERING

THIS WORK WAS PREPARED BY ME OR UNDER MY SUPERVISION
[Signature]
 PAPER, INC.
 dba: PARK ENGINEERING

STATE OF HAWAII
 DEPARTMENT OF TRANSPORTATION
 HIGHWAYS DIVISION


DRAINAGE DETAILS

INTERSTATE ROUTE H-3
 F.A.I. PROJECT NO. I-H3-1(59)

SCALE: AS NOTED DATE: JUNE 1993


SHEET No. D21 OF 32 SHEETS

FED. ROAD DIS. NO.	STATE	FED. AID PROJ. NO.	FISCAL YEAR	SHEET NO.	TOTAL SHEETS
HAWAII	HAW.	I-H3-1(59)	1993	ADD.52	211

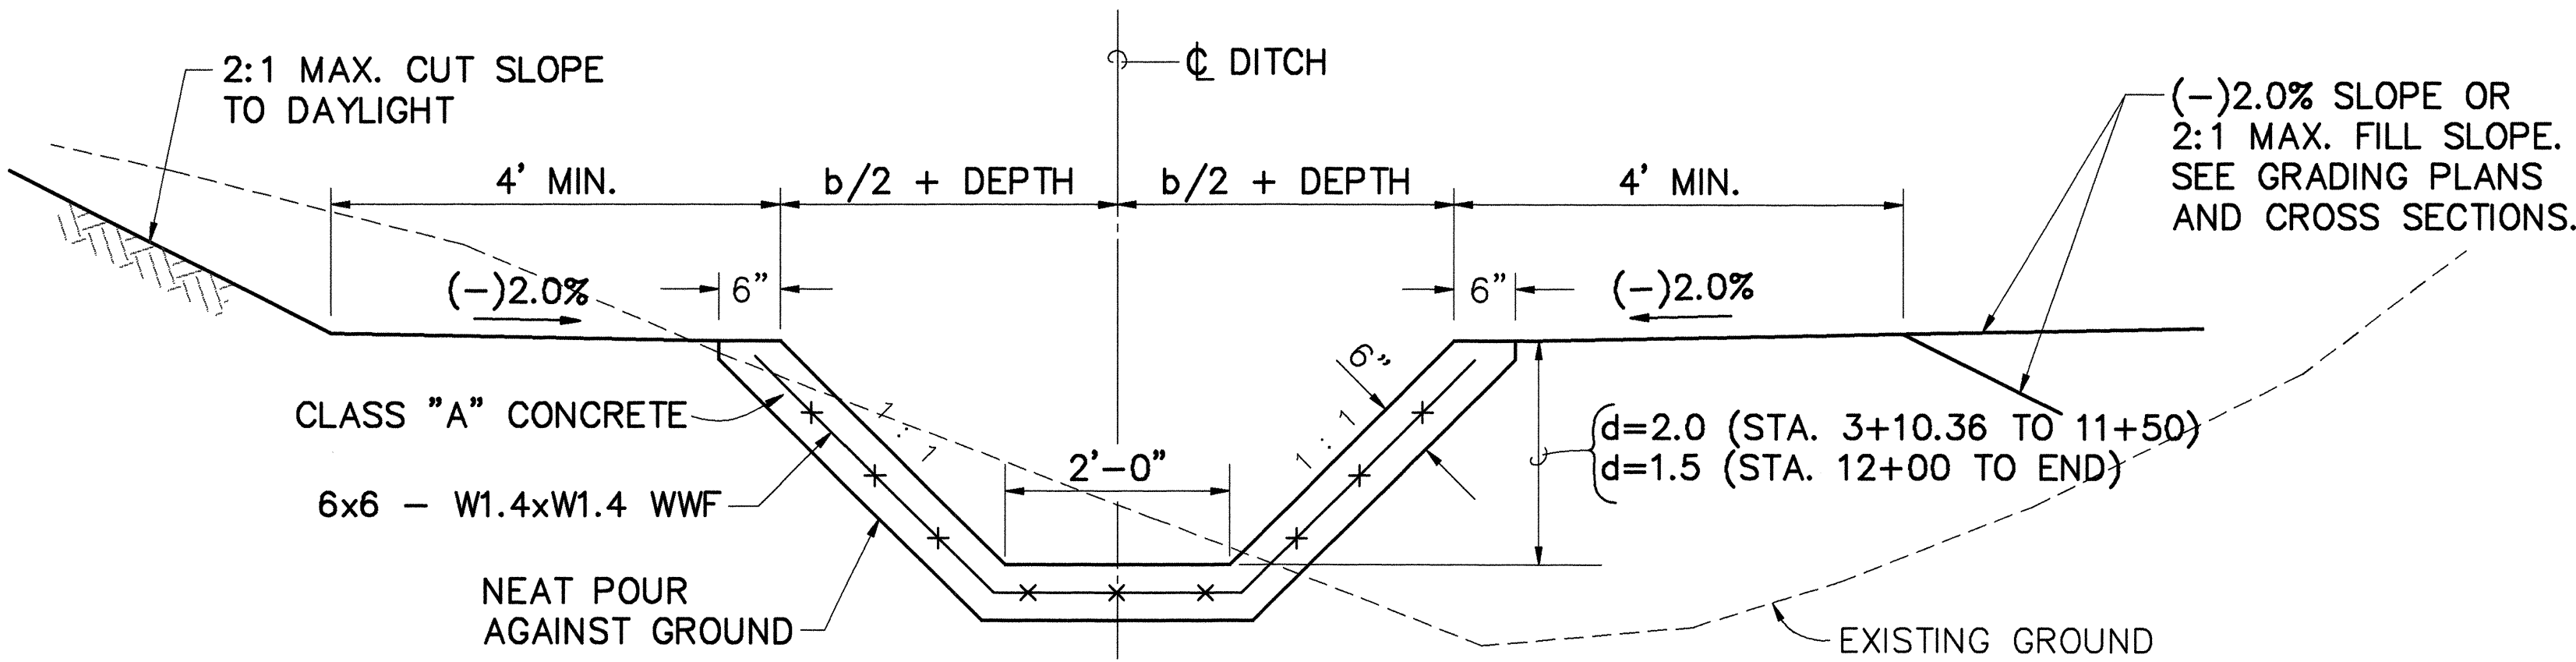


TYPICAL SECTION - TRAPEZOIDAL DITCH
3/4" = 1'-0"

NOTE: SEE THIS SHEET FOR JOINT DETAILS

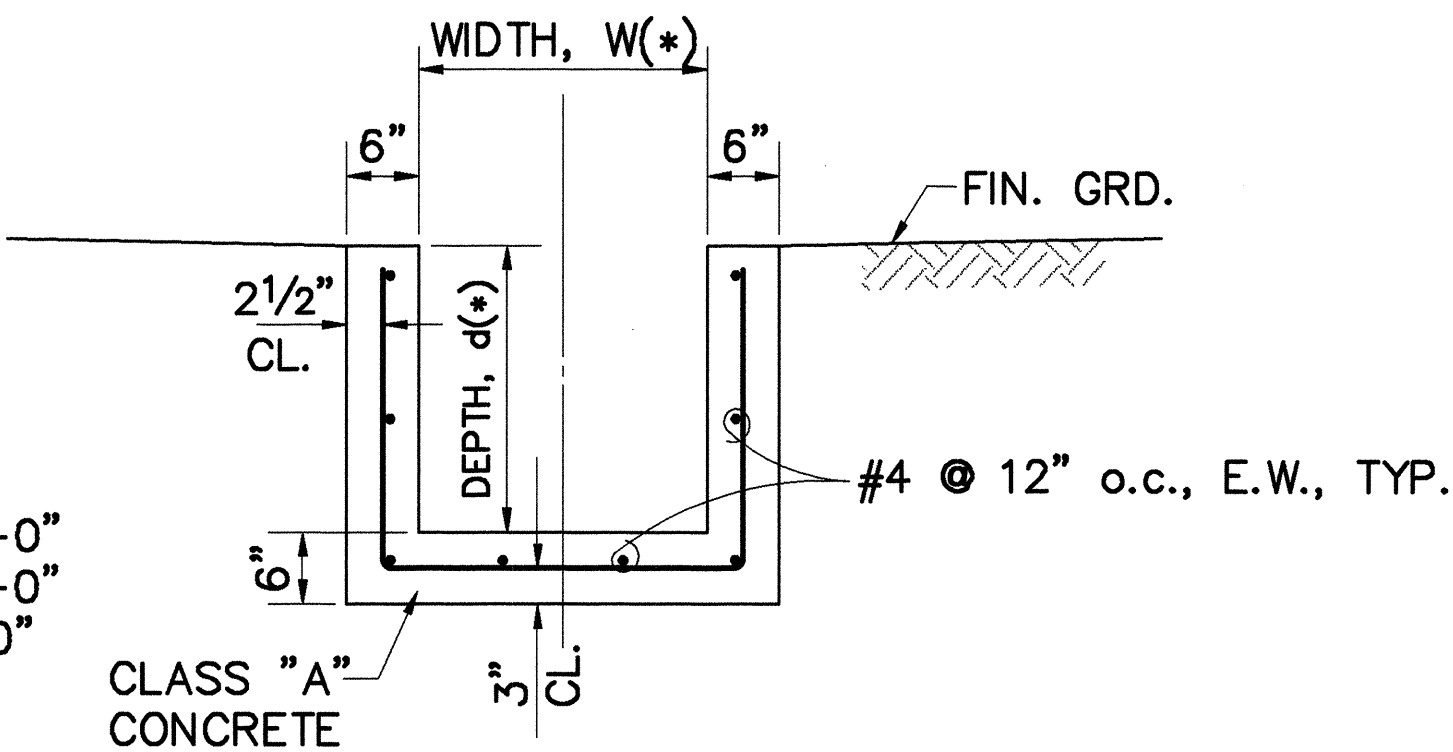


TYPICAL SECTION - RECTANGULAR DITCH
FOR DITCH NOS., 1, 3 AND 4
NOT TO SCALE


* FOR DITCH NO. 1, d= 3'-0", W=3'-0"
FOR DITCH NO. 3, d= 1'-0", W=3'-0"
FOR DITCH NO. 4, d=1'-6", W=2'-0"
EXCEPT WHERE NOTED OTHERWISE

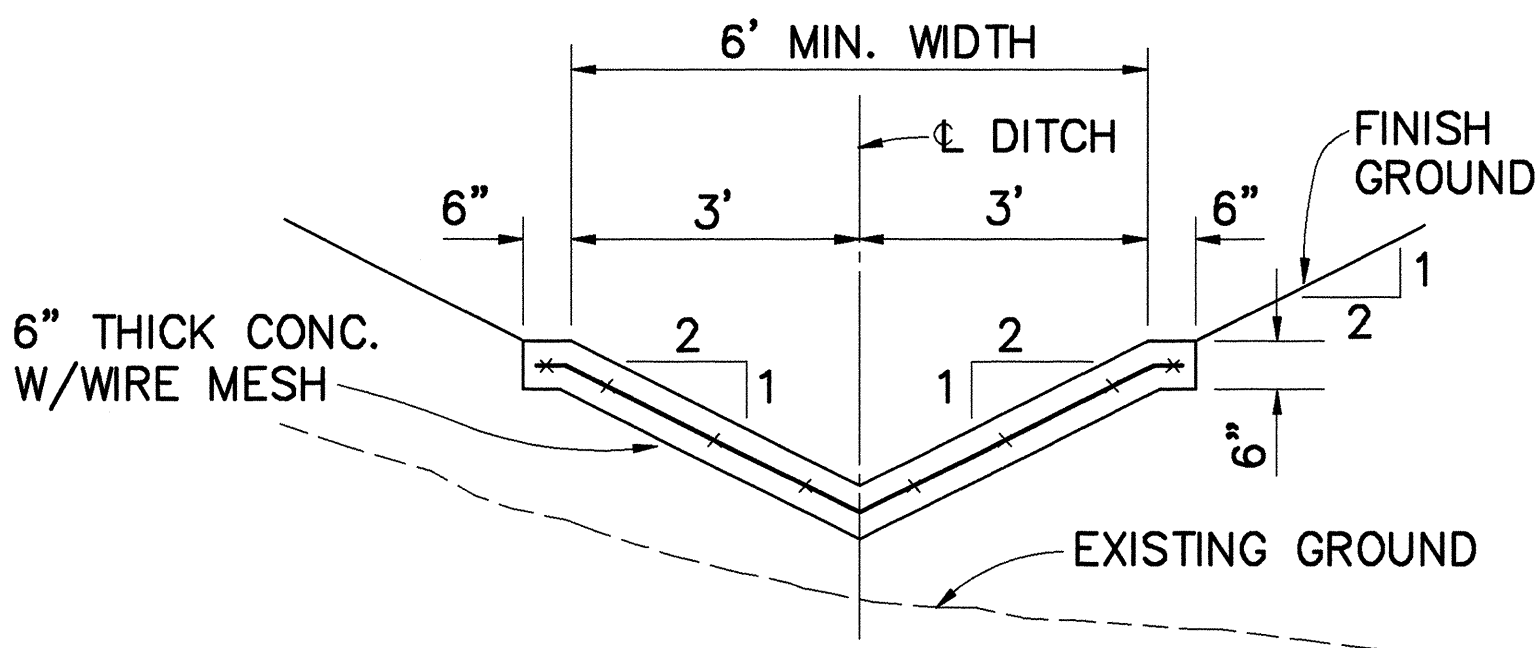


TYPICAL SECTION - DITCH NO. 2
CONDITION A
SCALE: 1/2" = 1'-0"

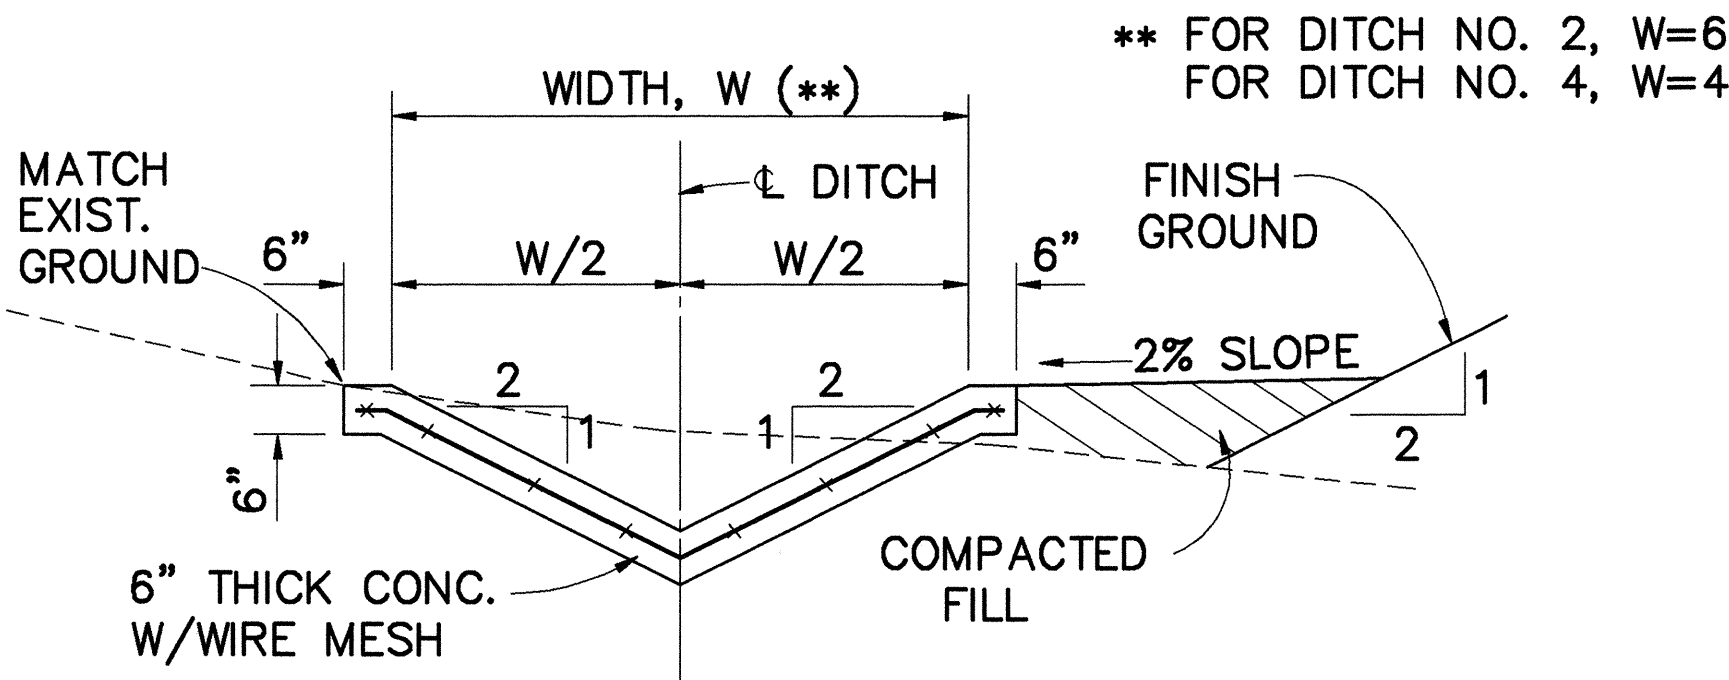


TYPICAL SECTION - DITCH NOS. 2 AND 4
CONDITION B
SCALE: 1/2" = 1'-0"

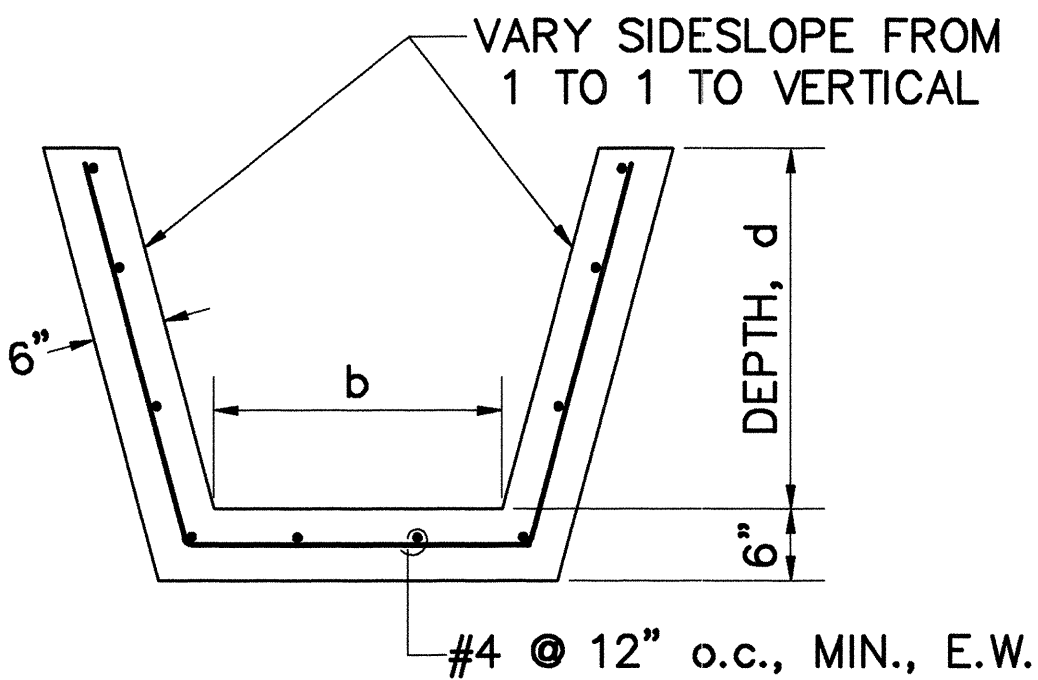


TYPICAL TRANSITION SECTION
N.T.S.

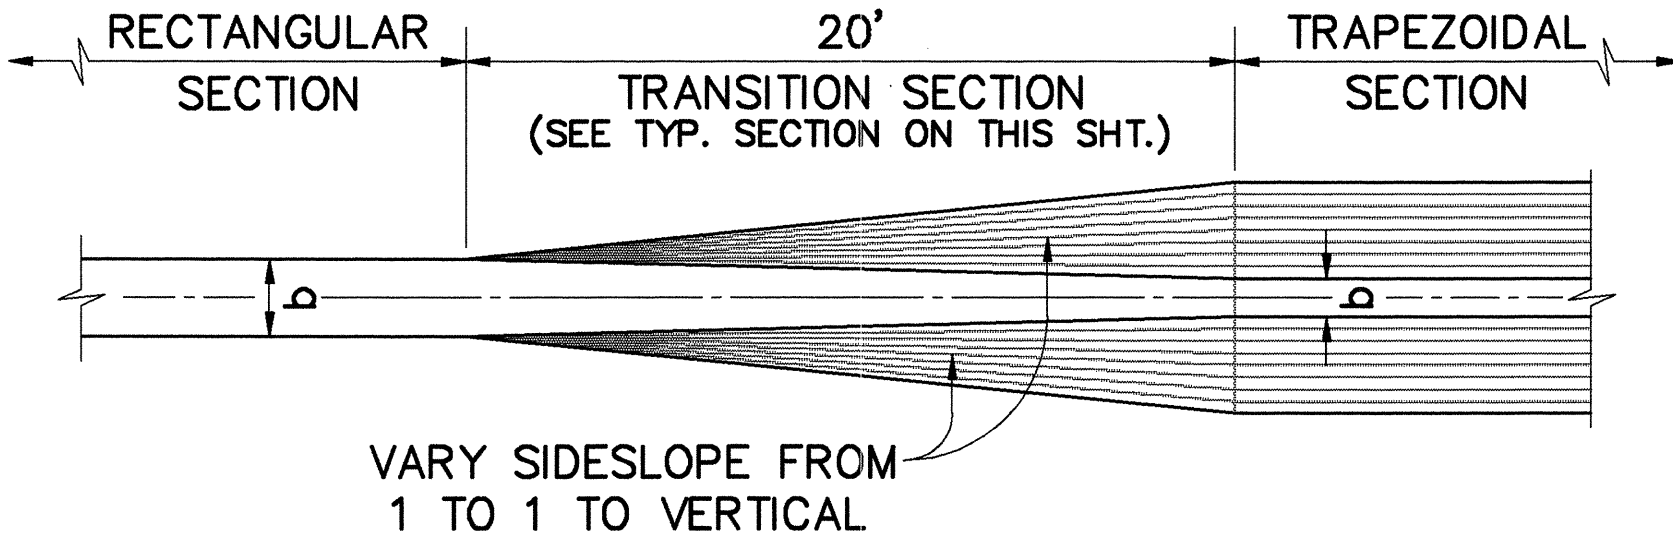


TYPICAL TRANSITION SECTION
TRAPEZOIDAL TO RECTANGULAR SECTION
N.T.S.

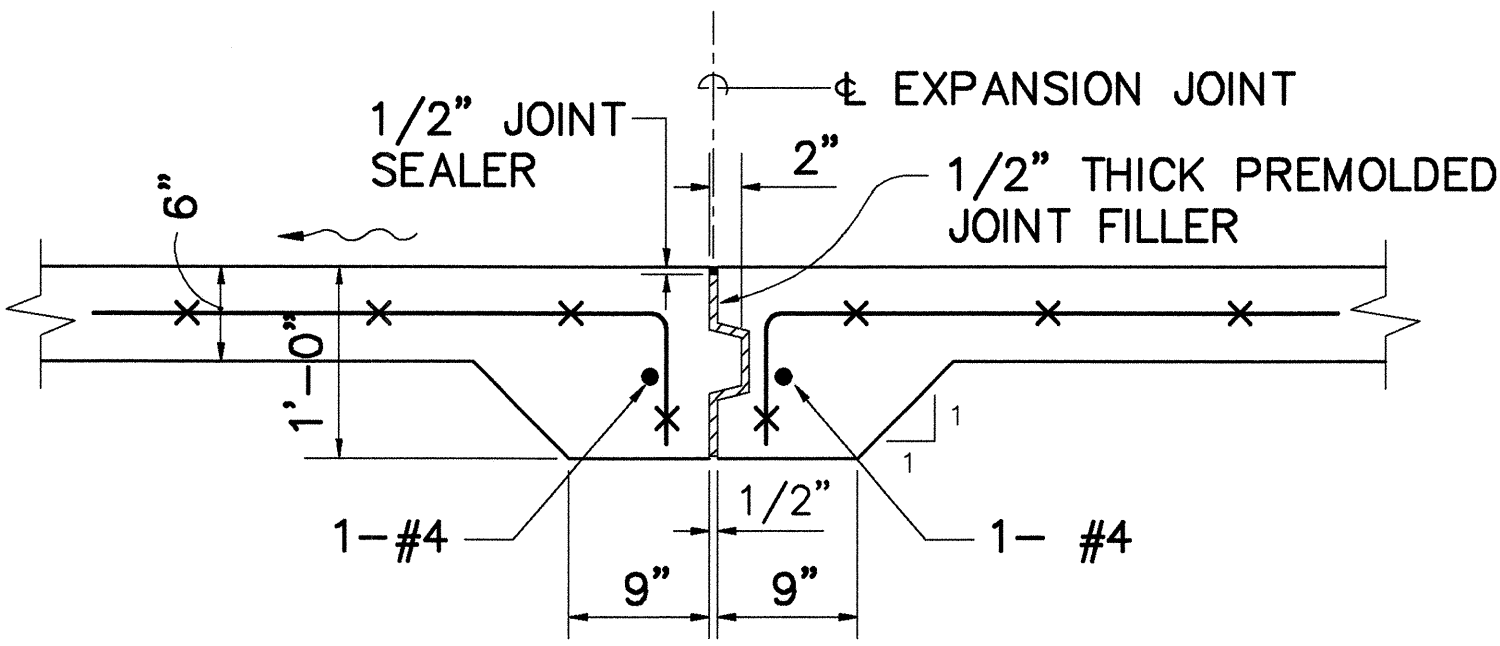

EXPANSION JOINT AT LINED DITCH
(MAX. SPACING 96'-0" o.c.)
SCALE: 1" = 1'-0"

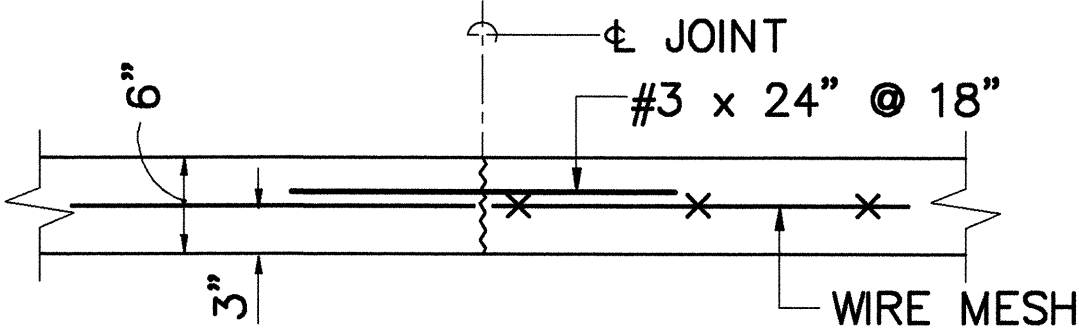

TYPICAL CONSTRUCTION JOINT DETAIL
SCALE: 1" = 1'-0"

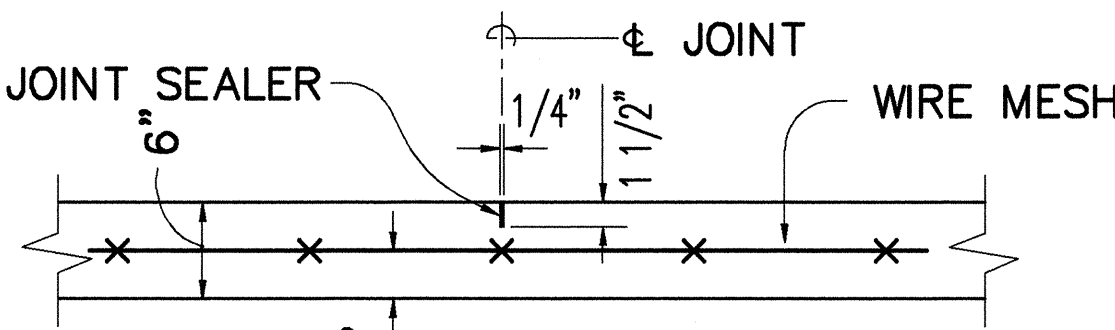

CONTROL JOINT AT LINED DITCH
(MAX. SPACING 32'-0" o.c.)
SCALE: 1" = 1'-0"

CURVE NO.	DITCH NO.	b (ft)	DEPTH (ft)	R= (ft)	DELTA (d,m,s)	T (ft)	C (ft)	Lc (ft)	P.C. STATION	P.T. STATION
1	1	3	3	50	89°09'58"	49.28	70.19	77.81	2+12.55	2+90.36
2	1	2	2	400	8°30'51"	29.78	59.39	59.44	4+30.79	4+90.23
3	1	2	2	400	6°58'11"	24.36	48.63	48.66	6+41.10	6+89.76
4	1	2	2	400	5°42'38"	19.95	39.85	39.87	10+47.45	10+87.32
5	1	2	1.5	400	6°50'34"	23.91	47.74	47.77	12+43.46	12+91.23
6	1	2	1.5	1000	4°28'02"	39.00	77.95	77.97	14+80.11	15+58.08
7	1	2	1.5	500	11°18'36"	49.51	98.54	98.68	16+73.53	17+72.21

DESIGNED BY	DATE
DRAWN BY	
CHECKED BY	
APPROVED BY	
NOTED BY	
QUANTITIES BY	
NO.	

9/30/93	REVISED TYPICAL SECTIONS FOR DITCH NO. 4.
DATE	REVISION



THIS WORK WAS PREPARED BY
ME OR UNDER MY SUPERVISION
Reginald M. Suzuki
FOR: INC.
dba: PARK ENGINEERING

STATE OF HAWAII DEPARTMENT OF TRANSPORTATION HIGHWAYS DIVISION
DRAINAGE DETAILS
INTERSTATE ROUTE H-3 F.A.I. PROJECT NO. I-H3-1(59)
SCALE: AS NOTED DATE: JUNE 1993
SHEET No. D22 OF 32 SHEETS

SURVEY PLANNED BY

DATE

DESIGNED BY

QUANTITIES BY

CHECKED BY

ORIGINAL PLAN


NOTED

No.

DRAINAGE SUMMARY

FED. ROAD DIS. NO.	STATE	FED. AID PROJ. NO.	FISCAL YEAR	SHEET NO.	TOTAL SHEETS
HAWAII	HAW.	I-H3-1(59)	1993	ADD. 53	211

STRUCTURES			PIPE CULVERTS		ESTIMATED QUANTITIES																					
NUMBER	TYPE	STATION	ITEM NO.		206	207	603	603	603	603	603	603	603	603	604	604	604	604	604	604	604	604	604	604	604	604
					2020	0110	0010	9000	9002	9004	9006	1010	1012	1014	4902	4912	4914	4916	4926	4932	4934	4942	4950	4951	4952	4953
			FROM	TO	STRUCTURE EXCAVATION FOR DRAINAGE SYSTEM	DITCH EXCAVATION	BED COURSE MATERIAL FOR CULVERT	18-IN. REINF. CONC. PIPE, CL. III OR 18-IN. SPIRAL RIB METAL PIPE, SHEET THICK- NESS, 0.075 INCH	24-IN. REINF. CONC. PIPE, CL. III OR 24-IN. SPIRAL RIB METAL PIPE, SHEET THICK- NESS, 0.075 INCH	30-IN. REINF. CONC. PIPE, CL. III OR 30-IN. SPIRAL RIB METAL PIPE, SHEET THICK- NESS, 0.075 INCH	36-IN. REINF. CONC. PIPE, CL. III OR 36-IN. SPIRAL RIB METAL PIPE, SHEET THICK- NESS, 0.075 INCH	24-IN. REINF. CONC. PIPE, CLASS III	30-IN. REINF. CONC. PIPE, CLASS III	36-IN. REINF. CONC. PIPE, CLASS III	DROP INTAKE, TYPE A 5.00 FEET TO 5.99 FEET	TYPE I DRAIN INLET 4.00 FEET TO 4.99 FEET	TYPE I DRAIN INLET 5.00 FEET TO 5.99 FEET	TYPE I DRAIN INLET 6.00 FEET TO 6.99 FEET	TYPE I DRAIN INLET 11.00 FEET TO 11.99 FEET	TYPE II DRAIN INLET 4.00 FEET TO 4.99 FEET	TYPE II DRAIN INLET 5.00 FEET TO 5.99 FEET	TYPE II DRAIN INLET 9.00 FEET TO 9.99 FEET	JUNCTION BOX NO. 1 6.00 FEET TO 6.99 FEET	JUNCTION BOX NO. 2 4.00 FEET TO 4.99 FEET	JUNCTION BOX NO. 3 3.00 FEET TO 3.99 FEET	JUNCTION BOX NO. 4 3.00 FEET TO 3.99 FEET
1	D.I. (SPECIAL)	H-3 376+20 (O/S 105' RT.)	H-3 376+20 (O/S 105' RT.)	H-3 376+20 (O/S 37.50' RT.)	76.0		22.6			67																
2	D.I. TYPE II	H-3 376+20 (O/S 37.50' RT.)	H-3 376+20 (O/S 37.50' RT.)	H-3 376+20 (O/S 2.5' LT.)	76.0		13.2			39											1					
3	D.I. TYPE I	H-3 376+20 (O/S 2.5' LT.)	H-3 376+20 (O/S 2.5' LT.)	H-3 376+20 (O/S 173' LT.)	262.7		57.4			170								1								
9	D.I. TYPE I	H-3 381+60 (O/S 2.5' LT.)	H-3 381+60 (O/S 2.5' LT.)	H-3 379+80 (O/S 2.5' LT.)	201.5		52.6		180							1										
7	D.I. TYPE I	H-3 379+80 (O/S 2.5' LT.)	H-3 379+80 (O/S 2.5' LT.)	H-3 378+00 (O/S 2.5' LT.)	199.5		52.6		180							1										
5	D.I. TYPE I	H-3 378+00 (O/S 2.5' LT.)	H-3 378+00 (O/S 2.5' LT.)	H-3 376+20 (O/S 2.5' LT.)	185.2		52.6		180							1										
4	D.I. TYPE II	H-3 378+00 (O/S 37.50' RT.)	H-3 378+00 (O/S 37.50' RT.)	H-3 378+00 (O/S 2.5' LT.)	36.1		11.4		39									1								
6	D.I. TYPE II	H-3 379+80 (O/S 37.50' RT.)	H-3 379+80 (O/S 37.50' RT.)	H-3 379+80 (O/S 2.5' LT.)	36.1		11.4		39									1								
8	D.I. TYPE II	H-3 381+45 (O/S 37.50' RT.)	H-3 381+45 (O/S 37.50' RT.)	H-3 381+60 (O/S 2.5' LT.)	33.0		12.3		42									1								
10	D.I. TYPE II	H-3 383+30 (O/S 37.50' RT.)	H-3 383+30 (O/S 37.50' RT.)	H-3 383+30 (O/S 37.50' LT.)	59.7		21.6		74									1								
11	D.I. TYPE II	H-3 383+30 (O/S 37.50' LT.)	H-3 383+30 (O/S 37.50' LT.)	H-3 383+30 (O/S 75' LT.)	40.7		10.8				37								1							
2	D.M.H. TYPE "E"	H-3 386+75 (O/S 34' RT.)	H-3 386+75 (O/S 34' RT.)	H-3 385+90 (O/S 34' RT.)	77.0		24.8		85																	
1	D.M.H. TYPE "D"	H-3 385+90 (O/S 34' RT.)	H-3 385+90 (O/S 34' RT.)	H-3 385+90 (O/S 2.5' RT.)	25.9		9.2		31.5																	
12	D.I. TYPE I	H-3 385+90 (O/S 2.5' RT.)	H-3 385+90 (O/S 2.5' RT.)	H-3 385+90 (O/S 37.00' LT.)	39.3		11.5		39.5							1										
13	D.I. (SPECIAL)	H-3 385+90 (O/S 37.00' LT.)																								
16	D.I. TYPE II	H-3 388+10 (O/S 37.50' LT.)	H-3 388+10 (O/S 37.50' LT.)	H-3 387+91 (O/S 2.5' RT.)	41.5		12.6		43									1								
15	D.I. TYPE I	H-3 387+91 (O/S 2.5' RT.)	H-3 387+91 (O/S 2.5' RT.)	H-3 387+70 (O/S 42' RT.)	59.3		13.2		45								1									
14	D.I. TYPE 61614	H-3 387+70 (O/S 42' RT.)	H-3 387+70 (O/S 42' RT.)	H-3 386+75 (O/S 34' RT.)	118.5		28.3		97																	
SUBTOTAL SHEET D23					1568.0	0	418.1	0	1075	276	0	37	0	0	0	0	2	3	1	5	1	1	0	0	0	0
TOTAL					1568.0	0	418.1	0	1075	276	0	37	0	0	0	0	2	3	1	5	1	1	0	0	0	0
ROUNDED TOTAL					1570	0	418	0	1075	276	0	37	0	0	0	0	2	3	1	5	1	1	0	0	0	0

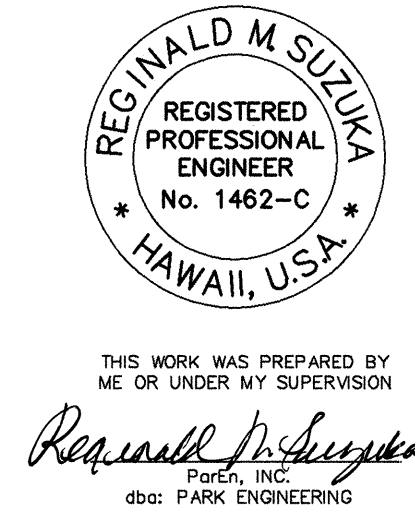

9/30/93	REVISED DRAINAGE SUMMARY PER GRADING PLAN.
DATE	REVISION

STATE OF HAWAII
DEPARTMENT OF TRANSPORTATION
HIGHWAYS DIVISION

DRAINAGE ESTIMATED
QUANTITIES

INTERSTATE ROUTE H-3
F.A.I. PROJECT NO. I-H3-1(59)

SCALE: NONE DATE: JUNE 1993

SHEET No. D23 OF 32 SHEETS

DRAINAGE SUMMARY

FED. ROAD DIS. NO.	STATE	FED. AID PROJ. NO.	FISCAL YEAR	SHEET NO.	TOTAL SHEETS
HAWAII	HAW.	I-H3-1(59)	1993	ADD. 54	211

STRUCTURES			PIPE CULVERTS		ESTIMATED QUANTITIES																							
NUMBER	TYPE	STATION	ITEM NO.		604	604	604	604	604	604	604	604	604	604	604	604	604	604	604	604	604	640	640	640	640			
					4980	4982	4984	4988	4992	4994	5000	5030	5032	5062	5100	5110	5120	5130	5140	5150	5160	5170	5020	5030	8000	8010		
			FROM	TO	DRAIN INLET NOS. 1 & 44 4.00 FEET TO 4.99 FEET	DRAIN INLET NOS. 19 & 33 5.00 FEET TO 5.99 FEET	DRAIN INLET NO. 22 6.00 FEET TO 6.99 FEET	DRAIN INLET NO. 13 23.00 FEET TO 23.99 FEET	TYPE 61614 DRAIN INLET 4.00 FEET TO 4.99 FEET	TYPE 61614 DRAIN INLET 5.00 FEET TO 5.99 FEET	TYPE 61614 DRAIN INLET 8.00 FEET TO 8.99 FEET	TYPE "D" DRAIN MANHOLE 4.00 FEET TO 4.99 FEET	TYPE "D" DRAIN MANHOLE 5.00 FEET TO 5.99 FEET	TYPE "E" DRAIN MANHOLE 7.00 FEET TO 7.99 FEET	OUTLET NO. 1	OUTLET NO. 2	OUTLET NO. 3	OUTLET NO. 4	OUTLET NO. 5	OUTLET NO. 6	OUTLET NO. 7	OUTLET NO. 8	2.0-FEET WIDE INVERT (SS 1/1) LINED TRAPE- ZOIDAL DRAINAGE DITCH	3.0-FEET WIDE INVERT LINED RECTANGULAR DRAINAGE DITCH	LINED DRAINAGE DITCH CONDITION "A"	LINED DRAINAGE DITCH CONDITION "B"		
UNITS USED			EA.	EA.	EA.	EA.	EA.	EA.	EA.	EA.	EA.	EA.	EA.	EA.	EA.	EA.	EA.	EA.	EA.	EA.	EA.	L.F.	L.F.	L.F.	L.F.			
1	D.I. (SPECIAL)	H-3 376+20 (O/S 105' RT.)	H-3 376+20 (O/S 105' RT.)	H-3 376+20 (O/S 37.50' RT.)	1																							
2	D.I. TYPE II	H-3 376+20 (O/S 37.50' RT.)	H-3 376+20 (O/S 37.50' RT.)	H-3 376+20 (O/S 2.5' LT.)																								
3	D.I. TYPE I	H-3 376+20 (O/S 2.5' LT.)	H-3 376+20 (O/S 2.5' LT.)	H-3 376+20 (O/S 173' LT.)																								
9	D.I. TYPE I	H-3 381+60 (O/S 2.5' LT.)	H-3 381+60 (O/S 2.5' LT.)	H-3 379+80 (O/S 2.5' LT.)																								
7	D.I. TYPE I	H-3 379+80 (O/S 2.5' LT.)	H-3 379+80 (O/S 2.5' LT.)	H-3 378+00 (O/S 2.5' LT.)																								
5	D.I. TYPE I	H-3 378+00 (O/S 2.5' LT.)	H-3 378+00 (O/S 2.5' LT.)	H-3 376+20 (O/S 2.5' LT.)																								
4	D.I. TYPE II	H-3 378+00 (O/S 37.50' RT.)	H-3 378+00 (O/S 37.50' RT.)	H-3 378+00 (O/S 2.5' LT.)																								
6	D.I. TYPE II	H-3 379+80 (O/S 37.50' RT.)	H-3 379+80 (O/S 37.50' RT.)	H-3 379+80 (O/S 2.5' LT.)																								
8	D.I. TYPE II	H-3 381+45 (O/S 37.50' RT.)	H-3 381+45 (O/S 37.50' RT.)	H-3 381+60 (O/S 2.5' LT.)																								
10	D.I. TYPE II	H-3 383+30 (O/S 37.50' RT.)	H-3 383+30 (O/S 37.50' RT.)	H-3 383+30 (O/S 37.50' LT.)																								
11	D.I. TYPE II	H-3 383+30 (O/S 37.50' LT.)	H-3 383+30 (O/S 37.50' LT.)	H-3 383+30 (O/S 75' LT.)																								
2	D.M.H. TYPE "E"	H-3 386+75 (O/S 34' RT.)	H-3 386+75 (O/S 34' RT.)	H-3 385+90 (O/S 34' RT.)										1														
1	D.M.H. TYPE "D"	H-3 385+90 (O/S 34' RT.)	H-3 385+90 (O/S 34' RT.)	H-3 385+90 (O/S 2.5' RT.)							1																	
12	D.I. TYPE I	H-3 385+90 (O/S 2.5' RT.)	H-3 385+90 (O/S 2.5' RT.)	H-3 385+90 (O/S 37.00' LT.)																								
13	D.I. (SPECIAL)	H-3 385+90 (O/S 37.00' LT.)						1																				
16	D.I. TYPE II	H-3 388+10 (O/S 37.50' LT.)	H-3 388+10 (O/S 37.50' LT.)	H-3 387+91 (O/S 2.5' RT.)							1																	
15	D.I. TYPE I	H-3 387+91 (O/S 2.5' RT.)	H-3 387+91 (O/S 2.5' RT.)	H-3 387+70 (O/S 42' RT.)																								
14	D.I. TYPE 61614	H-3 387+70 (O/S 42' RT.)	H-3 387+70 (O/S 42' RT.)	H-3 386+75 (O/S 34' RT.)							1																	
SUBTOTAL SHEET D24					1	0	0	1	0	0	2	1	0	1	0	0	0	0	0	0	0	0	0	0	0			
TOTAL					1	0	0	1	0	0	2	1	0	1	0	0	0	0	0	0	0	0	0	0	0			
ROUNDED TOTAL					1	0	0	1	0	0	2	1	0	1	0	0	0	0	0	0	0	0	0	0	0			

ORIGINAL
PLAN

NOTED
BOOK

No. _____

SURVEY REPORTED BY _____


DATE _____

DRAWN BY _____

DESIGNED BY _____

QUANTITIES BY _____

CHECKED BY _____

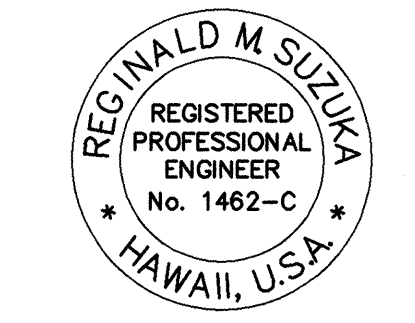

THIS WORK WAS PREPARED BY
ME OR UNDER MY SUPERVISION
Reginald M. Suzuki
P.E., INC.
dba: PARK ENGINEERING

9/30/93	REVISED DRAINAGE SUMMARY PER DRAINAGE PLAN
DATE	REVISION

STATE OF HAWAII
DEPARTMENT OF TRANSPORTATION
HIGHWAYS DIVISION

DRAINAGE ESTIMATED
QUANTITIES

INTERSTATE ROUTE H-3
F.A.I. PROJECT NO. I-H3-I(59)

SCALE: NONE DATE: JUNE 1993

SHEET No. D24 OF 32 SHEETS

DRAINAGE SUMMARY

FED. ROAD DIS. NO.	STATE	FED. AID PROJ. NO.	FISCAL YEAR	SHEET NO.	TOTAL SHEETS
HAWAII	HAW.	I-H3-1(59)	1993	ADD. 55	211

STRUCTURES			PIPE CULVERTS		ESTIMATED QUANTITIES																				REMARKS		
NUMBER	TYPE	STATION	ITEM NO.		206	207	603	603	603	603	603	603	603	603	604	604	604	604	604	604	604	604	604	604	604		
					2020	0110	0010	9000	9002	9004	9006	1010	1012	1014	4902	4912	4914	4916	4926	4932	4934	4942	4950	4951	4952	4953	
			FROM	TO	STRUCTURE EXCAVATION FOR DRAINAGE SYSTEM	DITCH EXCAVATION	BED COURSE MATERIAL FOR CULVERT	18-IN. REINF. CONC. PIPE, CL. III OR 18-IN. SPIRAL RIB METAL PIPE, SHEET THICK- NESS, 0.075 INCH	24-IN. REINF. CONC. PIPE, CL. III OR 24-IN. SPIRAL RIB METAL PIPE, SHEET THICK- NESS, 0.075 INCH	30-IN. REINF. CONC. PIPE, CL. III OR 30-IN. SPIRAL RIB METAL PIPE, SHEET THICK- NESS, 0.075 INCH	36-IN. REINF. CONC. PIPE, CL. III OR 36-IN. SPIRAL RIB METAL PIPE, SHEET THICK- NESS, 0.075 INCH	24-IN. REINF. CONC. PIPE, CLASS III	30-IN. REINF. CONC. PIPE, CLASS III	36-IN. REINF. CONC. PIPE, CLASS III	DROP INTAKE, TYPE A 5.00 FEET TO 5.99 FEET	TYPE I DRAIN INLET 4.00 FEET TO 4.99 FEET	TYPE I DRAIN INLET 5.00 FEET TO 5.99 FEET	TYPE I DRAIN INLET 6.00 FEET TO 6.99 FEET	TYPE I DRAIN INLET 11.00 FEET TO 11.99 FEET	TYPE II DRAIN INLET 4.00 FEET TO 4.99 FEET	TYPE II DRAIN INLET 5.00 FEET TO 5.99 FEET	TYPE II DRAIN INLET 9.00 FEET TO 9.99 FEET	JUNCTION BOX NO. 1 6.00 FEET TO 6.99 FEET	JUNCTION BOX NO. 2 4.00 FEET TO 4.99 FEET	JUNCTION BOX NO. 3 3.00 FEET TO 3.99 FEET	JUNCTION BOX NO. 4 3.00 FEET TO 3.99 FEET	
			UNITS USED		C.Y.	C.Y.	C.Y.	L.F.	L.F.	L.F.	L.F.	L.F.	L.F.	L.F.	EA.	EA.	EA.	EA.	EA.	EA.	EA.	EA.	EA.	EA.	EA.	EA.	
17	D.I. TYPE 61614	H-3 389+50 (O/S 42' RT.)	H-3 389+50 (O/S 42' RT.)	H-3 389+50 (O/S 2.5' RT.)	35.0		11.5		39.5																		
18	D.I. TYPE I	H-3 389+50 (O/S 2.5' RT.)	H-3 389+50 (O/S 2.5' RT.)	H-3 389+50 (O/S 37.50' LT.)	37.0		11.5		39.5							1											
20	D.I. TYPE 61614	H-3 391+30 (O/S 42' RT.)	H-3 391+30 (O/S 42' RT.)	H-3 391+30 (O/S 2.5' RT.)	36.3		11.5		39.5																		
21	D.I. TYPE I	H-3 391+30 (O/S 2.5' RT.)	H-3 391+30 (O/S 2.5' RT.)	H-3 391+30 (O/S 37.50' LT.)	38.2		11.5		39.5								1										
23	D.I. TYPE 61614	H-3 393+10 (O/S 42' RT.)	H-3 393+10 (O/S 42' RT.)	H-3 393+10 (O/S 2.5' RT.)	30.6		11.5		39.5																		
24	D.I. TYPE I	H-3 393+10 (O/S 2.5' RT.)	H-3 393+10 (O/S 2.5' RT.)	H-3 393+10 (O/S 37.50' LT.)	32.5		11.5		39.5								1										
26	D.I. TYPE 61614	H-3 394+90 O/S 42' RT.)	H-3 394+90 (O/S 42' RT.)	H-3 394+90 (O/S 2.5' RT.)	29.8		11.5		39.5																		
27	D.I. TYPE I	H-3 394+90 (O/S 2.5' RT.)	H-3 394+90 (O/S 2.5' RT.)	H-3 394+90 (O/S 37.50' LT.)	31.7		11.5		39.5							1											
29	D.I. TYPE 61614	H-3 396+70 (O/S 42' RT.)	H-3 396+70 (O/S 42' RT.)	H-3 396+70 (O/S 2.5' RT.)	30.5		11.5		39.5																		
30	D.I. TYPE I	H-3 396+70 (O/S 2.5' RT.)	H-3 396+70 (O/S 2.5' RT.)	H-3 396+70 (O/S 37.50' LT.)	32.2		11.5		39.5																		
31	D.I. TYPE II	H-3 396+70 (O/S 37.50' LT.)	H-3 396+70 (O/S 37.50' LT.)	H-3 394+90 (O/S 37.50' LT.)	158.1		52.3		179												1						
11	D.M.H. TYPE "D"	H-3 394+90 (O/S 37.50' LT.)	H-3 394+90 (O/S 37.50' LT.)	H-3 393+10 (O/S 37.50' LT.)	132.6		52.3		179																		
10	D.M.H. TYPE "D"	H-3 393+10 (O/S 37.50' LT.)	H-3 393+10 (O/S 37.50' LT.)	H-3 391+30 (O/S 37.50' LT.)	172.8		60.5			179																	
22	D.I. (SPECIAL)	H-3 391+30 (O/S 37.50' LT.)	H-3 391+30 (O/S 37.50' LT.)	H-3 389+50 (O/S 37.50' LT.)	205.4		68.9				179																
19	D.I. (SPECIAL)	H-3 389+50 (O/S 37.50' LT.)	H-3 389+50 (O/S 37.50' LT.)	H-3 389+21 (O/S 103' LT.)	197.5		27.7			72																	
6	D.M.H. TYPE "D"	H-3 389+21 (O/S 103' LT.)	H-3 389+21 (O/S 103' LT.)	H-3 388+91 (O/S 108' LT.)	39.5		11.2							29													
SUBTOTAL SHEET D25					1239.7	0	387.9	0	753	179	251	0	0	29	0	1	3	1	0	0	1	0	0	0	0	0	
TOTAL					2807.7	0	806.0	0	1828	455	251	37	0	29	0	1	5	4	1	5	2	1	0	0	0	0	
ROUNDED TOTAL					2808	0	806	0	1828	455	251	37	0	29	0	1	5	4	1	5	2	1	0	0	0	0	
																									REGINALD M. SUZUKA REGISTERED PROFESSIONAL ENGINEER No. 1462-C HAWAII, U.S.A. THIS WORK WAS PREPARED BY ME OR UNDER MY SUPERVISION <i>Reginald M. Suzuki</i> Park, Inc. dba: PARK ENGINEERING		



THIS WORK WAS PREPARED BY ME OR UNDER MY SUPERVISION
Reginald M. Suzuki
P.E., INC.
dba: PARK ENGINEERS

STATE OF HAWAII
DEPARTMENT OF TRANSPORTATION
HIGHWAYS DIVISION

DRAINAGE ESTIMATED
QUANTITIES

INTERSTATE ROUTE H-3
F.A.I. PROJECT NO. I-H3-I(59)

SCALE: NONE DATE: JUNE 1993

SHEET No. D25 OF 32 SHEETS

ADD. 55

9/30/93	REVISED DRAINAGE SUMMARY PER DRAINAGE PLAN.
DATE	REVISION

FED. ROAD DIS. NO.	STATE	FED. AID PROJ. NO.	FISCAL YEAR	SHEET NO.	TOTAL SHEETS
HAWAII	HAW.	I-H3-1(59)	1993	ADD. 56	211



THIS WORK WAS PREPARED BY
ME OR UNDER MY SUPERVISION
Reynold M. Surgen
ParEn, INC.
dba: PARK ENGINEERING

SHEET No. D26 OF 32 SHEETS

ORAE2A 9/29/93 GK
PHASE-1A RE-PACKAGE

ORIGINAL PLAN	SURVEY PLOTTED BY _____	DATE _____
NOTEBOOK	DRAWN BY _____	_____
	TRACED BY _____	_____
	DESIGNED BY _____	_____
	QUANTITIES BY _____	_____
	CHECKED BY _____	_____
No. _____		

9/30/93	REVISED DRAINAGE SUMMARY PER DRAINAGE PLAN.
DATE	REVISION

ORIGINAL PLAN

NO. _____

SURVEY PLOTTED BY _____

DATE _____


DESIGNED BY _____

QUANTITIES BY _____

TRACED BY _____

CHECKED BY _____

DRAINAGE SUMMARY																												FED. ROAD DIS. NO.	STATE	FED. AID PROJ. NO.	FISCAL YEAR	SHEET NO.	TOTAL SHEETS
																												HAWAII	HAW.	I-H3-1(59)	1993	ADD. 57	211
STRUCTURES			PIPE CULVERTS		ESTIMATED QUANTITIES																				REMARKS								
NUMBER	TYPE	STATION	ITEM NO.		206	207	603	603	603	603	603	603	603	603	604	604	604	604	604	604	604	604	604	604	604	604							
			FROM	TO	2020	0110	0010	9000	9002	9004	9006	1010	1012	1014	4902	4912	4914	4916	4926	4932	4934	4942	4950	4951	4952	4953							
					STRUCTURE EXCAVATION FOR DRAINAGE SYSTEM	DITCH EXCAVATION	BED COURSE MATERIAL FOR CULVERT	18-IN. REINF. CONC. PIPE, CL. III OR 18-IN. SPIRAL RIB METAL PIPE, SHEET THICK-NESS, 0.075 INCH	24-IN. REINF. CONC. PIPE, CL. III OR 24-IN. SPIRAL RIB METAL PIPE, SHEET THICK-NESS, 0.075 INCH	30-IN. REINF. CONC. PIPE, CL. III OR 30-IN. SPIRAL RIB METAL PIPE, SHEET THICK-NESS, 0.075 INCH	36-IN. REINF. CONC. PIPE, CL. III OR 36-IN. SPIRAL RIB METAL PIPE, SHEET THICK-NESS, 0.075 INCH	24-IN. REINF. CONC. PIPE, CLASS III	30-IN. REINF. CONC. PIPE, CLASS III	36-IN. REINF. CONC. PIPE, CLASS III	DROP INTAKE, TYPE A 5.00 FEET TO 5.99 FEET	TYPE I DRAIN INLET 4.00 FEET TO 4.99 FEET	TYPE I DRAIN INLET 5.00 FEET TO 5.99 FEET	TYPE I DRAIN INLET 6.00 FEET TO 6.99 FEET	TYPE I DRAIN INLET 11.00 FEET TO 11.99 FEET	TYPE II DRAIN INLET 4.00 FEET TO 4.99 FEET	TYPE II DRAIN INLET 5.00 FEET TO 5.99 FEET	TYPE II DRAIN INLET 9.00 FEET TO 9.99 FEET	JUNCTION BOX NO. 1 6.00 FEET TO 6.99 FEET	JUNCTION BOX NO. 2 4.00 FEET TO 4.99 FEET	JUNCTION BOX NO. 3 3.00 FEET TO 3.99 FEET	JUNCTION BOX NO. 4 3.00 FEET TO 3.99 FEET							
																											UNITS USED		C.Y.	C.Y.	C.Y.	L.F.	L.F.
39	D.I. TYPE II	H-3 406+70 (O/S 37.50' RT.)	H-3 406+70 (O/S 37.50' RT.)	H-3 404+90 (O/S 37.50' RT.)	161.3		52.6		180																								
37	D.I. TYPE II	H-3 404+90 (O/S 37.50' RT.)	H-3 404+90 (O/S 37.50' RT.)	H-3 403+10 (O/S 37.50' RT.)	184.2		60.8			180																							
35	D.I. TYPE II	H-3 403+10 (O/S 37.50' RT.)	H-3 403+10 (O/S 37.50' RT.)	H-3 401+30 (O/S 37.50' RT.)	183.4		60.8			180																							
33	D.I. (SPECIAL)	H-3 401+30 (O/S 37.50' RT.)	H-3 401+30 (O/S 37.50' RT.)	H-3 401+00 (O/S 82' RT.)	51.0		17.6						52																				
32	D.I. TYPE II	H-3 401+30 (O/S 37.50' LT.)	H-3 401+30 (O/S 37.50' LT.)	H-3 401+30 (O/S 37.50' RT.)	57.5		21.6		74																								
34	D.I. TYPE II	H-3 403+10 (O/S 37.50' LT.)	H-3 403+10 (O/S 37.50' LT.)	H-3 403+10 (O/S 37.50' RT.)	55.0		21.6		74																								
36	D.I. TYPE II	H-3 404+90 (O/S 37.50' LT.)	H-3 404+90 (O/S 37.50' LT.)	H-3 404+90 (O/S 37.50' RT.)	58.9		21.6		74																								
38	D.I. TYPE II	H-3 406+70 (O/S 37.50' LT.)	H-3 406+70 (O/S 37.50' LT.)	H-3 406+70 (O/S 37.50' RT.)	58.8		21.6		74																								
40	D.I. TYPE II	H-3 408+50 (O/S 37.50' LT.)	H-3 408+50 (O/S 37.50' LT.)	H-3 406+70 (O/S 37.50' LT.)	159.3		52.6		180																								
41	D.I. TYPE II	H-3 408+50 (O/S 37.82' RT.)	H-3 408+50 (O/S 37.82' RT.)	H-3 408+50 (O/S 37.50' LT.)	57.3		21.6		74																								
42	D.I. TYPE II	H-3 410+30 (O/S 37.50' LT.)	H-3 410+30 (O/S 37.50' LT.)	H-3 408+50 (O/S 37.50' LT.)	155.9		52.6		180																								
43	D.I. TYPE II	H-3 410+63 (O/S 38.88' RT.)	H-3 410+63 (O/S 38.88' RT.)	H-3 410+30 (O/S 37.50' LT.)	59.3		23.4		80																								
44	D.I. (SPECIAL)	RAMP STA. 2+60 (O/S 15.00' LT.)	RAMP STA. 2+60 (O/S 15.00' LT.)	H-3 410+30 (O/S 37.50' LT.)	185.7		49.7		170																								
45	D.I. TYPE II	H-3 412+25 (O/S 39.69' RT.)	H-3 412+25 (O/S 39.69' RT.)	RAMP STA. 2+60 (O/S 15.00' LT.)	99.4		25.7		88																								
46	D.I. TYPE II	H-3 413+40 (O/S 40.27' RT.)	H-3 413+40 (O/S 40.27' RT.)	H-3 412+25 (O/S 39.69' RT.)	130.1		33.6		115																								
47	D.I. TYPE II	H-3 413+80 (O/S 37.50' LT.)	H-3 413+80 (O/S 37.50' LT.)	RAMP STA. 2+60 (O/S 15.00' LT.)	197.1		52.6		180																								
	END OF PIPE	H-3 415+05 (O/S 39.56' LT.)	H-3 415+05 (O/S 39.56' LT.)	H-3 413+80 (O/S 37.50' LT.)	134.7		36.5		125																								
SUBTOTAL SHEET D27					1988.9	0	626.5	0	1668	360	0	0	52	0	0	0	0	0	0	11	3	0	0	0	0	0							
TOTAL					4796.6	0	1432.5	0	3496	815	251	37	52	29	0	1	5	4	1	16	5	1	0	0	0	0							
ROUNDED TOTAL					4797	0	1433	0	3496	815	251	37	52	29	0	1	5	4	1	16	5	1	0	0	0	0							
STATE OF HAWAII DEPARTMENT OF TRANSPORTATION HIGHWAYS DIVISION DRAINAGE ESTIMATED QUANTITIES INTERSTATE ROUTE H-3 F.A.I. PROJECT NO. I-H3-1(59) SCALE: NONEDATE: JUNE 1993 SHEET No. D27 OF 32 SHEETS																																	
9/30/93REVISED DRAINAGE SUMMARY PER DRAINAGE PLAN.														DATEREVISION																			
ADD. 57																																	

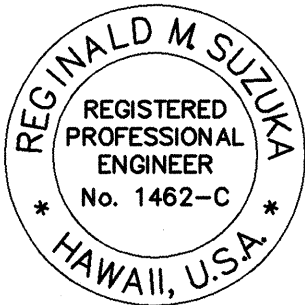

THIS WORK WAS PREPARED BY
ME OR UNDER MY SUPERVISION
Reginald M. Suzuki
dbs: PARK ENGINEERING

DRAINAGE SUMMARY

FED. ROAD DIS. NO.	STATE	FED. AID PROJ. NO.	FISCAL YEAR	SHEET NO.	TOTAL SHEETS
HAWAII	HAW.	I-H3-1(59)	1993	ADD. 58	211

STRUCTURES			PIPE CULVERTS		ESTIMATED QUANTITIES																				REMARKS		
NUMBER	TYPE	STATION	ITEM NO.		604	604	604	604	604	604	604	604	604	604	604	604	604	604	604	604	604	640	640	640	640		
					4980	4982	4984	4988	4992	4994	5000	5030	5032	5062	5100	5110	5120	5130	5140	5150	5160	5170	5020	5030	8000	8010	
			FROM	TO	DRAIN INLET NOS. 1 & 44 4.00 FEET TO 4.99 FEET	DRAIN INLET NOS. 19 & 33 5.00 FEET TO 5.99 FEET	DRAIN INLET NO. 22 6.00 FEET TO 6.99 FEET	DRAIN INLET NO. 13 23.00 FEET TO 23.99 FEET	TYPE 61614 DRAIN INLET 4.00 FEET TO 4.99 FEET	TYPE 61614 DRAIN INLET 5.00 FEET TO 5.99 FEET	TYPE 61614 DRAIN INLET 8.00 FEET TO 8.99 FEET	TYPE "D" DRAIN MANHOLE 4.00 FEET TO 4.99 FEET	TYPE "D" DRAIN MANHOLE 5.00 FEET TO 5.99 FEET	TYPE "E" DRAIN MANHOLE 7.00 FEET TO 7.99 FEET	OUTLET NO. 1	OUTLET NO. 2	OUTLET NO. 3	OUTLET NO. 4	OUTLET NO. 5	OUTLET NO. 6	OUTLET NO. 7	OUTLET NO. 8	2.0-FEET WIDE INVERT (SS 1 1/1) LINED TRAPE- ZOIDAL DRAINAGE DITCH	3.0-FEET WIDE INVERT LINED RECTANGULAR DRAINAGE DITCH	LINED DRAINAGE DITCH CONDITION "A"	LINED DRAINAGE DITCH CONDITION "B"	
			UNITS USED		EA.	EA.	EA.	EA.	EA.	EA.	EA.	EA.	EA.	EA.	EA.	EA.	EA.	EA.	EA.	EA.	EA.	EA.	EA.	L.F.	L.F.	L.F.	L.F.
39	D.I. TYPE II	H-3 @ 406+70 (O/S 37.50' RT.)	H-3 @ 406+70 (O/S 37.50' RT.)	H-3 @ 404+90 (O/S 37.50' RT.)																							
37	D.I. TYPE II	H-3 @ 404+90 (O/S 37.50' RT.)	H-3 @ 404+90 (O/S 37.50' RT.)	H-3 @ 403+10 (O/S 37.50' RT.)																							
35	D.I. TYPE II	H-3 @ 403+10 (O/S 37.50' RT.)	H-3 @ 403+10 (O/S 37.50' RT.)	H-3 @ 401+30 (O/S 37.50' RT.)																							
33	D.I. (SPECIAL)	H-3 @ 401+30 (O/S 37.50' RT.)	H-3 @ 401+30 (O/S 37.50' RT.)	H-3 @ 401+00 (O/S 82' RT.)		1																					
32	D.I. TYPE II	H-3 @ 401+30 (O/S 37.50' LT.)	H-3 @ 401+30 (O/S 37.50' LT.)	H-3 @ 401+30 (O/S 37.50' RT.)																							
34	D.I. TYPE II	H-3 @ 403+10 (O/S 37.50' LT.)	H-3 @ 403+10 (O/S 37.50' LT.)	H-3 @ 403+10 (O/S 37.50' RT.)																							
36	D.I. TYPE II	H-3 @ 404+90 (O/S 37.50' LT.)	H-3 @ 404+90 (O/S 37.50' LT.)	H-3 @ 404+90 (O/S 37.50' RT.)																							
38	D.I. TYPE II	H-3 @ 406+70 (O/S 37.50' LT.)	H-3 @ 406+70 (O/S 37.50' LT.)	H-3 @ 406+70 (O/S 37.50' RT.)																							
40	D.I. TYPE II	H-3 @ 408+50 (O/S 37.50' LT.)	H-3 @ 408+50 (O/S 37.50' LT.)	H-3 @ 406+70 (O/S 37.50' LT.)								1															
41	D.I. TYPE II	H-3 @ 408+50 (O/S 37.82' RT.)	H-3 @ 408+50 (O/S 37.82' RT.)	H-3 @ 408+50 (O/S 37.50' LT.)																							
42	D.I. TYPE II*	H-3 @ 410+30 (O/S 37.50' LT.)	H-3 @ 410+30 (O/S 37.50' LT.)	H-3 @ 408+50 (O/S 37.50' LT.)																							
43	D.I. TYPE II	H-3 @ 410+63 (O/S 38.88' RT.)	H-3 @ 410+63 (O/S 38.88' RT.)	H-3 @ 410+30 (O/S 37.50' LT.)																							
44	D.I. (SPECIAL)*	RAMP STA. 2+60 (O/S 15.00' LT.)	RAMP STA. 2+60 (O/S 15.00' LT.)	H-3 @ 410+30 (O/S 37.50' LT.)	1																						
45	D.I. TYPE II	H-3 @ 412+25 (O/S 39.69' RT.)	H-3 @ 412+25 (O/S 39.69' RT.)	RAMP STA. 2+60 (O/S 15.00' LT.)																							
46	D.I. TYPE II	H-3 @ 413+40 (O/S 40.27' RT.)	H-3 @ 413+40 (O/S 40.27' RT.)	H-3 @ 412+25 (O/S 39.69' RT.)																							
47	D.I. TYPE II	H-3 @ 413+80 (O/S 37.50' LT.)	H-3 @ 413+80 (O/S 37.50' LT.)	RAMP STA. 2+60 (O/S 15.00' LT.)																							
	END OF PIPE	H-3 @ 415+05 (O/S 39.56' LT.)	H-3 @ 415+05 (O/S 39.56' LT.)	H-3 @ 413+80 (O/S 37.50' LT.)																							
	*SEE BELOW																										
SUBTOTAL SHEET D28					1	1	0	0	0	0	0	1	0	0	0	0	0	0	0	0	0	0	0	0	0		
TOTAL					2	2	1	1	3	2	2	3	2	1	0	0	0	0	0	0	0	0	0	0	0		
ROUNDED TOTAL					2	2	1	1	3	2	2	3	2	1	0	0	0	0	0	0	0	0	0	0	0		
																									REGINALD M. SUZUKA REGISTERED PROFESSIONAL ENGINEER No. 1462-C HAWAII, USA THIS WORK WAS PREPARED BY ME OR UNDER MY SUPERVISION <i>Reginald M. Suzuka</i> P.E., INC. dba: PARK ENGINEERING		


SURVEY PLOTTED BY	DATE
DRAWN BY	
DESIGNED BY	
QUANTITIES BY	
CHECKED BY	
ORIGINAL PLAN	
INTERWORK	
No.	

D.I. No. 42 Changed to DMH No. 20, D.I. No. 44 Changed to DMH No. 21
Per NHIA Memo Dated 5/4/94. **

**Project Files are Located at 727 Kakoi Street, Honolulu, Hawaii, 96819

9/30/93	REVISED DRAINAGE SUMMARY PER DRAINAGE PLAN.
DATE	REVISION

DEPARTMENT OF TRANSPORTATION HIGHWAYS DIVISION	
DRAINAGE ESTIMATED QUANTITIES	
INTERSTATE ROUTE H-3 F.A.I. PROJECT NO. I-H3-I(59)	
SCALE: NONE	DATE: JUNE 1993
SHEET No. D28 OF 32 SHEETS	

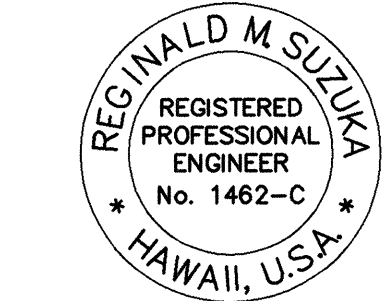

THIS WORK WAS PREPARED BY
ME OR UNDER MY SUPERVISION
Reginald M. Suzuki
PAPER, INC.
dba: PARK ENGINEERING

ADD. 58

FED. ROAD DIS. NO.	STATE	FED. AID PROJ. NO.	FISCAL YEAR	SHEET NO.	TOTAL SHEETS
HAWAII	HAW.	I-H3-1(59)	1993	ADD. 59	211



REGINALD M. SUZUKA
REGISTERED
PROFESSIONAL
ENGINEER
No. 1462-C
HAWAII, U.S.A.

THIS WORK WAS PREPARED BY
ME OR UNDER MY SUPERVISION

2008

ParEn, INC.

dba: PARK ENGINEERING

ORIGINAL PLAN	SURVEY PLOTTED BY _____	DATE _____
NOTEBOOK	DRAWN BY _____	" _____
	TRACED BY _____	" _____
	DESIGNED BY _____	" _____
	QUANTITIES BY _____	" _____
No. _____	CHECKED BY _____	" _____

STATE OF HAWAII
DEPARTMENT OF TRANSPORTATION
HIGHWAYS DIVISION

INTERSTATE ROUTE H-3
F.A.I. PROJECT NO. I-H3-1(59)

SCALE: NONE DATE: JUNE 1993

SHEET No. D29 OF 32 SHEETS

ADD. 59

FED. ROAD DIS. NO.	STATE	FED. AID PROJ. NO.	FISCAL YEAR	SHEET NO.	TOTAL SHEETS
HAWAII	HAW.	I-H3-1(59)	1993	ADD. 60	211

THIS WORK WAS PREPARED BY
ME OR UNDER MY SUPERVISION
Reynold M. Suzuki
Porel, INC.
dba: PARK ENGINEERING

SHEET No. D30 OF 32 SHEETS

DRAEST4A 9/29/93 GK
PHASE-1A

ORIGINAL PLAN	SURVEY PLOTTED BY _____	DATE _____
	DRAWN BY _____	_____
NOTEBOOK	TRACED BY _____	_____
	DESIGNED BY _____	_____
	QUANTITIES BY _____	_____
	CHECKED BY _____	_____
No. _____		

FED. ROAD DIS. NO.	STATE	FED. AID PROJ. NO.	FISCAL YEAR	SHEET NO.	TOTAL SHEETS
HAWAII	HAW.	I-H3-1(59)	1993	ADD. 61	211



THIS WORK WAS PREPARED BY
ME OR UNDER MY SUPERVISION

2000 10 10

ParEn, INC.
d/b/a: PARC ENGINEERING

STATE OF HAWAII
DEPARTMENT OF TRANSPORTATION
HIGHWAYS DIVISION

INTERSTATE ROUTE H-3
F.A.I. PROJECT NO. I-H3-I(59)

SCALE: NONE DATE: JUNE 1993

SHEET No. D31 OF 32 SHEETS

9/30/93	REVISED DRAINAGE SUMMARY PER DRAINAGE PLAN.
DATE	REVISION

FED. ROAD DIS. NO.	STATE	FED. AID PROJ. NO.	FISCAL YEAR	SHEET NO.	TOTAL SHEETS
HAWAII	HAW.	I-H3-1(59)	1993	ADD. 62	211

THIS WORK WAS PREPARED BY
ME OR UNDER MY SUPERVISION
Reginald M. Sengul
ParEn, INC.
dba: PARK ENGINEERING

9/30/93	REVISED DRAINAGE SUMMARY PER GRADING PLAN.
DATE	REVISION

ADD. 62

DRAINAGE SUMMARY

FED. ROAD DIS. NO.	STATE	FED. AID PROJ. NO.	FISCAL YEAR	SHEET NO.	TOTAL SHEETS
HAWAII	HAW.	I-H3-1(59)	1993	ADD. 62S-1	211

ESTIMATED QUANTITIES				
ITEM NO.			605	
			0006	
UNITS USED			L.F.	
UNDERDRAINS			6-INCH PERFORATED UNDERDRAIN PIPE	
BASELINE STAITON				
FROM	TO			
374+45 (LT.)	376+15 (RT.)		75	
374+40 (RT.)	376+15 (RT.)		170	
376+20 (RT.)	377+95 (RT.)		175	
378+00 (RT.)	379+75 (RT.)		175	
379+80 (RT.)	381+40 (RT.)		160	
381+45 (RT.)	383+25 (RT.)		180	
382+85 (LT.)	383+25 (LT.)		40	
383+30 (LT.)	384+95 (LT.)		165	
383+30 (RT.)	384+60 (RT.)		130	
385+52 (RT.)	385+90 (LT.)		85	
385+90 (LT.)	388+05 (LT.)		215	
386+75 (RT.)	387+65 (RT.)		90	
387+70 (RT.)	389+45 (RT.)		175	
388+10 (LT.)	389+45 (LT.)		135	
389+50 (LT.)	391+25 (LT.)		175	
389+50 (RT.)	391+25 (RT.)		175	
391+30 (LT.)	393+05 (LT.)		175	
391+30 (RT.)	393+05 (RT.)		175	
393+10 (LT.)	394+85 (LT.)		175	
393+10 (RT.)	394+85 (RT.)		175	
394+90 (LT.)	396+65 (LT.)		175	
394+90 (RT.)	396+65 (RT.)		175	
396+70 (LT.)	397+95 (LT.)		125	
396+70 (RT.)	397+95 (RT.)		125	
401+30 (LT.)	401+30 (RT.)		65	
401+30 (LT.)	403+05 (LT.)		175	
401+30 (RT.)	403+05 (RT.)		175	
403+10 (LT.)	404+85 (LT.)		175	
SUB-TOTAL			4210	

ESTIMATED QUANTITIES				
ITEM NO.			605	
			0006	
UNITS USED			L.F.	
UNDERDRAINS			6-INCH PERFORATED UNDERDRAIN PIPE	
BASELINE STAITON				
FROM	TO			
403+10 (RT.)	404+85 (RT.)		175	
404+90 (LT.)	406+65 (LT.)		175	
404+90 (RT.)	406+65 (RT.)		175	
406+70 (LT.)	408+45 (LT.)		175	
406+70 (RT.)	408+45 (RT.)		175	
408+50 (LT.)	410+25 (LT.)		175	
408+50 (RT.)	410+58 (RT.)		208	
410+30 (LT.)	411+95 (LT.)		165	
410+63 (RT.)	412+20 (RT.)		157	
RAMP STA. 2+60	413+75 (LT.)		175	
412+25 (RT.)	413+35 (RT.)		110	
413+40 (RT.)	413+83 (RT.)		43	
413+80 (LT.)	415+05 (LT.)		125	
SUB—TOTAL			2033	
TOTAL			6243	
ROUNDED TOTAL			6240	

ESTIMATED QUANTITIES				
ITEM NO.		605	605	
		0106	2000	
UNITS USED		L.F.	EA.	
CLEANOUTS		6-INCH NON-PERFORATED UNDERDRAIN PIPE (INCL. 45° ELBOWS)	CLEANOUT	
BASELINE STATION				
374+45 (LT.)		6	1	
376+15 (RT.)		6	1	
377+95 (RT.)		6	1	
379+75 (RT.)		6	1	
381+40 (RT.)		6	1	
383+25 (LT.)		6	1	
383+25 (RT.)		6	1	
384+60 (RT.)		6	1	
384+95 (LT.)		6	1	
385+52 (RT.)		6	1	
387+65 (RT.)		6	1	
388+05 (LT.)		6	1	
389+45 (LT.)		6	1	
389+45 (RT.)		6	1	
391+25 (LT.)		6	1	
391+25 (RT.)		6	1	
393+05 (LT.)		6	1	
393+05 (RT.)		6	1	
394+85 (LT.)		6	1	
394+85 (RT.)		6	1	
396+65 (LT.)		6	1	
396+65 (RT.)		6	1	
397+95 (LT.)		6	1	
397+95 (RT.)		6	1	
401+30 (LT.)		6	1	
403+05 (LT.)		6	1	
403+05 (RT.)		6	1	
SUB-TOTAL		162	27	

ESTIMATED QUANTITIES				
ITEM NO.		605	605	
		0106	2000	
UNITS USED		L.F.	EA.	
CLEANOUTS		6-INCH NON-PERFORATED UNDERDRAIN PIPE (INCL. 45° ELBOWS)	CLEANOUT	
BASELINE STATION				
404+85 (LT.)		6	1	
404+85 (RT.)		6	1	
406+65 (LT.)		6	1	
406+65 (RT.)		6	1	
408+45 (LT.)		6	1	
408+45 (RT.)		6	1	
410+25 (LT.)		6	1	
410+58 (RT.)		6	1	
411+95 (LT.)		6	1	
412+20 (RT.)		6	1	
413+35 (RT.)		6	1	
413+75 (LT.)		6	1	
413+83 (RT.)		6	1	
SUB-TOTAL		78	13	
TOTAL		240	40	
ROUND TOT.		240	40	

SURVEY PLOTTED BY

DATE

DRAWN BY

DESIGNED BY


QUANTITIES BY

CHECKED BY

ORIGINAL PLAN

NO.

NOTEBOOK

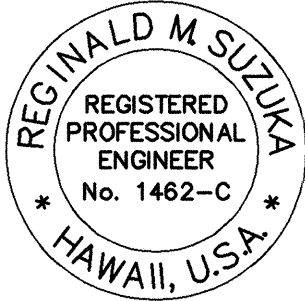

THIS WORK WAS PREPARED BY ME OR UNDER MY SUPERVISION
Reginald M. Suzuki
P.O. BOX 100
dgo: PARK ENGINEERING

STATE OF HAWAII
DEPARTMENT OF TRANSPORTATION
HIGHWAYS DIVISION

DRAINAGE ESTIMATED
QUANTITIES

INTERSTATE ROUTE H-3
F.A.I. PROJECT NO. I-H3-I(59)

SCALE: NONE DATE: SEPT. 1993

9/30/93	ADDED DRAINAGE SUMMARY SHEET.
DATE	REVISION

SHEET No.D33A OF 33 SHEETS

ADD. 62S-1