



CAD User: HENRY File Last Updated: November 05, 2021 3:47:19pm Plot Date: November 05, 2021 - 4:49:54pm
File: C:\Users\henry\AppData\Local\Temp\AgPublish_23540\6829-10\SitePlan.dwg2.1
Plotter: DWG To PDF - GEO.pc3 PlotStyle: CPSnew-STD Half.dtb

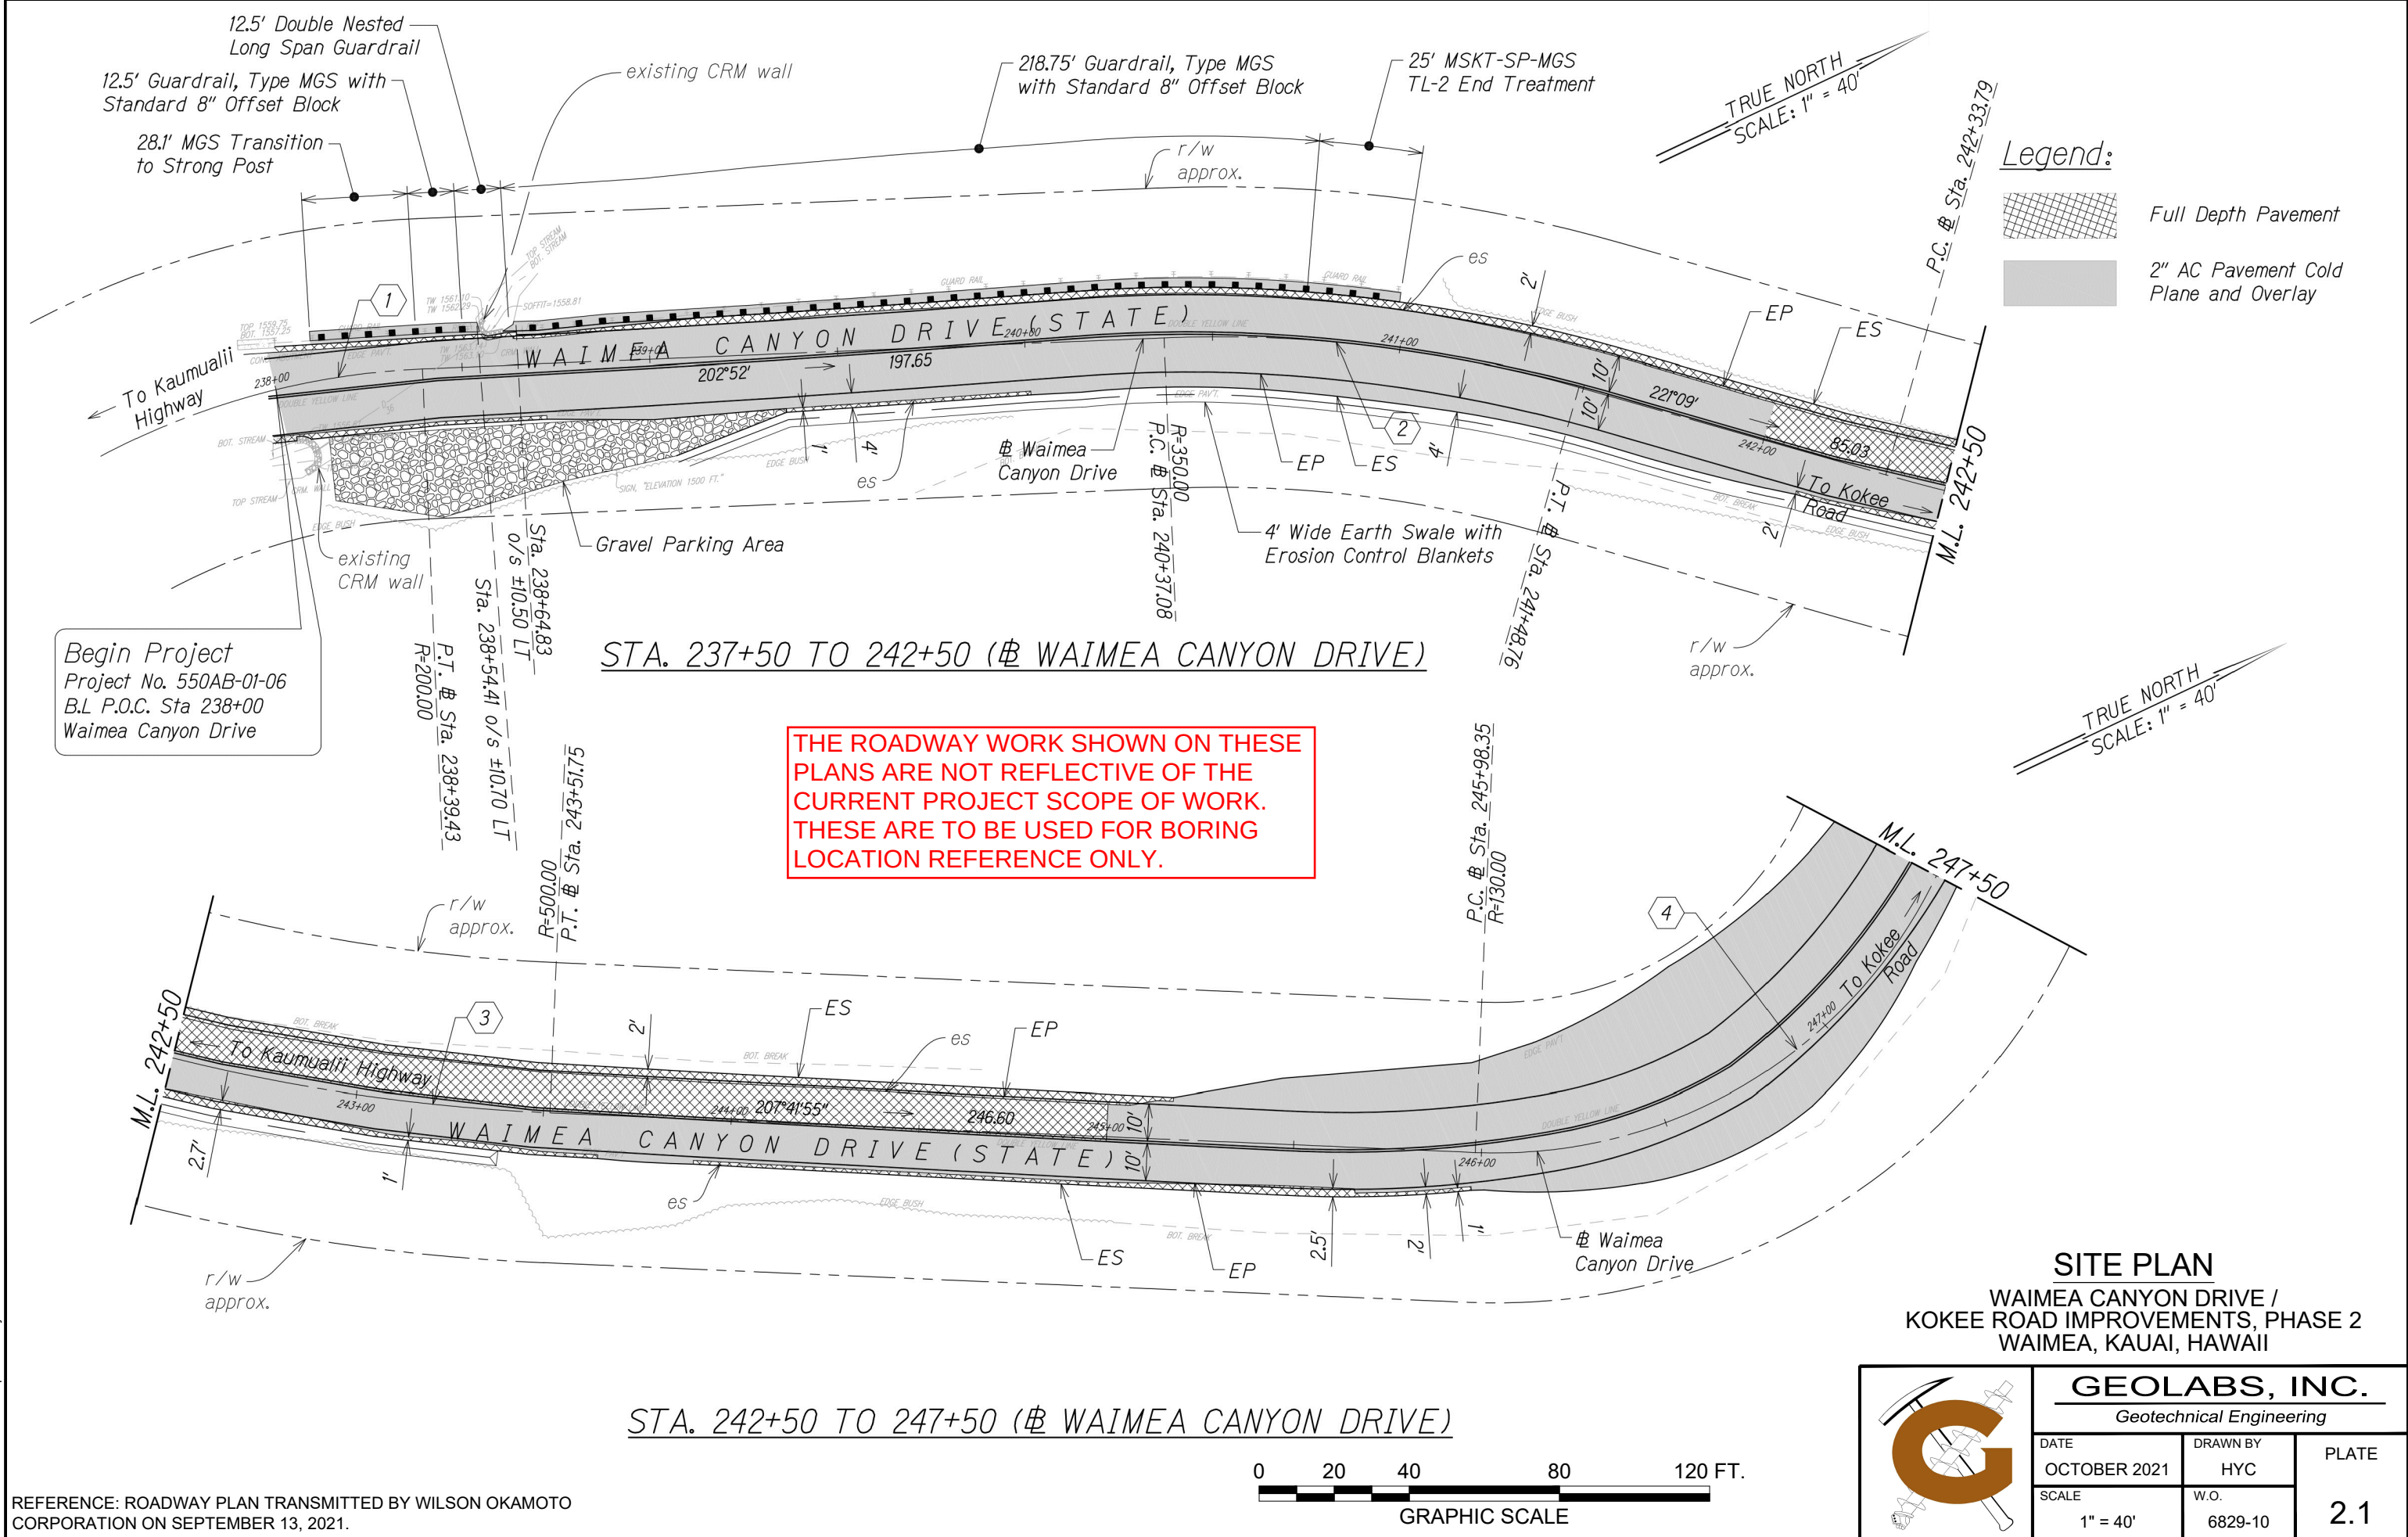


REFERENCE: ROADWAY PLAN TRANSMITTED BY WILSON OKAMOTO CORPORATION ON SEPTEMBER 13, 2021.

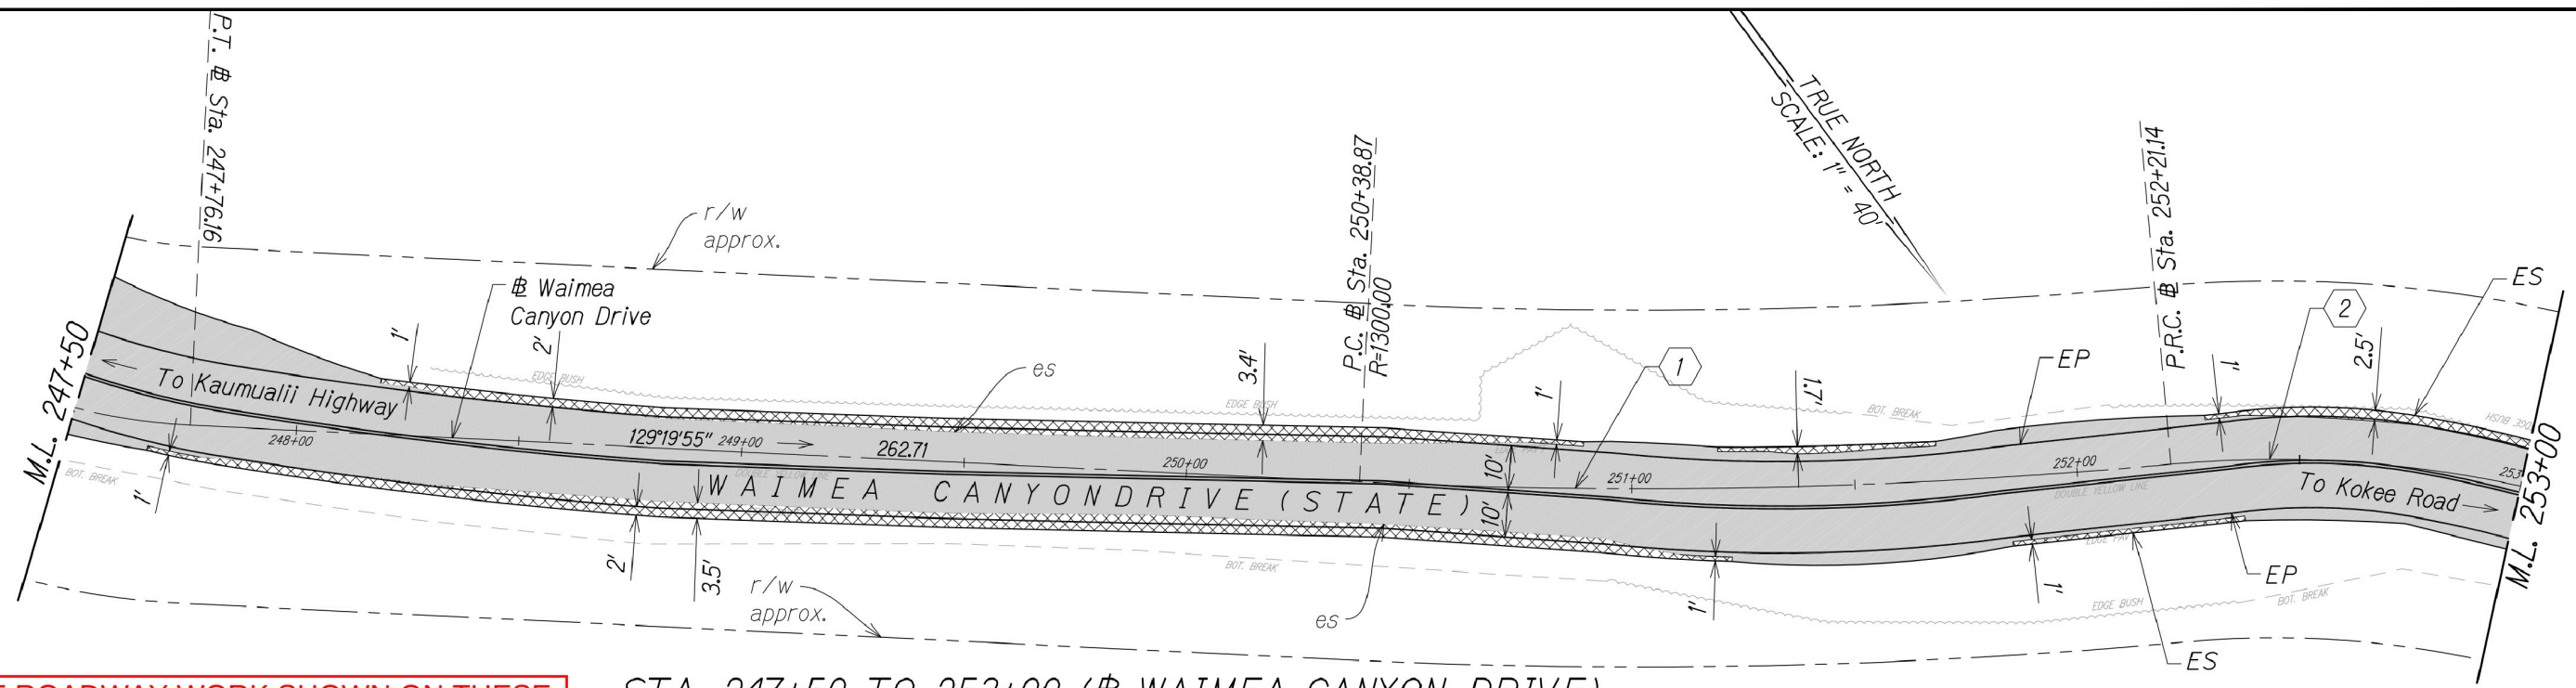


THE ROADWAY WORK SHOWN ON THESE PLANS ARE NOT REFLECTIVE OF THE CURRENT PROJECT SCOPE OF WORK. THESE ARE TO BE USED FOR BORING LOCATION REFERENCE ONLY.

STA. 247+50 TO 253+00 (# WAIMEA CANYON DRIVE)

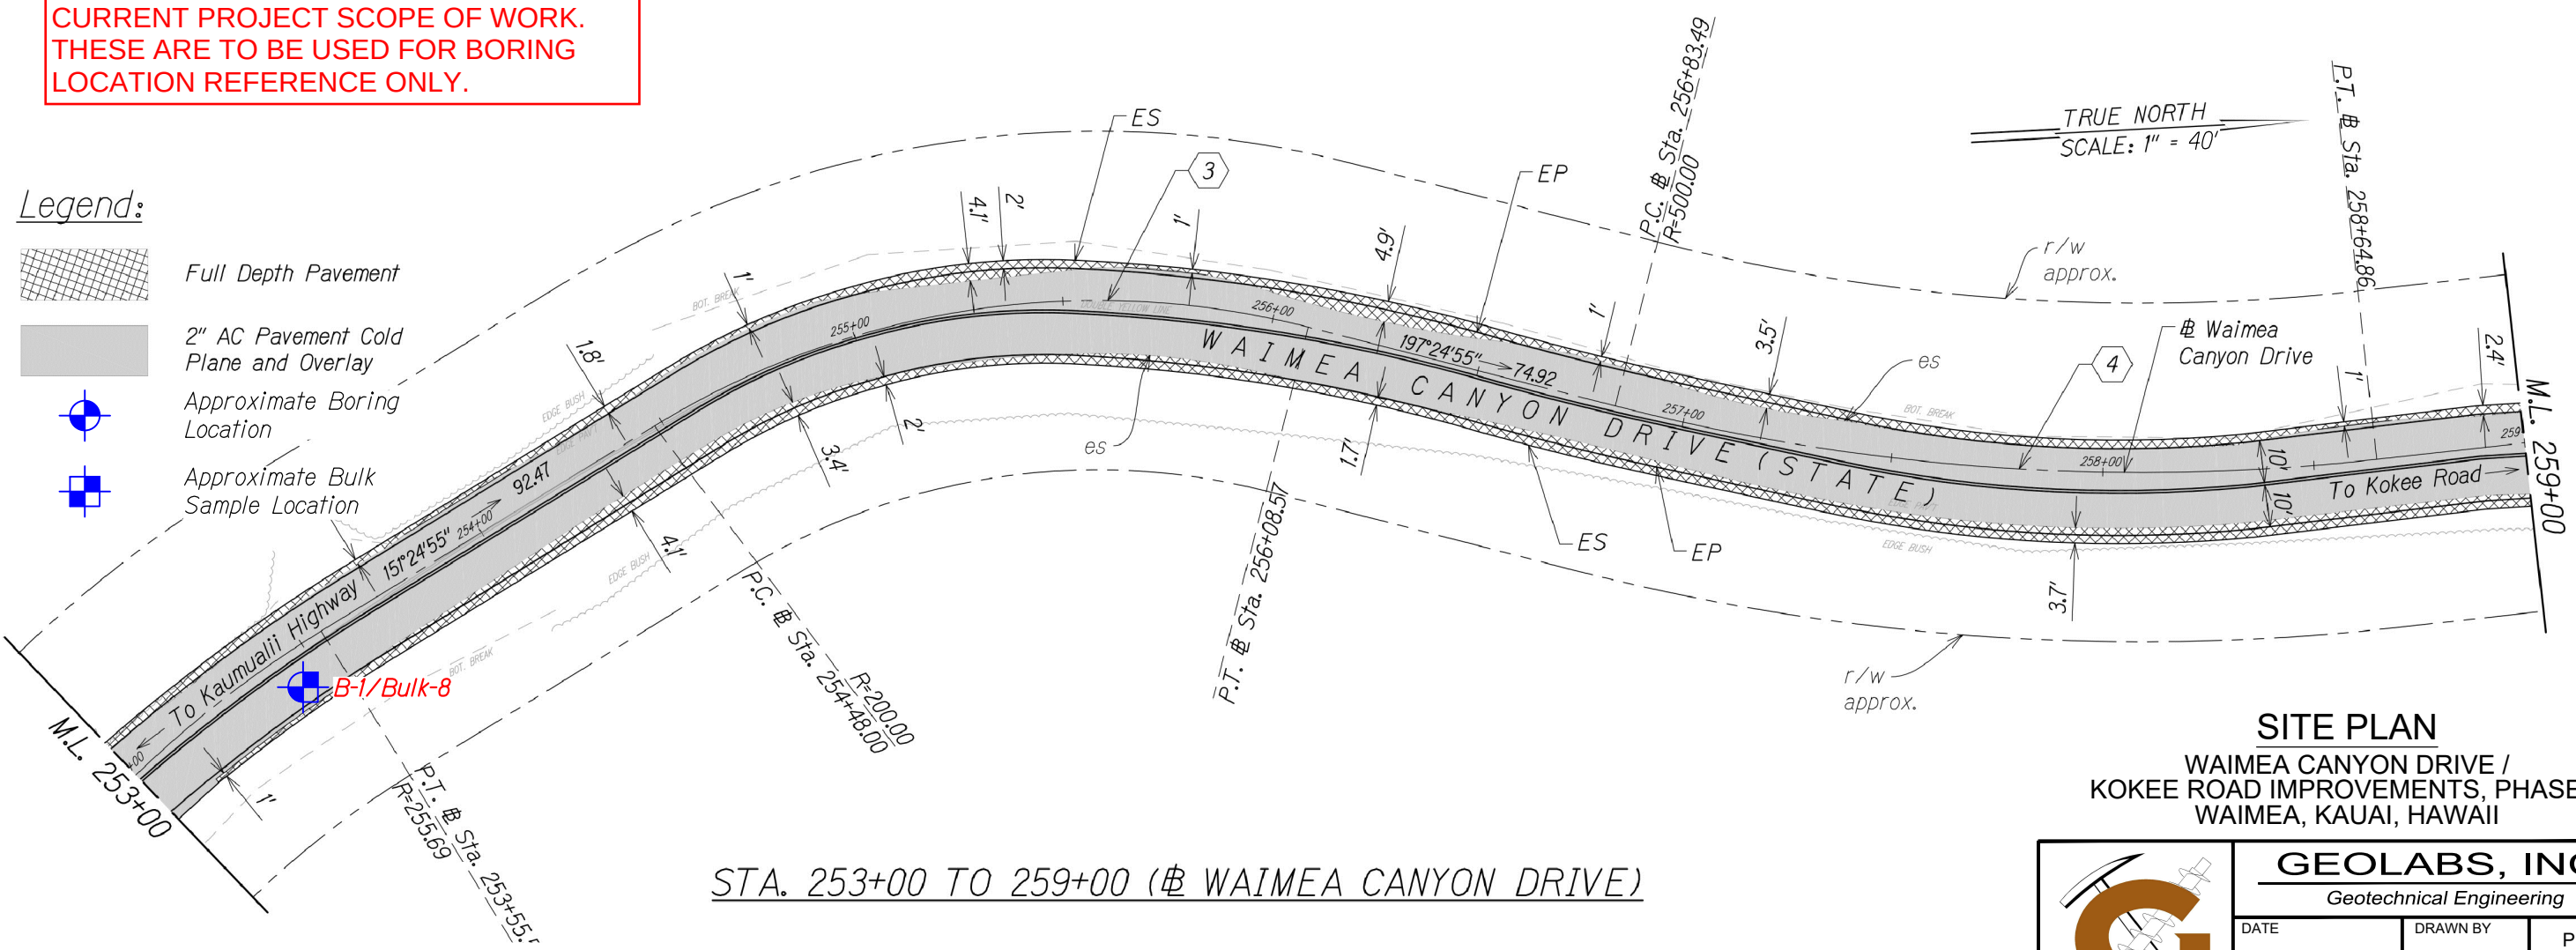

STA. 253+00 TO 259+00 (# WAIMEA CANYON DRIVE)

Legend:

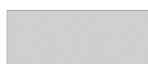-  Full Depth Pavement
-  2" AC Pavement Cold Plane and Overlay
-  Approximate Boring Location
-  Approximate Bulk Sample Location

B-1/Bulk-8

SITE PLAN
WAIMEA CANYON DRIVE /
KOOKEE ROAD IMPROVEMENTS, PHASE 2
WAIMEA, KAUAI, HAWAII





GEOLABS, INC.		
Geotechnical Engineering		
DATE	DRAWN BY	PLATE
OCTOBER 2021	HYC	
SCALE	W.O.	
1" = 40'	6829-10	2.2



REFERENCE: ROADWAY PLAN TRANSMITTED BY WILSON OKAMOTO CORPORATION ON SEPTEMBER 13, 2021.

CAD User: HENRY File Last Updated: November 05, 2021 3:47:19pm Plot Date: November 05, 2021 - 4:50:02pm
File: C:\Users\henry\AppData\Local\Temp\AgPublish_23540\6829-10\SitePlan.dwg2.2
Plotter: DWG To PDF - GEO.pc3 PlotStyle: CPSnew-STD Half.dcb

THE ROADWAY WORK SHOWN ON THESE PLANS ARE NOT REFLECTIVE OF THE CURRENT PROJECT SCOPE OF WORK. THESE ARE TO BE USED FOR BORING LOCATION REFERENCE ONLY.

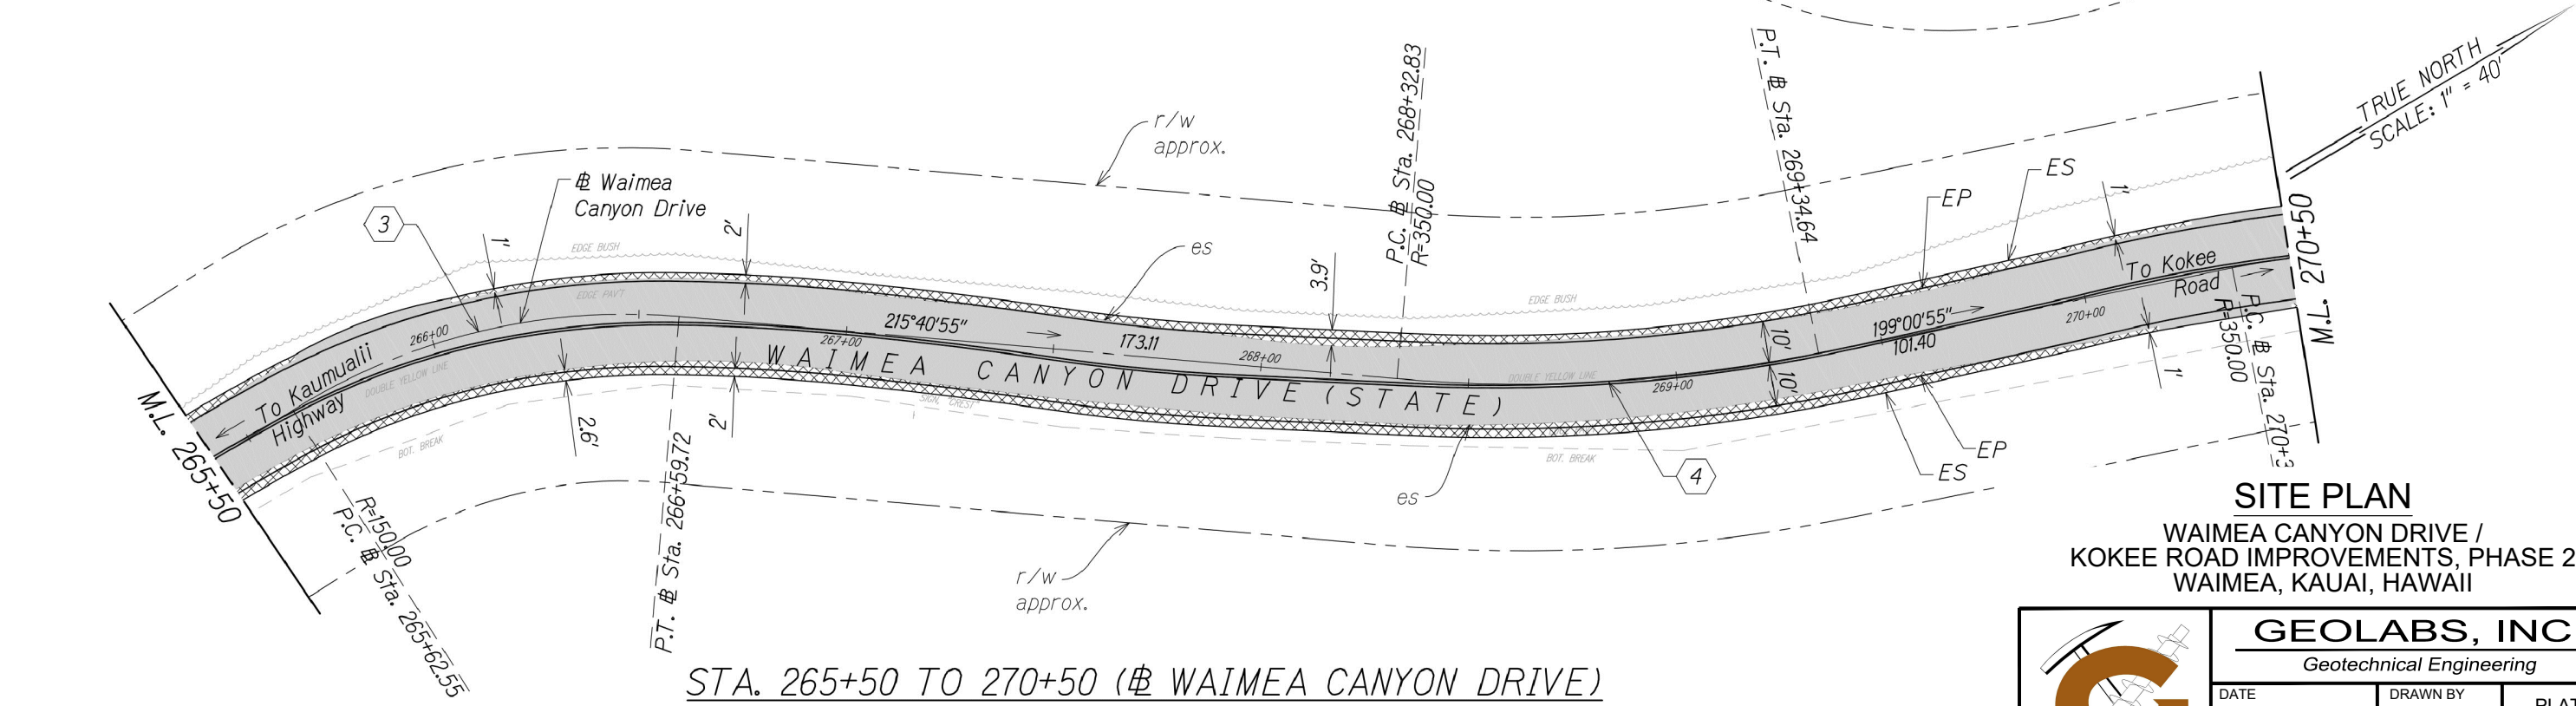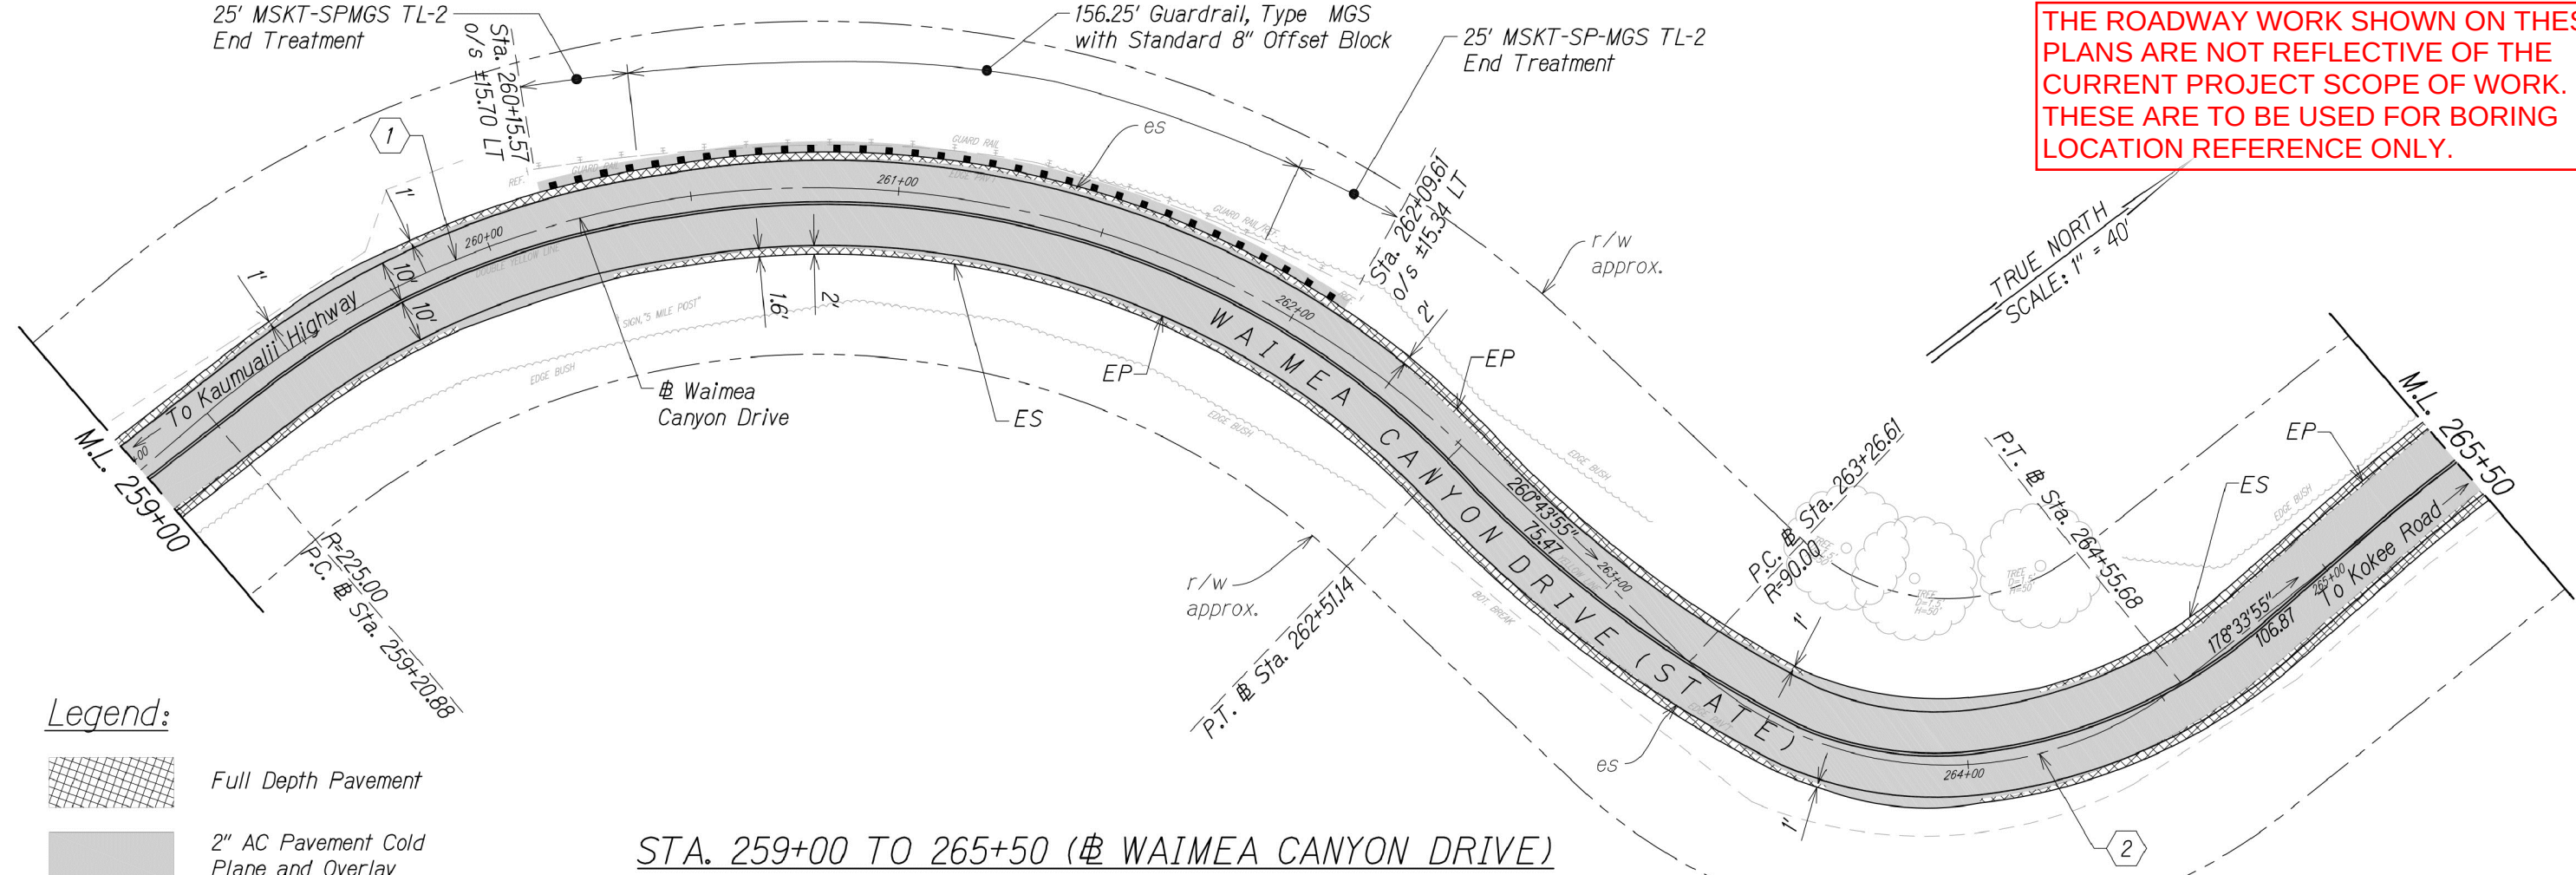


SITE PLAN
WAIMEA CANYON DRIVE /
KOOKEE ROAD IMPROVEMENTS, PHASE 2
WAIMEA, KAUAI, HAWAII

GEOLABS, INC.		
Geotechnical Engineering		
DATE	DRAWN BY	PLATE
OCTOBER 2021	HYC	2.3
SCALE	W.O.	
1" = 40'	6829-10	


CAD User: HENRY File Last Updated: November 05, 2021 3:47:19pm Plot Date: November 05, 2021 - 4:50:09pm
File: C:\Users\henry\AppData\Local\Temp\AggPublish_235406829-10SitePlan.dwg2.3
Plotter: DWG To PDF-GEOPLOT3 PlotStyle: CPShew-STD Half.dtb

REFERENCE: ROADWAY PLAN TRANSMITTED BY WILSON OKAMOTO CORPORATION ON SEPTEMBER 13, 2021.

CAD User: HENRY File Last Updated: November 05, 2021 3:47:19pm Plot Date: November 05, 2021 - 4:50:16pm
File: C:\Users\henry\AppData\Local\Temp\AggPublish_23540\6829-10\SitePlan.dwg\2.4
Plotter: DWG To PDF - GEO.pc3 PlotStyle: CPSnew-STD Half.dtb

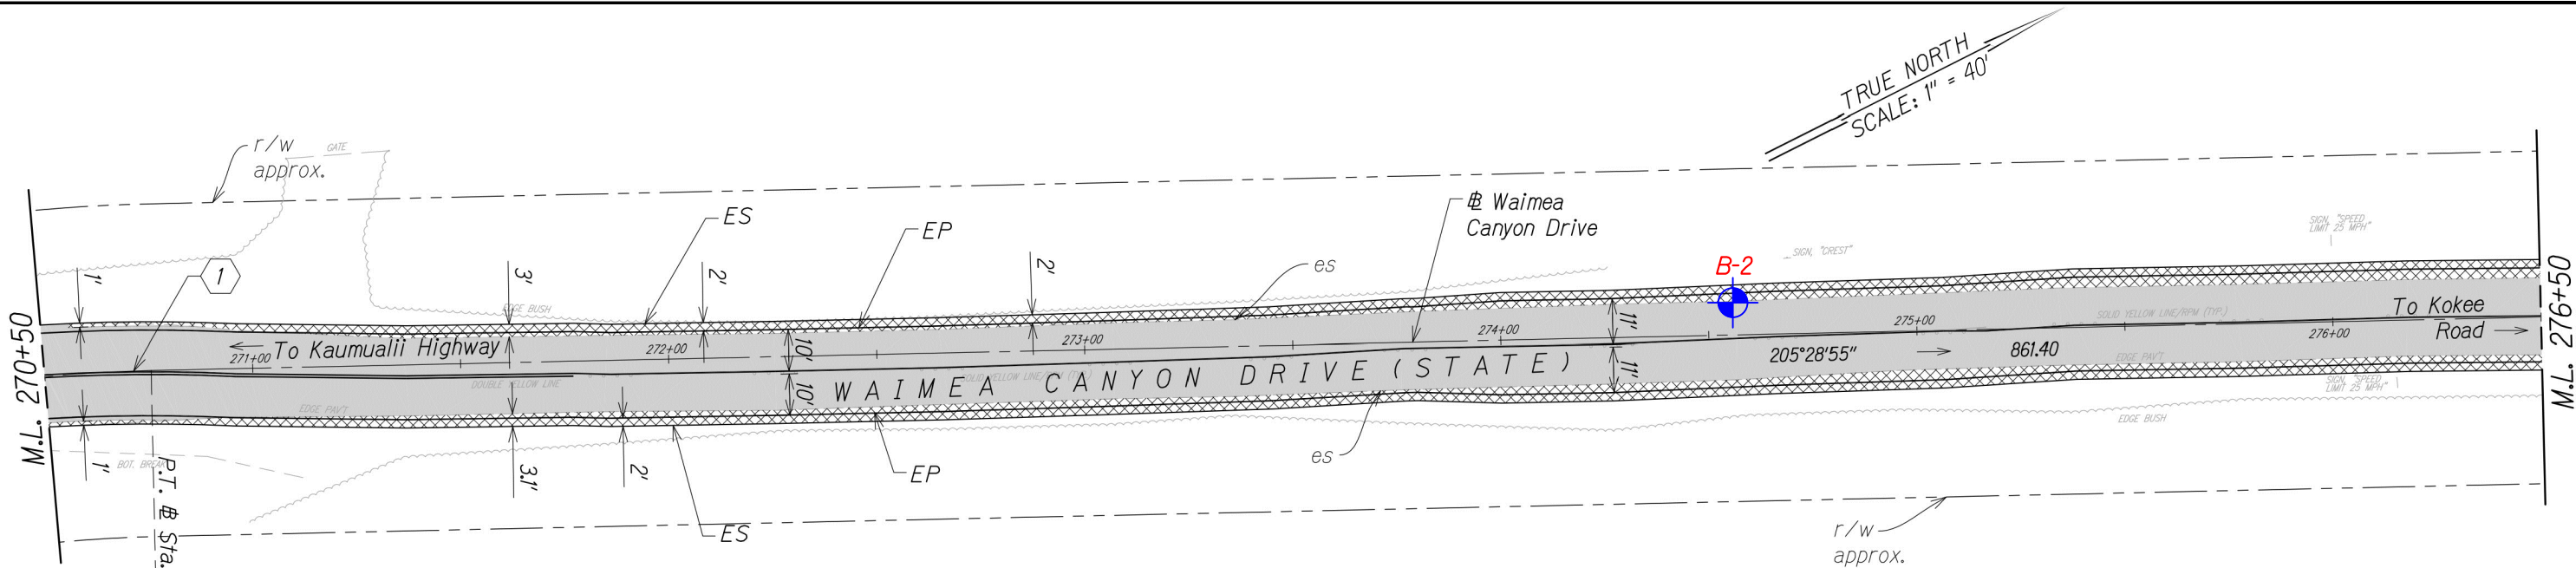

STA. 270+50 TO 276+50 (@ WAIMEA CANYON DRIVE)

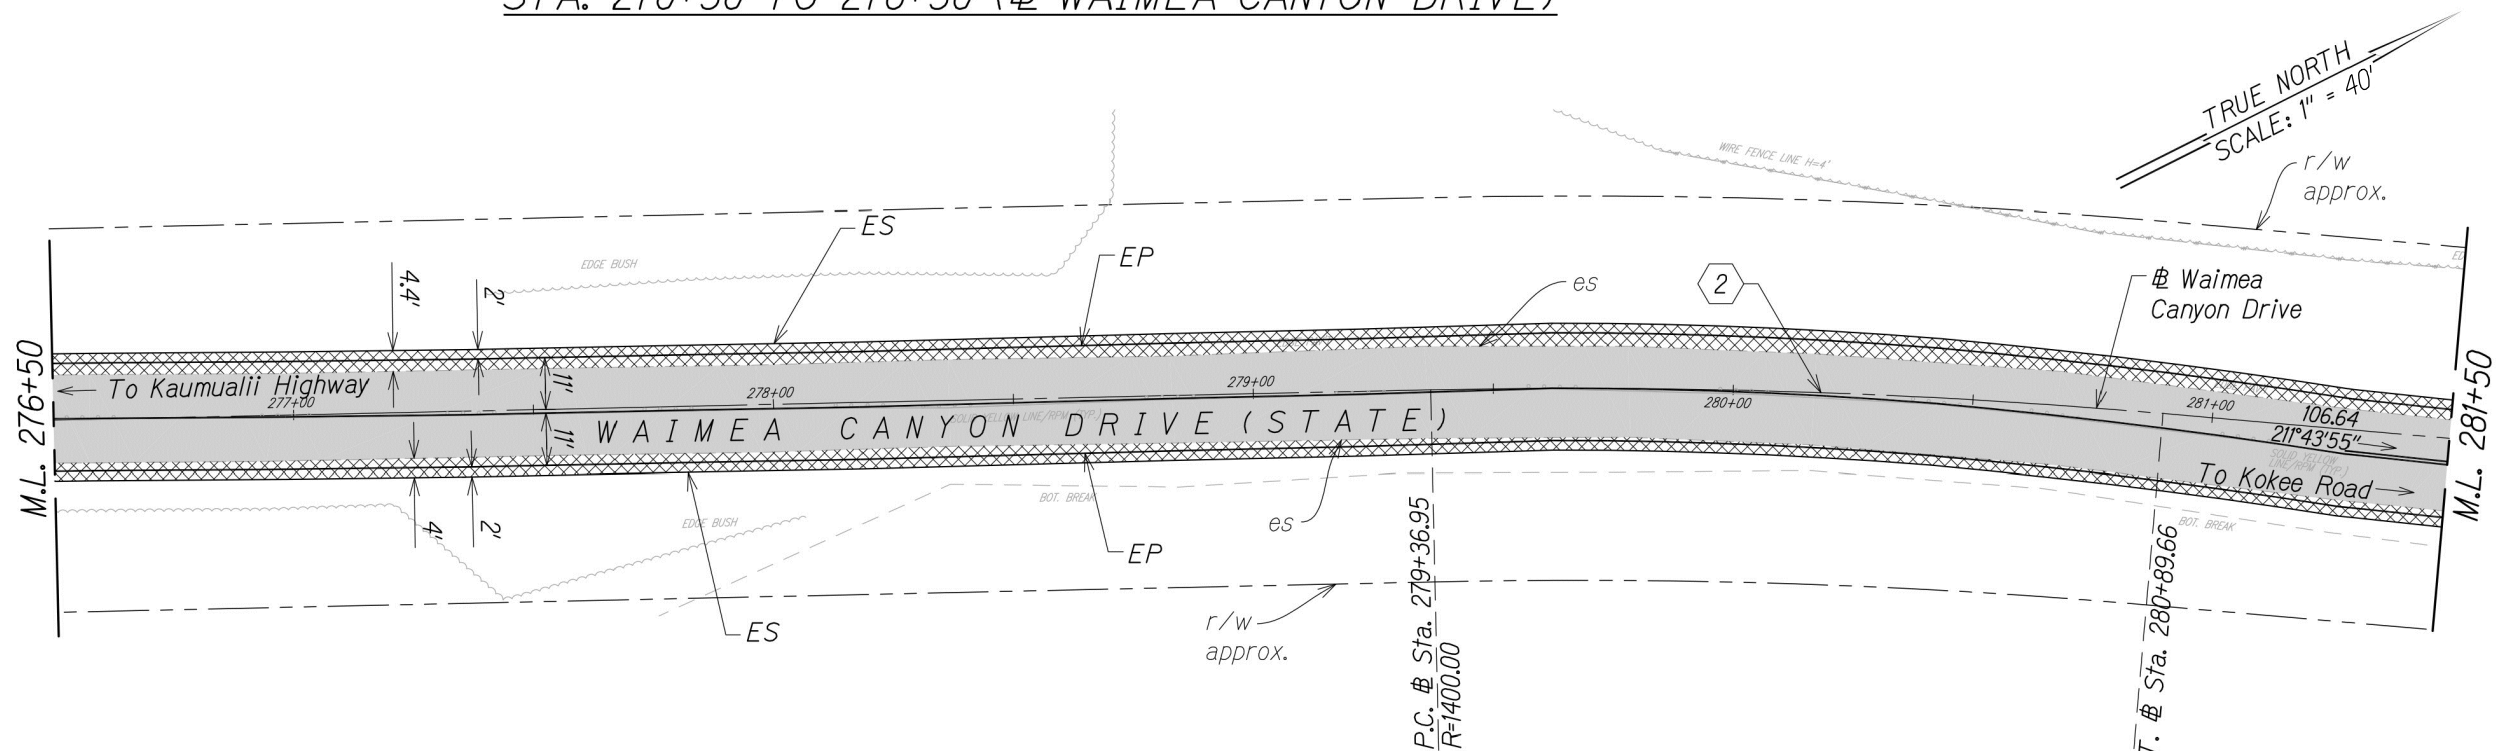


STA. 276+50 TO 281+50 (@ WAIMEA CANYON DRIVE)

Legend:



Full Depth Pavement

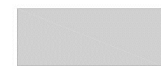


2" AC Pavement Cold Plane and Overlay



Approximate Boring Location

THE ROADWAY WORK SHOWN ON THESE PLANS ARE NOT REFLECTIVE OF THE CURRENT PROJECT SCOPE OF WORK. THESE ARE TO BE USED FOR BORING LOCATION REFERENCE ONLY.

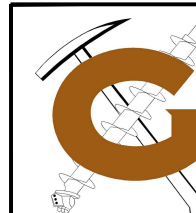

SITE PLAN

WAIMEA CANYON DRIVE /
KOEKE ROAD IMPROVEMENTS, PHASE 2
WAIMEA, KAUAI, HAWAII

GEOLABS, INC.

Geotechnical Engineering

DATE
OCTOBER 2021

DRAWN BY
HYC

PLATE

SCALE
1" = 40'


W.O.
6829-10

2.4

REFERENCE: ROADWAY PLAN TRANSMITTED BY WILSON OKAMOTO CORPORATION ON SEPTEMBER 13, 2021.


Legend:

-  Full Depth Pavement
-  2" AC Pavement Cold Plane and Overlay
-  Approximate Boring Location
-  Approximate Bulk Sample Location

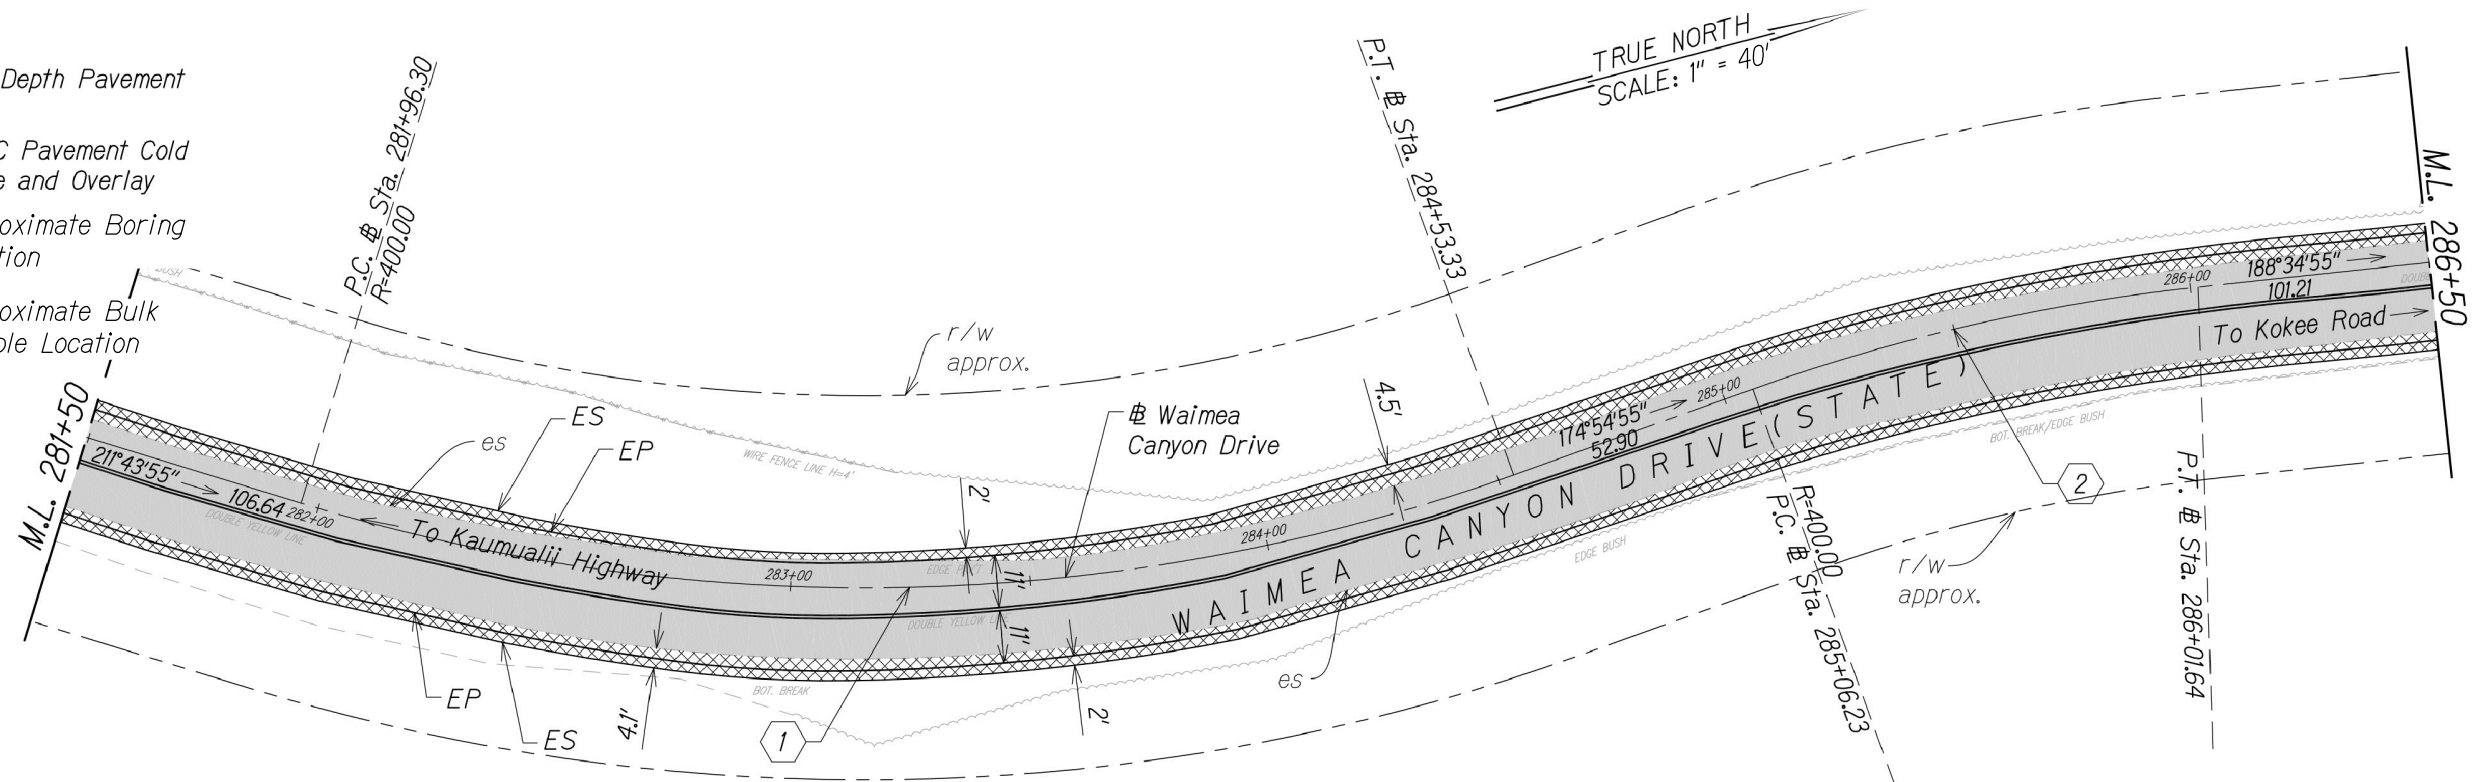

STA. 281+50 TO 286+50 (# WAIMEA CANYON DRIVE)

THE ROADWAY WORK SHOWN ON THESE PLANS ARE NOT REFLECTIVE OF THE CURRENT PROJECT SCOPE OF WORK. THESE ARE TO BE USED FOR BORING LOCATION REFERENCE ONLY.

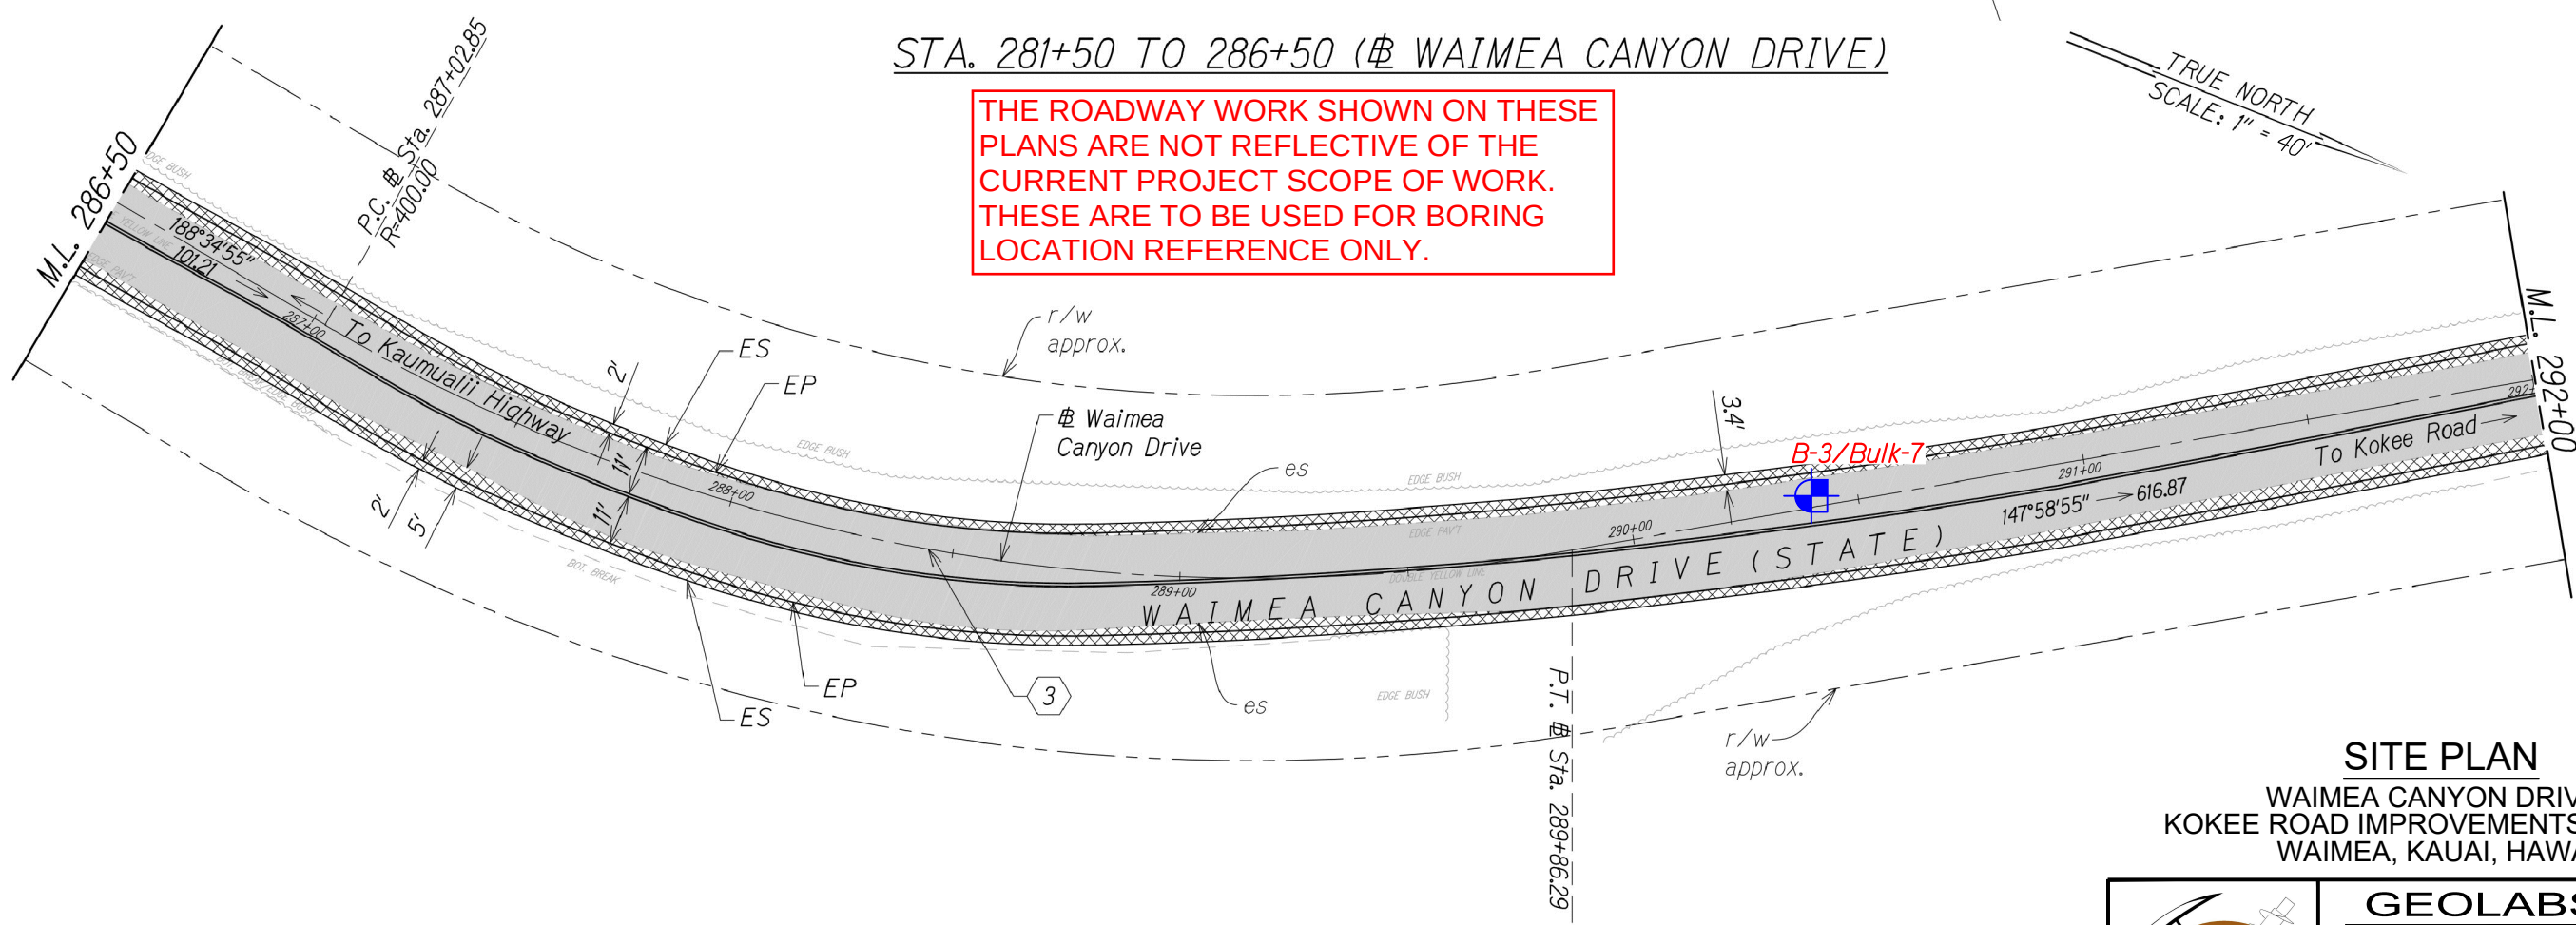


STA. 286+50 TO 292+00 (# WAIMEA CANYON DRIVE)




SITE PLAN
WAIMEA CANYON DRIVE /
KOOKEE ROAD IMPROVEMENTS, PHASE 2
WAIMEA, KAUAI, HAWAII

GEOLABS, INC.		
Geotechnical Engineering		
DATE	DRAWN BY	PLATE
OCTOBER 2021	HYC	
SCALE	W.O.	
1" = 40'	6829-10	2.5

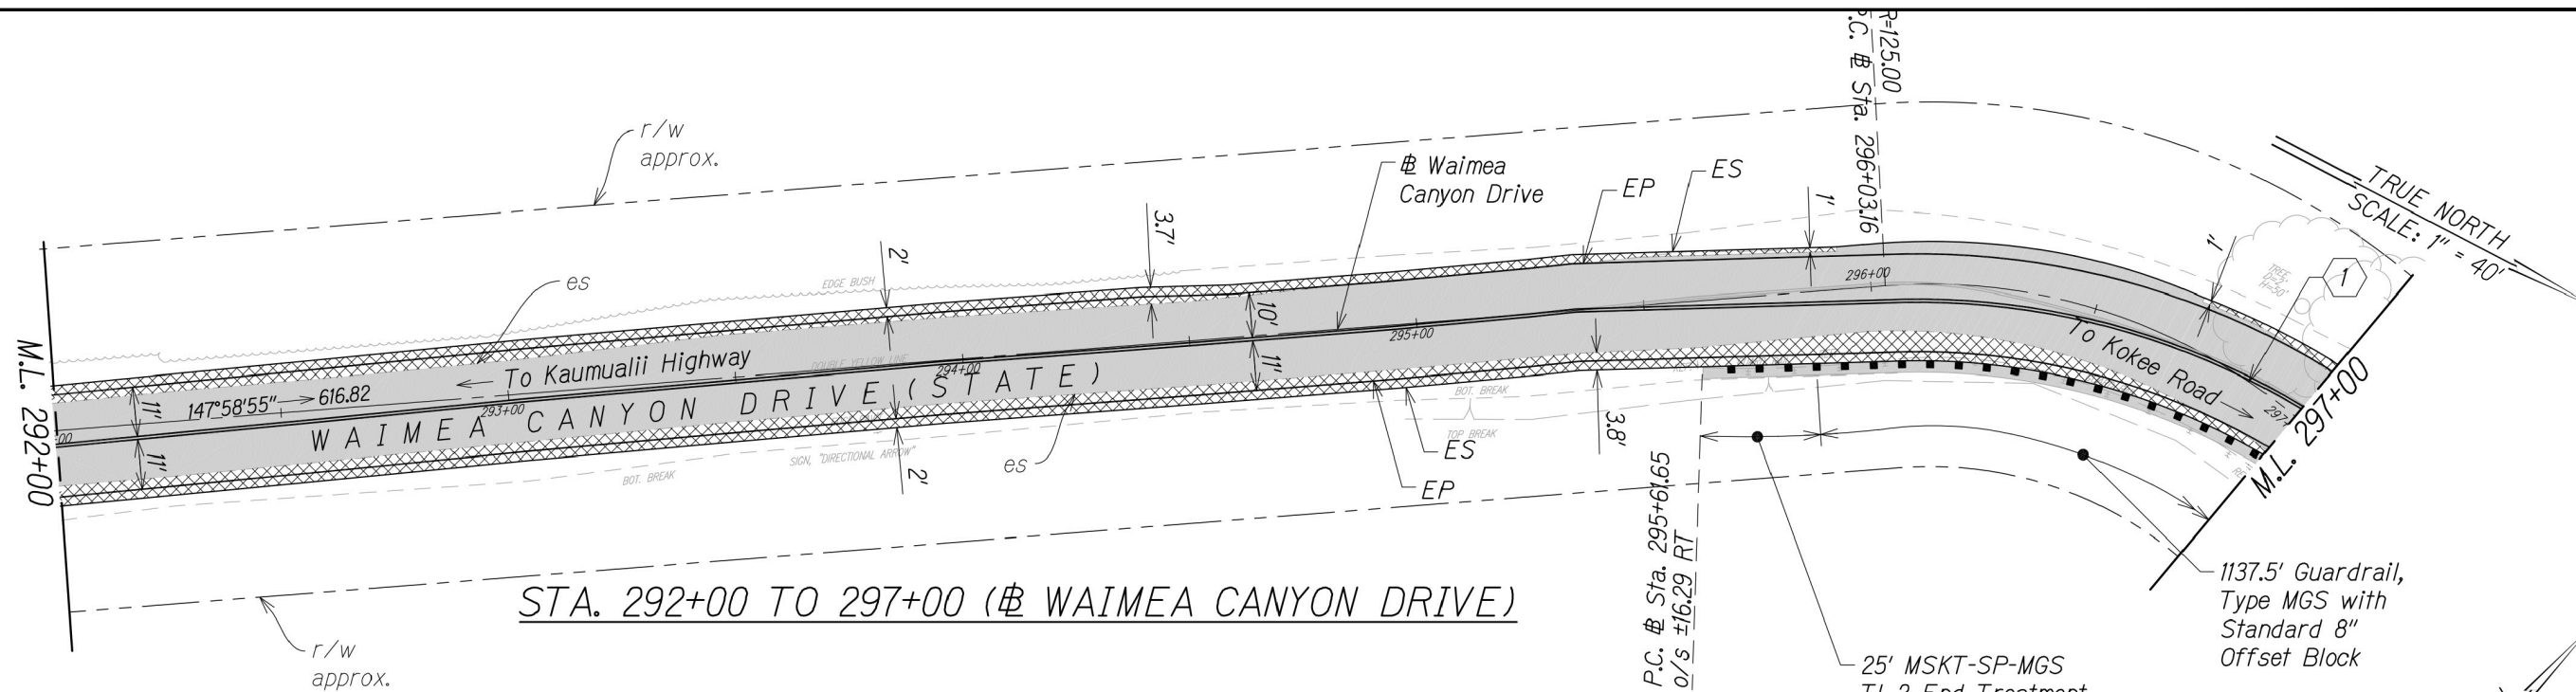


STA. 292+00 TO 297+00 (# WAIMEA CANYON DRIVE)

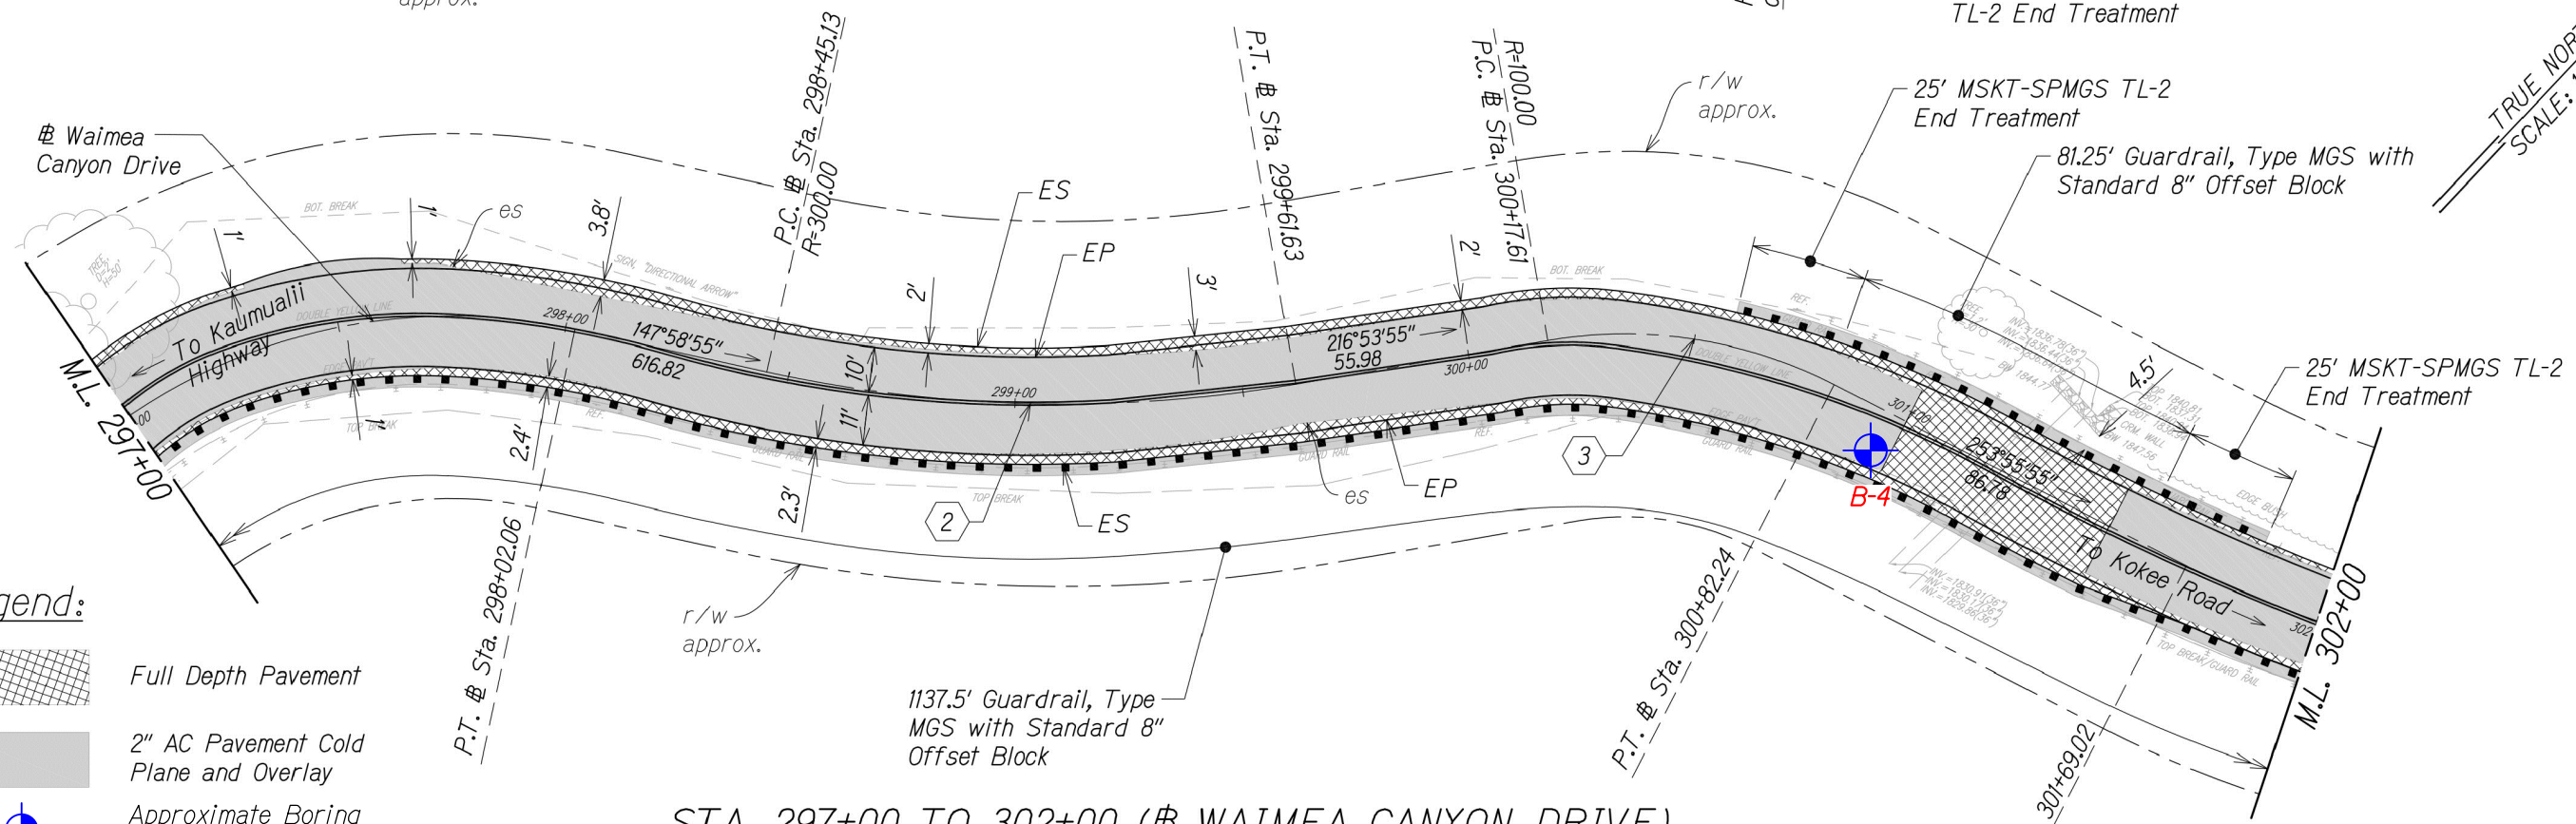

STA. 297+00 TO 302+00 (# WAIMEA CANYON DRIVE)

Legend:

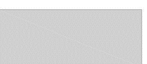-  Full Depth Pavement
-  2" AC Pavement Cold Plane and Overlay
-  Approximate Boring Location

THE ROADWAY WORK SHOWN ON THESE PLANS ARE NOT REFLECTIVE OF THE CURRENT PROJECT SCOPE OF WORK. THESE ARE TO BE USED FOR BORING LOCATION REFERENCE ONLY.

SITE PLAN
 WAIMEA CANYON DRIVE /
 KOKEE ROAD IMPROVEMENTS, PHASE 2
 WAIMEA, KAUAI, HAWAII



GEOLABS, INC.		
Geotechnical Engineering		
DATE	DRAWN BY	PLATE
OCTOBER 2021	HYC	
SCALE	W.O.	
1" = 40'	6829-10	2.6




REFERENCE: ROADWAY PLAN TRANSMITTED BY WILSON OKAMOTO CORPORATION ON SEPTEMBER 13, 2021.

CAD User: HENRY File Last Updated: November 05, 2021 3:47:19pm Plot Date: November 05, 2021 - 4:50:38pm
File: C:\Users\henry\AppData\Local\Temp\AggPublish_235406829-10SitePlan.dwg2.7
Plotter: DWG To PDF - GEO.pc3 PlotStyle: CPSnew-STD Half.dcb

REFERENCE: ROADWAY PLAN TRANSMITTED BY WILSON OKAMOTO CORPORATION ON SEPTEMBER 13, 2021.

THE ROADWAY WORK SHOWN ON THESE PLANS ARE NOT REFLECTIVE OF THE CURRENT PROJECT SCOPE OF WORK. THESE ARE TO BE USED FOR BORING LOCATION REFERENCE ONLY.

Legend: STA. 307+50 TO 313+00 (# WAIMEA CANYON DRIVE)

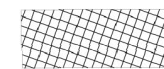

Full Depth Pavement



2" AC Pavement Cold Plane and Overlay



GRAPHIC SCALE



SITE PLAN

WAIMEA CANYON DRIVE /
KOKEE ROAD IMPROVEMENTS, PHASE 2
WAIMEA, KAUAI, HAWAII

GEOLABS, INC.

Geotechnical Engineering

DATE
OCTOBER 2021


DRAWN BY
HYC

PLATE


SCALE
1" = 40'

W.O.
6829-10

2.7

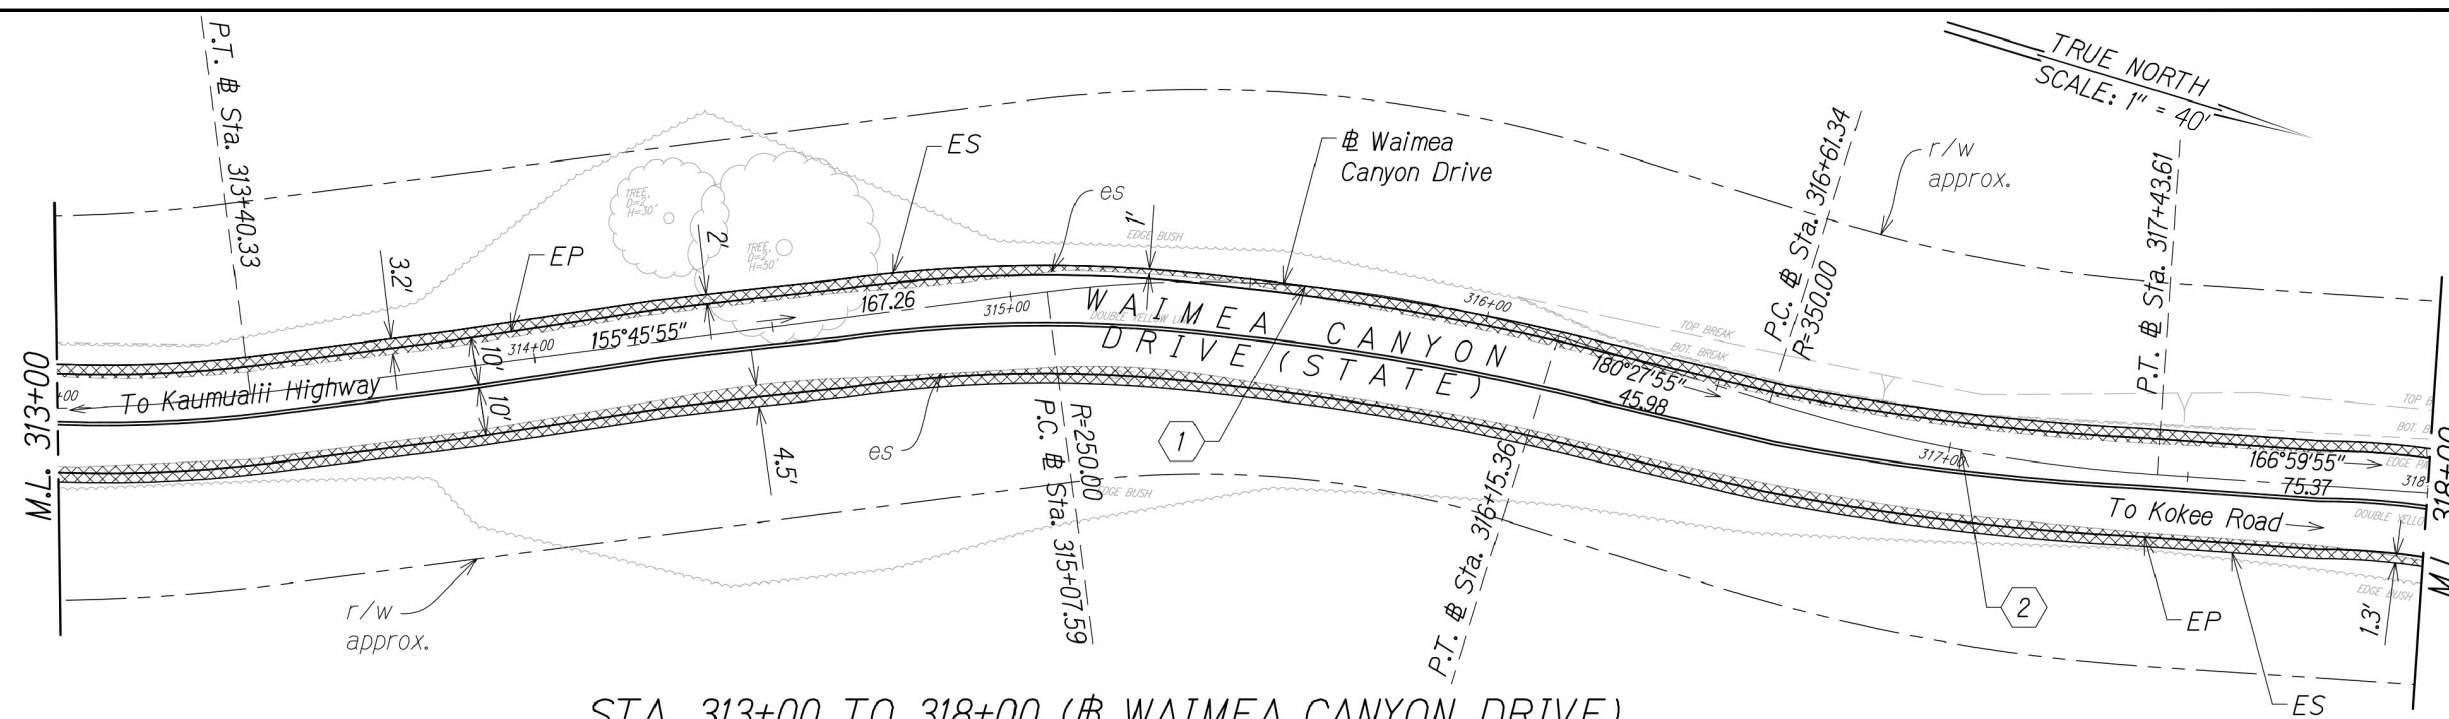

STA. 313+00 TO 318+00 (# WAIMEA CANYON DRIVE)

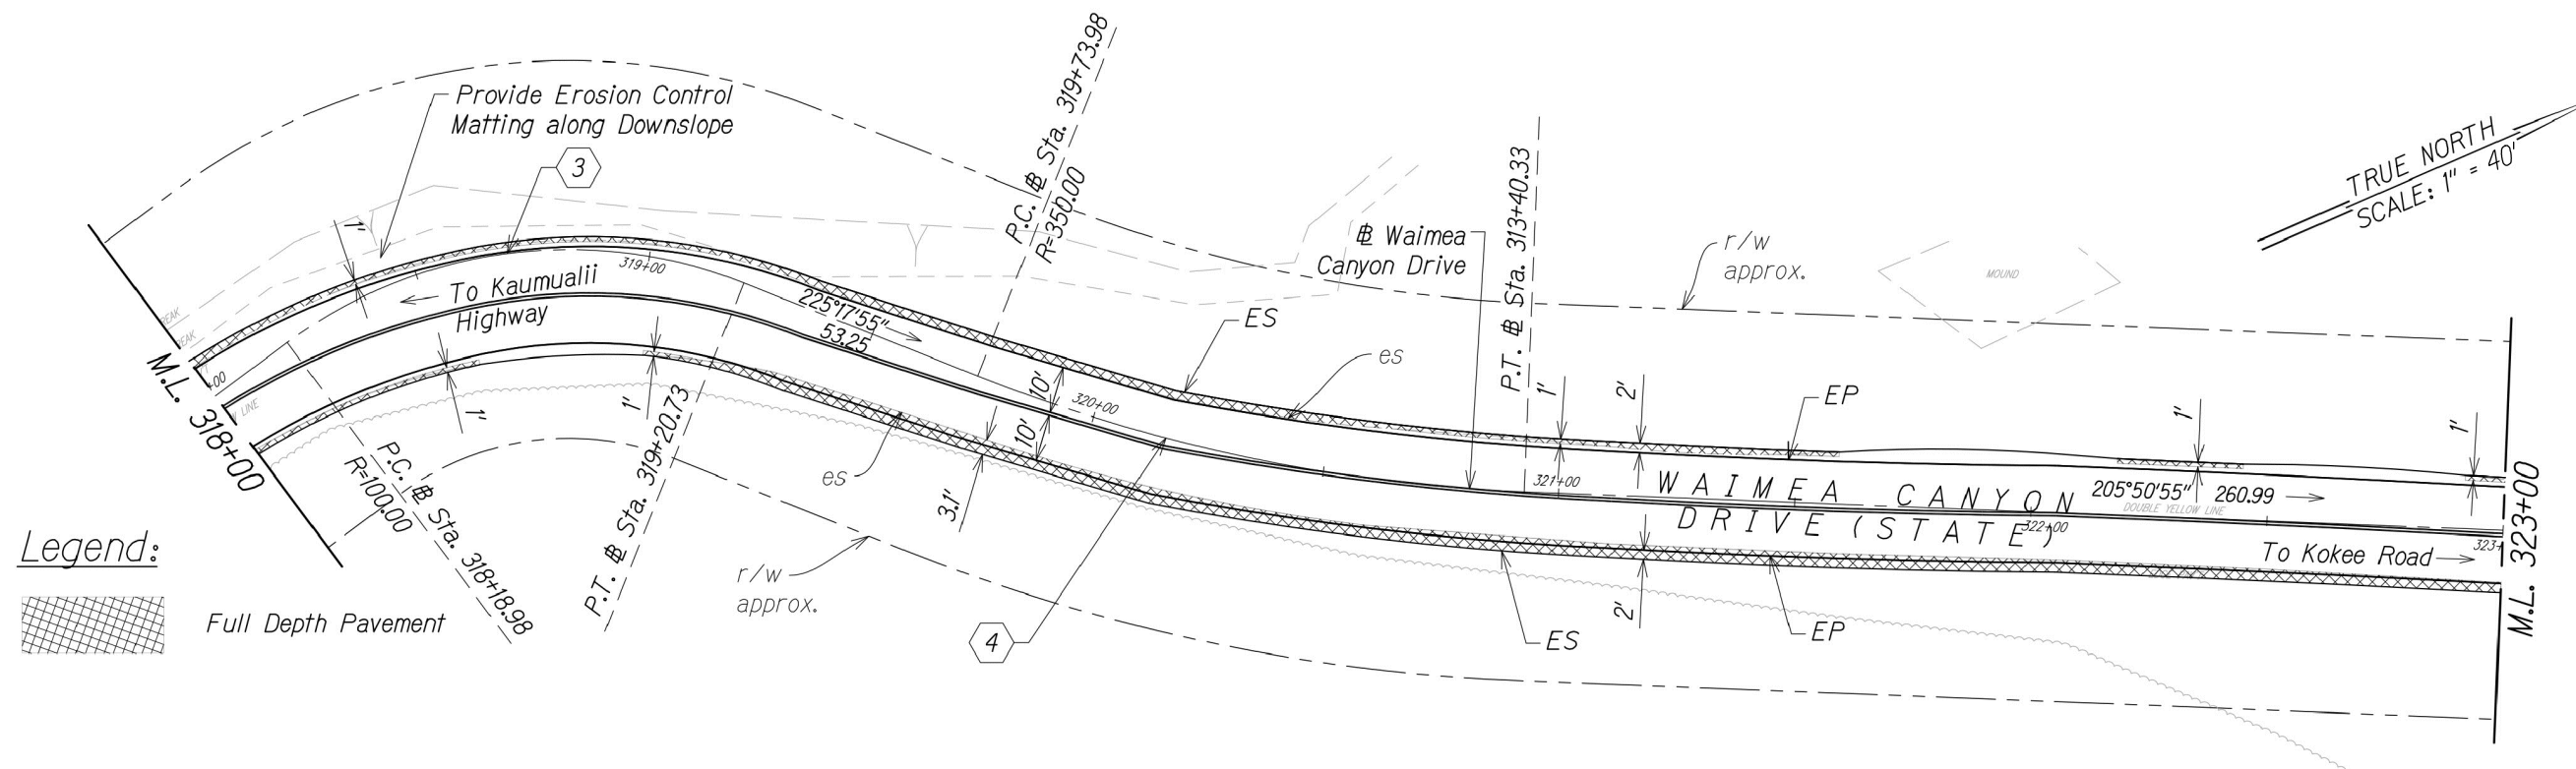

STA. 318+00 TO 323+00 (# WAIMEA CANYON DRIVE)

Legend:



Full Depth Pavement

THE ROADWAY WORK SHOWN ON THESE PLANS ARE NOT REFLECTIVE OF THE CURRENT PROJECT SCOPE OF WORK. THESE ARE TO BE USED FOR BORING LOCATION REFERENCE ONLY.

REFERENCE: ROADWAY PLAN TRANSMITTED BY WILSON OKAMOTO CORPORATION ON SEPTEMBER 13, 2021.



SITE PLAN


WAIMEA CANYON DRIVE /
KOKEE ROAD IMPROVEMENTS, PHASE 2
WAIMEA, KAUAI, HAWAII



GEOLABS, INC.

Geotechnical Engineering

DATE	DRAWN BY	PLATE
OCTOBER 2021	HYC	
SCALE	W.O.	
1" = 40'	6829-10	2.8

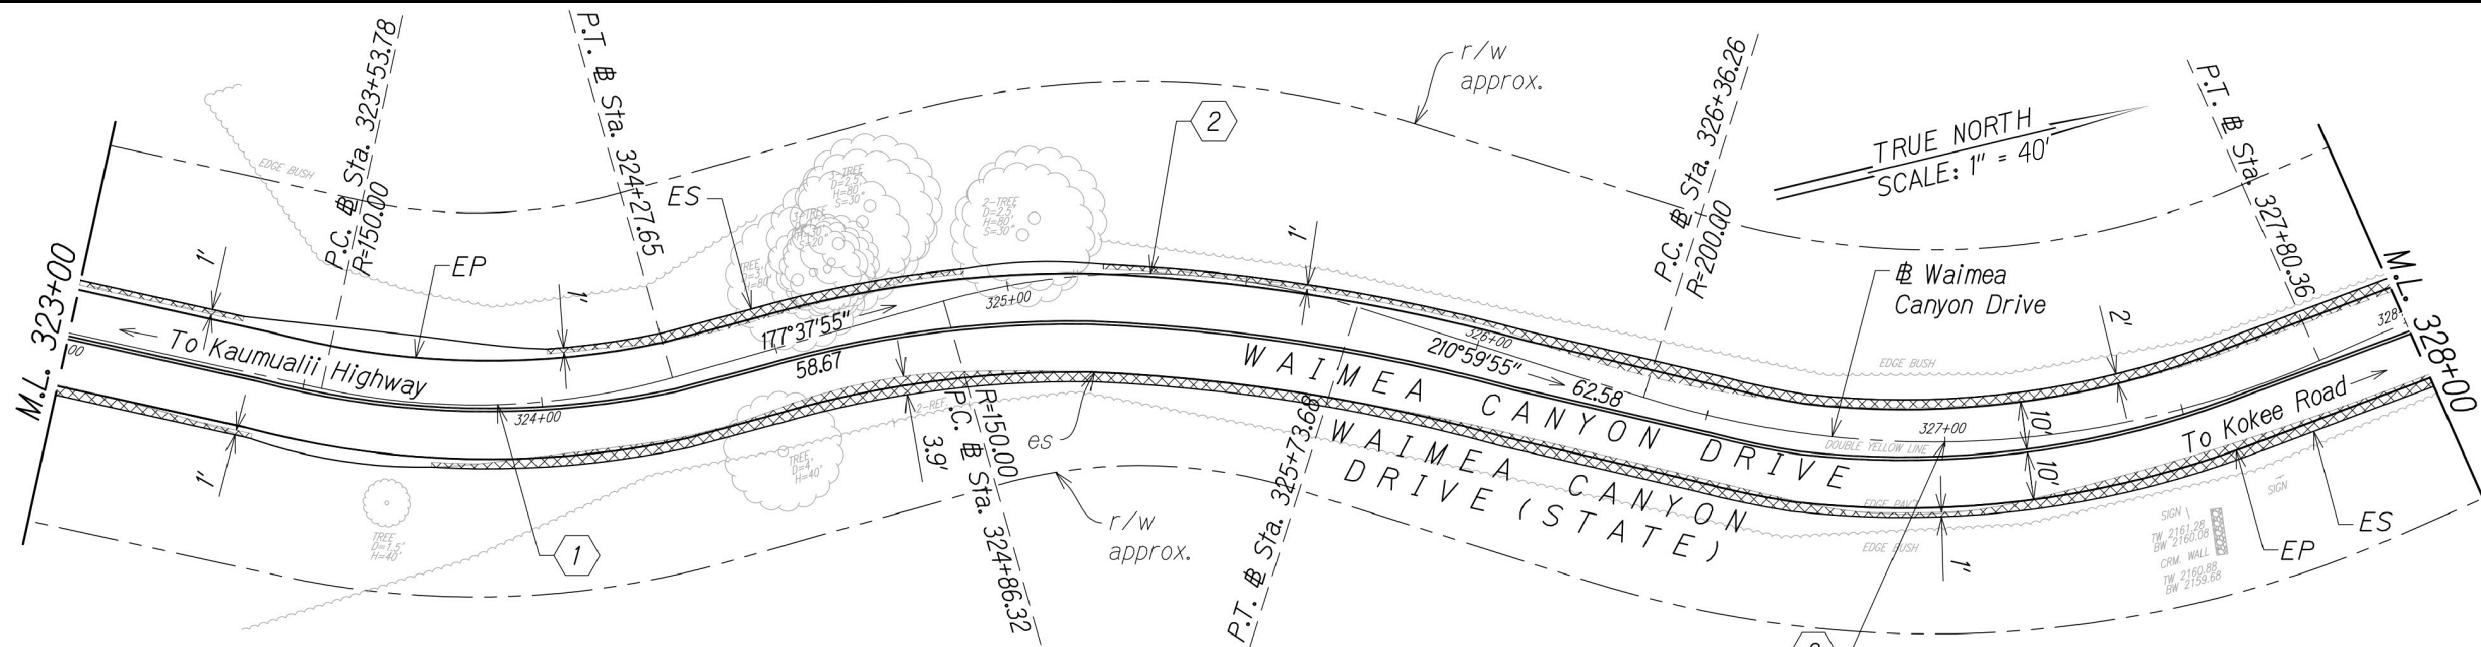


Legend:



Full Depth Pavement

STA. 323+00 TO 328+00 (# WAIMEA CANYON DRIVE)

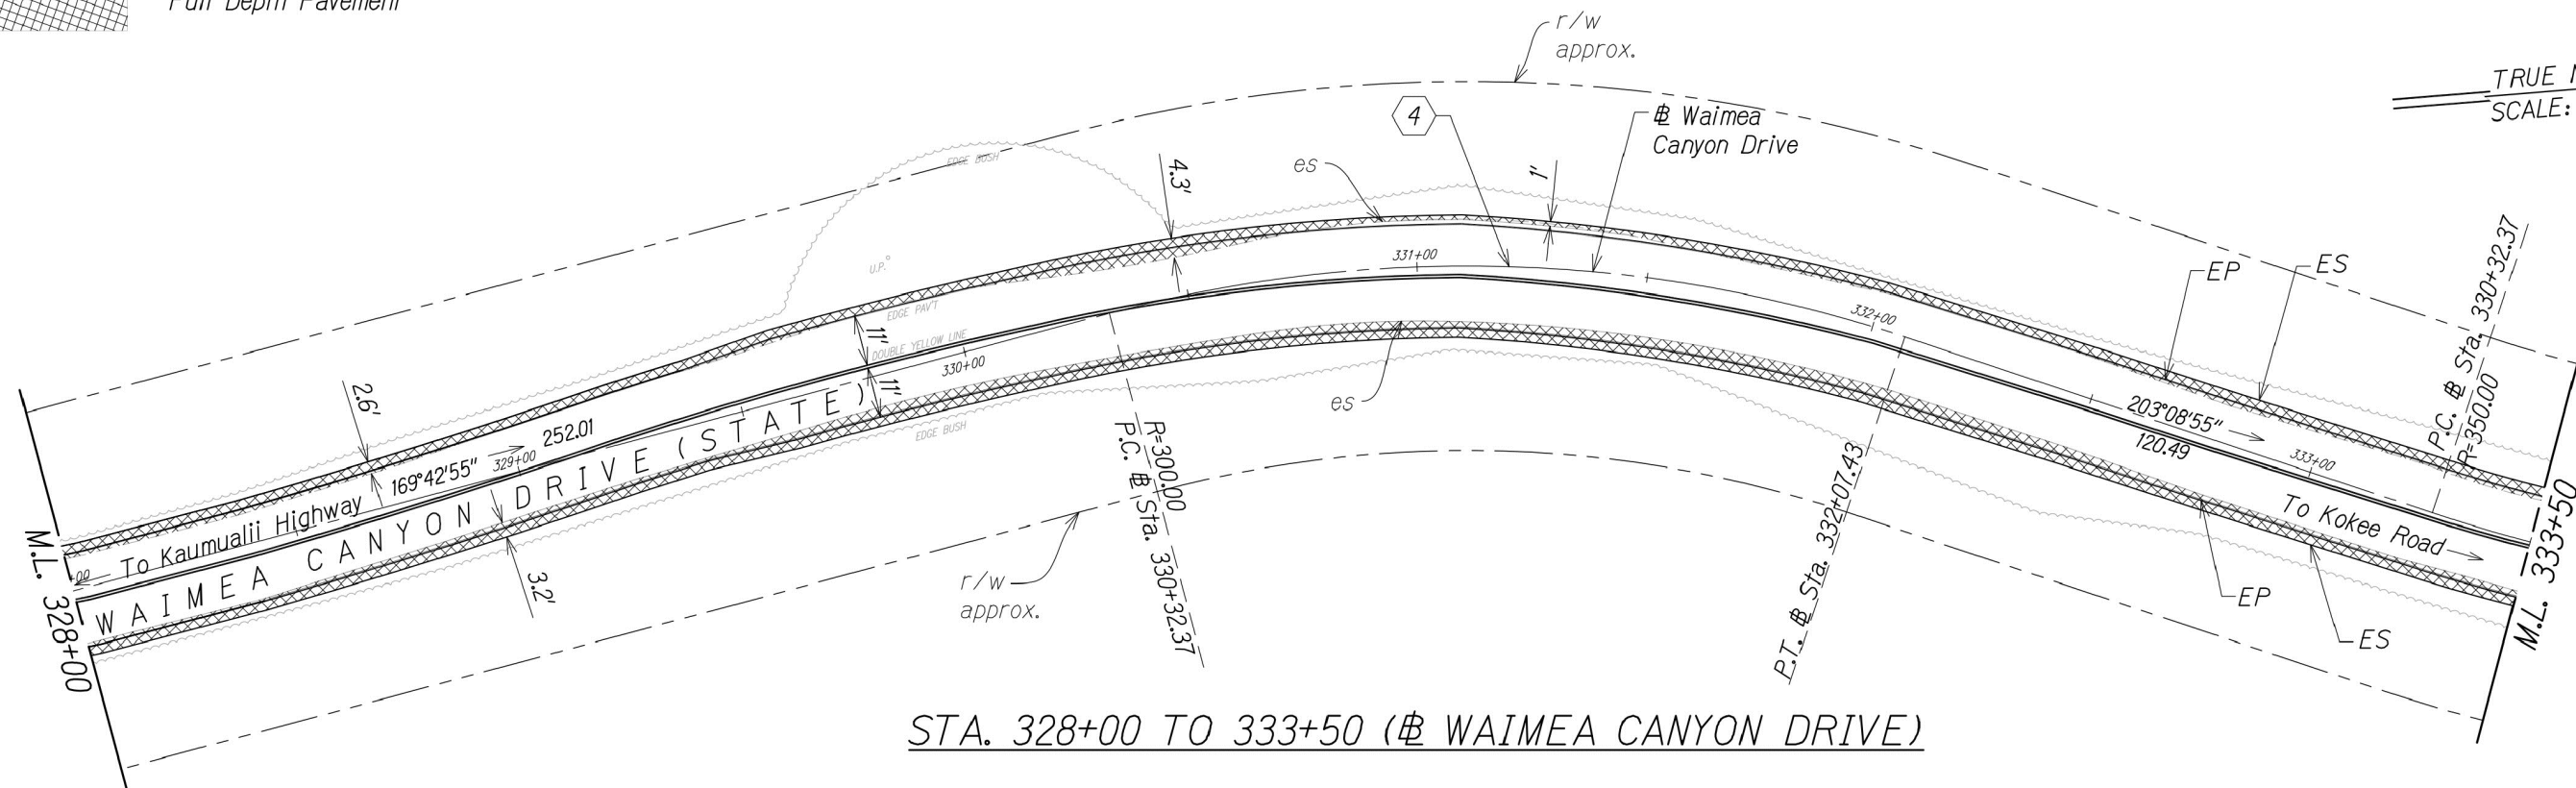

STA. 328+00 TO 333+50 (# WAIMEA CANYON DRIVE)

THE ROADWAY WORK SHOWN ON THESE PLANS ARE NOT REFLECTIVE OF THE CURRENT PROJECT SCOPE OF WORK. THESE ARE TO BE USED FOR BORING LOCATION REFERENCE ONLY.

REFERENCE: ROADWAY PLAN TRANSMITTED BY WILSON OKAMOTO CORPORATION ON SEPTEMBER 13, 2021.



SITE PLAN

WAIMEA CANYON DRIVE /
KOKEE ROAD IMPROVEMENTS, PHASE 2
WAIMEA, KAUAI, HAWAII



GEOLABS, INC.


Geotechnical Engineering

DATE	DRAWN BY	PLATE
OCTOBER 2021	HYC	
SCALE	W.O.	
1" = 40'	6829-10	2.9

Legend:



Full Depth Pavement

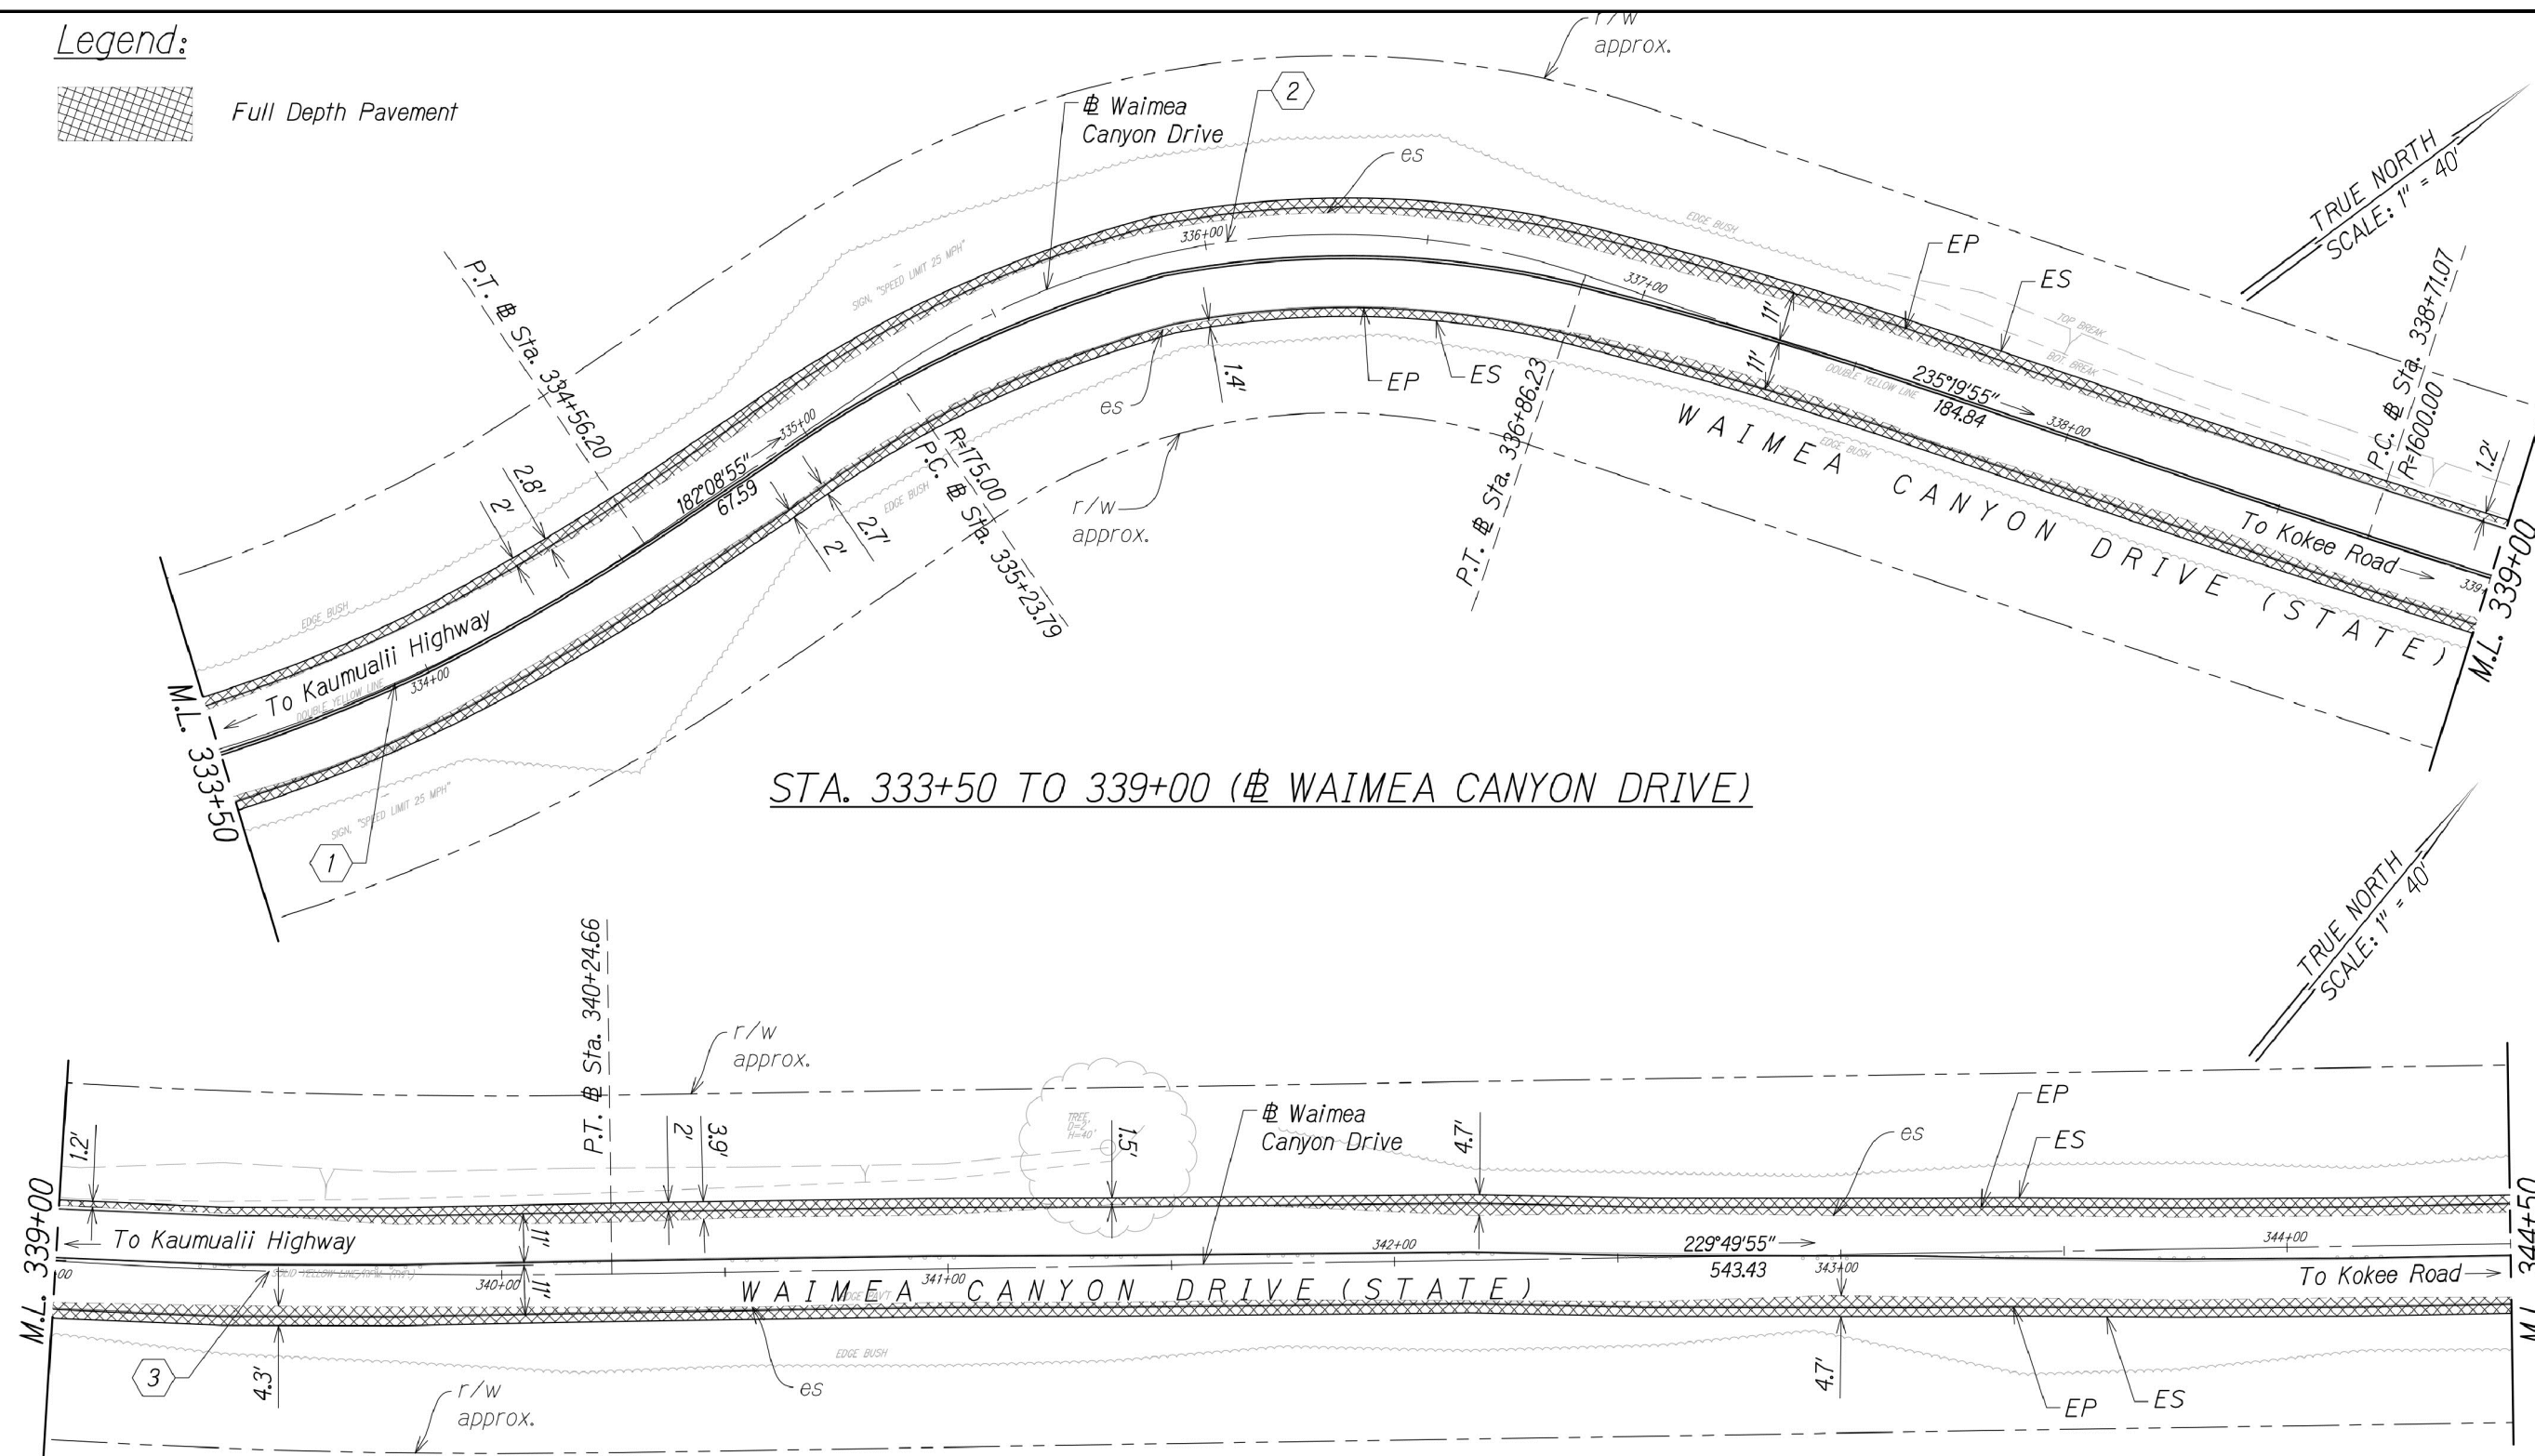

STA. 333+50 TO 339+00 (@ WAIMEA CANYON DRIVE)

STA. 339+00 TO 344+50 (@ WAIMEA CANYON DRIVE)

THE ROADWAY WORK SHOWN ON THESE PLANS ARE NOT REFLECTIVE OF THE CURRENT PROJECT SCOPE OF WORK. THESE ARE TO BE USED FOR BORING LOCATION REFERENCE ONLY.

REFERENCE: ROADWAY PLAN TRANSMITTED BY WILSON OKAMOTO CORPORATION ON SEPTEMBER 13, 2021.



SITE PLAN

WAIMEA CANYON DRIVE /
KOEKE ROAD IMPROVEMENTS, PHASE 2
WAIMEA, KAUAI, HAWAII




GEOLABS, INC.


Geotechnical Engineering

DATE	DRAWN BY	PLATE
OCTOBER 2021	HYC	
SCALE	W.O.	
1" = 40'	6829-10	2.10

CAD User: HENRY File Last Updated: November 05, 2021 3:47:19pm Plot Date: November 05, 2021 - 4:51:06pm
File: C:\Users\henry\AppData\Local\Temp\AggPublish_235406829-10SitePlan.dwg2.11
Plotter: DWG To PDF - GEO.pc3 PlotStyle: CPSnew-STD Half.dtb

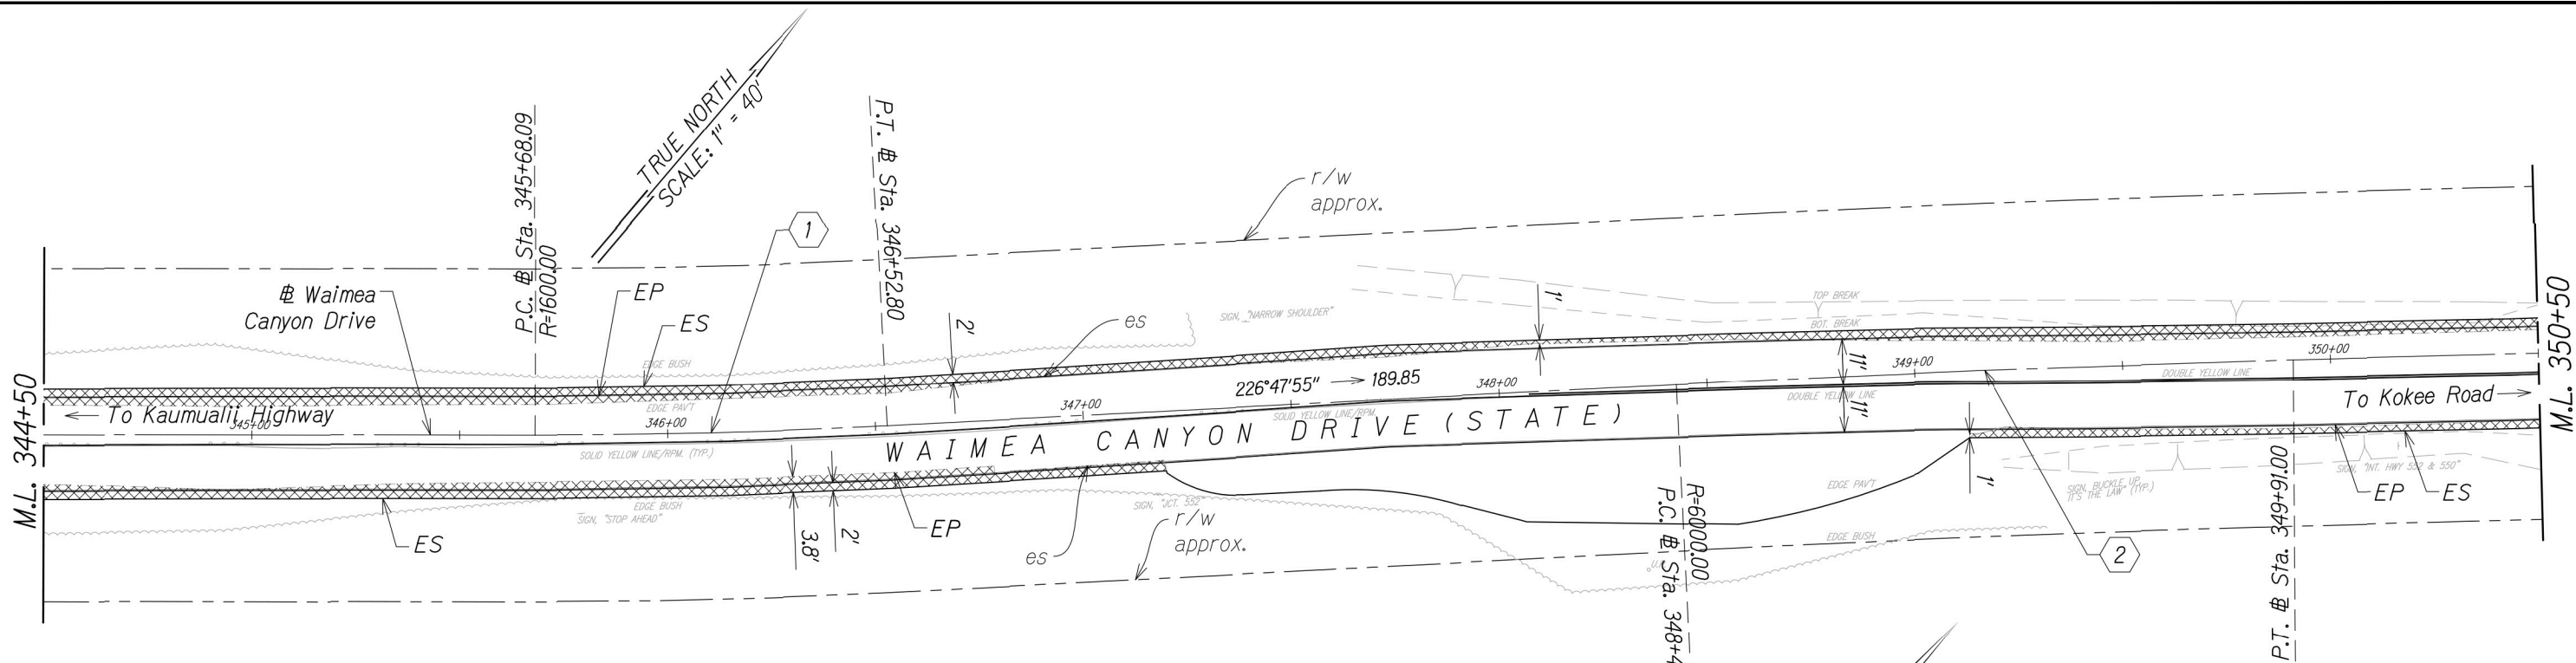


Legend:

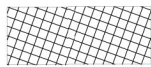

Full Depth Pavement

STA. 344+50 TO 350+50 (W WAIMEA CANYON DRIVE)

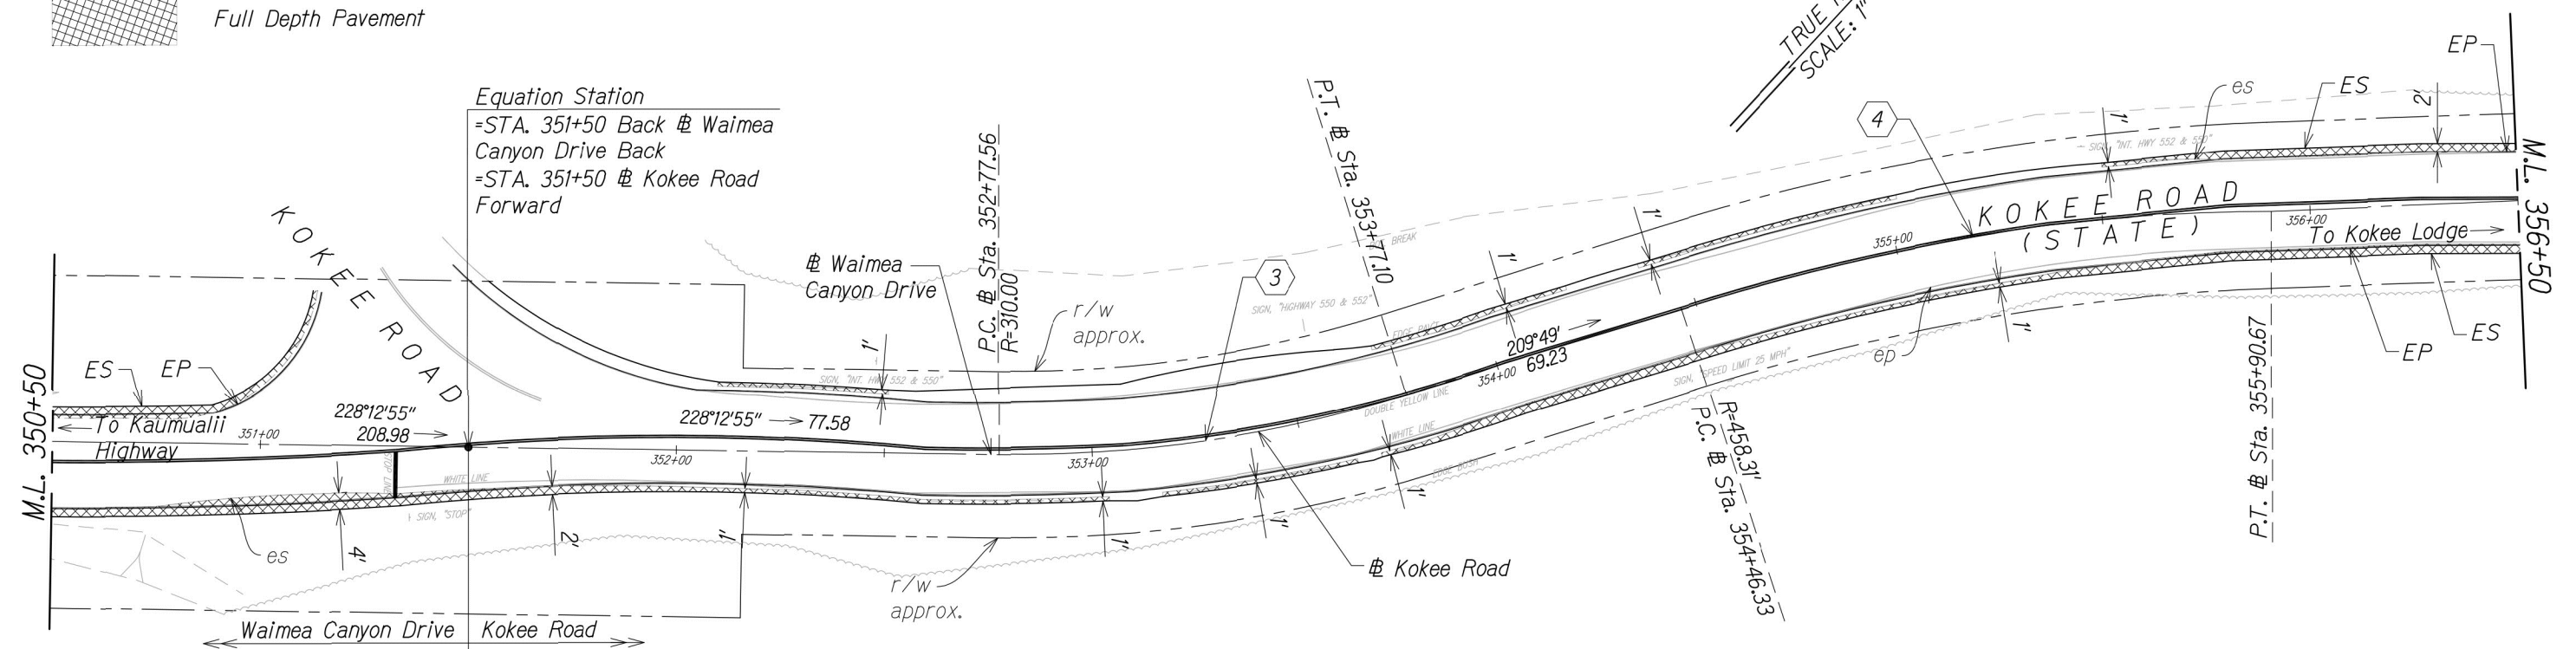

THE ROADWAY WORK SHOWN ON THESE PLANS ARE NOT REFLECTIVE OF THE CURRENT PROJECT SCOPE OF WORK. THESE ARE TO BE USED FOR BORING LOCATION REFERENCE ONLY.


STA. 350+50 TO 356+50 (W KOKEE ROAD)

REFERENCE: ROADWAY PLAN TRANSMITTED BY WILSON OKAMOTO CORPORATION ON SEPTEMBER 13, 2021.



SITE PLAN

WAIMEA CANYON DRIVE /
KOKEE ROAD IMPROVEMENTS, PHASE 2
WAIMEA, KAUAI, HAWAII

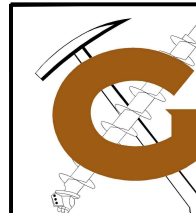


GEOLABS, INC.


Geotechnical Engineering

DATE	DRAWN BY	PLATE
OCTOBER 2021	HYC	
SCALE	W.O.	2.11
1" = 40'	6829-10	

CAD User: HENRY File Last Updated: November 05, 2021 3:47:19pm Plot Date: November 05, 2021 - 4:51:14pm
File: C:\Users\henry\AppData\Local\Temp\AggPublish_235406828-10SitePlan.dwg2.12
Plotter: DWG To PDF - GEO.pc3 PlotStyle: CPSnew-STD Half.dtb

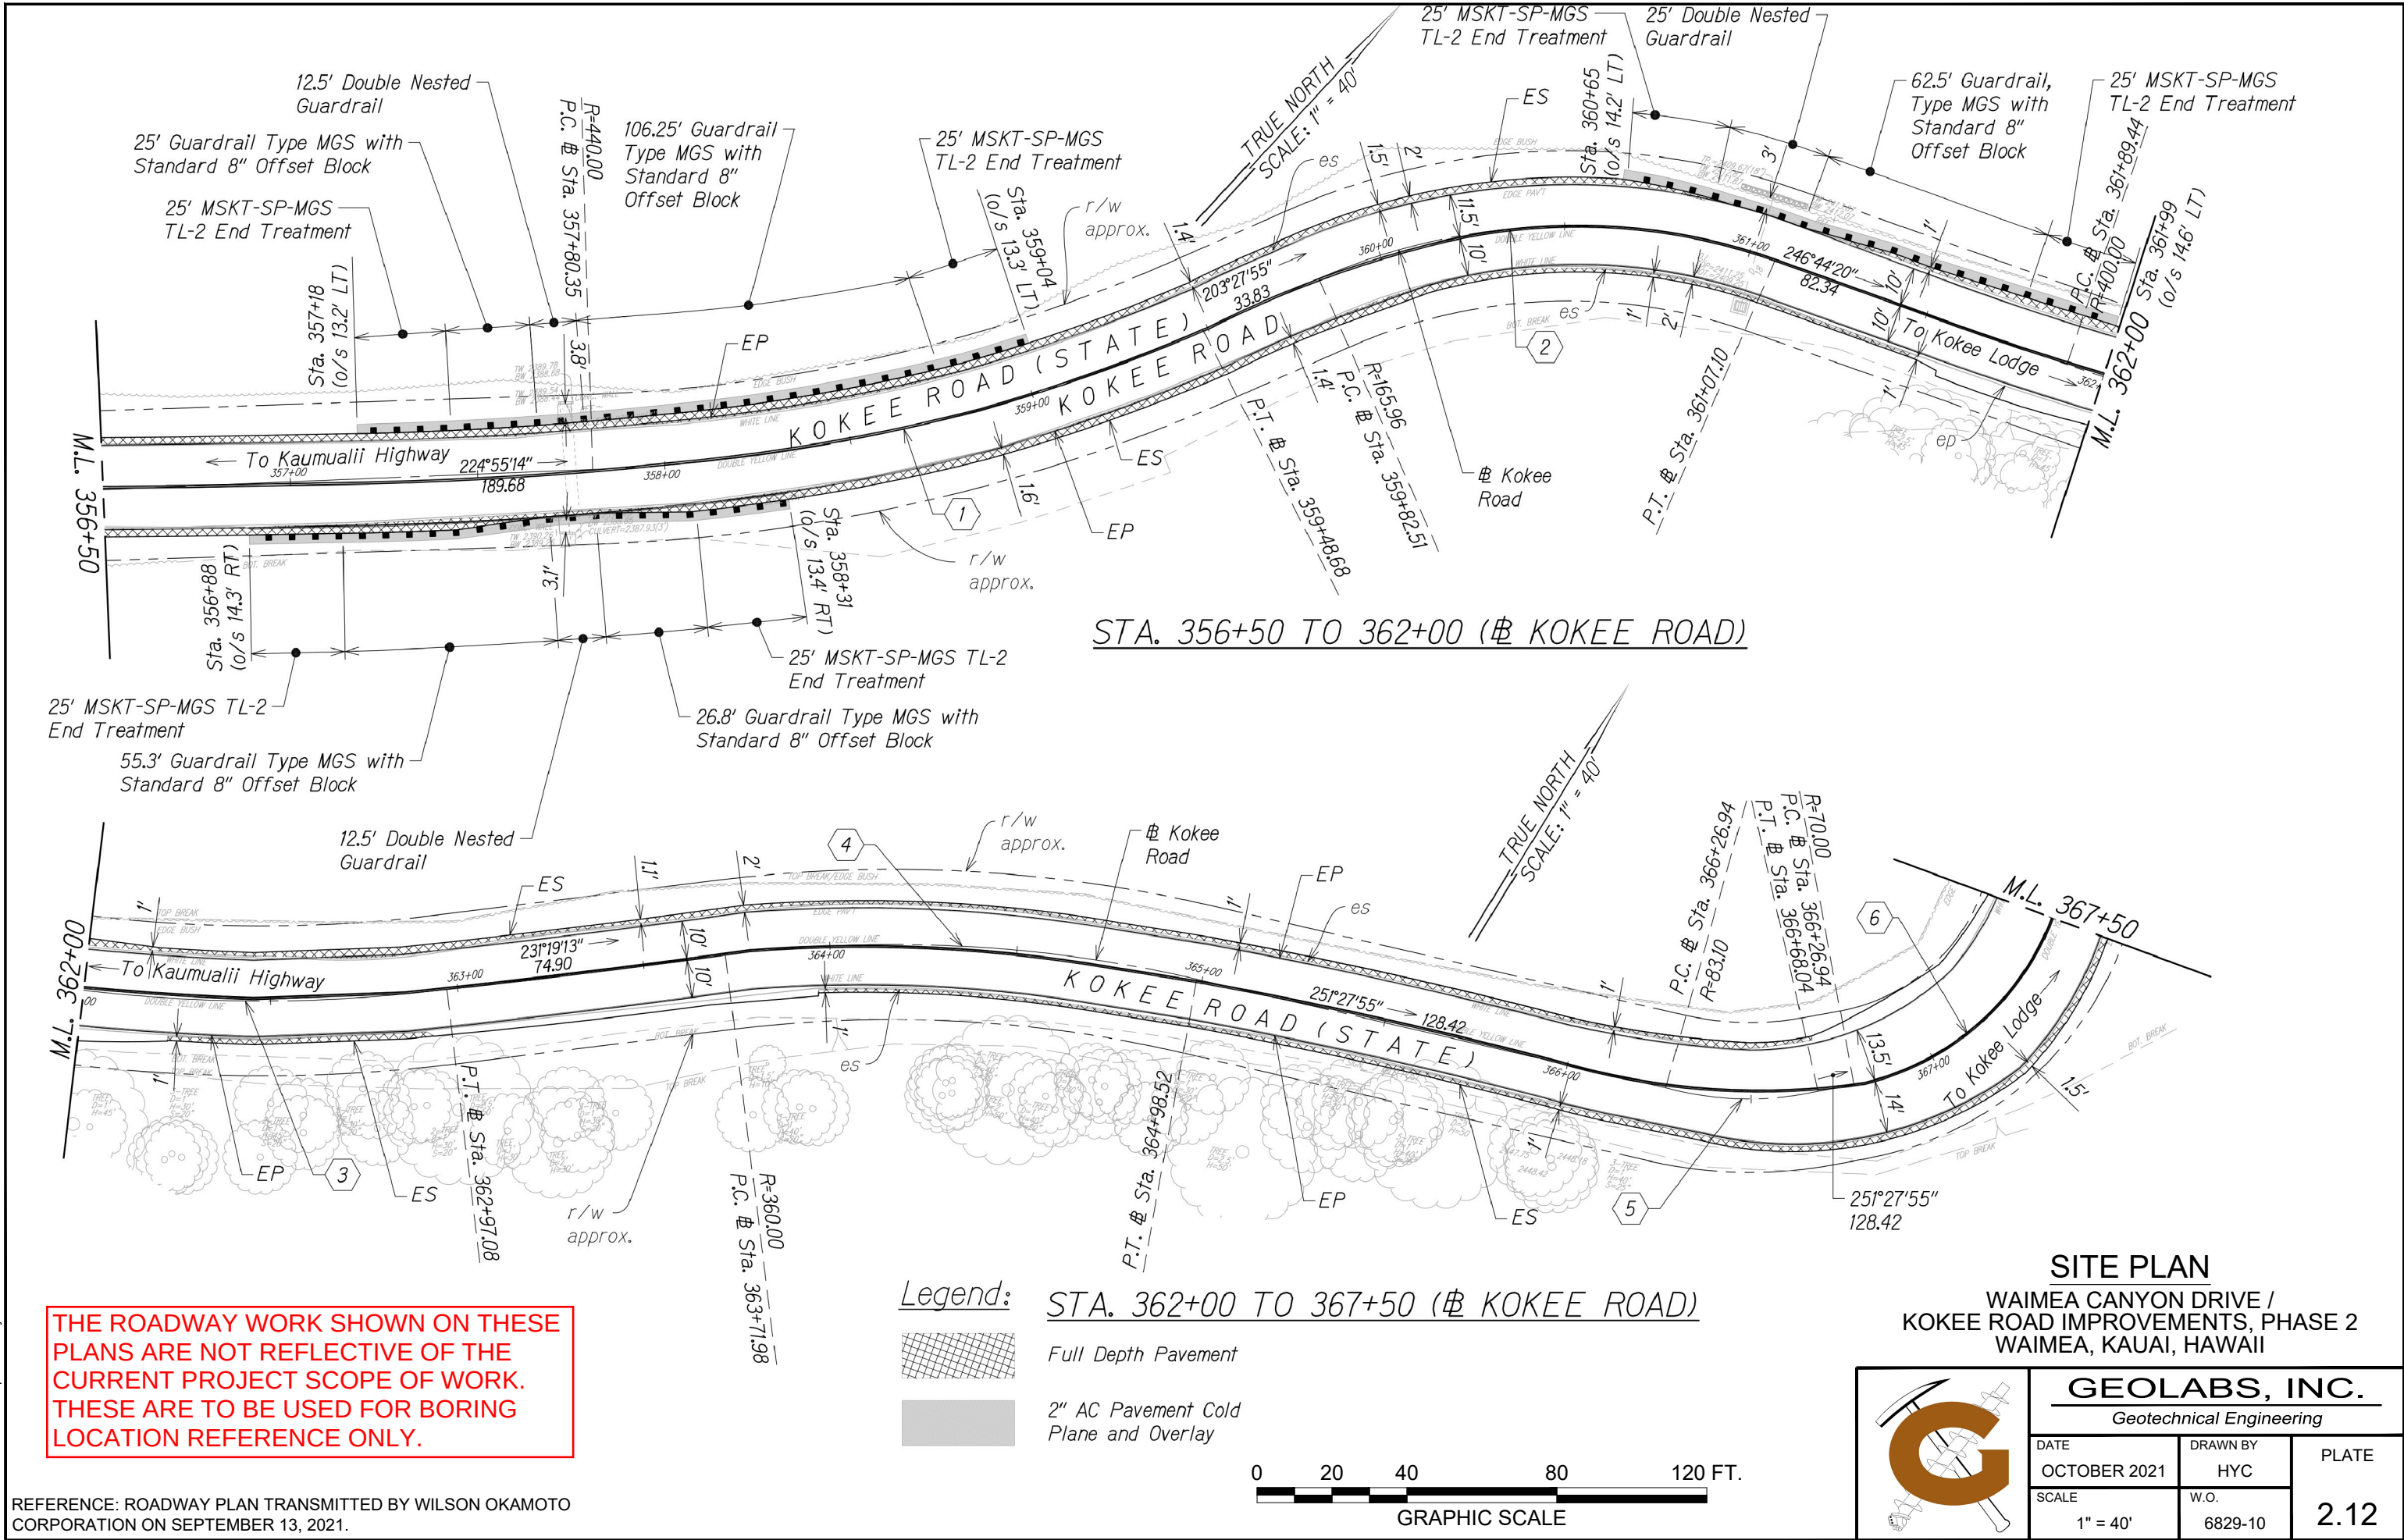


REFERENCE: ROADWAY PLAN TRANSMITTED BY WILSON OKAMOTO CORPORATION ON SEPTEMBER 13, 2021.

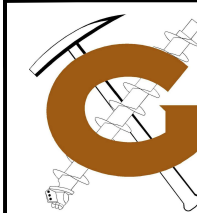

SITE PLAN
WAIMEA CANYON DRIVE /
KOKEE ROAD IMPROVEMENTS, PHASE 2
WAIMEA, KAUAI, HAWAII

GEOLABS, INC.		
Geotechnical Engineering		
DATE	DRAWN BY	PLATE
OCTOBER 2021	HYC	
SCALE	W.O.	
1" = 40'	6829-10	2.12

CAD User: HENRY File Last Updated: November 05, 2021 3:47:19pm Plot Date: November 05, 2021 - 4:51:21pm
File: C:\Users\henry\AppData\Local\Temp\AcPlot\235406829-10SitePlan.dwg2.13
Plotter: DWG To PDF - GEO.pc3 PlotStyle: CPSnew-STD Half.dtb

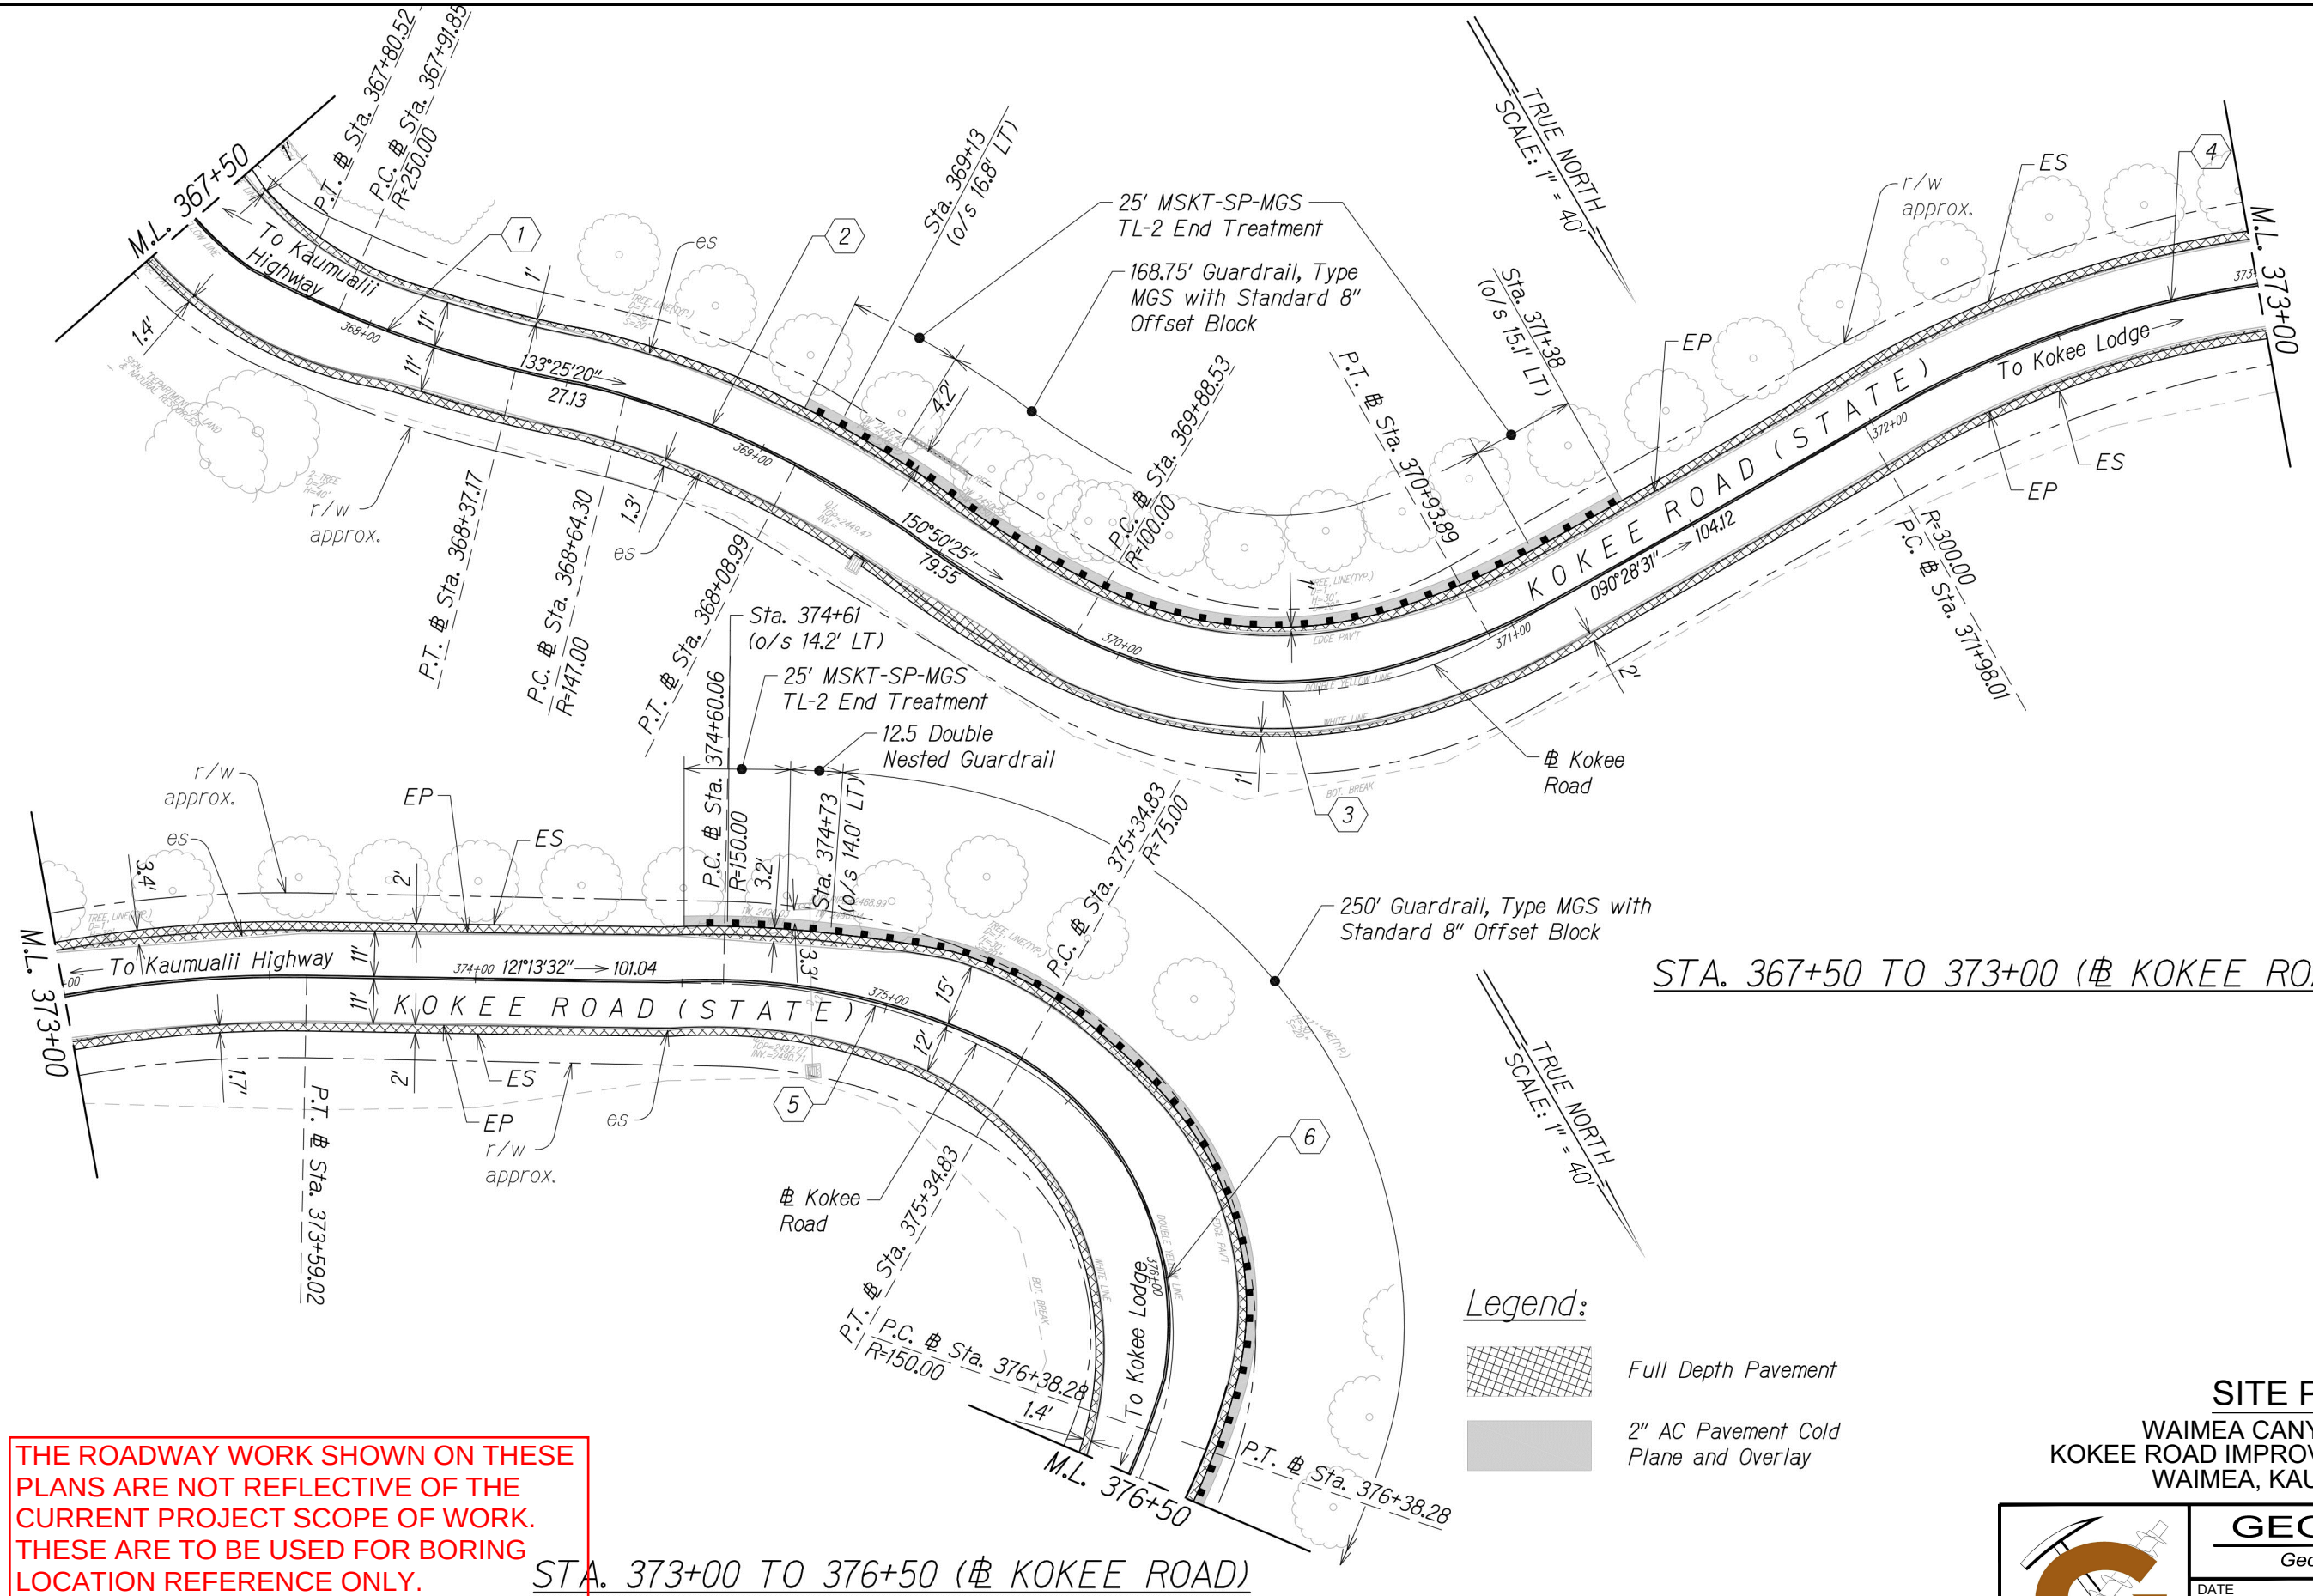

THE ROADWAY WORK SHOWN ON THESE PLANS ARE NOT REFLECTIVE OF THE CURRENT PROJECT SCOPE OF WORK. THESE ARE TO BE USED FOR BORING LOCATION REFERENCE ONLY.


REFERENCE: ROADWAY PLAN TRANSMITTED BY WILSON OKAMOTO CORPORATION ON SEPTEMBER 13, 2021.

SITE PLAN
WAIMEA CANYON DRIVE /
KOKEE ROAD IMPROVEMENTS, PHASE 2
WAIMEA, KAUAI, HAWAII

GEOLABS, INC.
Geotechnical Engineering


DATE OCTOBER 2021	DRAWN BY HYC	PLATE 2.13
SCALE 1" = 40'	W.O. 6829-10	

CAD User: HENRY File Last Updated: November 05, 2021 3:47:19pm Plot Date: November 05, 2021 - 4:51:28pm
File: C:\Users\henry\AppData\Local\Temp\AggPublish_235406829-10SitePlan.dwg2.14
Plotter: DWG To PDF - GEO.pc3 PlotStyle: CPSnew-STD Half.dcb

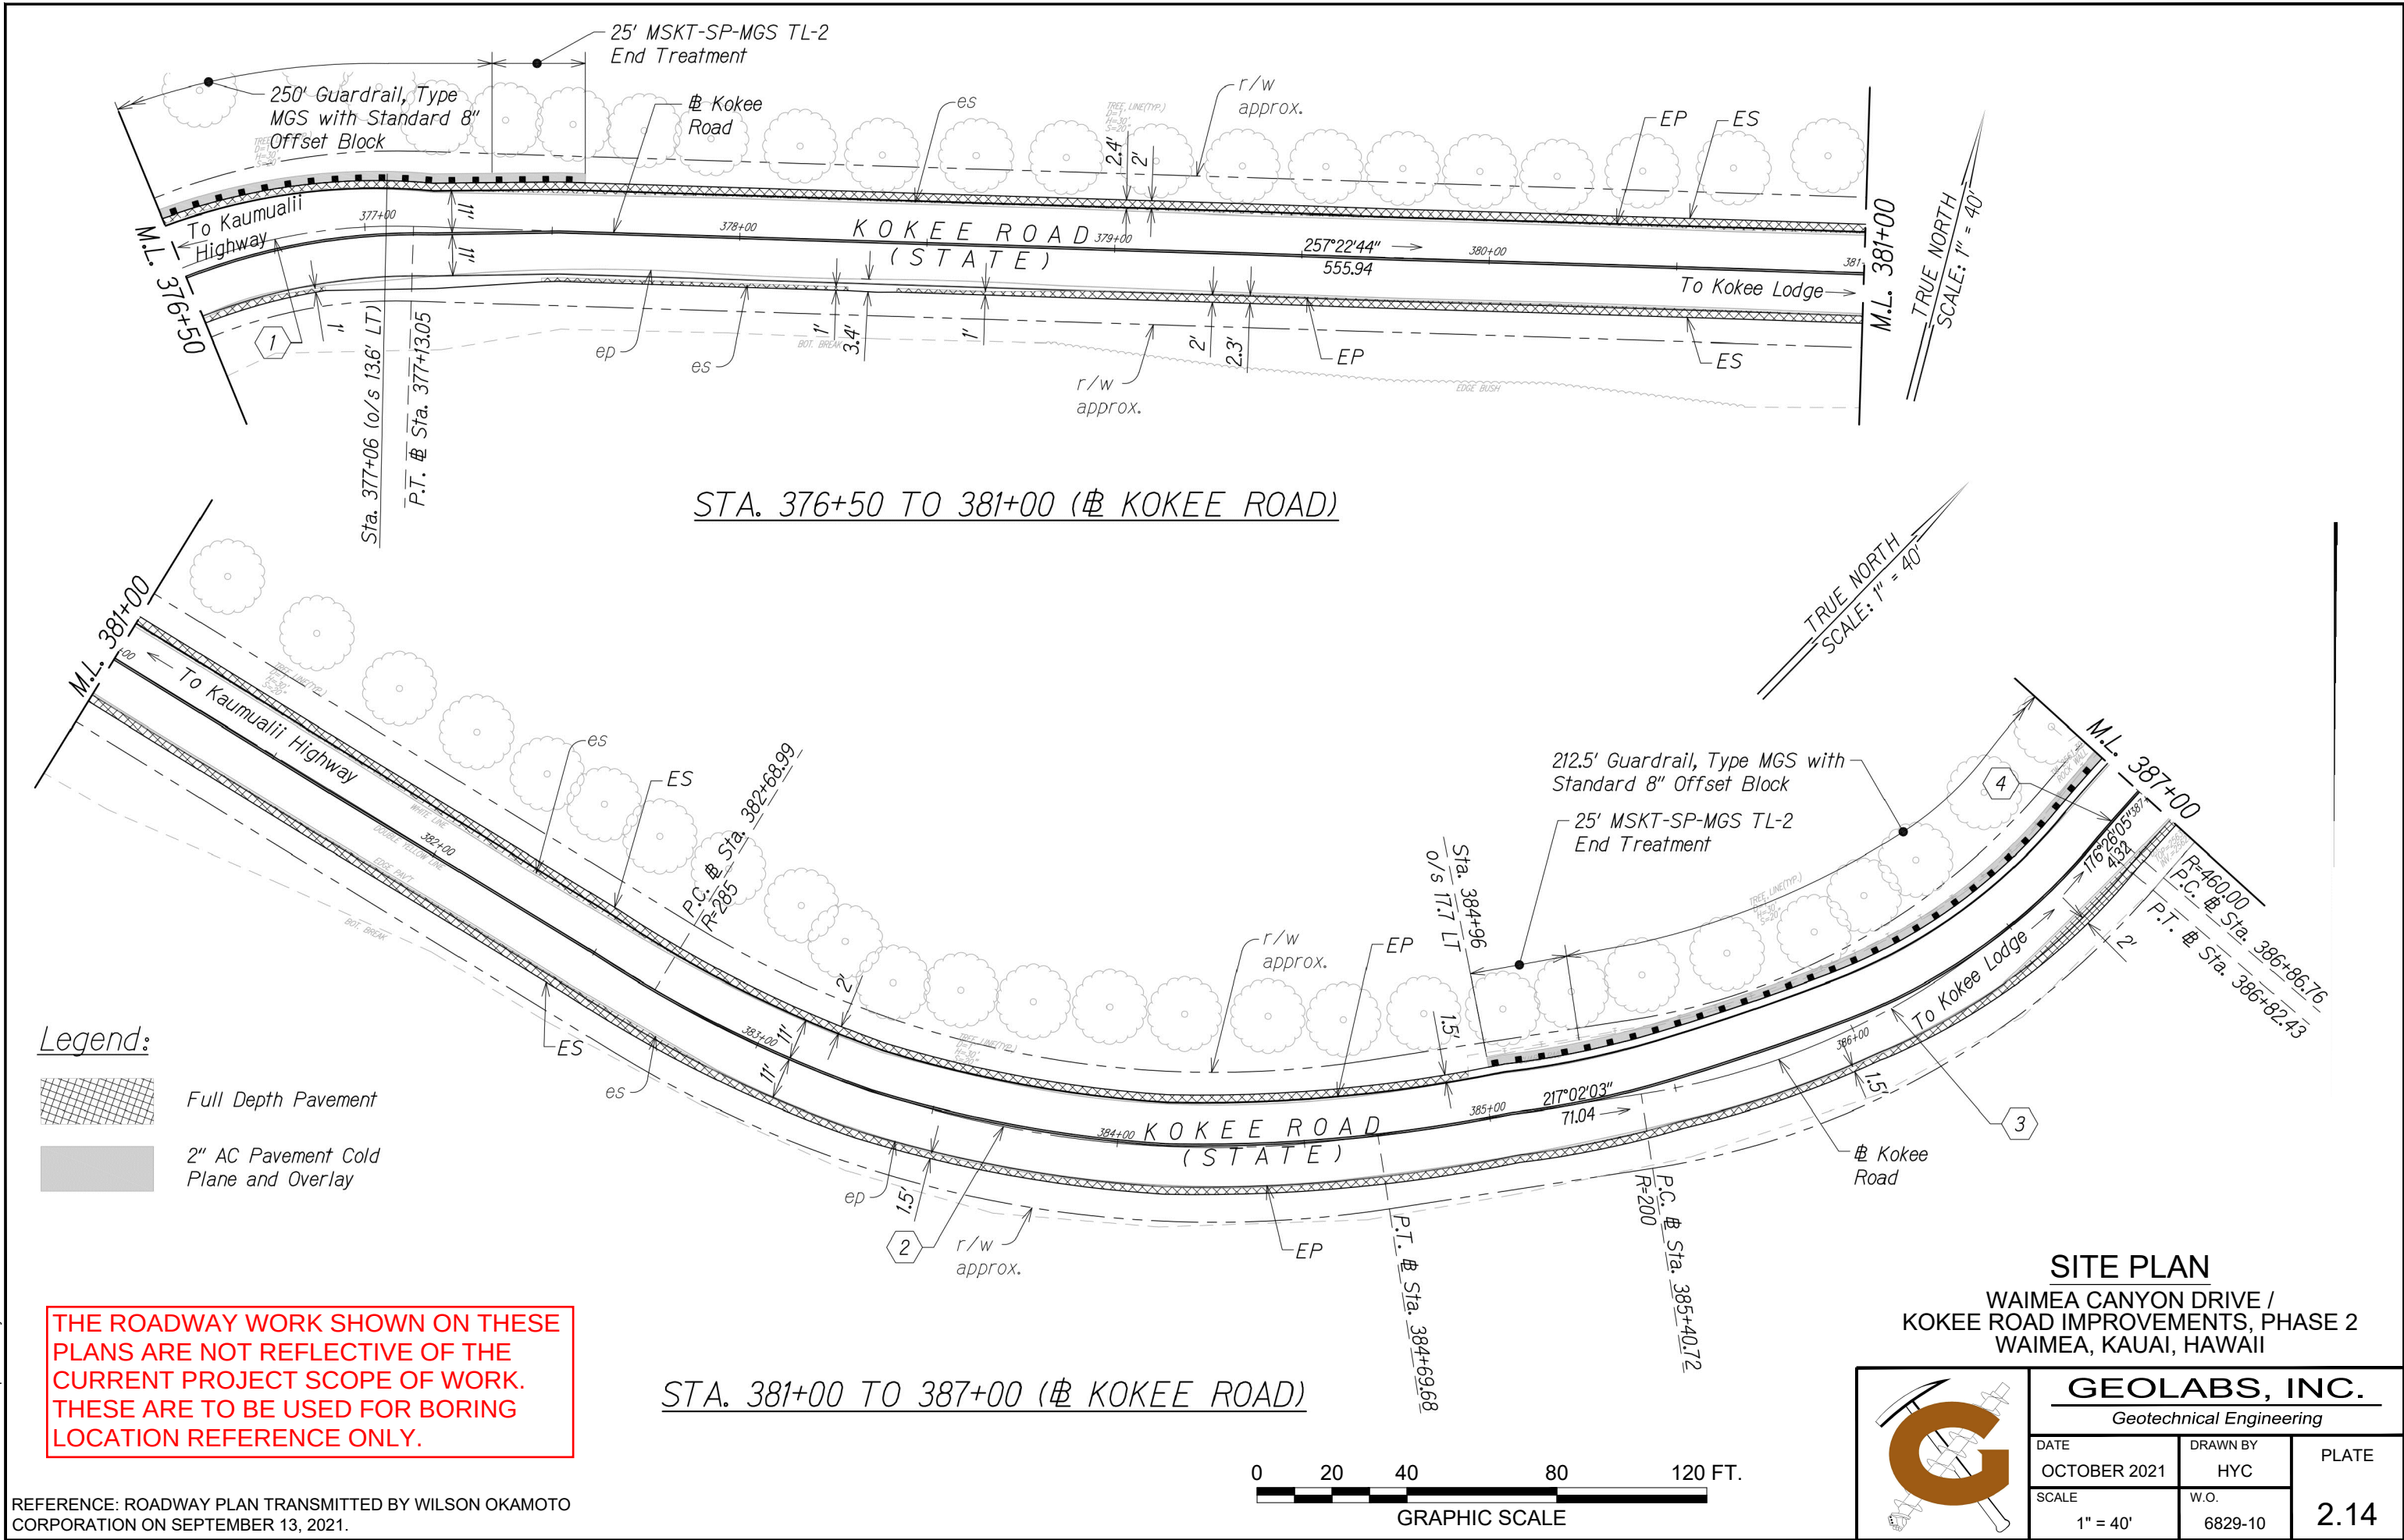

REFERENCE: ROADWAY PLAN TRANSMITTED BY WILSON OKAMOTO CORPORATION ON SEPTEMBER 13, 2021.

CAD User: HENRY File Last Updated: November 05, 2021 3:47:19pm Plot Date: November 05, 2021 - 4:51:36pm
File: C:\Users\henry\AppData\Local\Temp\AcPlot\235406829-10SitePlan.dwg2.15
Plotter: DWG To PDF - GEO.pc3 PlotStyle: CPSnew-STD Half.dtb

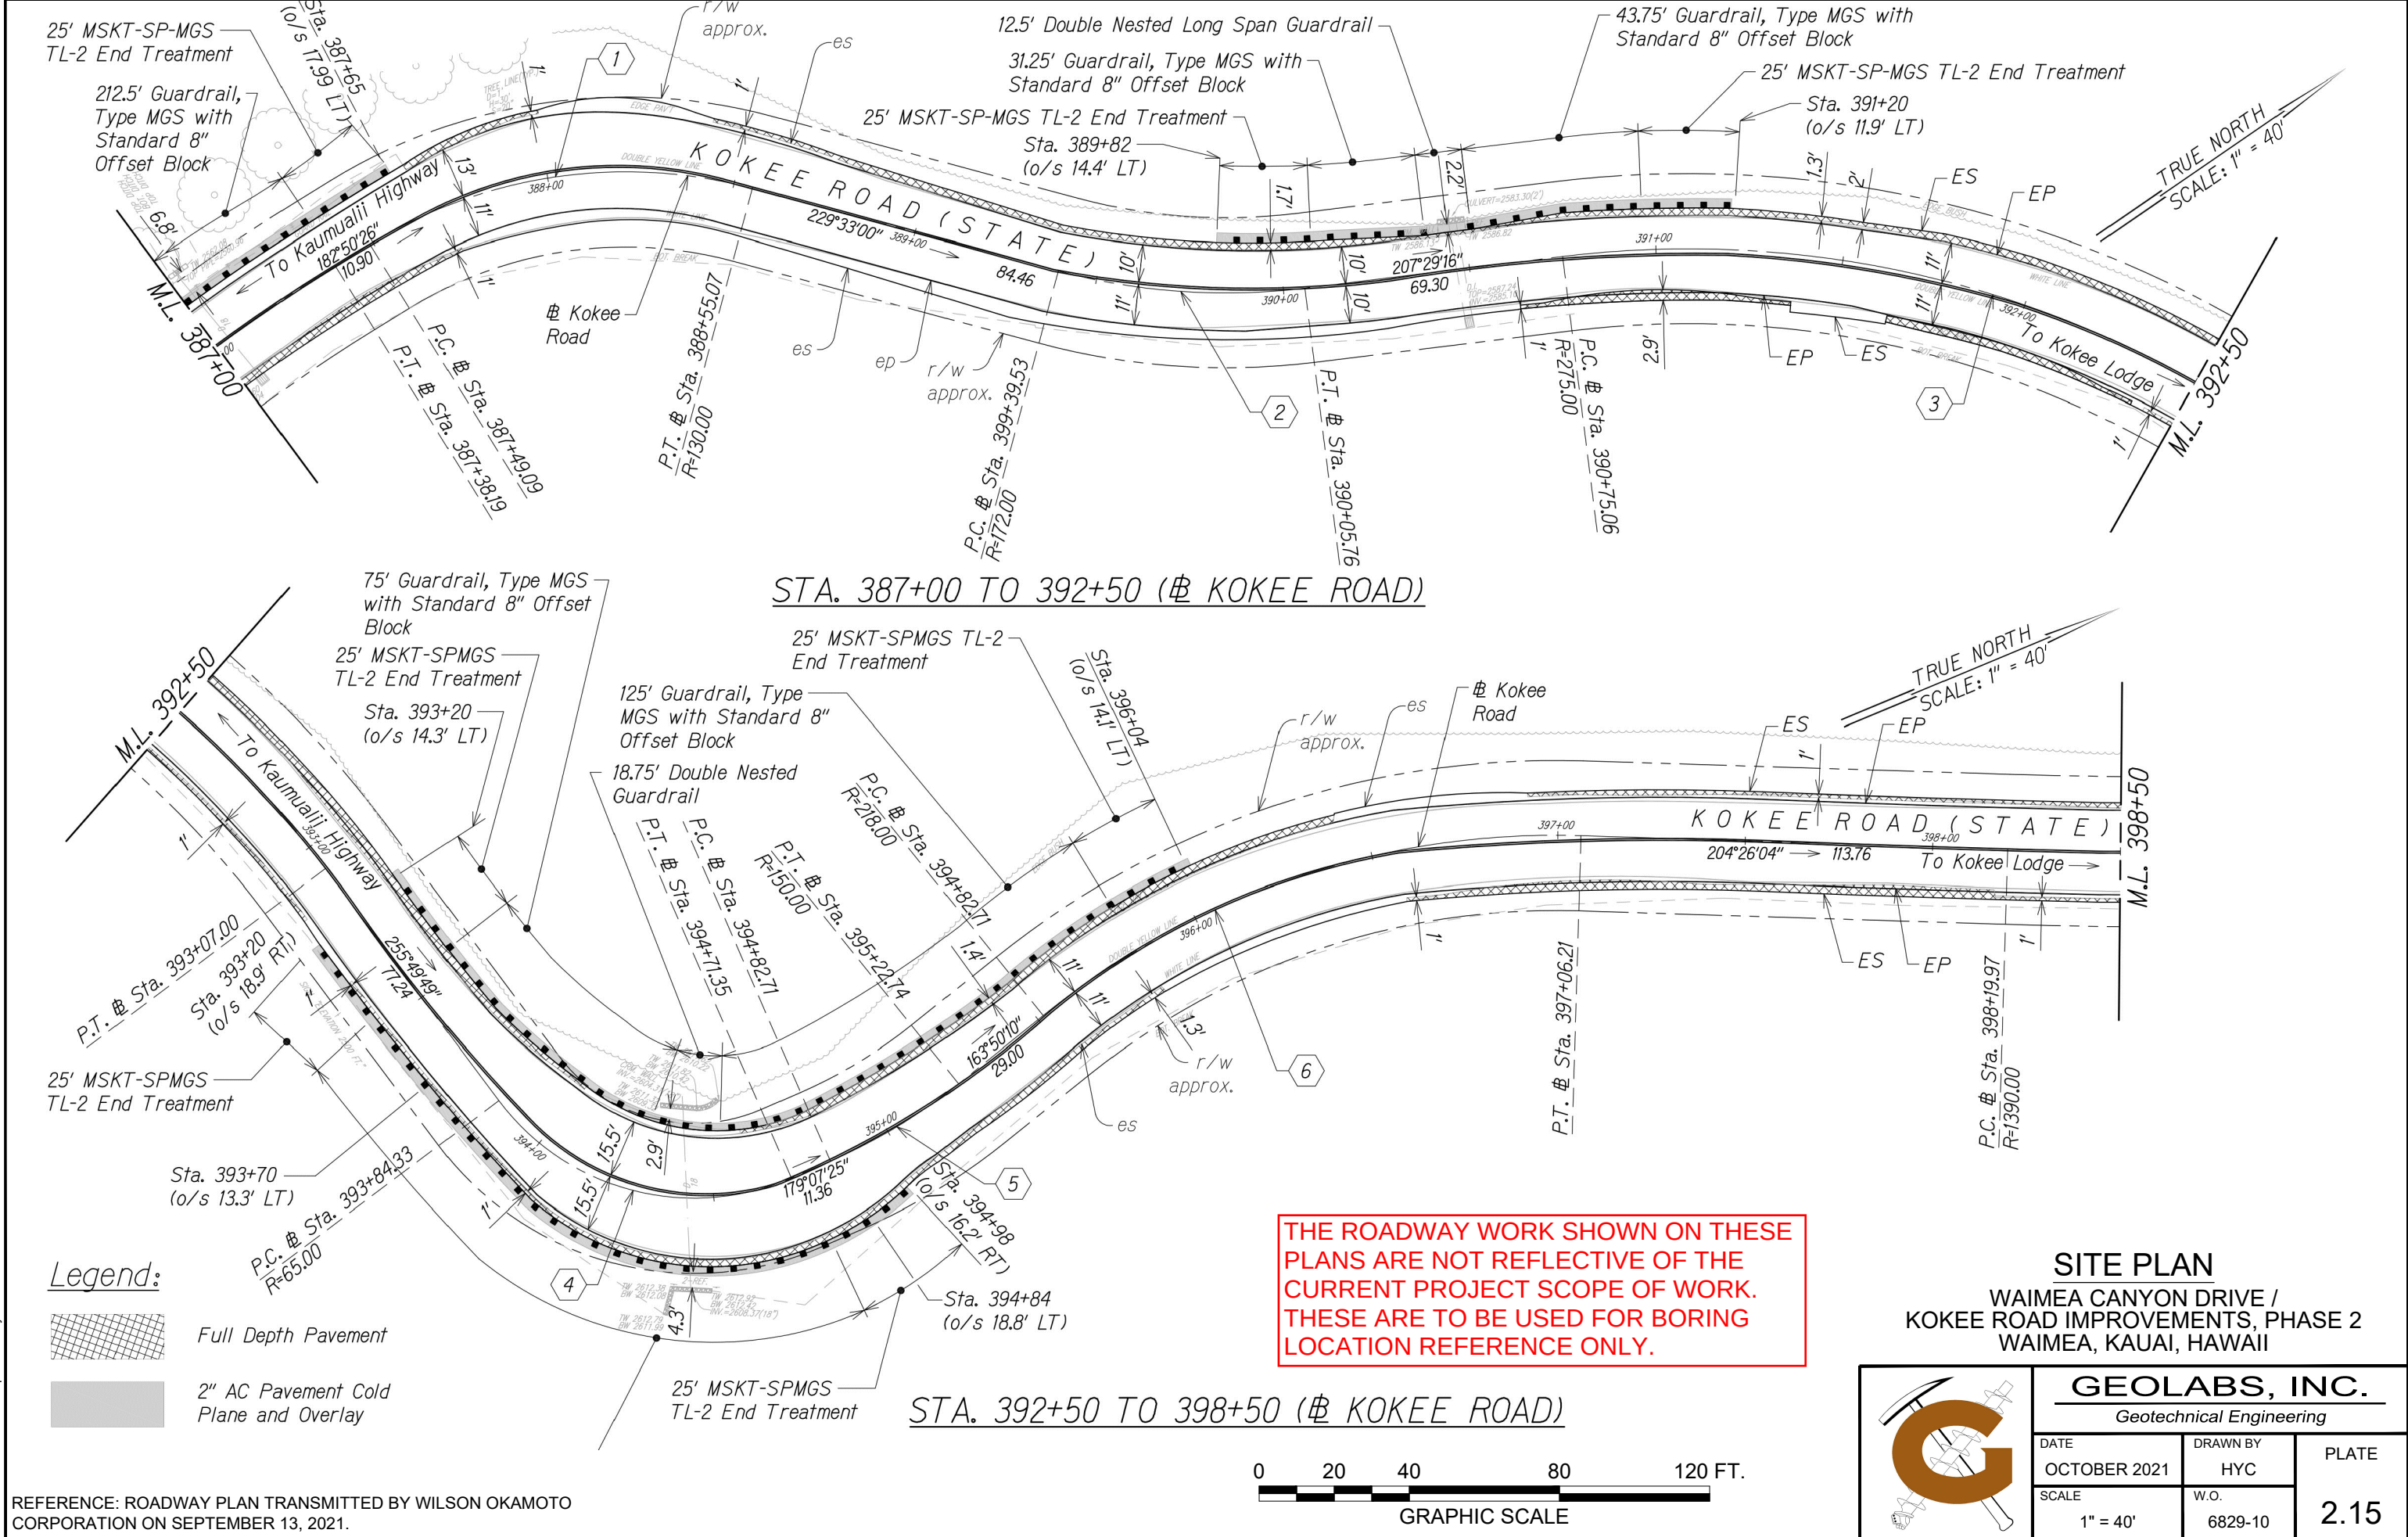


SITE PLAN
WAIMEA CANYON DRIVE /
KOKEE ROAD IMPROVEMENTS, PHASE 2
WAIMEA, KAUAI, HAWAII


GEOLABS, INC.
Geotechnical Engineering

DATE OCTOBER 2021	DRAWN BY HYC	PLATE
SCALE 1" = 40'	W.O. 6829-10	2.15

CAD User: HENRY File Last Updated: November 05, 2021 3:47:19pm Plot Date: November 05, 2021 - 4:51:51pm
File: C:\Users\henry\AppData\Local\Temp\AggPublish_235406829-10SitePlan.dwg2.17
Plotter: DWG To PDF - GEO.pc3 PlotStyle: CPSnew-STD Half.dwg

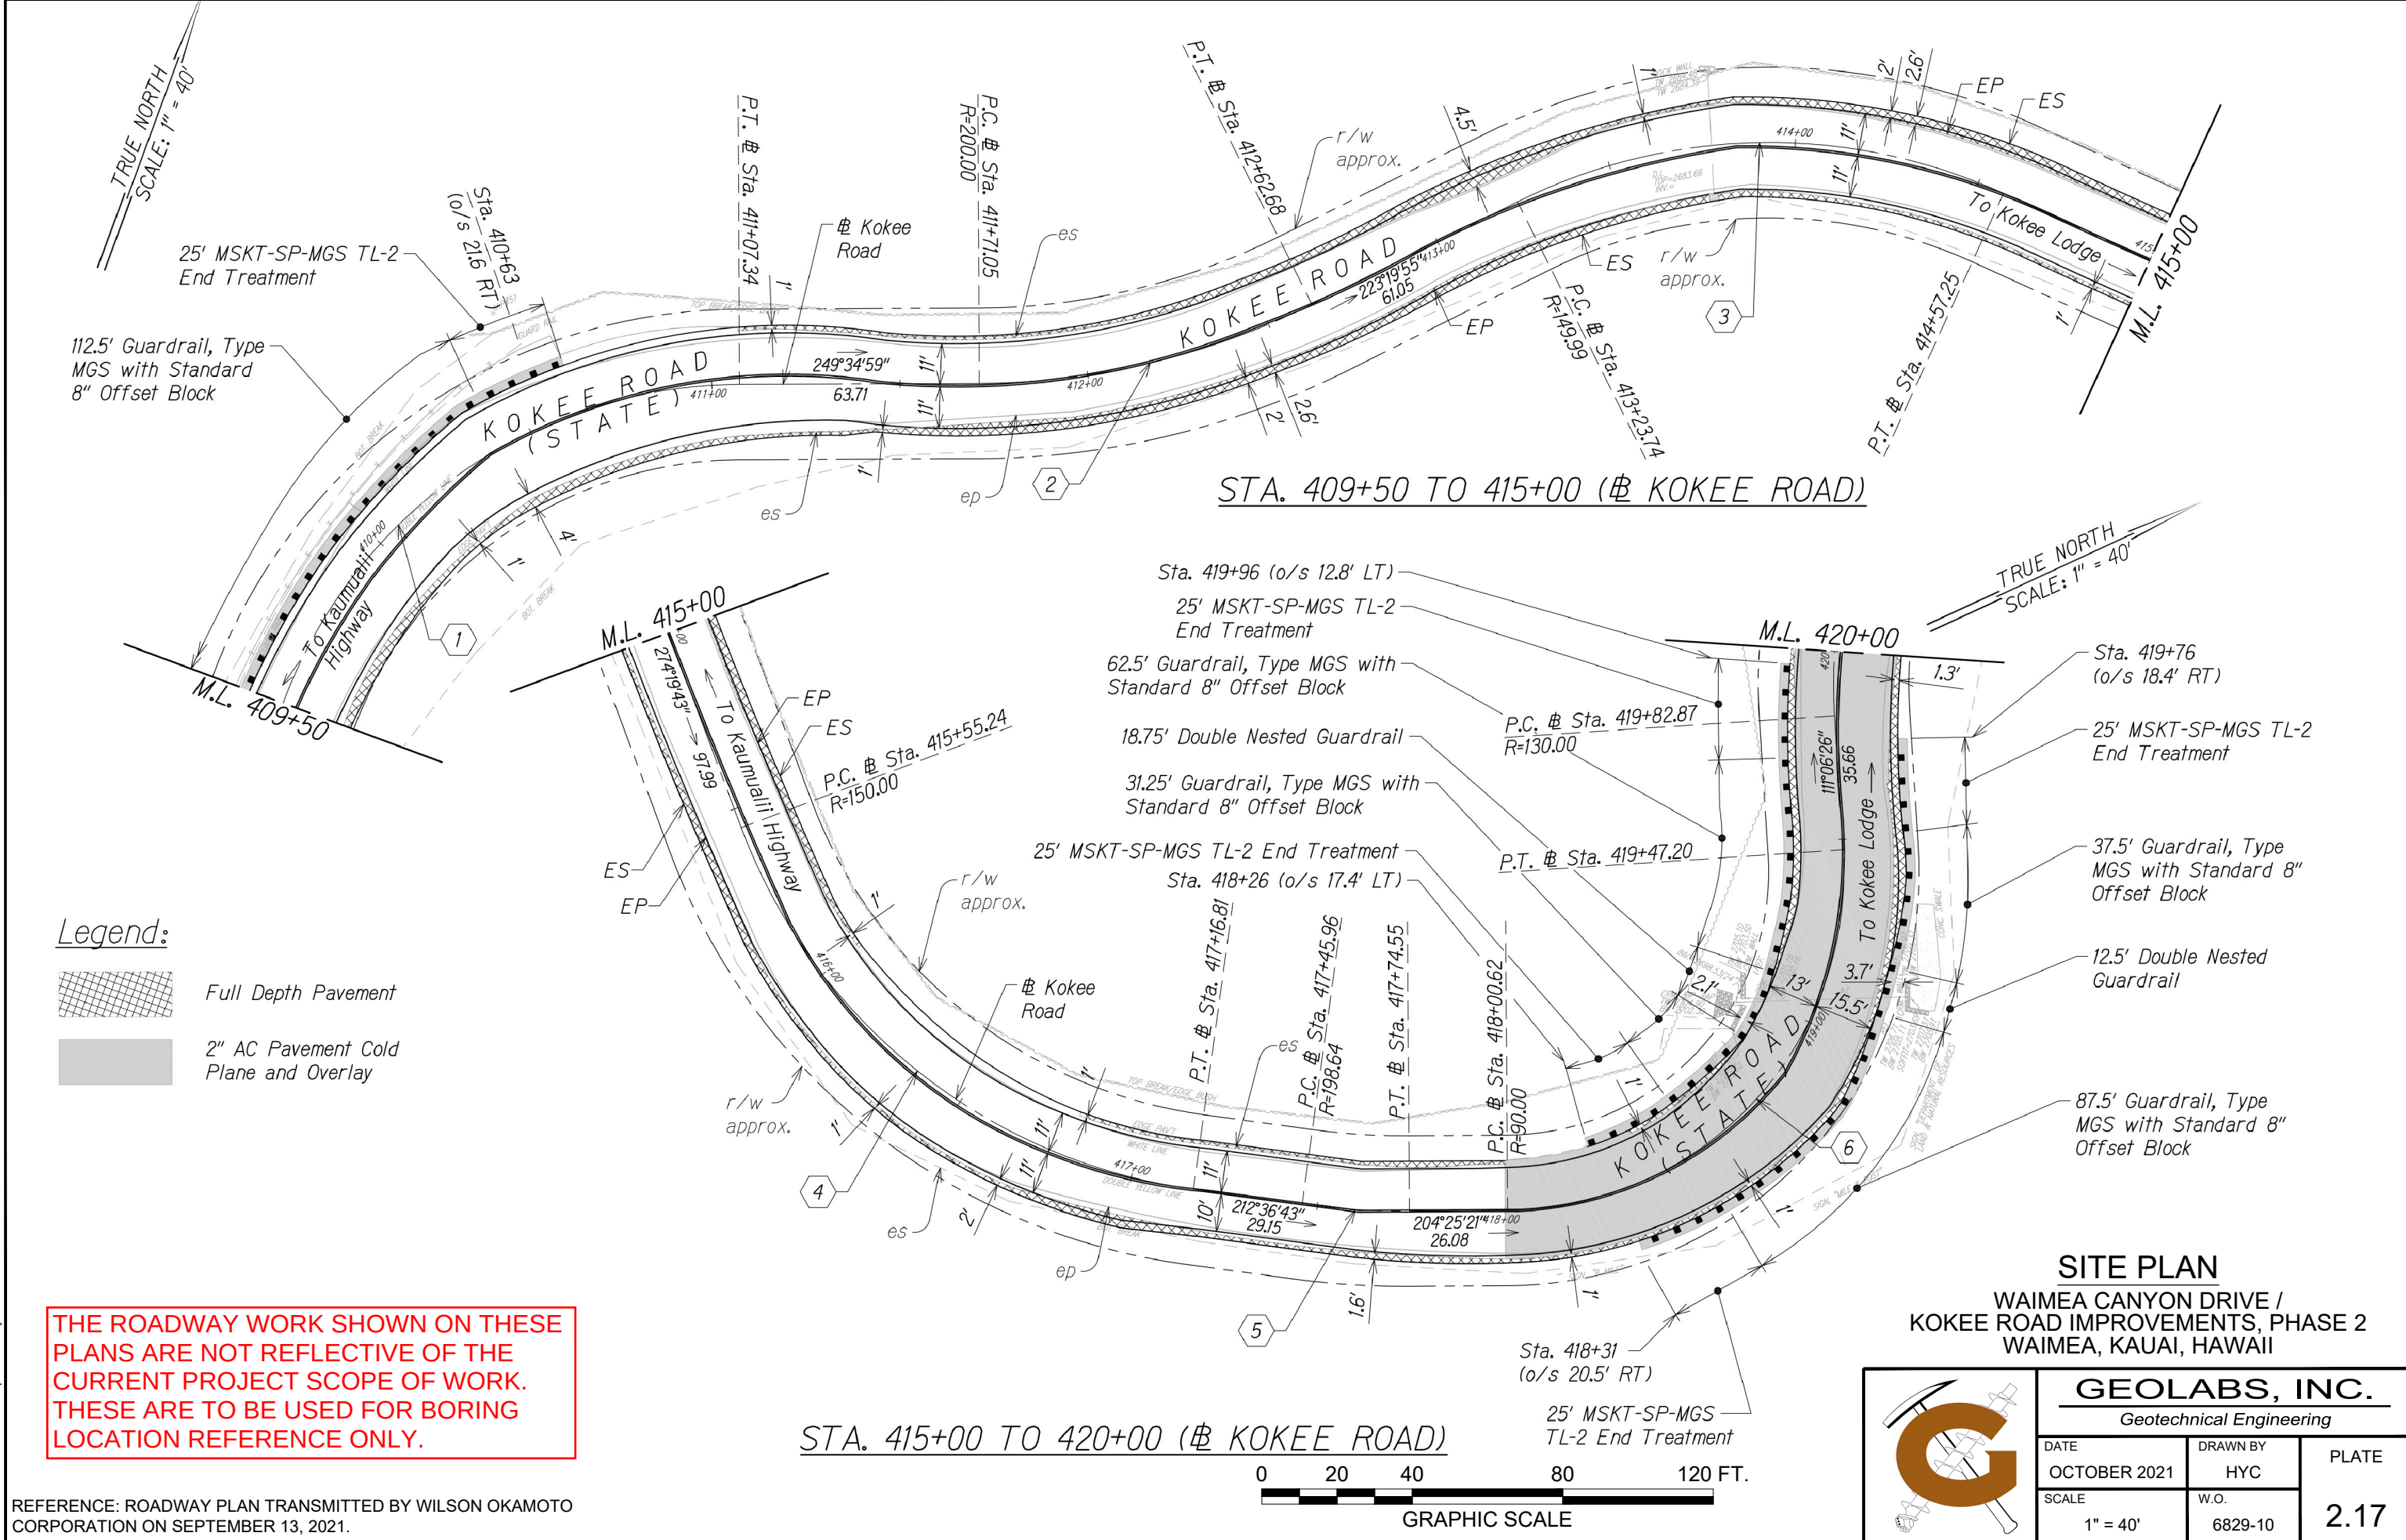

CAD User: HENRY File Last Updated: November 05, 2021 3:47:19pm Plot Date: November 05, 2021 - 4:51:59pm
File: C:\Users\henry\AppData\Local\Temp\AggPublish_235406829-10SitePlan.dwg
Plotter: DWG To PDF - GEO.pc3 PlotStyle: CPSnew-STD Half.dwg

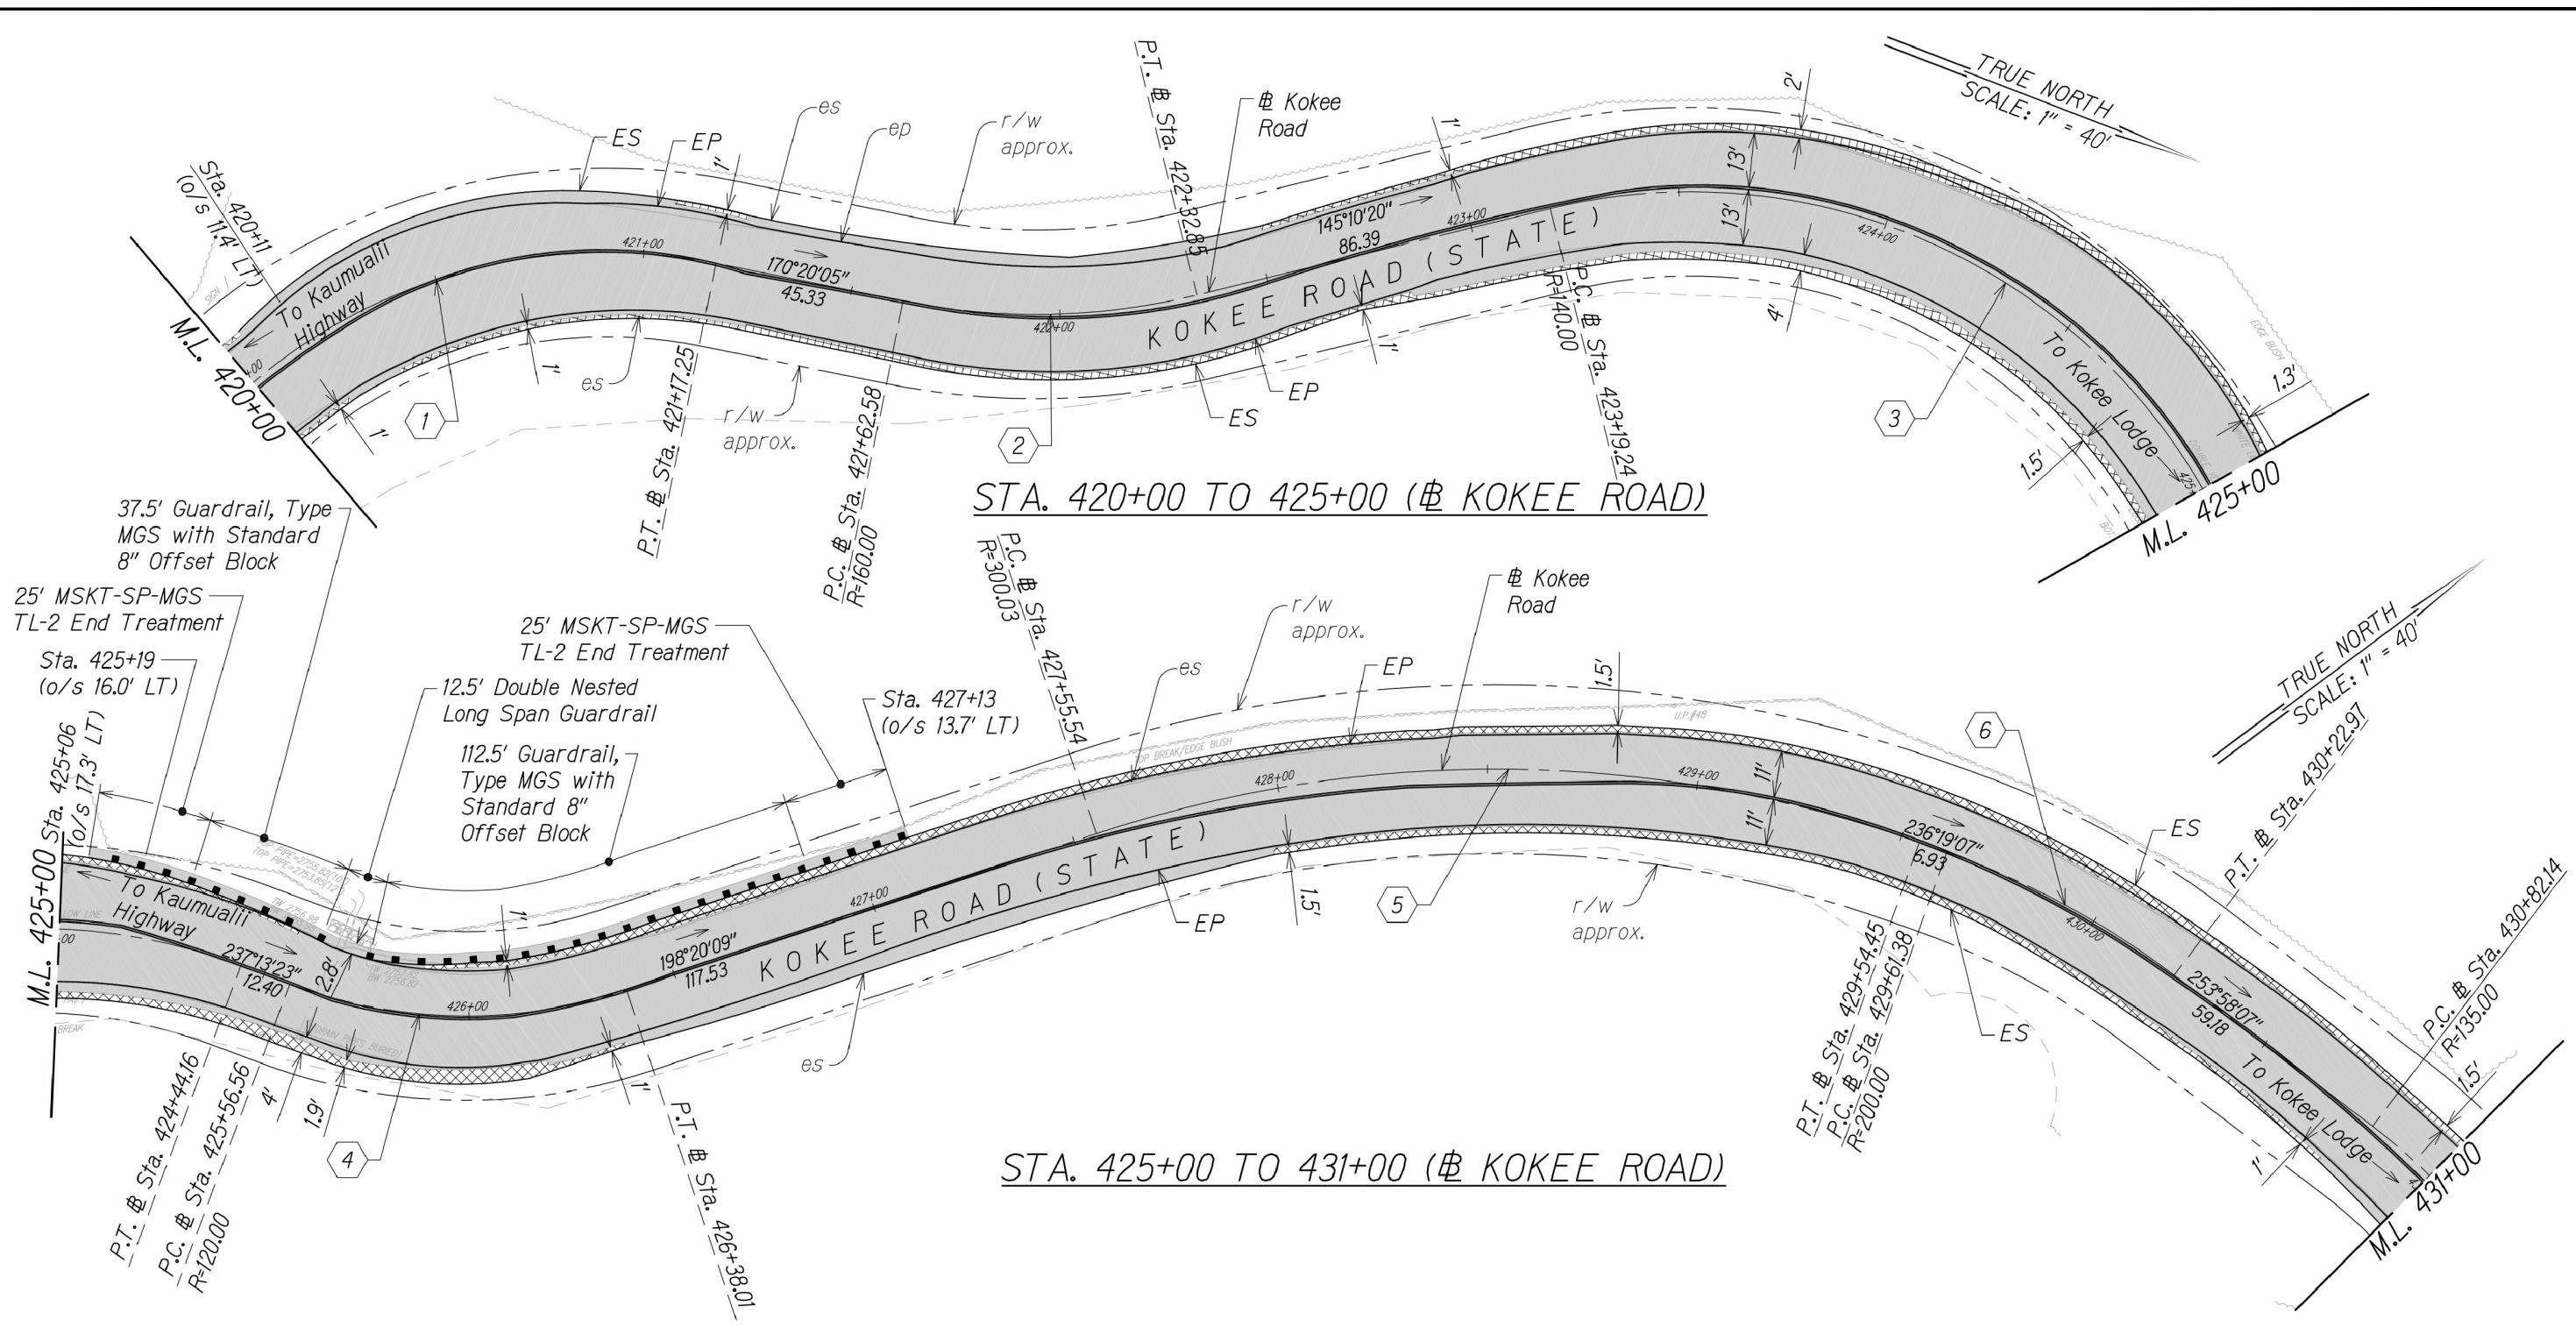


THE ROADWAY WORK SHOWN ON THESE PLANS ARE NOT REFLECTIVE OF THE CURRENT PROJECT SCOPE OF WORK. THESE ARE TO BE USED FOR BORING LOCATION REFERENCE ONLY.

Legend:



Full Depth Pavement

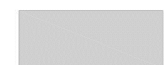


2" AC Pavement Cold Plane and Overlay



REFERENCE: ROADWAY PLAN TRANSMITTED BY WILSON OKAMOTO CORPORATION ON SEPTEMBER 13, 2021.

SITE PLAN

WAMEA CANYON DRIVE /
Kokee Road Improvements, Phase 2
WAMEA, KAUAI, HAWAII

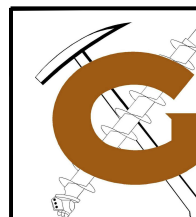

GEOLABS, INC.

Geotechnical Engineering

DATE

OCTOBER 2021

SCALE

1" = 40'

DRAWN BY

HYC

W.O.


6829-10


PLATE

2.18

STA. 431+00 TO 437+00 (# KOKEE ROAD)

Legend:

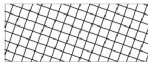-  Full Depth Pavement
-  2" AC Pavement Cold Plane and Overlay
-  Approximate Boring Location
-  Approximate Bulk Sample Location

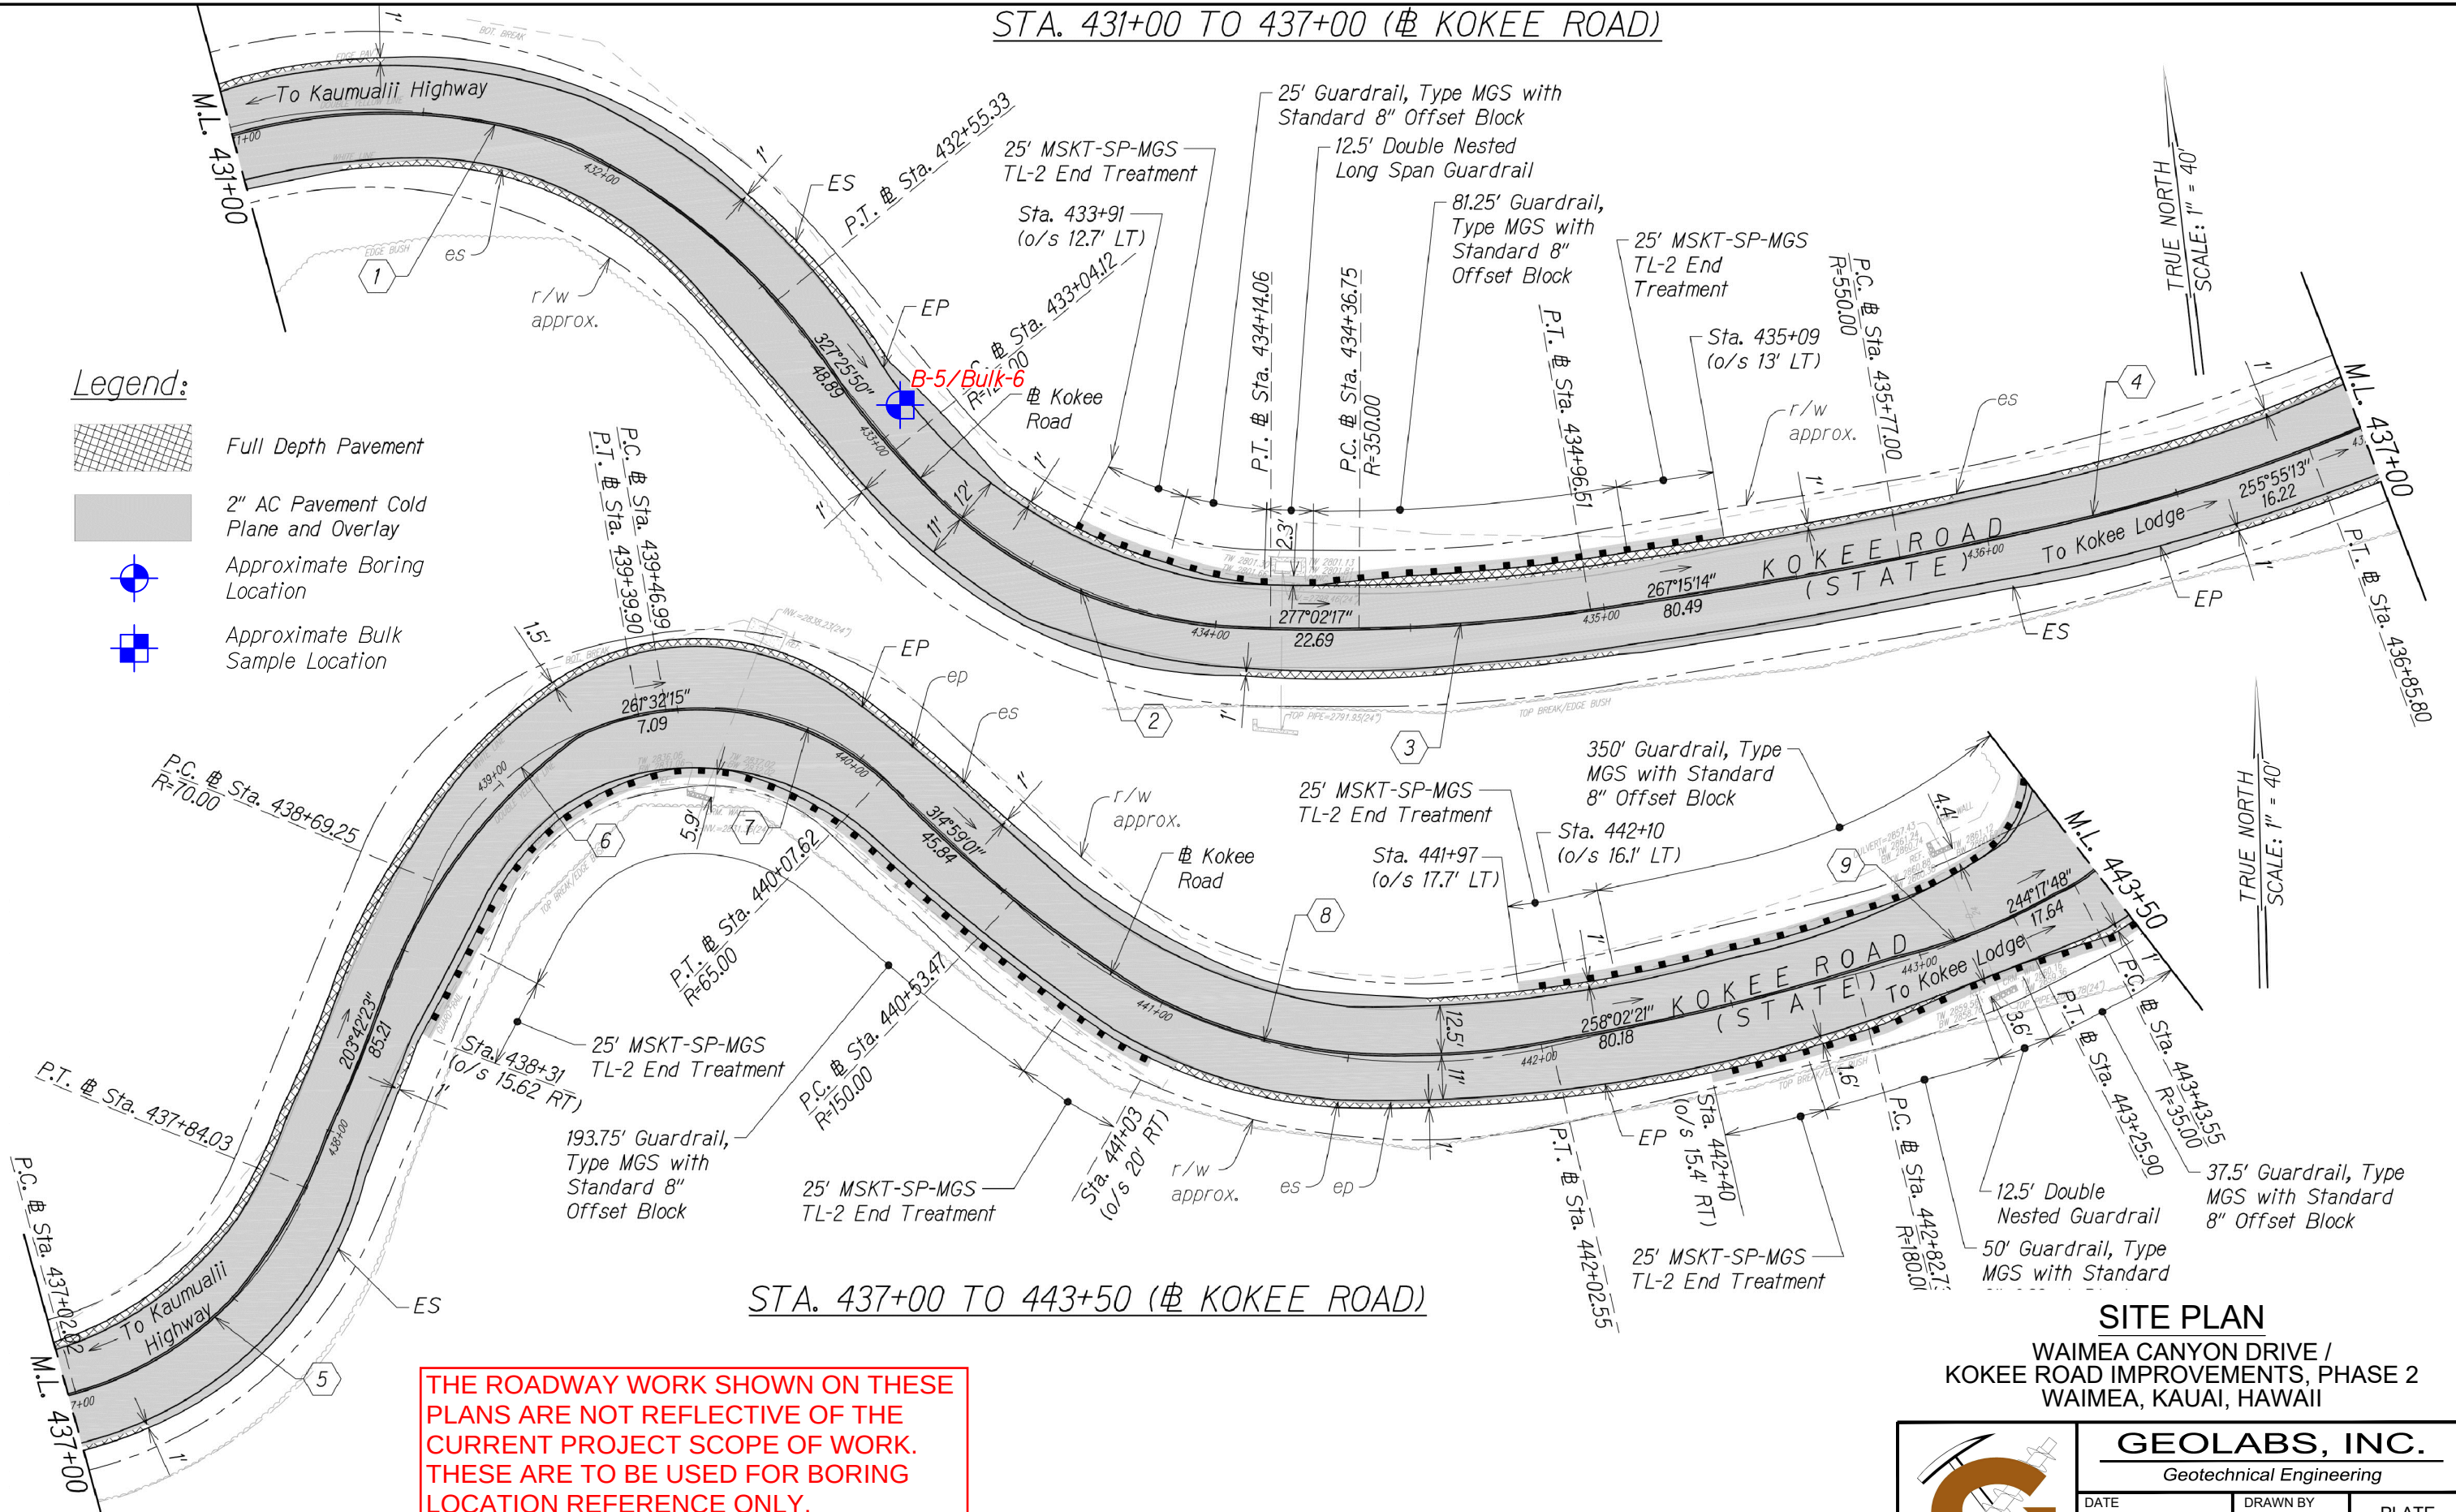

STA. 437+00 TO 443+50 (# KOKEE ROAD)

THE ROADWAY WORK SHOWN ON THESE PLANS ARE NOT REFLECTIVE OF THE CURRENT PROJECT SCOPE OF WORK. THESE ARE TO BE USED FOR BORING LOCATION REFERENCE ONLY.





SITE PLAN

WAIMEA CANYON DRIVE /
KOKEE ROAD IMPROVEMENTS, PHASE 2
WAIMEA, KAUAI, HAWAII

GEOLABS, INC.		
Geotechnical Engineering		
DATE	DRAWN BY	PLATE
OCTOBER 2021	HYC	
SCALE	W.O.	
1" = 40'	6829-10	2.19

Legend:

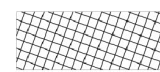-  Full Depth Pavement
-  2" AC Pavement Cold Plane and Overlay
-  Approximate Boring Location

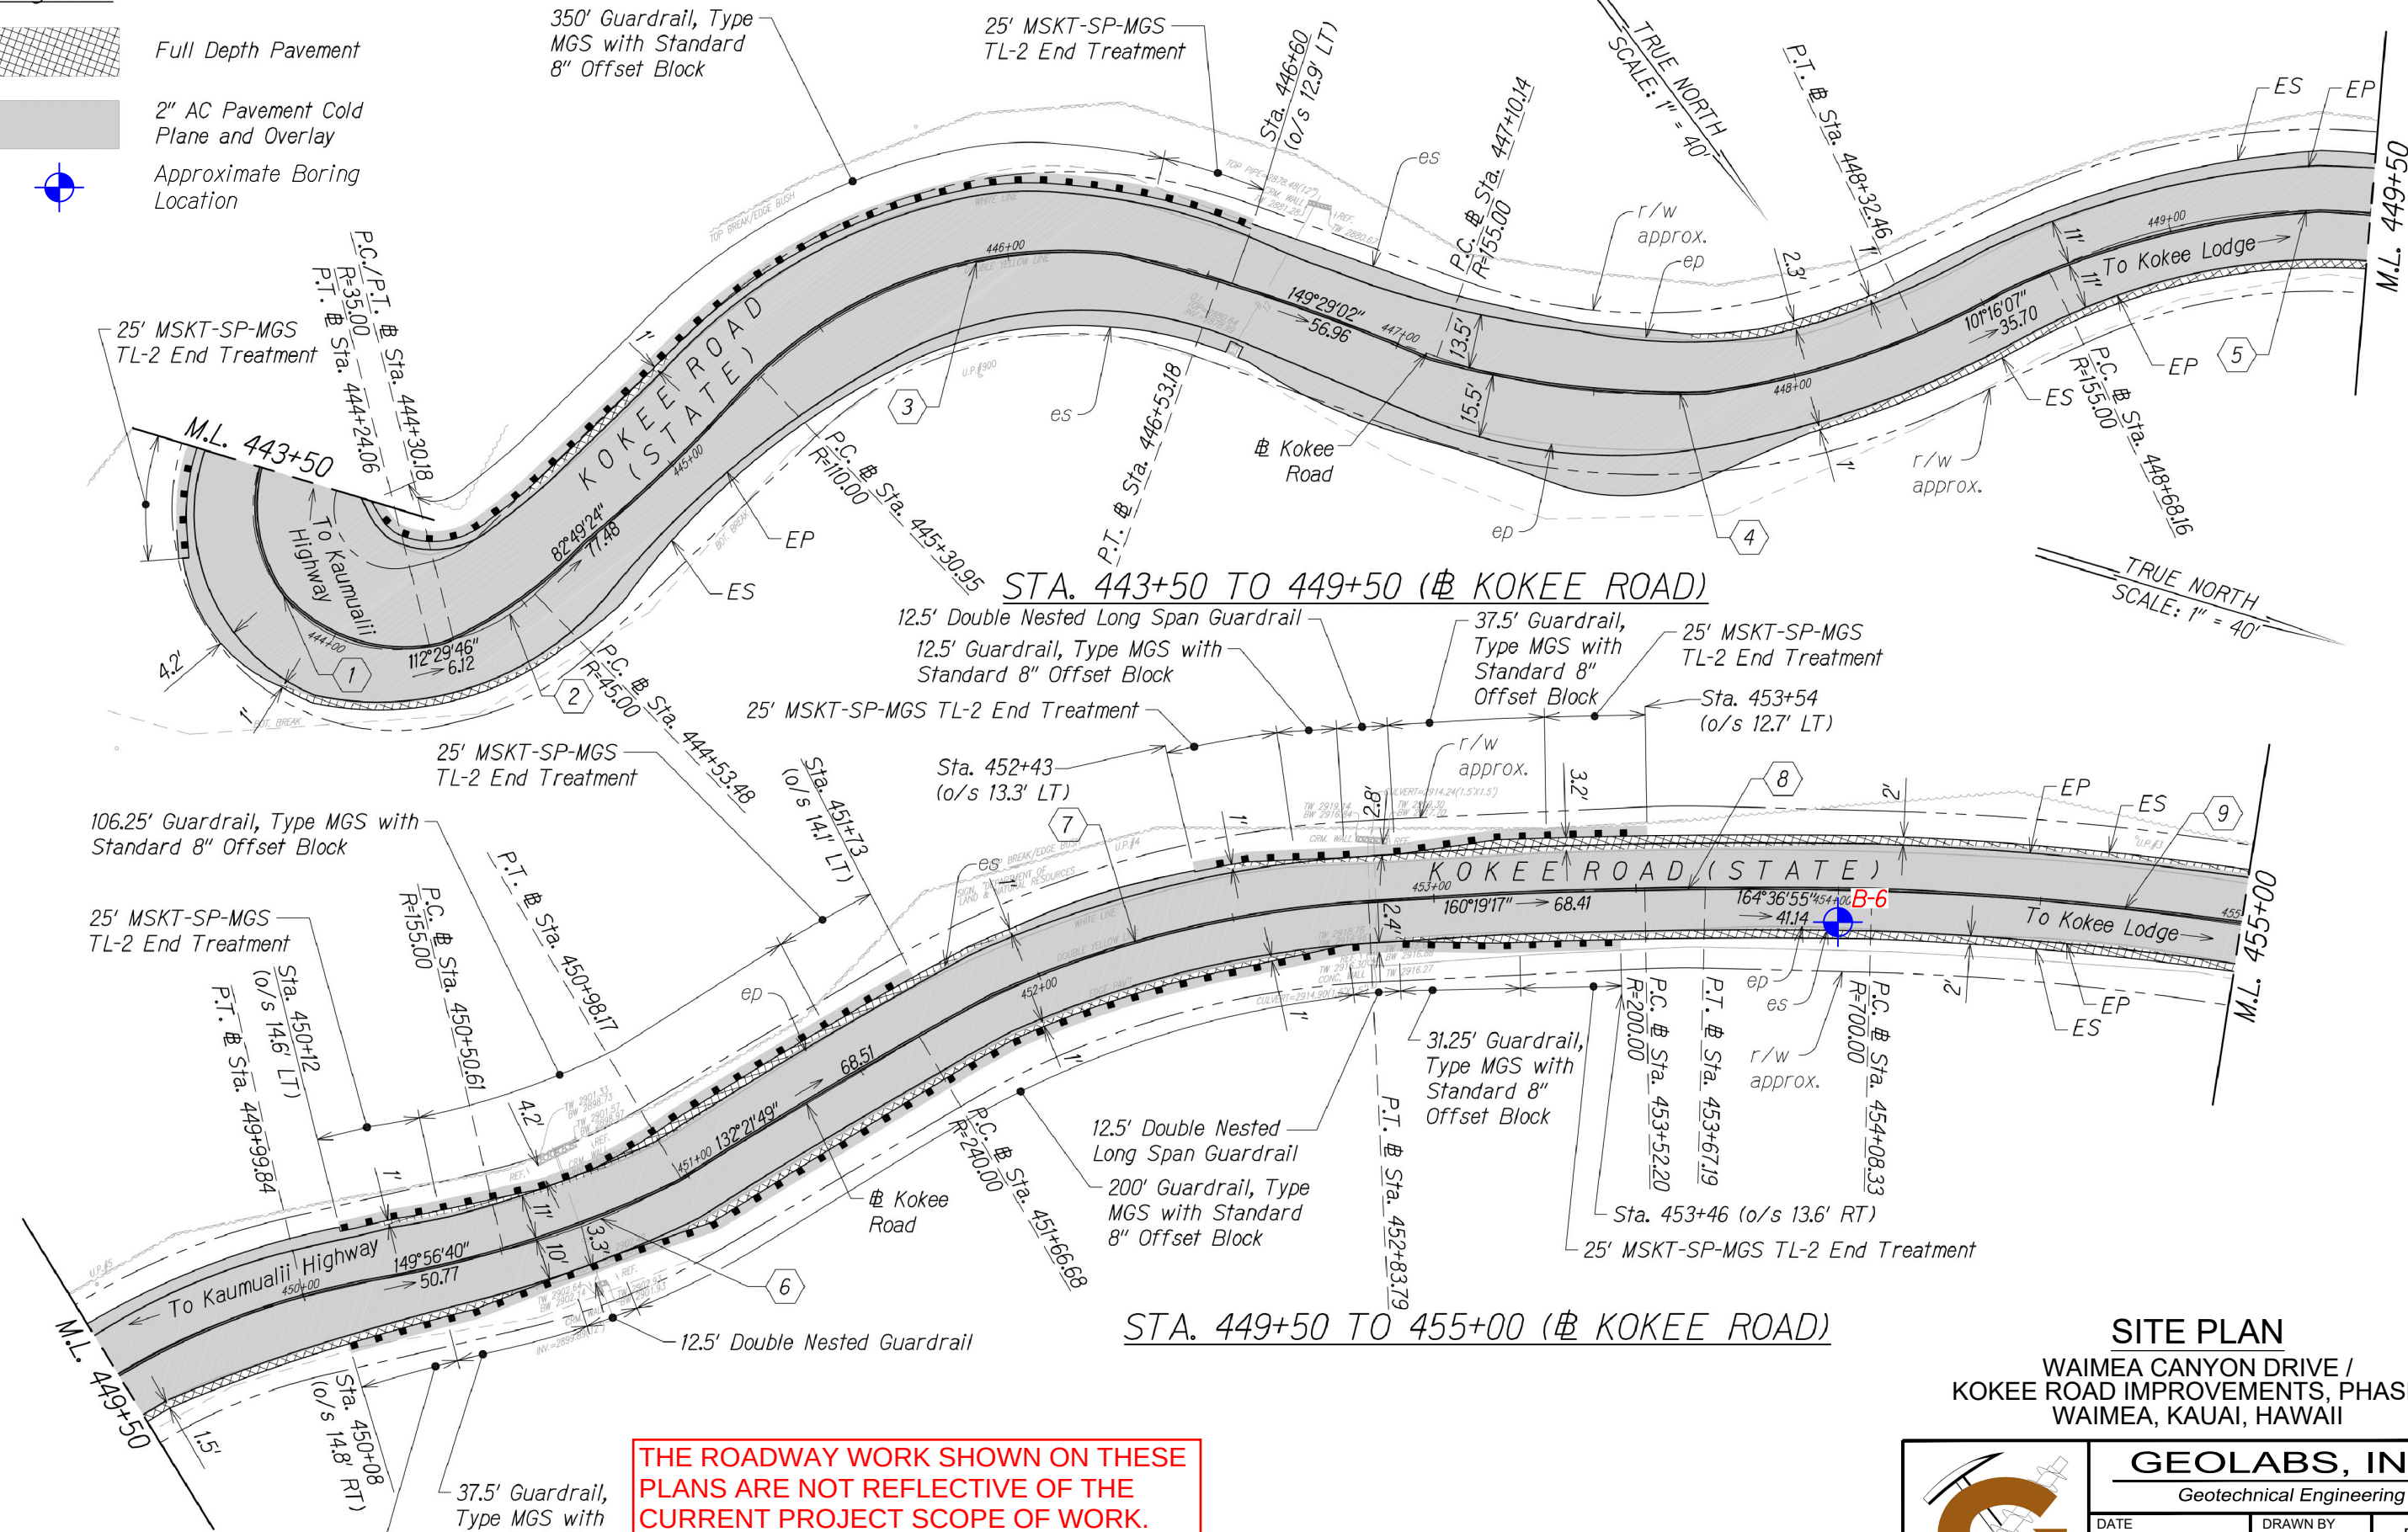

STA. 449+50 TO 455+00 (# KOKEE ROAD)

SITE PLAN

WAIMEA CANYON DRIVE /
KOKEE ROAD IMPROVEMENTS, PHASE 2
WAIMEA, KAUAI, HAWAII



GEOLABS, INC.

Geotechnical Engineering


DATE	DRAWN BY	PLATE
OCTOBER 2021	HYC	
SCALE	W.O.	
1" = 40'	6829-10	2.20



THE ROADWAY WORK SHOWN ON THESE
PLANS ARE NOT REFLECTIVE OF THE
CURRENT PROJECT SCOPE OF WORK.
THESE ARE TO BE USED FOR BORING
LOCATION REFERENCE ONLY.

REFERENCE: ROADWAY PLAN TRANSMITTED BY WILSON OKAMOTO
CORPORATION ON SEPTEMBER 13, 2021.

CAD User: HENRY File Last Updated: November 05, 2021 3:47:19pm Plot Date: November 05, 2021 - 4:54:27pm
File: C:\Users\henry\AppData\Local\Temp\AggPublish_235406828-10SitePlan.dwg(2.21
Plotter: DWG To PDF - GEO.pc3 PlotStyle: CPShew-STD Half.dtb

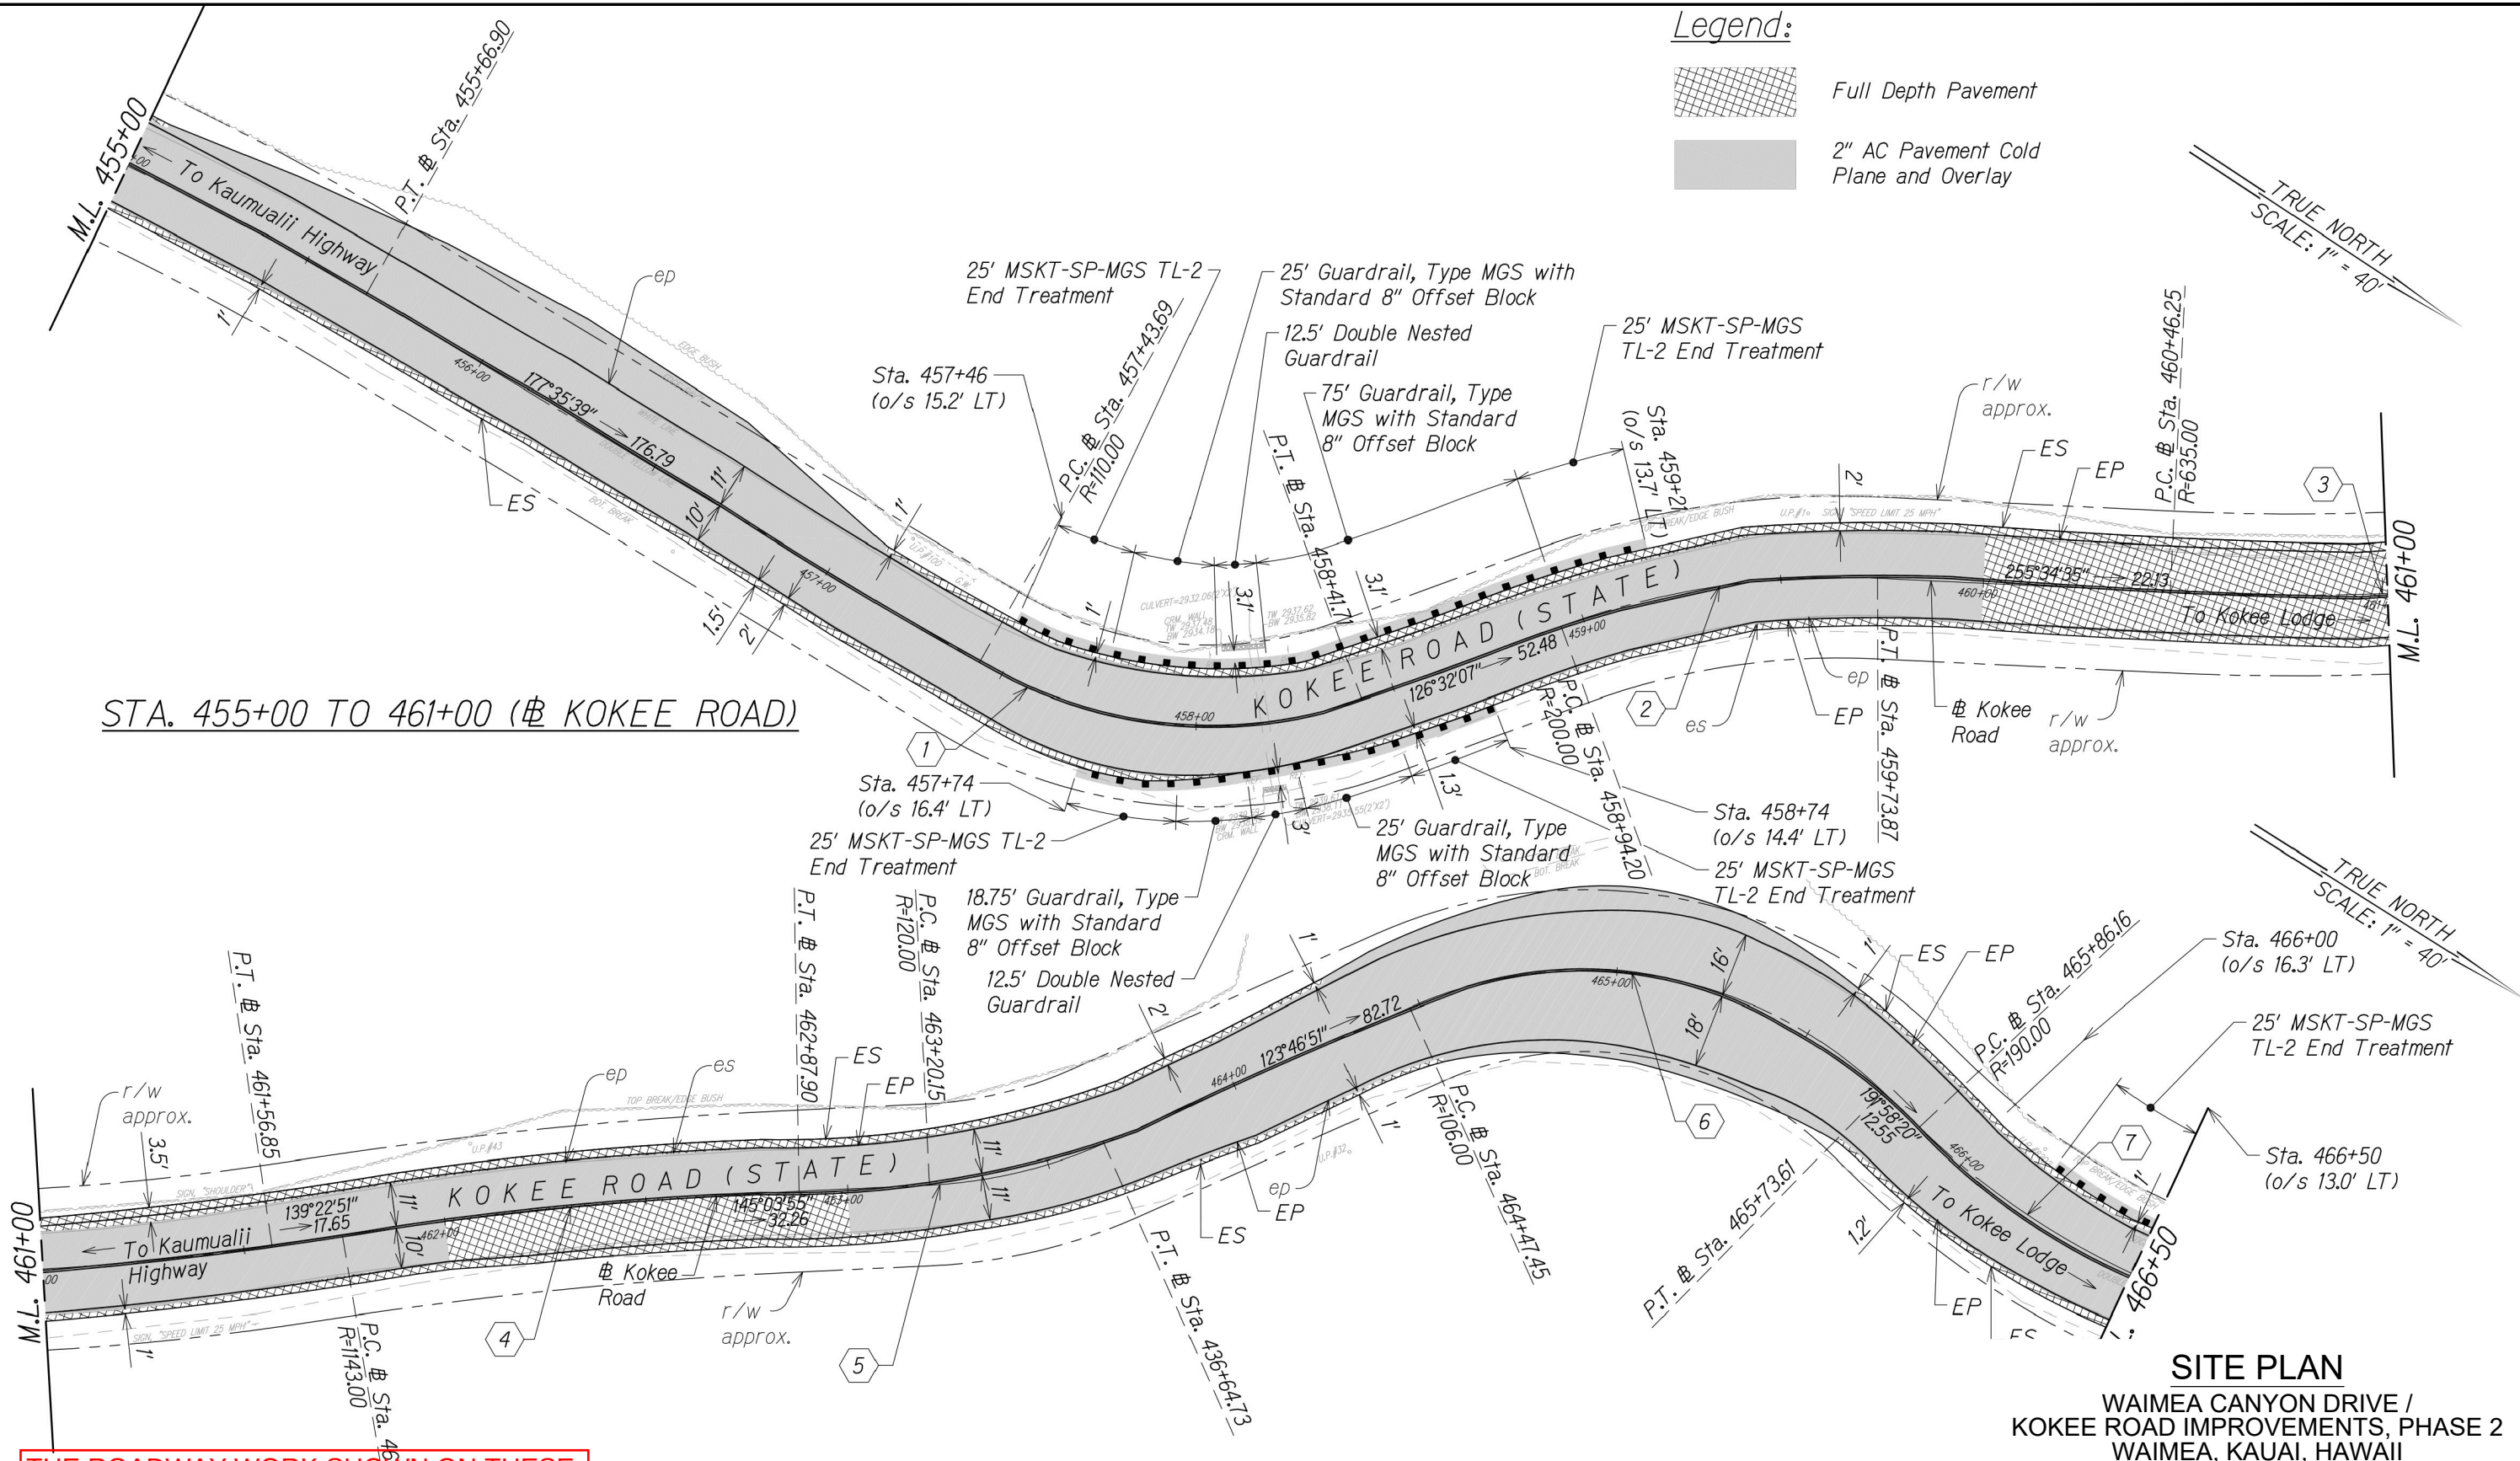


THE ROADWAY WORK SHOWN ON THESE PLANS ARE NOT REFLECTIVE OF THE CURRENT PROJECT SCOPE OF WORK. THESE ARE TO BE USED FOR BORING LOCATION REFERENCE ONLY.

REFERENCE: ROADWAY PLAN TRANSMITTED BY WILSON OKAMOTO CORPORATION ON SEPTEMBER 13, 2021.

CAD User: HENRY File Last Updated: November 05, 2021 3:47:19pm Plot Date: November 05, 2021 - 4:54:36pm
File: C:\Users\henry\AppData\Local\Temp\AggPublish_235406828-10SitePlan.dwg2.22
Plotter: DWG To PDF - GEO.pc3 PlotStyle: CPSnew-STD Half.dbf

REFERENCE: ROADWAY PLAN TRANSMITTED BY WILSON OKAMOTO CORPORATION ON SEPTEMBER 13, 2021.

THE ROADWAY WORK SHOWN ON THESE PLANS ARE NOT REFLECTIVE OF THE CURRENT PROJECT SCOPE OF WORK. THESE ARE TO BE USED FOR BORING LOCATION REFERENCE ONLY.

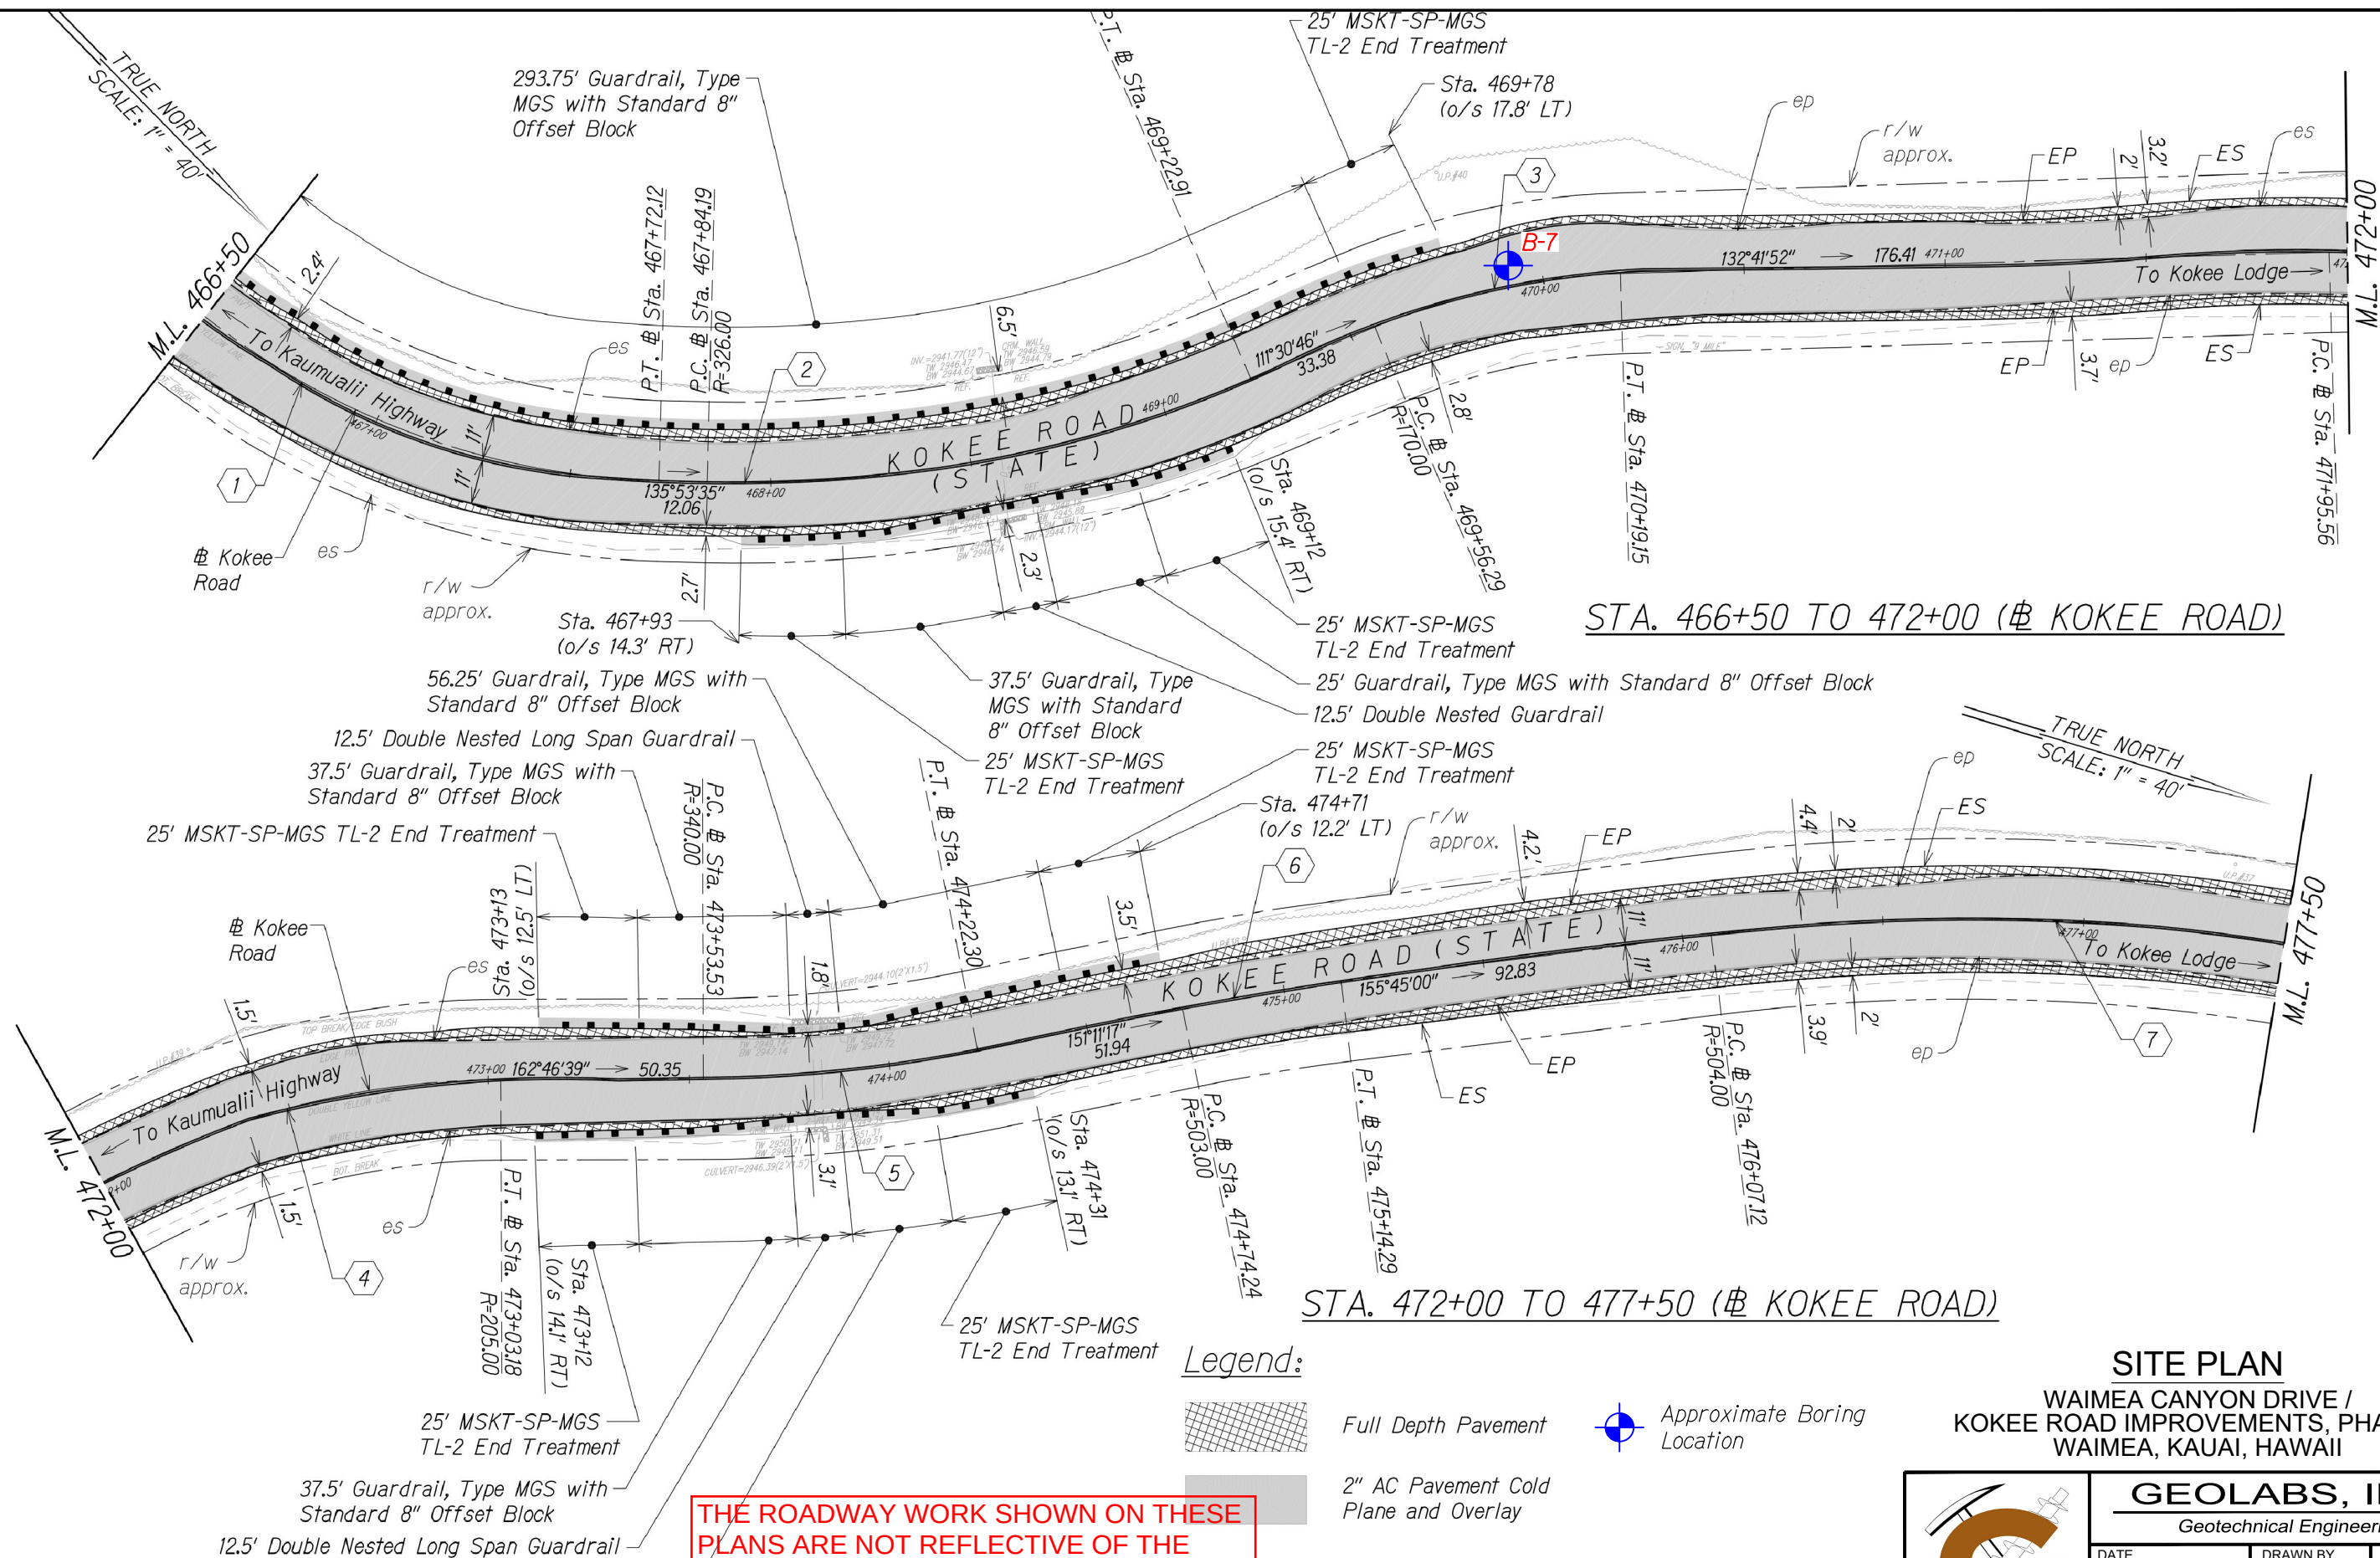

SITE PLAN

WAIMEA CANYON DRIVE /
KOKEE ROAD IMPROVEMENTS, PHASE 2
WAIMEA, KAUAI, HAWAII


GEOLABS, INC.

Geotechnical Engineering

DATE	DRAWN BY	PLATE
OCTOBER 2021	HYC	
SCALE	W.O.	
1" = 40'	6829-10	2.22

CAD User: HENRY File Last Updated: November 05, 2021 3:47:19pm Plot Date: November 05, 2021 - 4:54:45pm
File: C:\Users\henry\AppData\Local\Temp\AggPublish_23540\6829-10\SitePlan.dwg2.23
Plotter: DWG To PDF - GEO.pc3 PlotStyle: CPSnew-STD Half.db

REFERENCE: ROADWAY PLAN TRANSMITTED BY WILSON OKAMOTO CORPORATION ON SEPTEMBER 13, 2021.

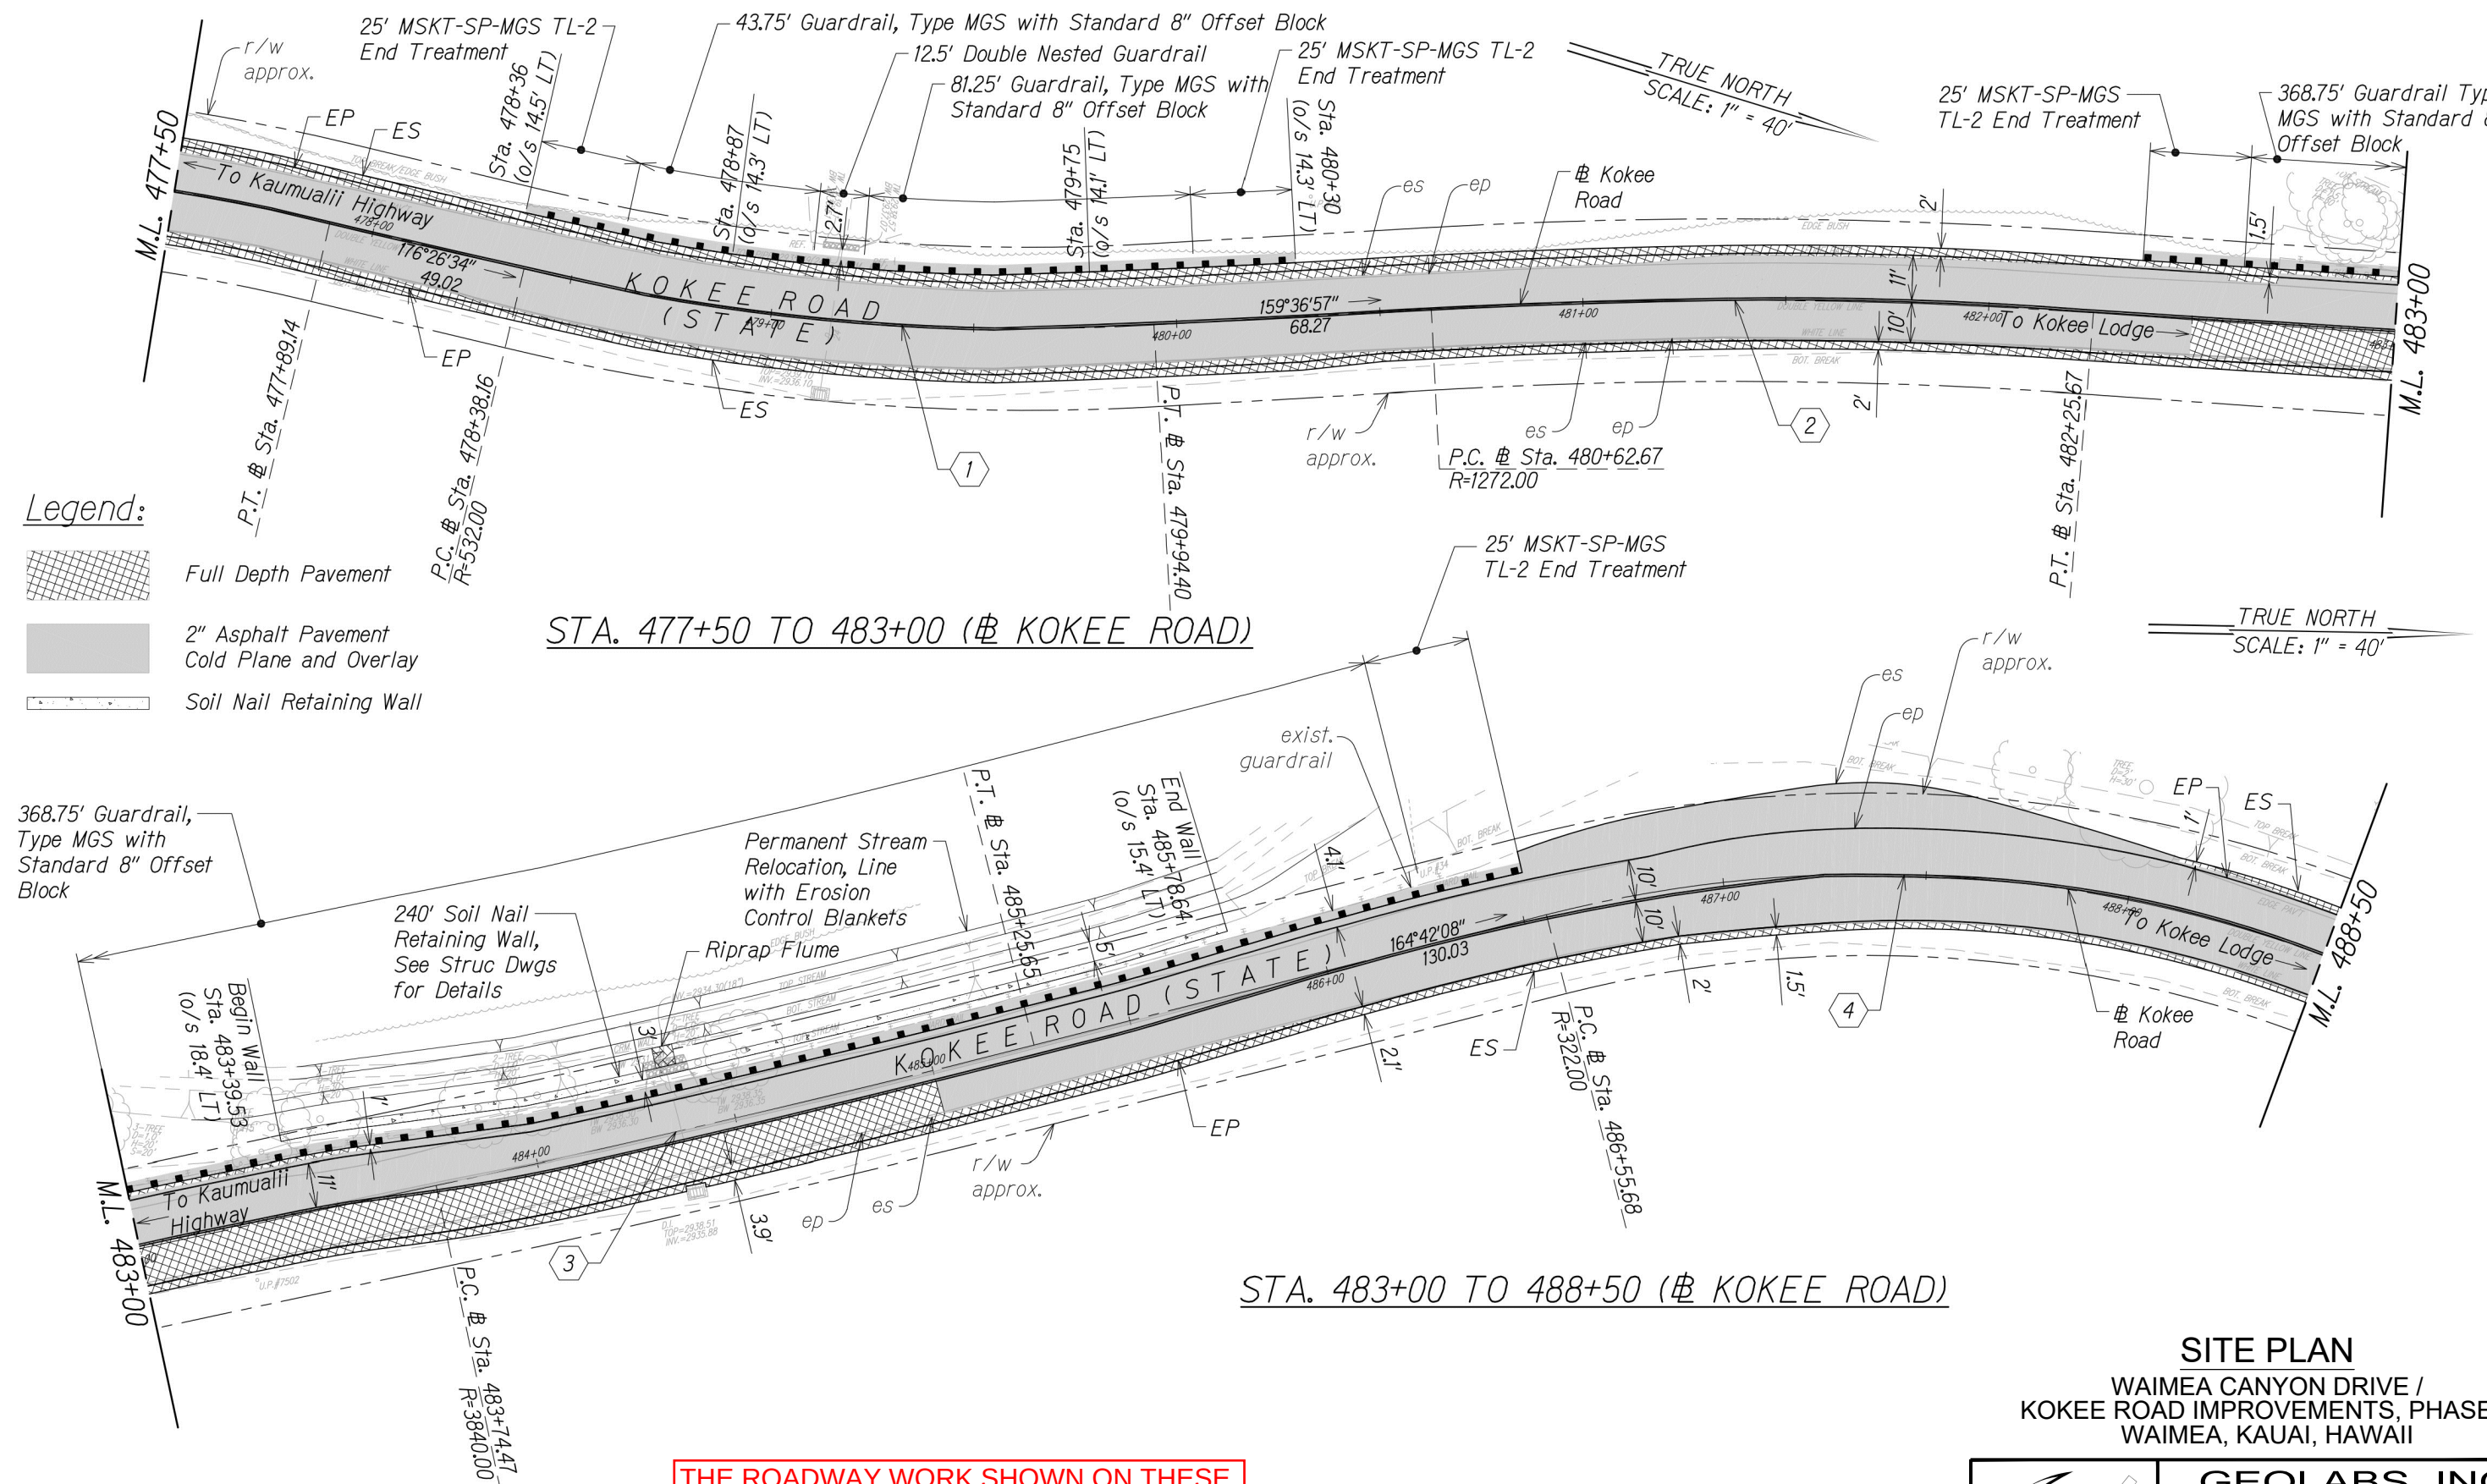

THE ROADWAY WORK SHOWN ON THESE PLANS ARE NOT REFLECTIVE OF THE CURRENT PROJECT SCOPE OF WORK. THESE ARE TO BE USED FOR BORING LOCATION REFERENCE ONLY.



SITE PLAN

WAIMEA CANYON DRIVE /
KOKEE ROAD IMPROVEMENTS, PHASE 2
WAIMEA, KAUAI, HAWAII

GEOLABS, INC.
Geotechnical Engineering

DATE OCTOBER 2021	DRAWN BY HYC	PLATE
SCALE 1" = 40'	W.O. 6829-10	2.23


23




CAD User: HENRY File Last Updated: November 05, 2021 3:47:19pm Plot Date: November 05, 2021 - 4:55:02pm
File: C:\Users\henry\AppData\Local\Temp\AggPublish_23540\6829-10\SitePlan.dwg2.25
Plotter: DWG To PDF - GEO.pc3 PlotStyle: CPSnew-STD Half.db

REFERENCE: ROADWAY PLAN TRANSMITTED BY WILSON OKAMOTO CORPORATION ON SEPTEMBER 13, 2021.

Legend:

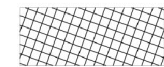


Full Depth Pavement

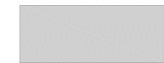

2" AC Pavement Cold Plane and Overlay



Approximate Boring Location

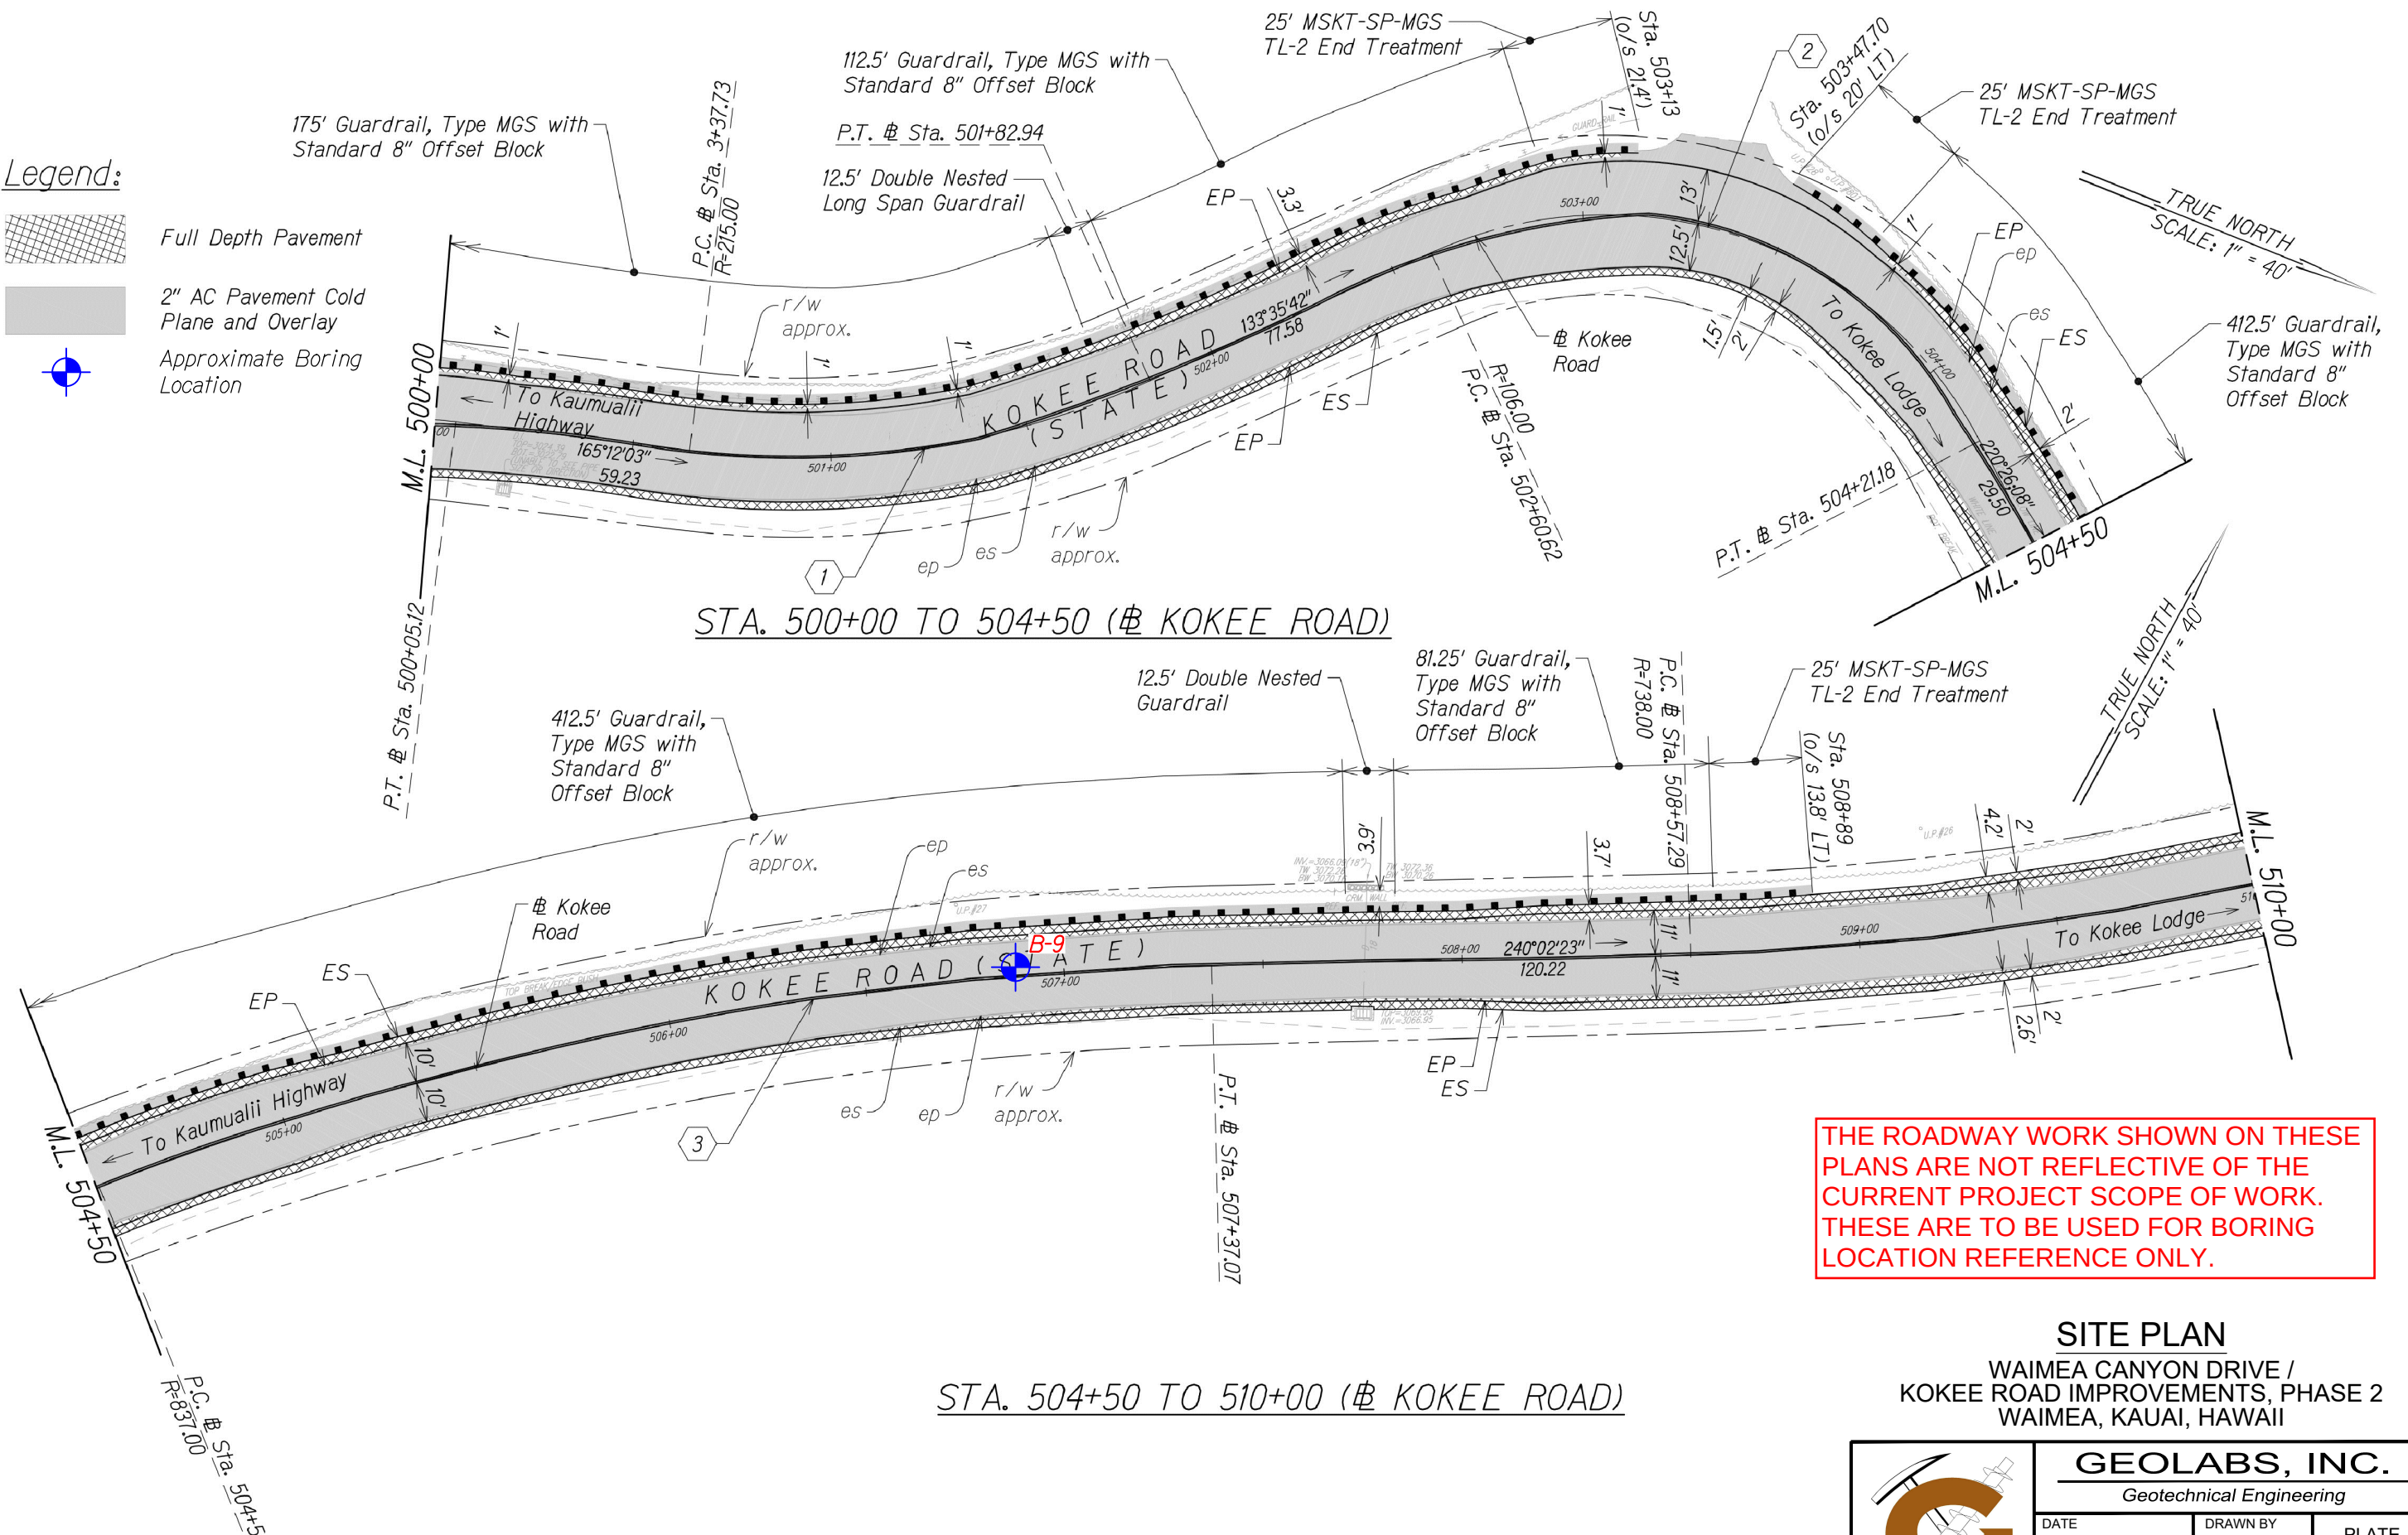

THE ROADWAY WORK SHOWN ON THESE PLANS ARE NOT REFLECTIVE OF THE CURRENT PROJECT SCOPE OF WORK. THESE ARE TO BE USED FOR BORING LOCATION REFERENCE ONLY.

SITE PLAN

WAIMEA CANYON DRIVE /
KOKEE ROAD IMPROVEMENTS, PHASE 2
WAIMEA, KAUAI, HAWAII




GEOLABS, INC.

Geotechnical Engineering


DATE	DRAWN BY	PLATE
OCTOBER 2021	HYC	
SCALE	W.O.	2.25
1" = 40'	6829-10	




CAD User: HENRY File Last Updated: November 05, 2021 3:47:19pm Plot Date: November 05, 2021 - 4:55:10pm
File: C:\Users\henry\AppData\Local\Temp\AggPublish_235406829-10SitePlan.dwg2.26
Plotter: DWG To PDF - GEO.pc3 PlotStyle: CPSnew-STD Half.db

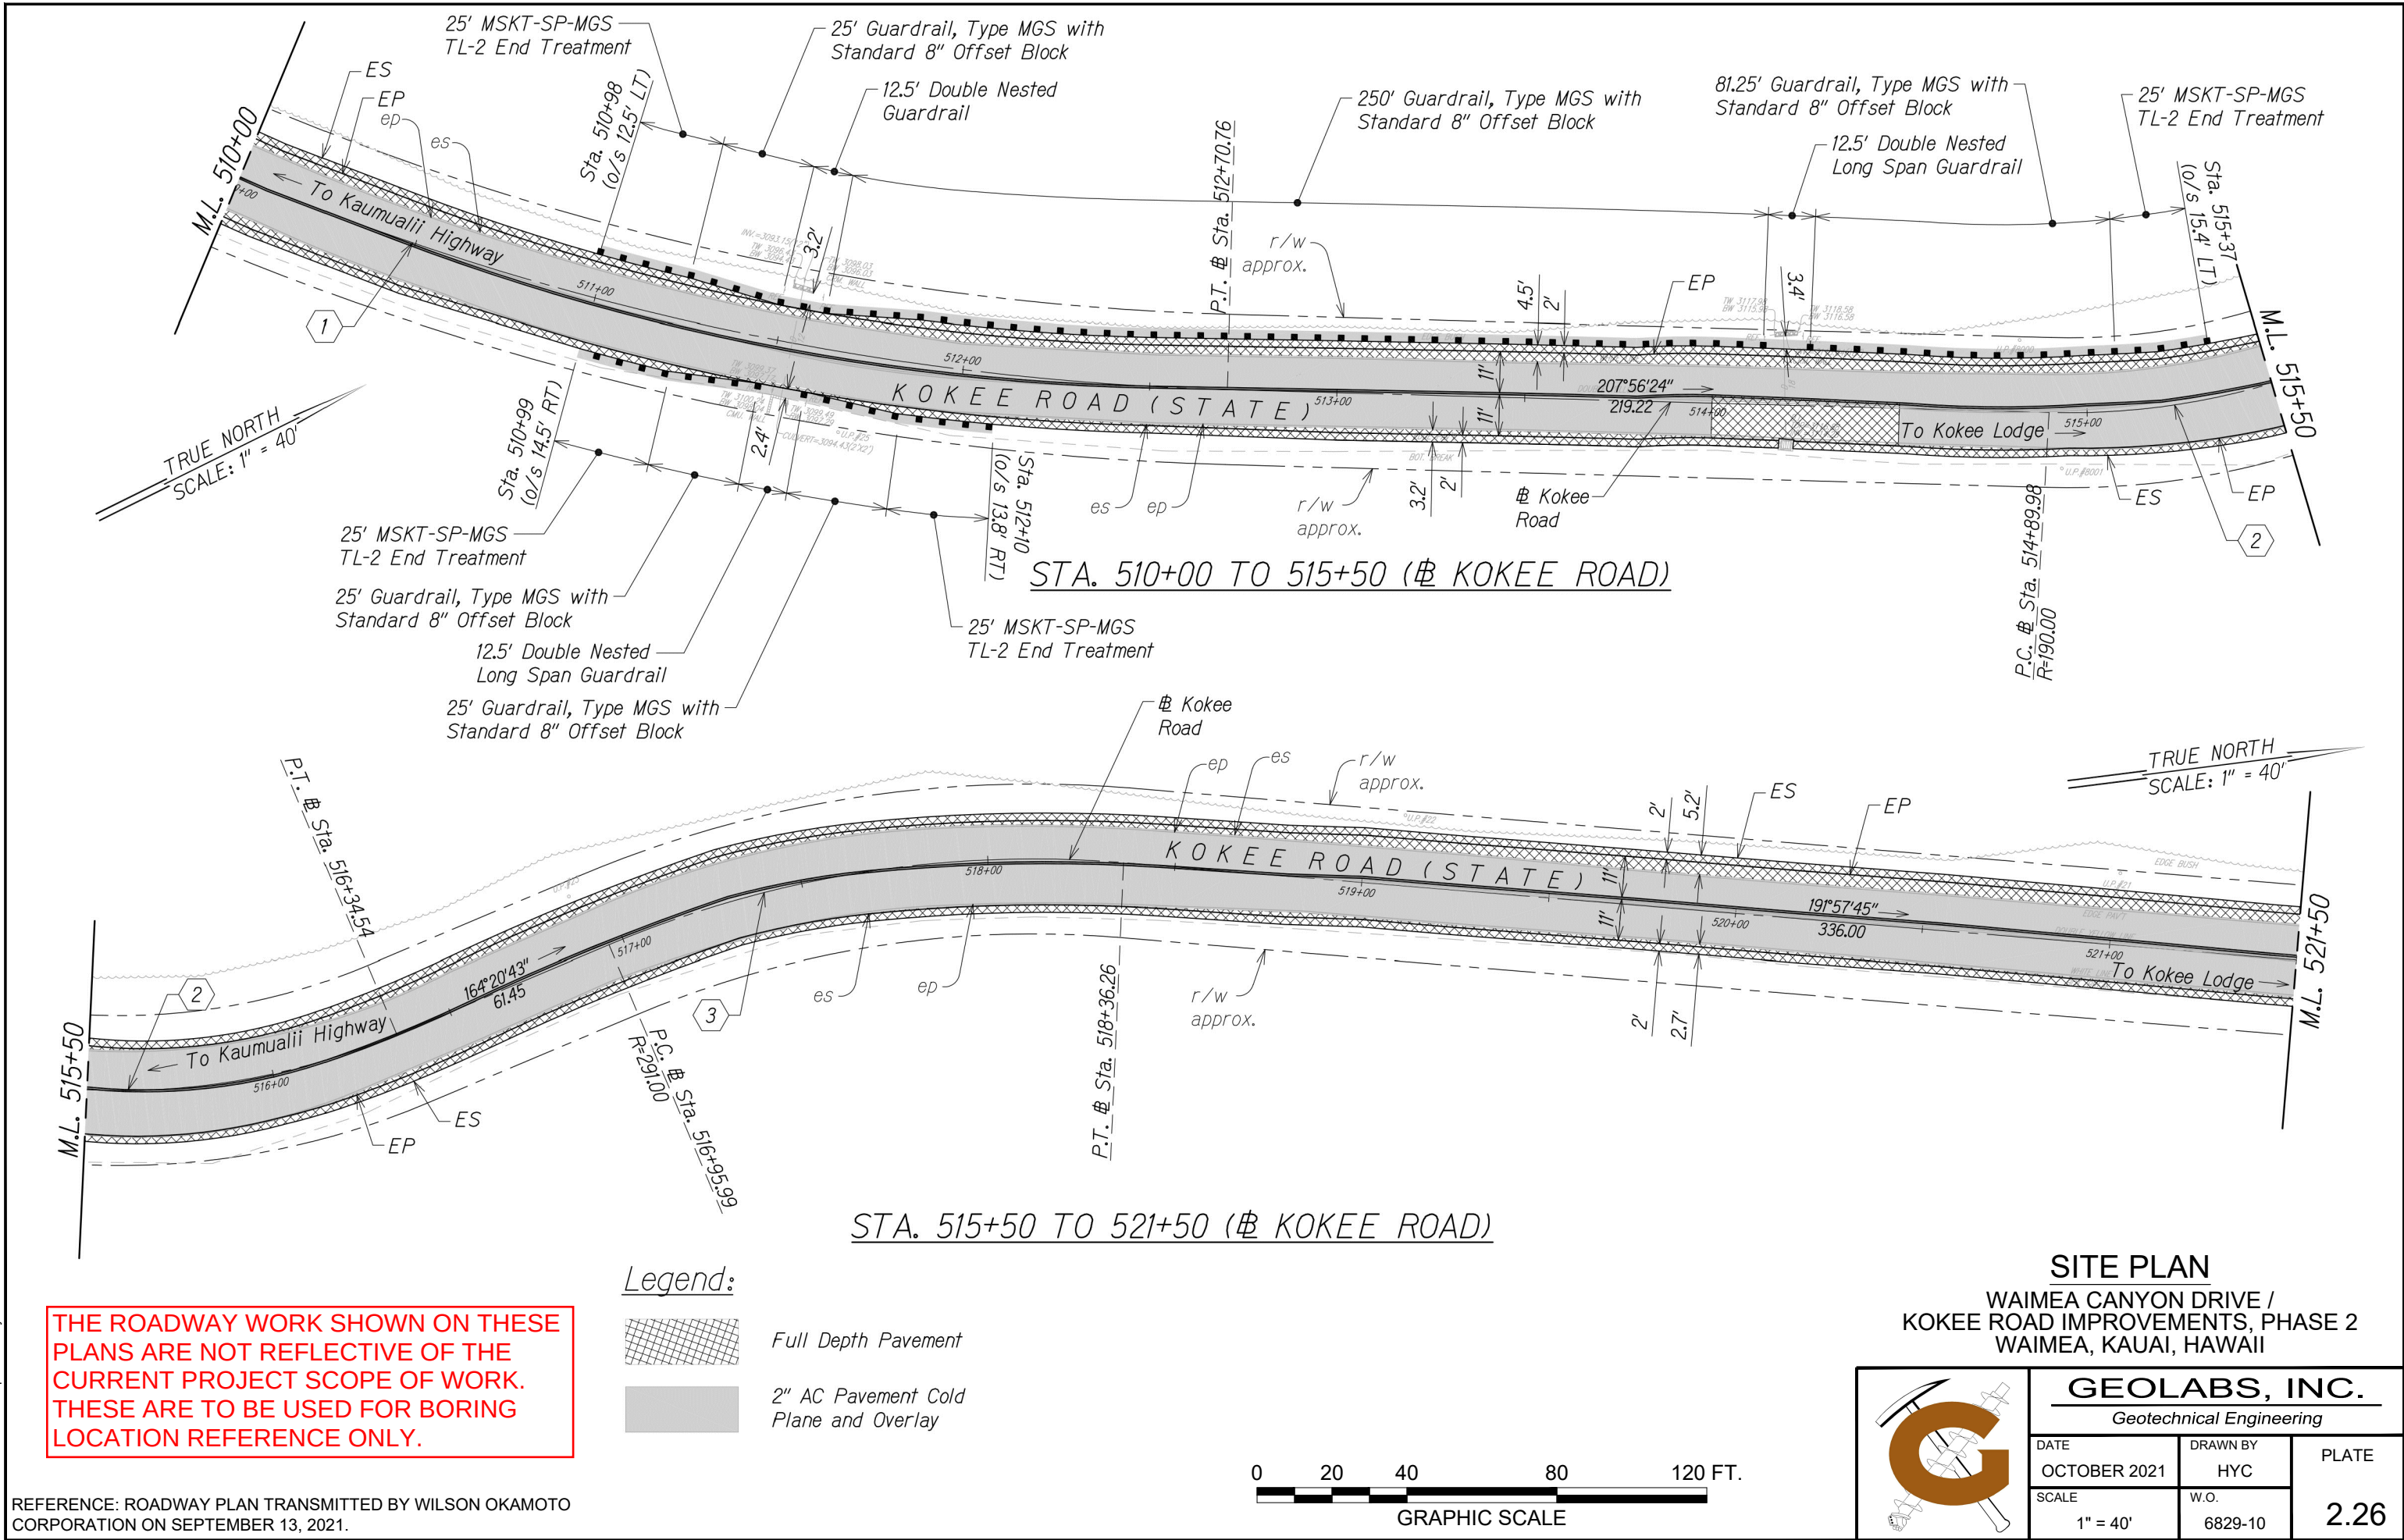


REFERENCE: ROADWAY PLAN TRANSMITTED BY WILSON OKAMOTO CORPORATION ON SEPTEMBER 13, 2021.

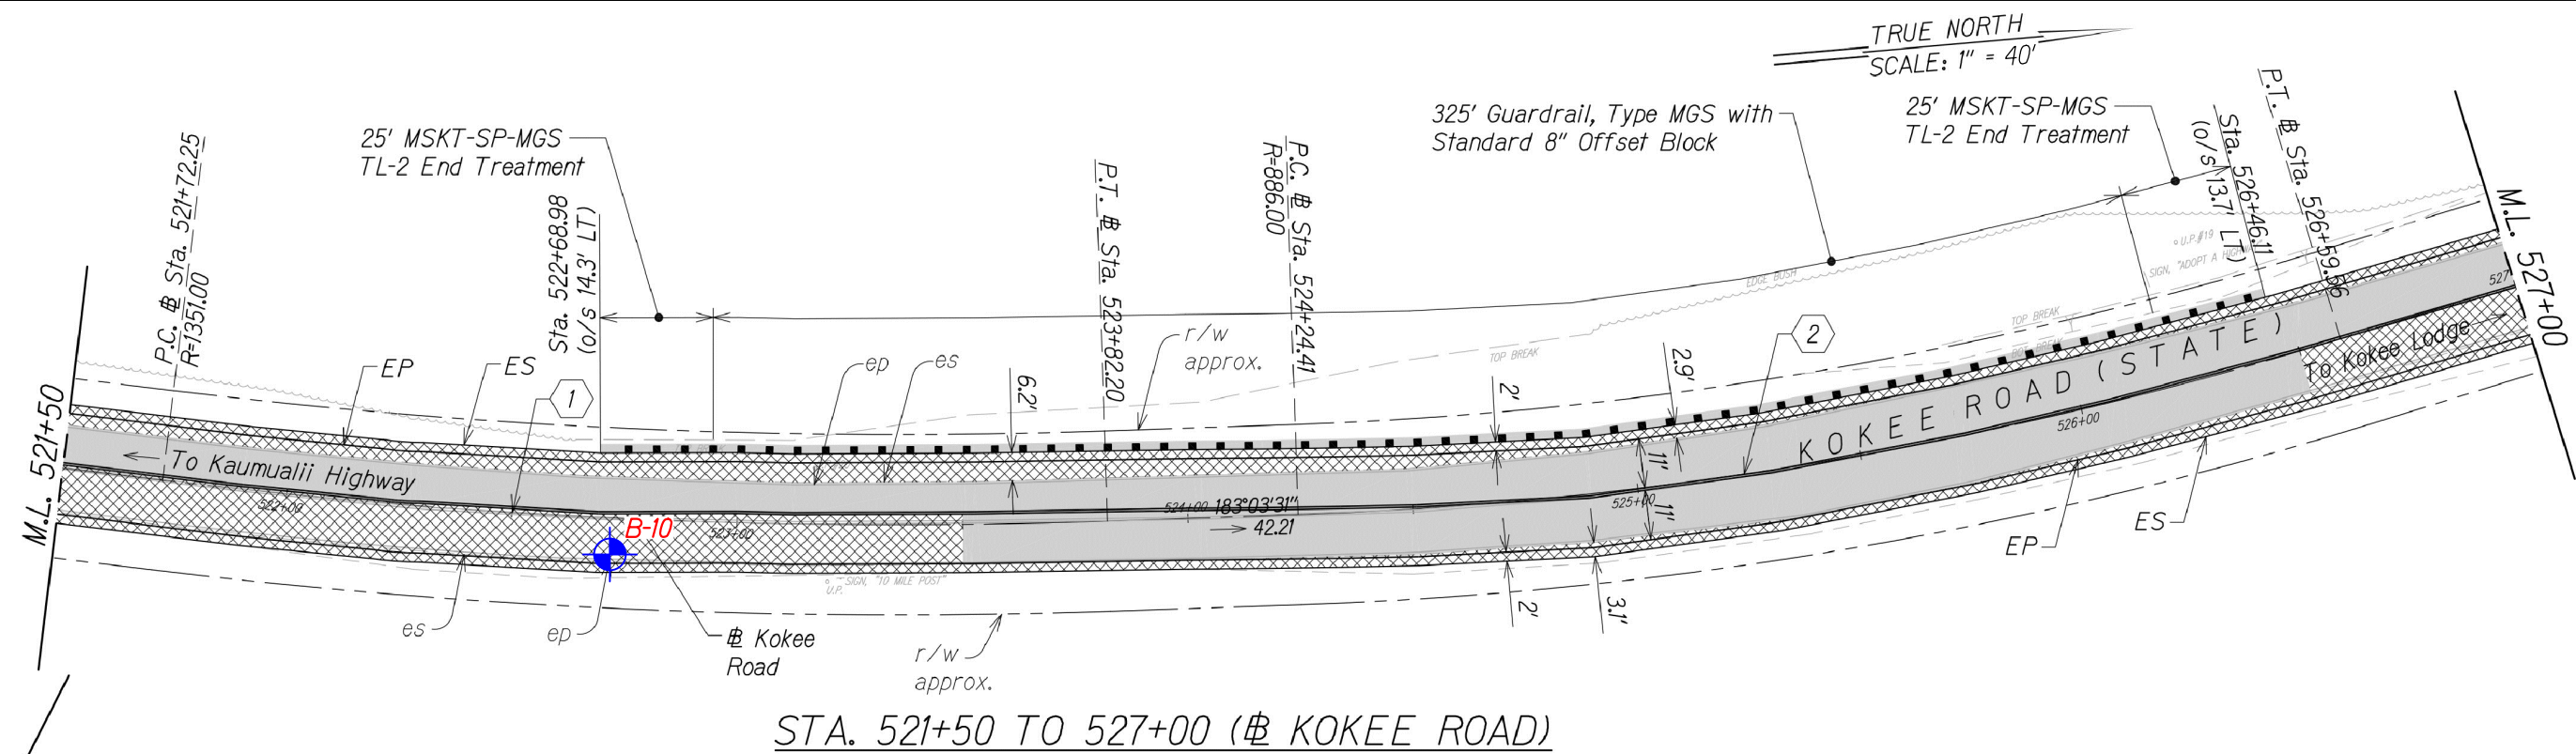

STA. 521+50 TO 527+00 (Kokee Road)

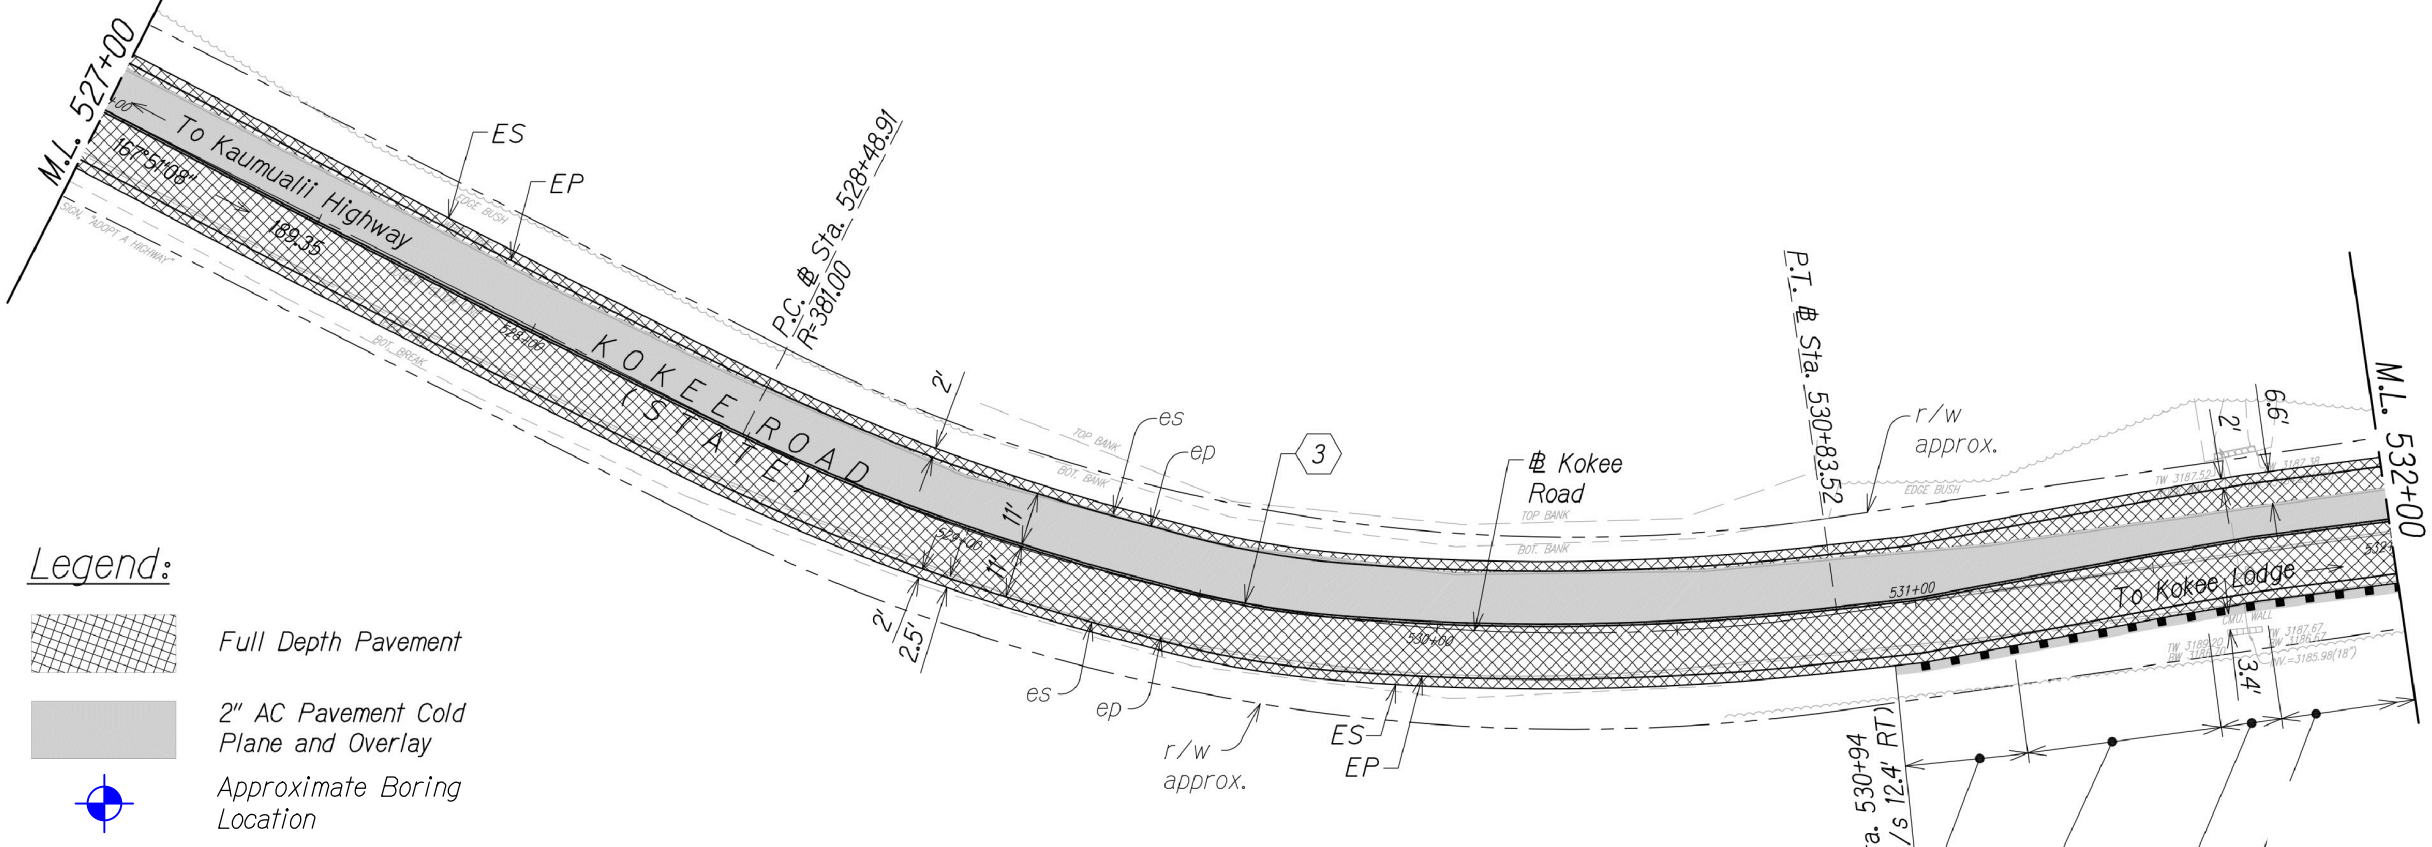

STA. 527+00 TO 532+00 (Kokee Road)

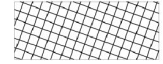- Legend:**
-  Full Depth Pavement
 -  2" AC Pavement Cold Plane and Overlay
 -  Approximate Boring Location

THE ROADWAY WORK SHOWN ON THESE PLANS ARE NOT REFLECTIVE OF THE CURRENT PROJECT SCOPE OF WORK. THESE ARE TO BE USED FOR BORING LOCATION REFERENCE ONLY.

REFERENCE: ROADWAY PLAN TRANSMITTED BY WILSON OKAMOTO CORPORATION ON SEPTEMBER 13, 2021.




SITE PLAN
 WAIMEA CANYON DRIVE /
 KOKEE ROAD IMPROVEMENTS, PHASE 2
 WAIMEA, KAUAI, HAWAII

GEOLABS, INC.		
Geotechnical Engineering		
DATE	DRAWN BY	PLATE
OCTOBER 2021	HYC	
SCALE	W.O.	
1" = 40'	6829-10	2.27

CAD User: HENRY File Last Updated: November 05, 2021 3:47:19pm Plot Date: November 05, 2021 - 4:55:19pm
 File: C:\Users\henry\AppData\Local\Temp\AcPlot\235406829-10SitePlan.dwg
 Plotter: DWG To PDF - GEO.pc3 PlotStyle: CPSnew-STD Half.dtb


CAD User: HENRY File Last Updated: November 05, 2021 3:47:19pm Plot Date: November 05, 2021 - 4:55:28pm
File: C:\Users\henry\AppData\Local\Temp\AggPublish_23540\6829-10\SitePlan.dwg
Plotter: DWG To PDF - GEO.pc3 PlotStyle: CPSnew-STD Half.db


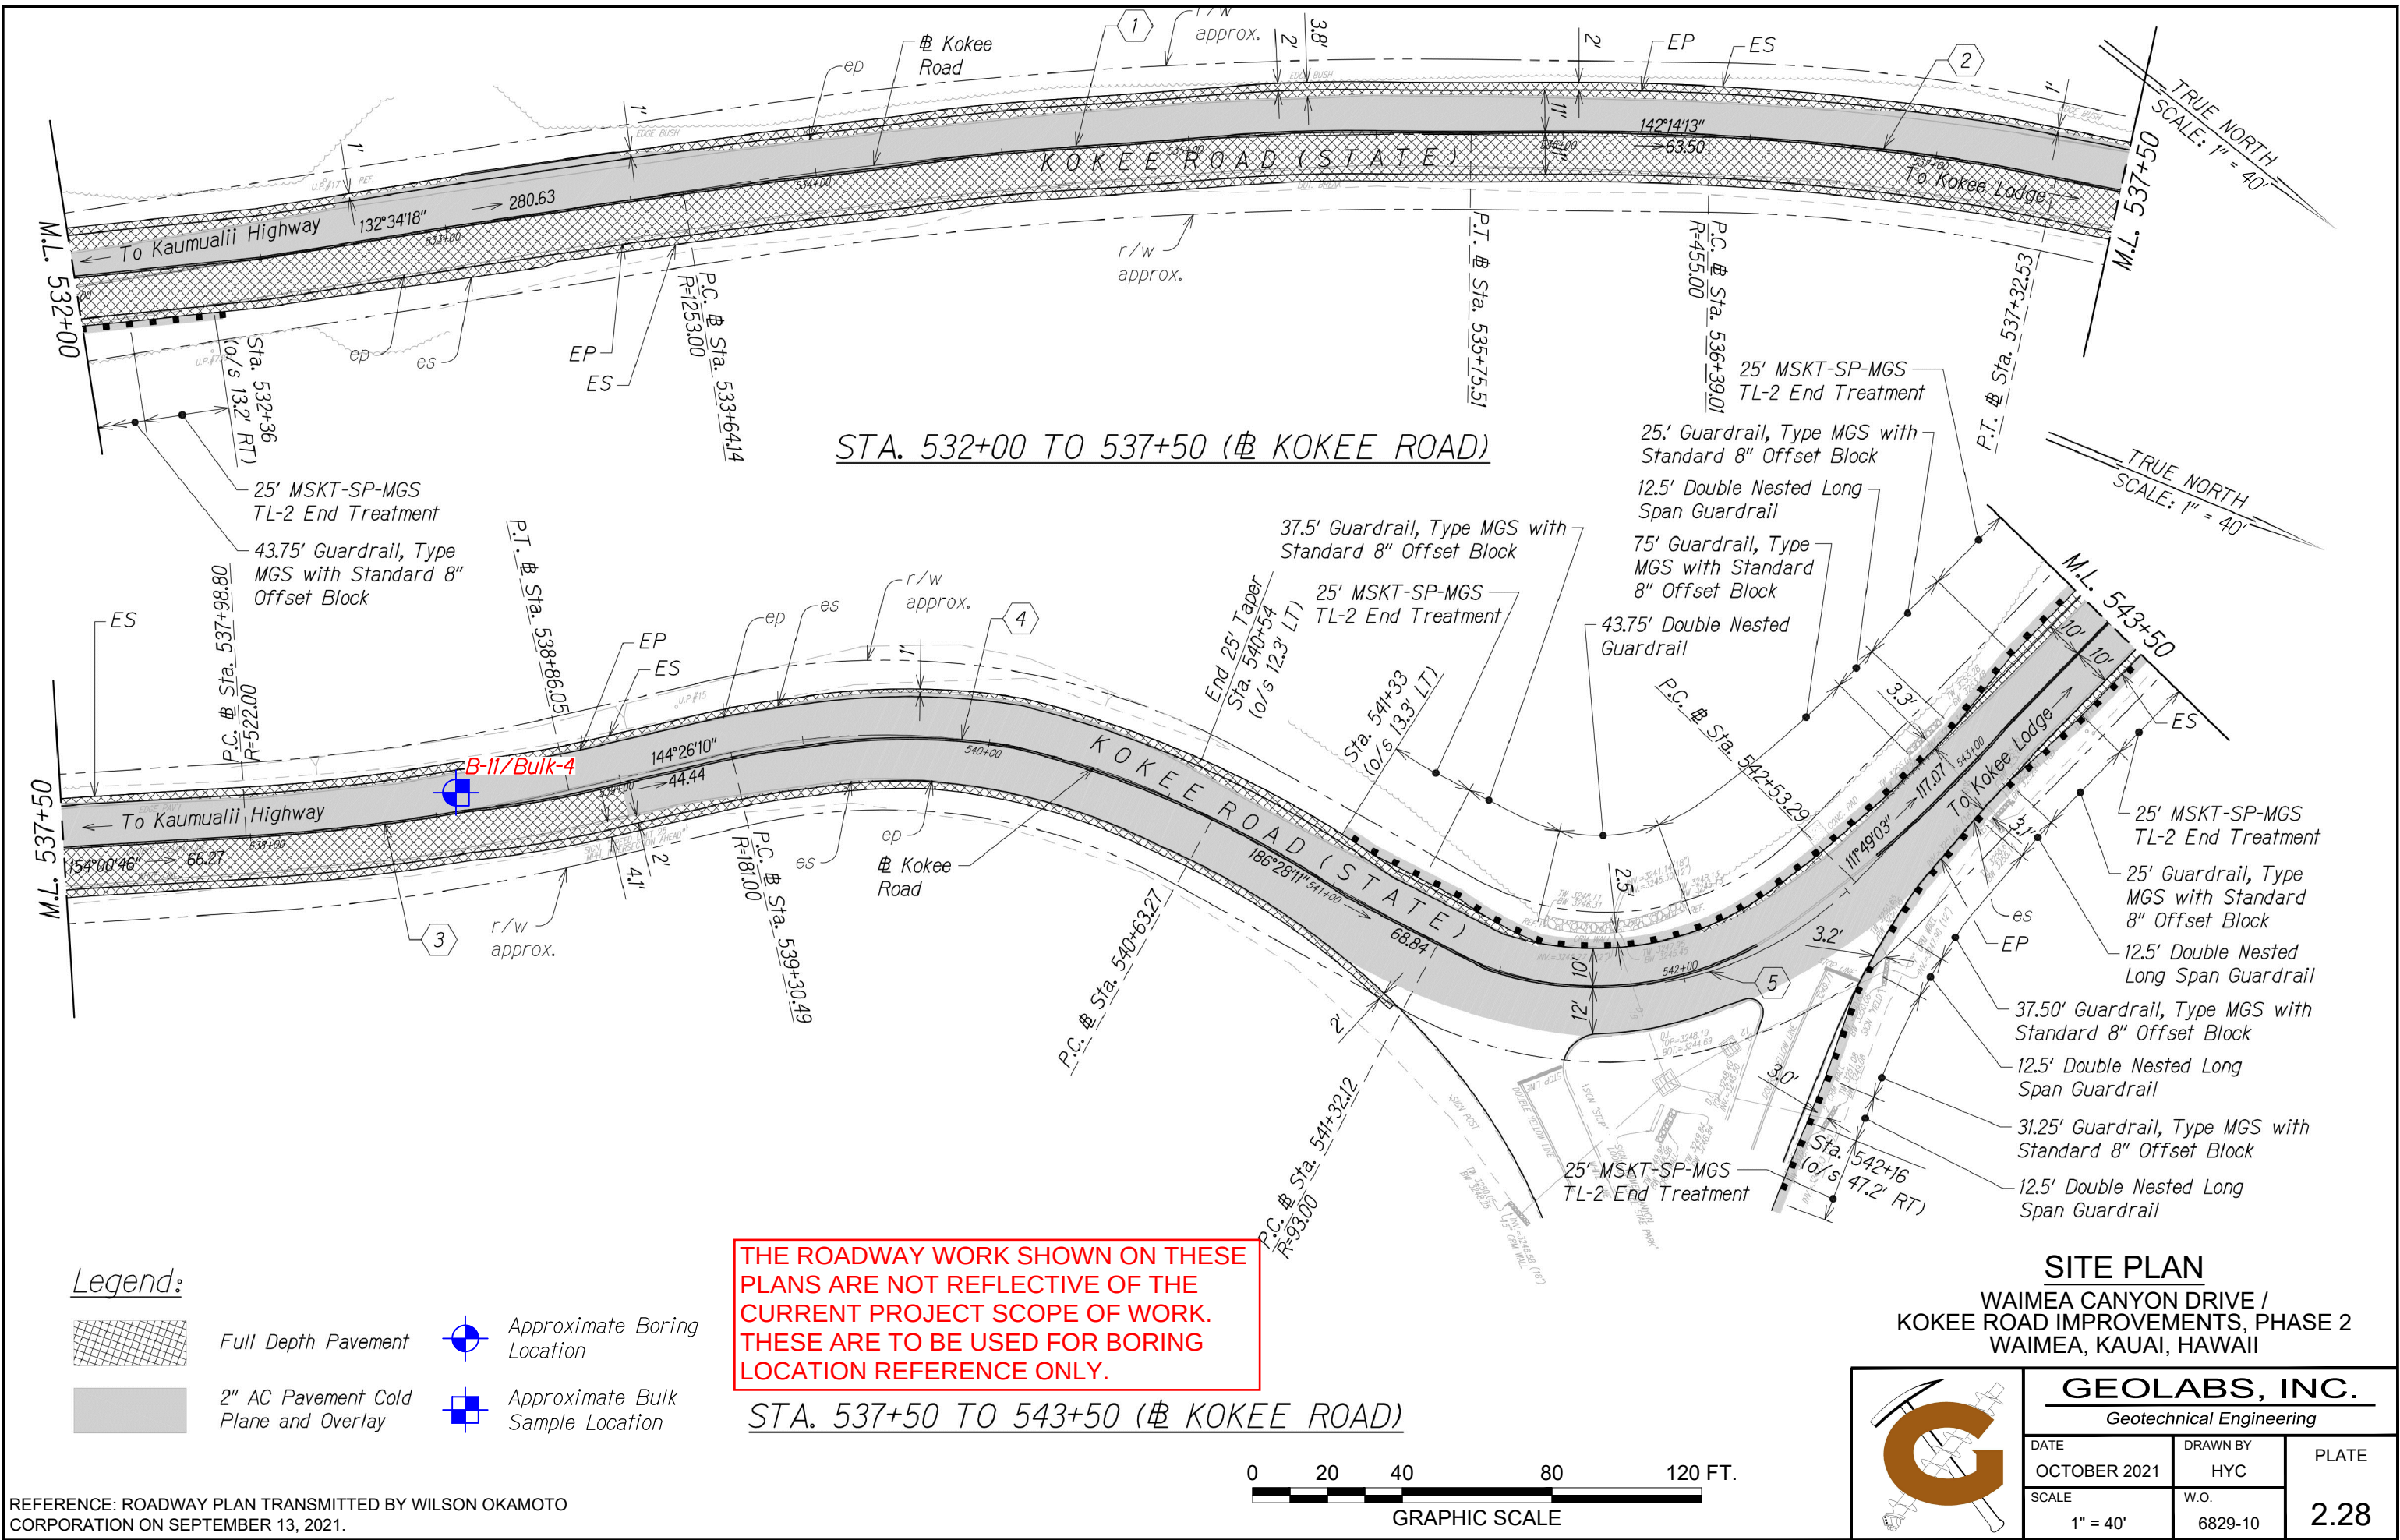


REFERENCE: ROADWAY PLAN TRANSMITTED BY WILSON OKAMOTO CORPORATION ON SEPTEMBER 13, 2021.



CAD User: HENRY File Last Updated: November 05, 2021 3:47:19pm Plot Date: November 05, 2021 - 4:55:36pm
File: C:\Users\henry\AppData\Local\Temp\AgPublsh_235406829-10SitePlan.dwg2.29
Plotter: DWG To PDF - GEO.pc3 PlotStyle: CPSnew-STD Half.ctb

REFERENCE: ROADWAY PLAN TRANSMITTED BY WILSON OKAMOTO CORPORATION ON SEPTEMBER 13, 2021.

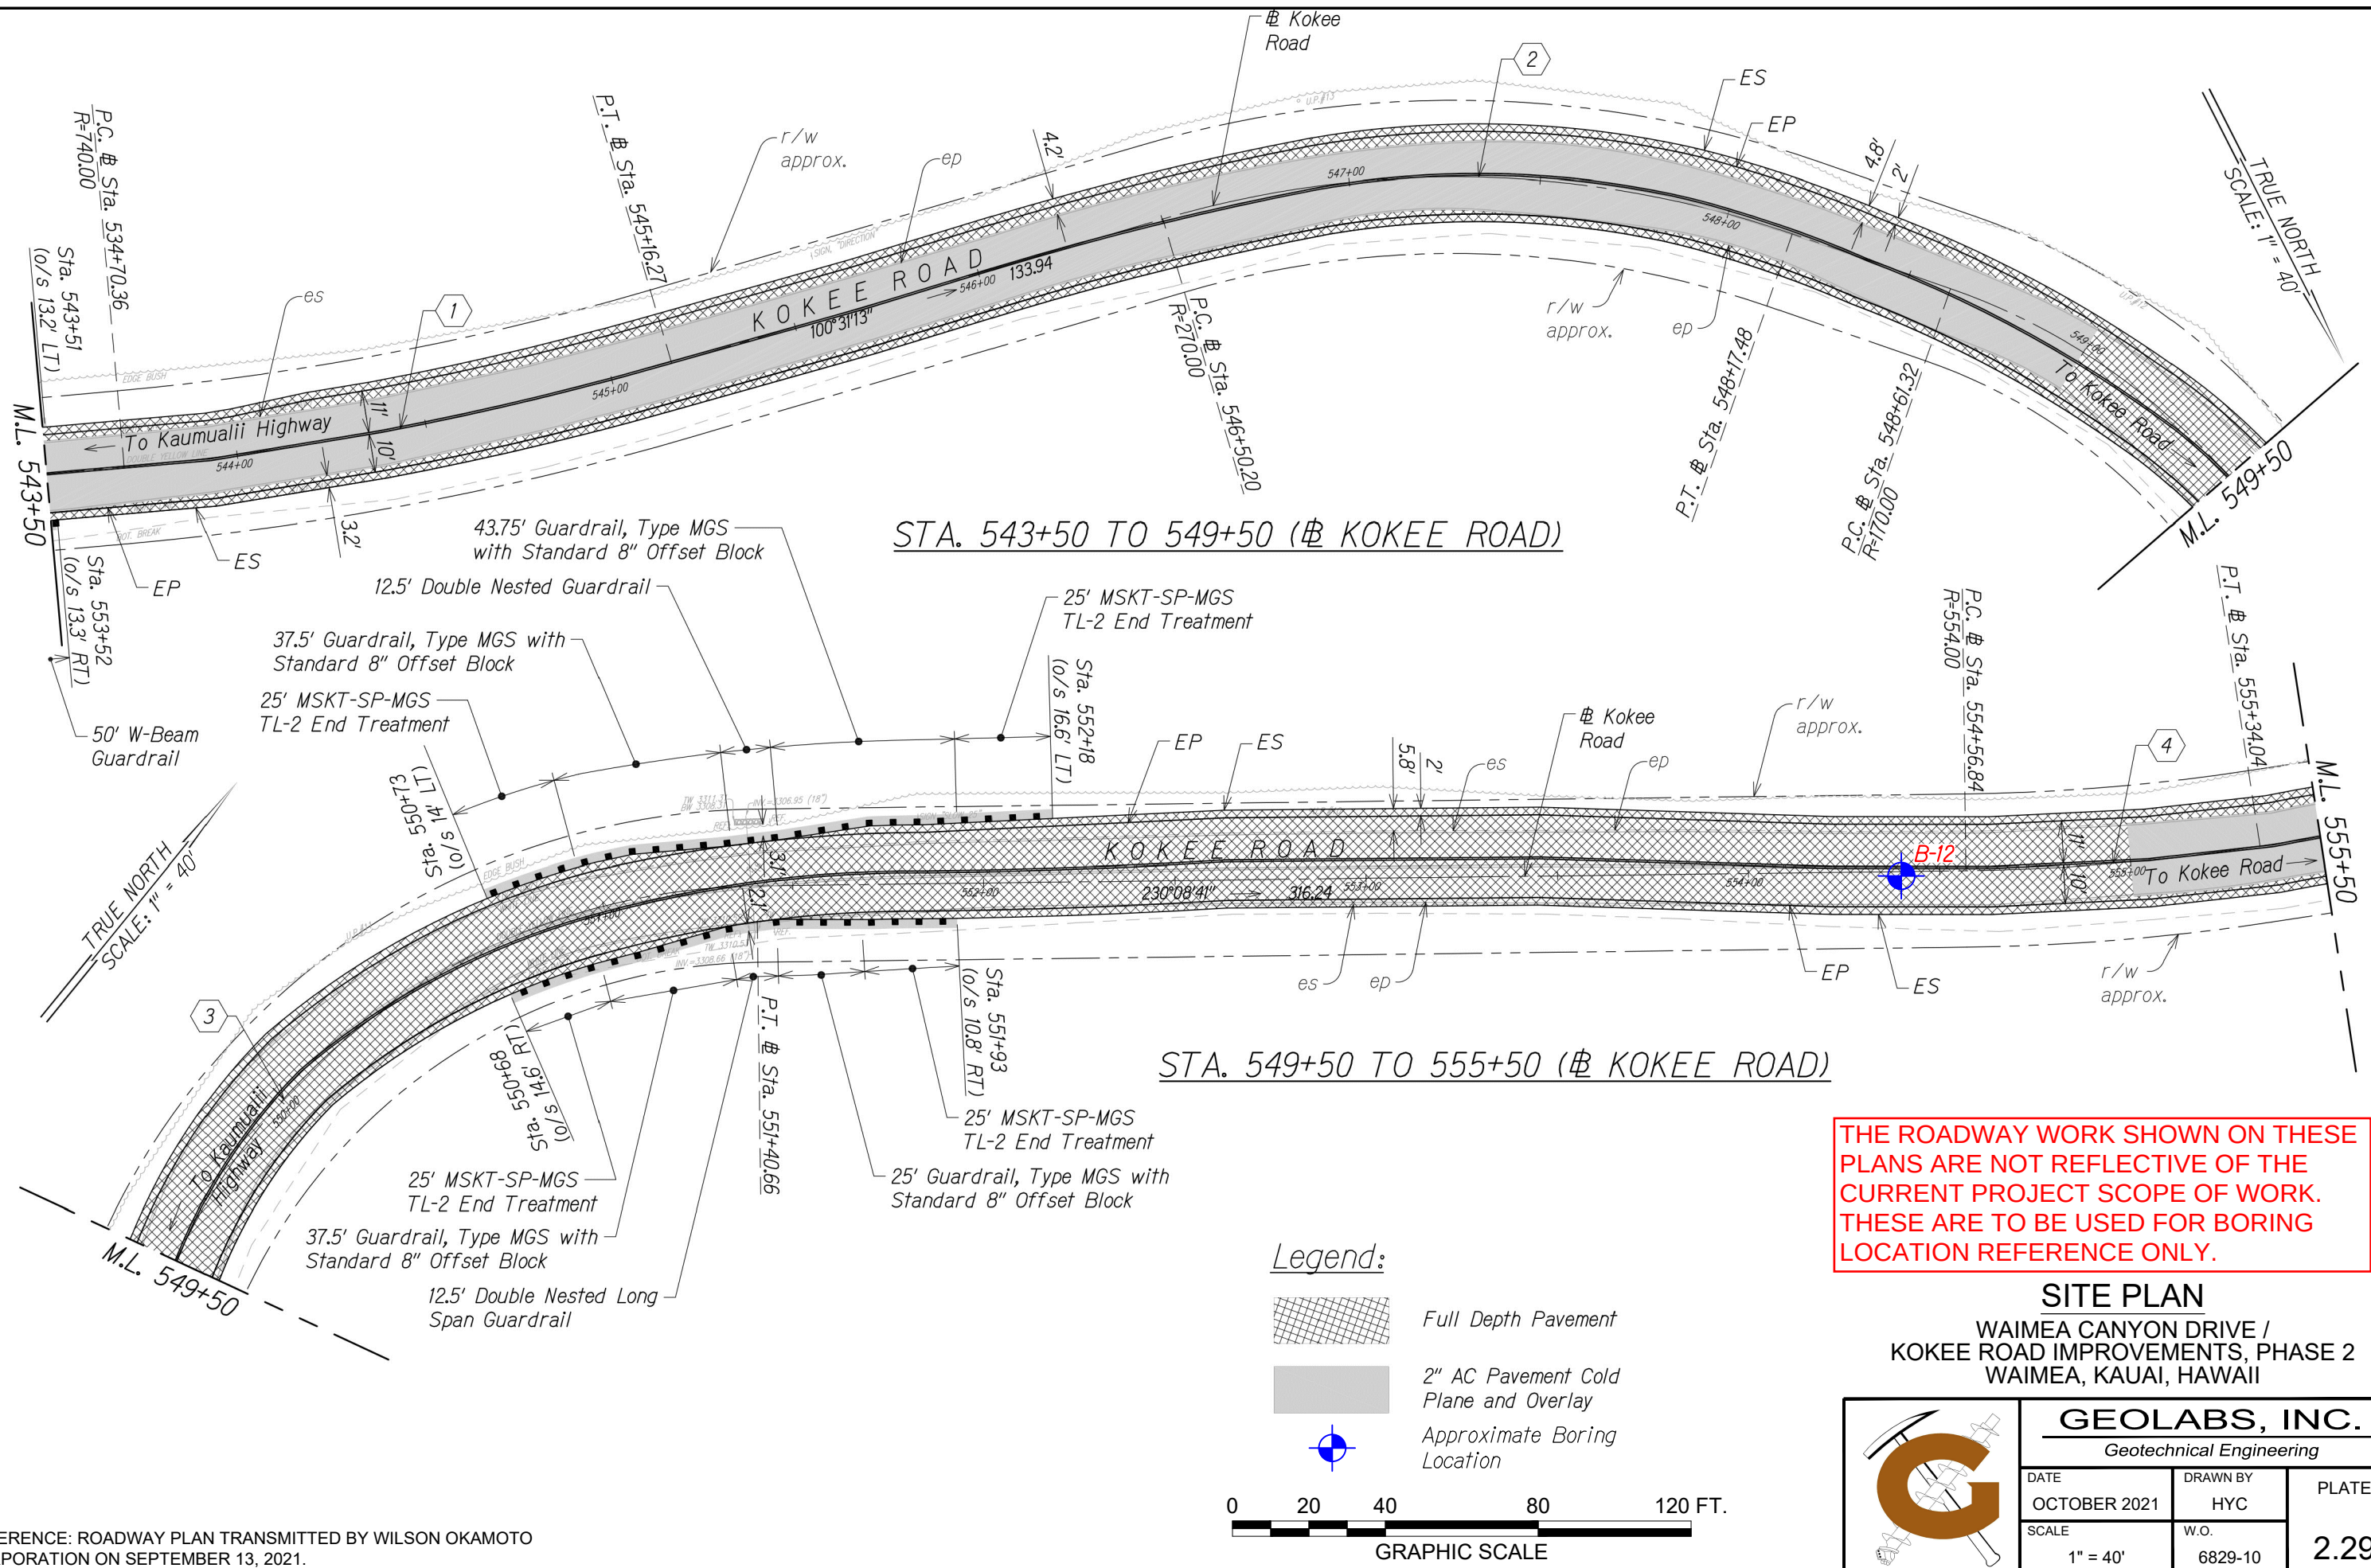

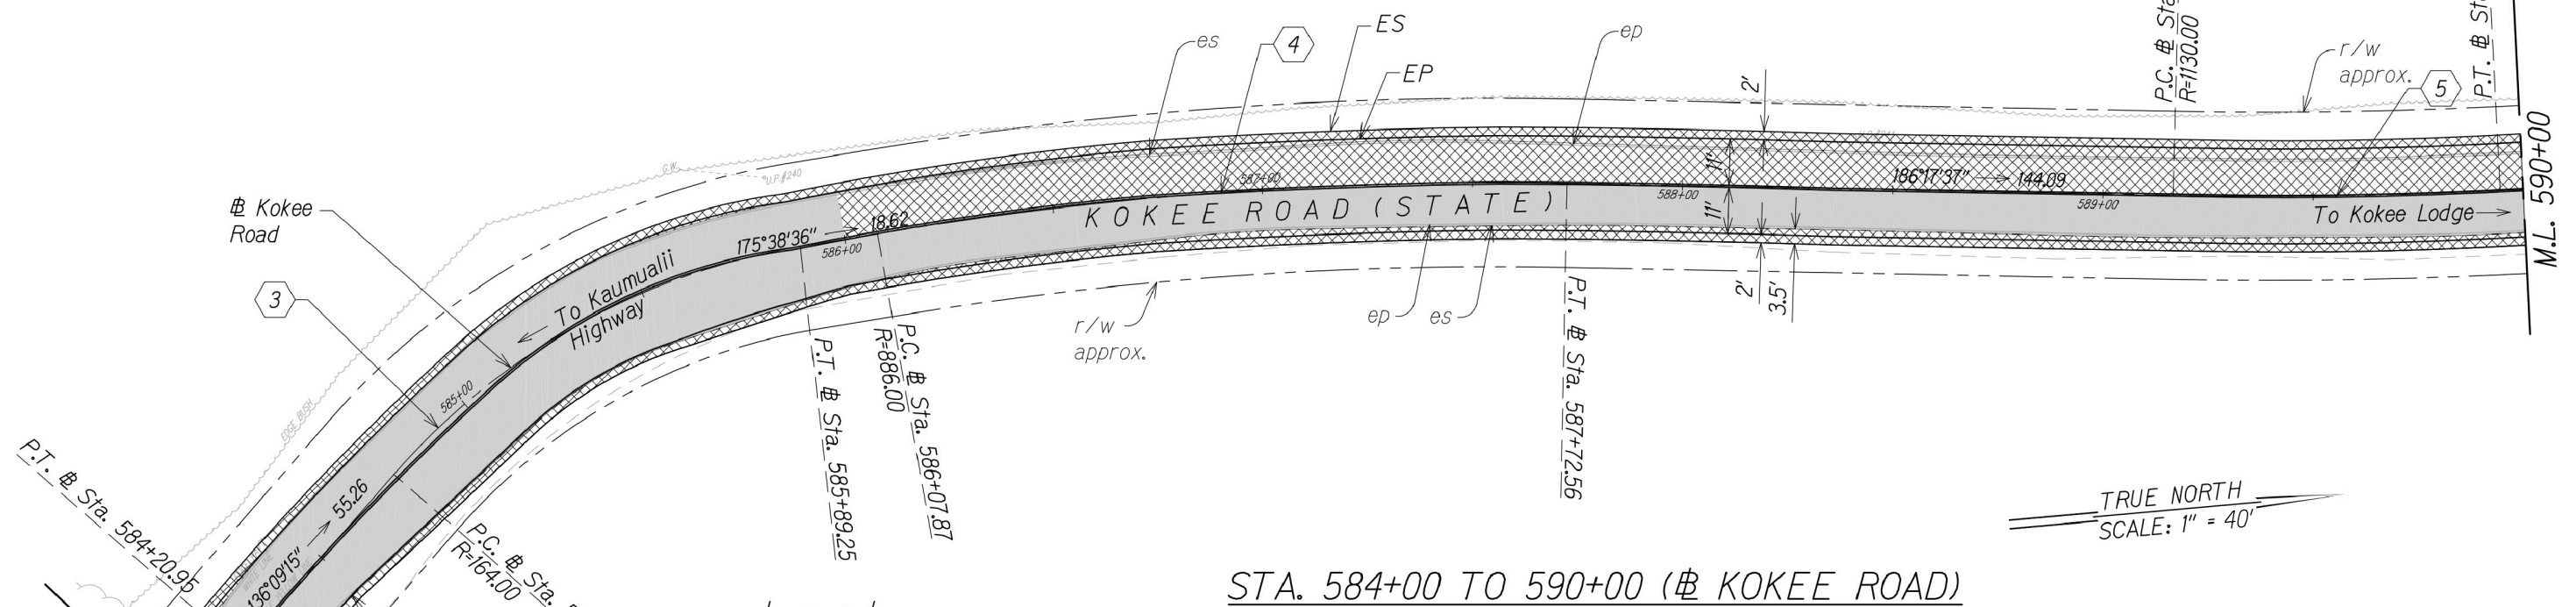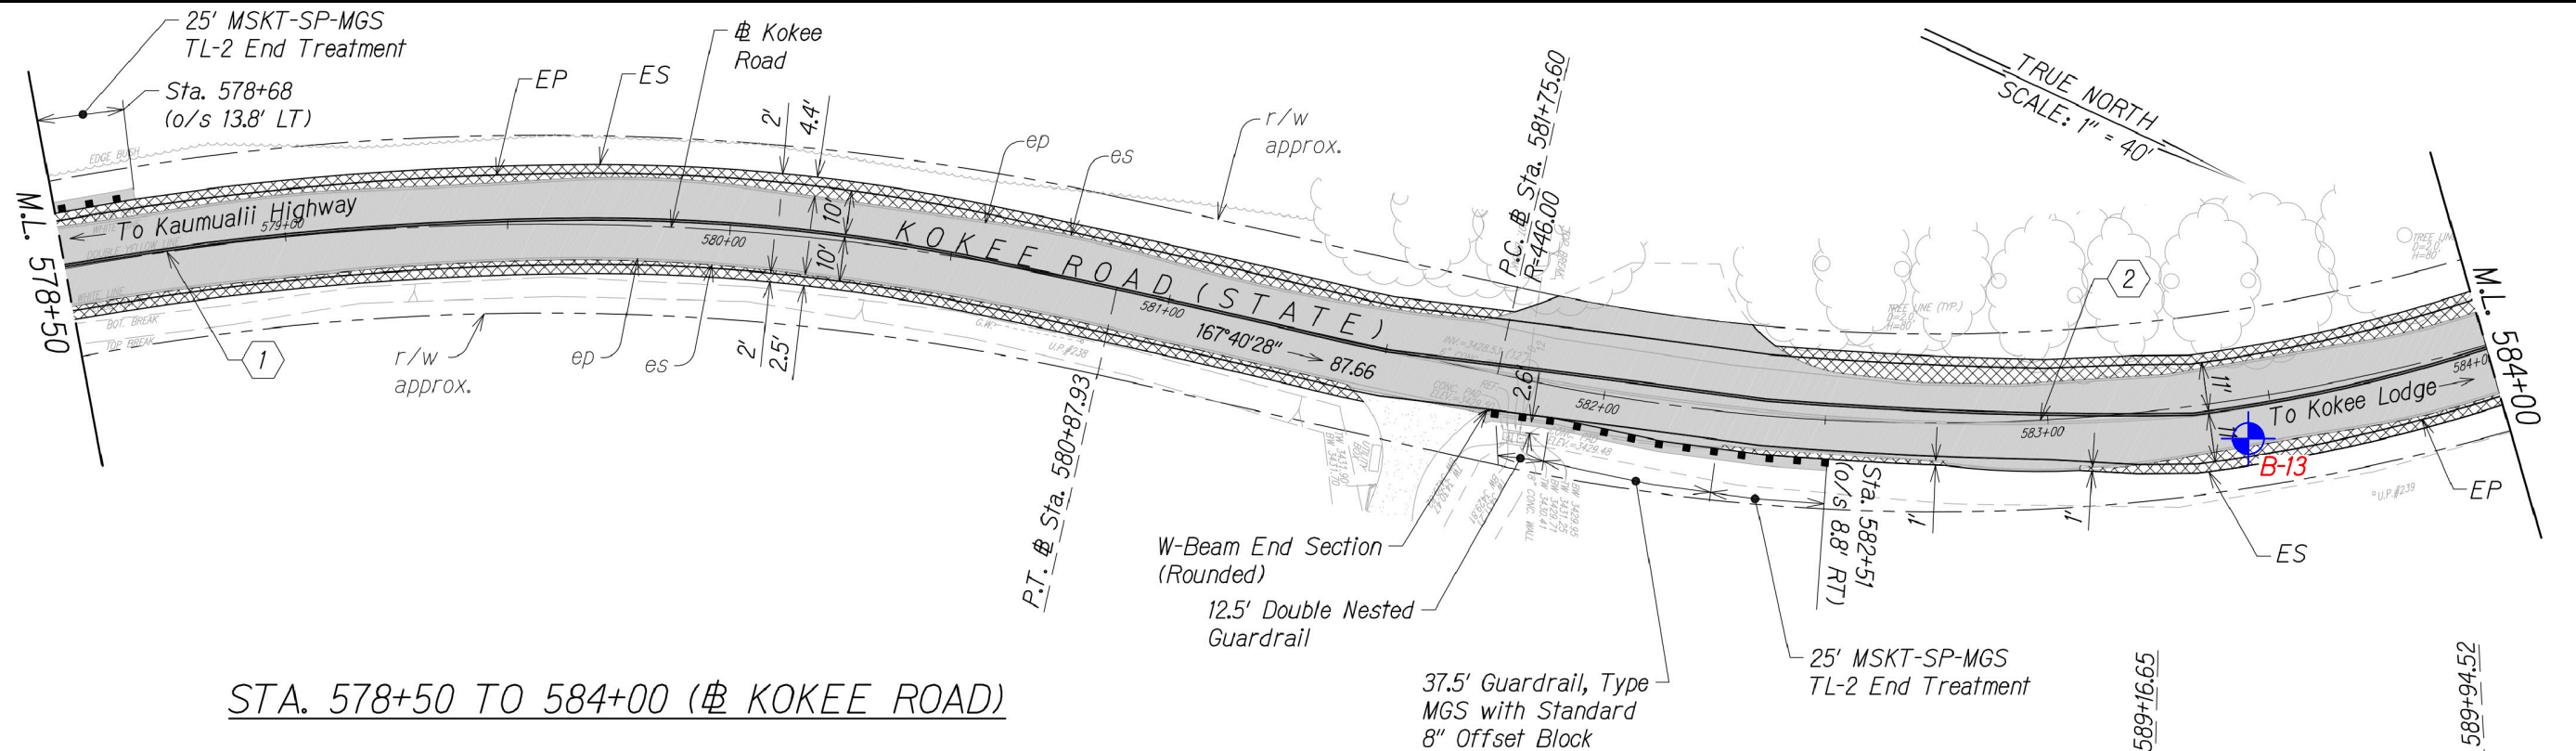

Legend:

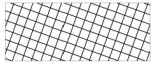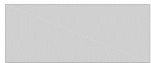-  Full Depth Pavement
-  2" AC Pavement Cold Plane and Overlay
-  Approximate Boring Location


THE ROADWAY WORK SHOWN ON THESE PLANS ARE NOT REFLECTIVE OF THE CURRENT PROJECT SCOPE OF WORK. THESE ARE TO BE USED FOR BORING LOCATION REFERENCE ONLY.



SITE PLAN
WAIMEA CANYON DRIVE /
KOKEE ROAD IMPROVEMENTS, PHASE 2
WAIMEA, KAUAI, HAWAII

GEOLABS, INC.		
Geotechnical Engineering		
DATE	DRAWN BY	PLATE
OCTOBER 2021	HYC	
SCALE	W.O.	
1" = 40'	6829-10	2.32

CAD User: HENRY File Last Updated: November 05, 2021 3:47:19pm Plot Date: November 05, 2021 - 4:56:08pm
File: C:\Users\henry\AppData\Local\Temp\AcPlot\2354016829-10SitePlan.dwg
Plotter: DWG To PDF - GEO.pc3 PlotStyle: CPSnew-STD Half.dtb

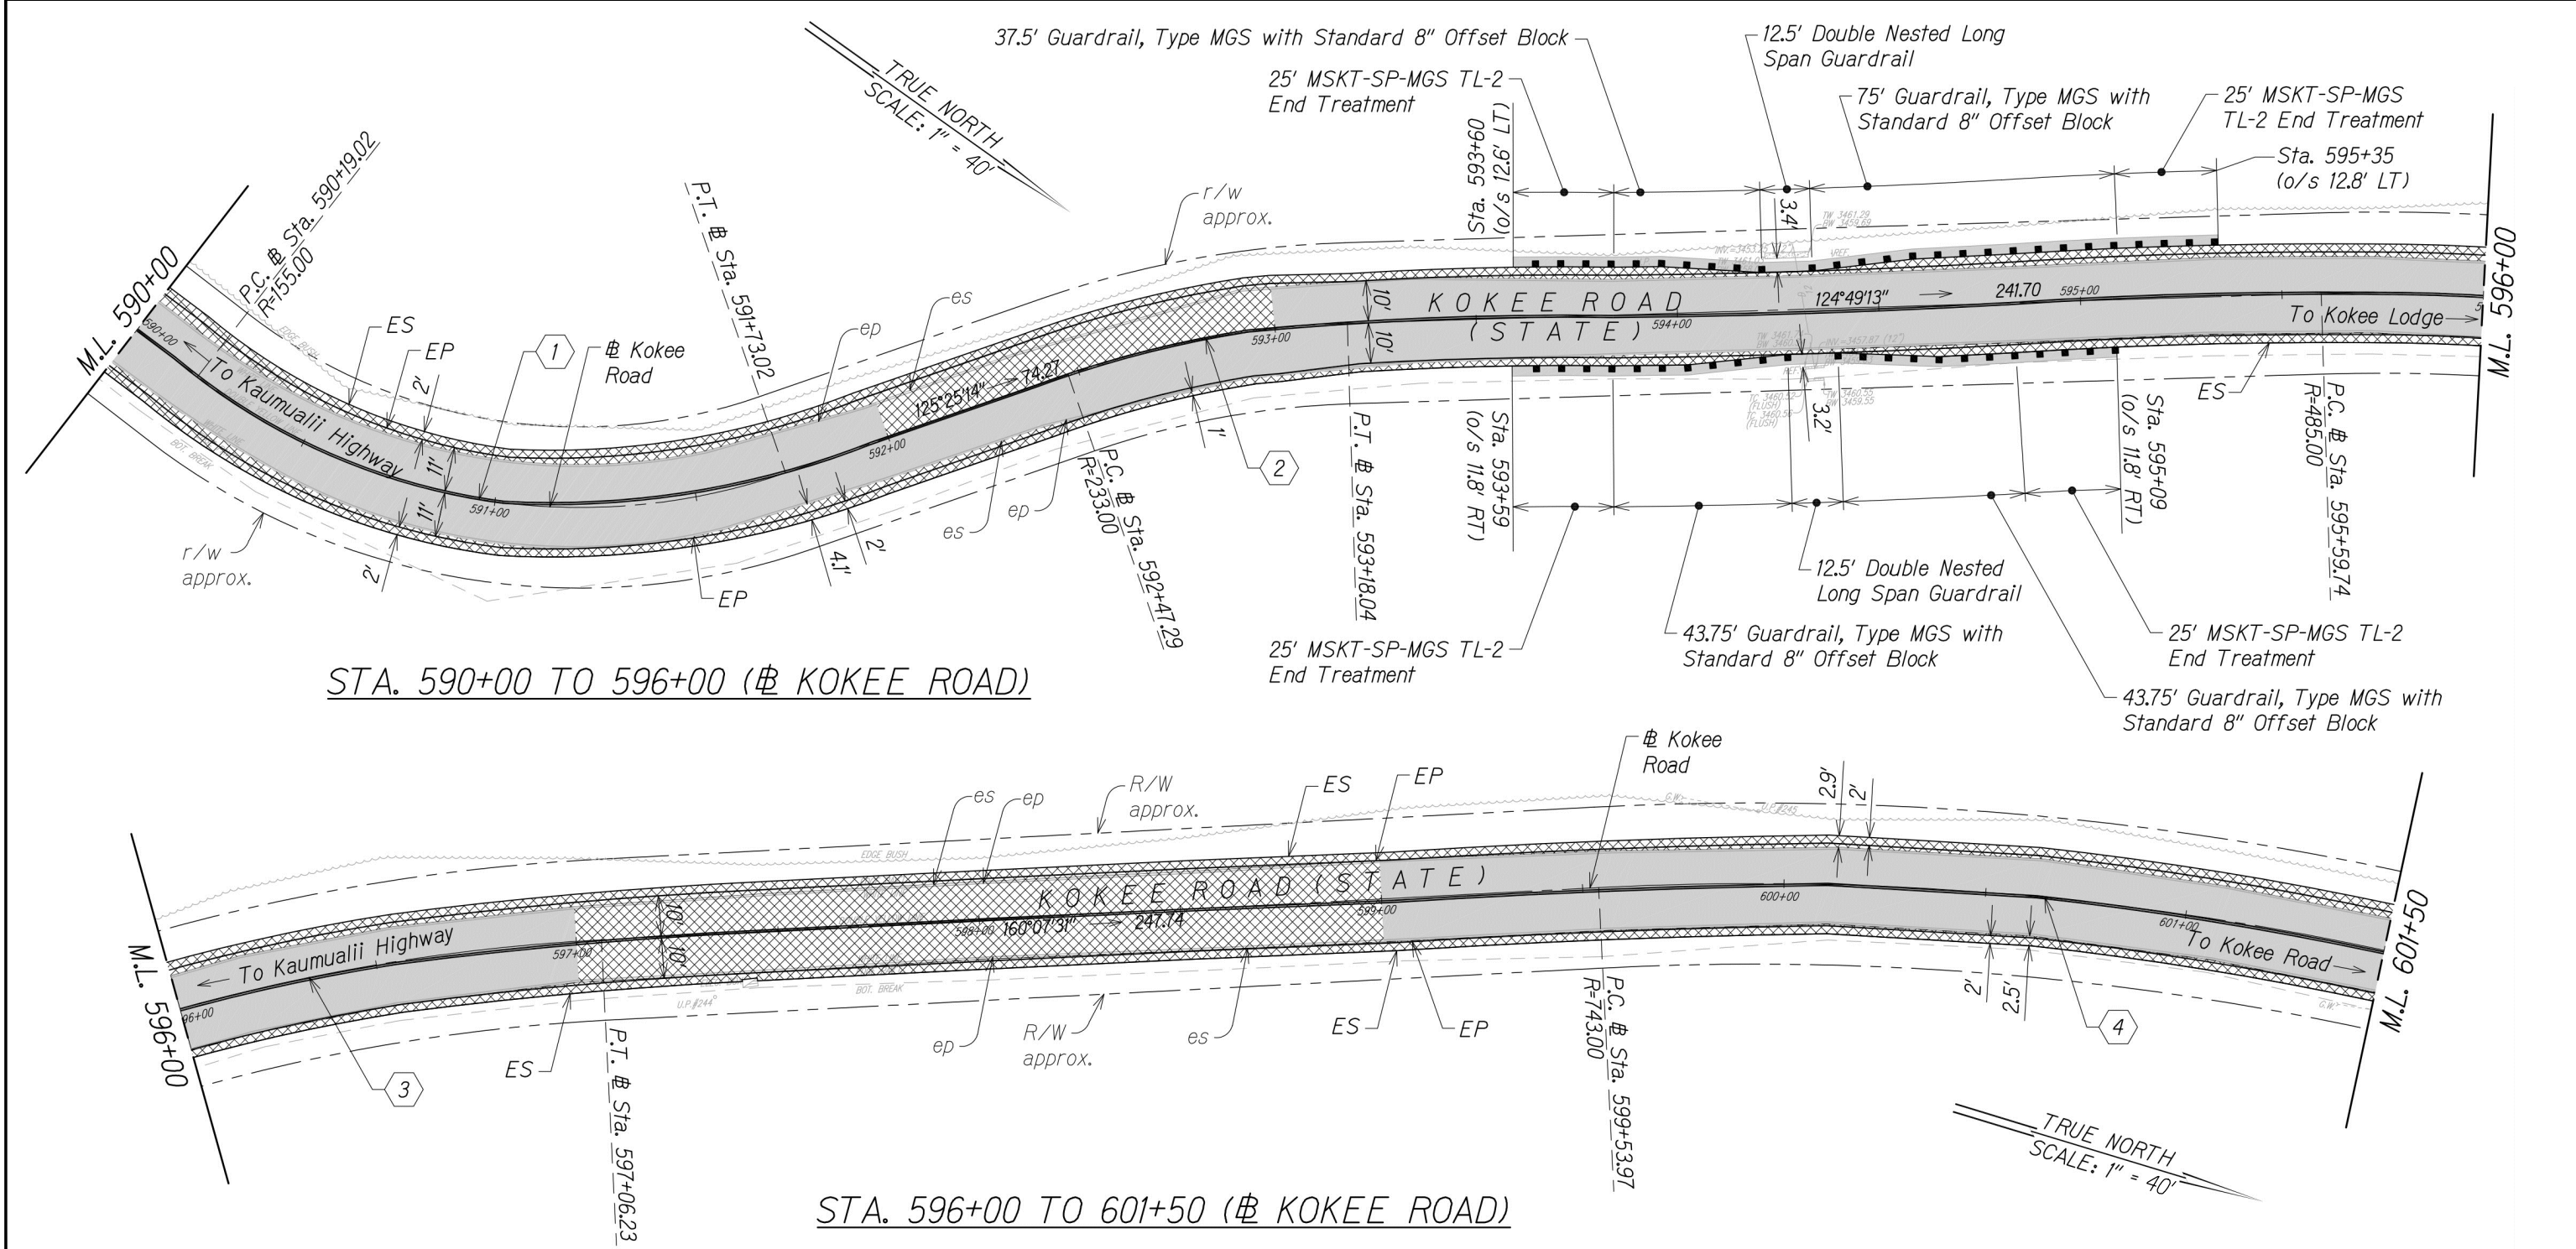

STA. 590+00 TO 596+00 (Kokee Road)

STA. 596+00 TO 601+50 (Kokee Road)

- Legend:**
- Full Depth Pavement
 - 2" AC Pavement Cold Plane and Overlay

THE ROADWAY WORK SHOWN ON THESE PLANS ARE NOT REFLECTIVE OF THE CURRENT PROJECT SCOPE OF WORK. THESE ARE TO BE USED FOR BORING LOCATION REFERENCE ONLY.

REFERENCE: ROADWAY PLAN TRANSMITTED BY WILSON OKAMOTO CORPORATION ON SEPTEMBER 13, 2021.




SITE PLAN


WAIMEA CANYON DRIVE /
KOKEE ROAD IMPROVEMENTS, PHASE 2
WAIMEA, KAUAI, HAWAII

GEOLABS, INC.
Geotechnical Engineering

DATE OCTOBER 2021	DRAWN BY HYC	PLATE 2.33
SCALE 1" = 40'	W.O. 6829-10	

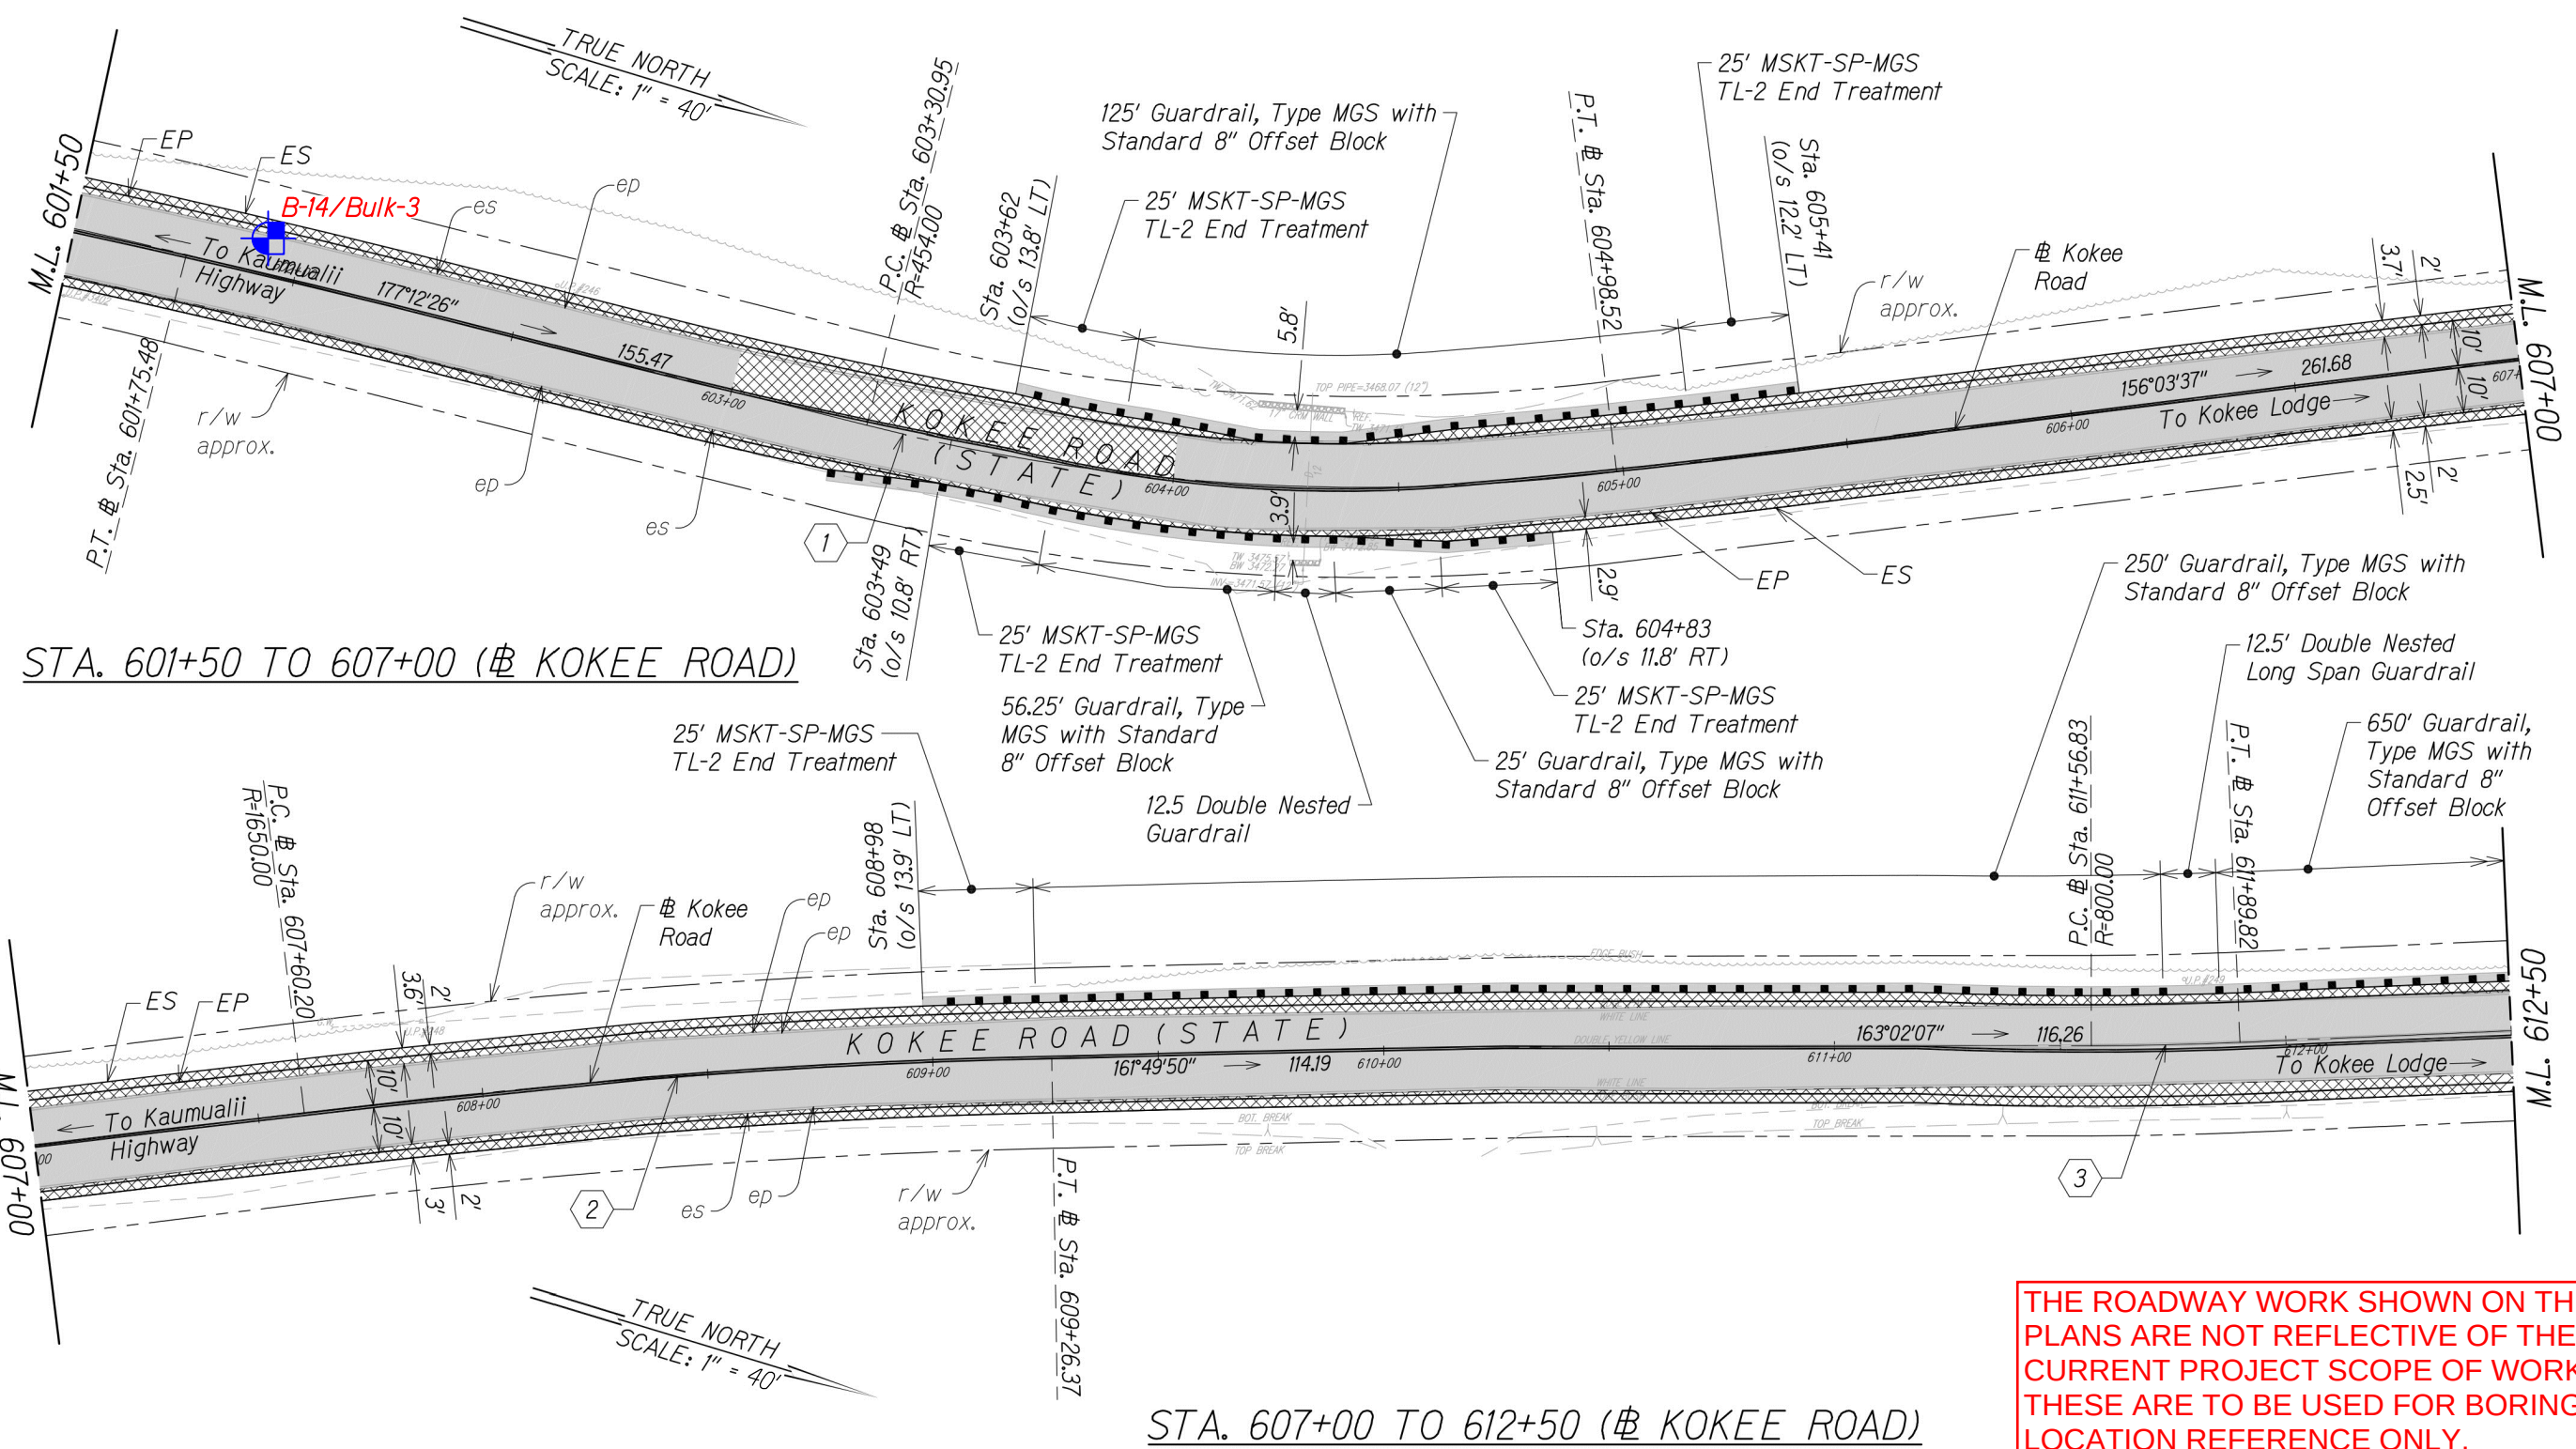

Legend:

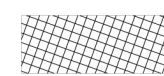- | | | | |
|---|---------------------------------------|---|----------------------------------|
|  | Full Depth Pavement |  | Approximate Boring Location |
|  | 2" AC Pavement Cold Plane and Overlay |  | Approximate Bulk Sample Location |



THE ROADWAY WORK SHOWN ON THESE PLANS ARE NOT REFLECTIVE OF THE CURRENT PROJECT SCOPE OF WORK. THESE ARE TO BE USED FOR BORING LOCATION REFERENCE ONLY.



SITE PLAN
 WAIMEA CANYON DRIVE /
 KOKEE ROAD IMPROVEMENTS, PHASE 2
 WAIMEA, KAUAI, HAWAII



GEOLABS, INC.		
Geotechnical Engineering		
DATE	DRAWN BY	PLATE
OCTOBER 2021	HYC	
SCALE	W.O.	
1" = 40'	6829-10	2.34

CAD User: HENRY File Last Updated: November 05, 2021 3:47:19pm Plot Date: November 05, 2021 - 4:56:31pm
File: C:\Users\henry\AppData\Local\Temp\AggPublish_23540\6829-10\SitePlan.dwg2.36
Plotter: DWG To PDF - GEO.pc3 PlotStyle: CPSnew-STD Half.dtb

REFERENCE: ROADWAY PLAN TRANSMITTED BY WILSON OKAMOTO CORPORATION ON SEPTEMBER 13, 2021.

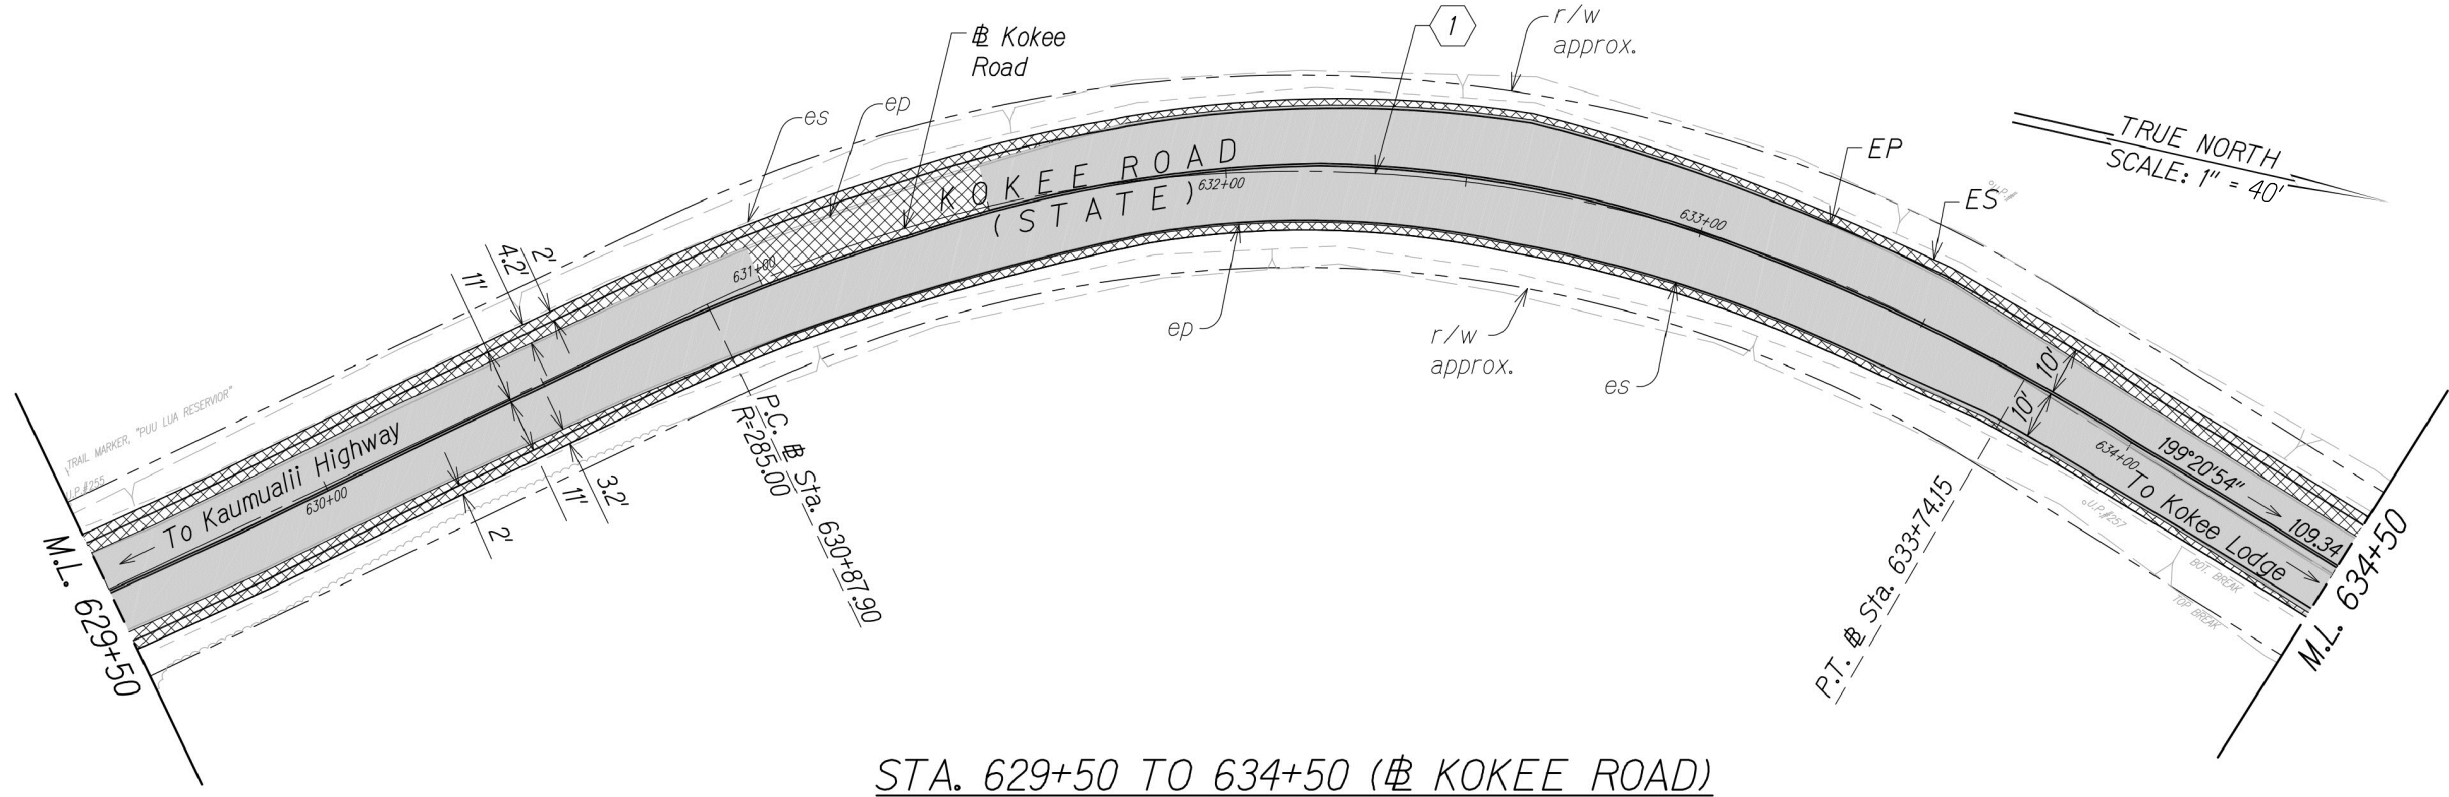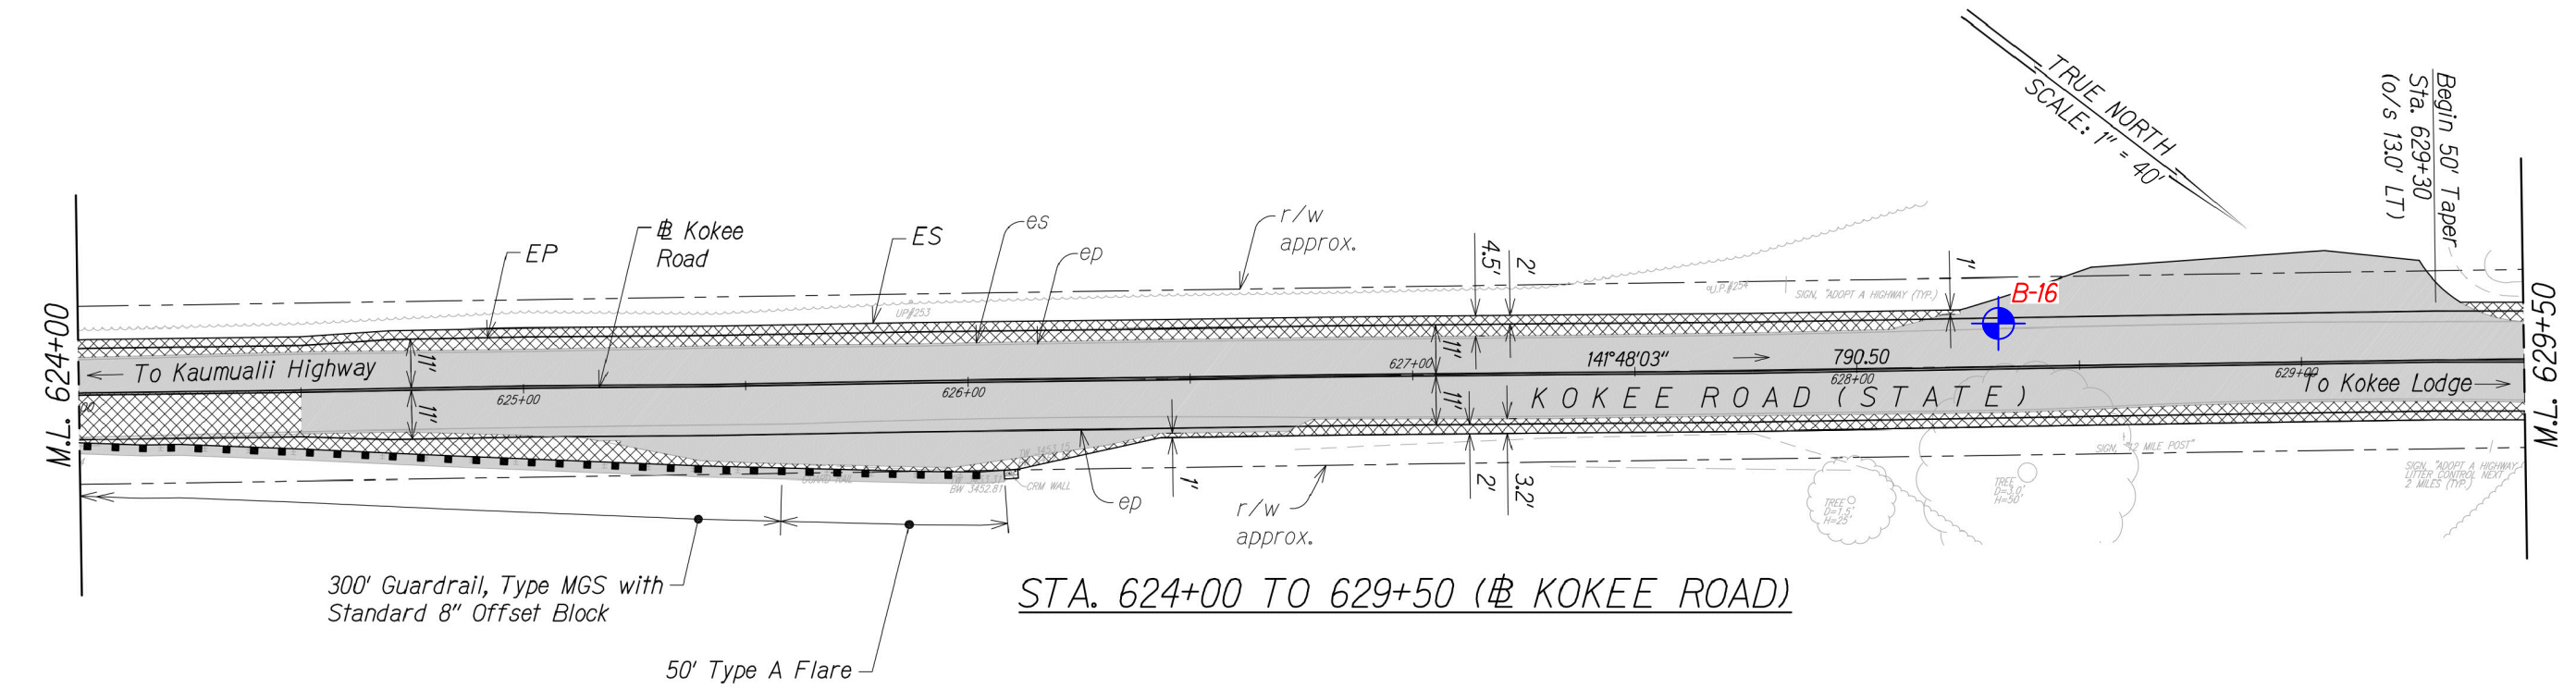


Legend:

-  Full Depth Pavement
-  Approximate Boring Location
-  2\"/>


THE ROADWAY WORK SHOWN ON THESE PLANS ARE NOT REFLECTIVE OF THE CURRENT PROJECT SCOPE OF WORK. THESE ARE TO BE USED FOR BORING LOCATION REFERENCE ONLY.




SITE PLAN
WAIMEA CANYON DRIVE /
Kokee Road Improvements, Phase 2
Waimea, Kauai, Hawaii

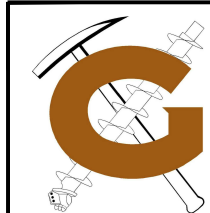


GEOLABS, INC.		
Geotechnical Engineering		
DATE	DRAWN BY	PLATE
OCTOBER 2021	HYC	
SCALE	W.O.	
1" = 40'	6829-10	2.36

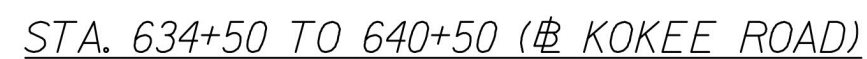

Kokee Road Curve Data			
	1	2	3
Δ	31°10'56"	53°40'44"	24°42'14"
$\Delta/2$	15°35'28"	26°50'22"	12°21'07"
R	656'	445'	345'
T	183.05'	225.17'	75.55'
C	352.63'	401.83'	147.60'
L_c	357.02'	416.91'	148.75'

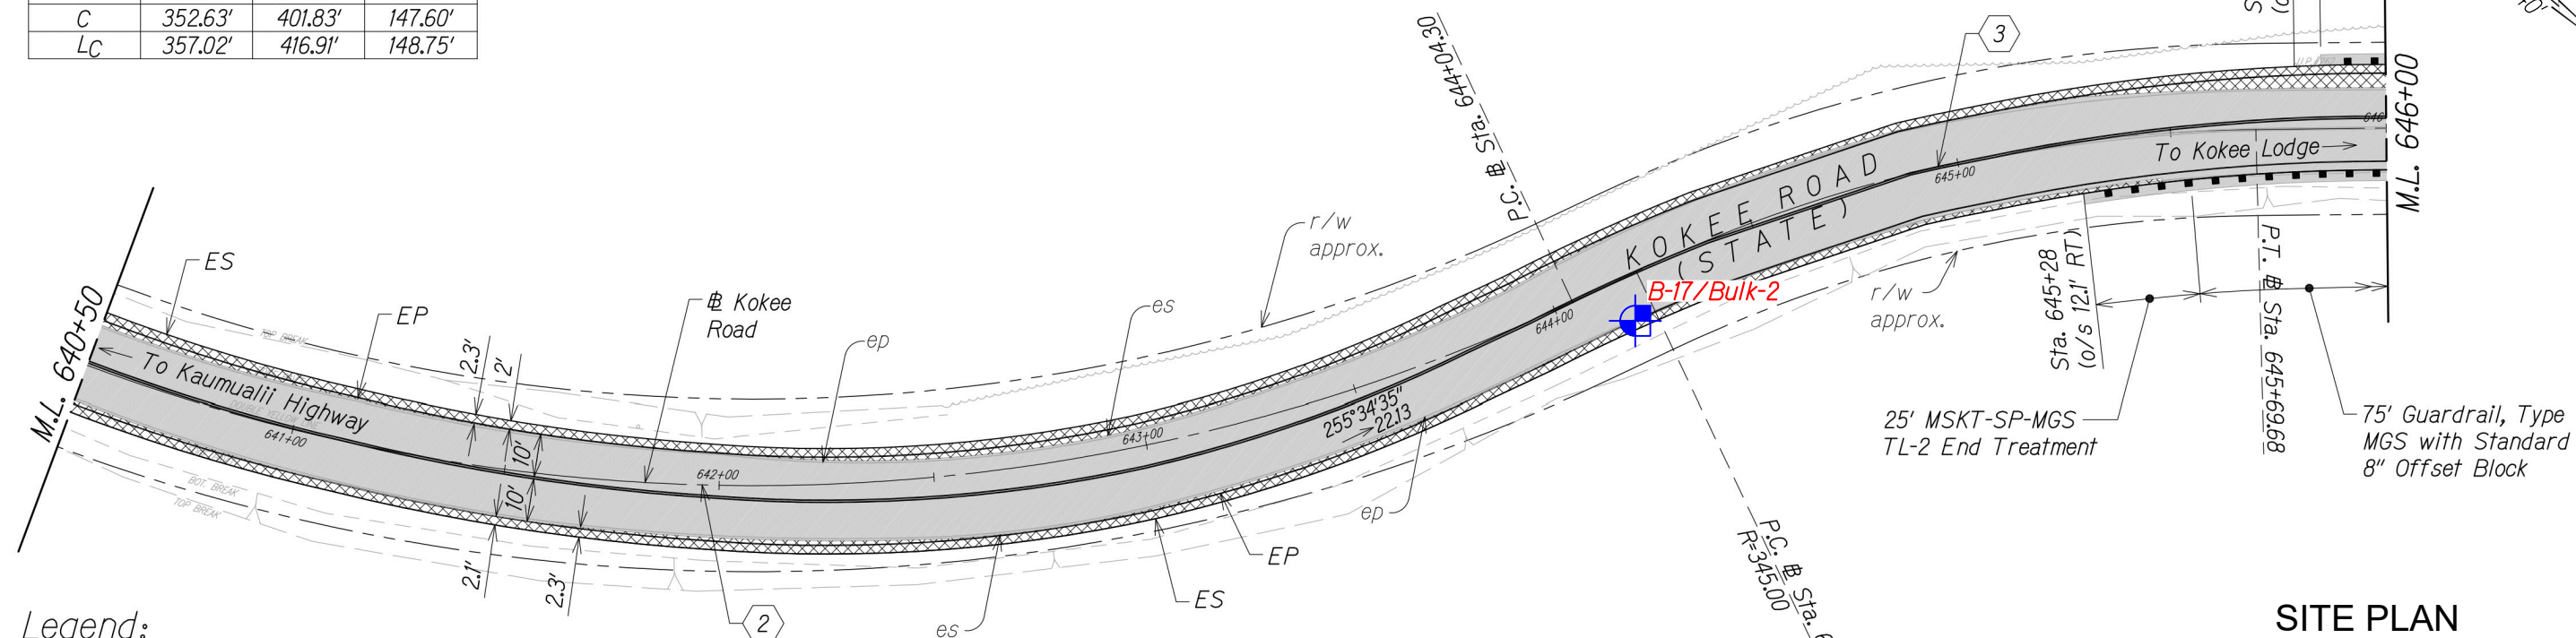

Legend:

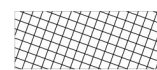

Full Depth Pavement



Approximate Boring
Location

2" AC Pavement Cold
Plane and Overlay



Approximate Bulk
Sample Location

STA. 640+50 TO 646+00 (~~B~~ KOKEE ROAD)

THE ROADWAY WORK SHOWN ON THESE PLANS ARE NOT REFLECTIVE OF THE CURRENT PROJECT SCOPE OF WORK. THESE ARE TO BE USED FOR BORING LOCATION REFERENCE ONLY.



SITE PLAN

WAIMEA CANYON DRIVE /
KOEKOE ROAD IMPROVEMENTS, PHASE 2
WAIMEA, KAUAI, HAWAII



GEOLABS, INC.

Geotechnical Engineering

DATE
OCTOBER 2021

DRAWN BY
HYC

PLATE


SCALE
1" = 40'

	W.O.
	6829-10

2.37

CAD User: HENRY File Last Updated: November 05, 2021 3:47:19pm Plot Date: November 05, 2021 - 4:56:46pm
File: C:\Users\henry\AppData\Local\Temp\AggPublish_23540\6829-10\SitePlan.dwg2.38
Plotter: DWG To PDF - GEO.pc3 PlotStyle: CPSnew-STD Half.db

REFERENCE: ROADWAY PLAN TRANSMITTED BY WILSON OKAMOTO CORPORATION ON SEPTEMBER 13, 2021.

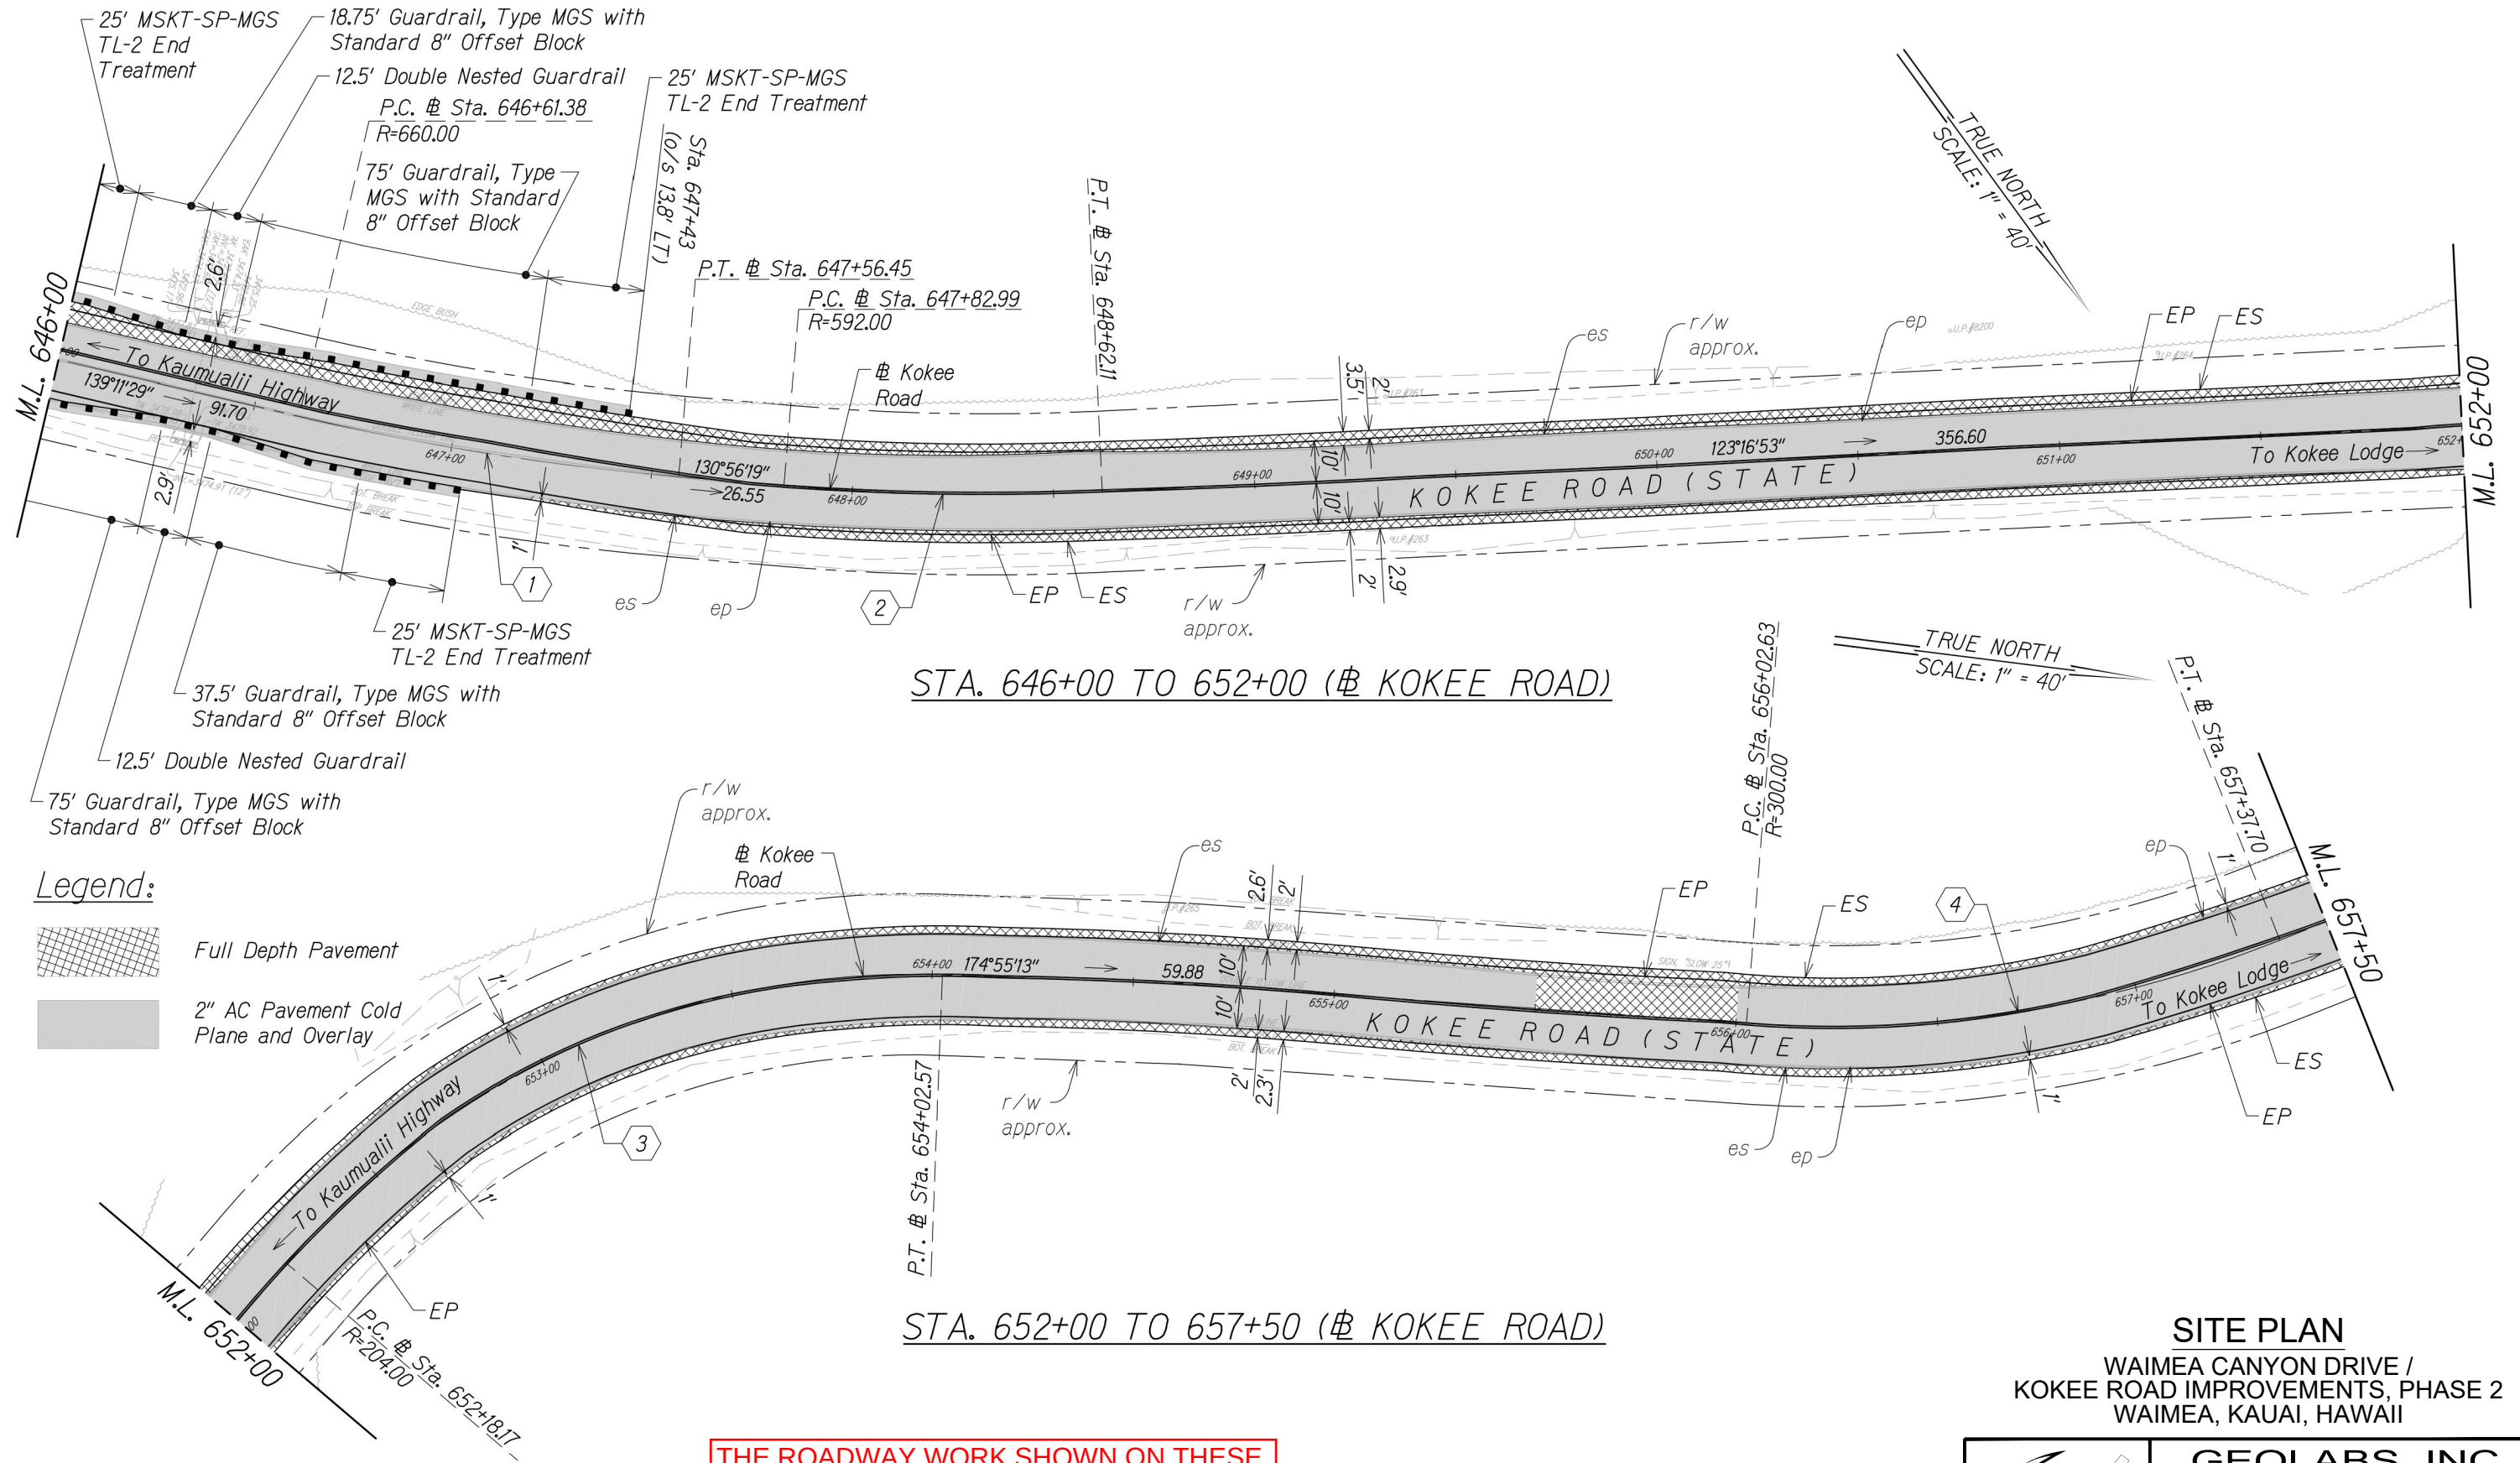

THE ROADWAY WORK SHOWN ON THESE PLANS ARE NOT REFLECTIVE OF THE CURRENT PROJECT SCOPE OF WORK. THESE ARE TO BE USED FOR BORING LOCATION REFERENCE ONLY.




SITE PLAN		
WAIMEA CANYON DRIVE / KOKEE ROAD IMPROVEMENTS, PHASE 2 WAIMEA, KAUAI, HAWAII		
GEOLABS, INC.		
Geotechnical Engineering		
DATE	DRAWN BY	PLATE
OCTOBER 2021	HYC	
SCALE	W.O.	
1" = 40'	6829-10	2.38

CAD User: HENRY File Last Updated: November 05, 2021 3:47:19pm Plot Date: November 05, 2021 - 4:56:54pm
File: C:\Users\henry\AppData\Local\Temp\AggPublish_23540\6829-10\SitePlan.dwg2.39
Plotter: DWG To PDF - GEO.pc3 PlotStyle: CPSnew-STD Half.dtb

THE ROADWAY WORK SHOWN ON THESE
PLANS ARE NOT REFLECTIVE OF THE
CURRENT PROJECT SCOPE OF WORK.
THESE ARE TO BE USED FOR BORING
LOCATION REFERENCE ONLY.

REFERENCE: ROADWAY PLAN TRANSMITTED BY WILSON OKAMOTO
CORPORATION ON SEPTEMBER 13, 2021.

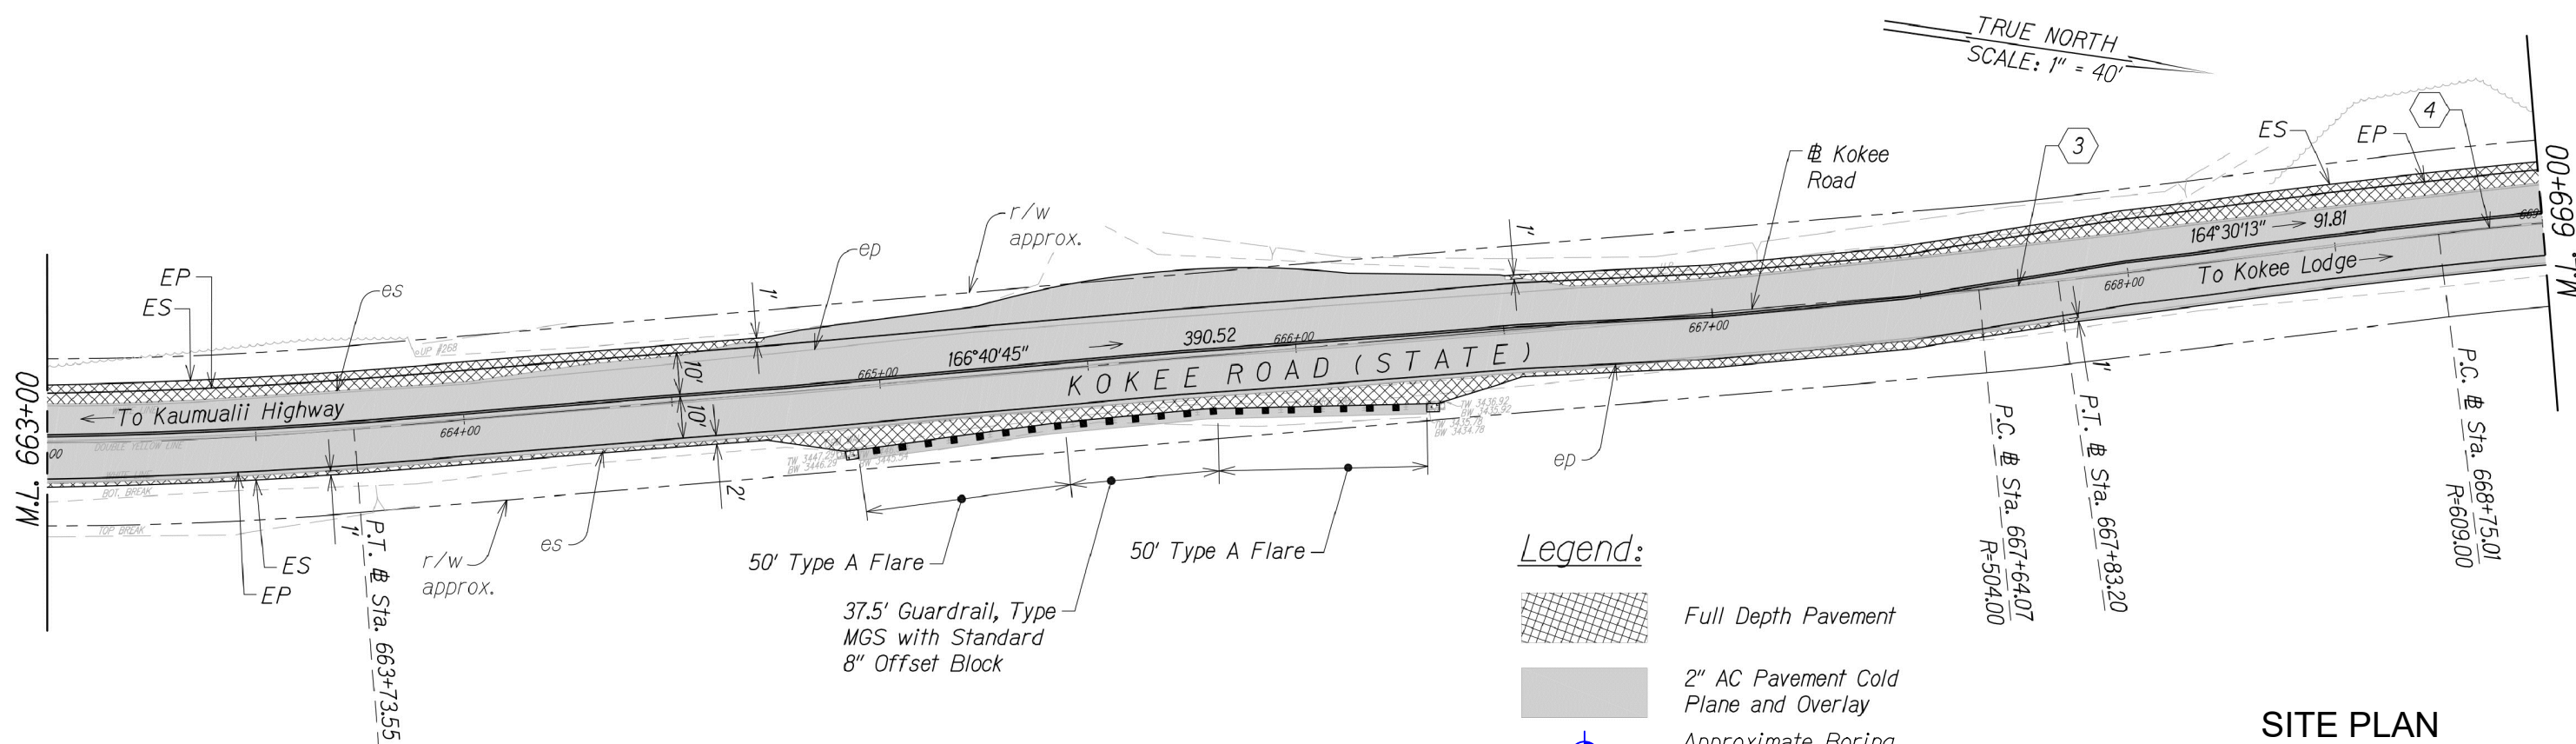

STA. 663+00 TO 669+00 (# KOKEE ROAD)




SITE PLAN

WAMEA CANYON DRIVE /
KOKEE ROAD IMPROVEMENTS, PHASE 2
WAMEA, KAUAI, HAWAII

GEOLABS, INC.

Geotechnical Engineering

DATE	DRAWN BY	PLATE
OCTOBER 2021	HYC	
SCALE	W.O.	2.39
1" = 40'	6829-10	

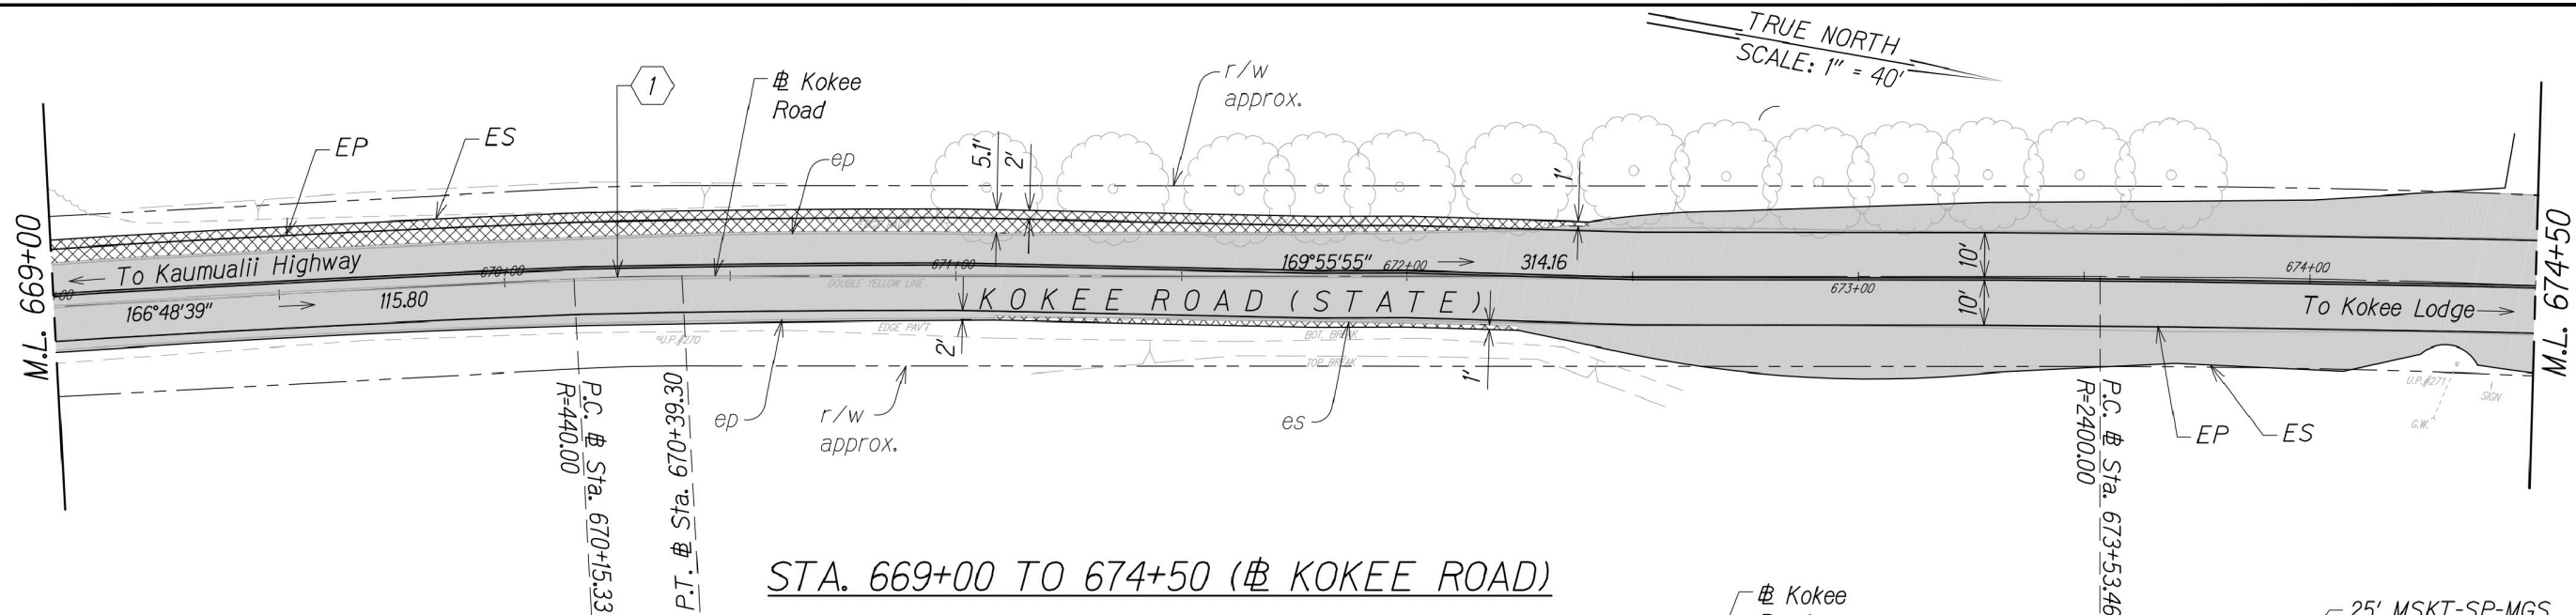

STA. 669+00 TO 674+50 (# KOKEE ROAD)

Legend:




Full Depth Pavement



2" AC Pavement Cold Plane and Overlay



Approximate Boring Location

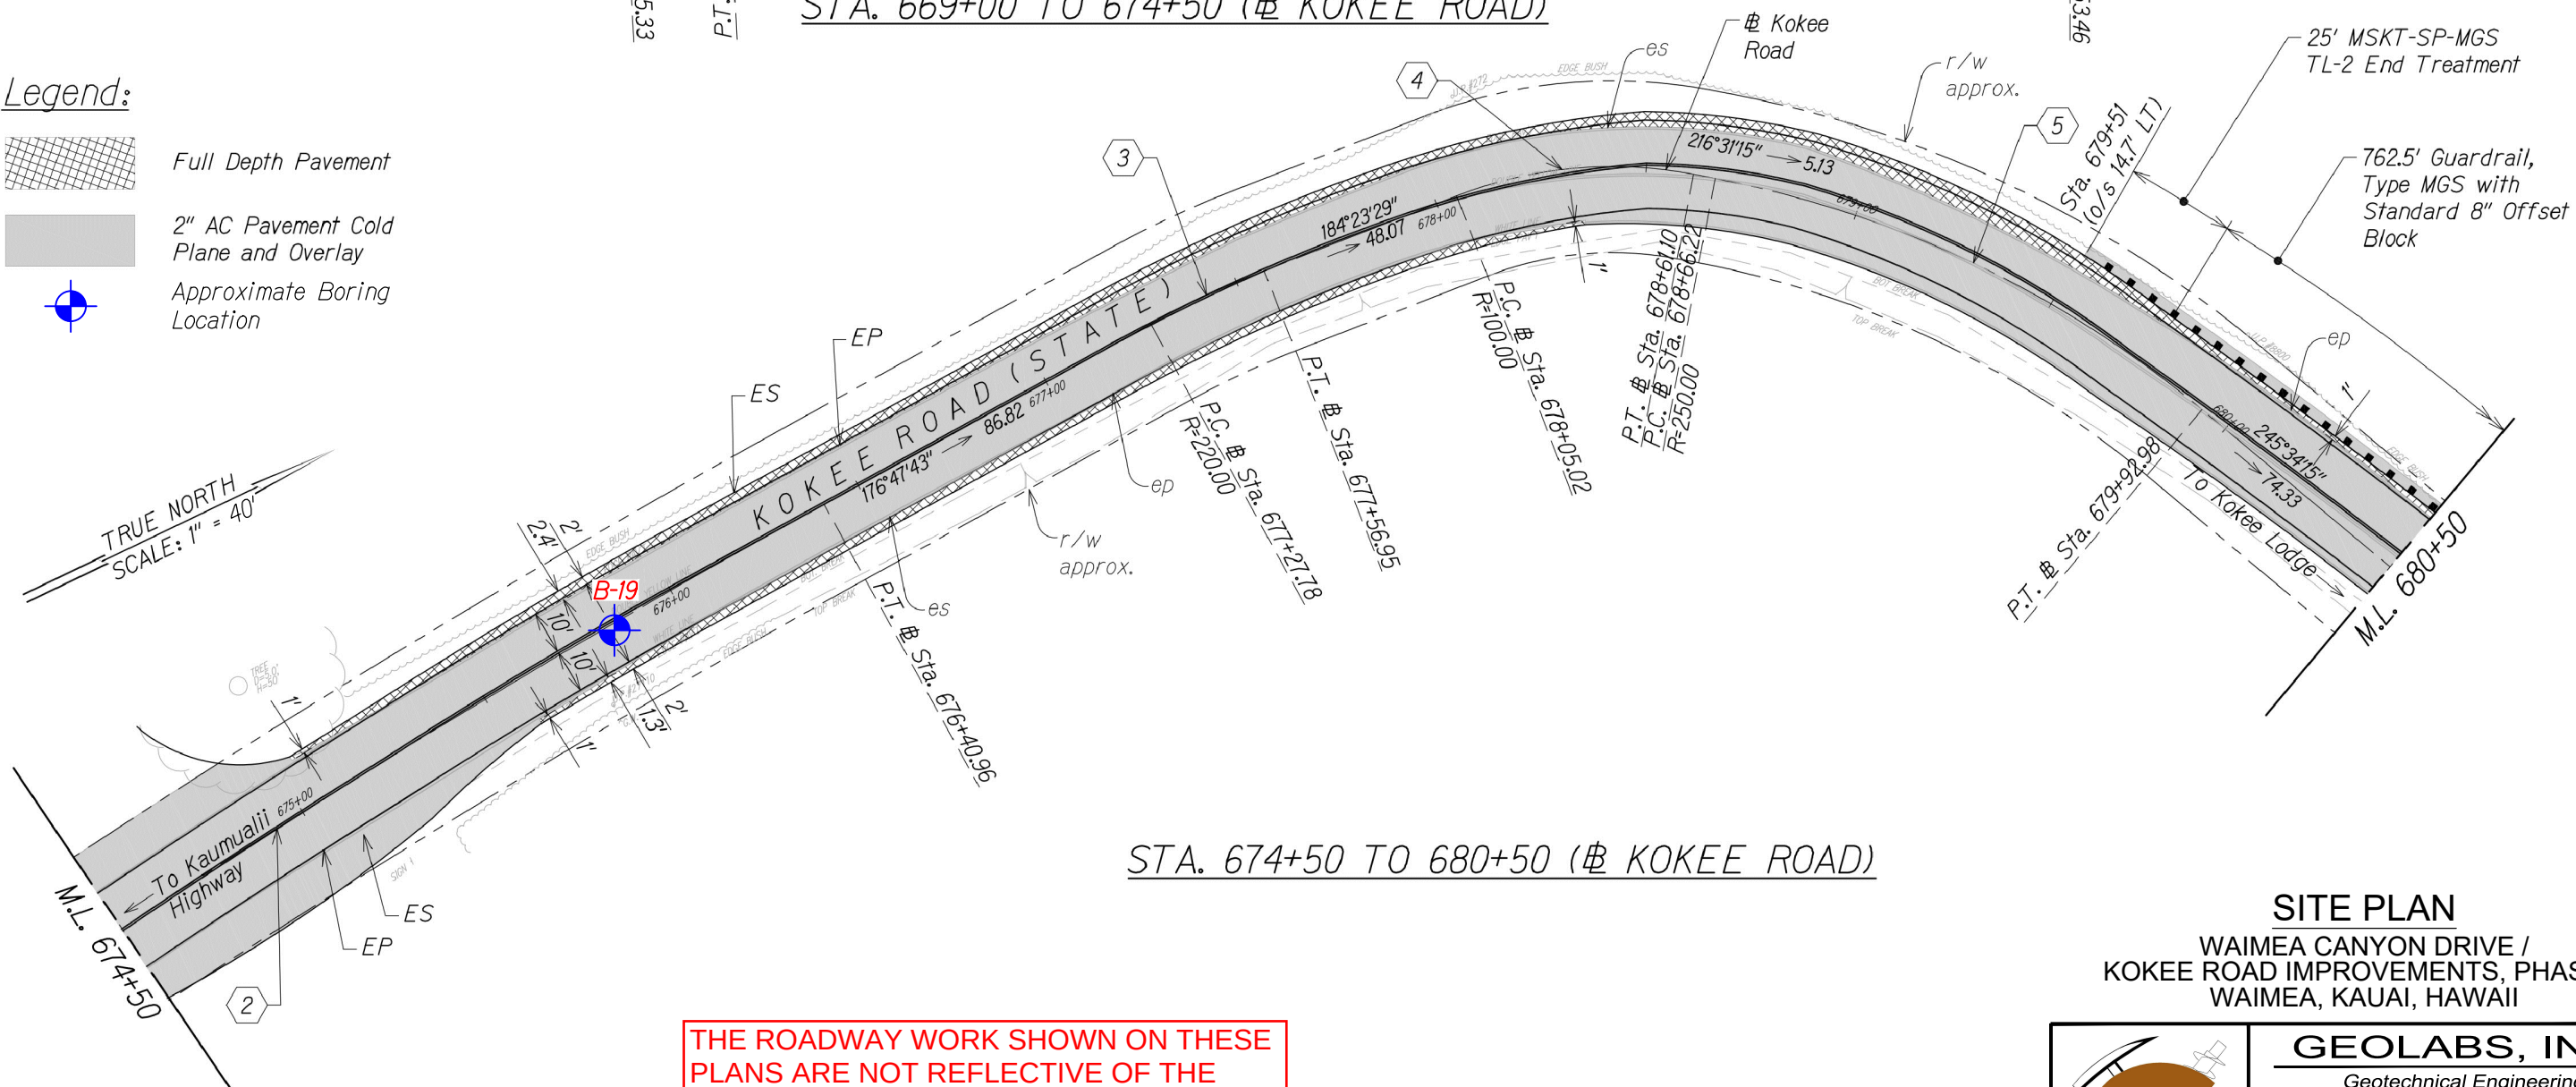

STA. 674+50 TO 680+50 (# KOKEE ROAD)

THE ROADWAY WORK SHOWN ON THESE PLANS ARE NOT REFLECTIVE OF THE CURRENT PROJECT SCOPE OF WORK. THESE ARE TO BE USED FOR BORING LOCATION REFERENCE ONLY.



SITE PLAN


WAIMEA CANYON DRIVE /
KOKEE ROAD IMPROVEMENTS, PHASE 2
WAIMEA, KAUAI, HAWAII

GEOLABS, INC.

Geotechnical Engineering

DATE	DRAWN BY	PLATE
OCTOBER 2021	HYC	
SCALE	W.O.	
1" = 40'	6829-10	2.40

THE ROADWAY WORK SHOWN ON THESE PLANS ARE NOT REFLECTIVE OF THE CURRENT PROJECT SCOPE OF WORK. THESE ARE TO BE USED FOR BORING LOCATION REFERENCE ONLY.

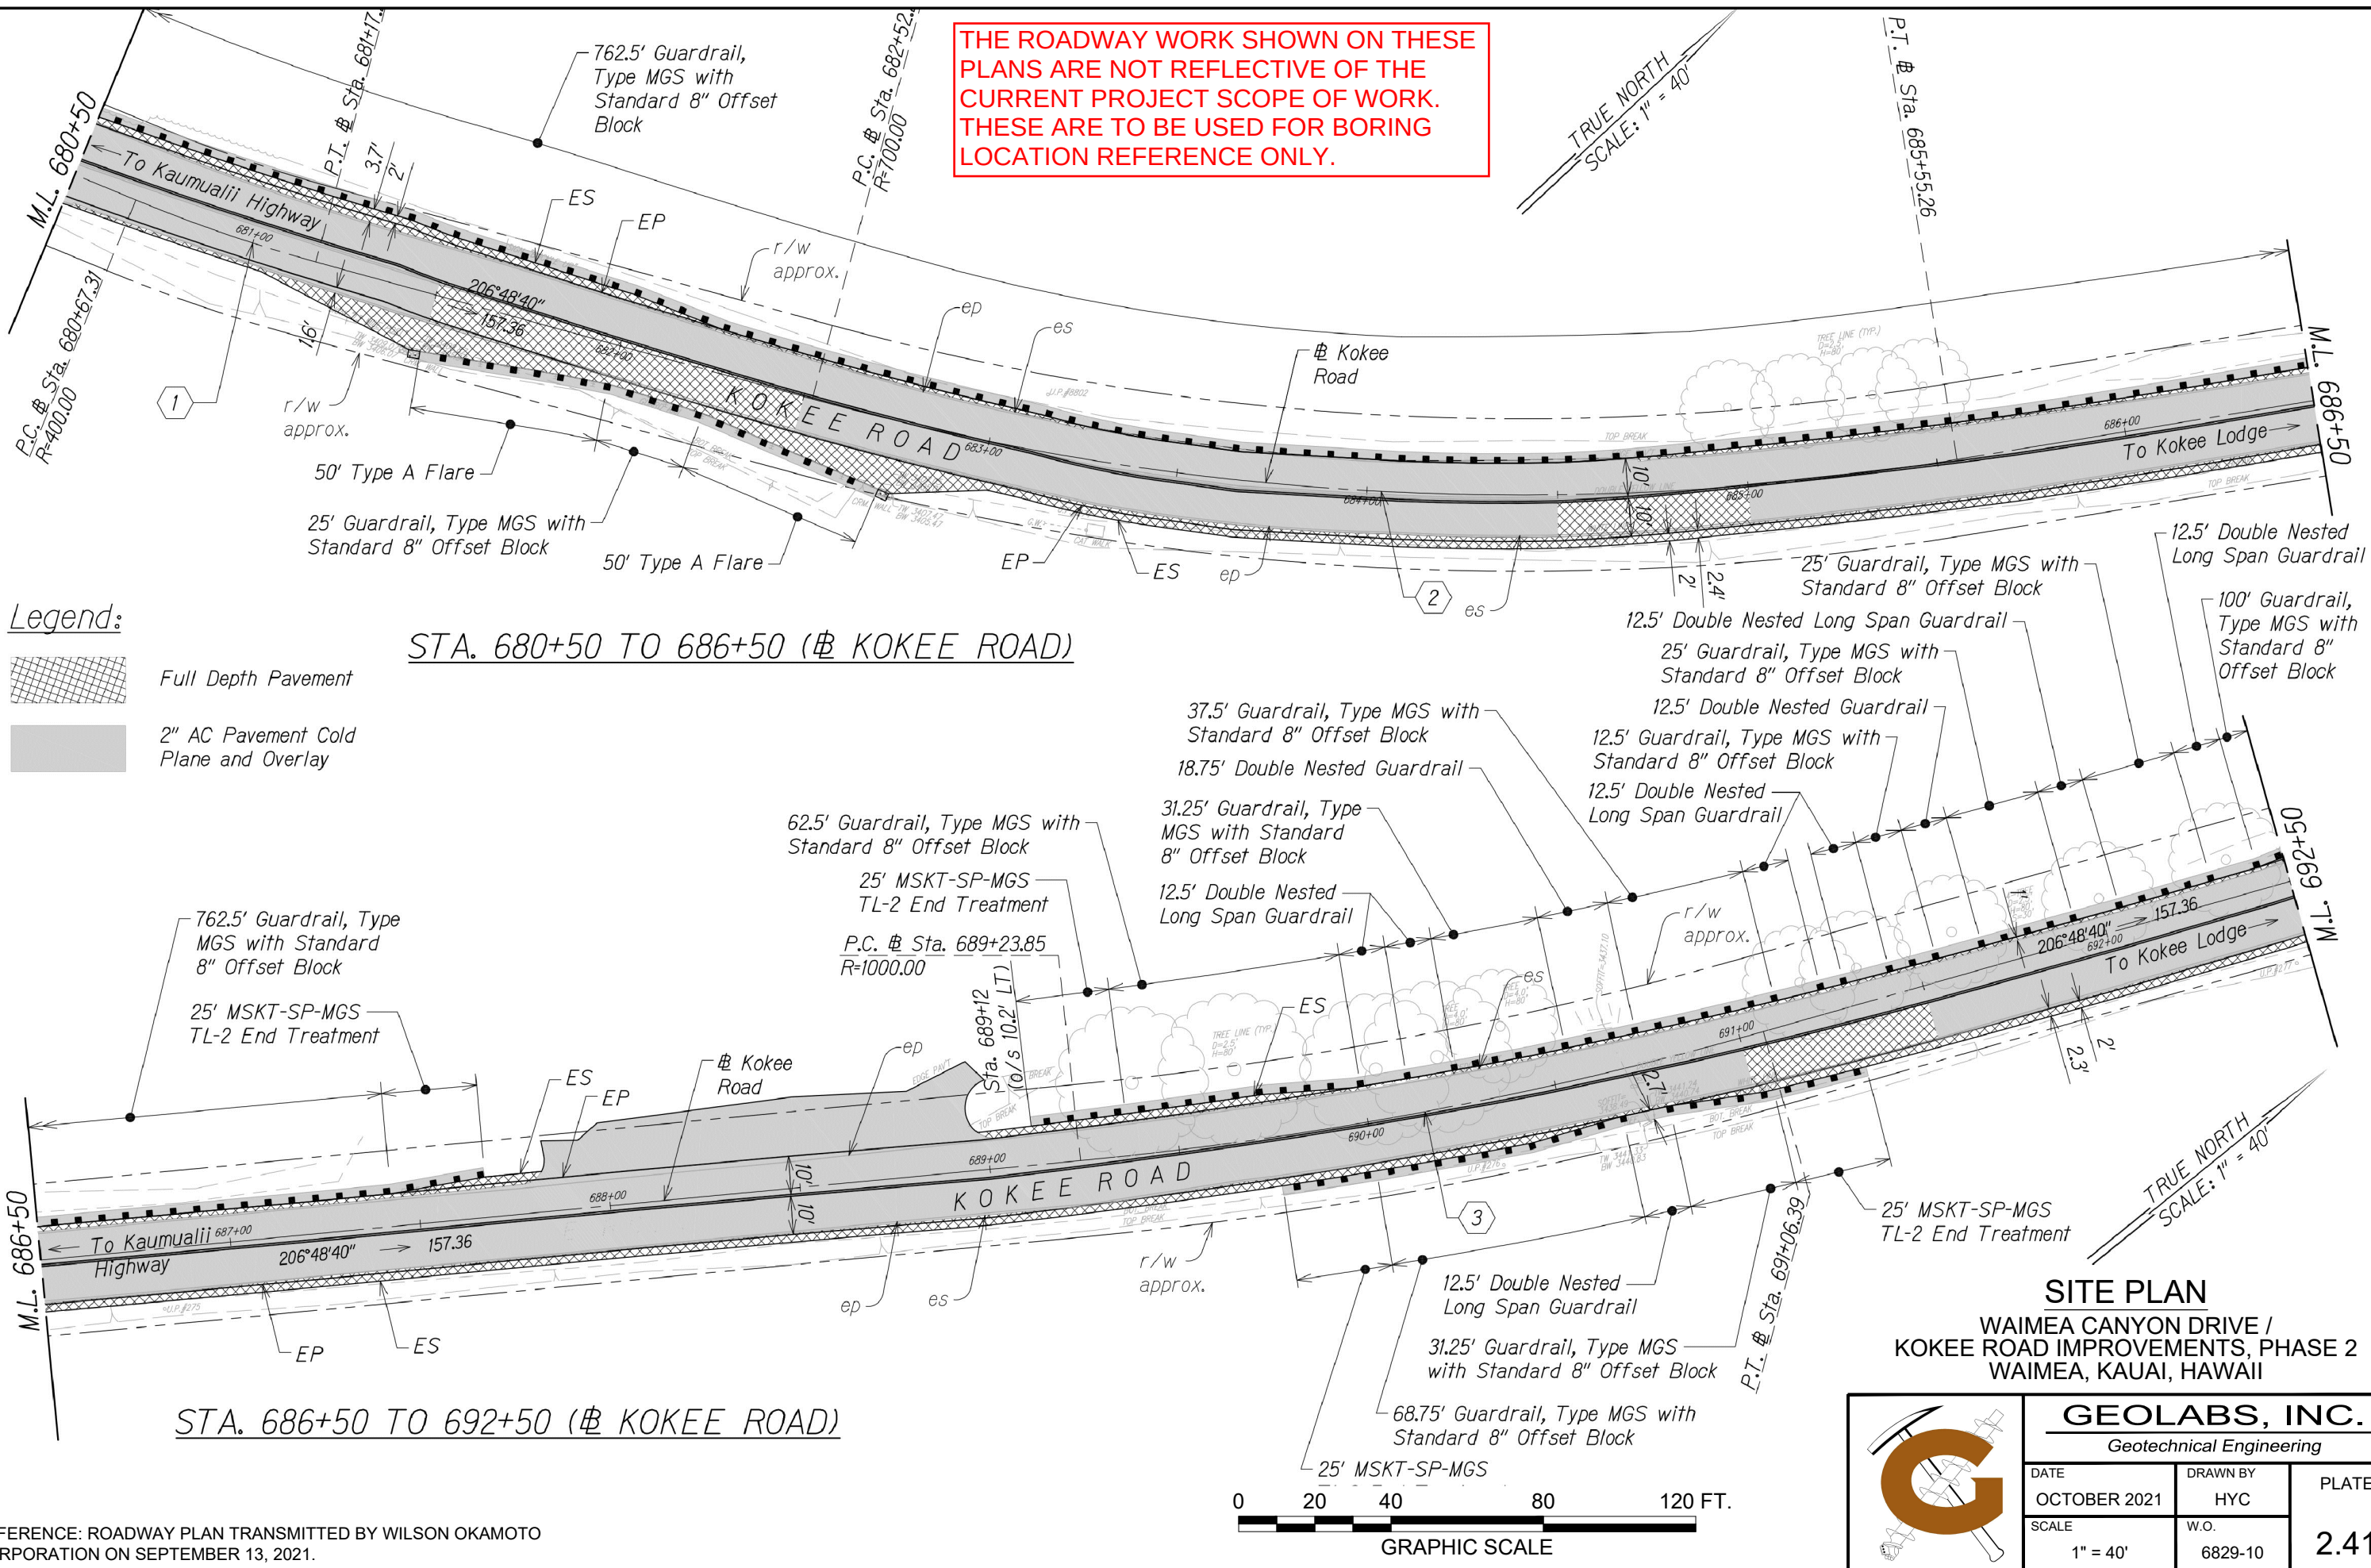

Legend:

- Full Depth Pavement
- 2" AC Pavement Cold Plane and Overlay


STA. 680+50 TO 686+50 (# KOKEE ROAD)


STA. 686+50 TO 692+50 (# KOKEE ROAD)

SITE PLAN
WAIMEA CANYON DRIVE /
KOKEE ROAD IMPROVEMENTS, PHASE 2
WAIMEA, KAUAI, HAWAII




GEOLABS, INC.		
Geotechnical Engineering		
DATE	DRAWN BY	PLATE
OCTOBER 2021	HYC	
SCALE	W.O.	
1" = 40'	6829-10	2.41

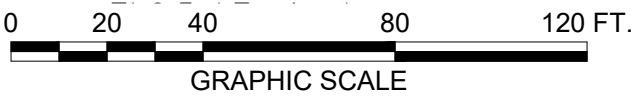

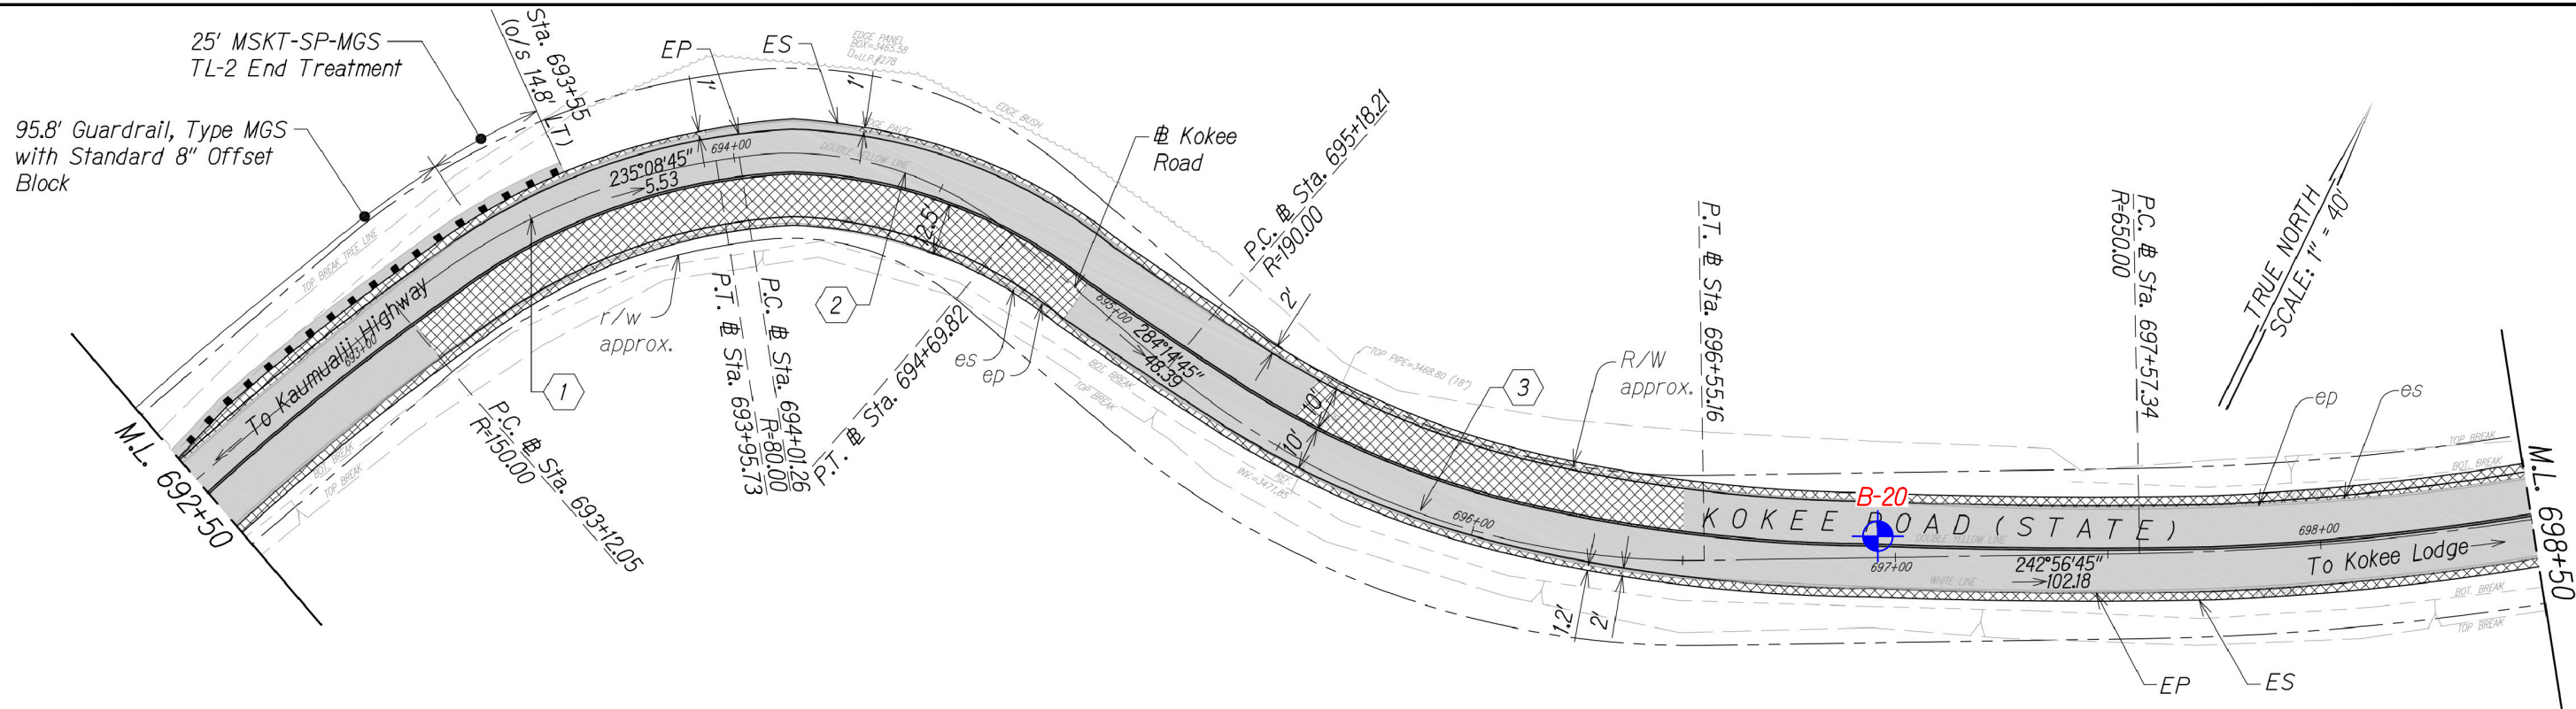


STA. 692+50 TO 698+50 (# KOKEE ROAD)

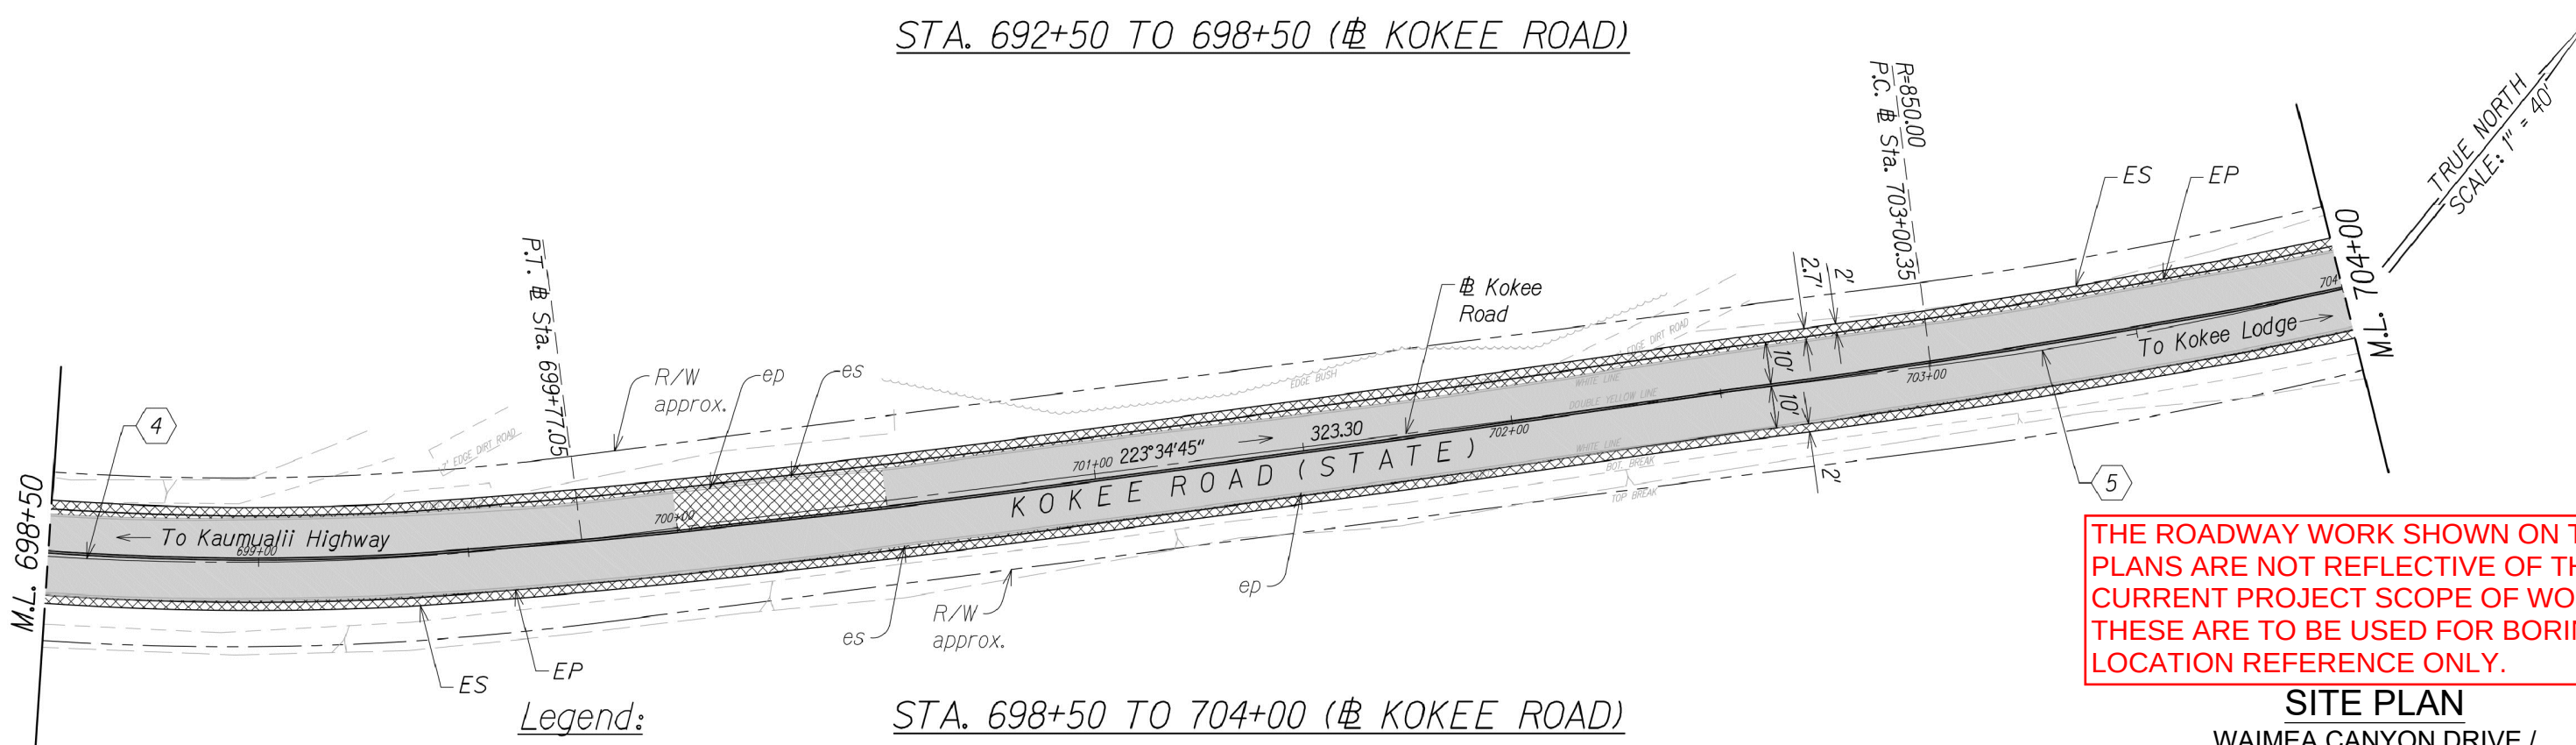

Legend:



Full Depth Pavement

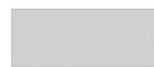

2" AC Pavement Cold Plane and Overlay



Approximate Boring Location

STA. 698+50 TO 704+00 (# KOKEE ROAD)

THE ROADWAY WORK SHOWN ON THESE PLANS ARE NOT REFLECTIVE OF THE CURRENT PROJECT SCOPE OF WORK. THESE ARE TO BE USED FOR BORING LOCATION REFERENCE ONLY.

SITE PLAN

WAMEA CANYON DRIVE /
KOKEE ROAD IMPROVEMENTS, PHASE 2
WAMEA, KAUAI, HAWAII



GEOLABS, INC.

Geotechnical Engineering

DATE
OCTOBER 2021

DRAWN BY
HYC

PLATE

SCALE
1" = 40'

W.O.
6829-10


2.42




REFERENCE: ROADWAY PLAN TRANSMITTED BY WILSON OKAMOTO CORPORATION ON SEPTEMBER 13, 2021.


CAD User: HENRY File Last Updated: November 05, 2021 3:47:19pm Plot Date: November 05, 2021 - 4:57:27pm
File: C:\Users\henry\AppData\Local\Temp\AgPublish_23540\6829-10\SitePlan.dwg2.43
Plotter: DWG To PDF - GEO.pc3 PlotStyle: CPSnew-STD Half.dwg

REFERENCE: ROADWAY PLAN TRANSMITTED BY WILSON OKAMOTO CORPORATION ON SEPTEMBER 13, 2021.

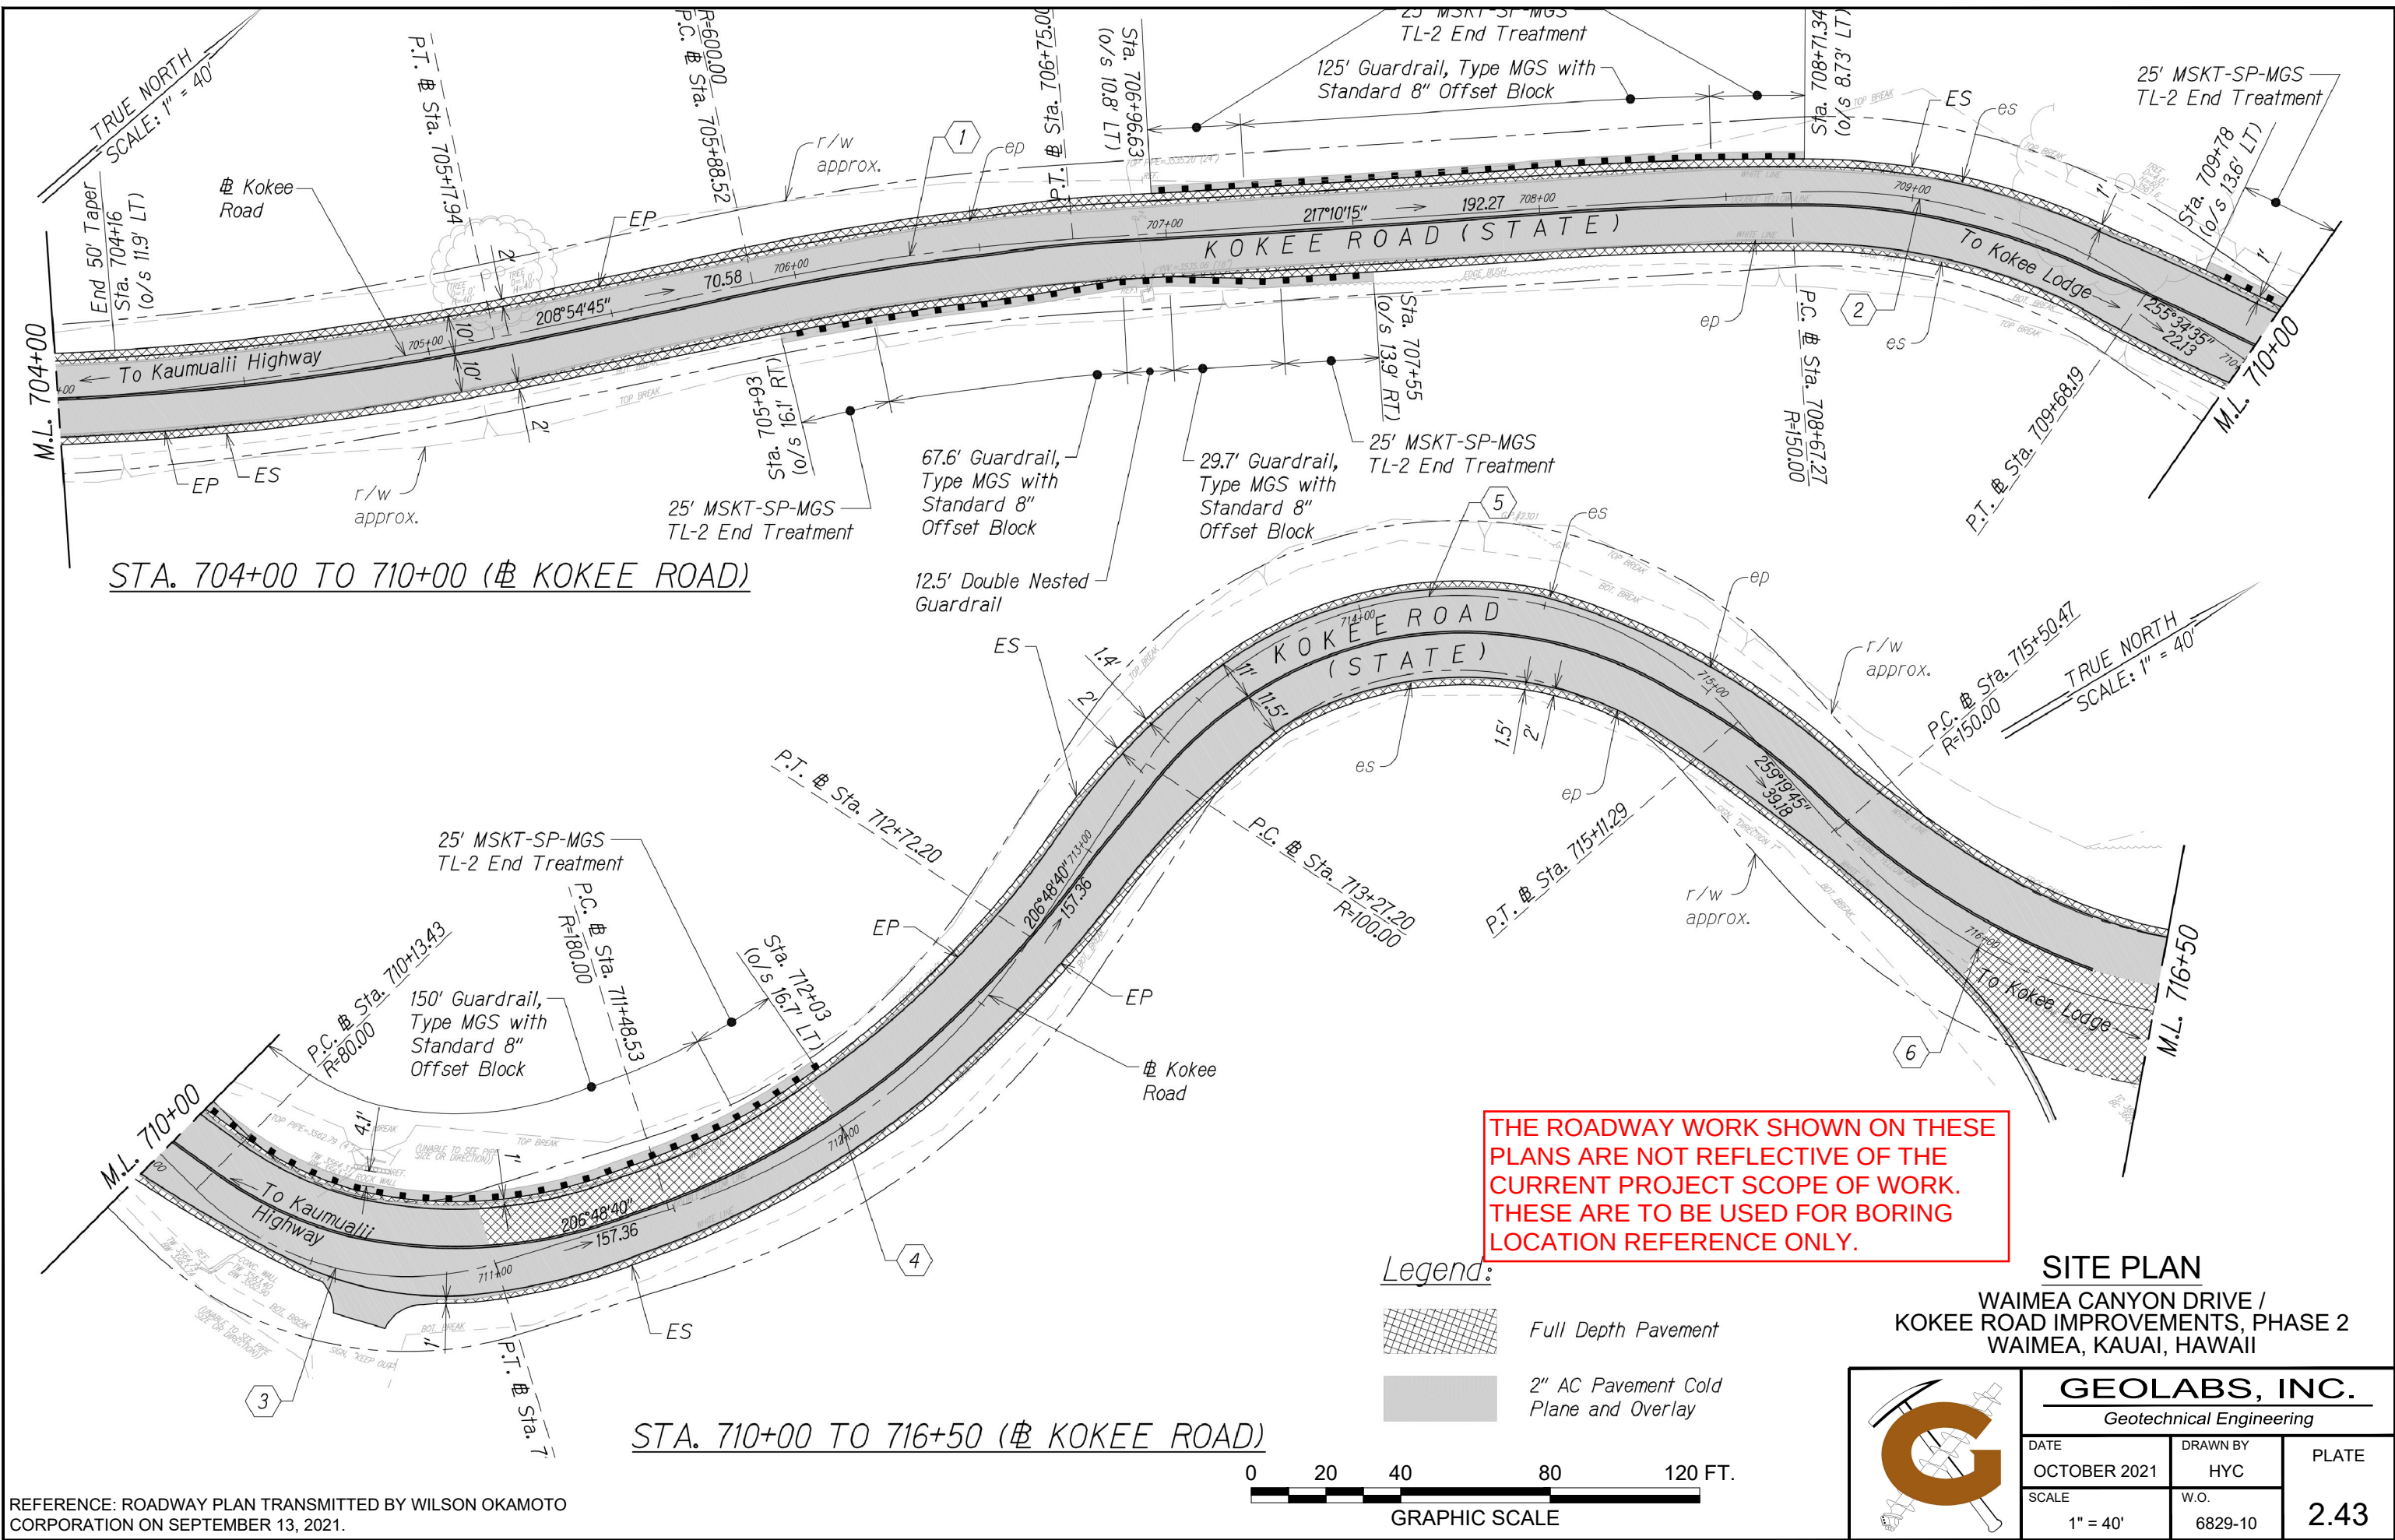


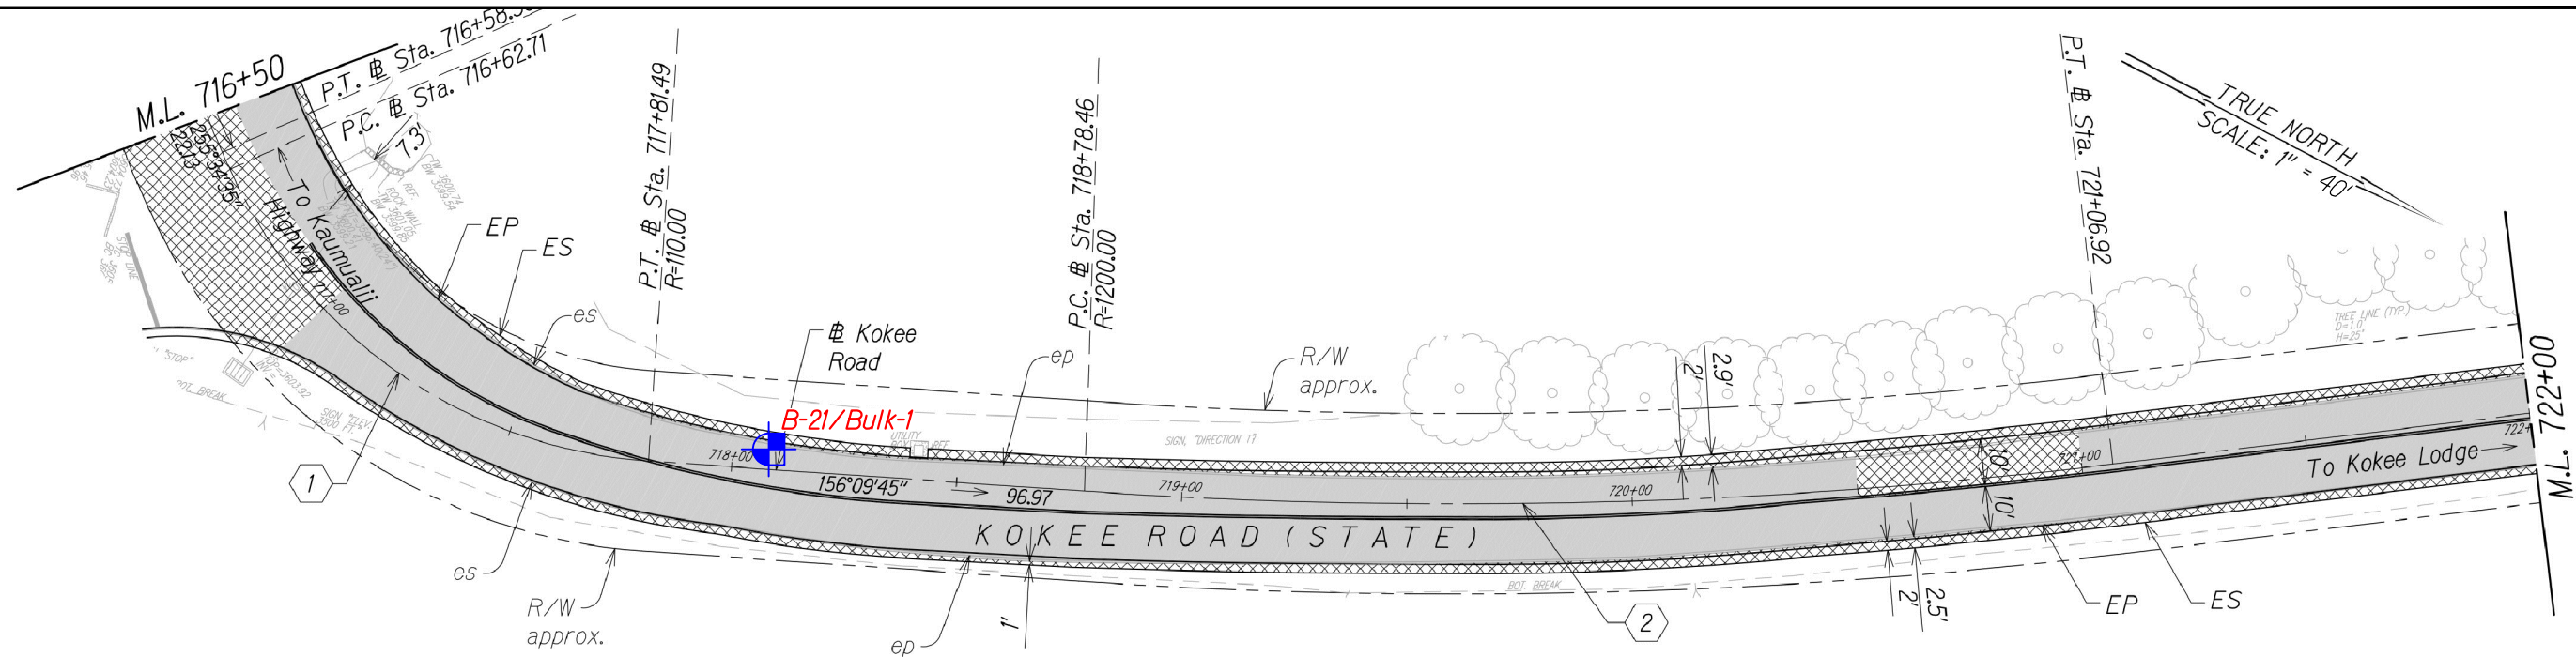

Legend:

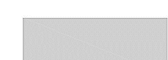-  Full Depth Pavement
-  2" AC Pavement Cold Plane and Overlay
-  Approximate Boring Location
-  Approximate Bulk Sample Location

STA. 716+50 TO 722+00 (# KOKEE ROAD)

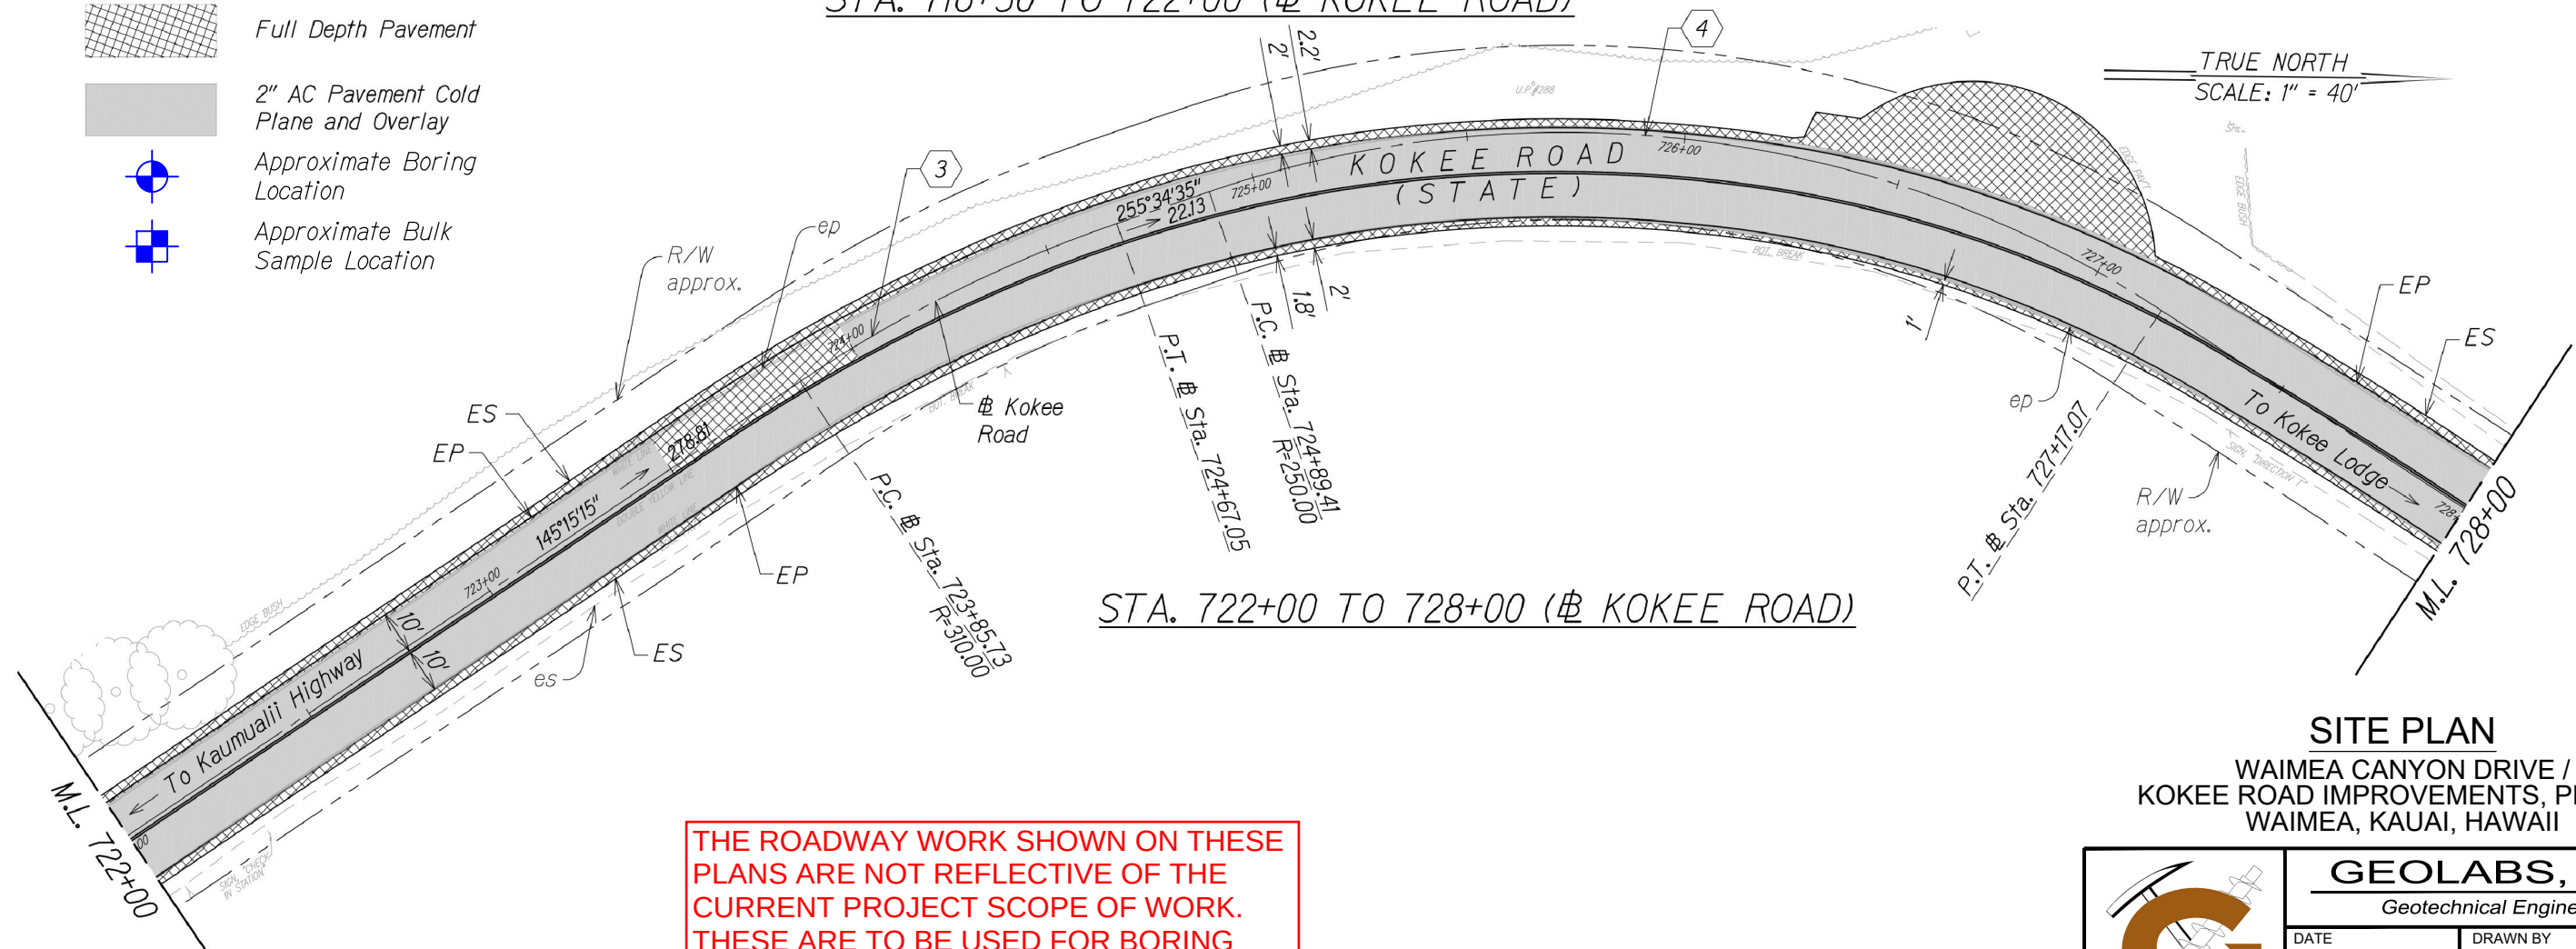

STA. 722+00 TO 728+00 (# KOKEE ROAD)

THE ROADWAY WORK SHOWN ON THESE PLANS ARE NOT REFLECTIVE OF THE CURRENT PROJECT SCOPE OF WORK. THESE ARE TO BE USED FOR BORING LOCATION REFERENCE ONLY.



SITE PLAN


WAIMEA CANYON DRIVE /
KOKEE ROAD IMPROVEMENTS, PHASE 2
WAIMEA, KAUAI, HAWAII



GEOLABS, INC.

Geotechnical Engineering

DATE	DRAWN BY	PLATE
OCTOBER 2021	HYC	
SCALE	W.O.	
1" = 40'	6829-10	2.44

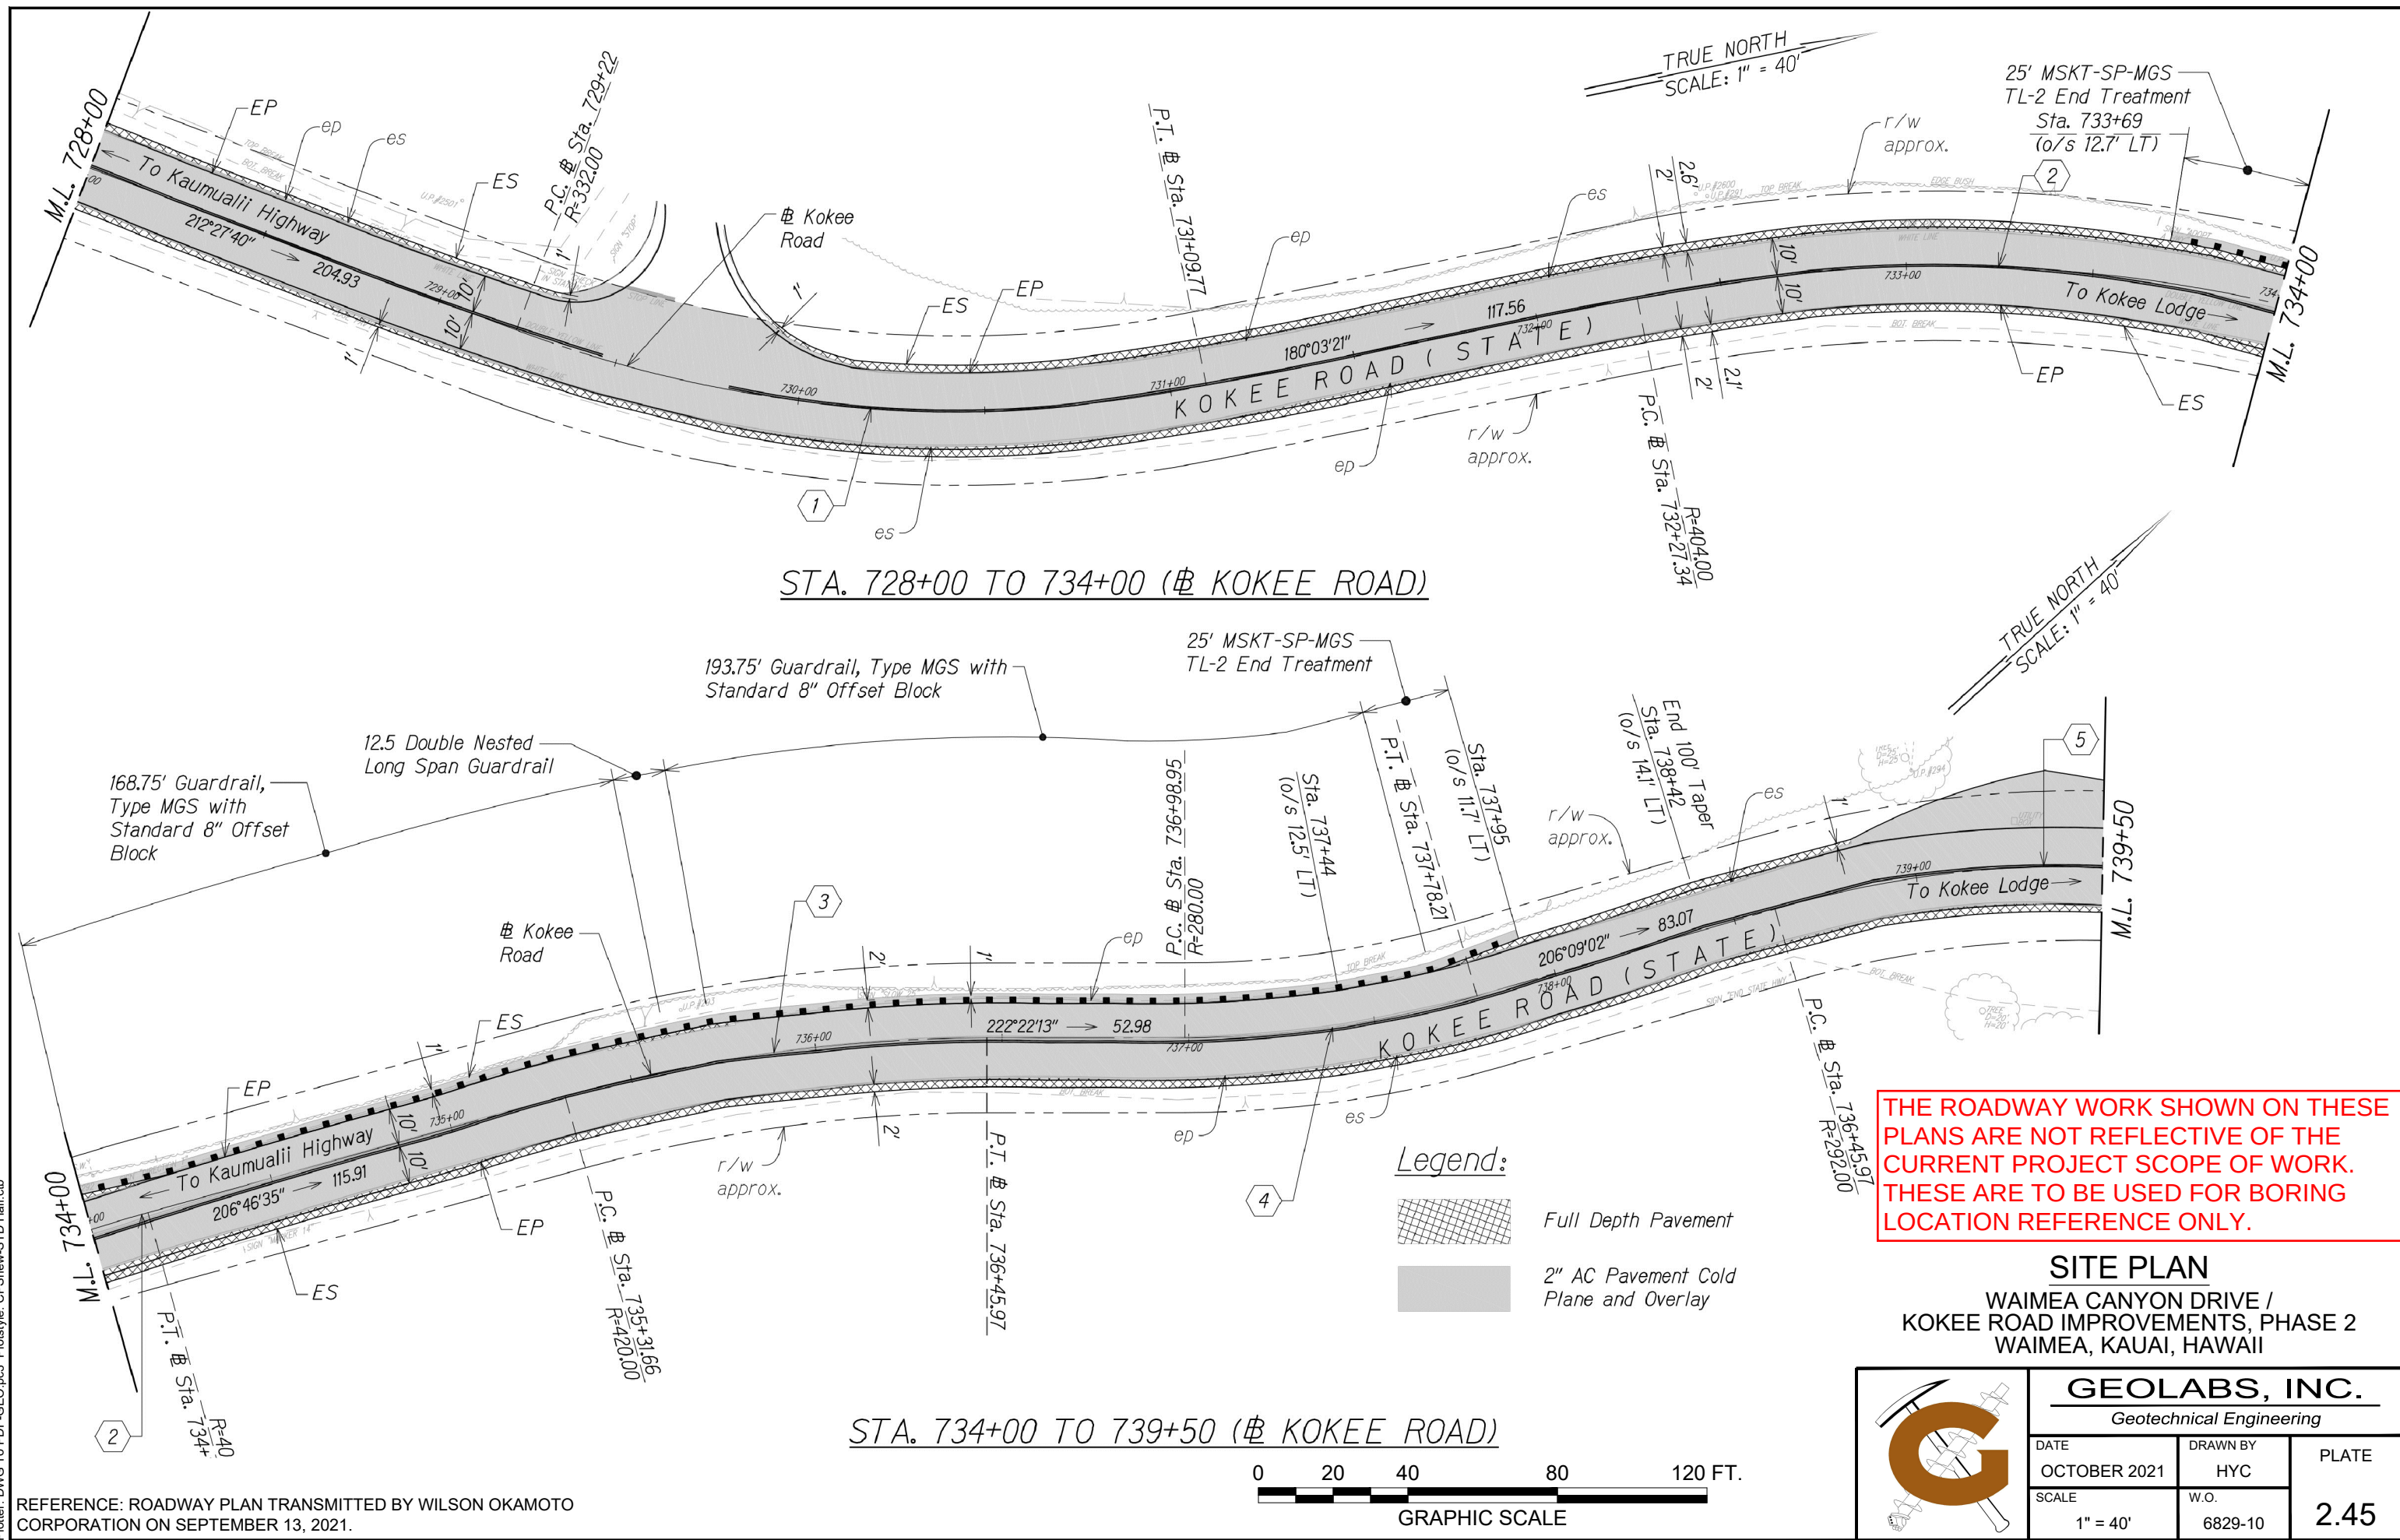

CAD User: HENRY File Last Updated: November 05, 2021 3:47:19pm Plot Date: November 05, 2021 - 4:57:43pm
File: C:\Users\henry\AppData\Local\Temp\AgPublish_23540\6829-10\SitePlan.dwg2.45
Plotter: DWG To PDF - GEO.pc3 PlotStyle: CPSnew-STD Half.dtb

REFERENCE: ROADWAY PLAN TRANSMITTED BY WILSON OKAMOTO CORPORATION ON SEPTEMBER 13, 2021.

