
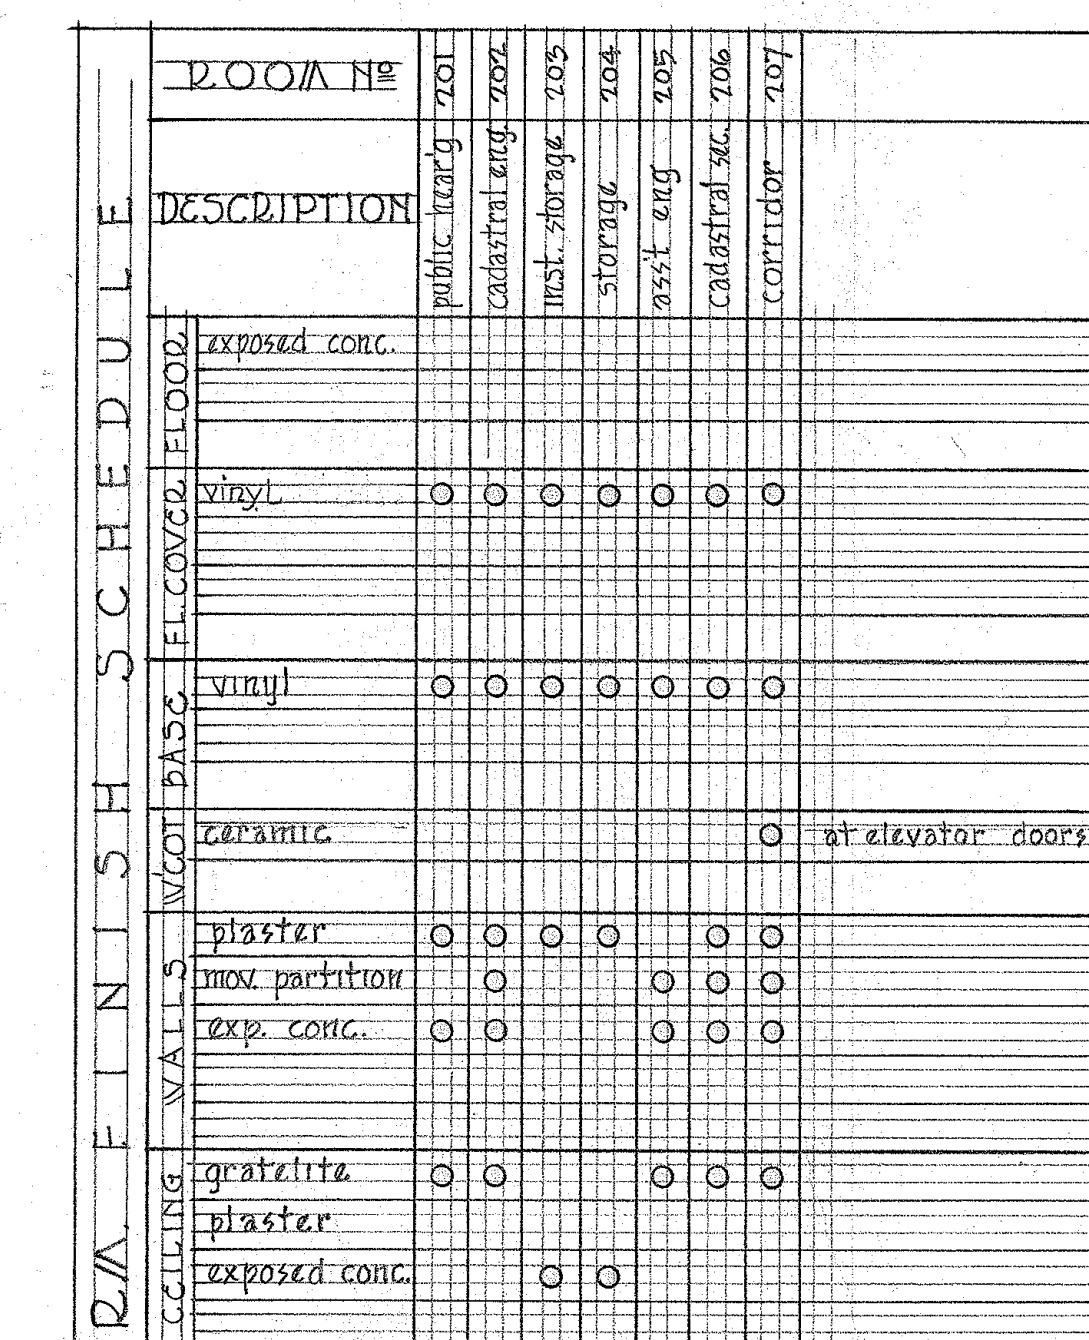


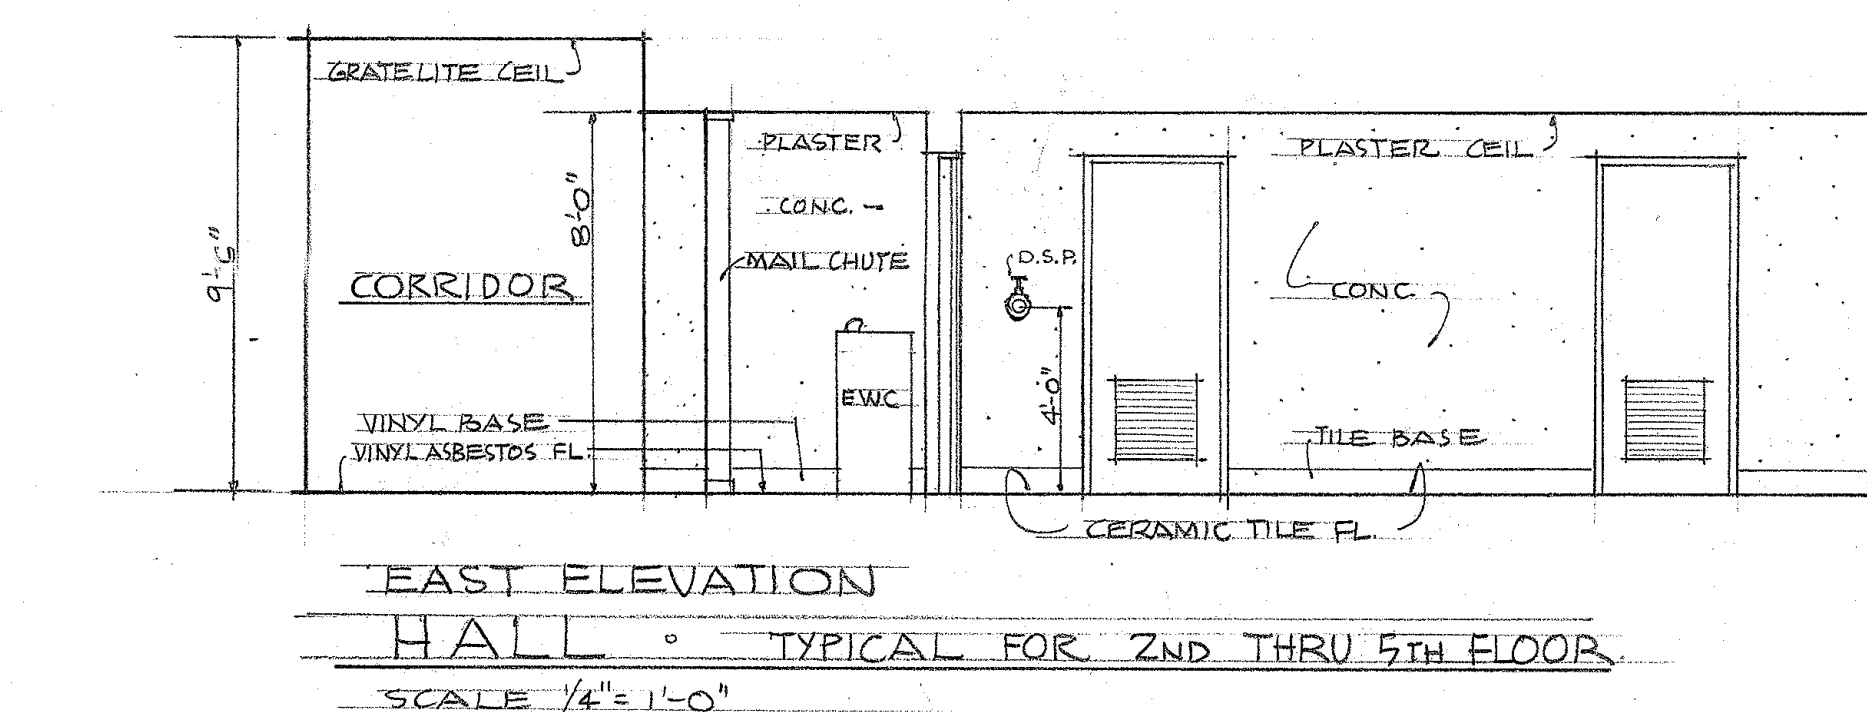


TERRITORY OF HAWAII
HIGHWAY DEPARTMENT BUILDING
PUNCHBOWL & QUEEN ST. HONOLULU, T.H.


SECOND FLOOR PLAN

LAW & WILSON
ARCHITECTS & ENGINEERS
P. O. BOX 3288 • HONOLULU, T. H.
JOB NO 747-01


JOB NO.
5994-8

SHEET
8
OF 46









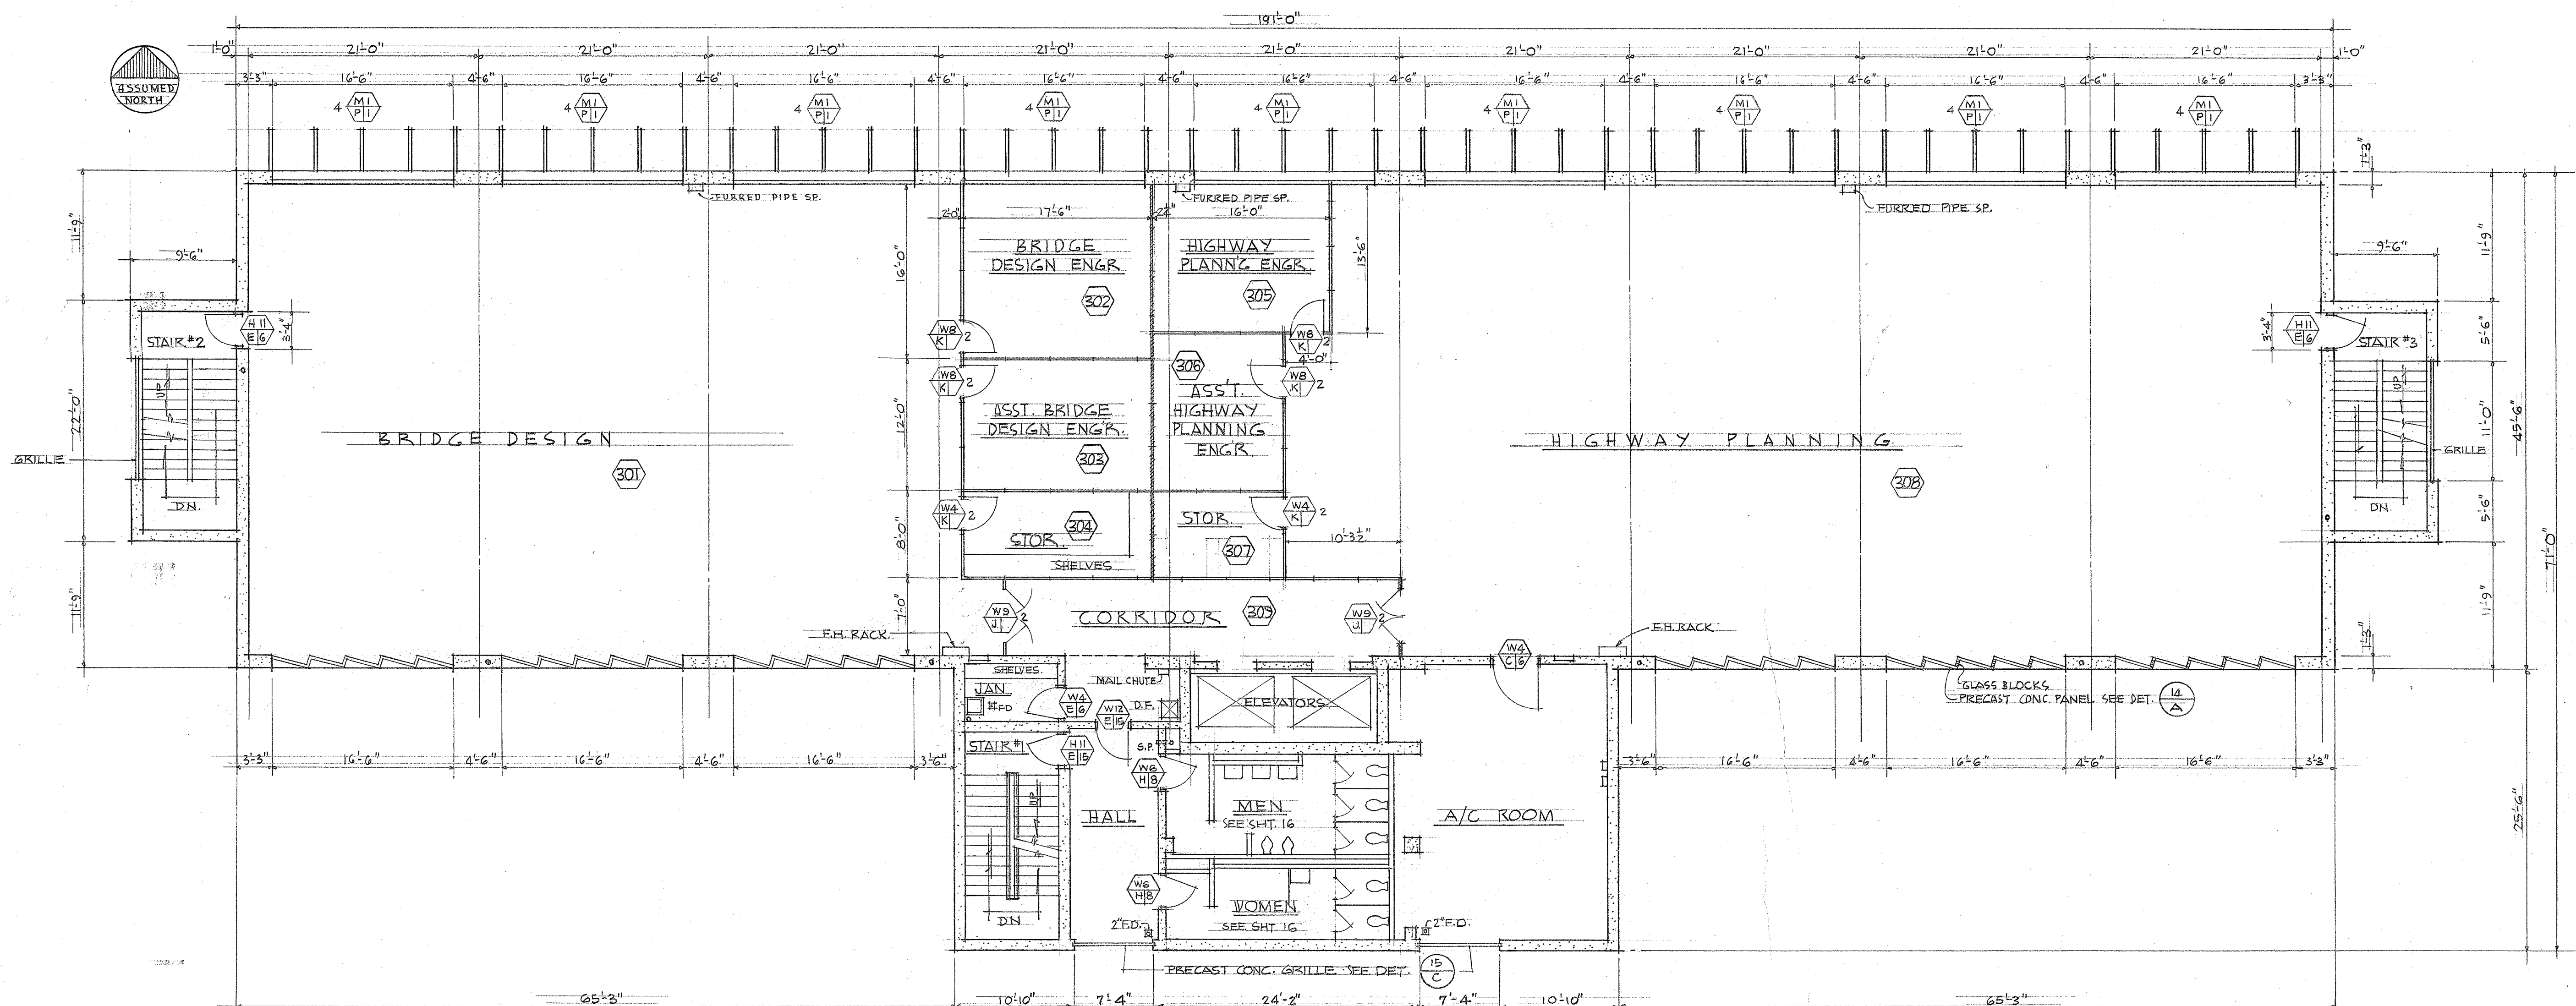


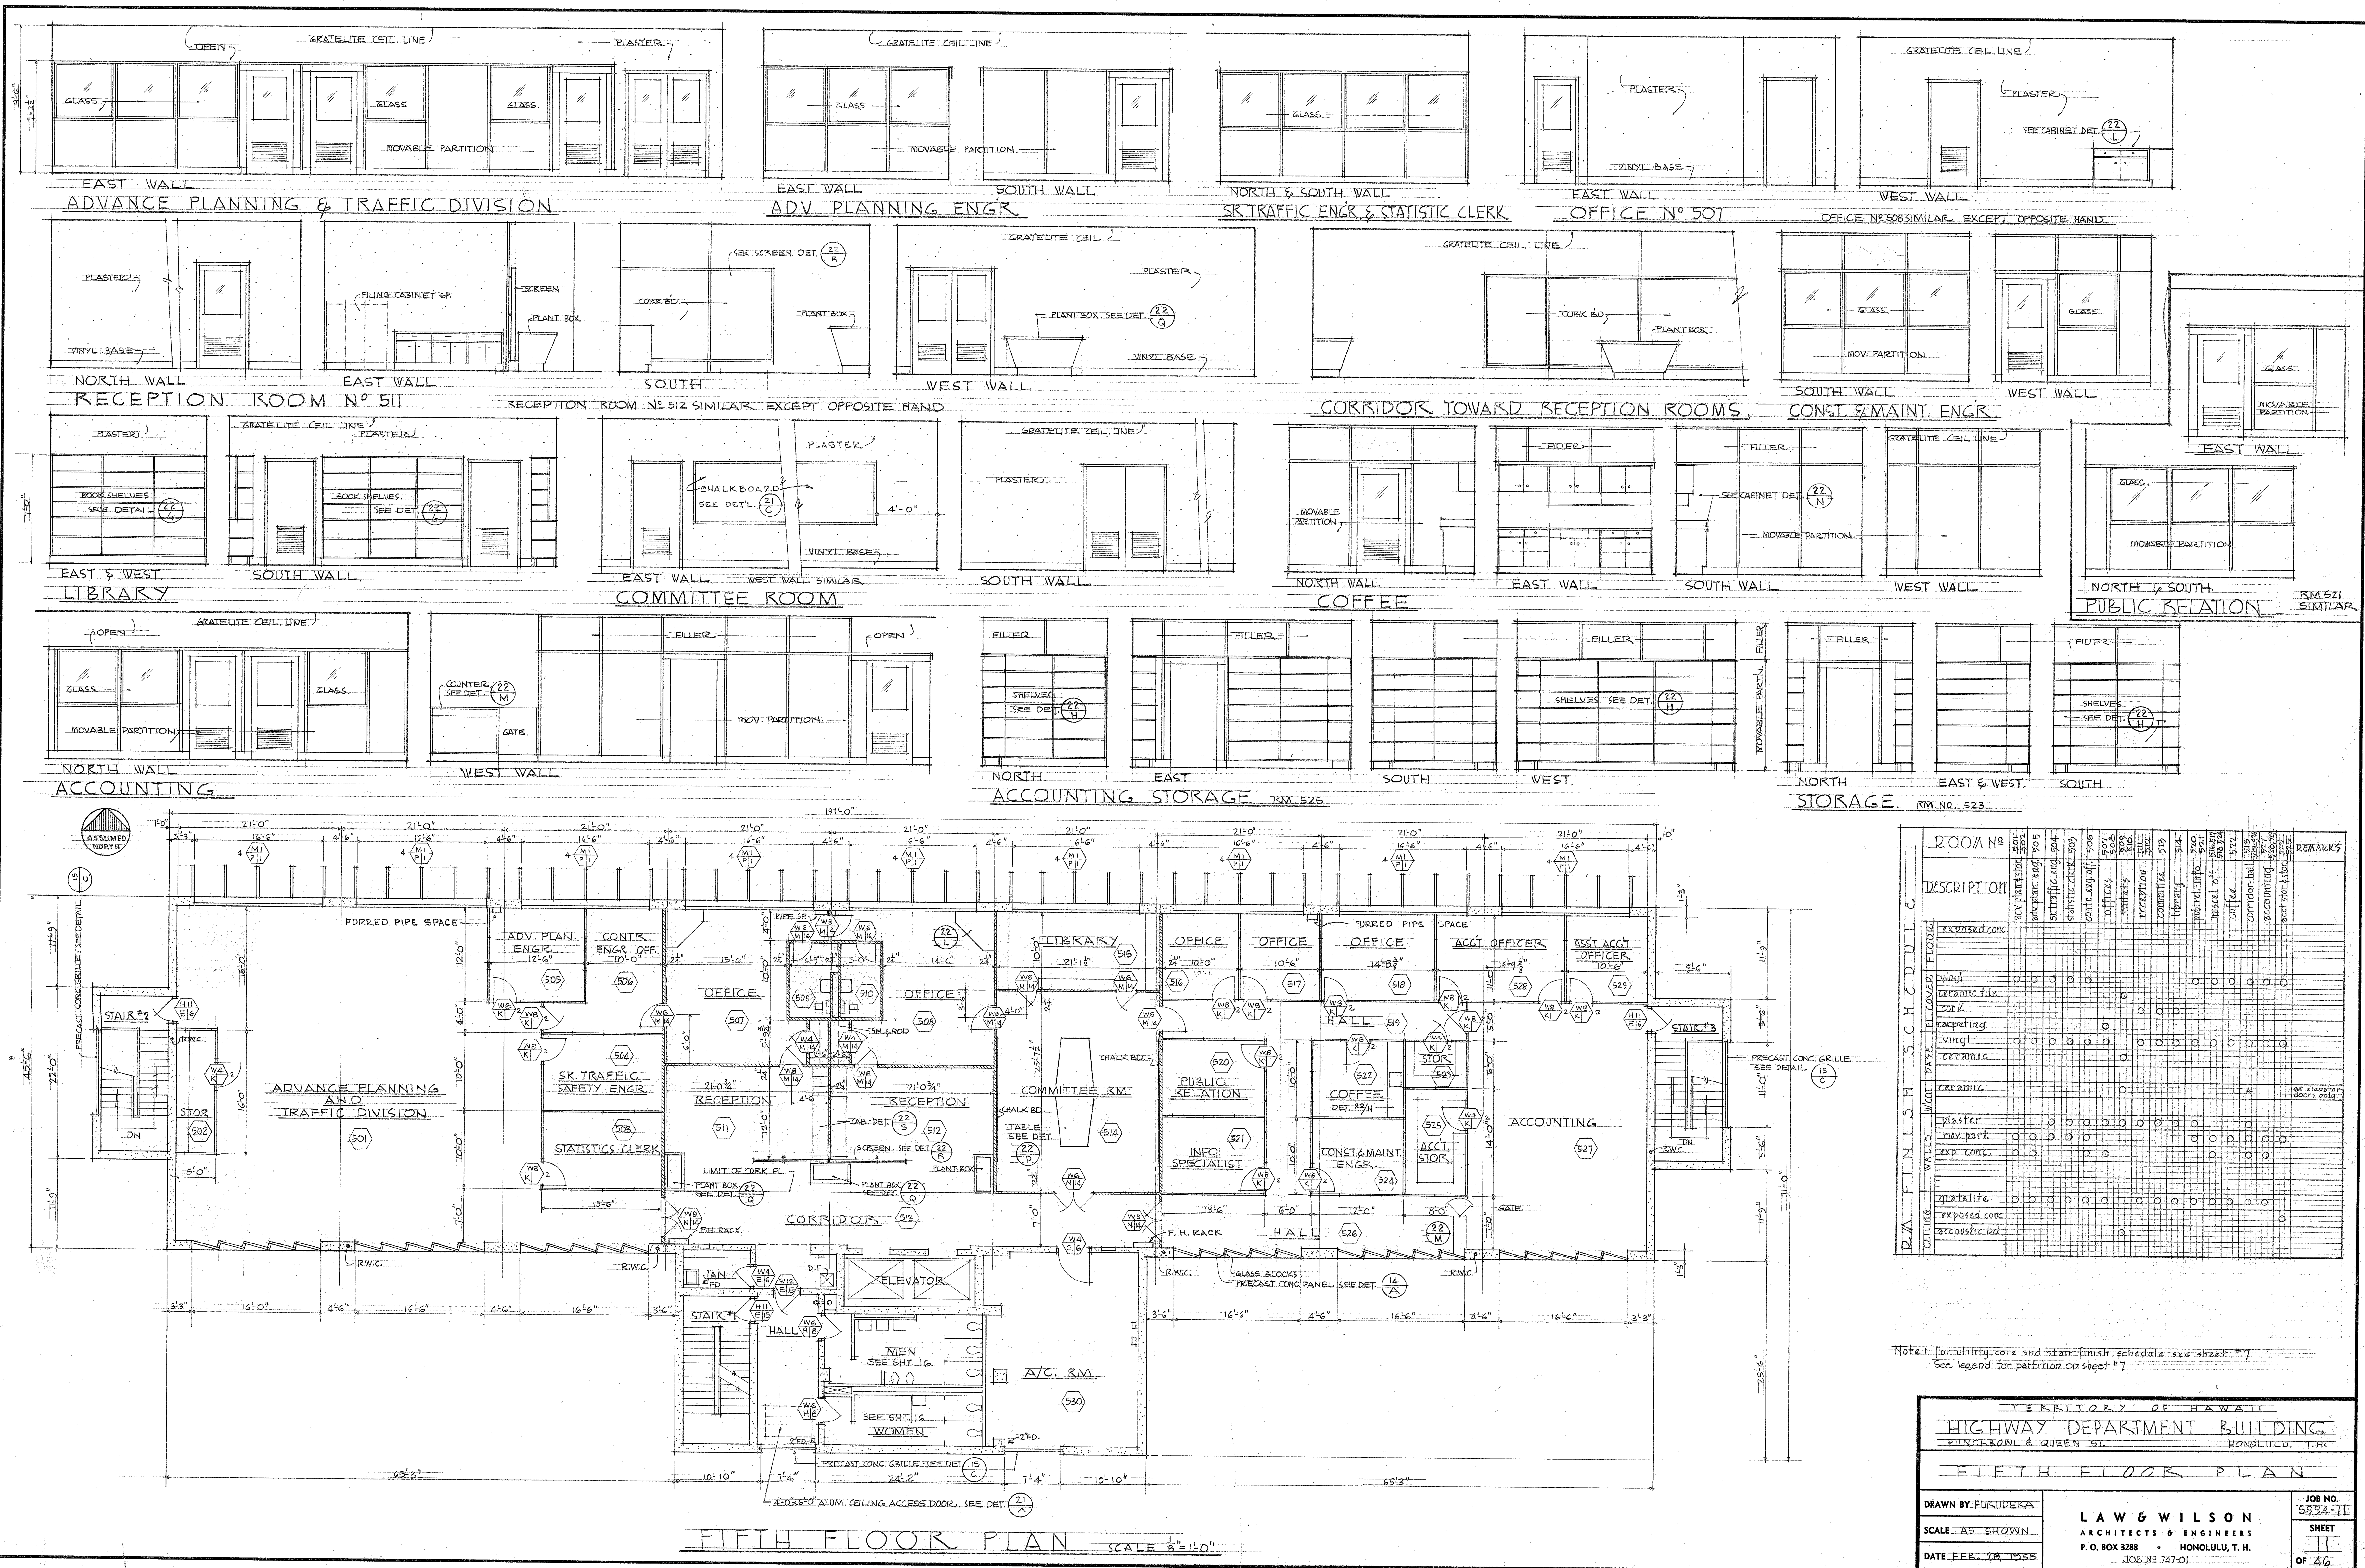


ROOM NO.		DESCRIPTION		501		502		503		157	
----------	--	-------------	--	-----	--	-----	--	------	--	------	--	-----	--

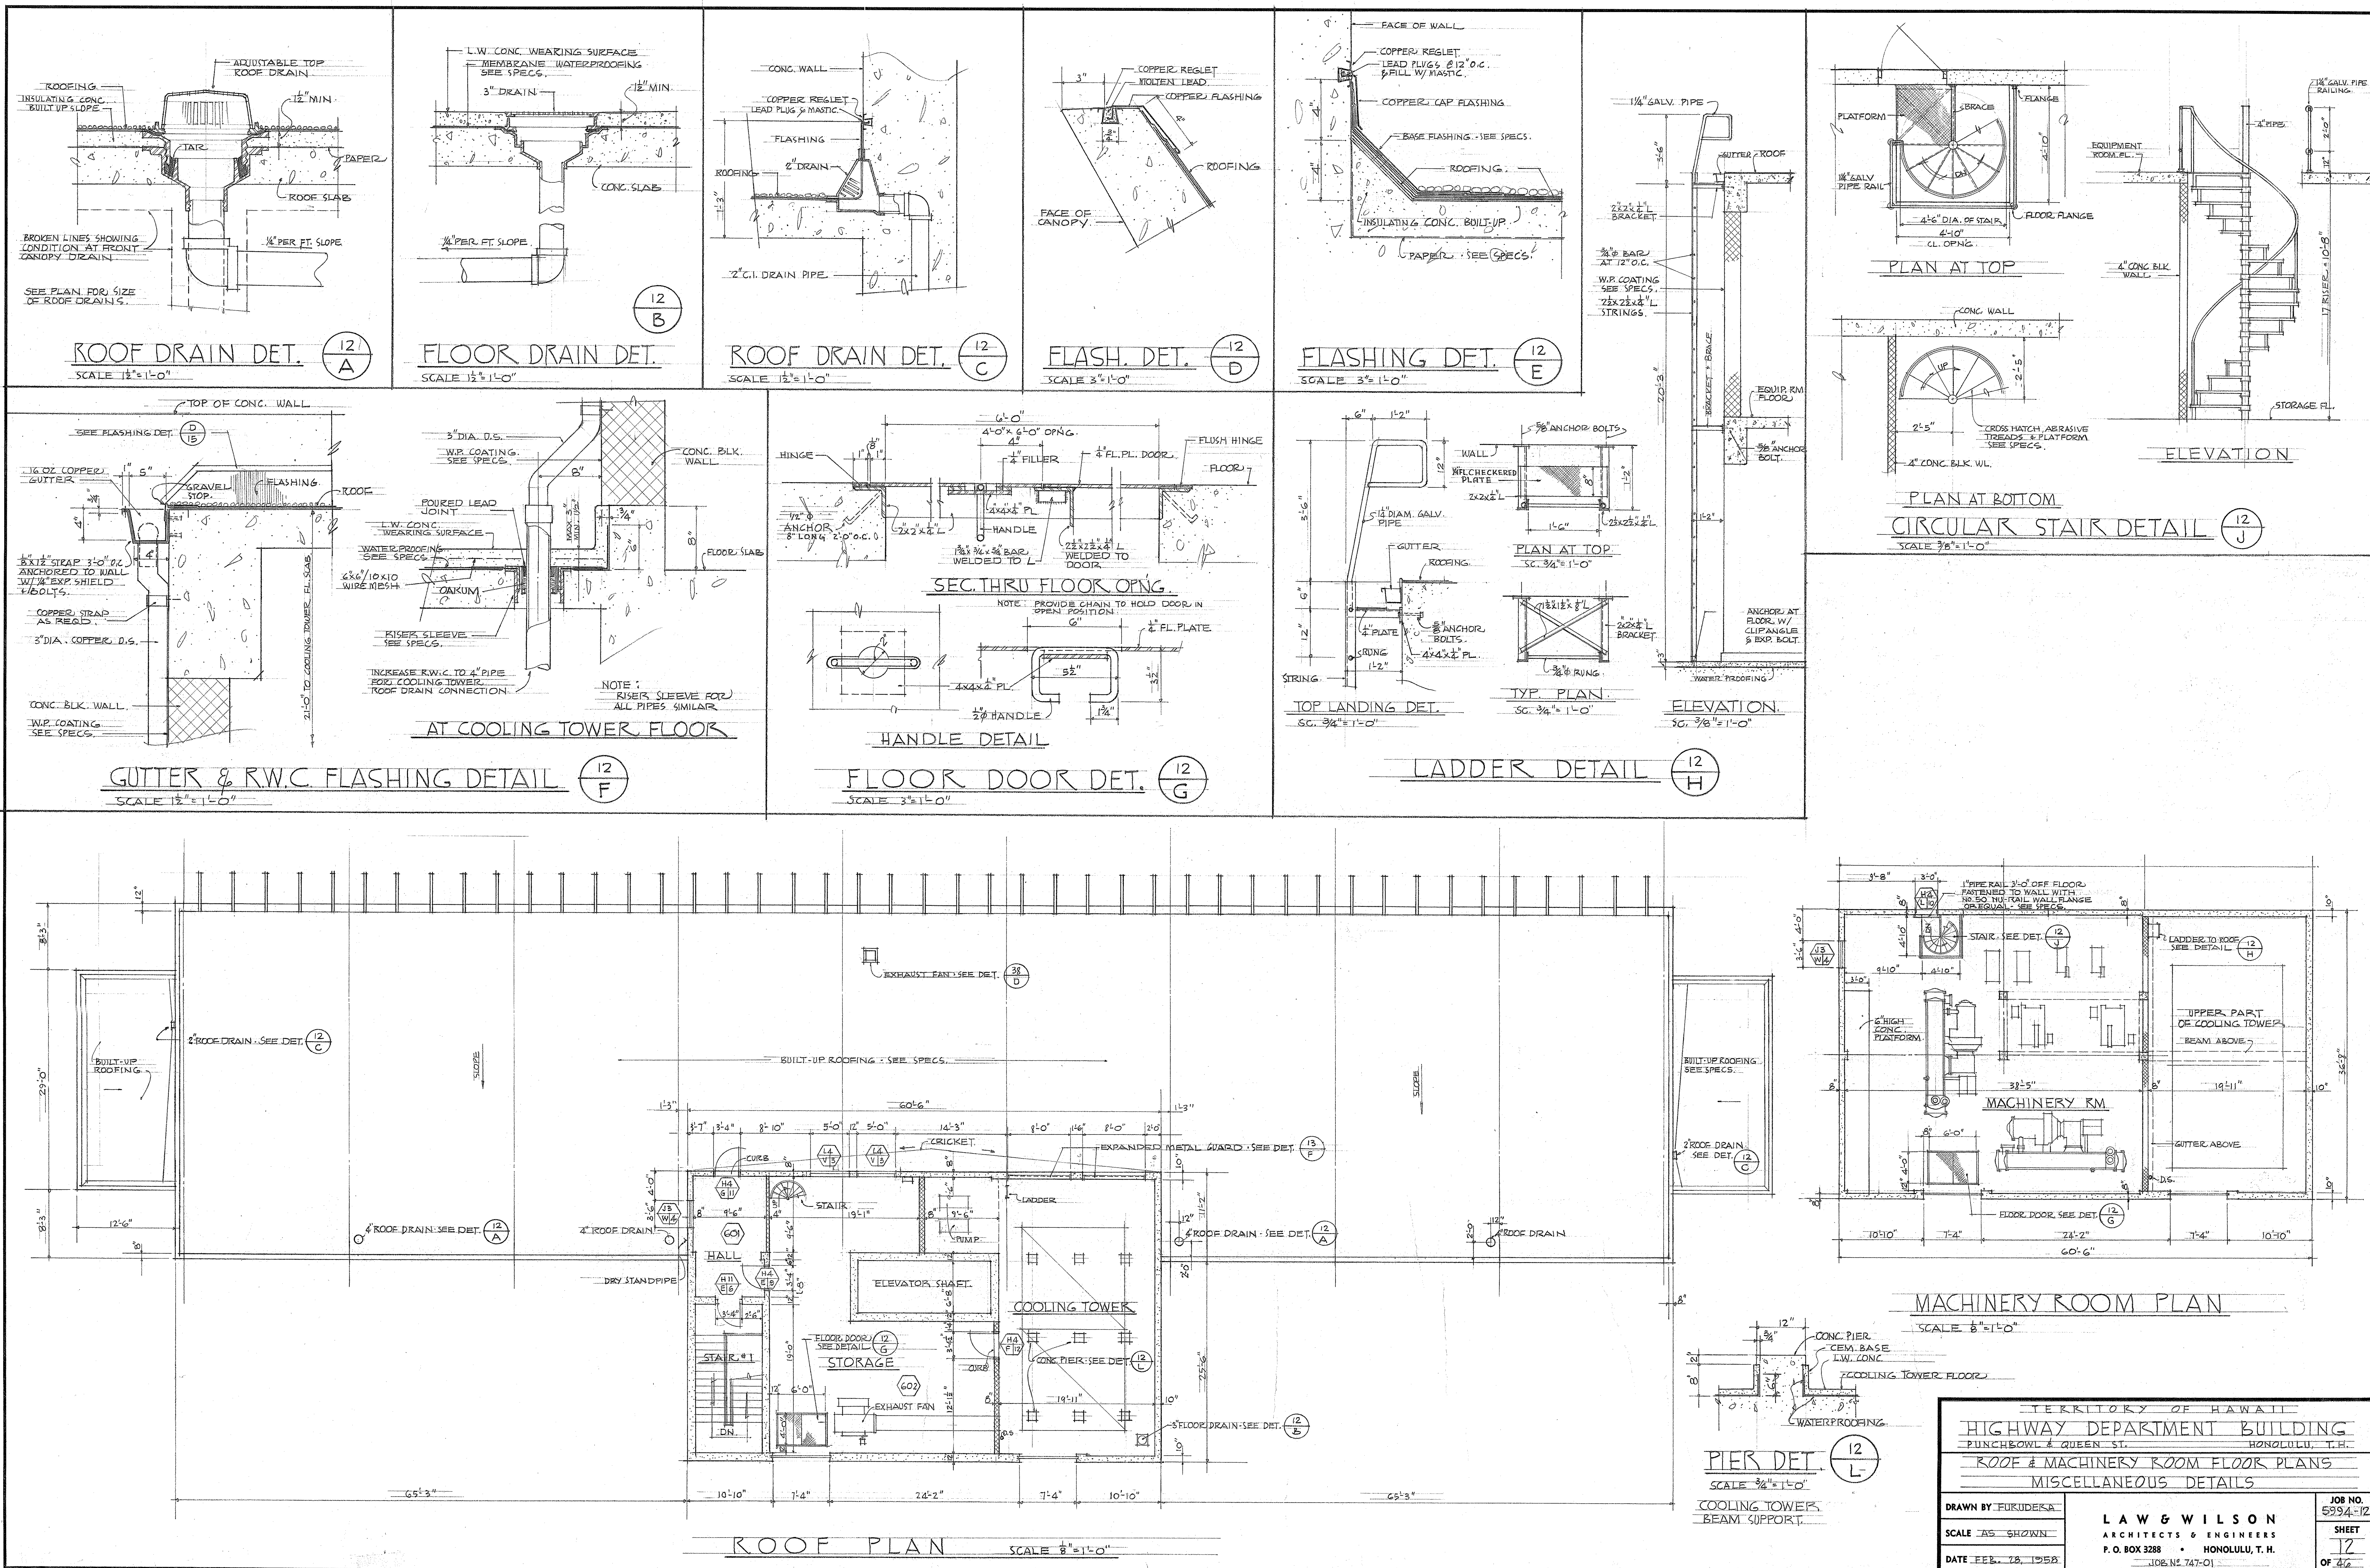


TERRITORY OF HAWAII	
HIGHWAY DEPARTMENT BUILDING	
PUNCHBOWL & QUEEN ST. HONOLULU, T.H.	
ROOF & MACHINERY ROOM FLOOR PLANS	
MISCELLANEOUS DETAILS	
DRAWN BY: FURUKES	JOB NO. 5994-12
SCALE: AS SHOWN	SHEET 17
DATE: FEB. 28, 1958	OF 46
LAW & WILSON	
ARCHITECTS & ENGINEERS	
P.O. BOX 3288 HONOLULU, T.H.	
JOB NO. 747-01	

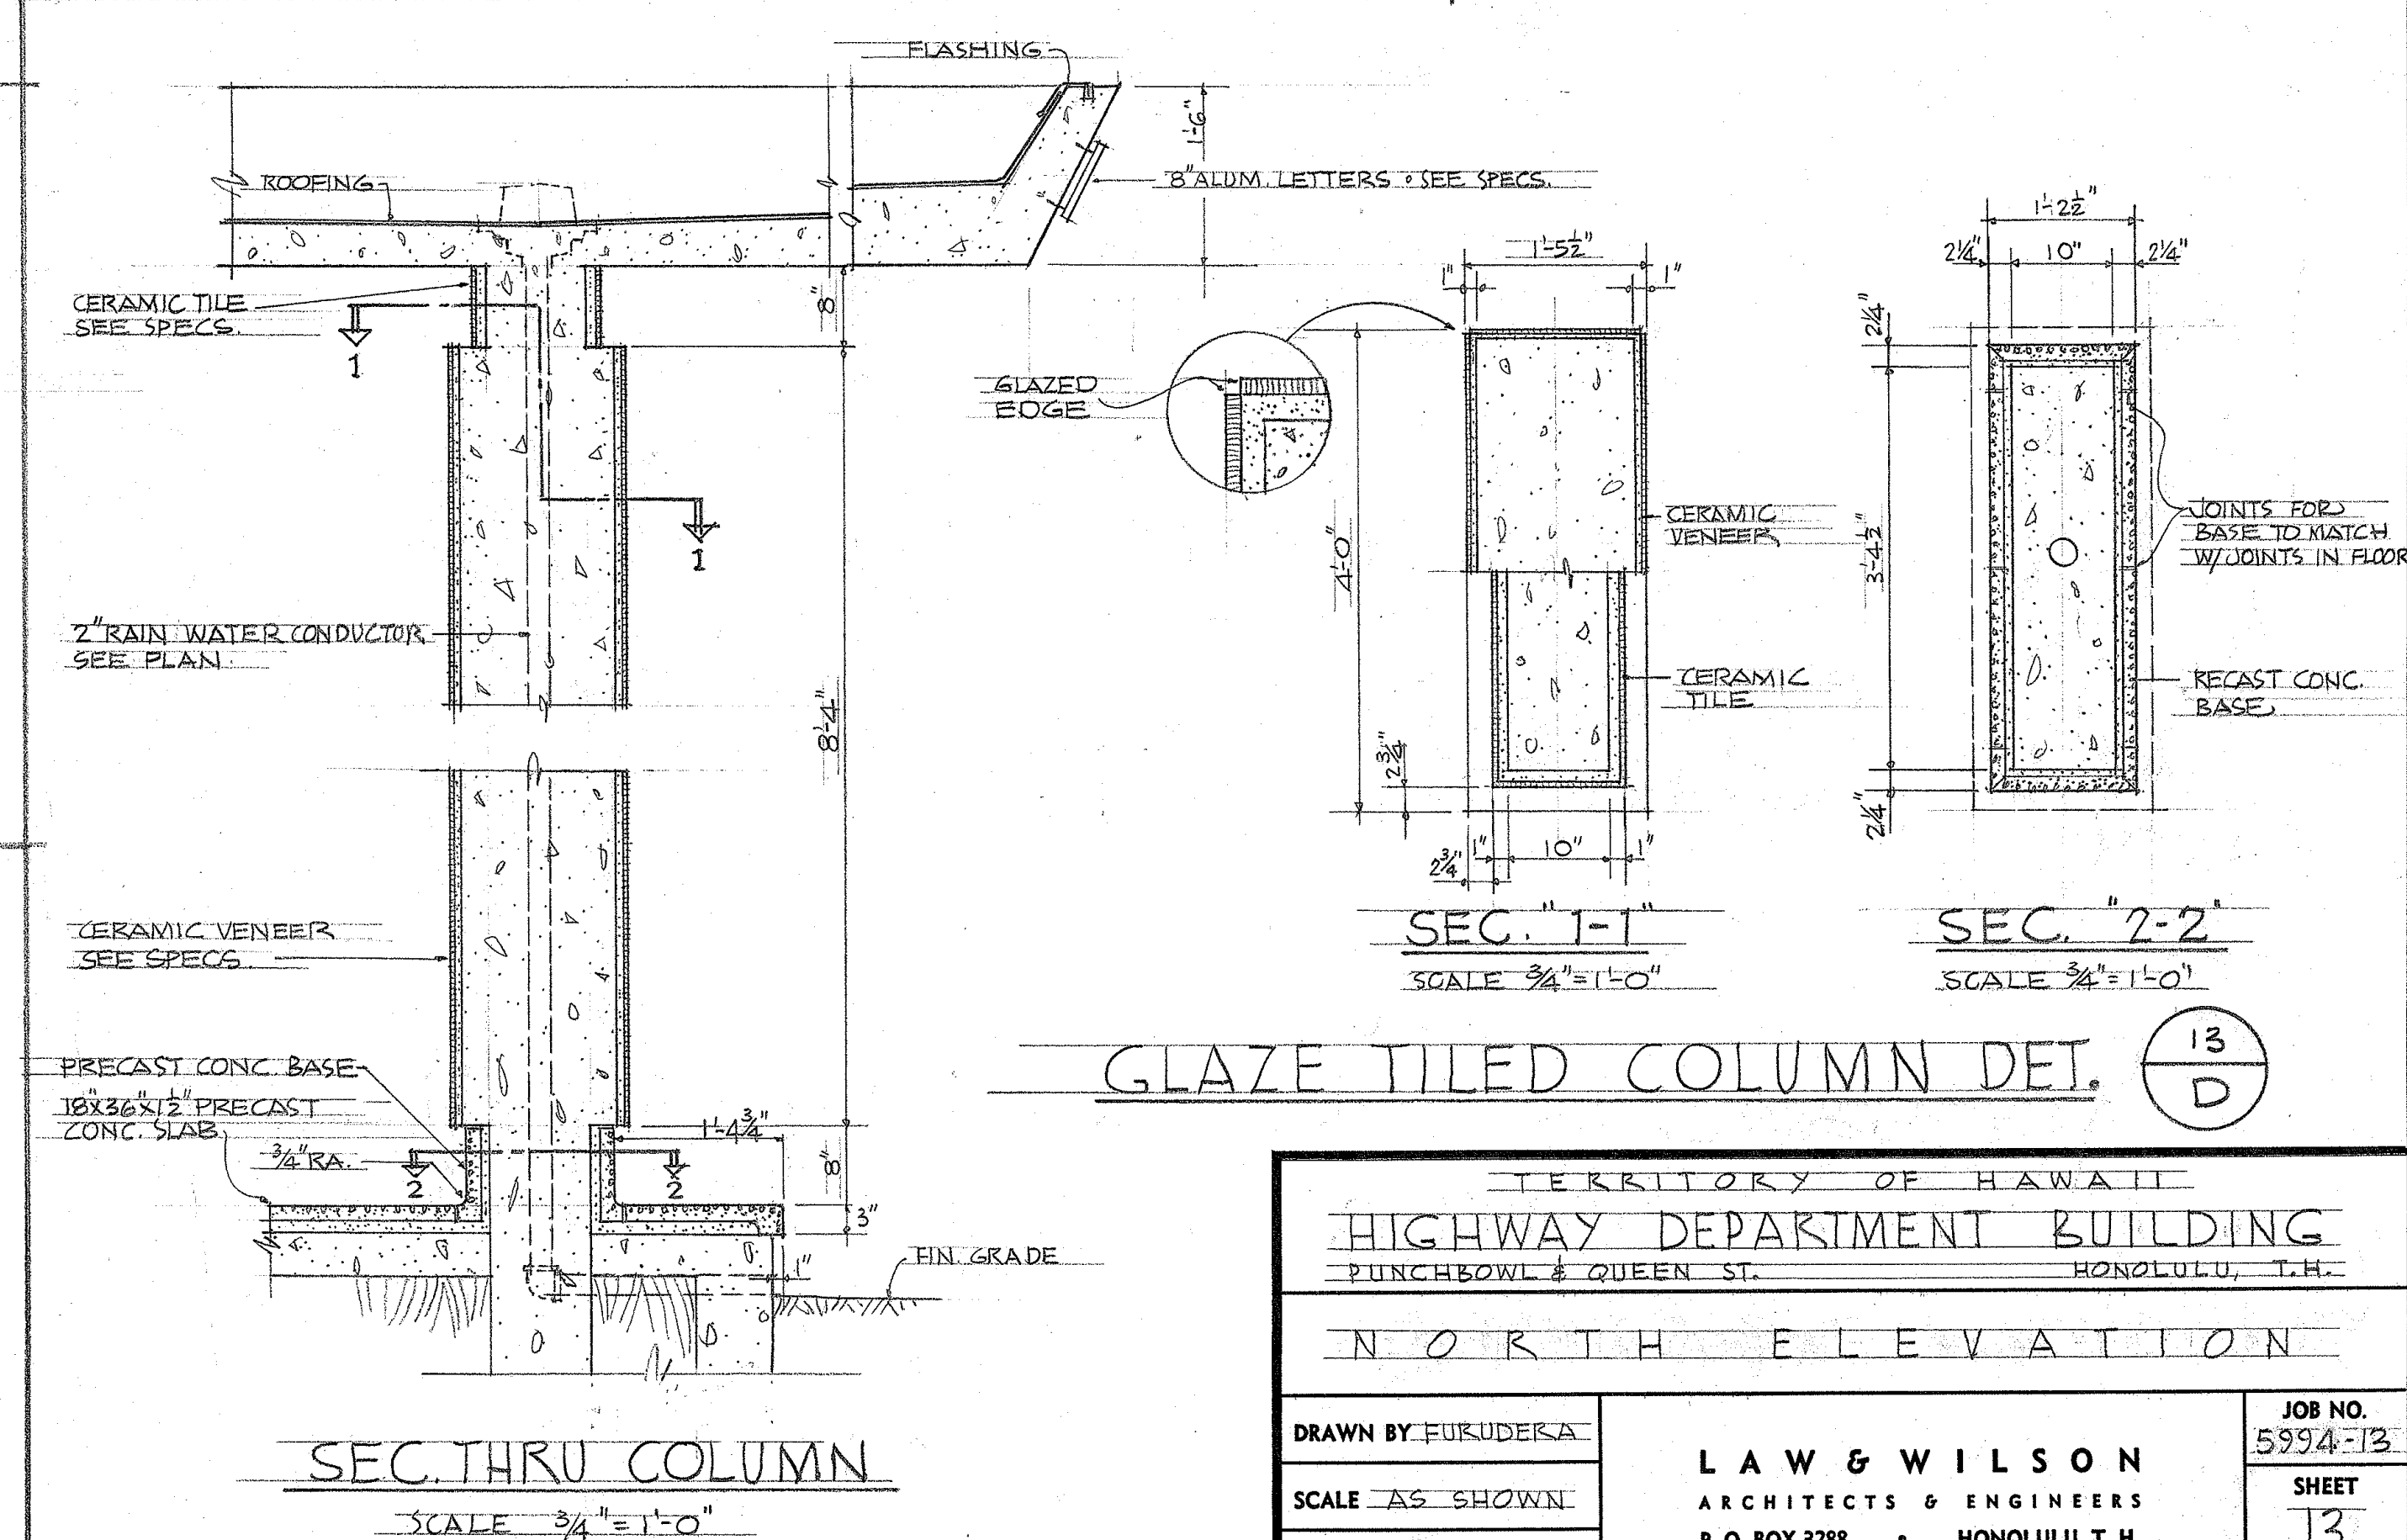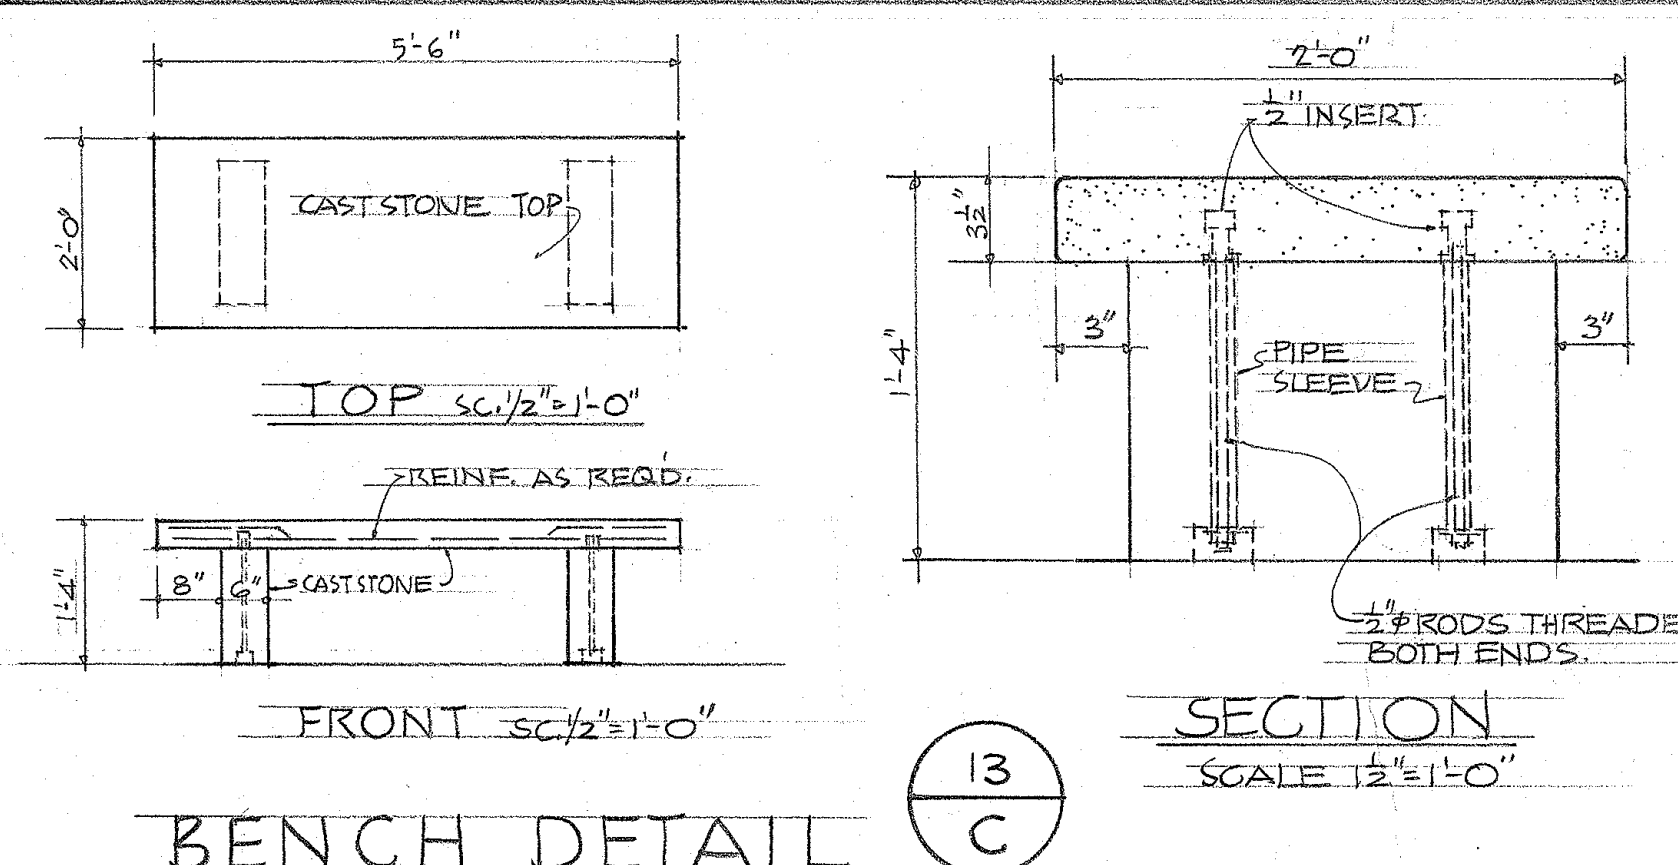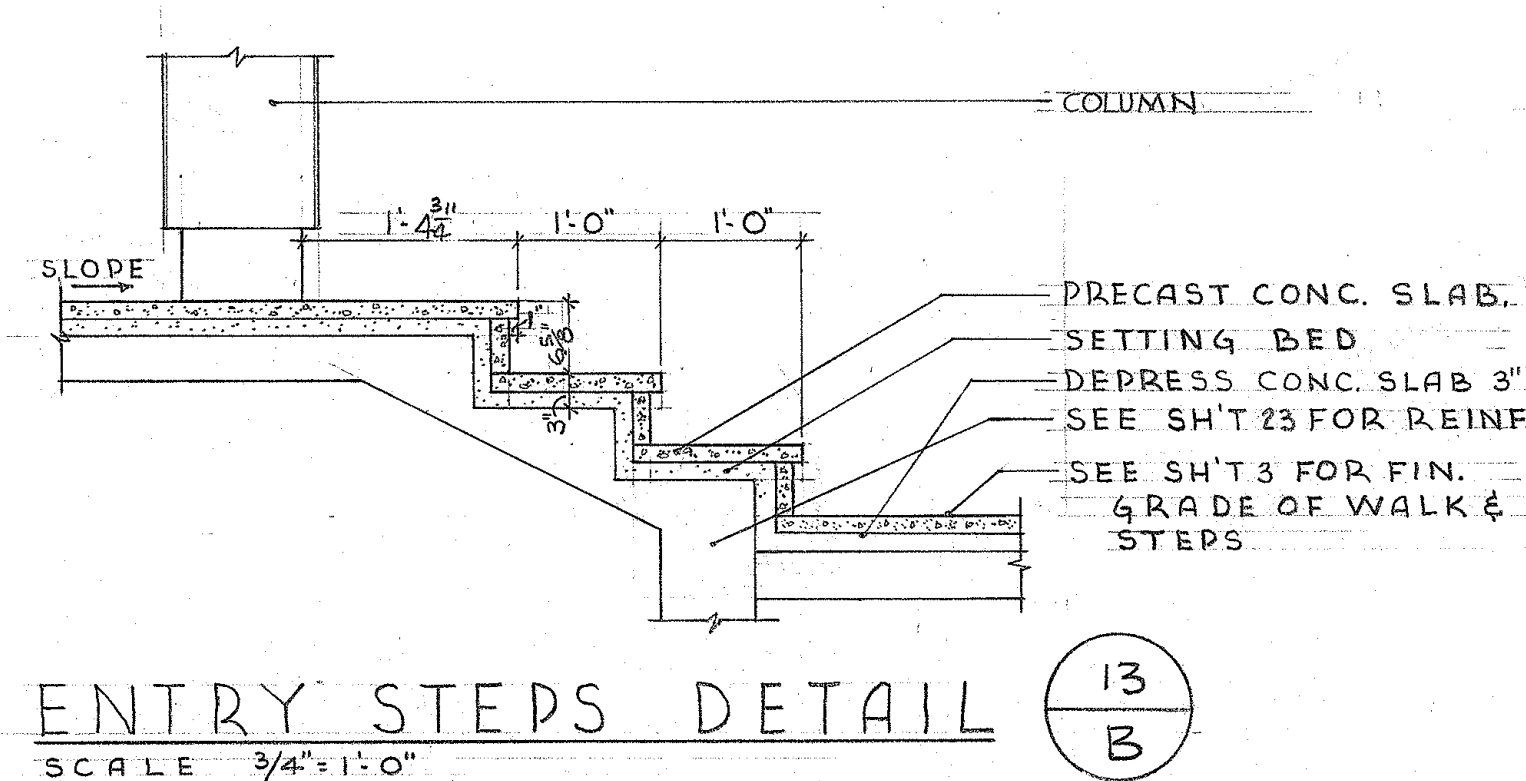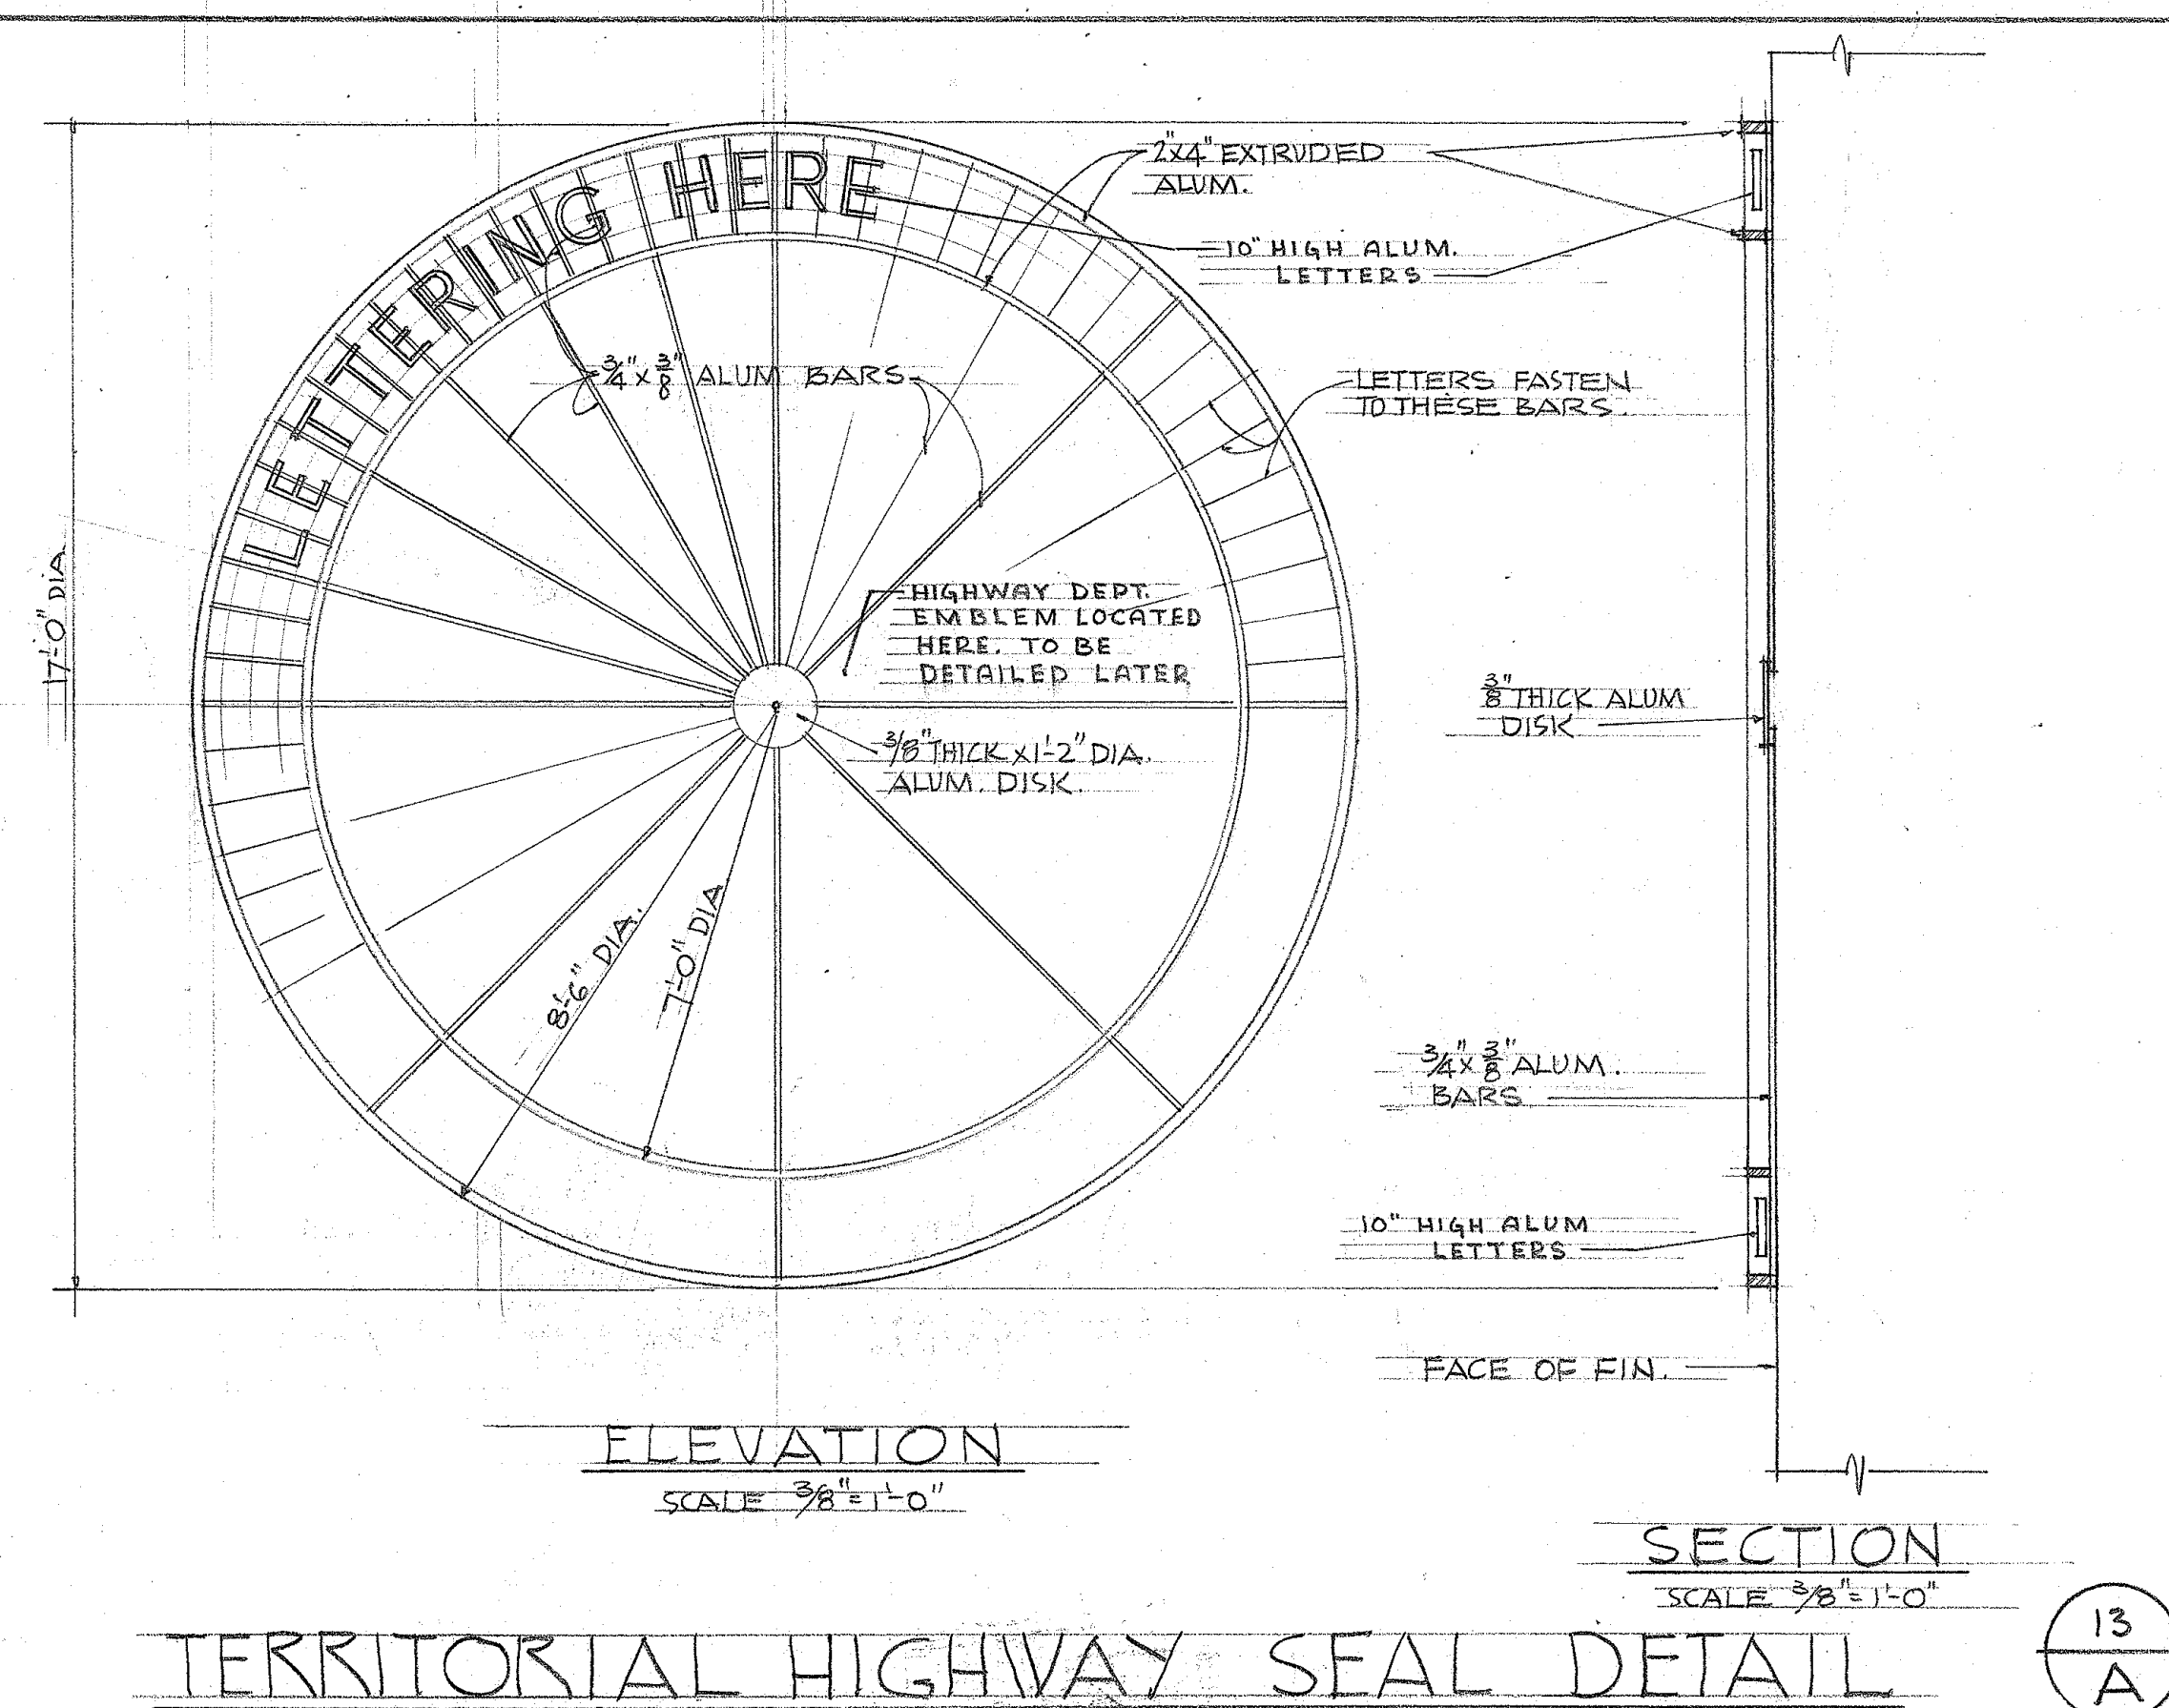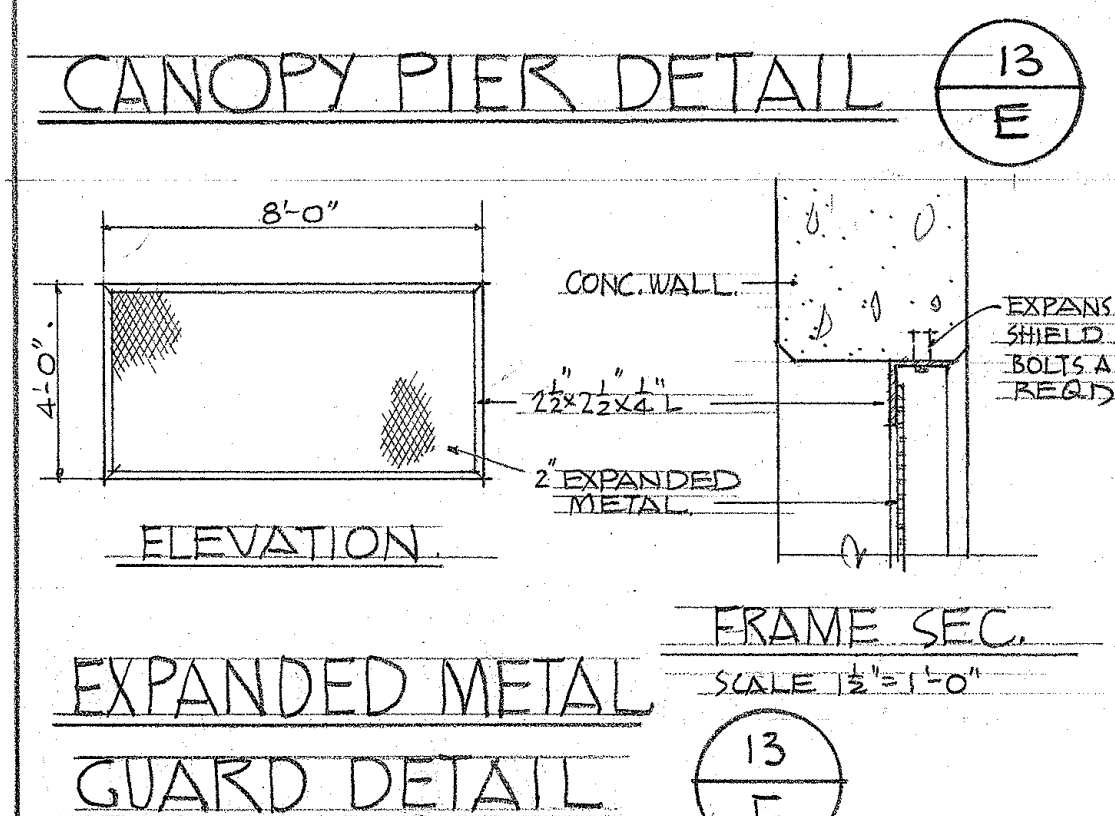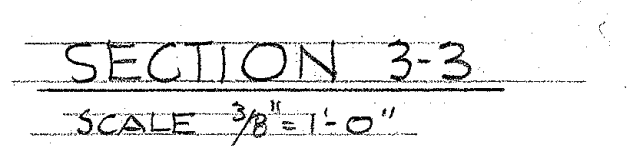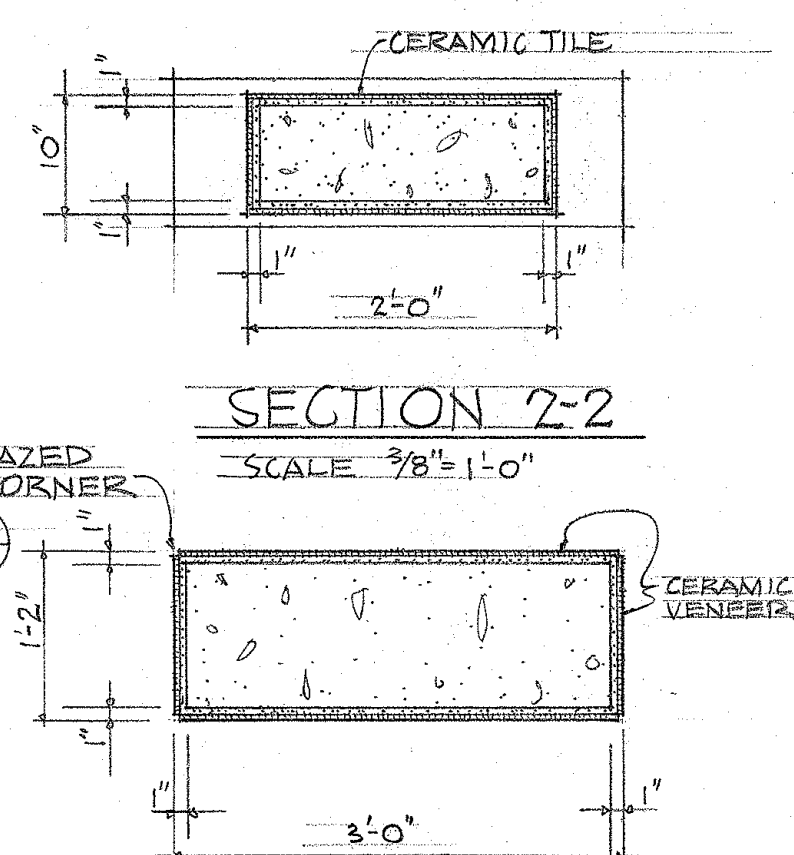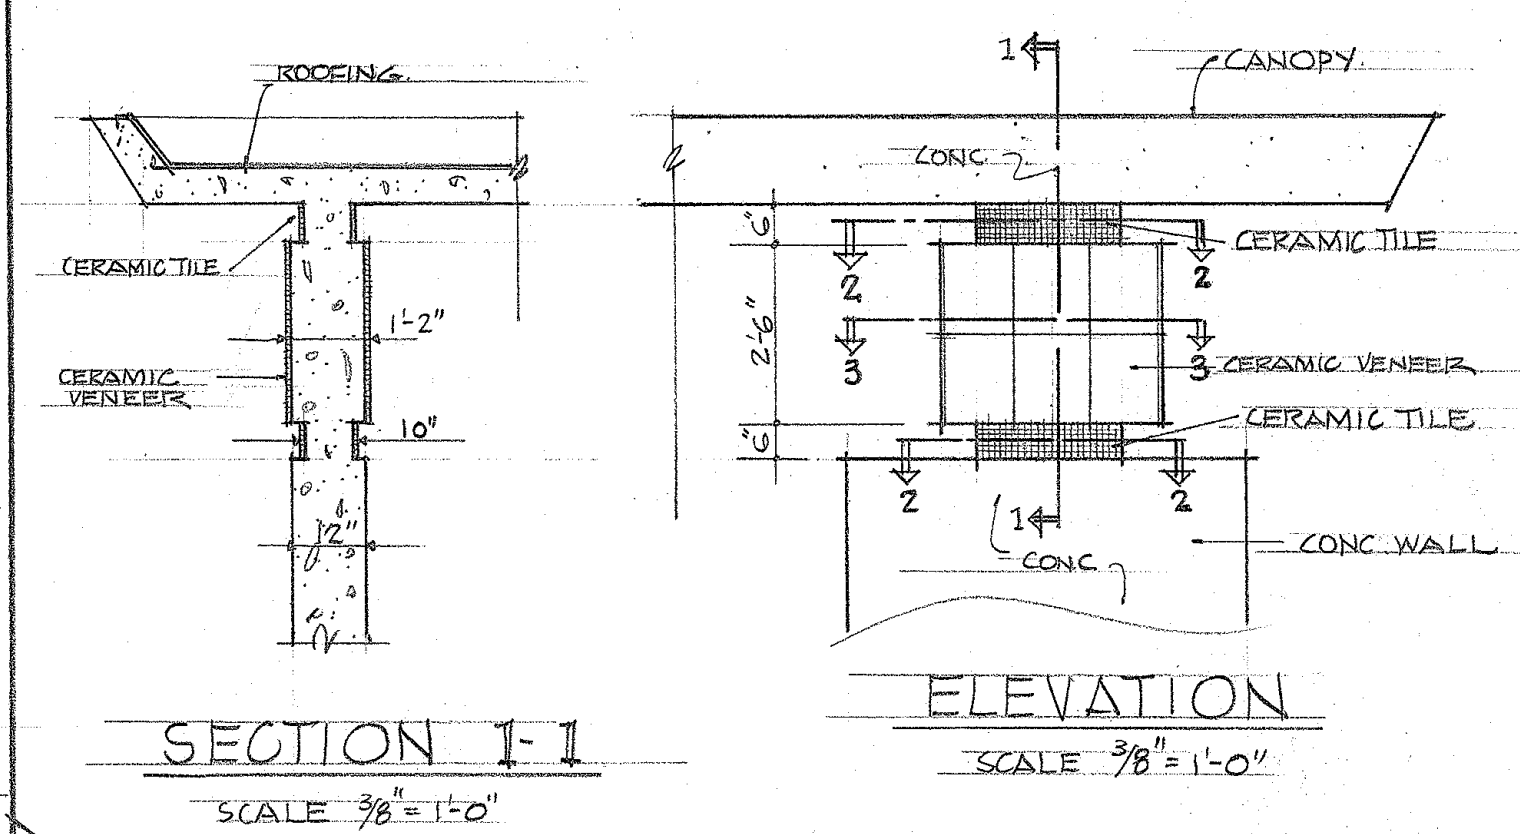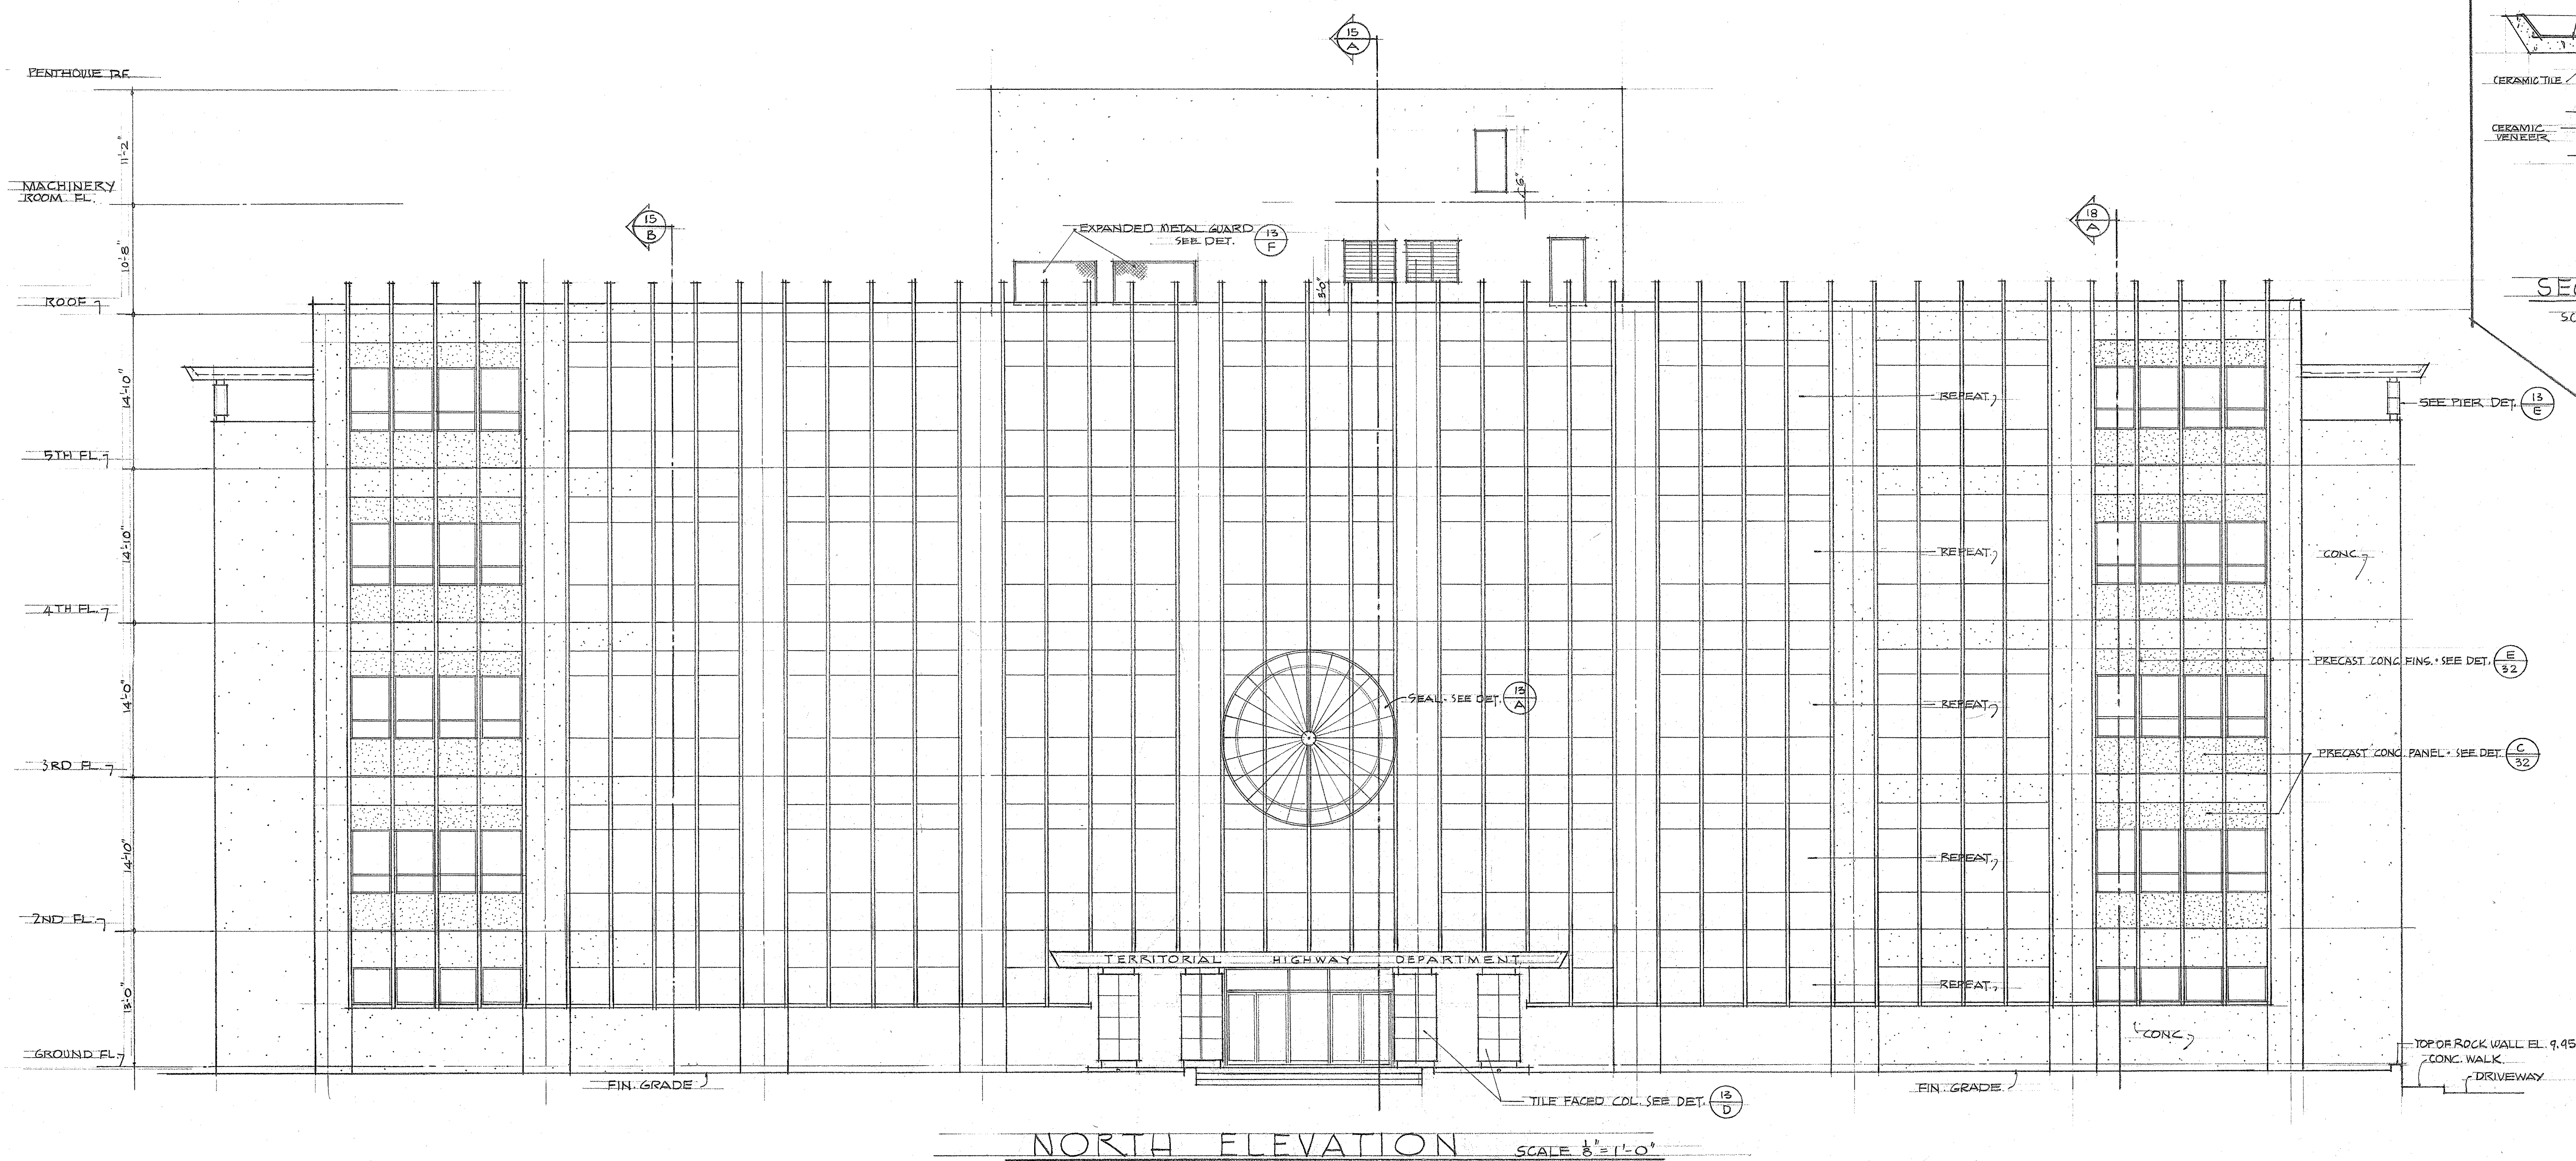


TERRITORY OF HAWAII HIGHWAY DEPARTMENT BUILDING PUNCHBOWL & QUEEN ST. HONOLULU, T.H.		JOB NO. 5994-13
NORTH ELEVATION		SHEET 13
DRAWN BY: FUKUDA SCALE AS SHOWN DATE FEB. 12, 1958	LAW & WILSON ARCHITECTS & ENGINEERS P.O. BOX 3288 HONOLULU, T. H. JOB NO. 747-01	
		OF 26

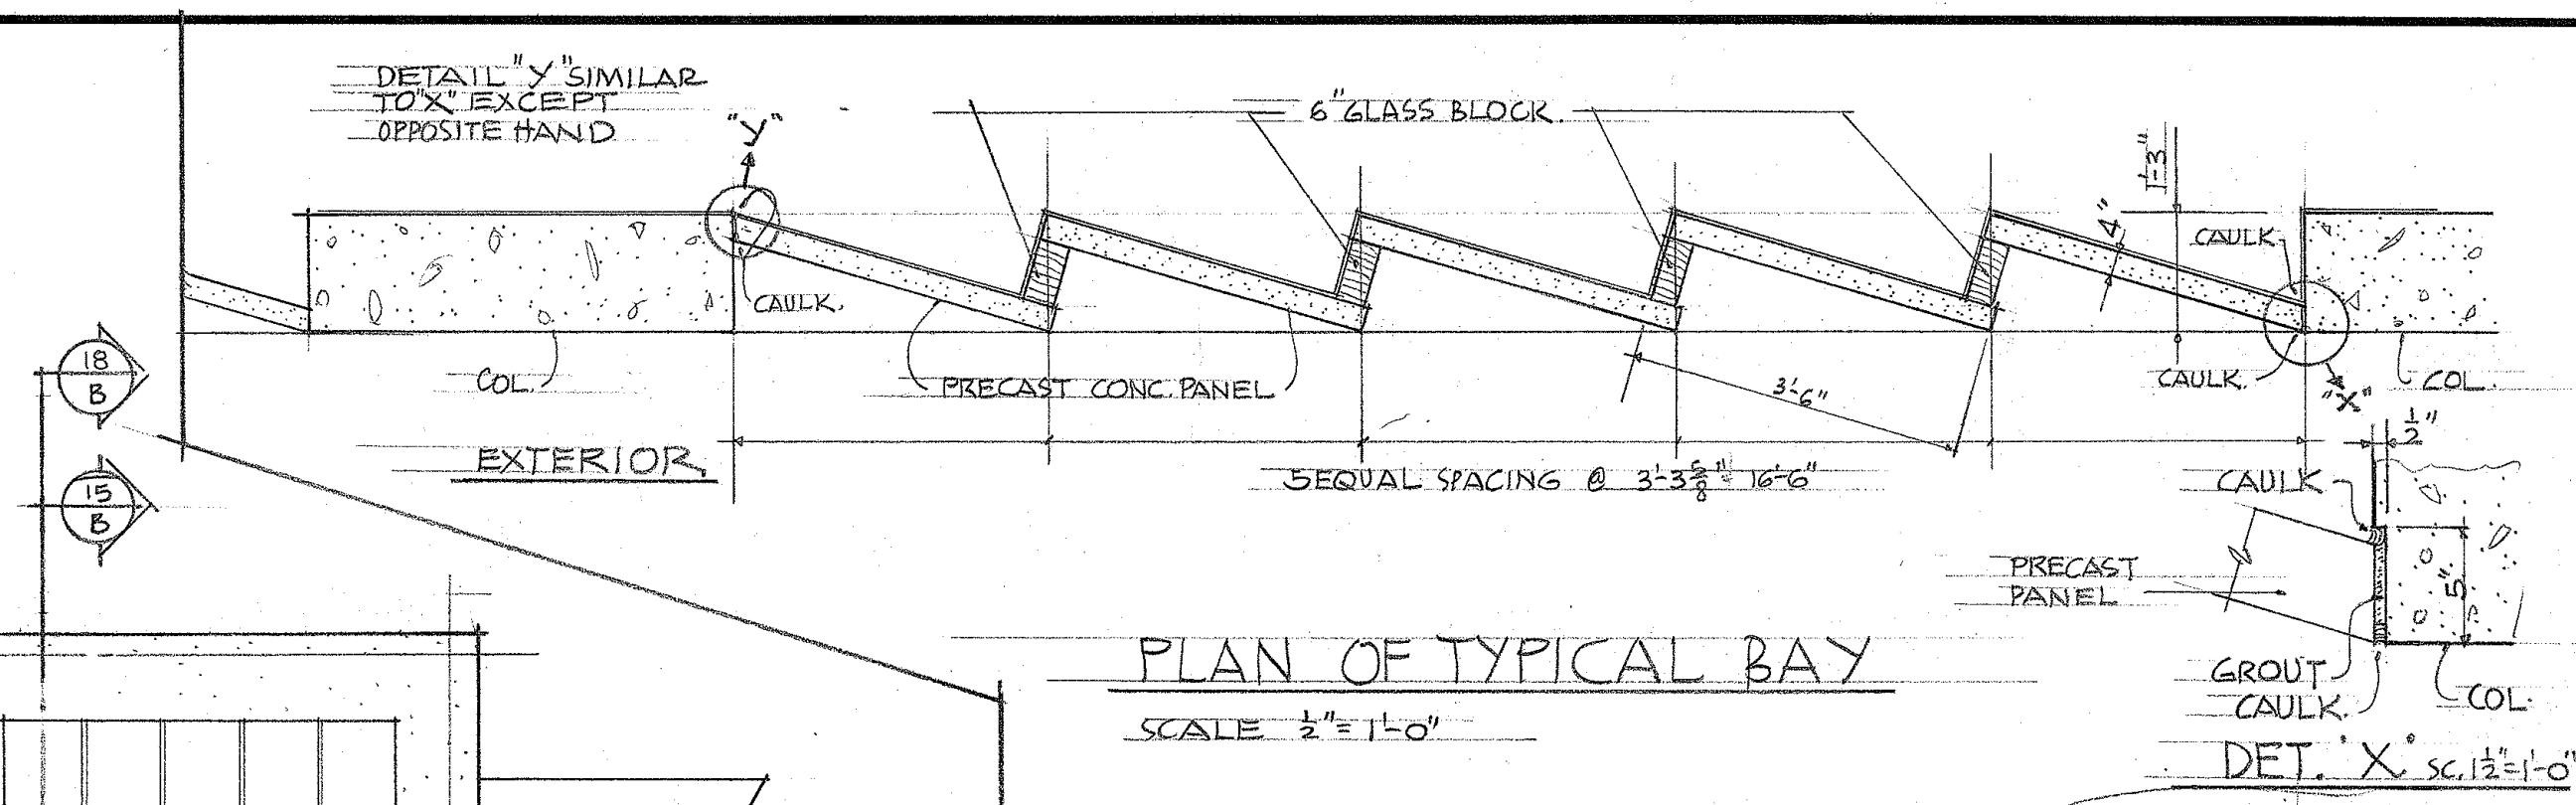

EXPANSION STRIP

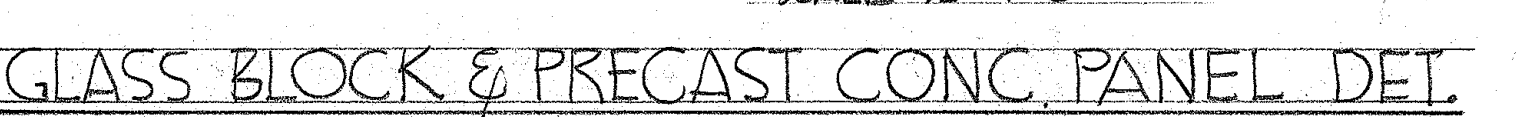

GLASS BLOCK & PRECAST CONC. PANEL DET.









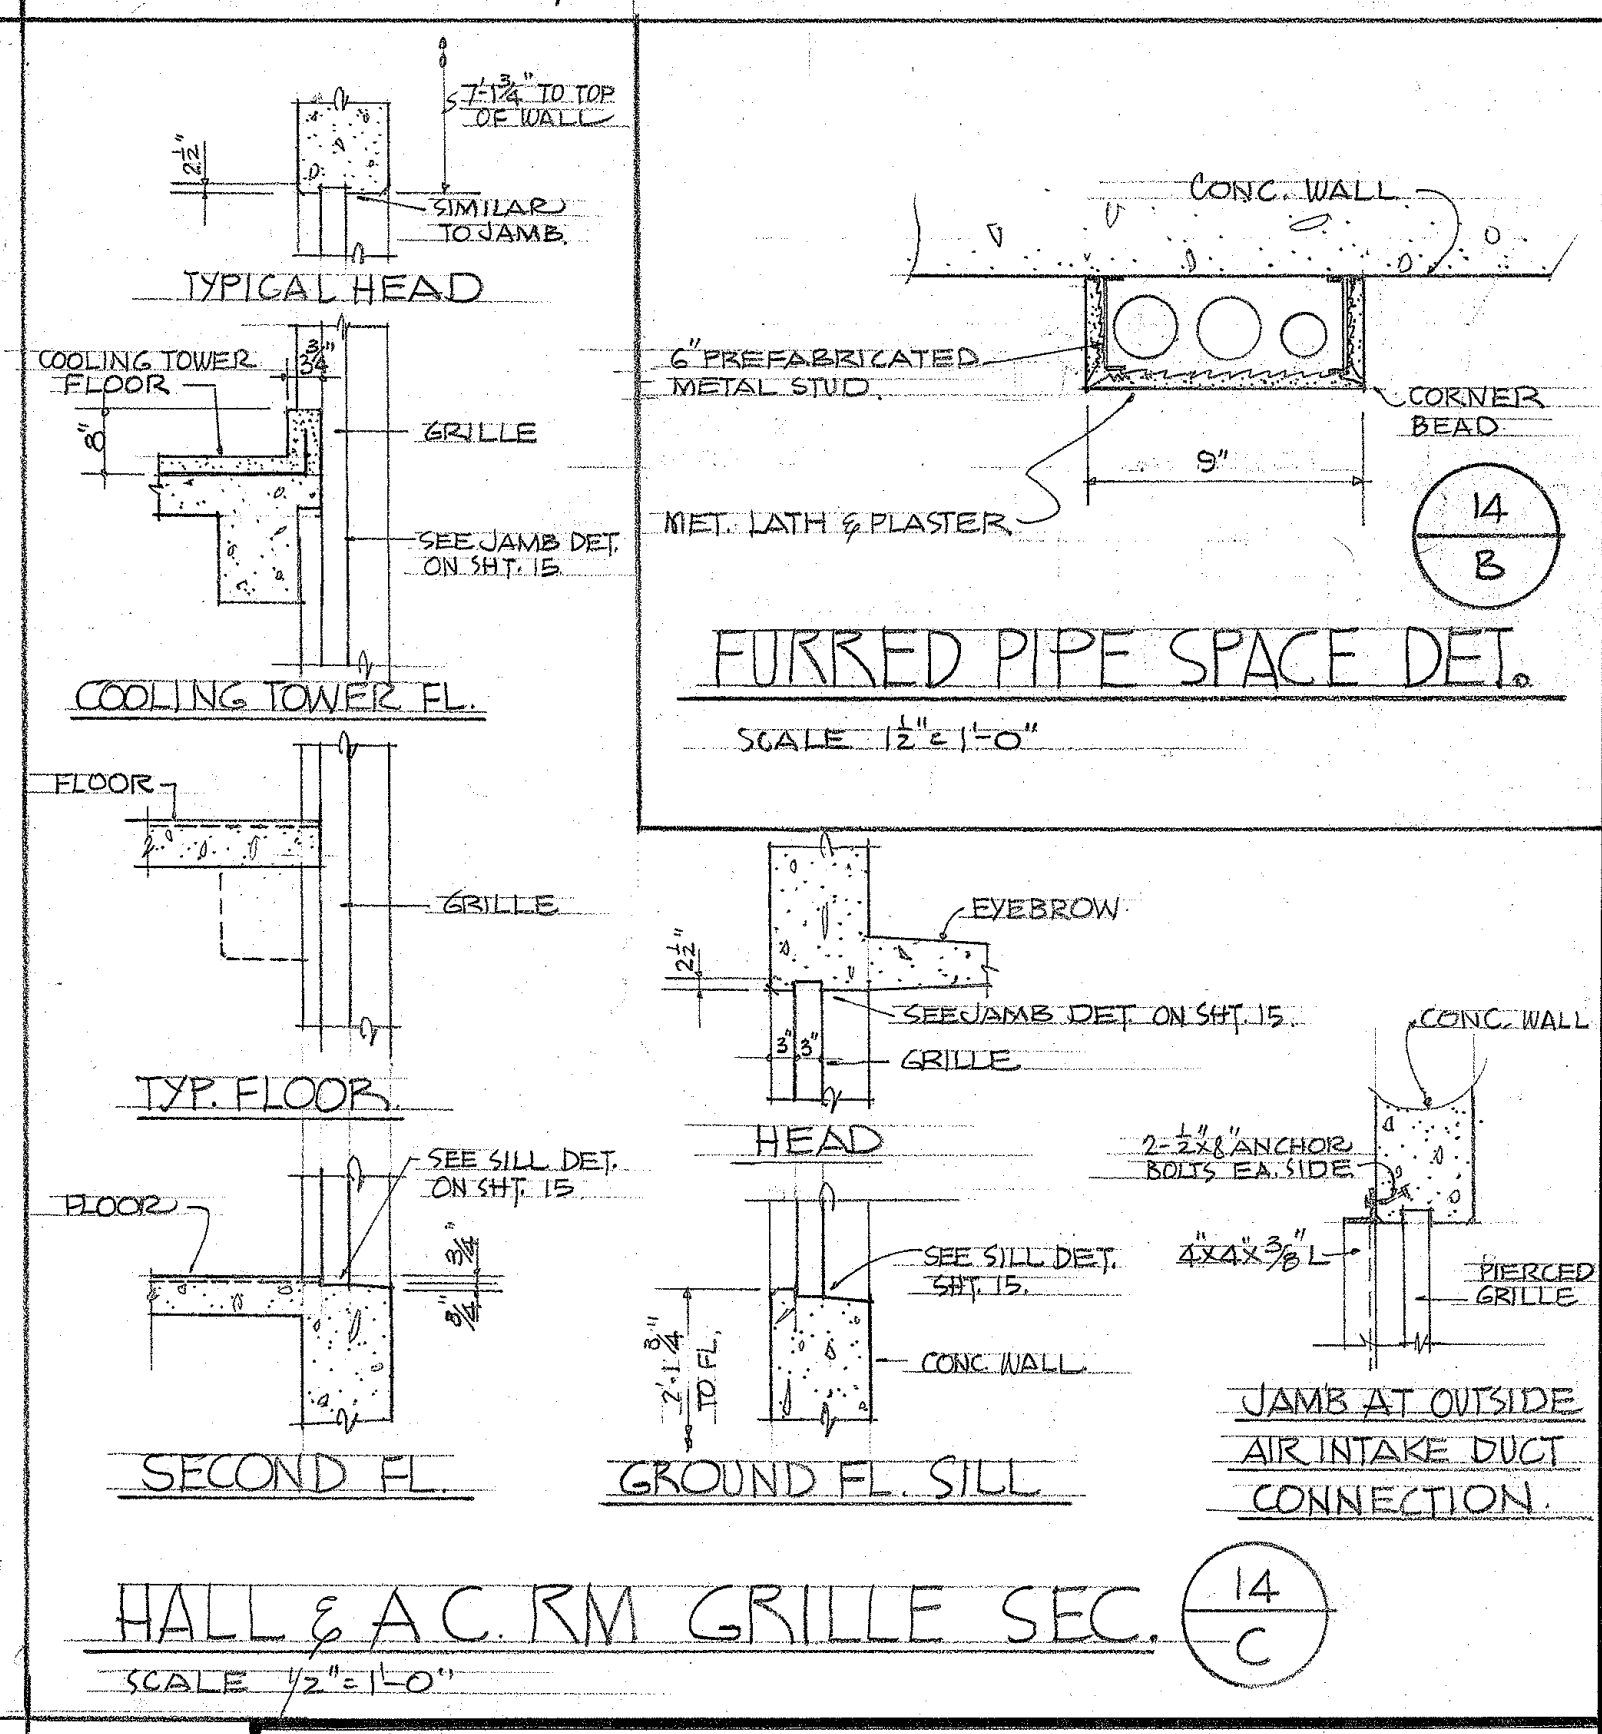


TERRITORY OF HAWAII
HIGHWAY DEPARTMENT BUILDING









PUNCHBOWL & QUEEN ST. HONOLULU, T.H.

SOUTH ELEVATION - LONG. SECTION


JOB NO. 5994-14	SHEET 14
	OF 46

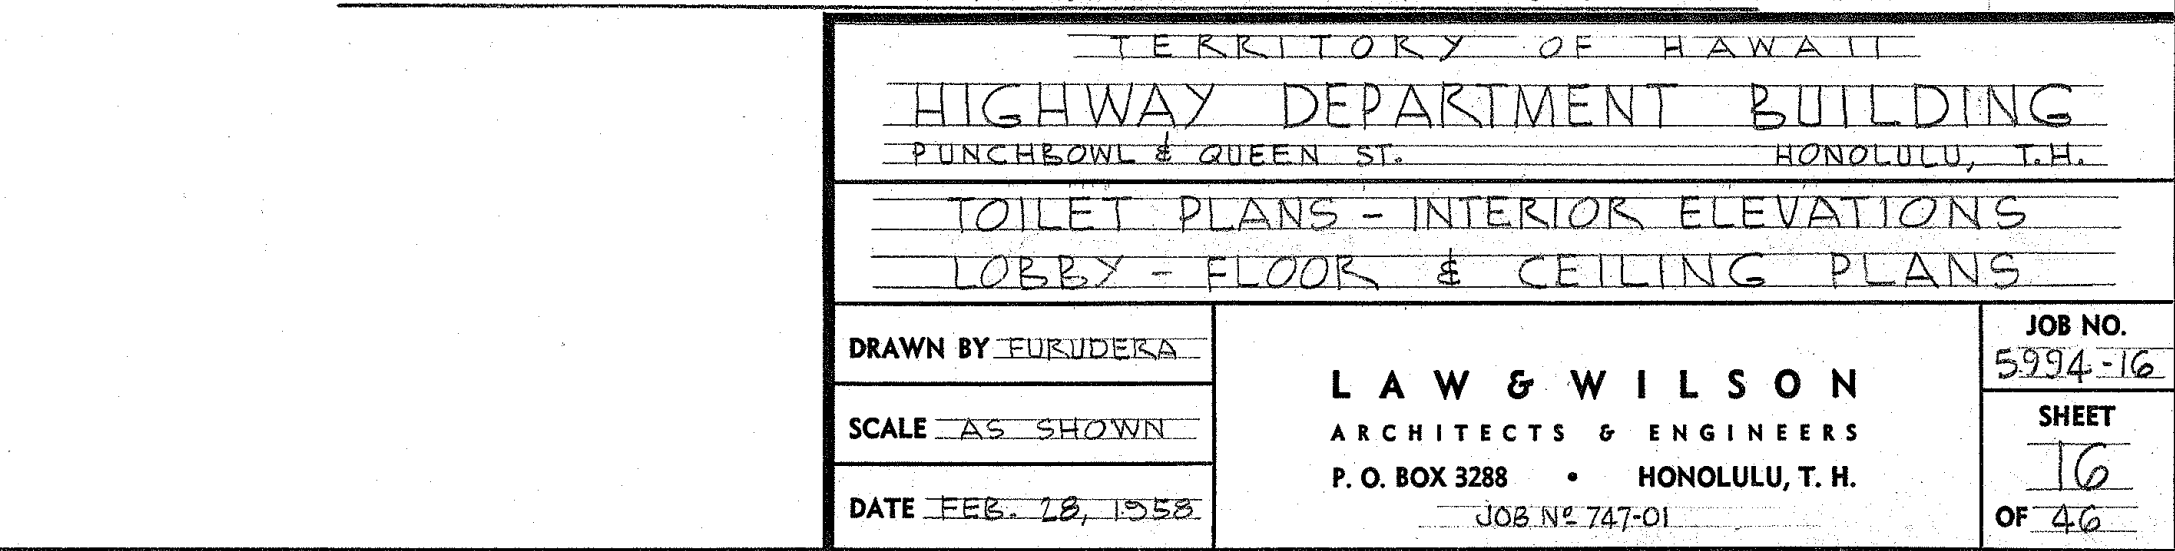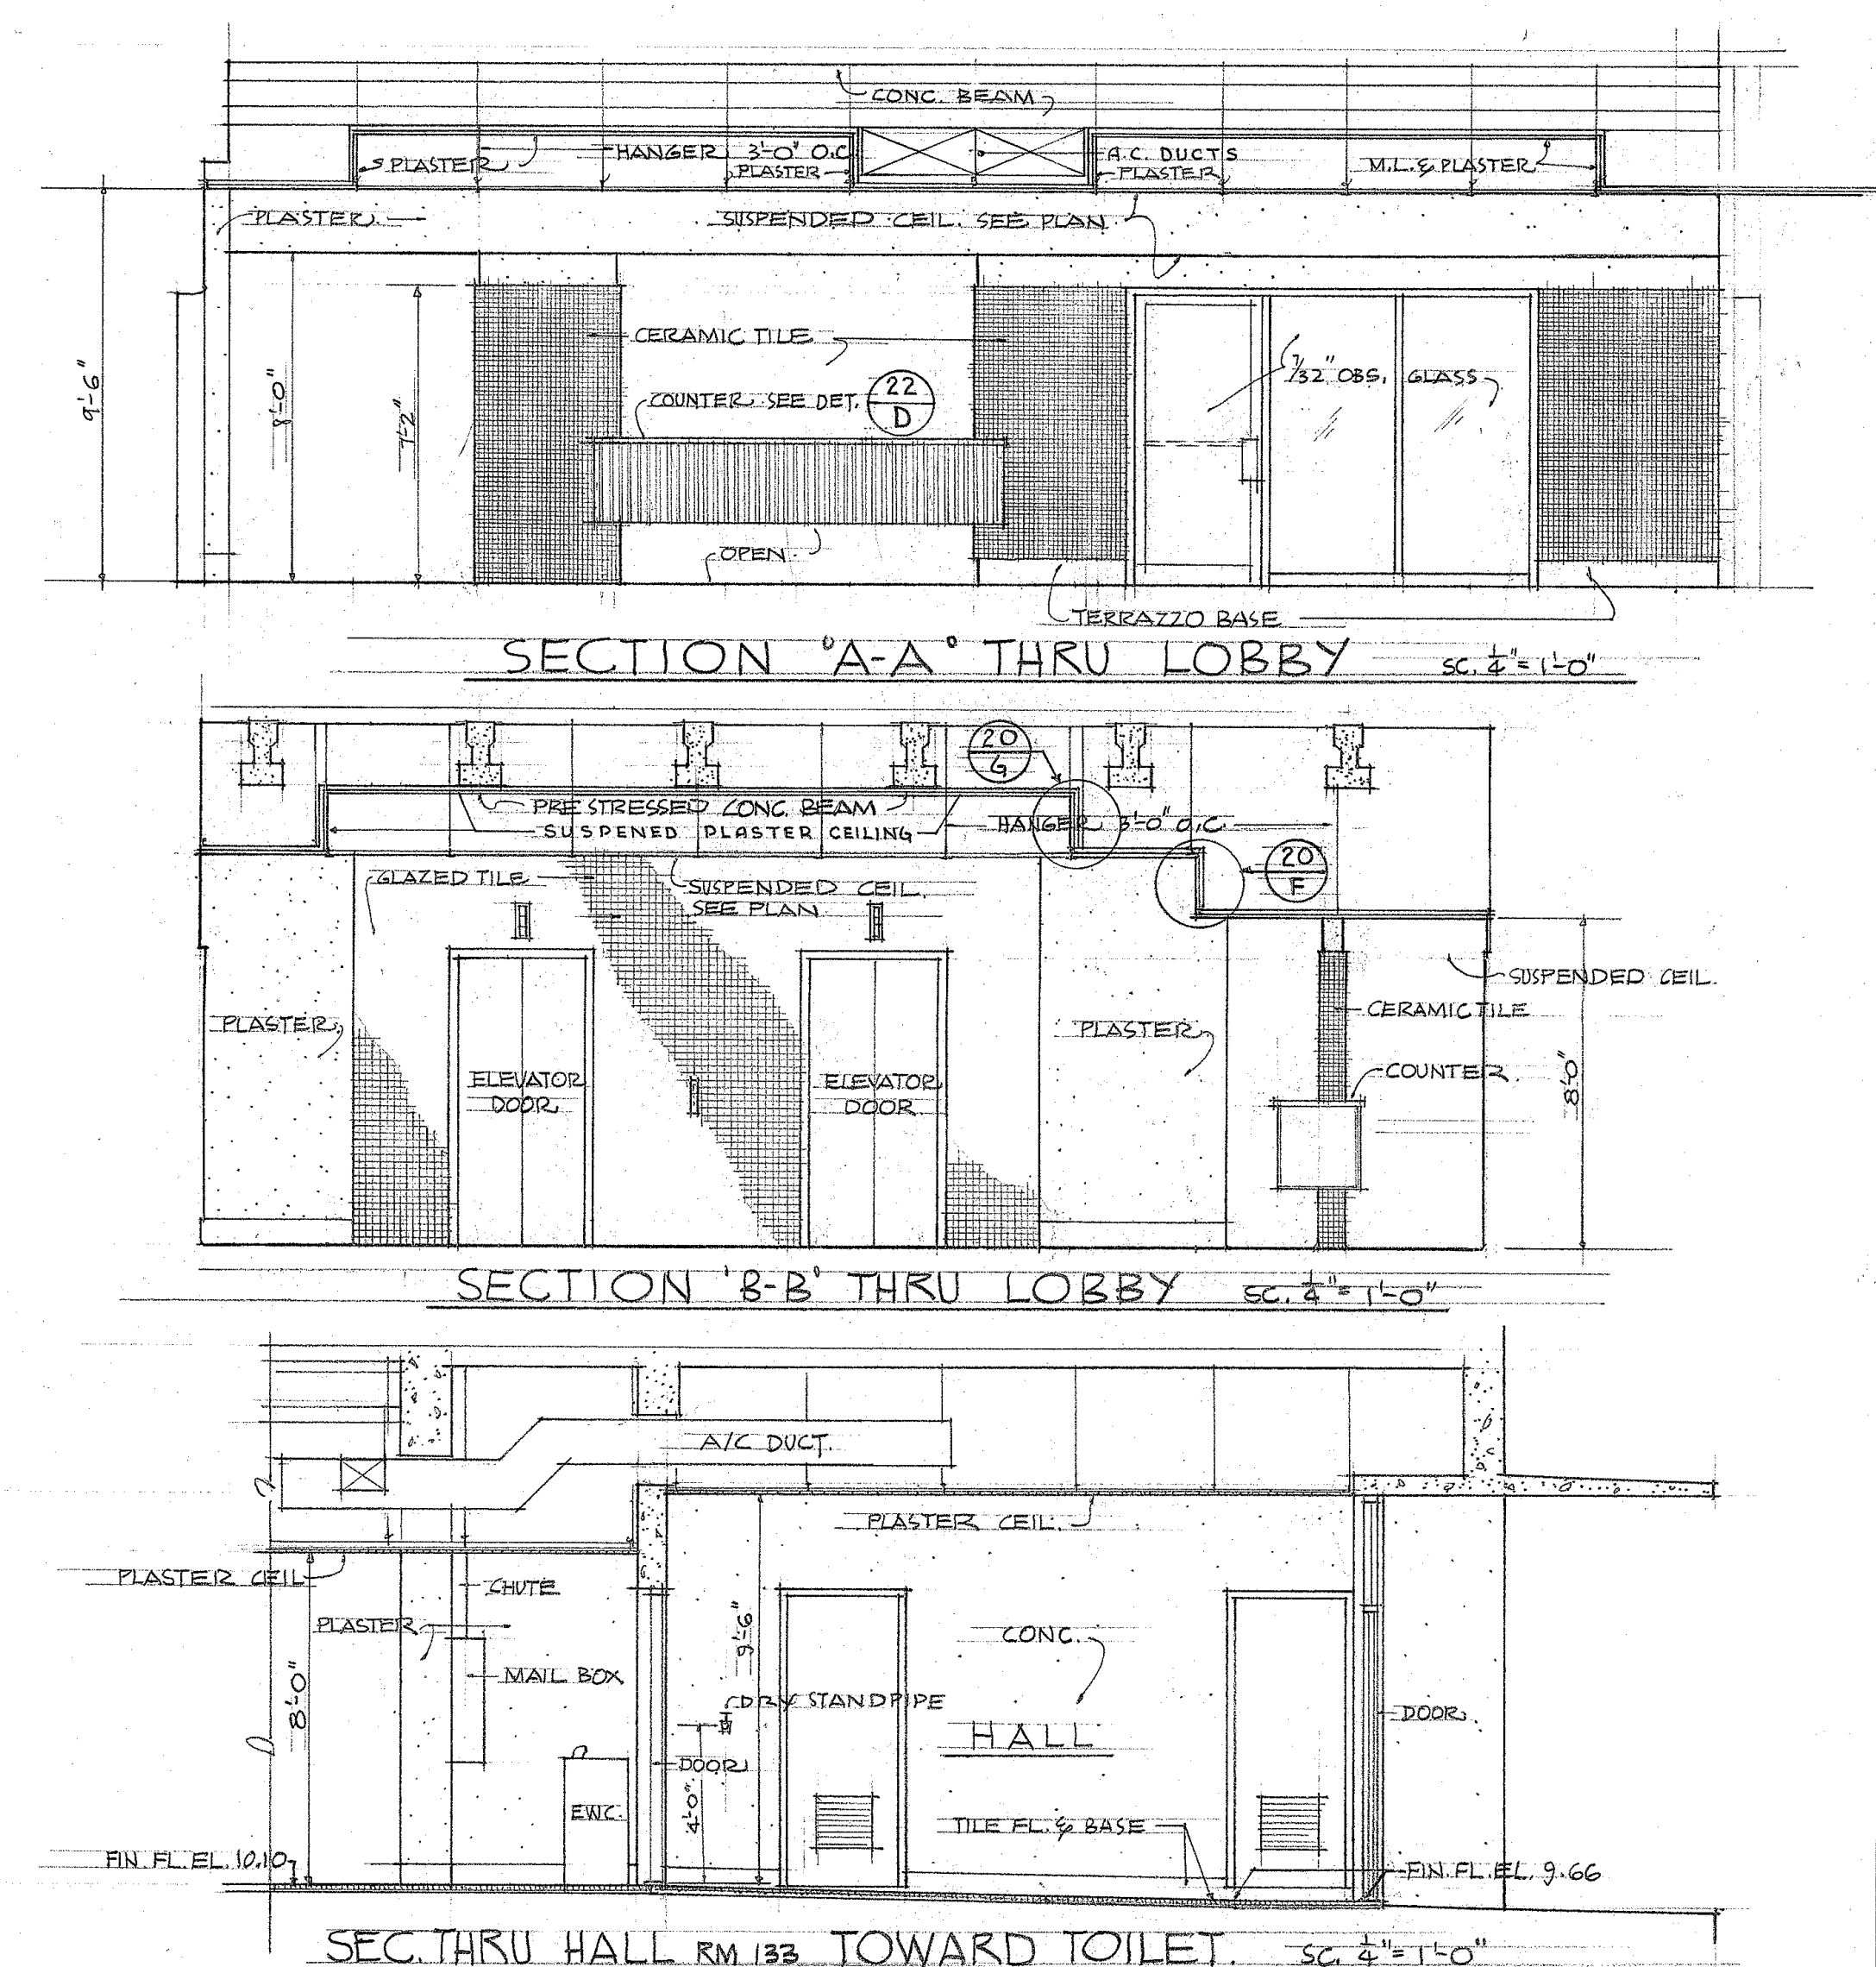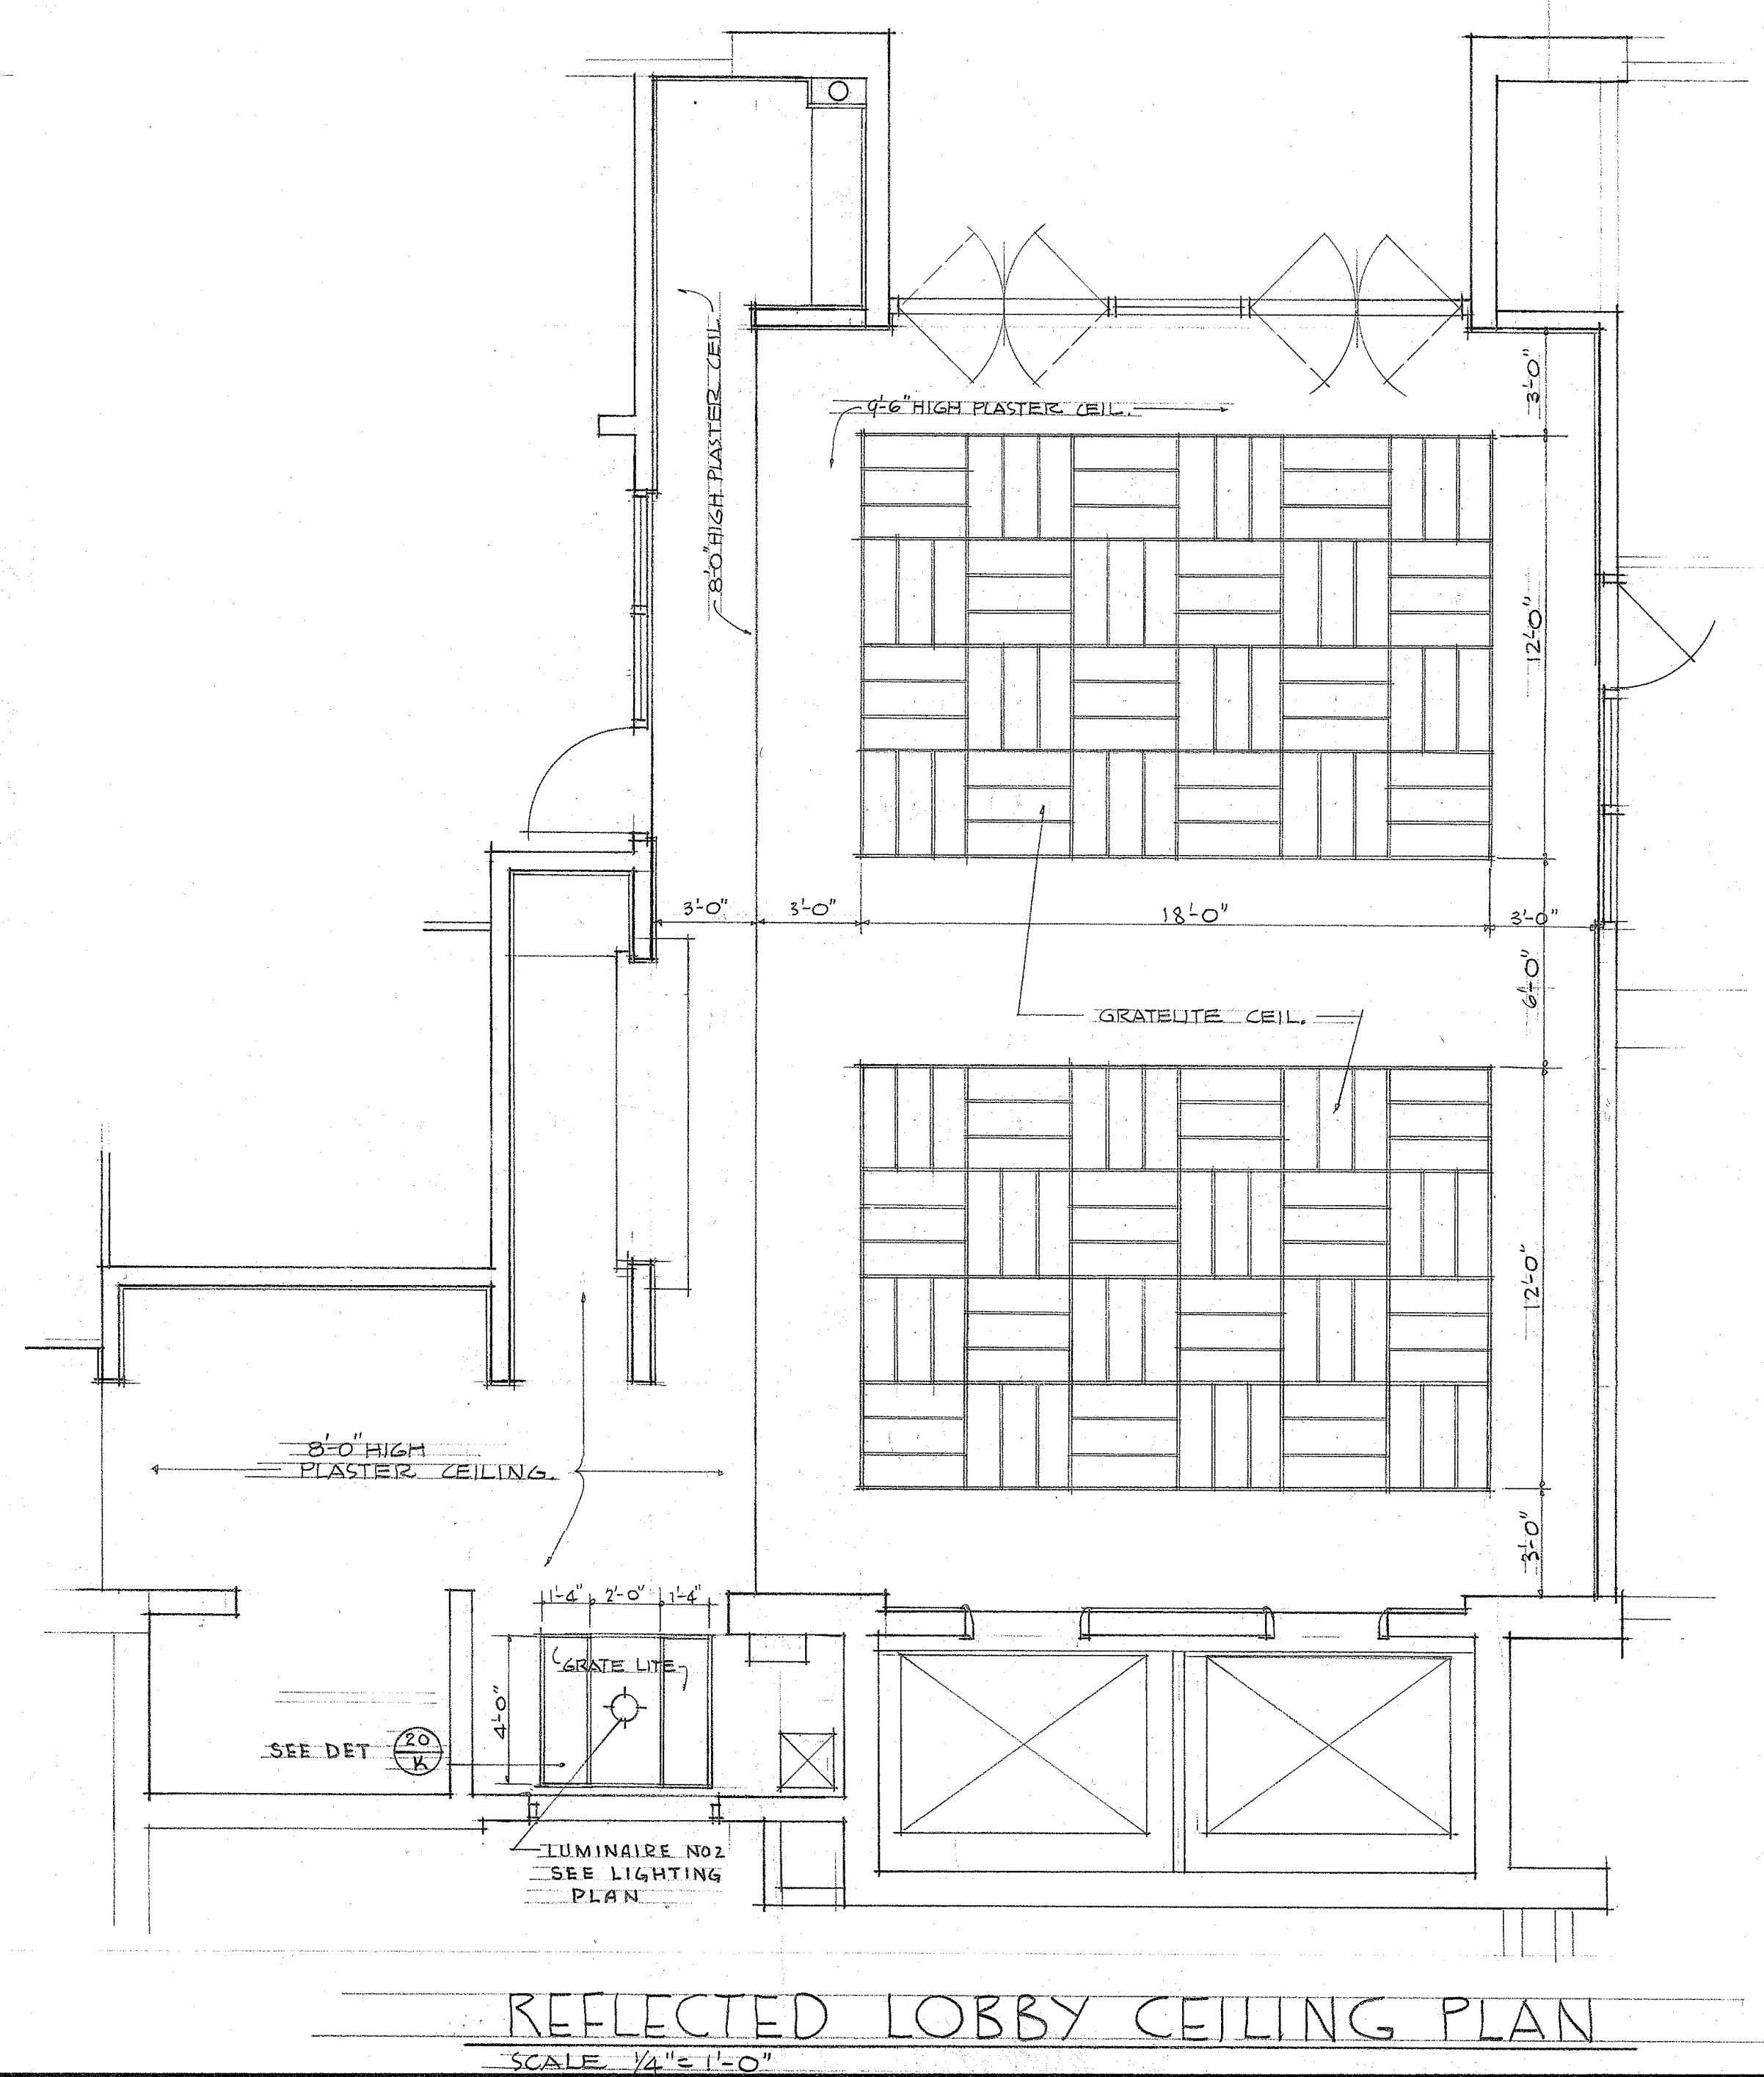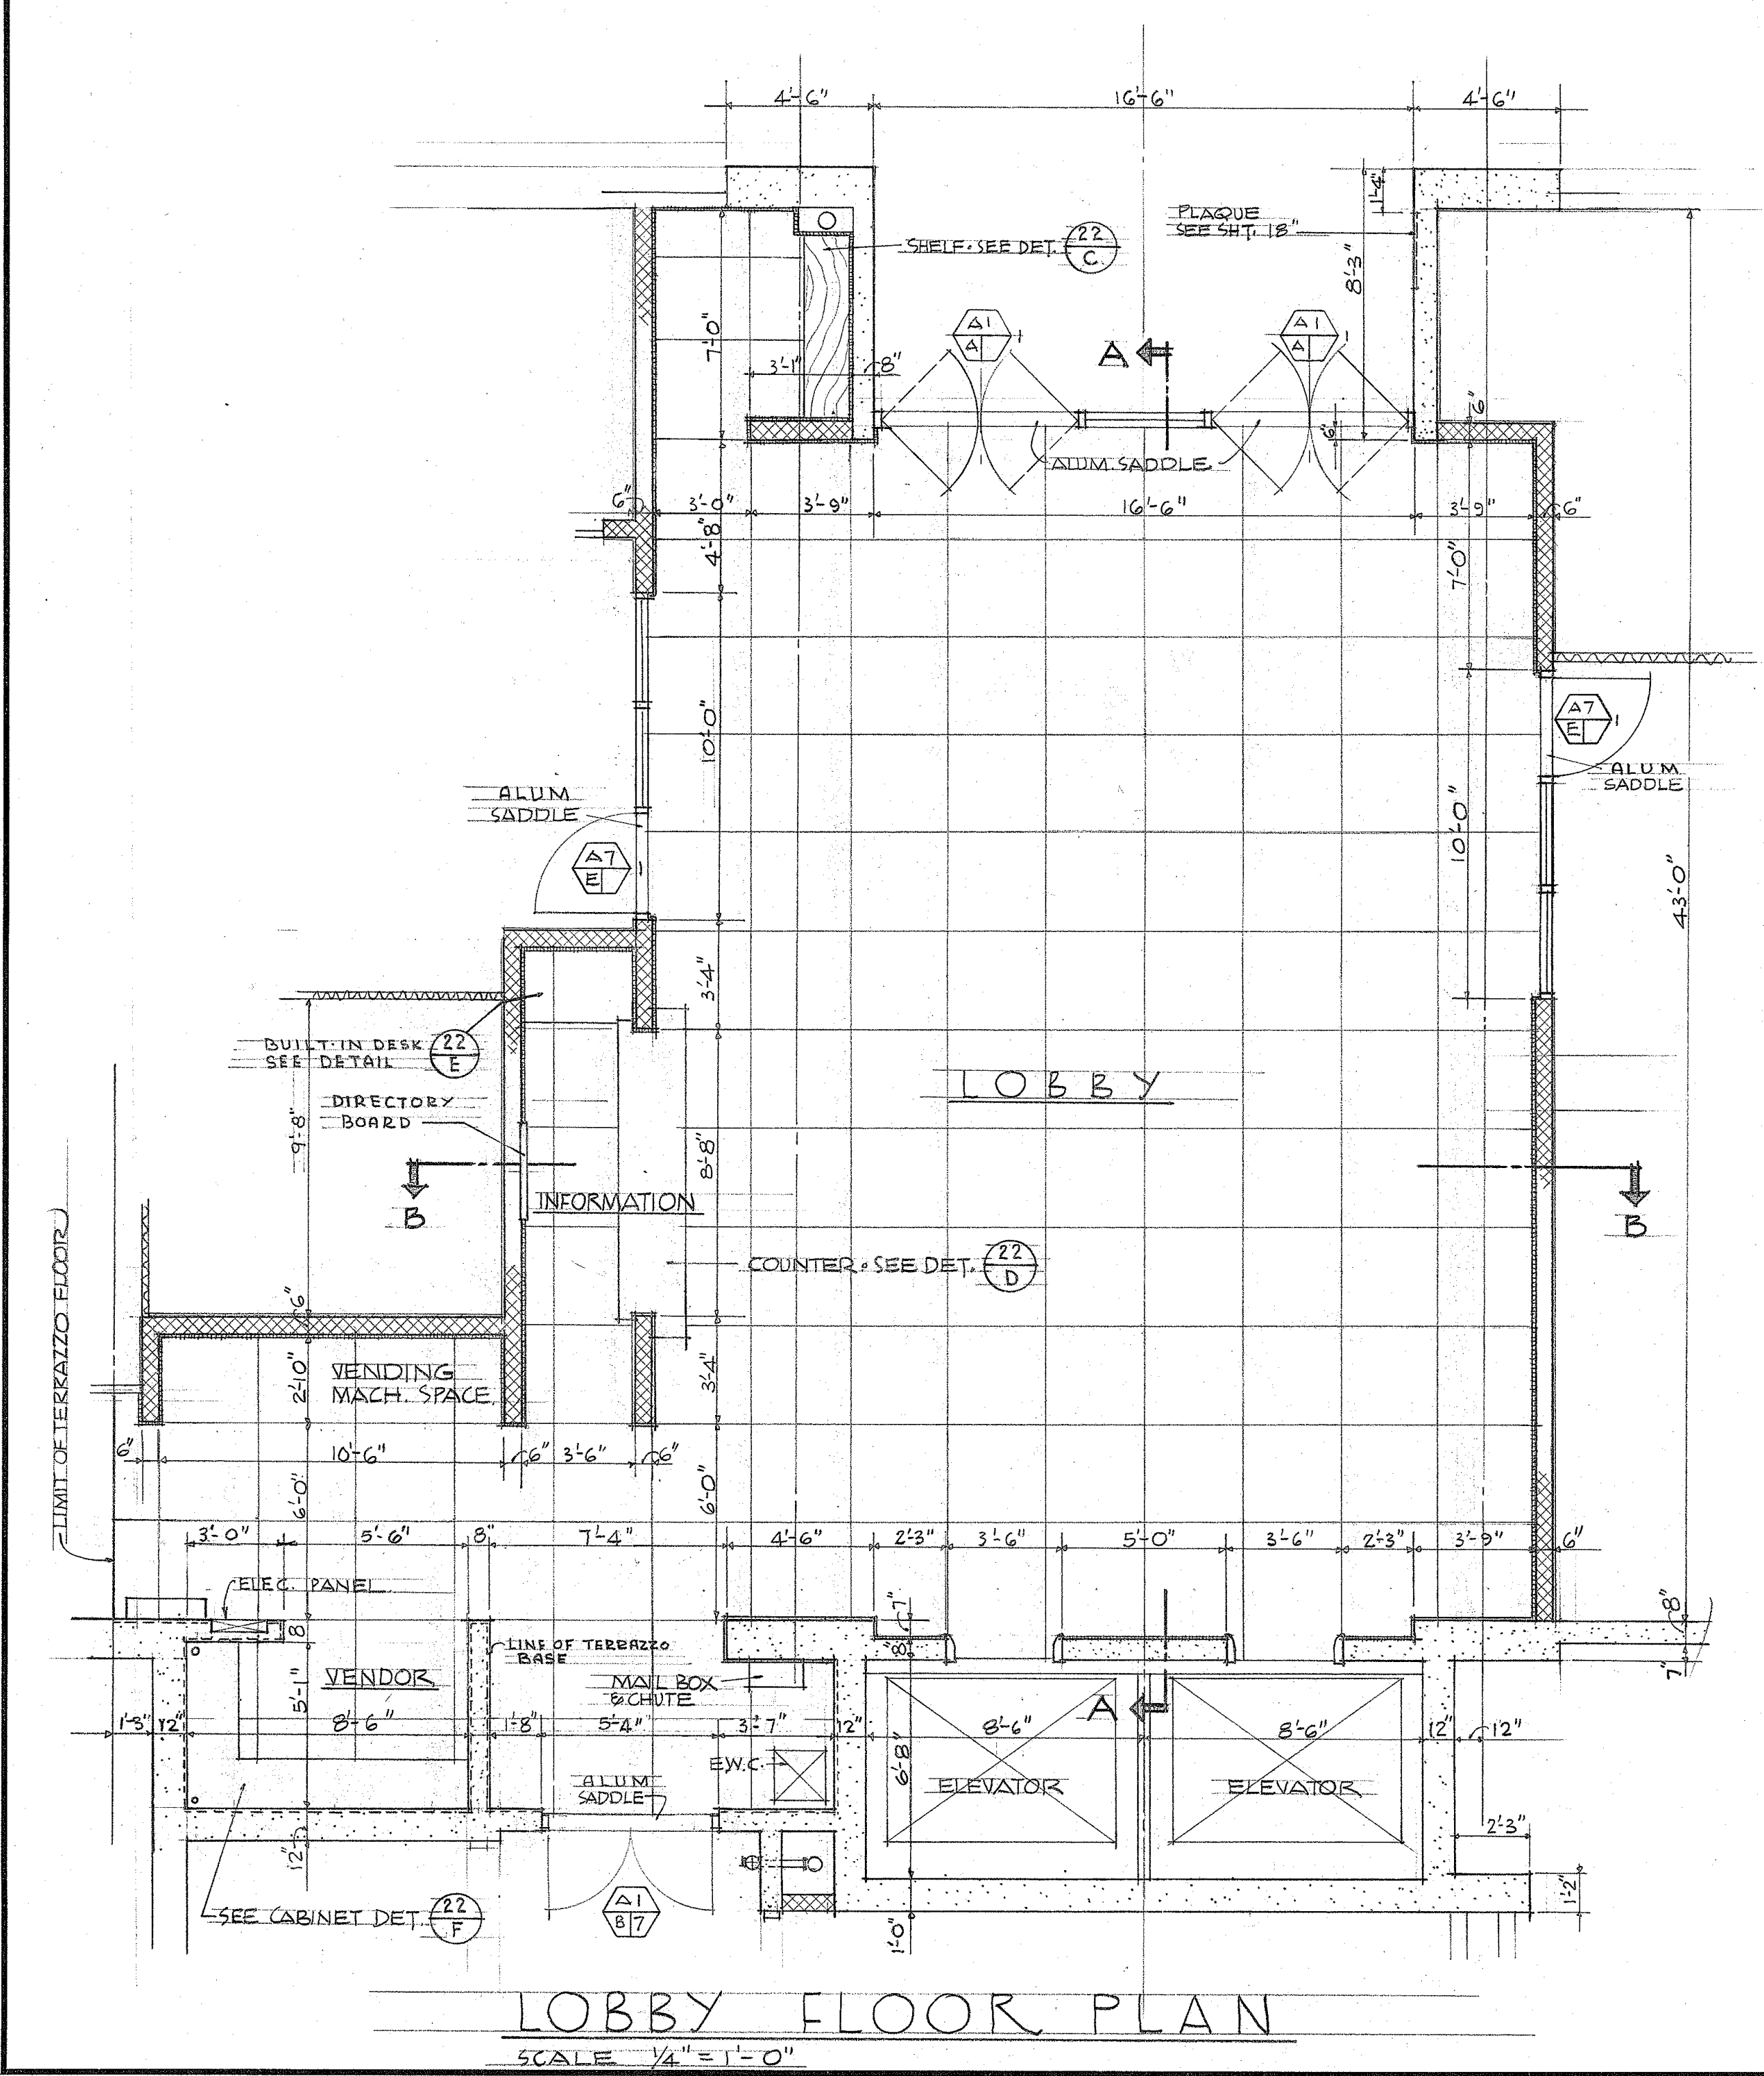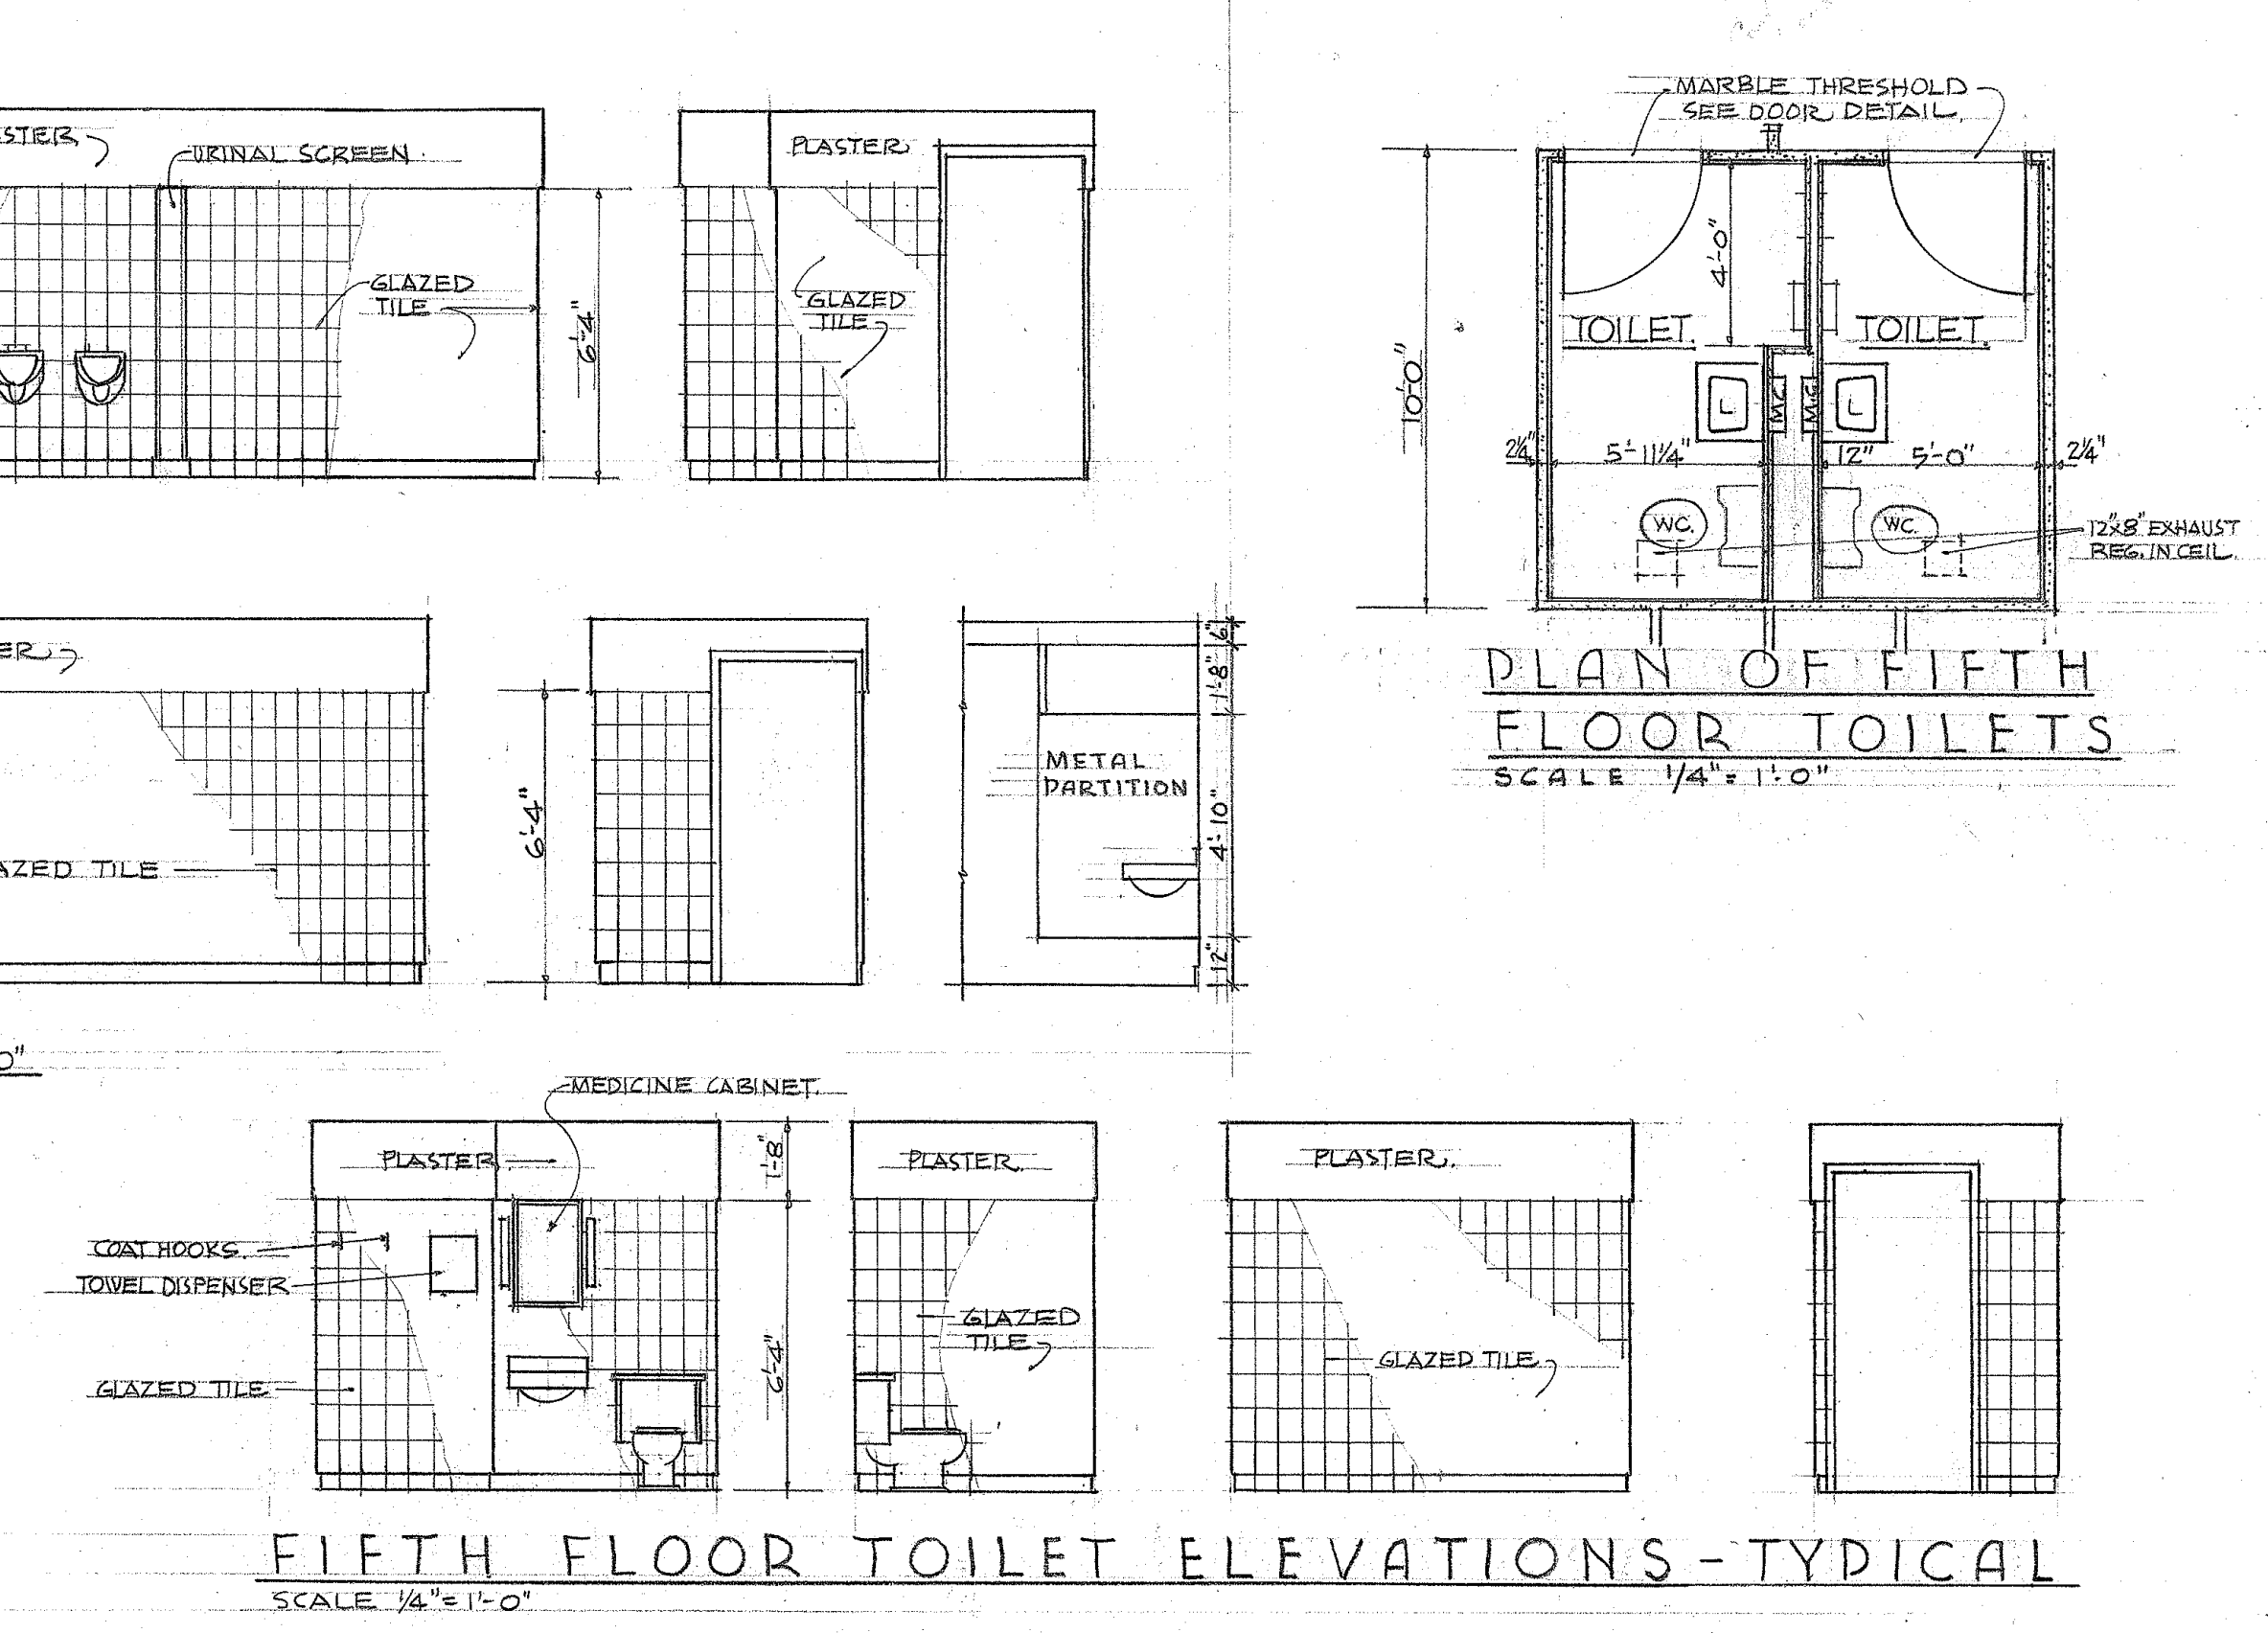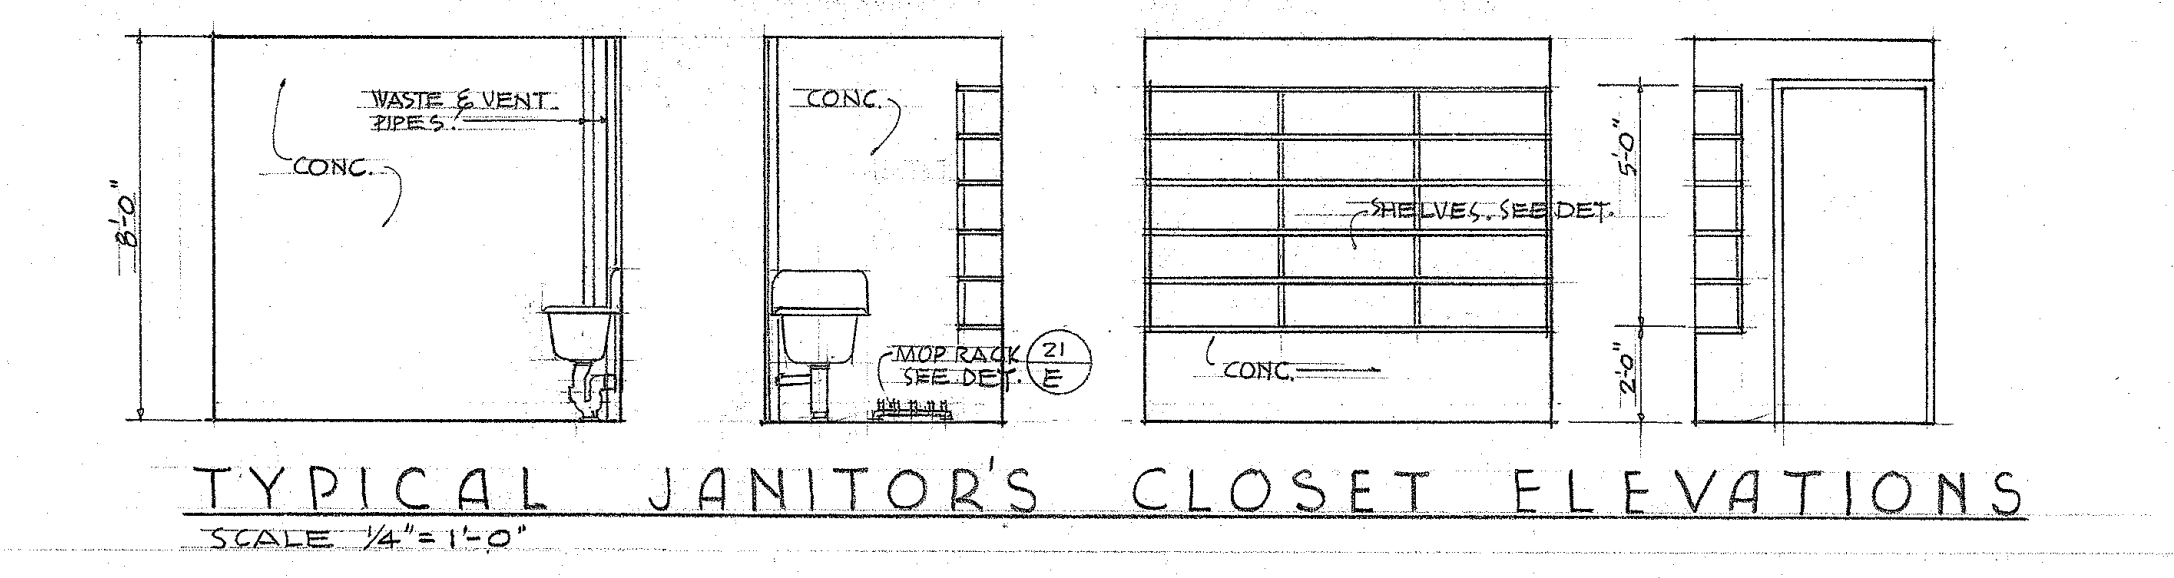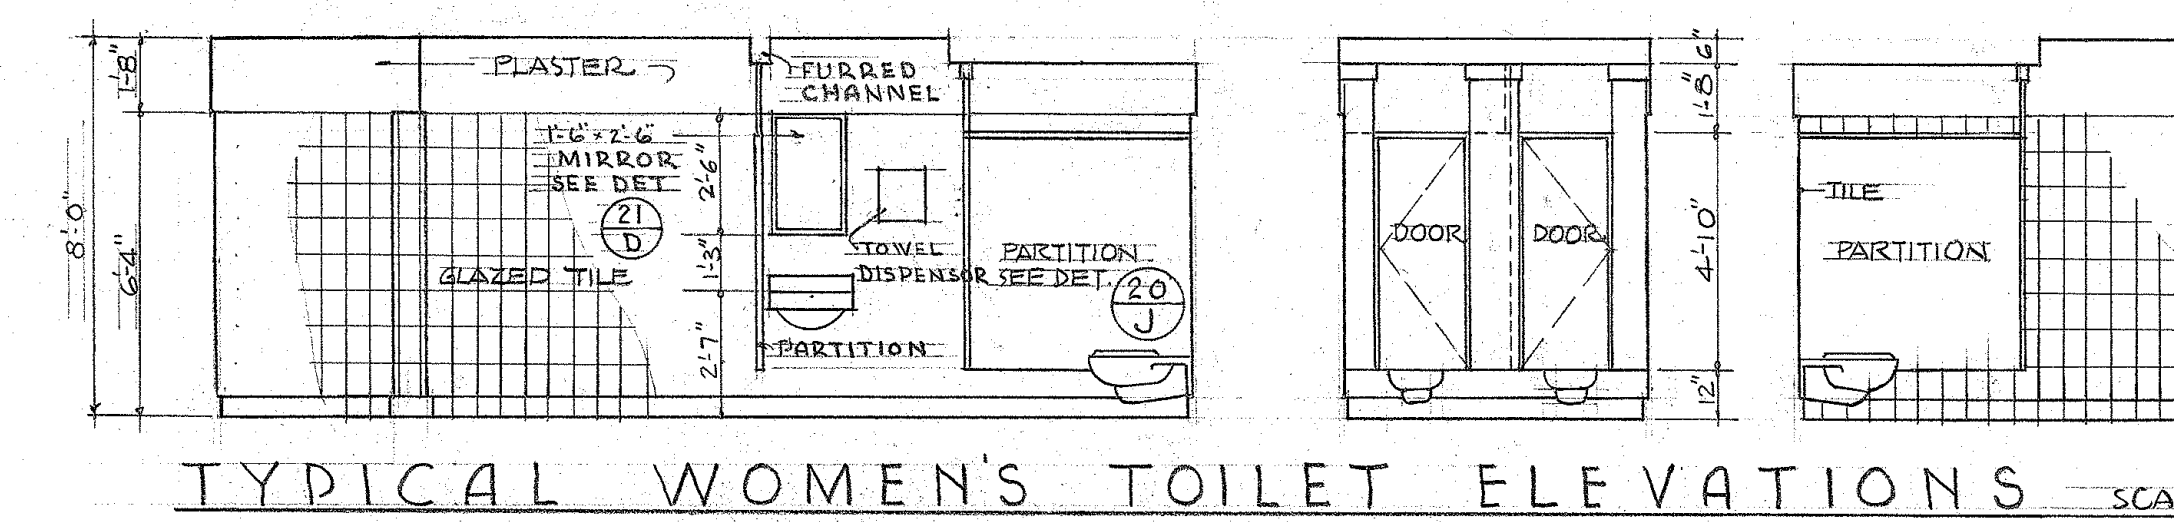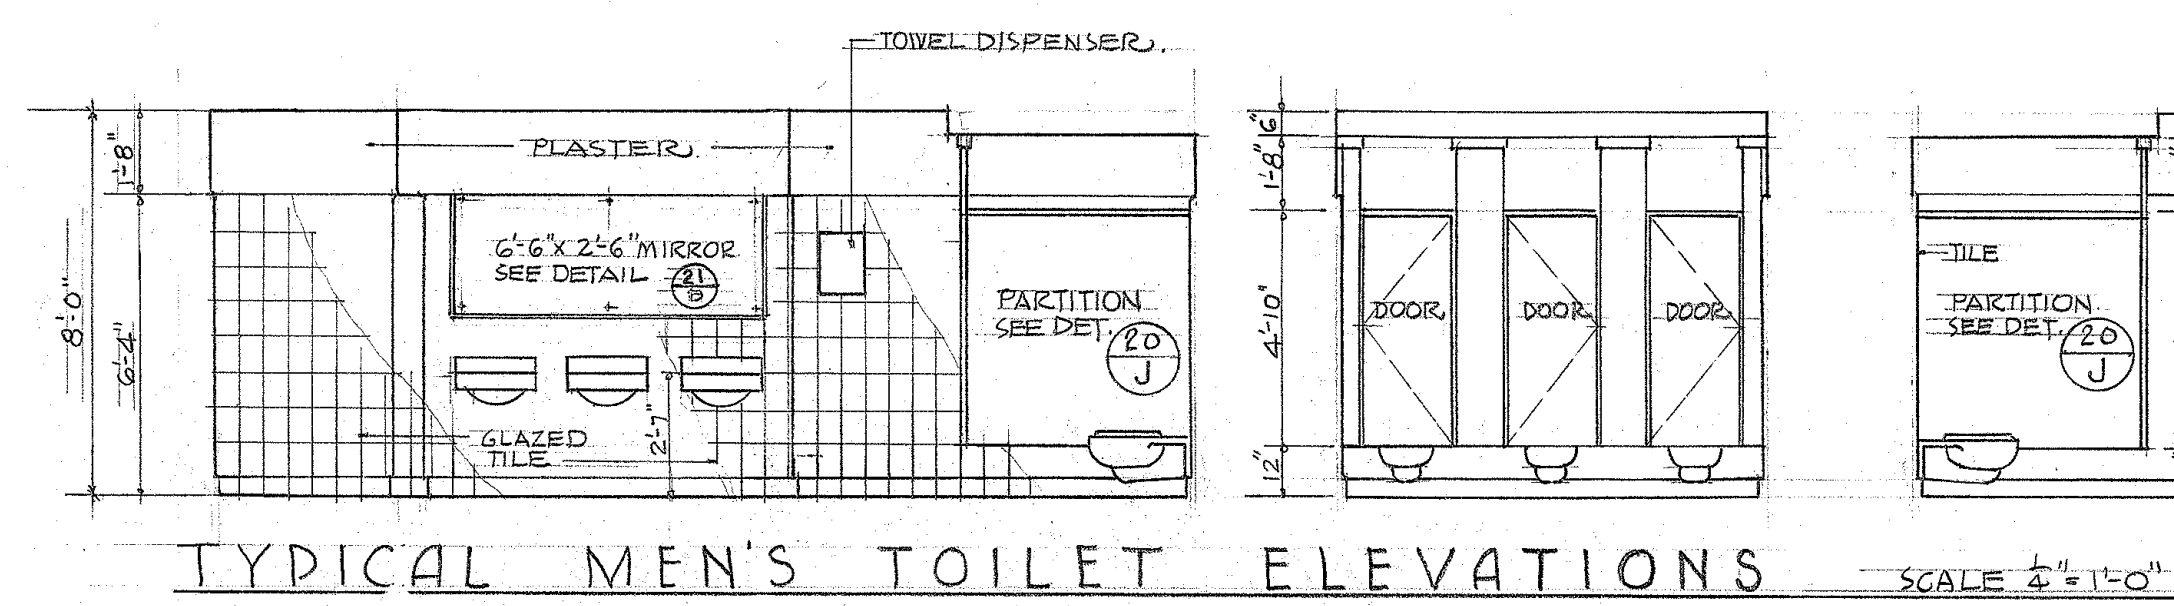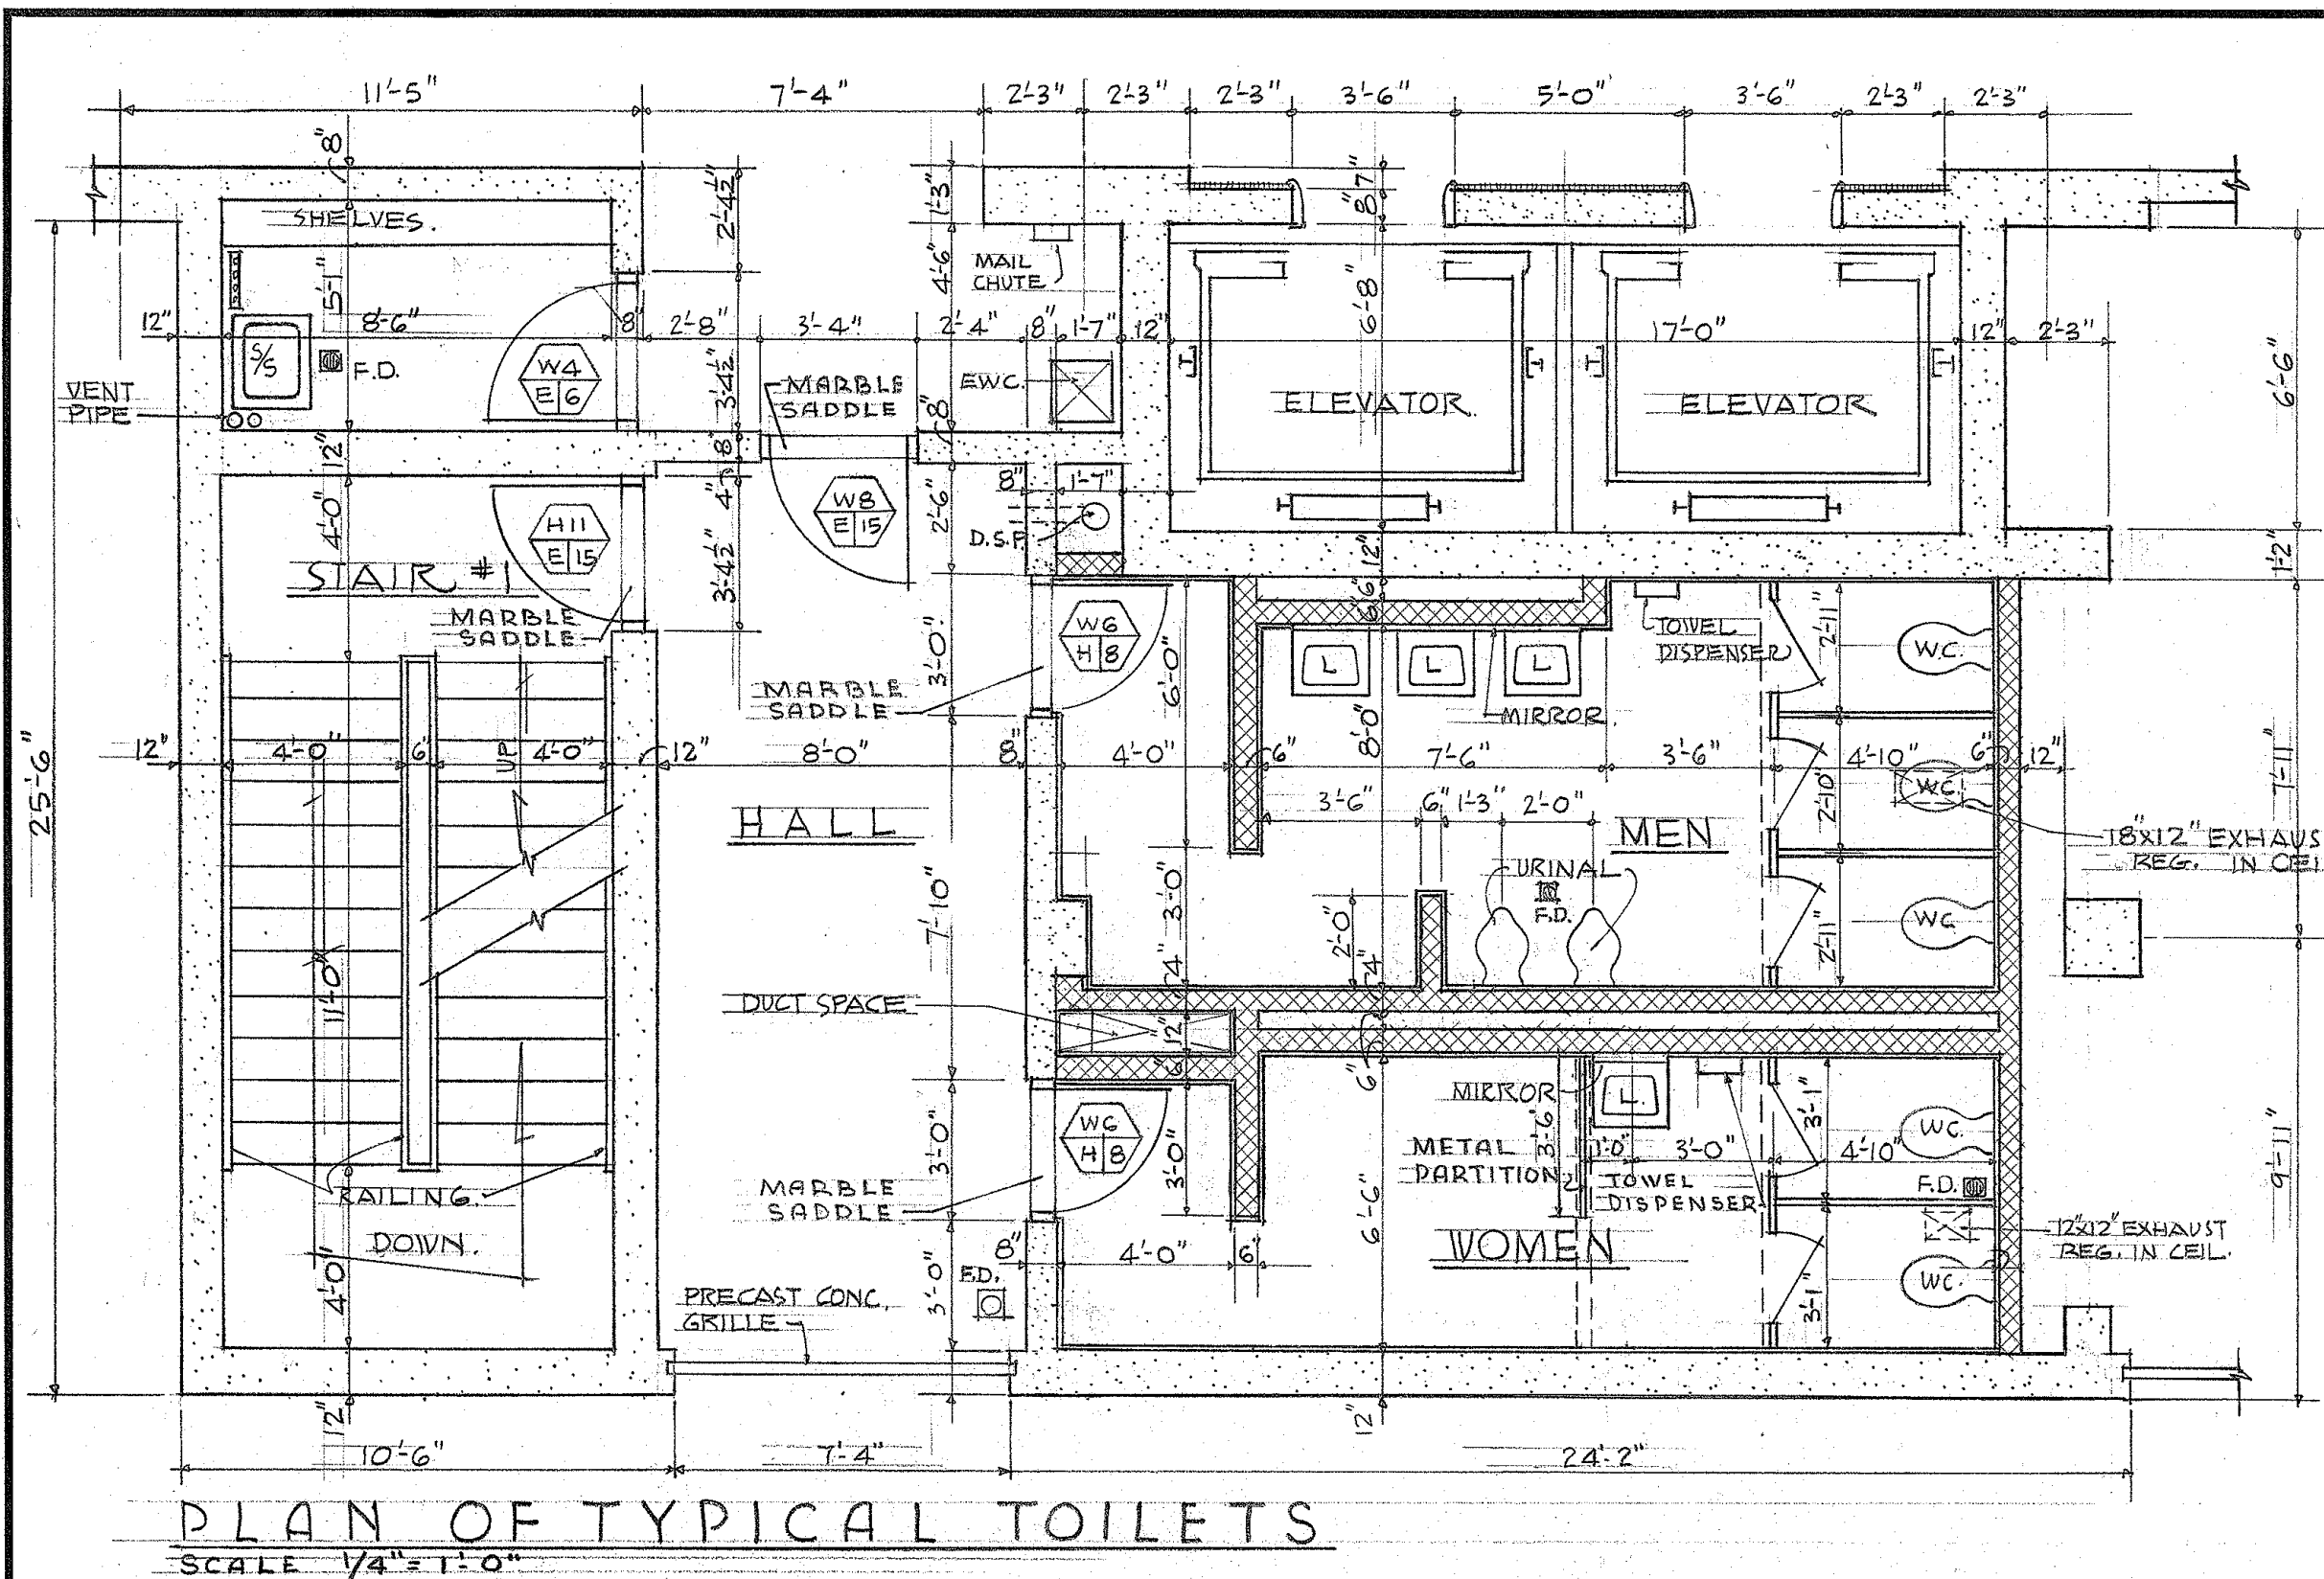

TERRITORY OF HAWAII HIGHWAY DEPARTMENT BUILDING PUNCHOUL & QUEEN ST. HONOLULU, T.H.		
TOILET PLANS - INTERIOR ELEVATIONS LOBBY - FLOOR & CEILING PLANS		
DRAWN BY: E. WILSON SCALE: AS SHOWN DATE: FEB. 18, 1958	LAW & WILSON ARCHITECTS & ENGINEERS P.O. BOX 3288 • HONOLULU, T.H.	JOB NO. 5994-16 SHEET 16 OF 46

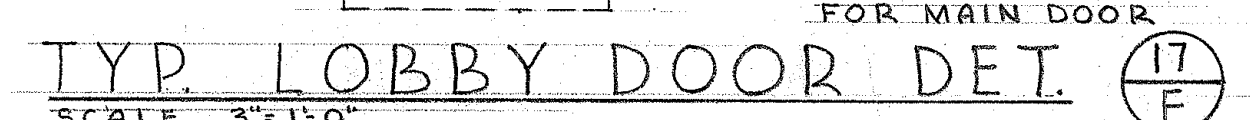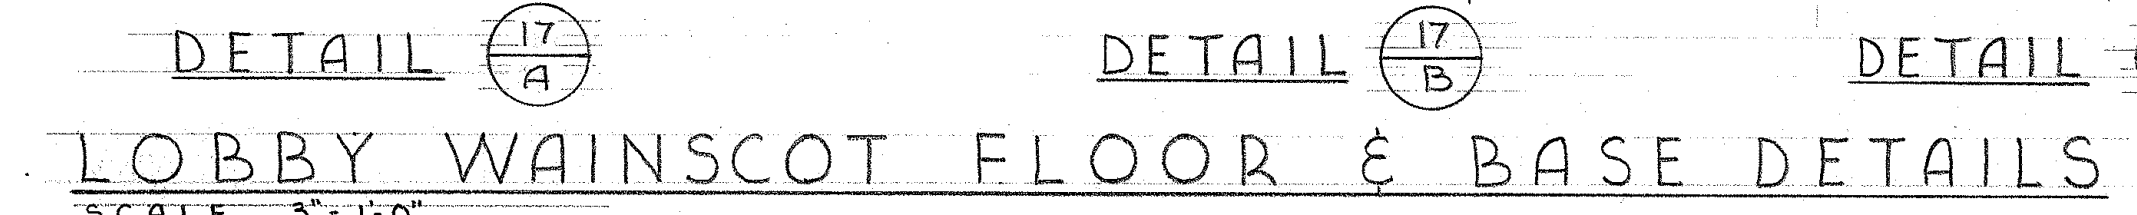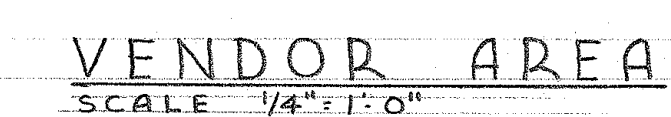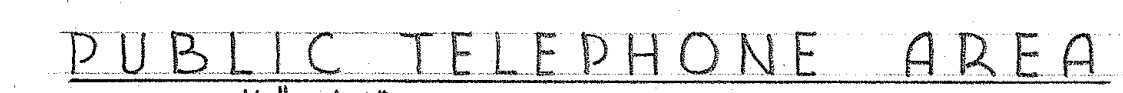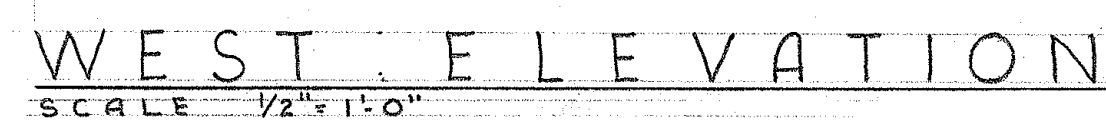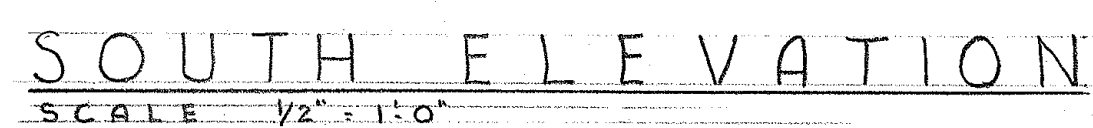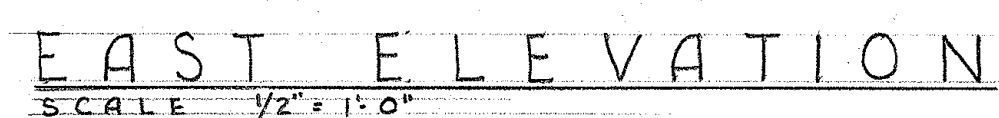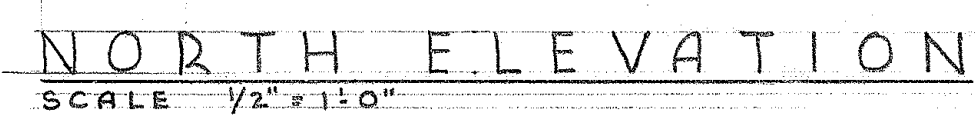


TERRITORY OF HAWAII		JOB NO.
HIGHWAY DEPARTMENT BUILDING		5984-17
PUNCHOWL & QUEEN ST.	HONOLULU, T.H.	SHEET
LOBBY ELEVATIONS - DETAILS		17
DRAWN BY WEITZ SCALE AS SHOWN DATE FEB. 28, 1958		L A W & W I L S O N ARCHITECTS & ENGINEERS P. O. BOX 3288 HONOLULU, T. H. JOB NO. 747-01
		OF 46

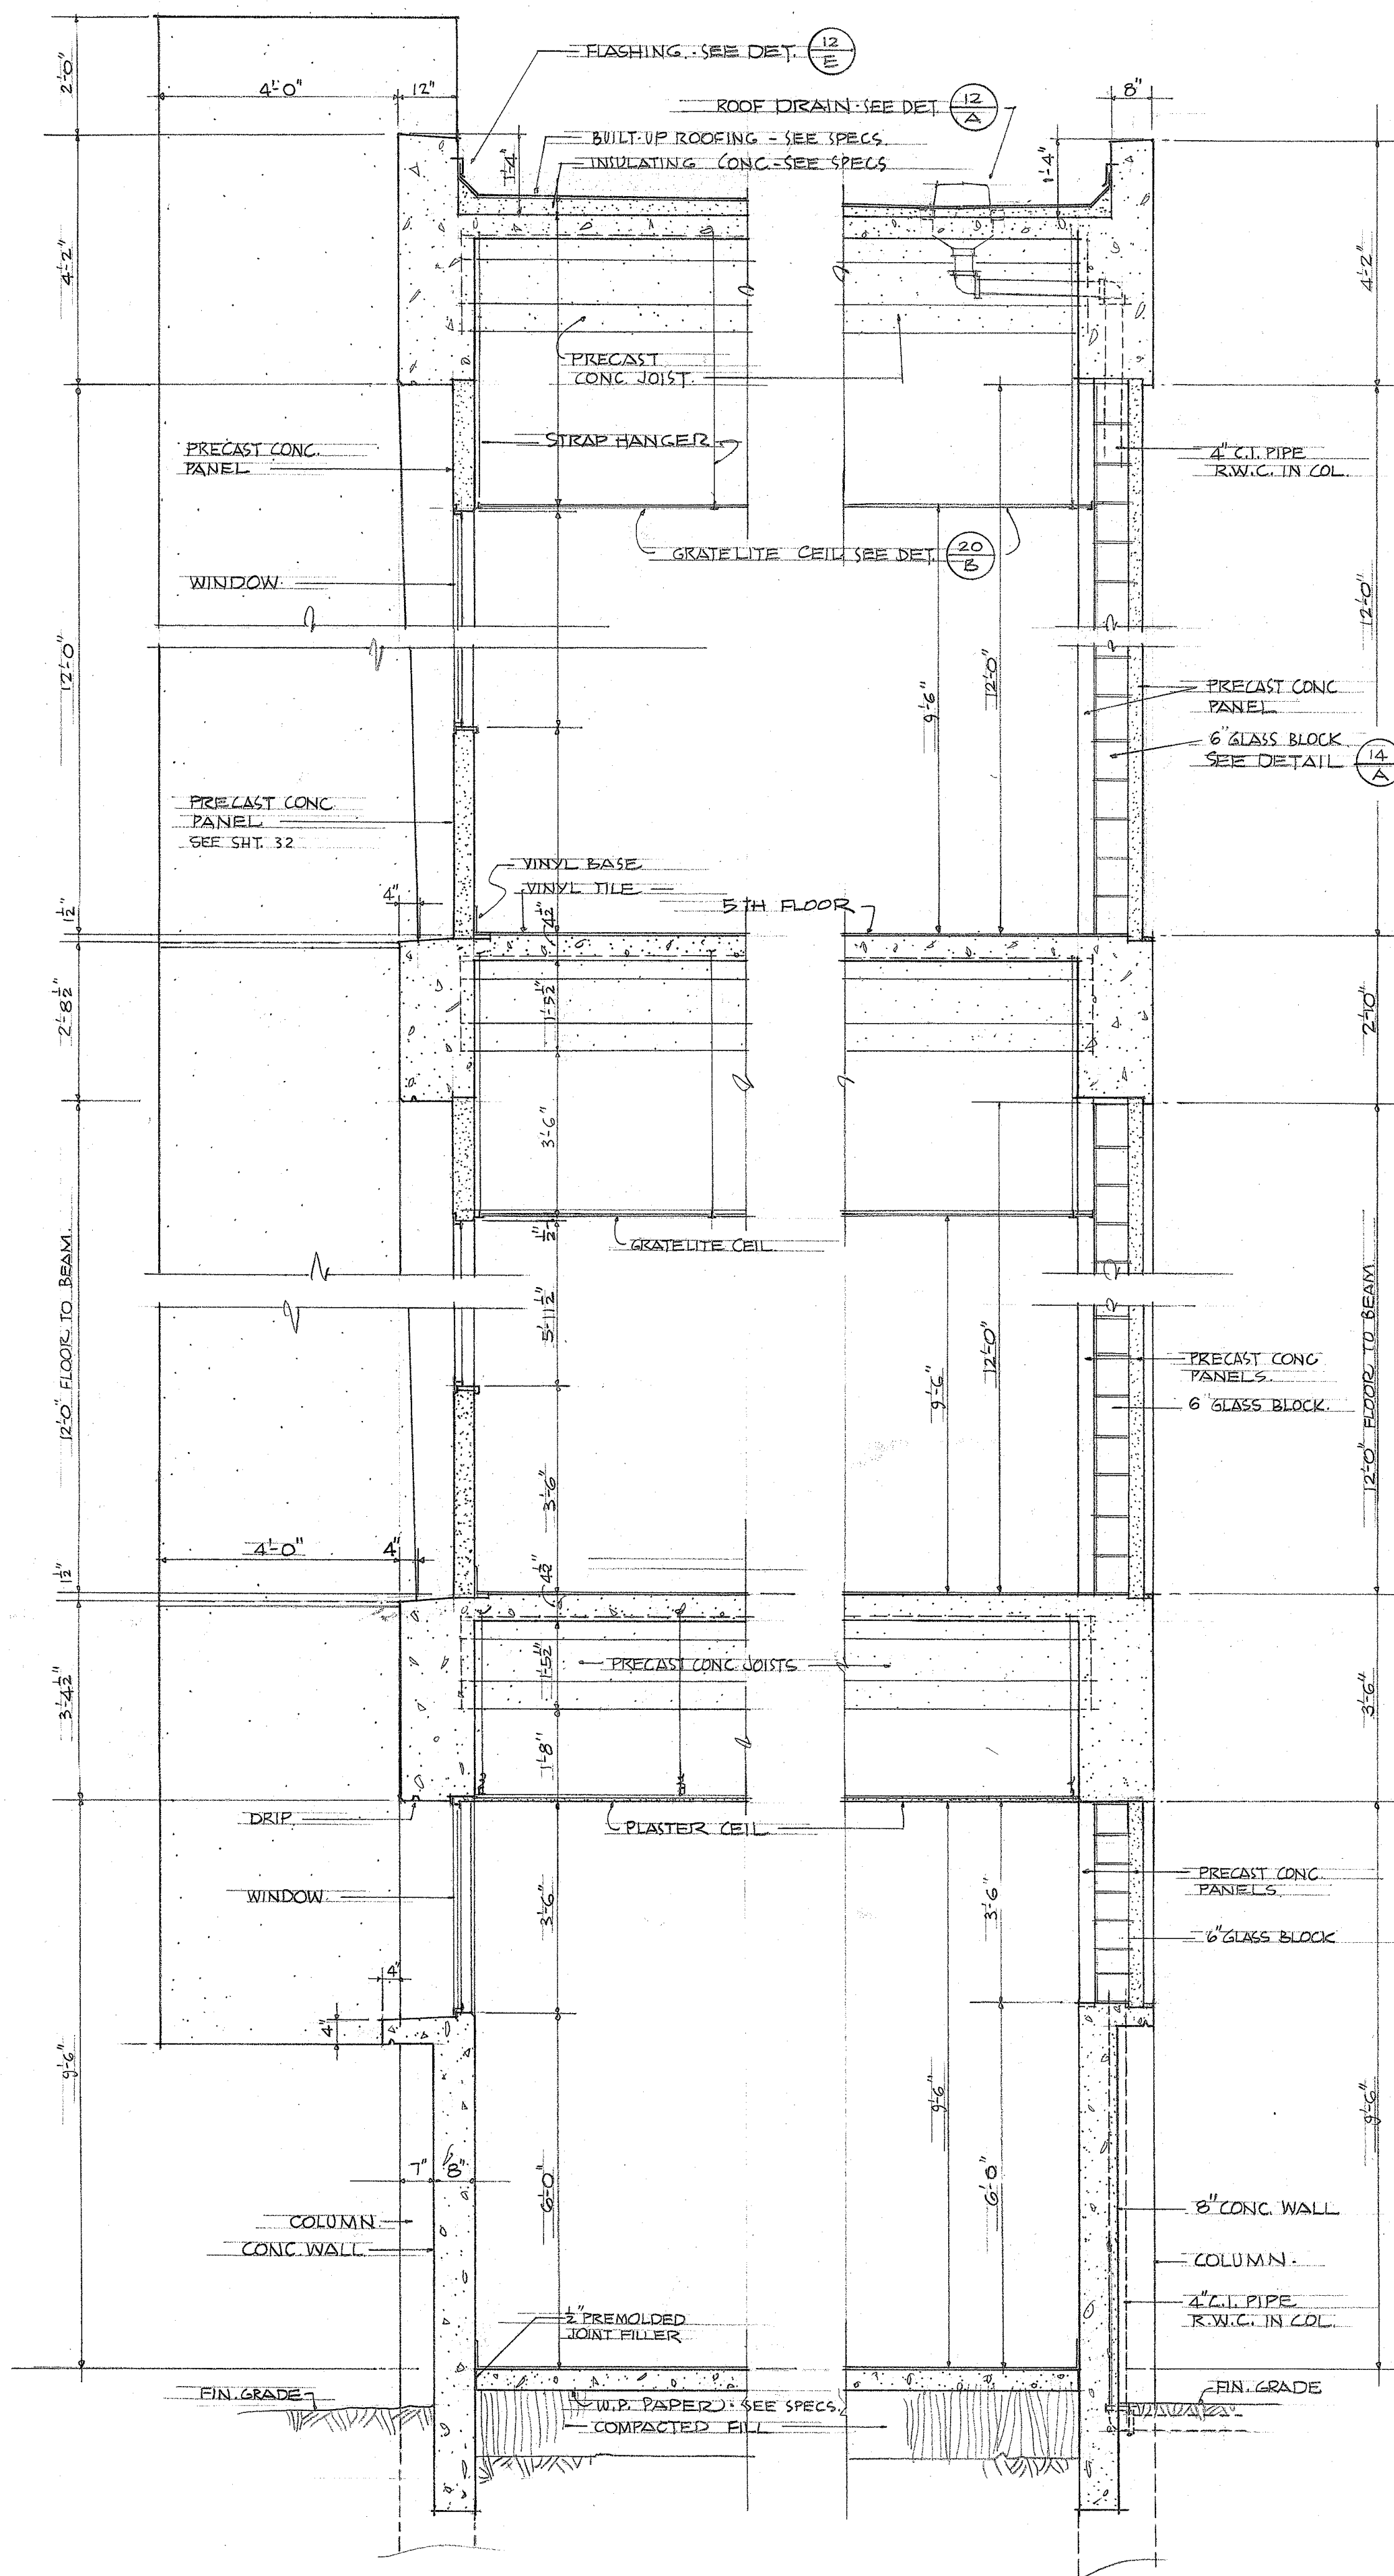


TYP. WALL SEC. (18A)
SCALE 1/2" = 1'-0"


TYP. WALL SEC. (18B)
SCALE 1/2" = 1'-0"

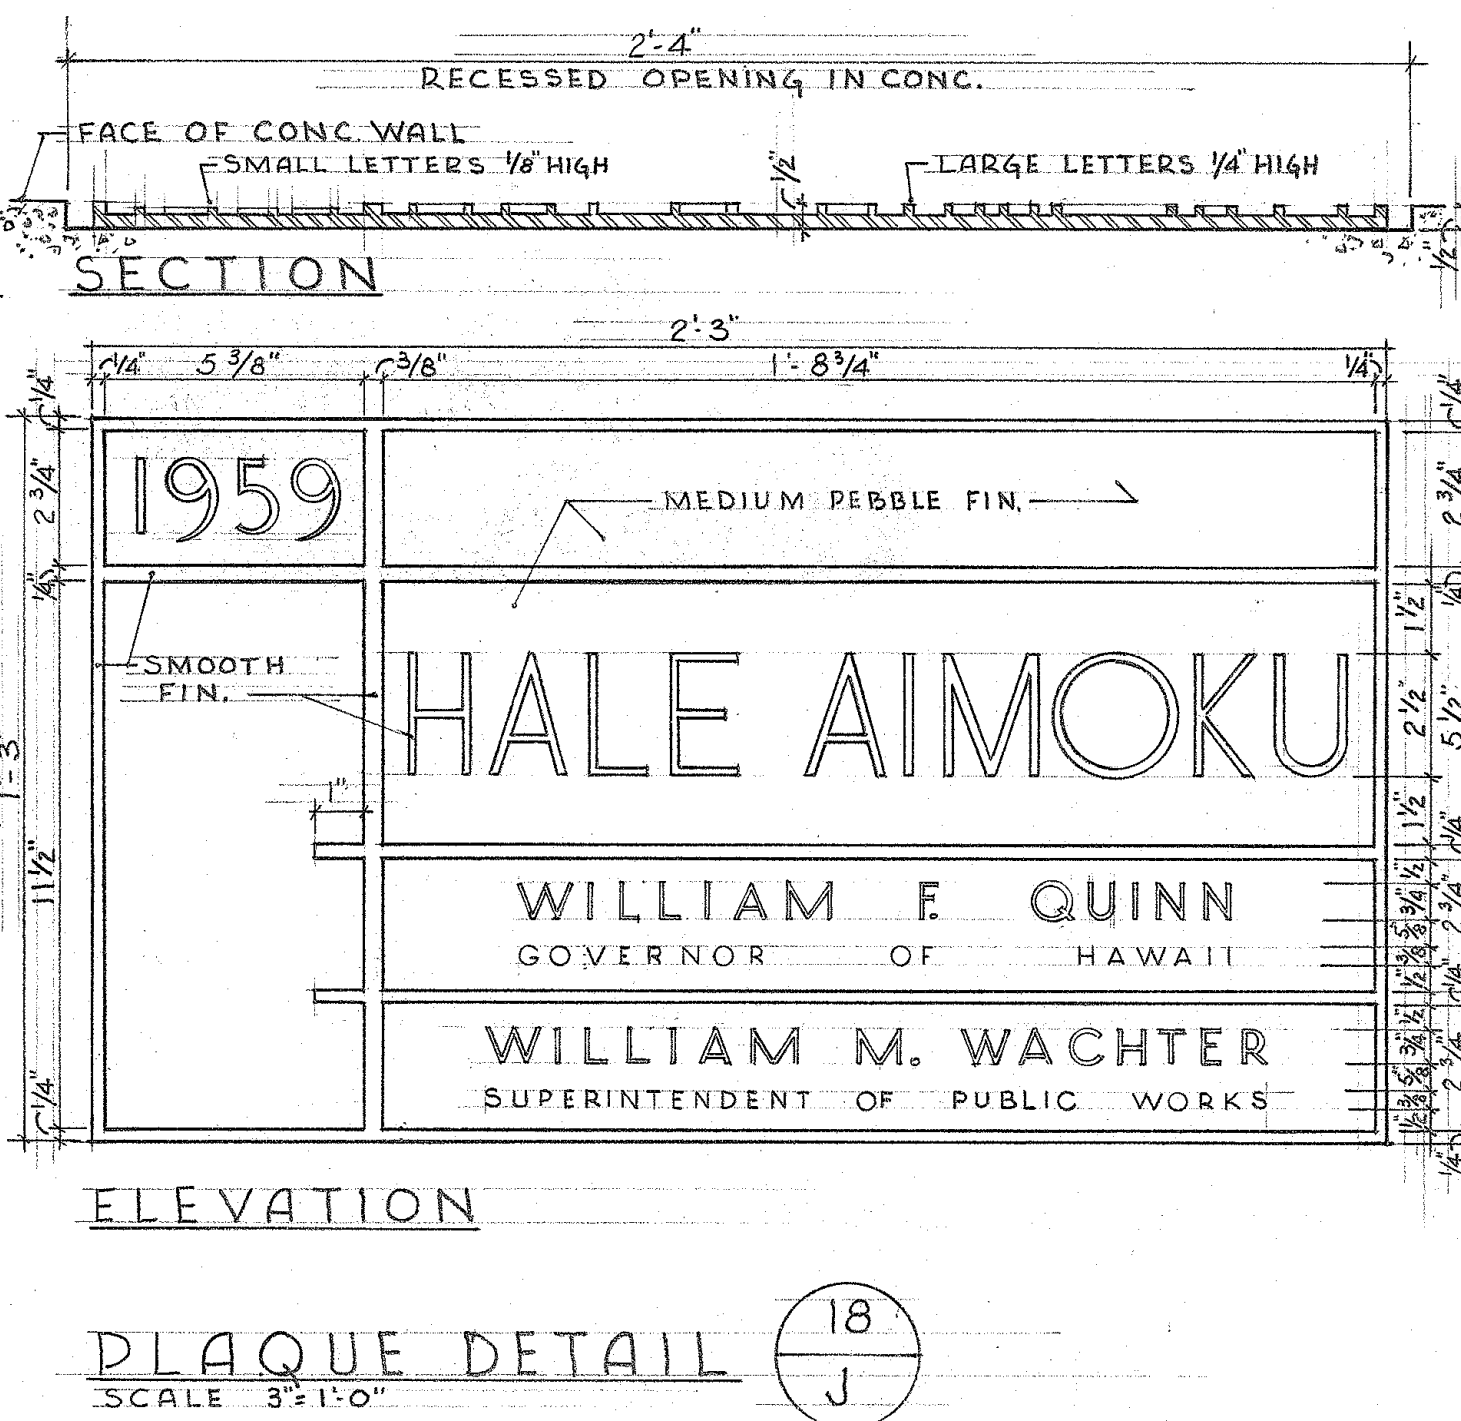


PLAQUE DETAIL (18J)
SCALE 3/8" = 1'-0"

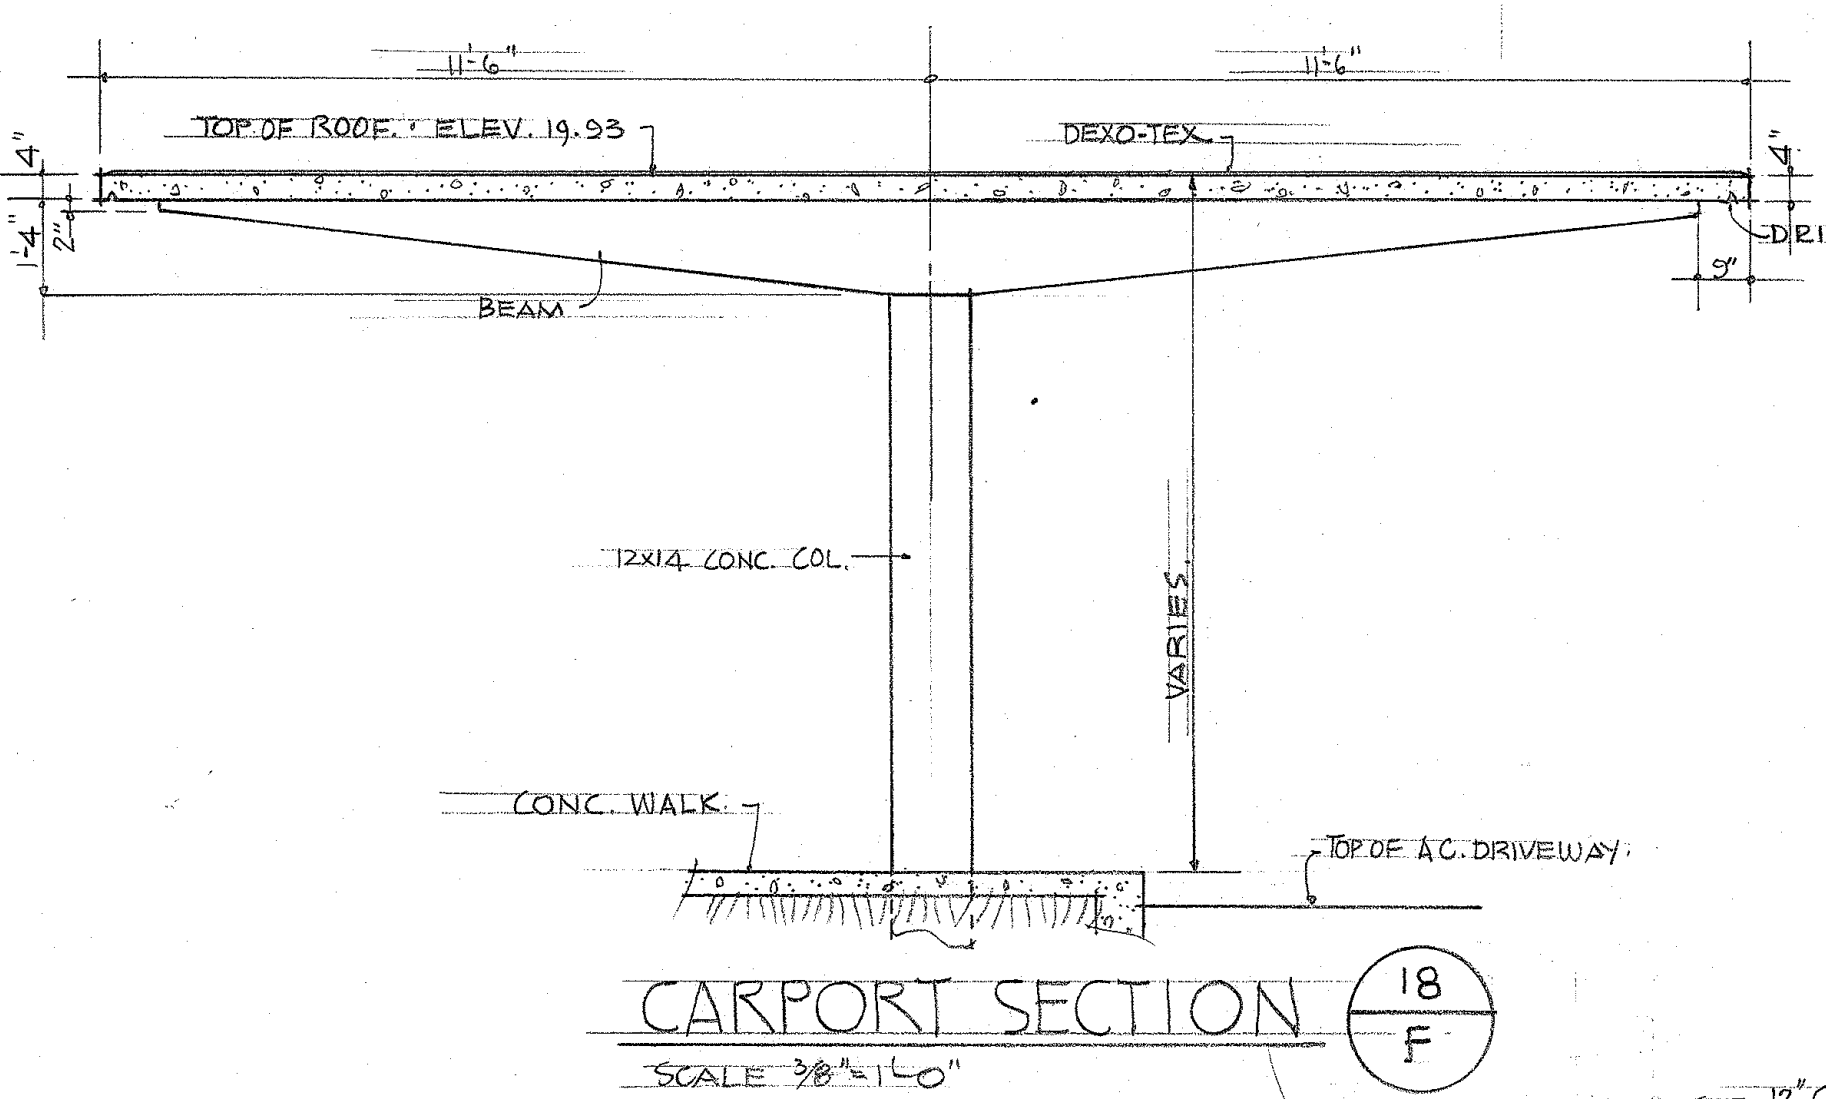


CARPORT SECTION (18F)
SCALE 3/8" = 1'-0"

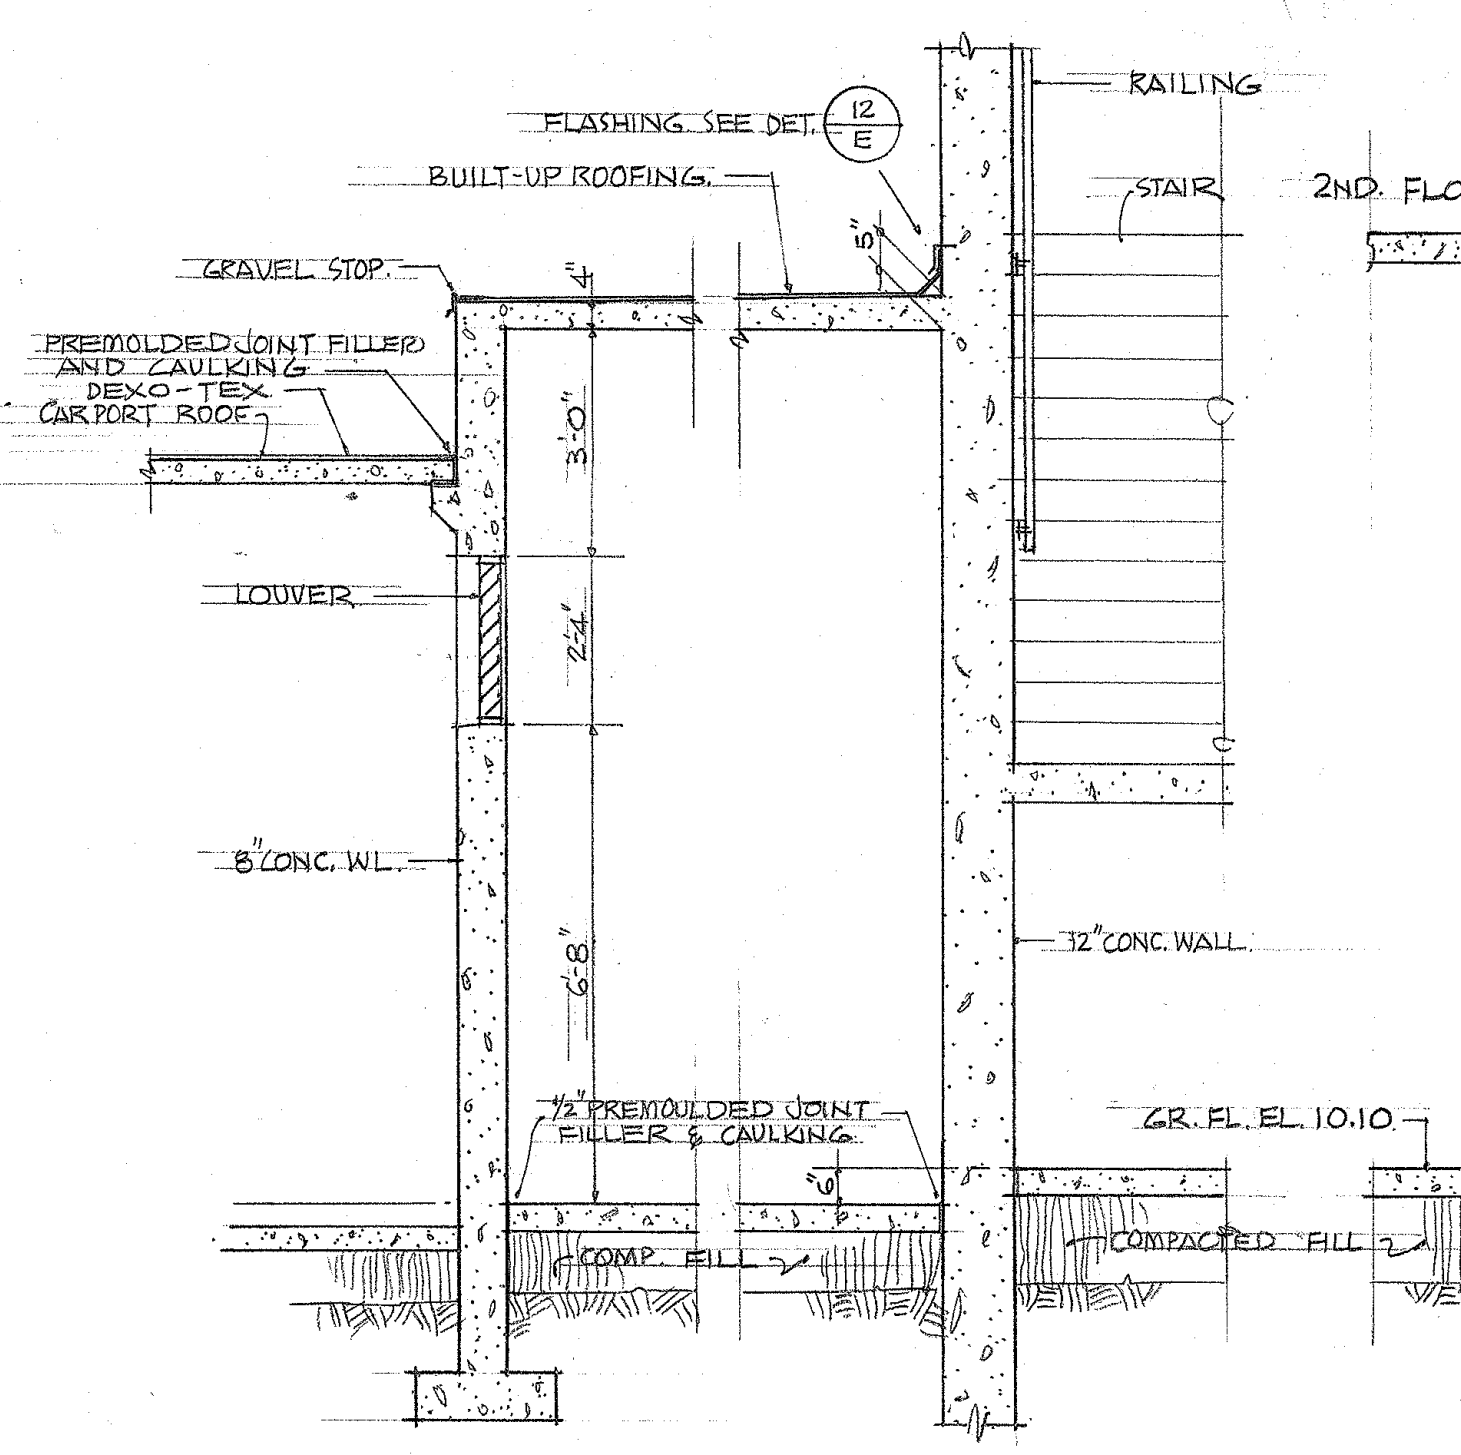


SECTION (18C)
SCALE 3/8" = 1'-0"

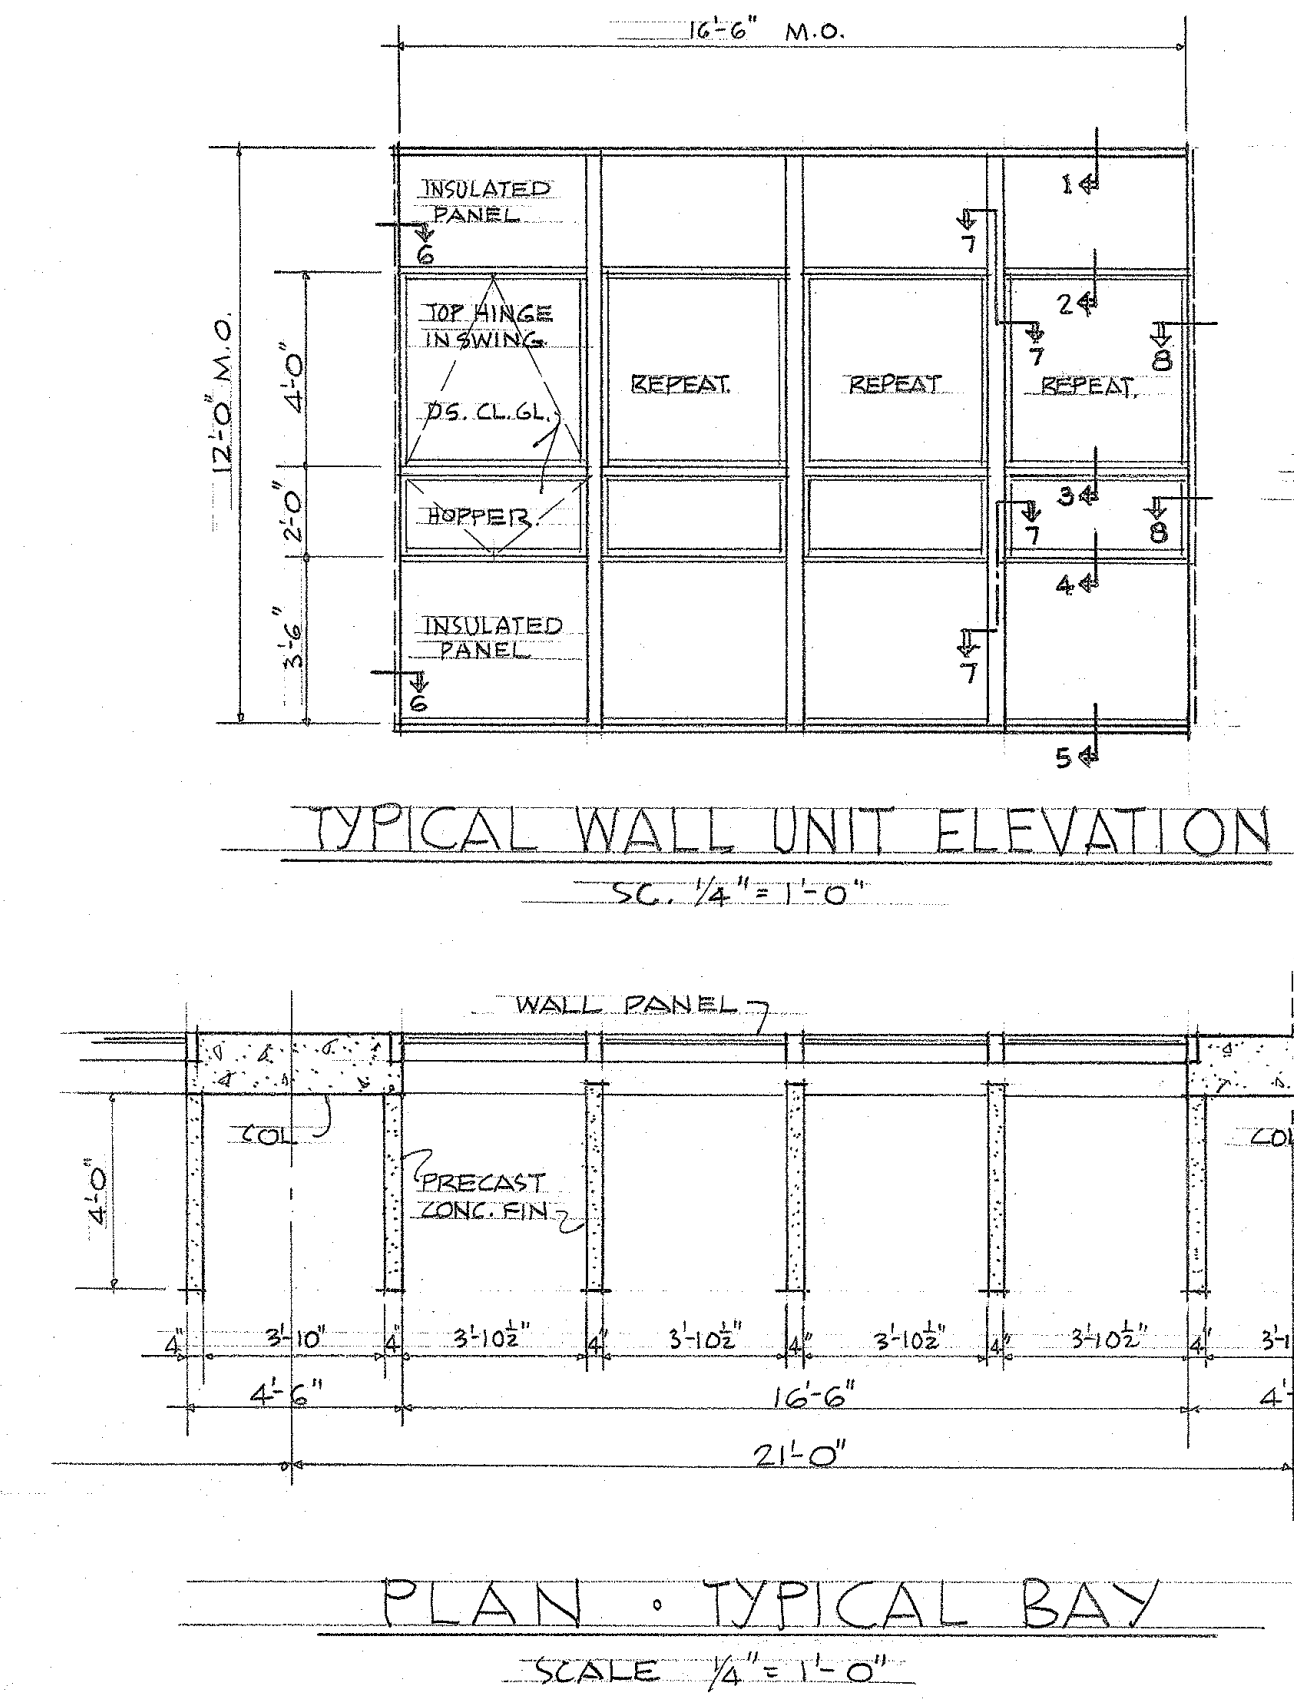


PLAN - TYPICAL BAY (18K)
SCALE 1/4" = 1'-0"

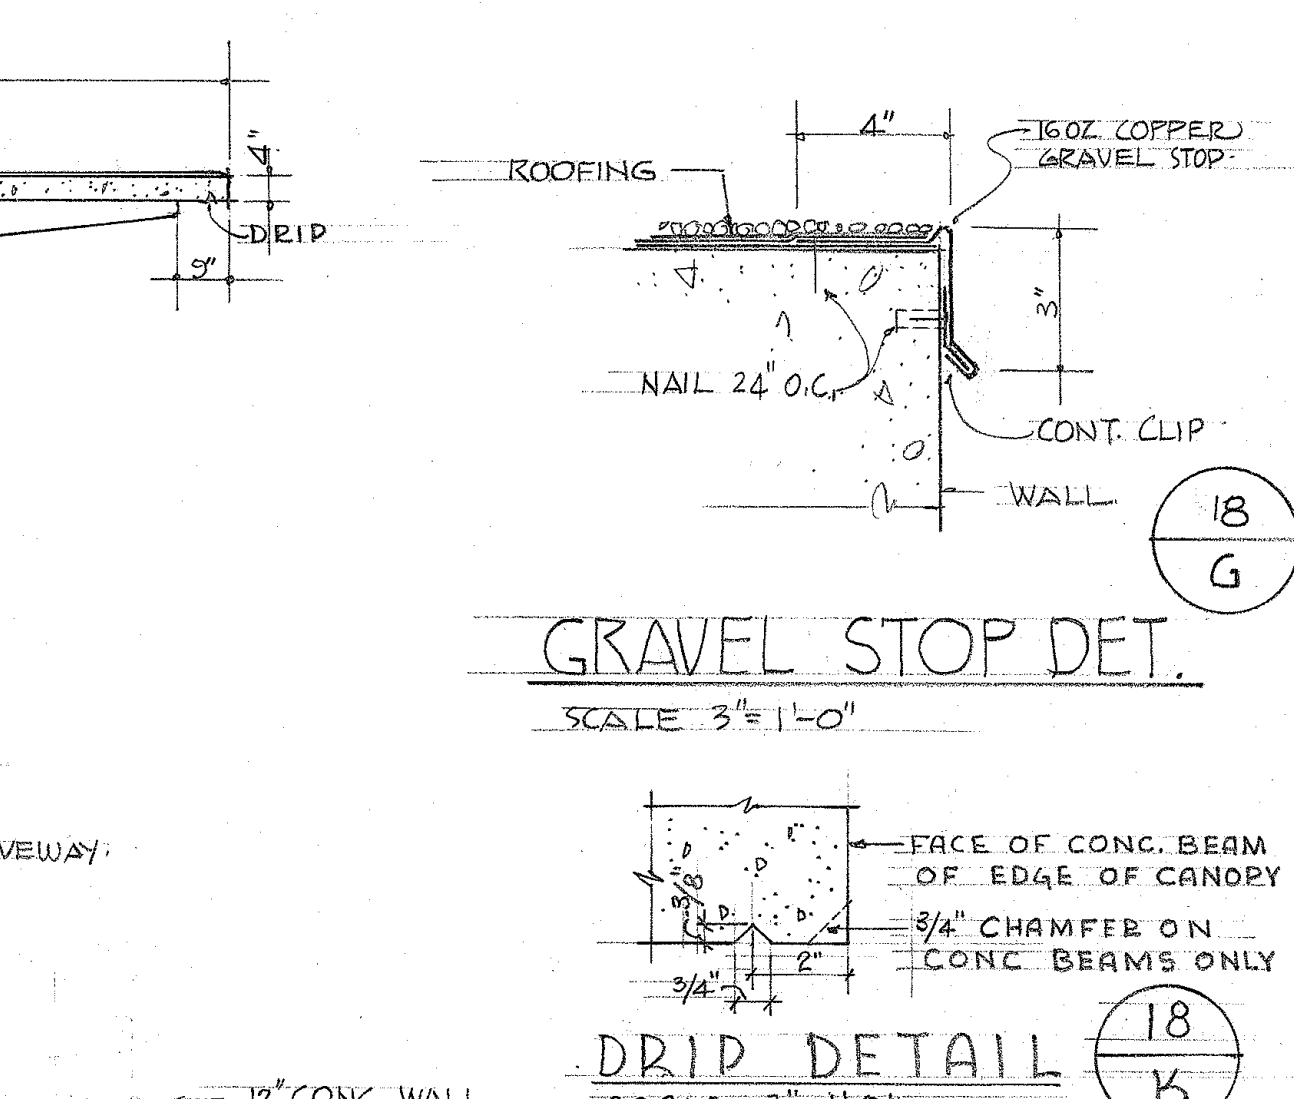


GRAVEL STOP DET. (18G)
SCALE 3/8" = 1'-0"

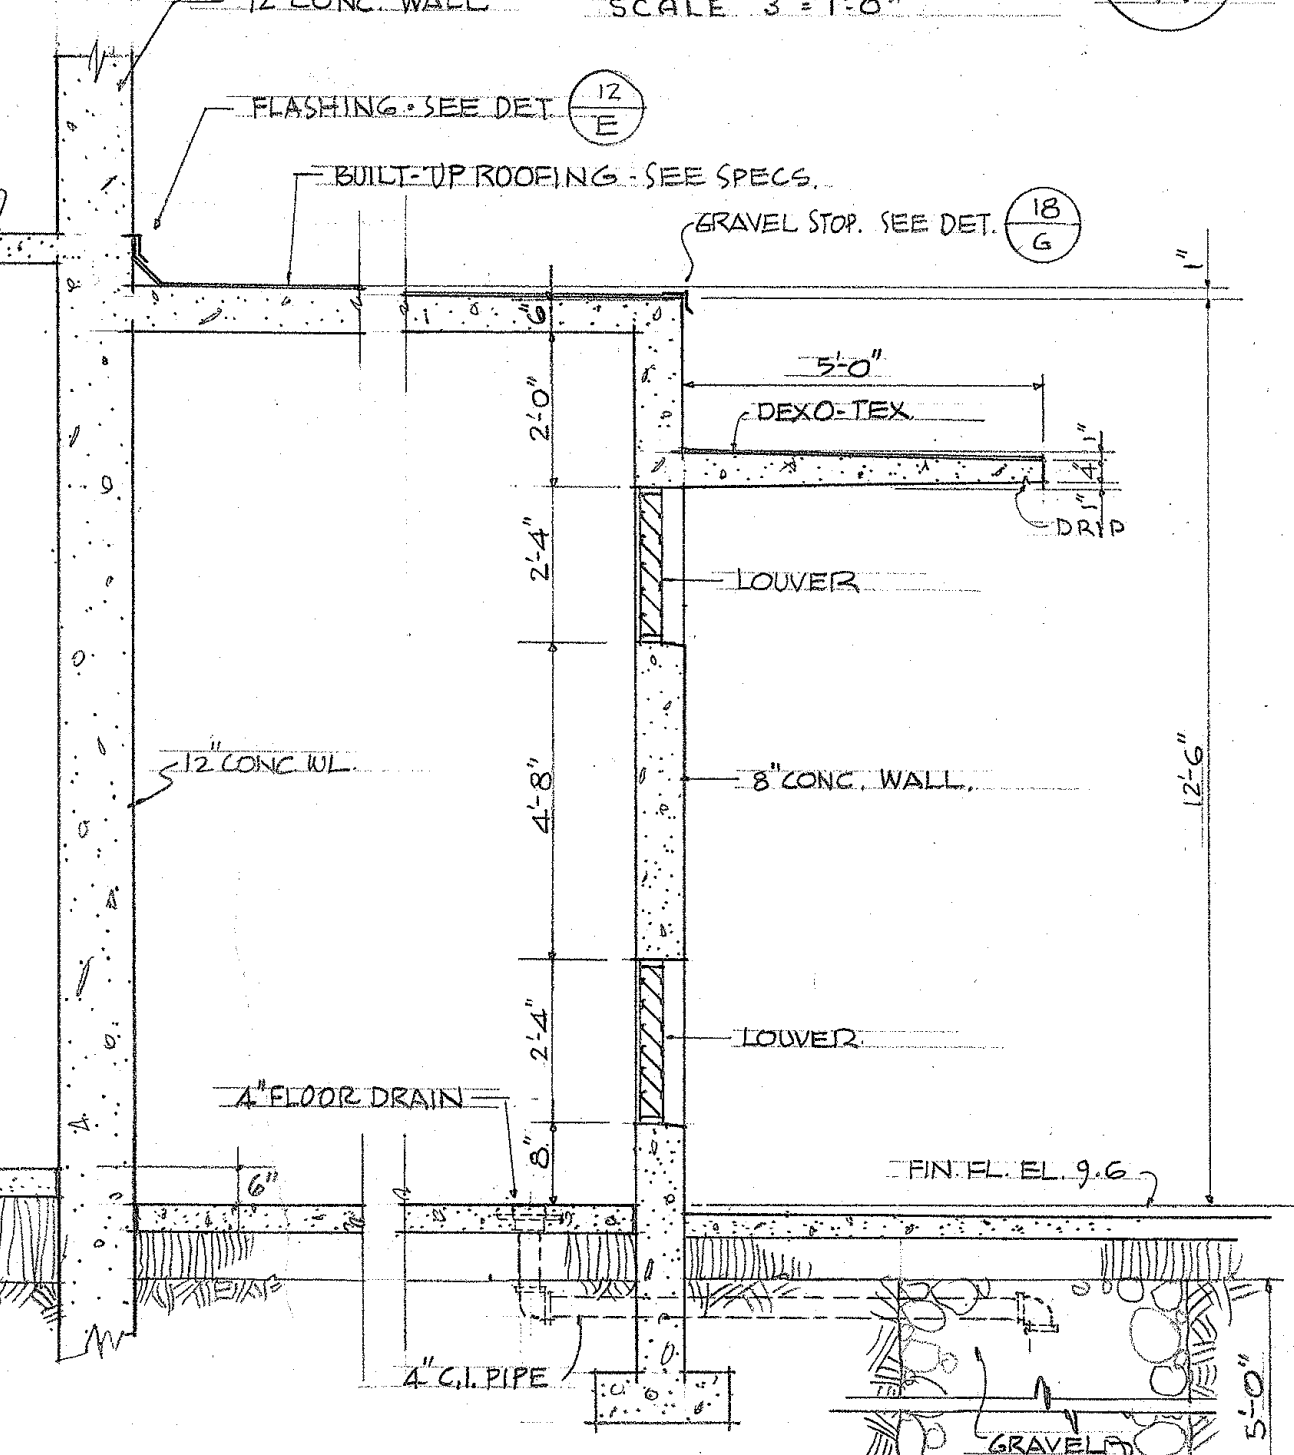


SECTION (18D)
SCALE 3/8" = 1'-0"

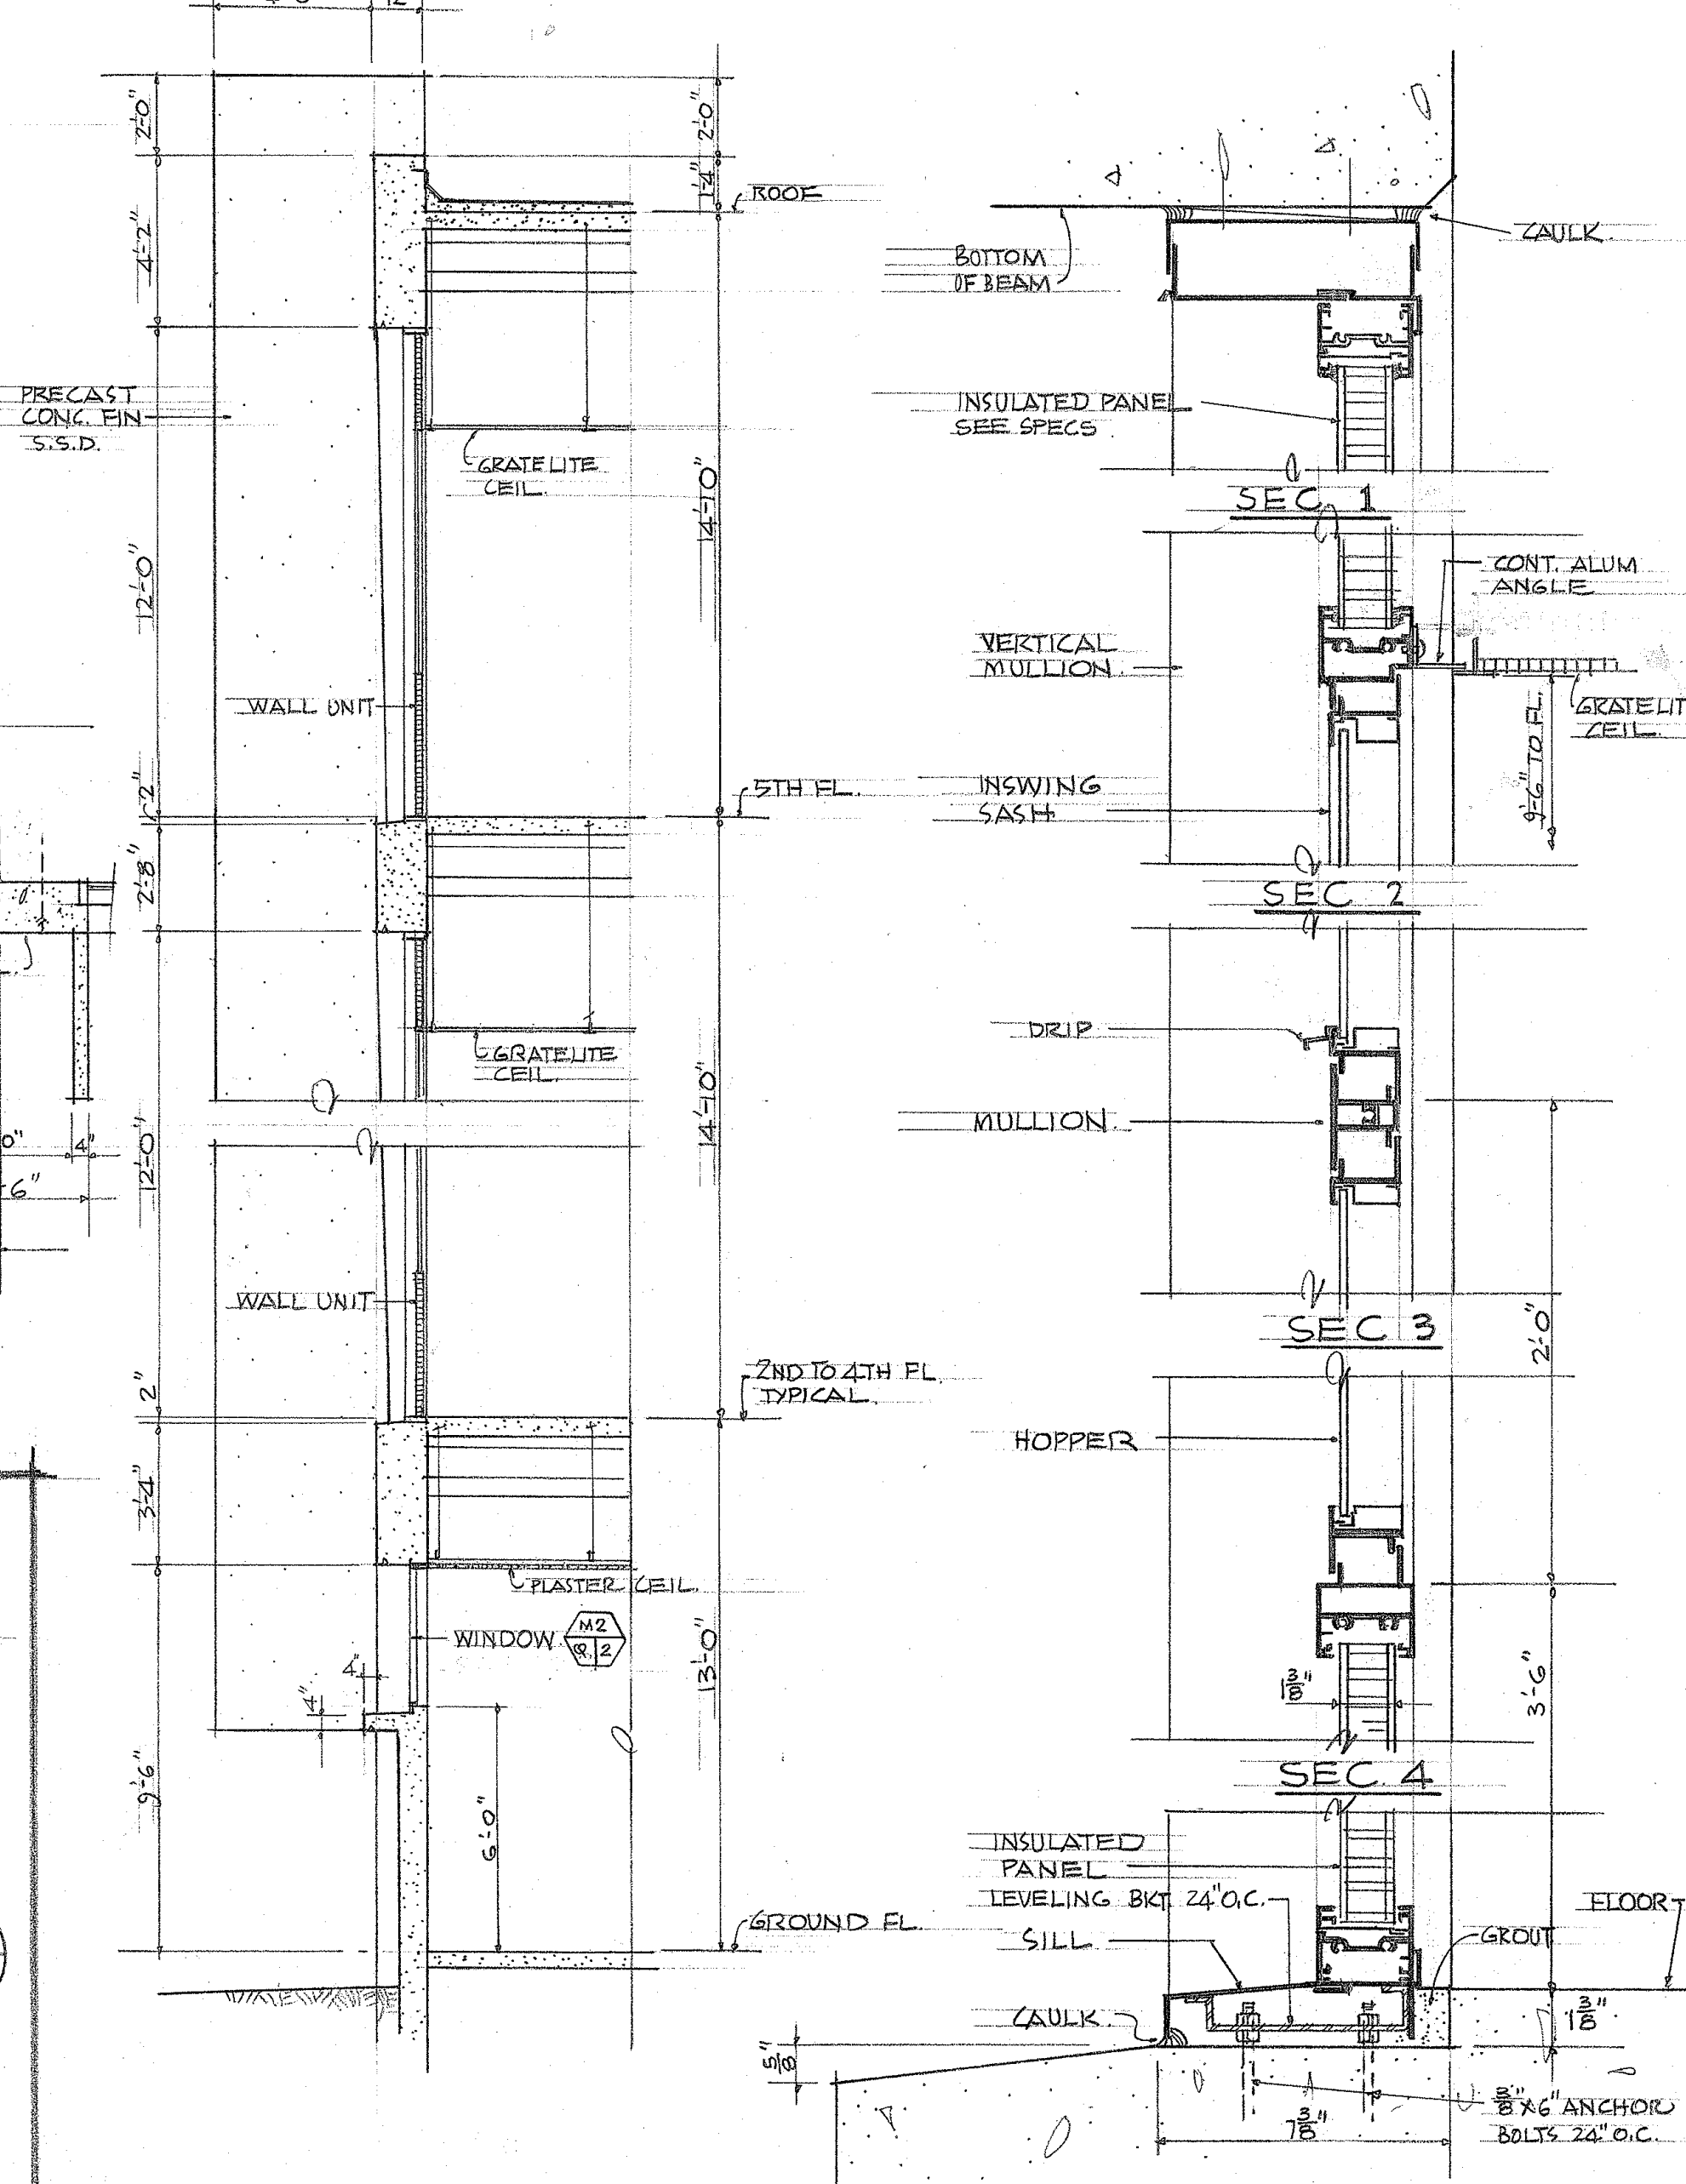

TYP. WALL SECTION (18H)
SCALE 1/2" = 1'-0"

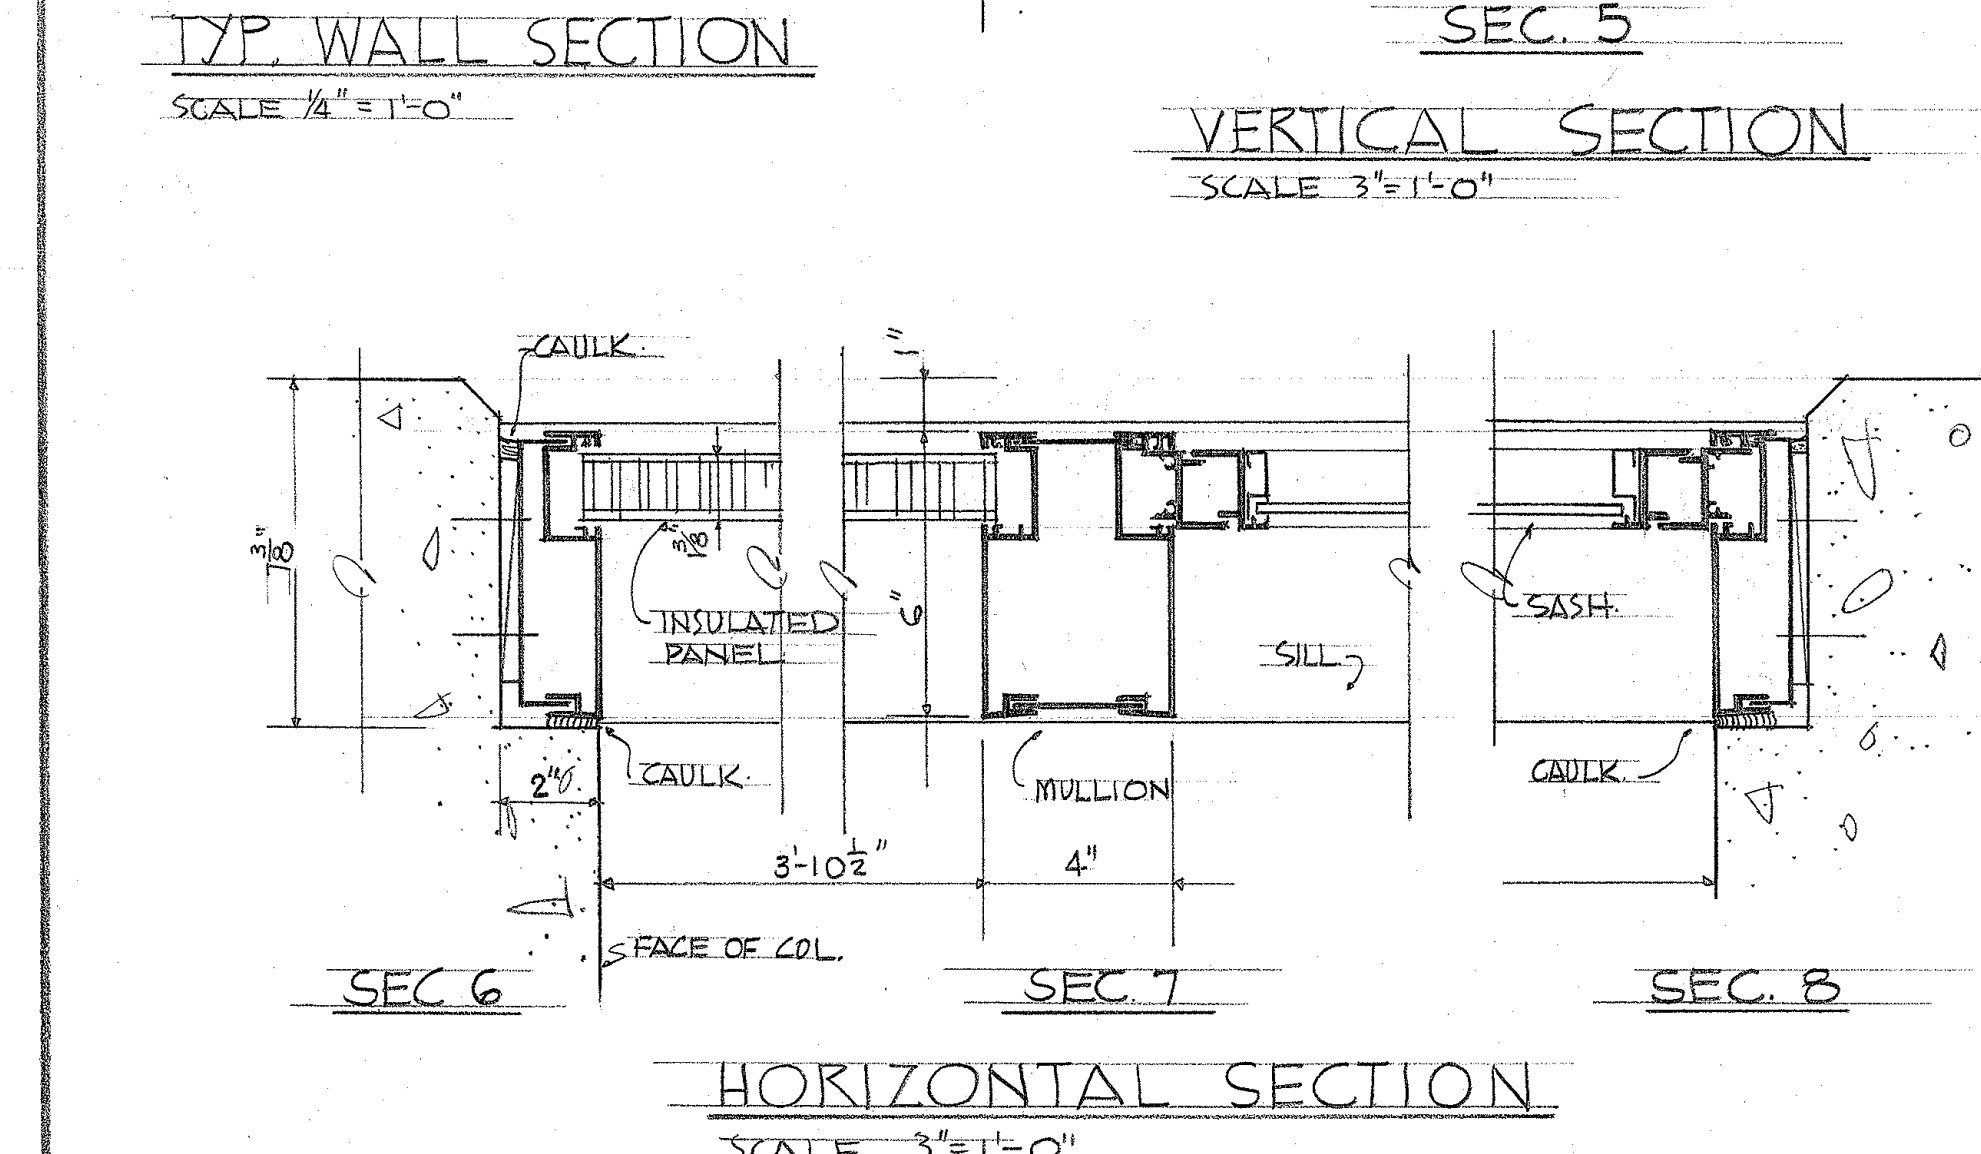


VERTICAL SECTION (18I)
SCALE 3/8" = 1'-0"


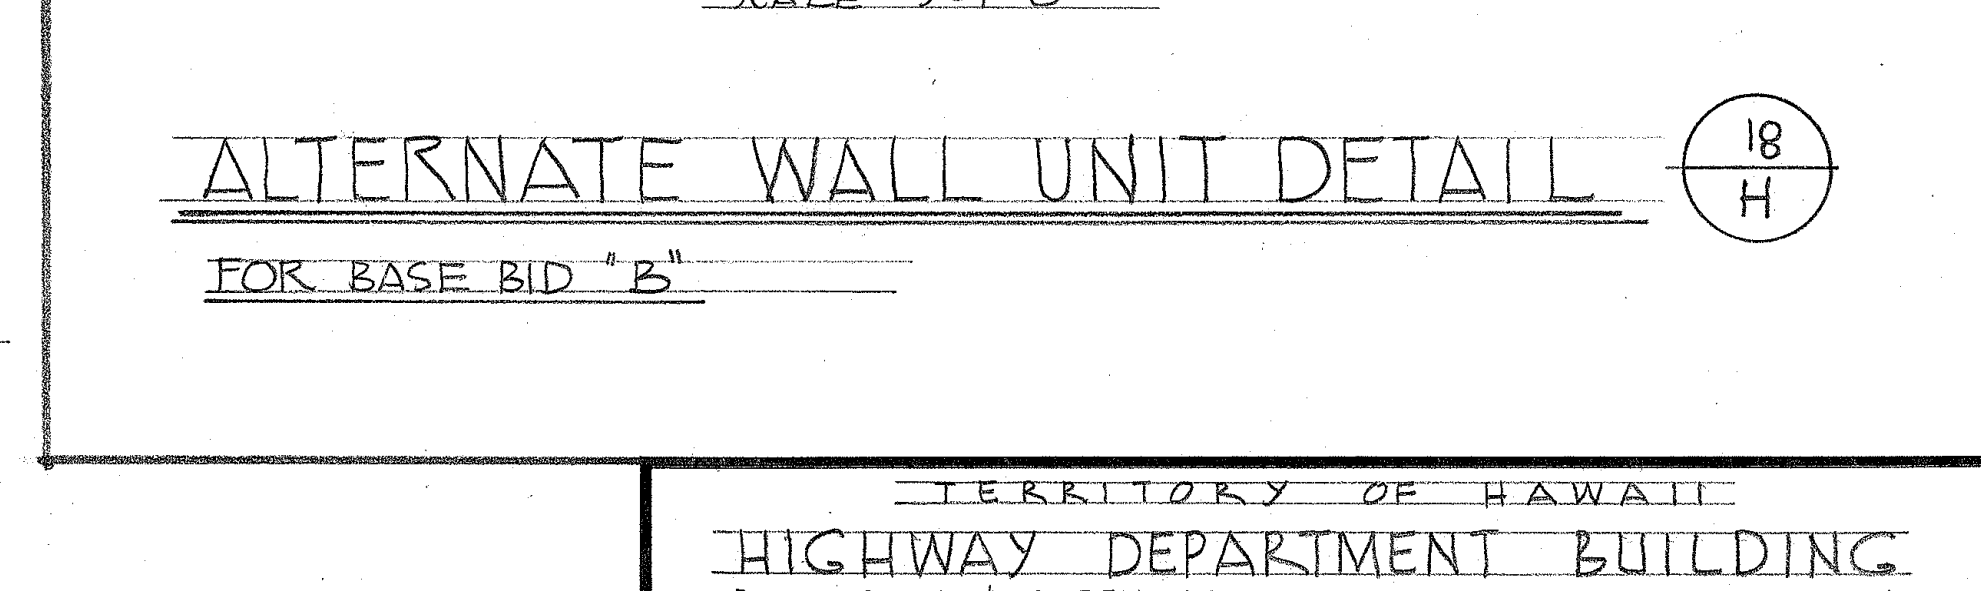


ALTERNATE WALL UNIT DETAIL (18H)
FOR BASE BID "B"


TERRITORY OF HAWAII HIGHWAY DEPARTMENT BUILDING PUNAHOU & QUEEN ST. HONOLULU, T.H.		
TYPICAL WALL SECTIONS		
DRAWN BY: FURUDERA	LAW & WILSON	JOB NO. 5994-18
SCALE: AS SHOWN	ARCHITECTS & ENGINEERS	SHEET 18
DATE: FEB. 28, 1958	P.O. BOX 3288 • HONOLULU, T.H.	OF 46
	NO. 747-01	

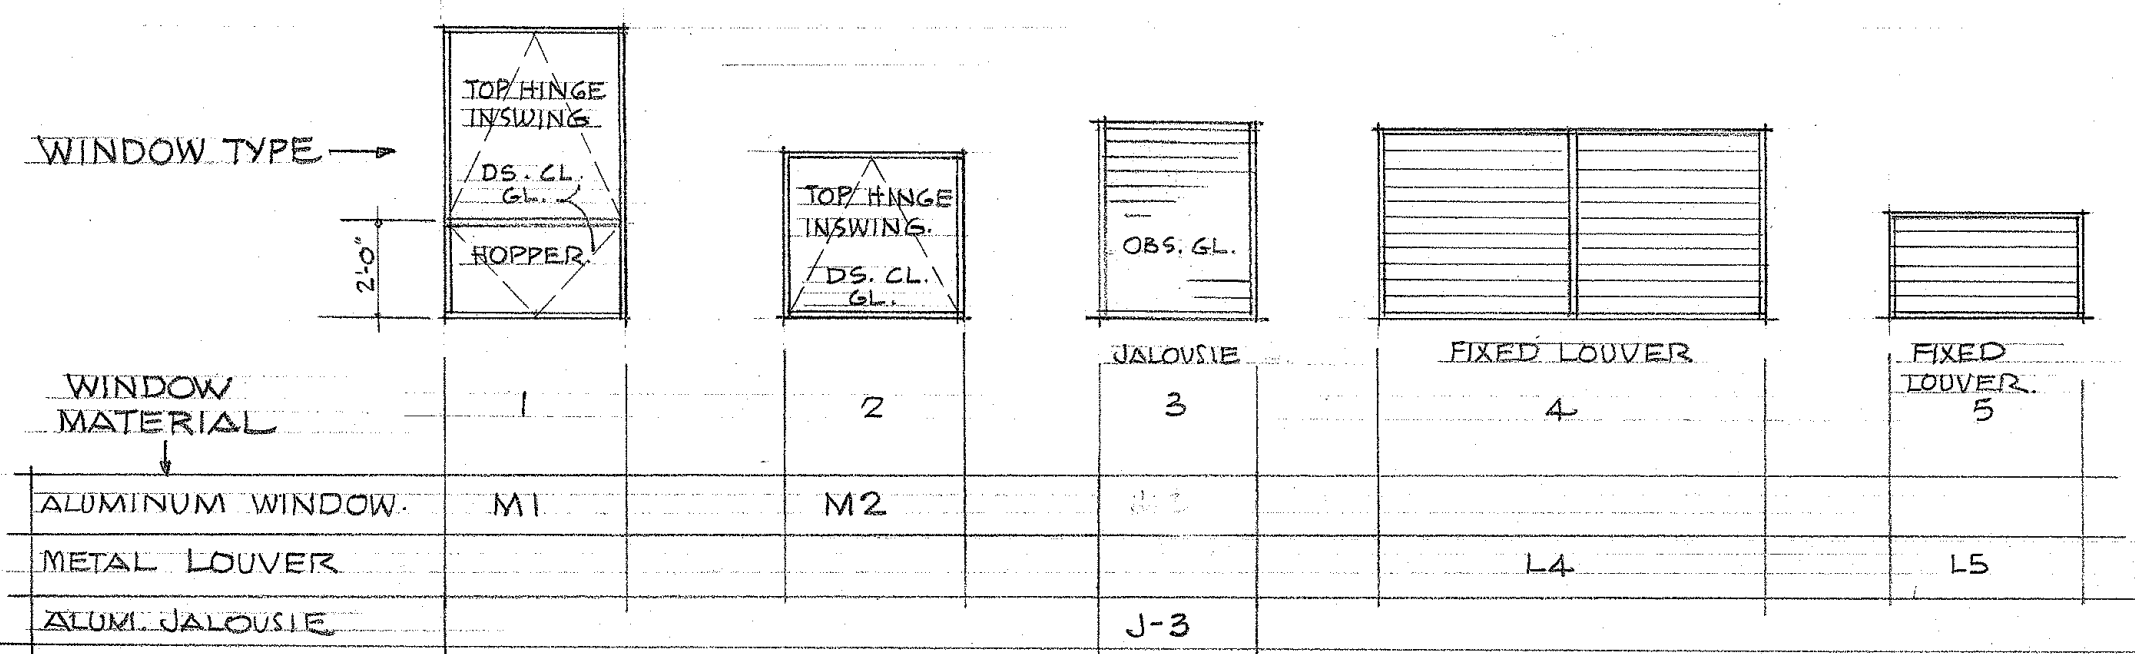

WINDOW SIZE		
NO.	WIDTH	HEIGHT
P	3'-10 1/2"	5'-11 1/2"
Q	3'-10 1/2"	5'-6"
R	3'-4 7/8"	4'-1"
S	3'-1 3/4"	3'-11 3/4"
T	3'-1 3/4"	2'-3 3/4"
U	3'-5 3/4"	3'-11 3/4"
V	4'-11 3/4"	3'-11 3/4"
W	3'-5 1/2"	4'-2 1/2"

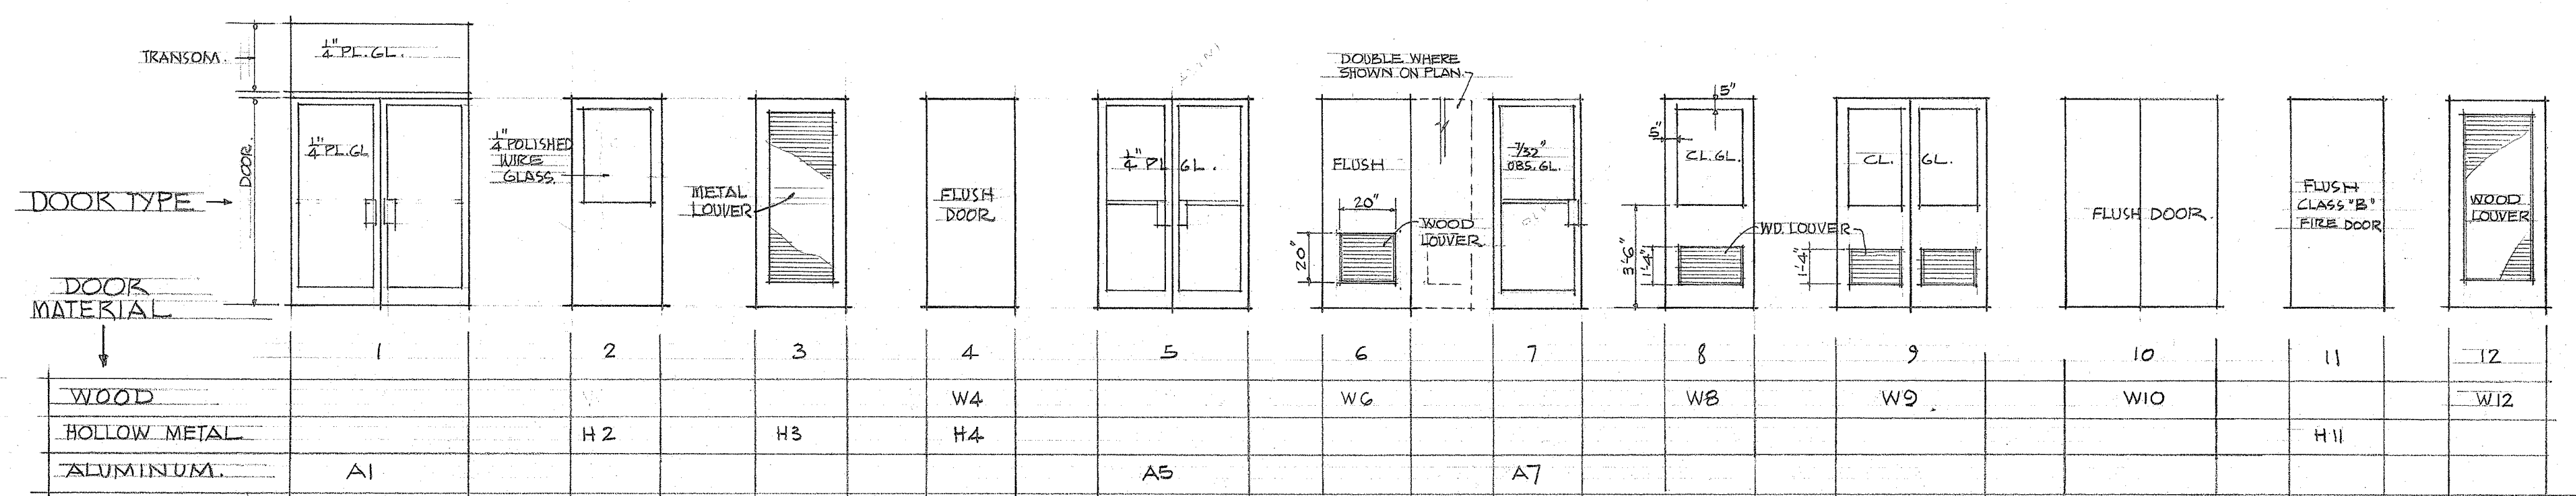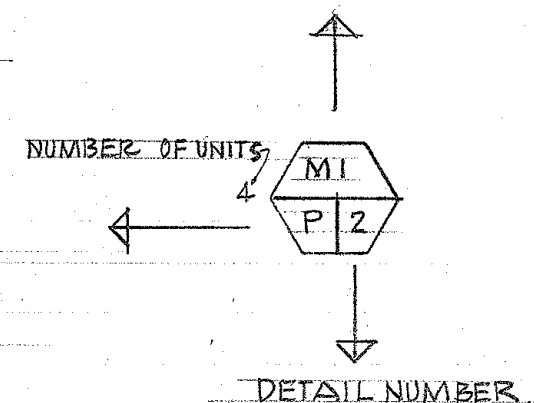

DOOR SIZE				NO.	WIDTH	HEIGHT	THICKNESS
N ^o	WIDTH	HEIGHT	THICKNESS	Q	3'-0"	5'-0"	1 3/8"
A	6'-0"	7'-0"	1 3/4"	G	3'-0"	6'-0"	1 3/4"
B	5'-0"	7'-0"	1 3/4"	H	2'-8"	7'-0"	1 3/4"
C	4'-0"	7'-0"	1 3/4"	J	5'-0"	6'-8"	1 3/8"
D	4'-0"	6'-6"	1 3/4"	K	3'-0"	6'-8"	1 3/8"
E	3'-0"	7'-0"	1 3/4"	L	2'-8"	6'-6"	1 3/4"
F	3'-0"	6'-4"	1 3/4"	M	3'-0"	6'-8"	1 3/4"
P	2'-6"	4'-6"	1 3/8"	N	5'-0"	6'-8"	1 3/4"

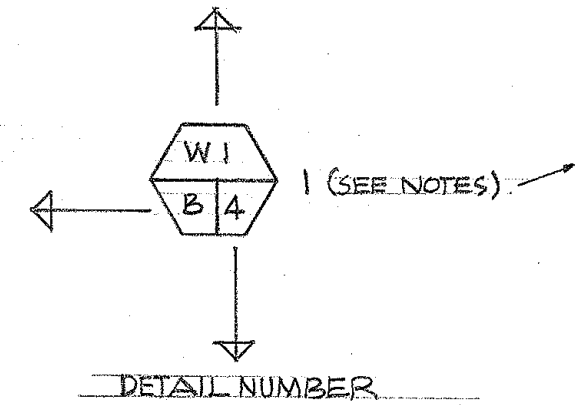













NOTES:
 1. VERIFY SIZE OF TRANSOM AT SITE. SEE SHEET 17 FOR DETAIL.
 2. DOORS FURNISHED WITH MOVABLE PARTITION.
 SEE JAMB & PARTITION DETAIL ON SHEET 20.

HEAD JAMB MULLION SILL		HEAD JAMB MULLION SILL		HEAD JAMB MULLION SILL		HEAD JAMB SILL		HEAD JAMB SILL		HEAD JAMB SILL		HEAD JAMB SILL		HEAD JAMB SILL		HEAD JAMB SILL		HEAD JAMB SILL		HEAD JAMB SILL		HEAD JAMB SILL		HEAD JAMB SILL		HEAD JAMB SILL		HEAD JAMB SILL		HEAD JAMB SILL	
1 ALUMINUM WINDOW		2 ALUMINUM WINDOW		3 FIXED METAL LOUVER		4 JALOUSIE		5 DOUBLE ACTING DOOR W/ FIXED TRANSOM		6 SINGLE ACTING DOOR W/ FIXED TRANSOM		7 SINGLE ACTING DOOR W/ FIXED TRANSOM		8 SINGLE ACTING DOOR W/ FIXED TRANSOM		9 SINGLE ACTING DOOR W/ FIXED TRANSOM		10 SINGLE ACTING DOOR W/ FIXED TRANSOM		11 SINGLE ACTING DOOR W/ FIXED TRANSOM		12 SINGLE ACTING DOOR W/ FIXED TRANSOM		13 SINGLE ACTING DOOR W/ FIXED TRANSOM		14 SINGLE ACTING DOOR W/ FIXED TRANSOM		15 SINGLE ACTING DOOR W/ FIXED TRANSOM		16 SINGLE ACTING DOOR W/ FIXED TRANSOM	


TERRITORY OF HAWAII
 HIGHWAY DEPARTMENT BUILDING
 PUNCHBOWL & QUEEN ST.
 HONOLULU, T.H.

DOOR, WINDOW, FINISH SCHEDULE


DRAWN BY: FURUKAWA	LAW & WILSON ARCHITECTS & ENGINEERS P.O. BOX 3288 • HONOLULU, T.H.	JOB NO. 5994-19
SCALE: WINDOW - 3/8" = 1'-0" DOOR - 1/2" = 1'-0"		SHEET 19
DATE: FEB. 28, 1958		OF 46

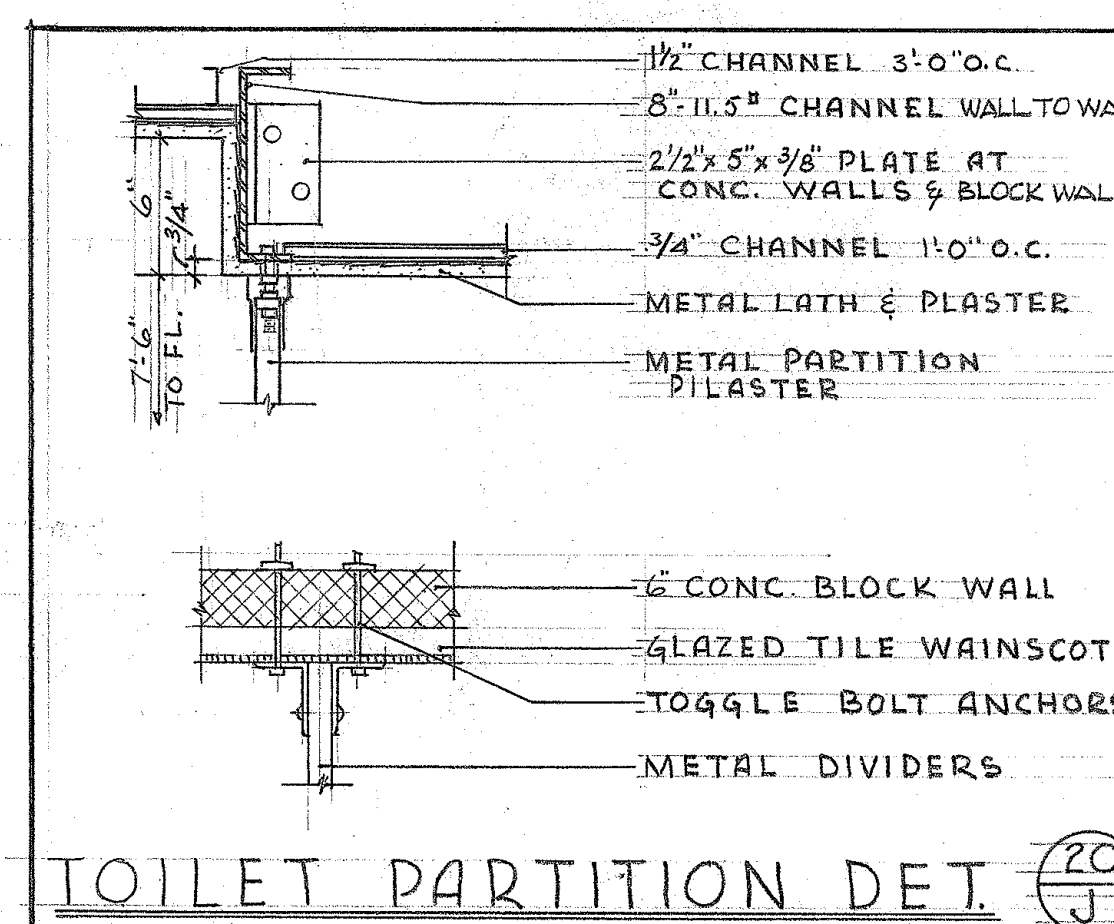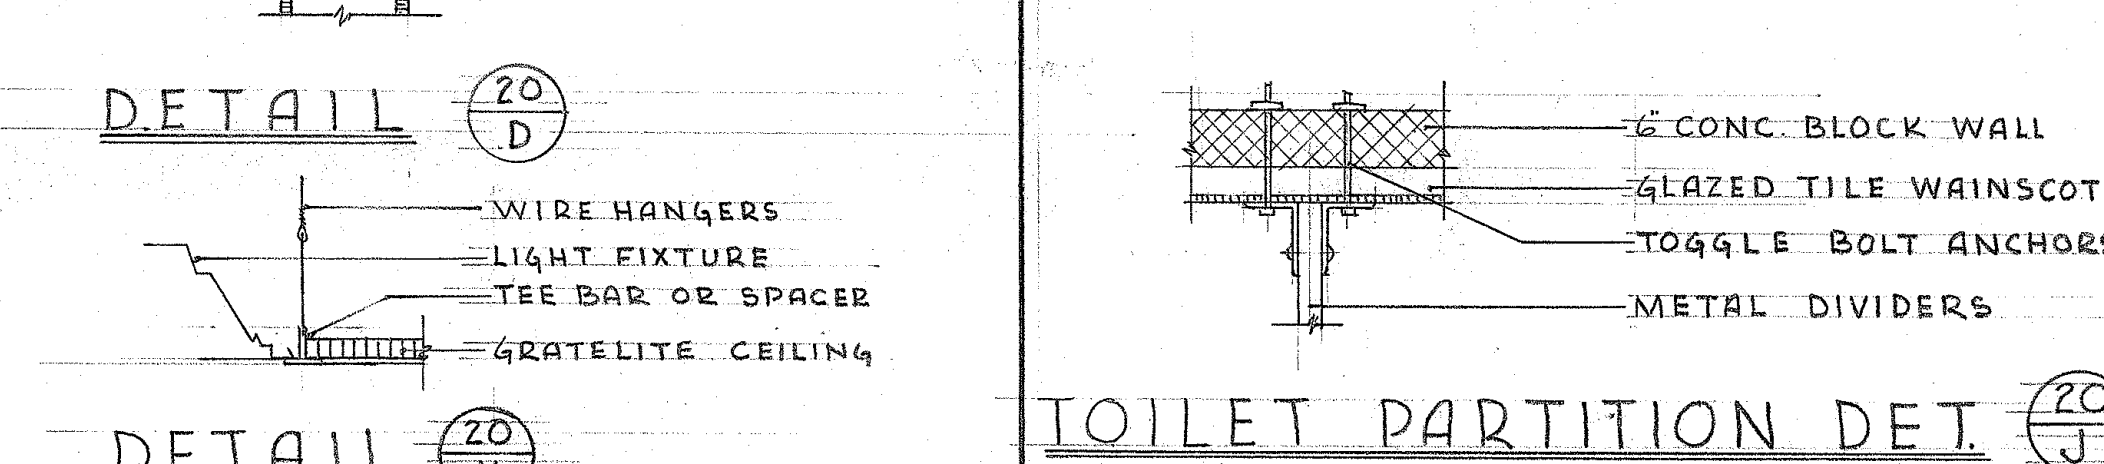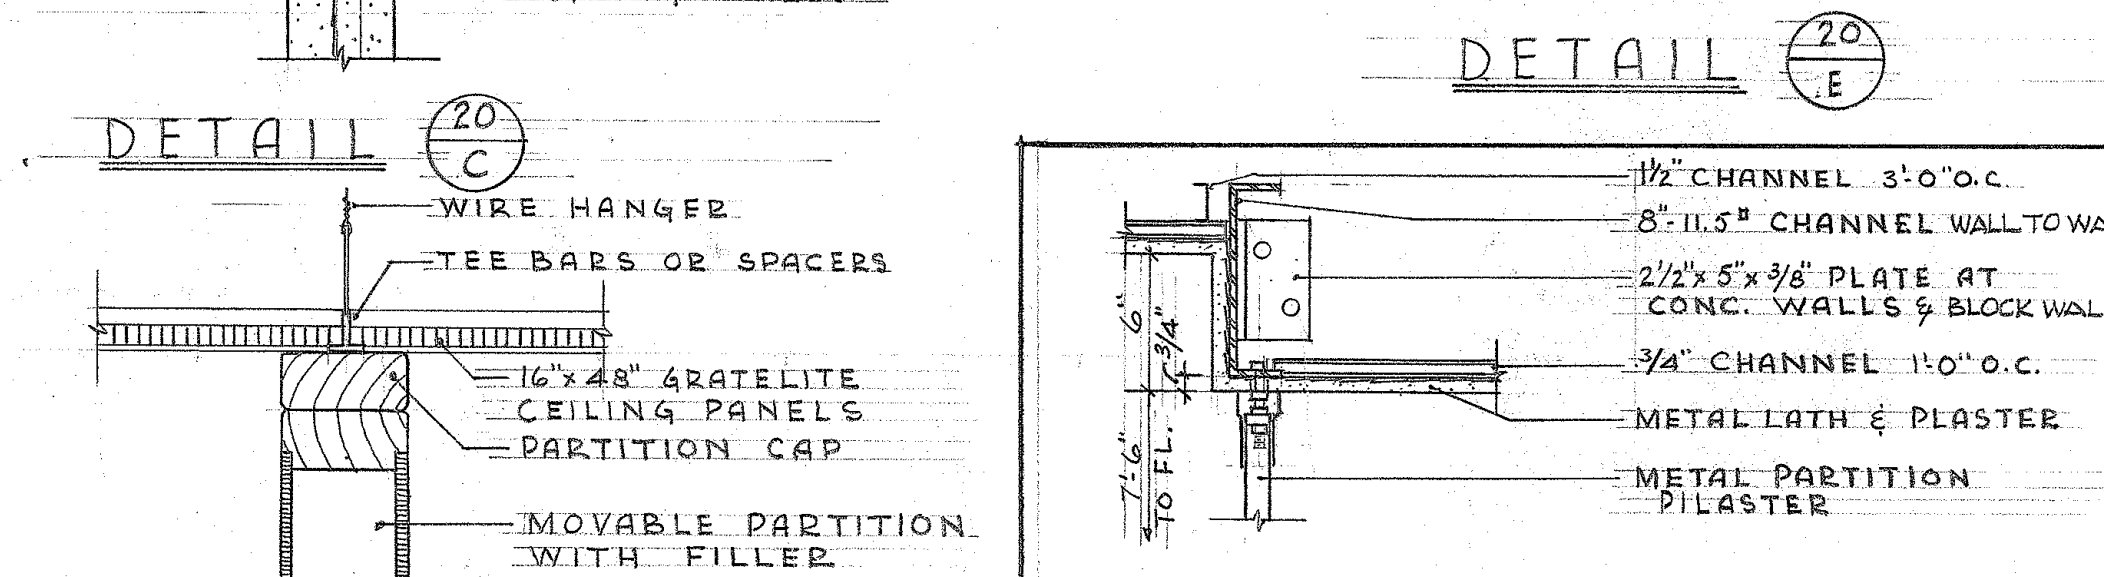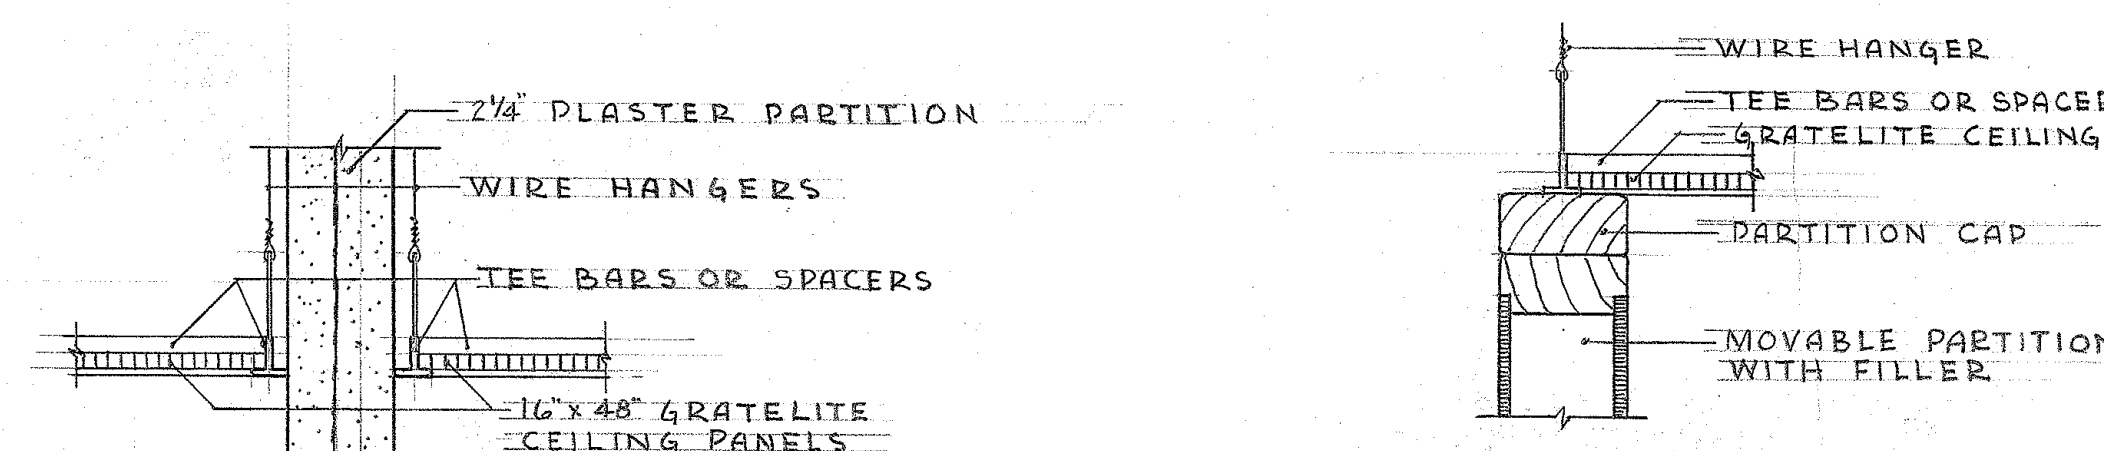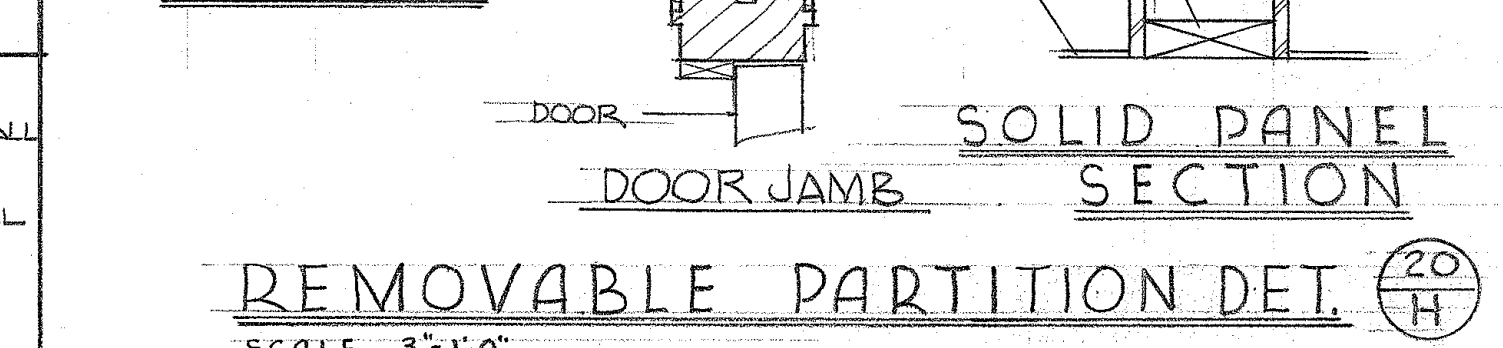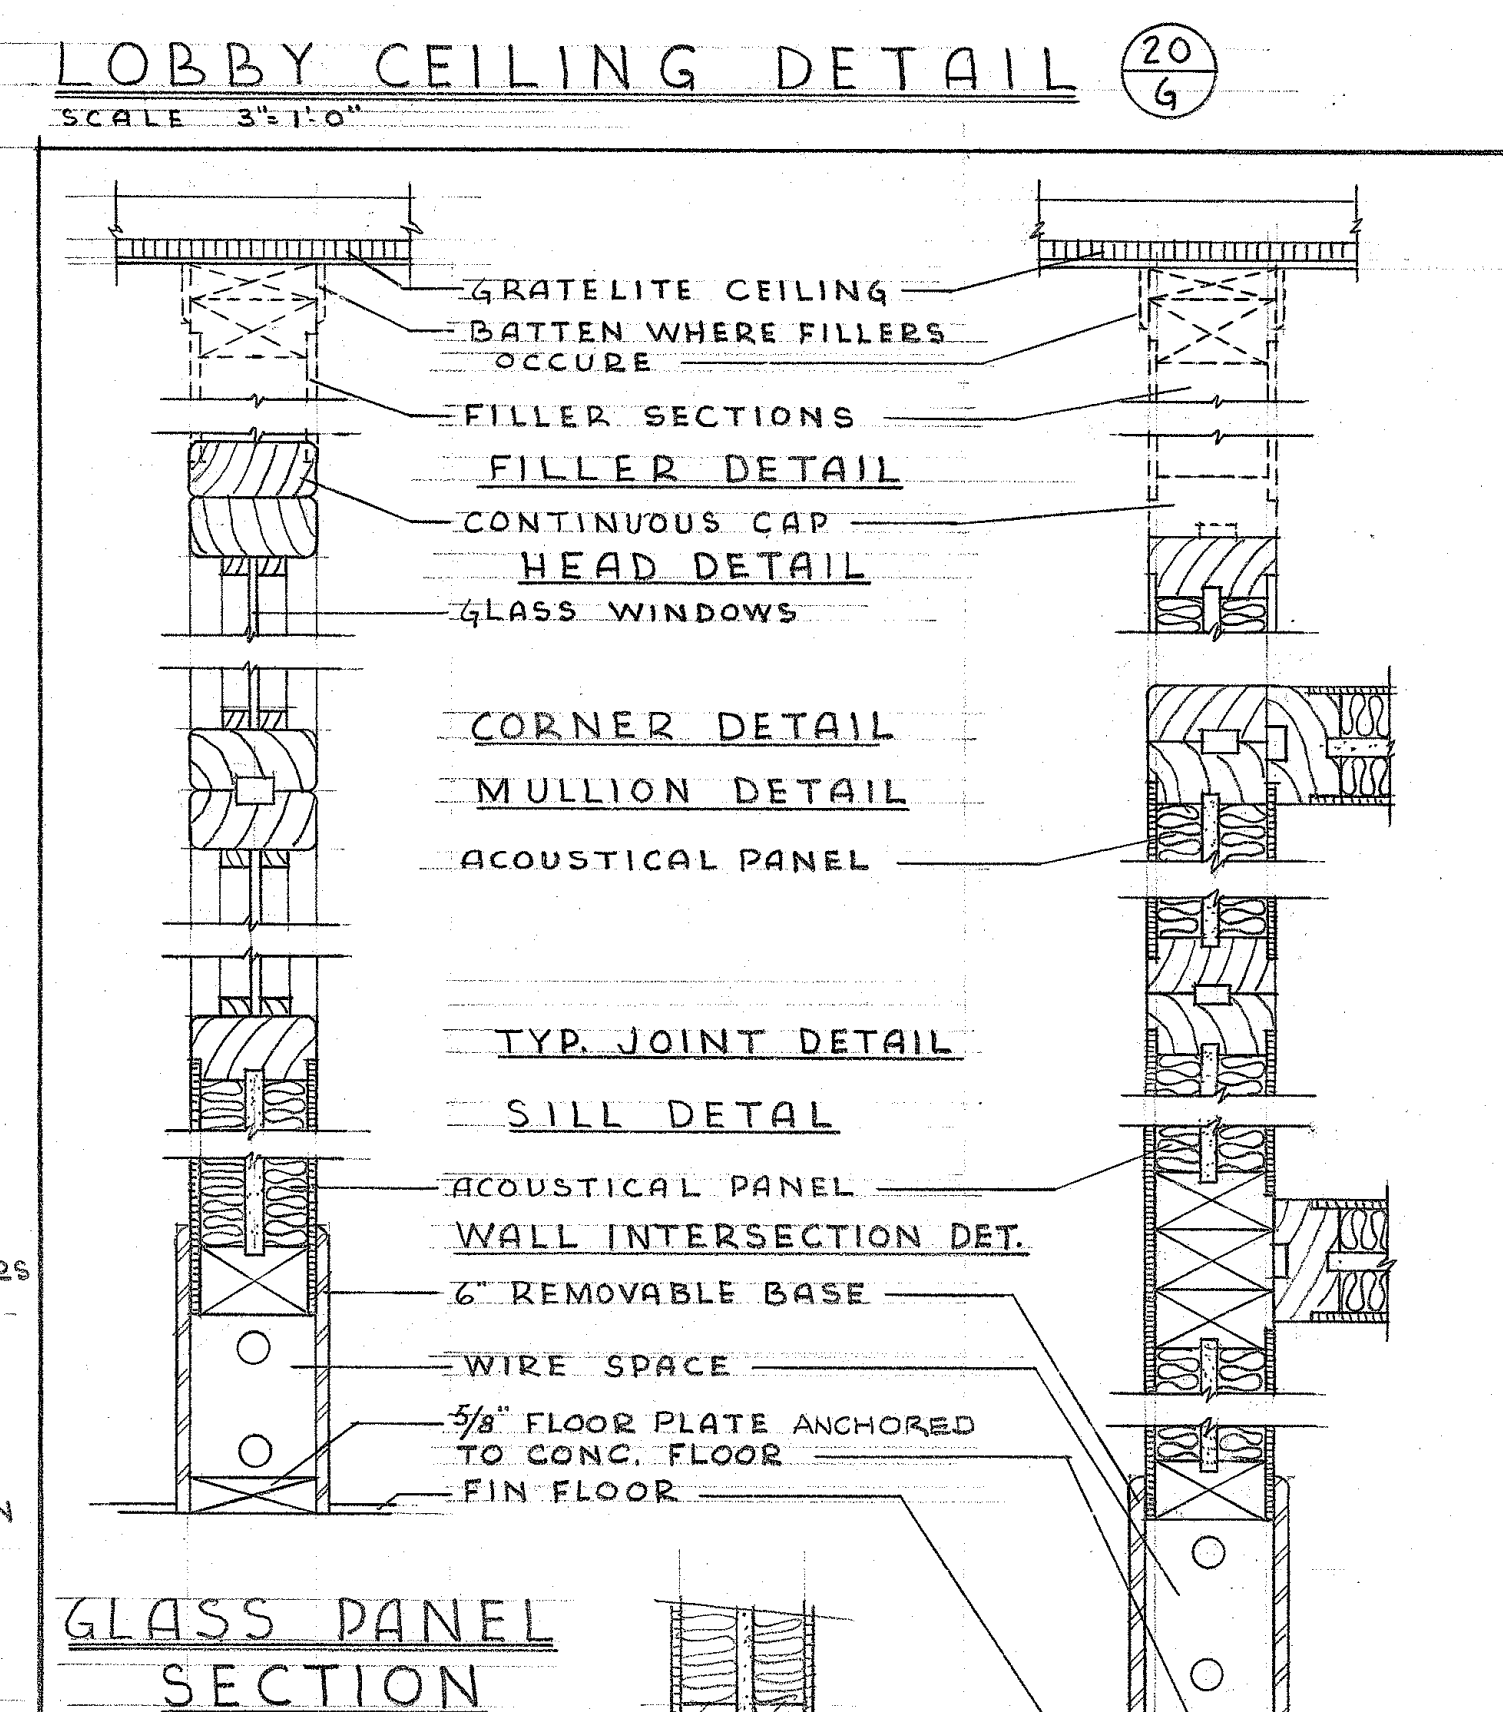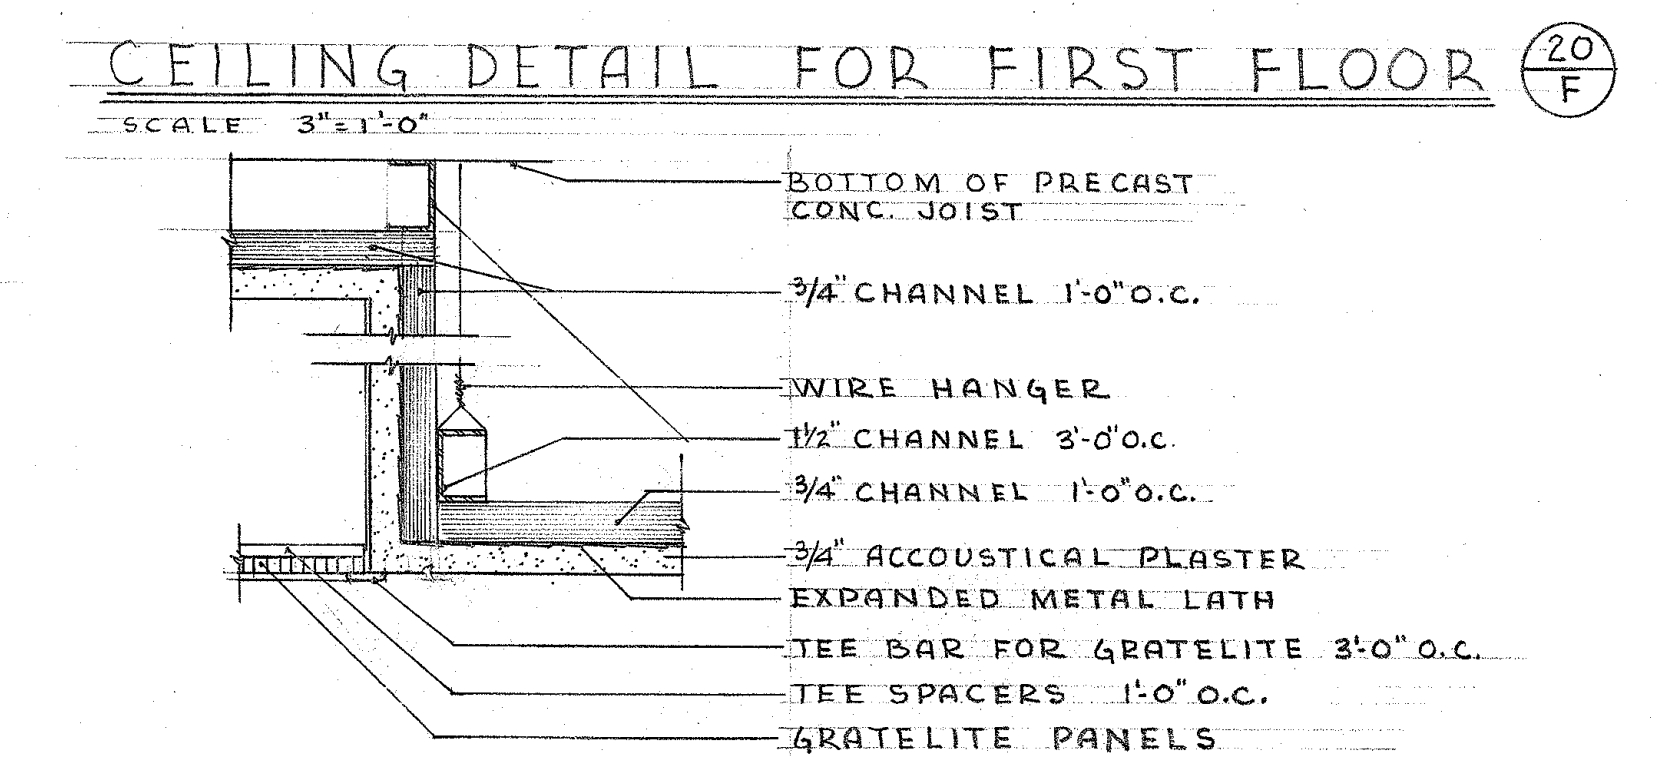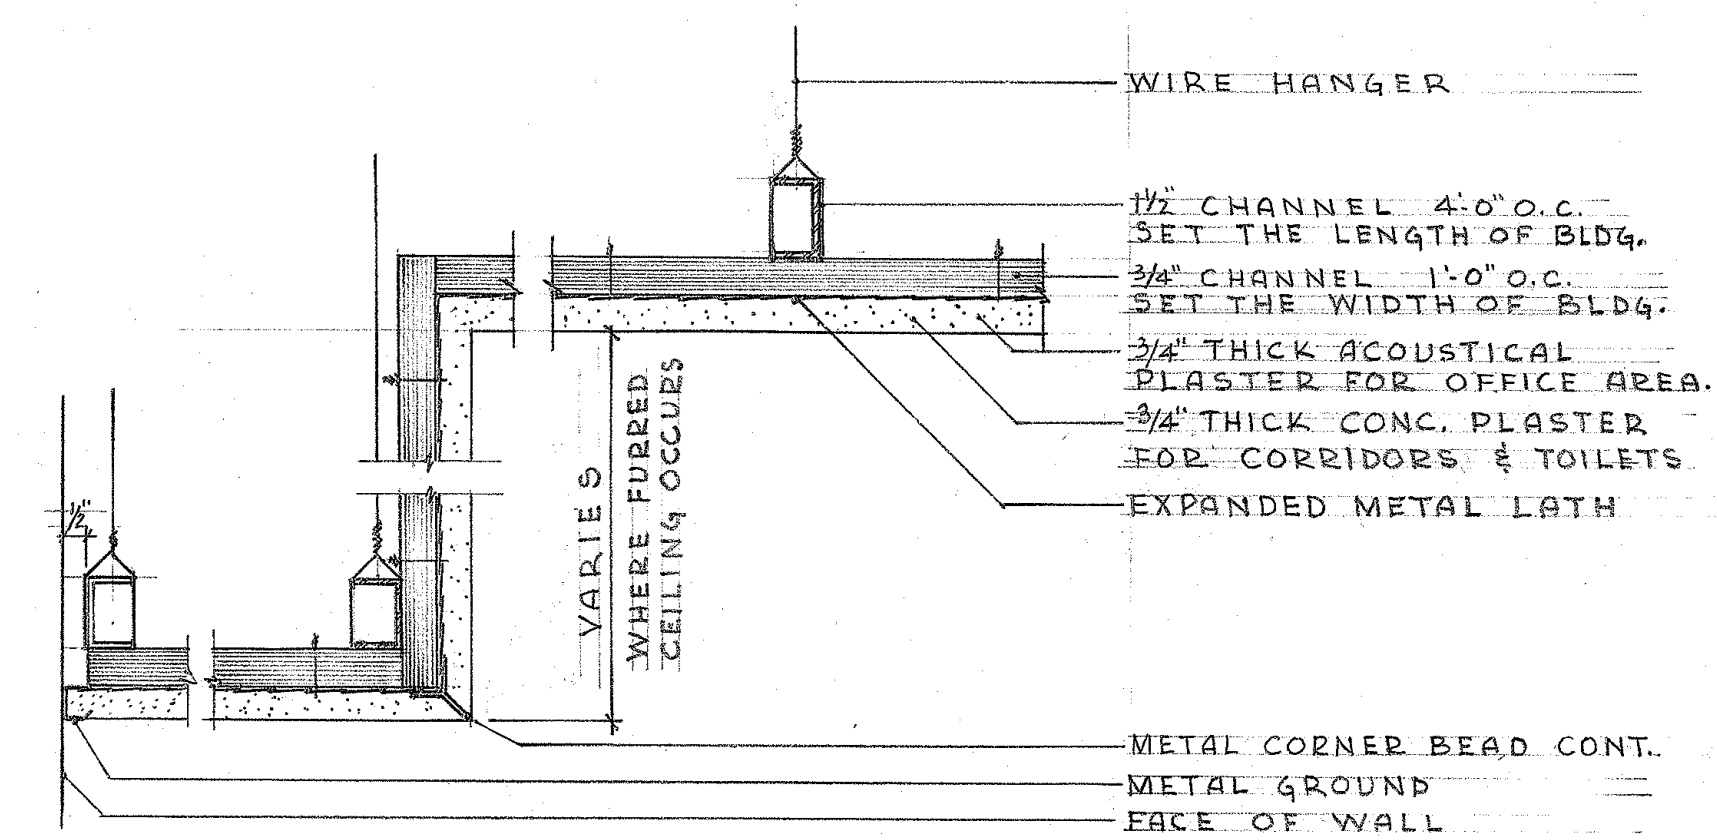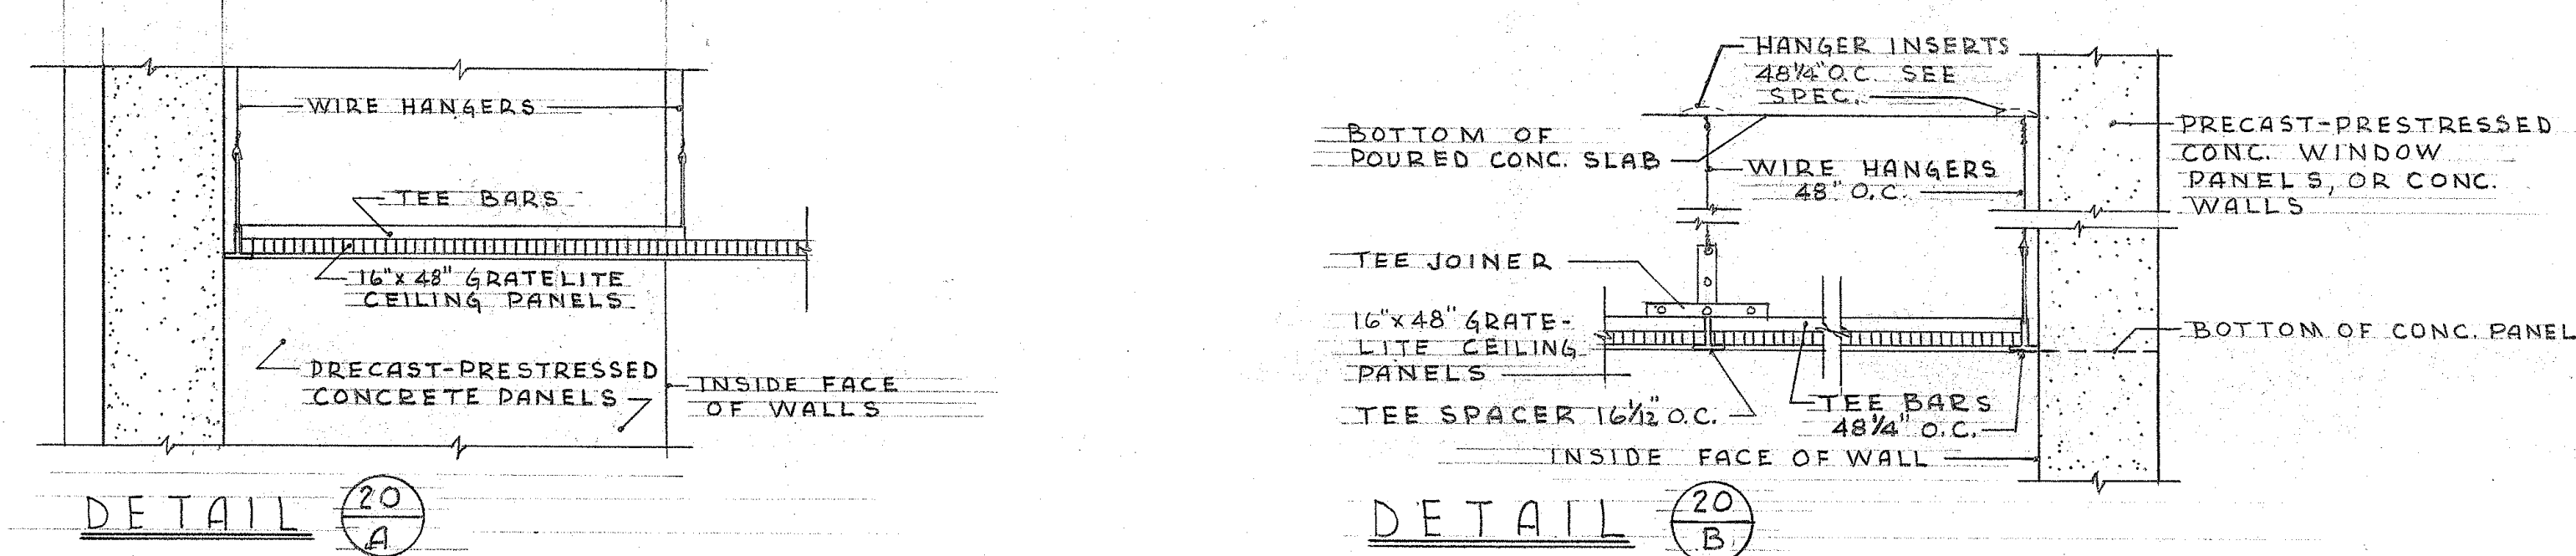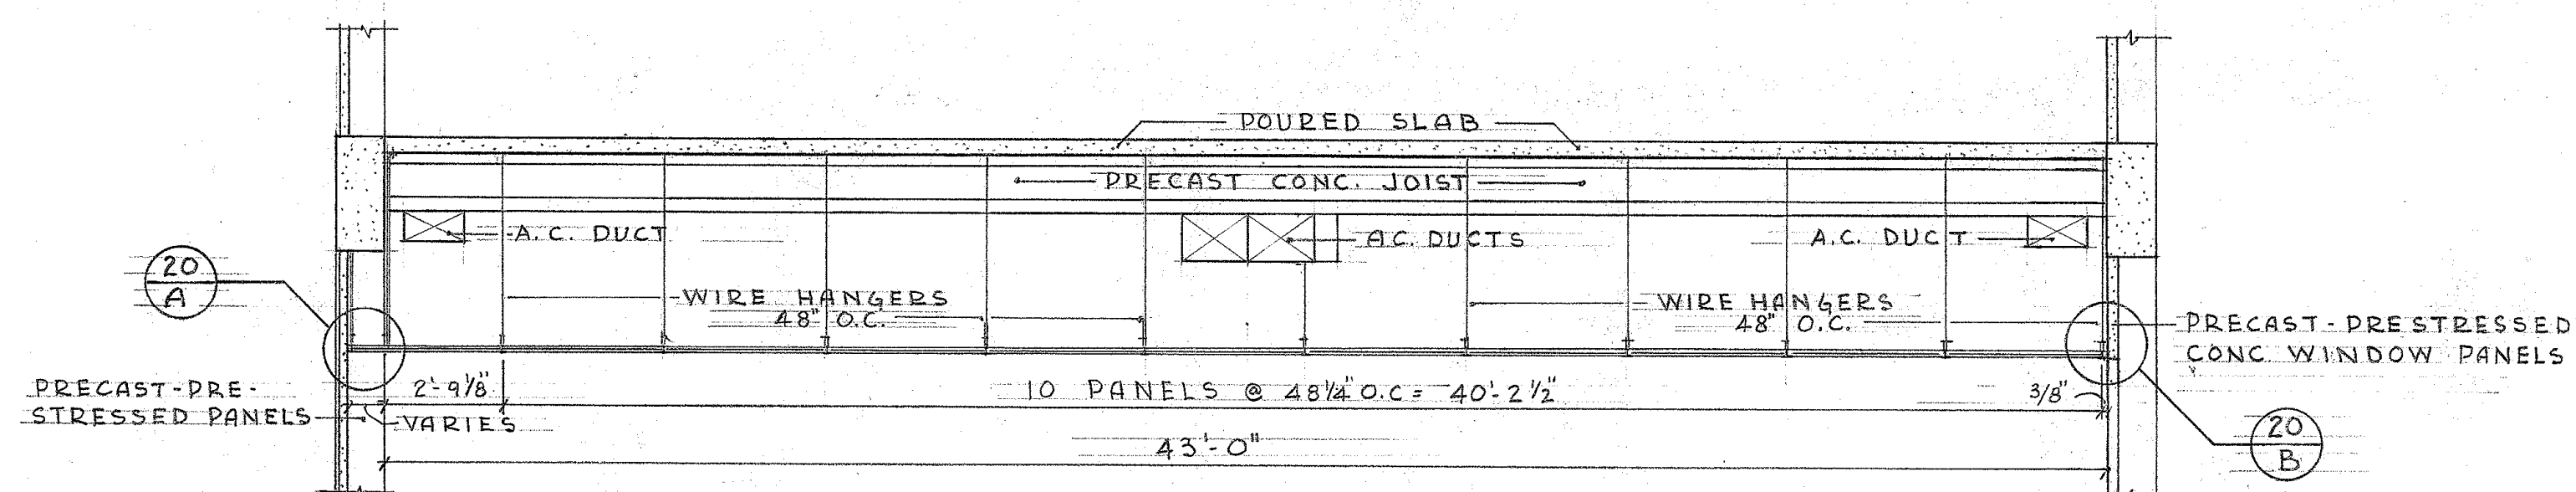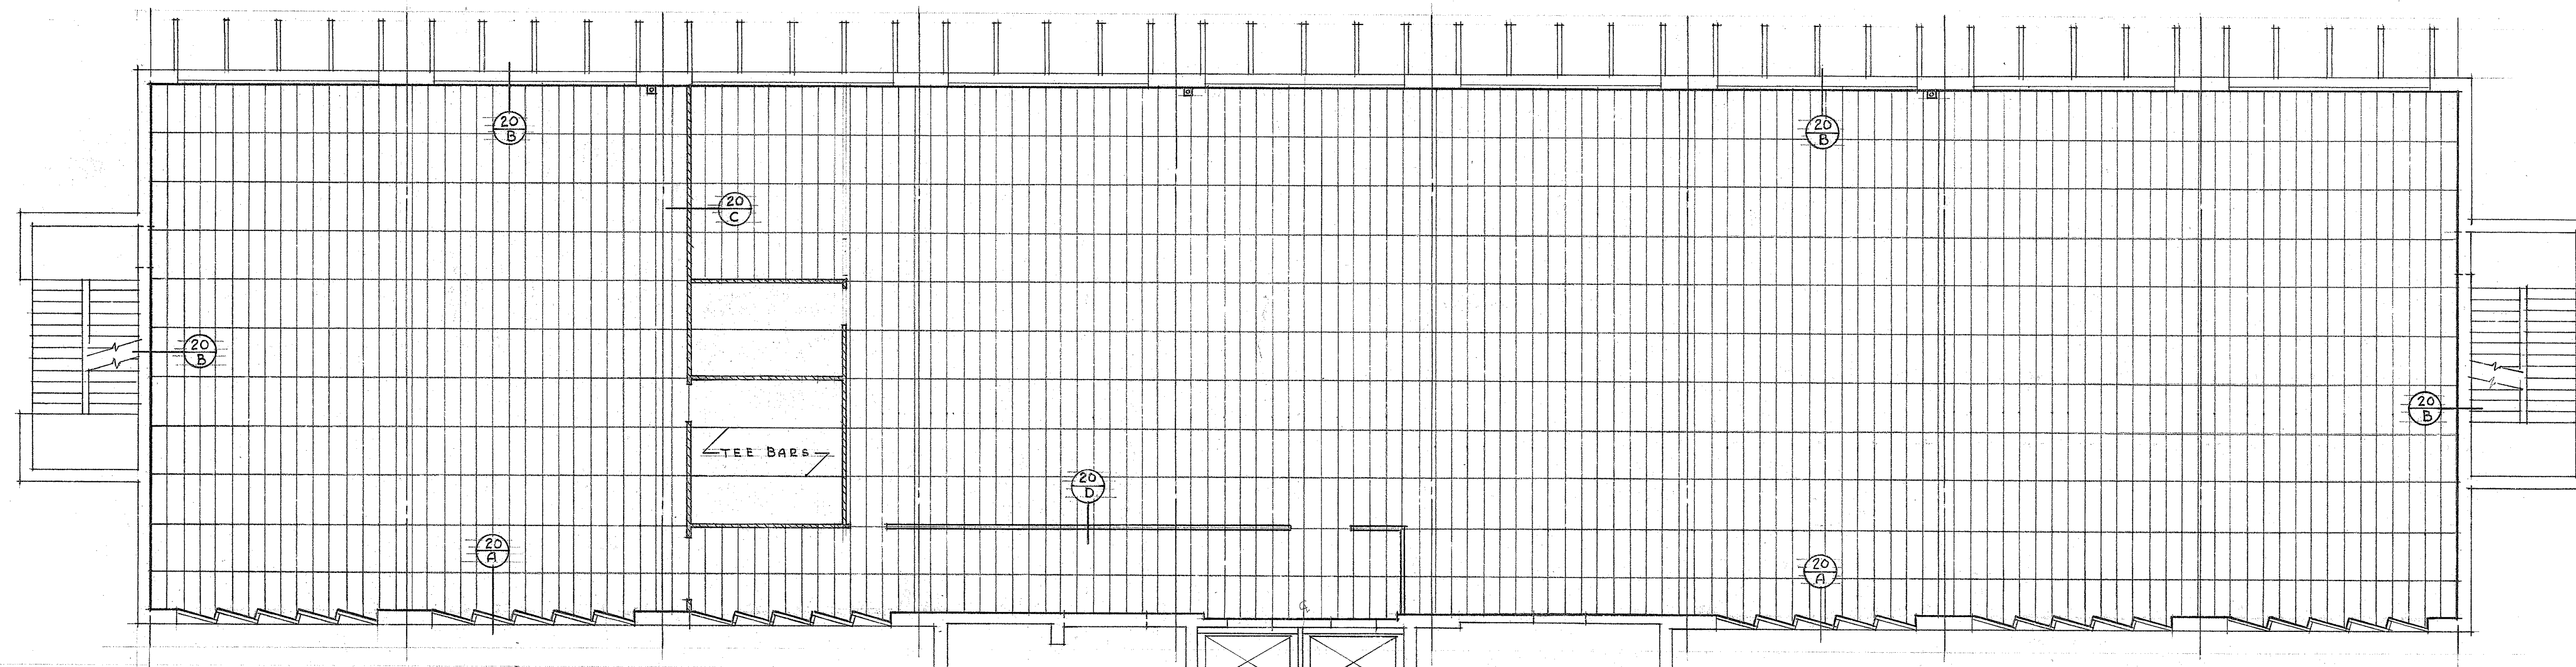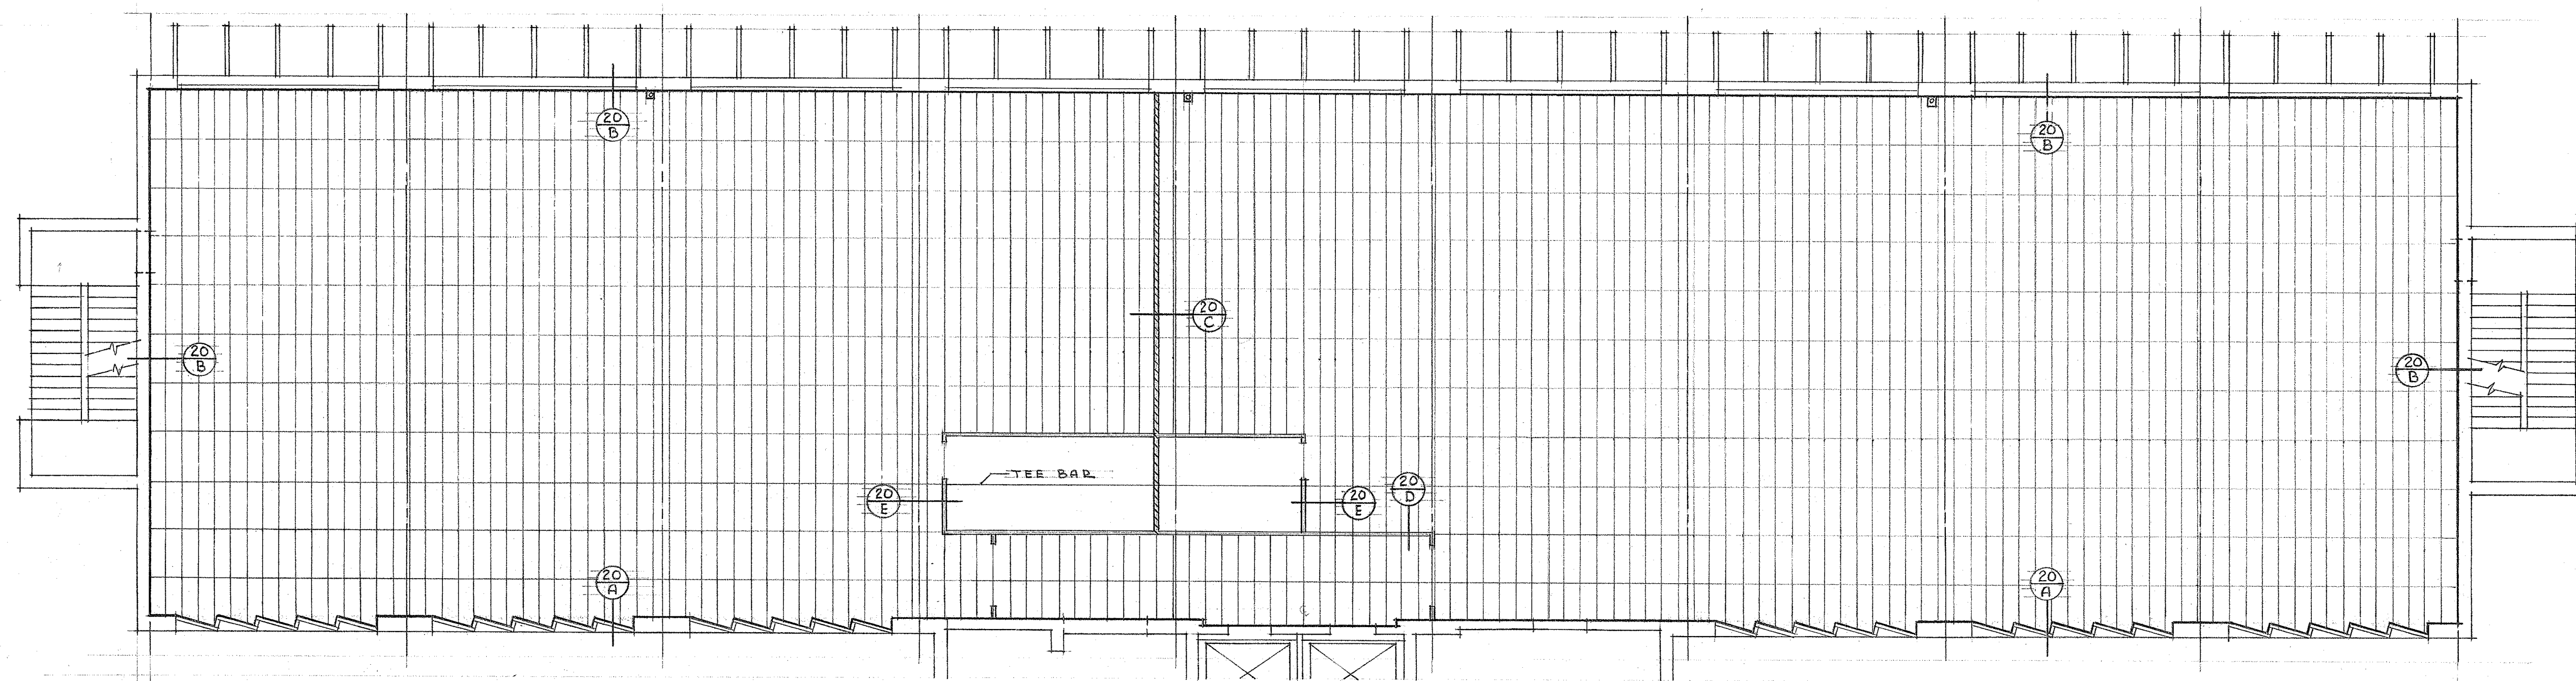


TERRITORY OF HAWAII HIGHWAY DEPARTMENT BUILDING PUNCHBOWL & QUEEN ST. HONOLULU, T.H.		
CEILING PLANS		
DRAWN BY: WELTZ	LAW & WILSON ARCHITECTS & ENGINEERS P.O. BOX 3288 • HONOLULU, T.H.	JOB NO. 5994-20
SCALE: AS SHOWN		SHEET 20
DATE: FEB. 20, 1958		OF 46

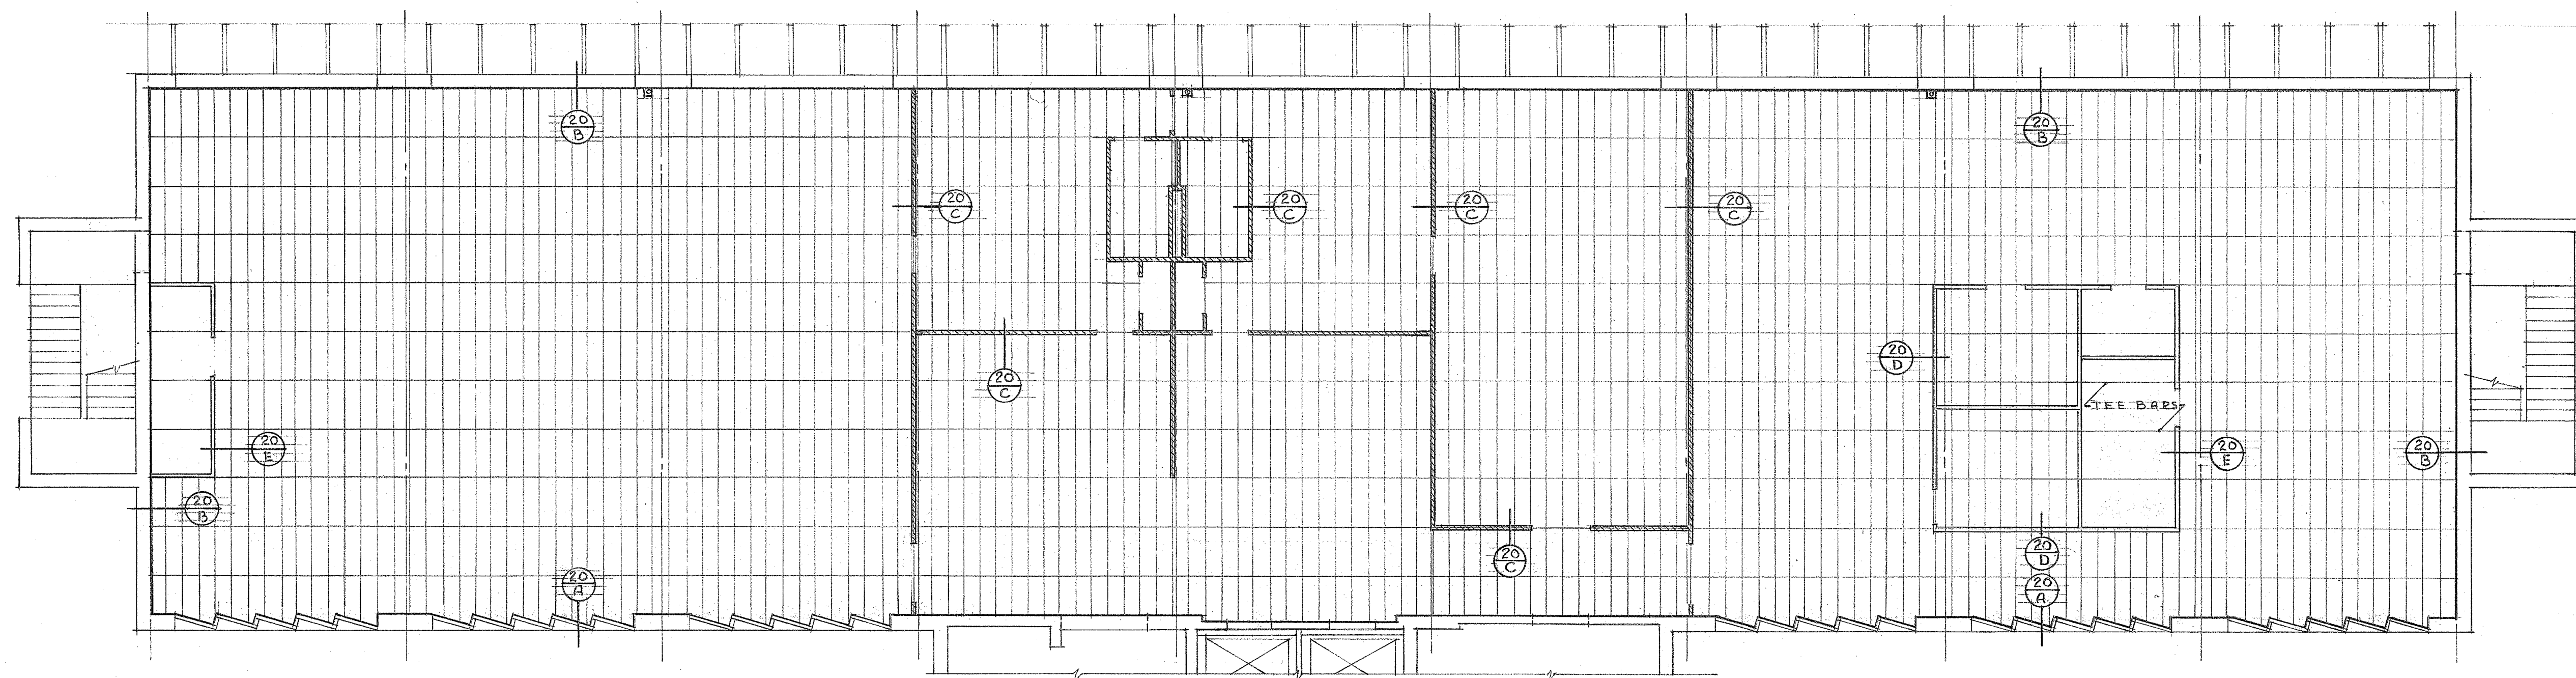

FIFTH FLOOR CEILING PLAN SHOWING GRATELITE GRID SYSTEM & PARTITIONS
SCALE 1/8" = 1'-0"

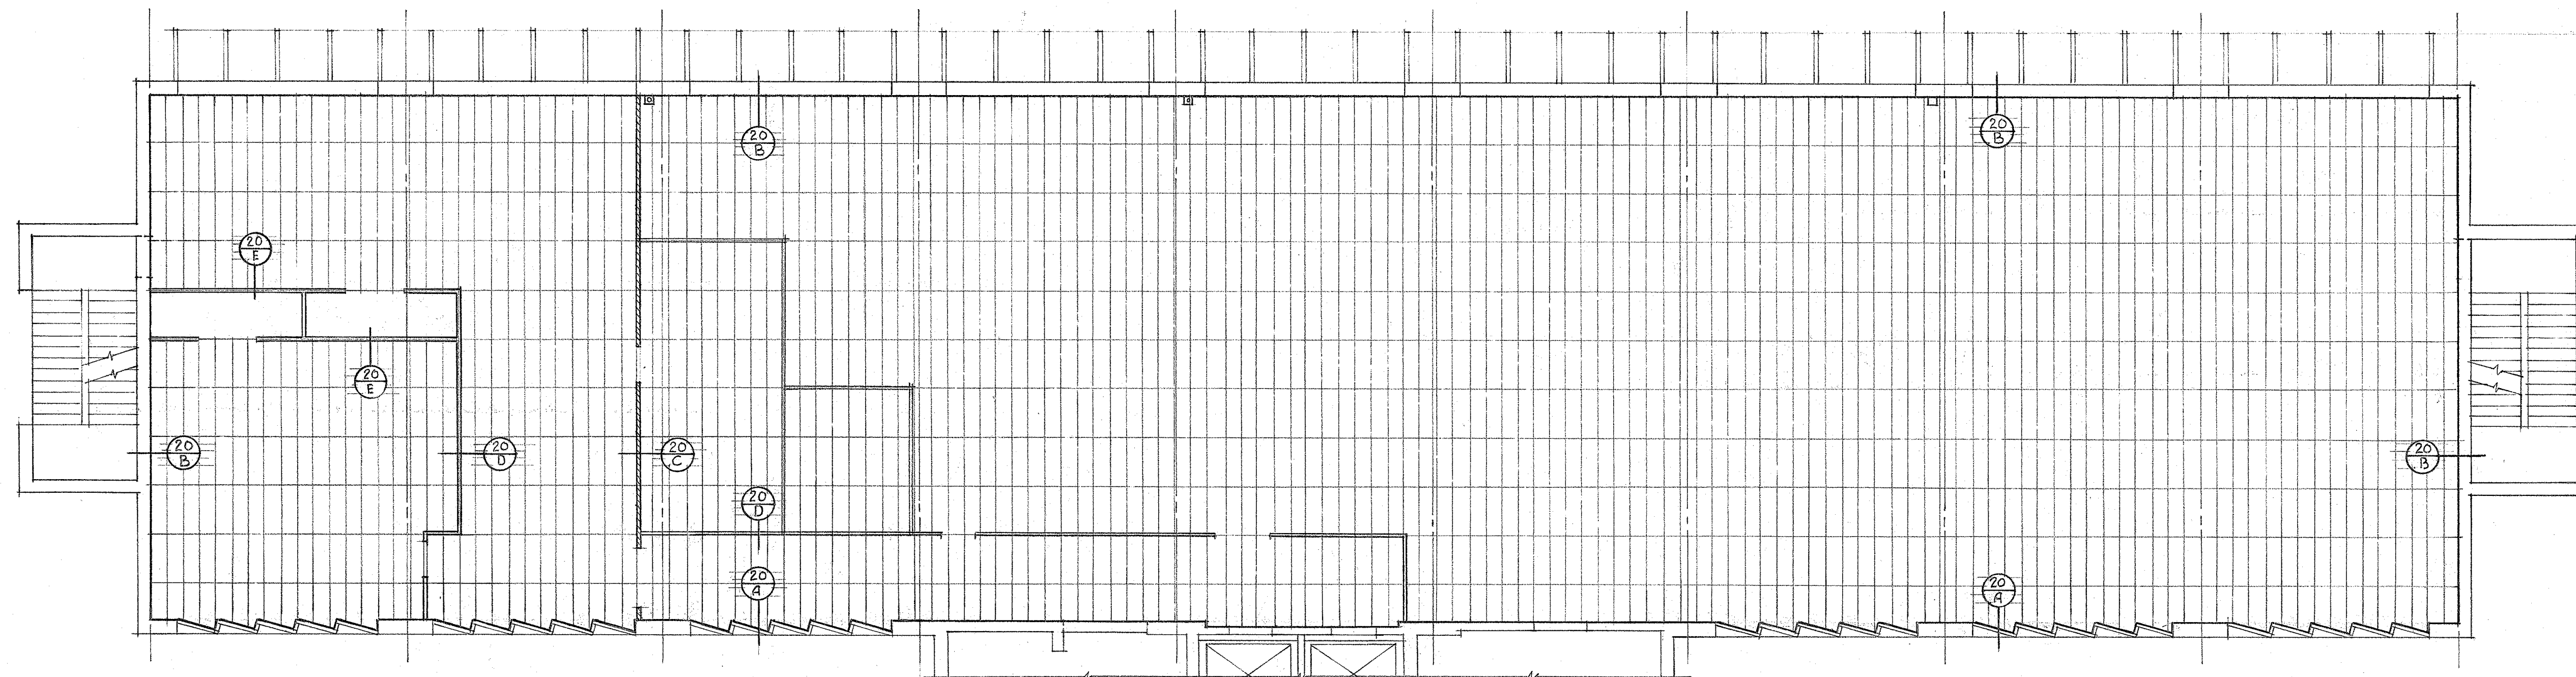


FOURTH FLOOR CEILING PLAN SHOWING GRATELITE GRID SYSTEM & PARTITIONS
SCALE 1/8" = 1'-0"

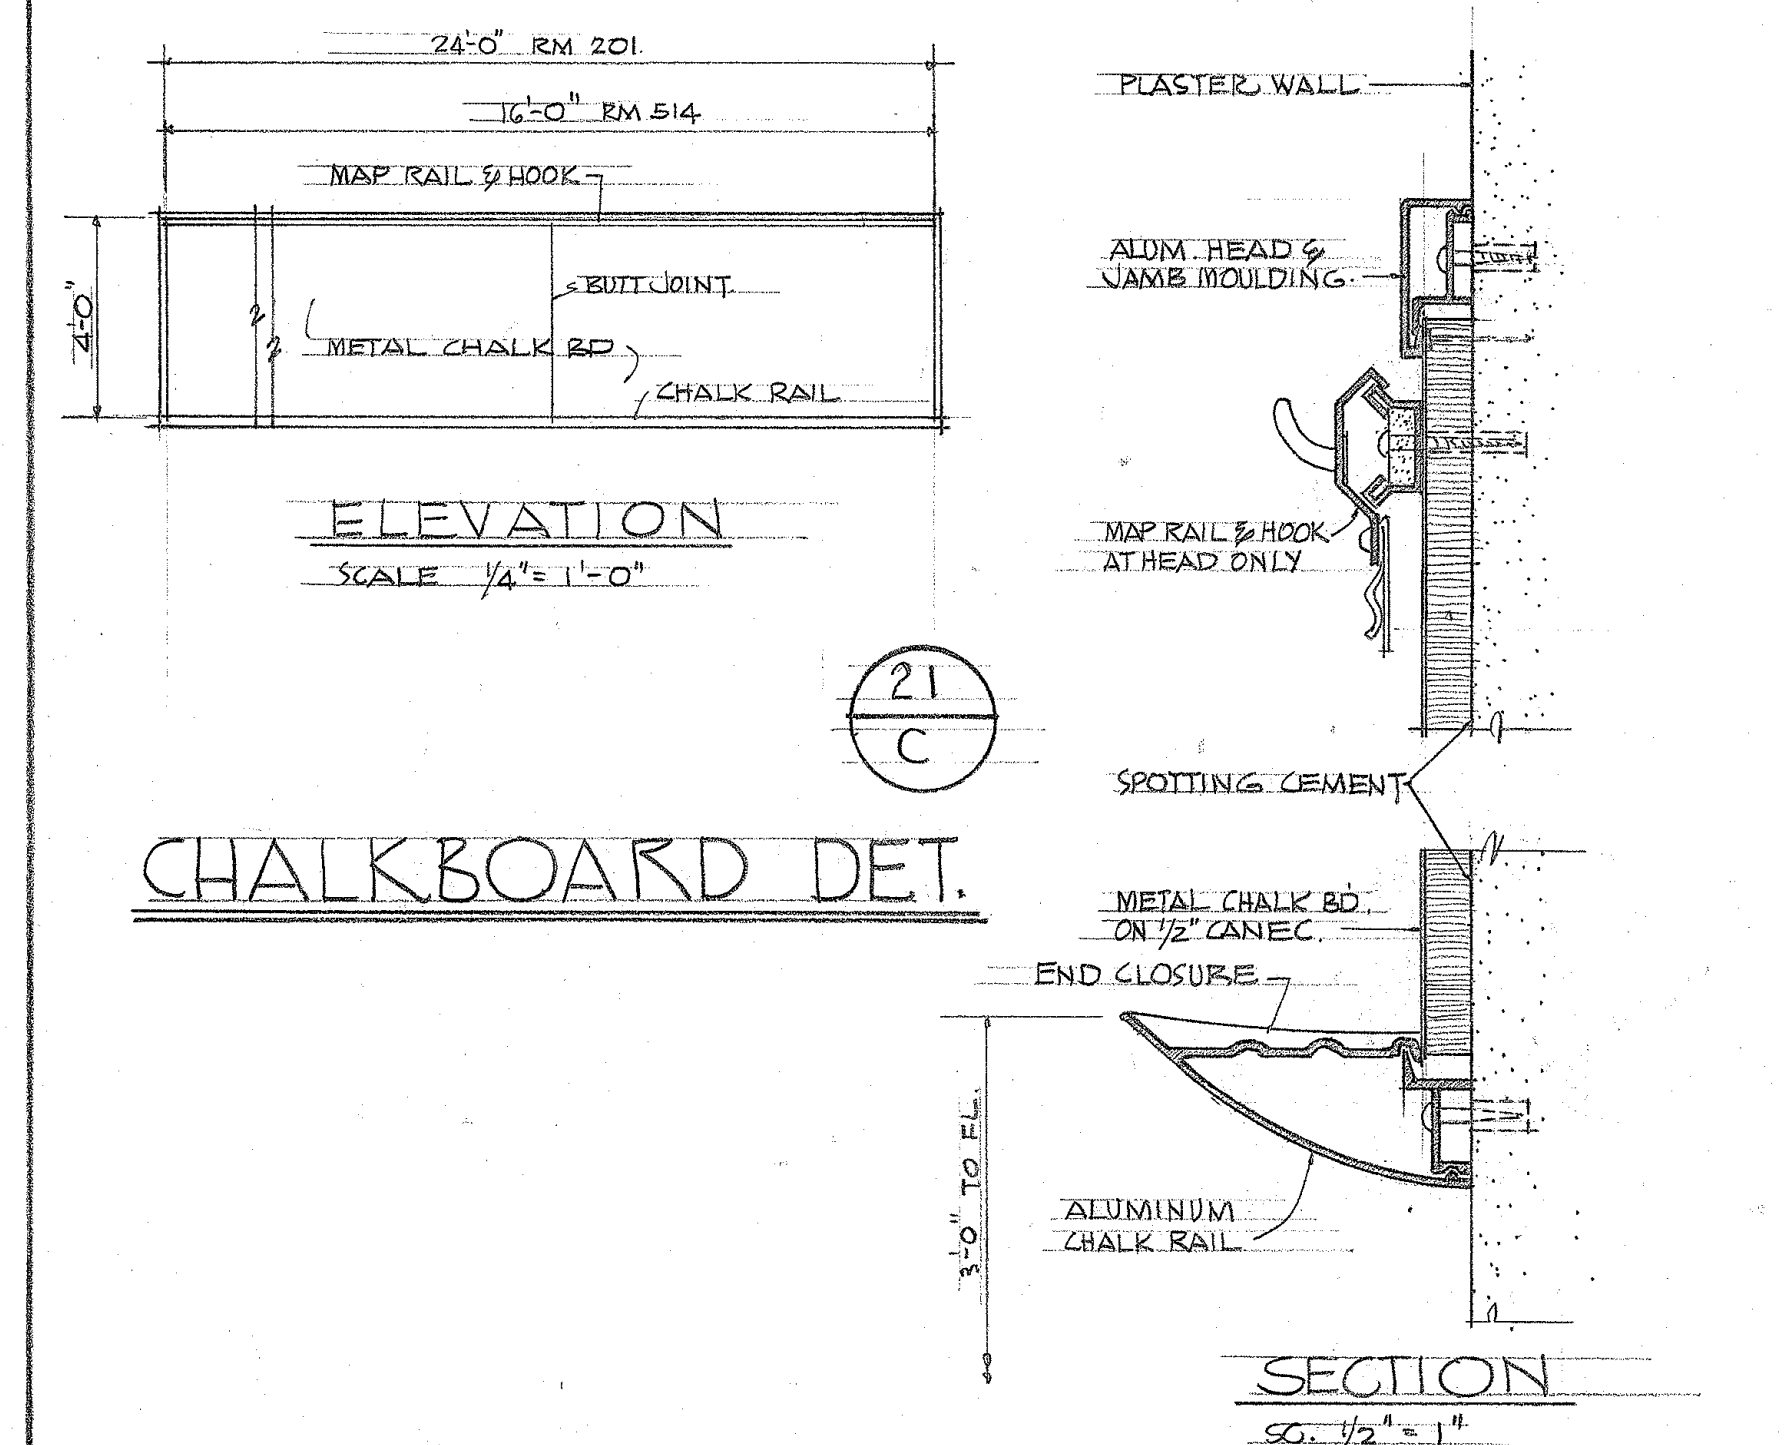


ELEVATION
SCALE 1/4" = 1'-0"

CHALKBOARD DET.

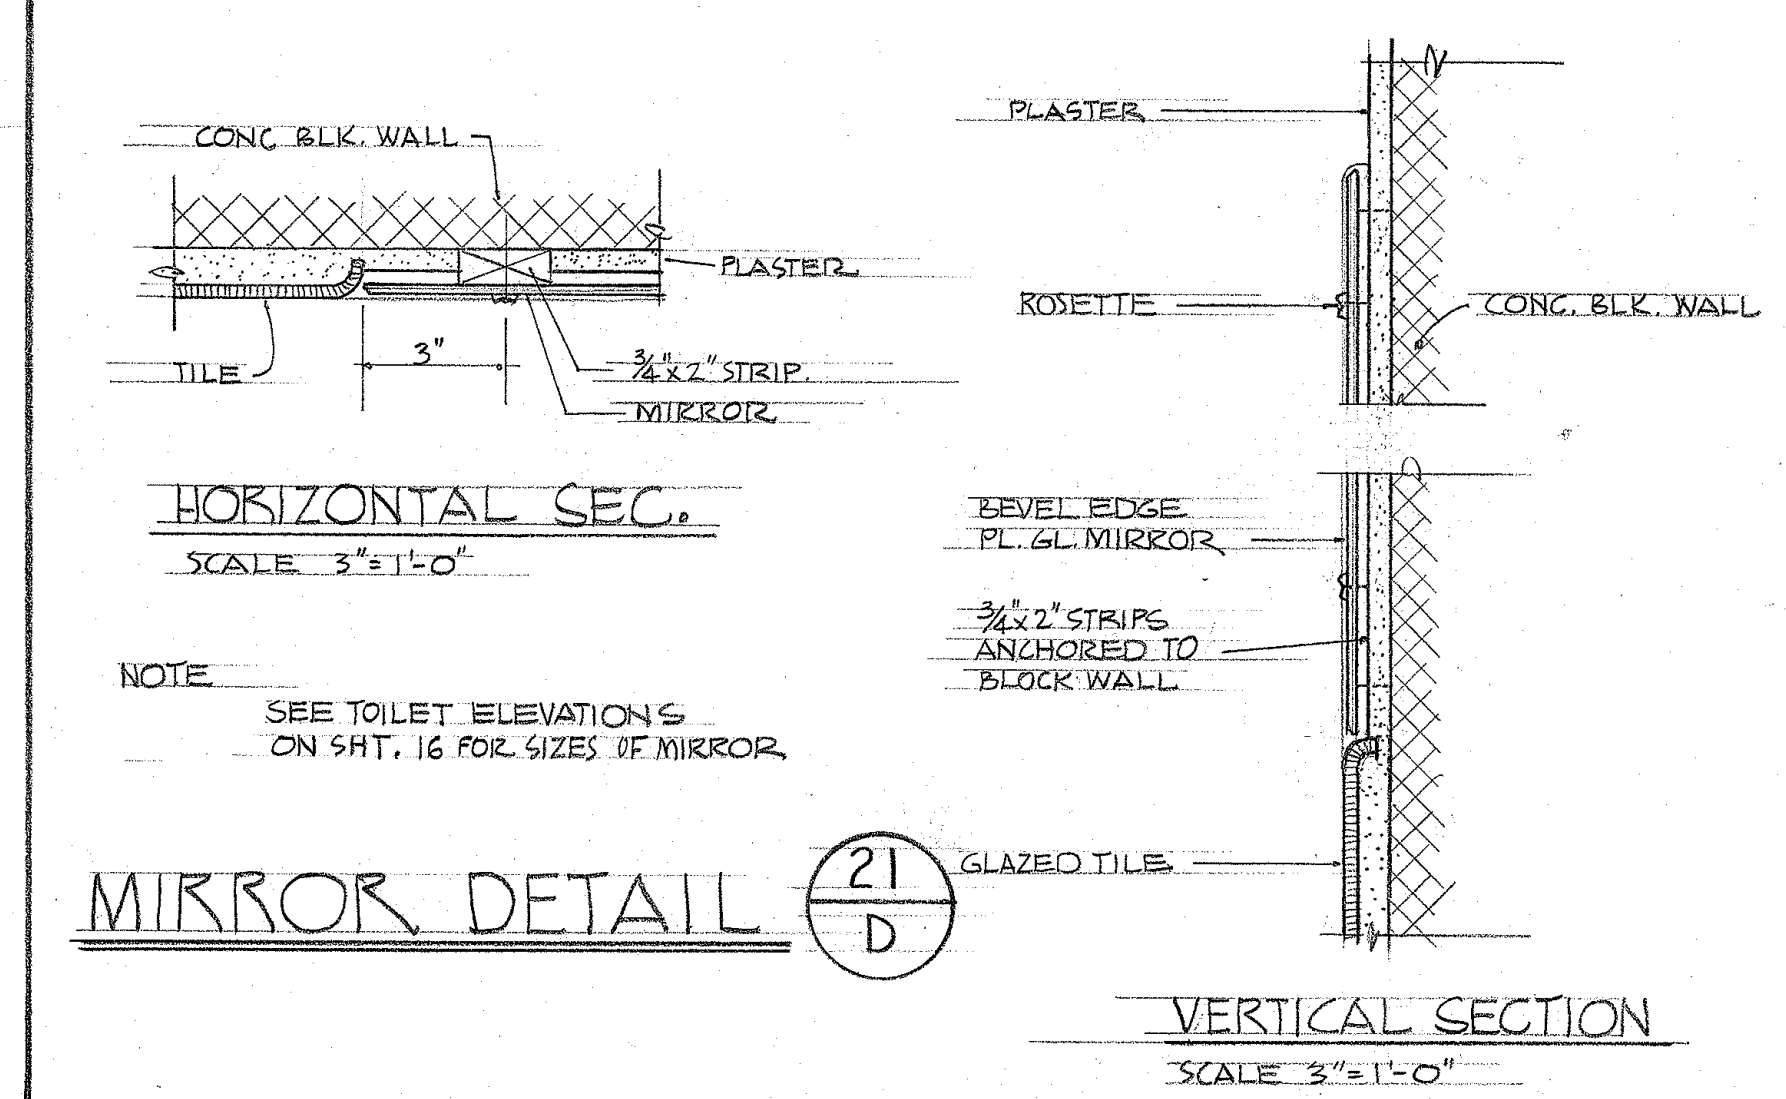


HORIZONTAL SEC.
SCALE 3/8" = 1'-0"


MIRROR DETAIL

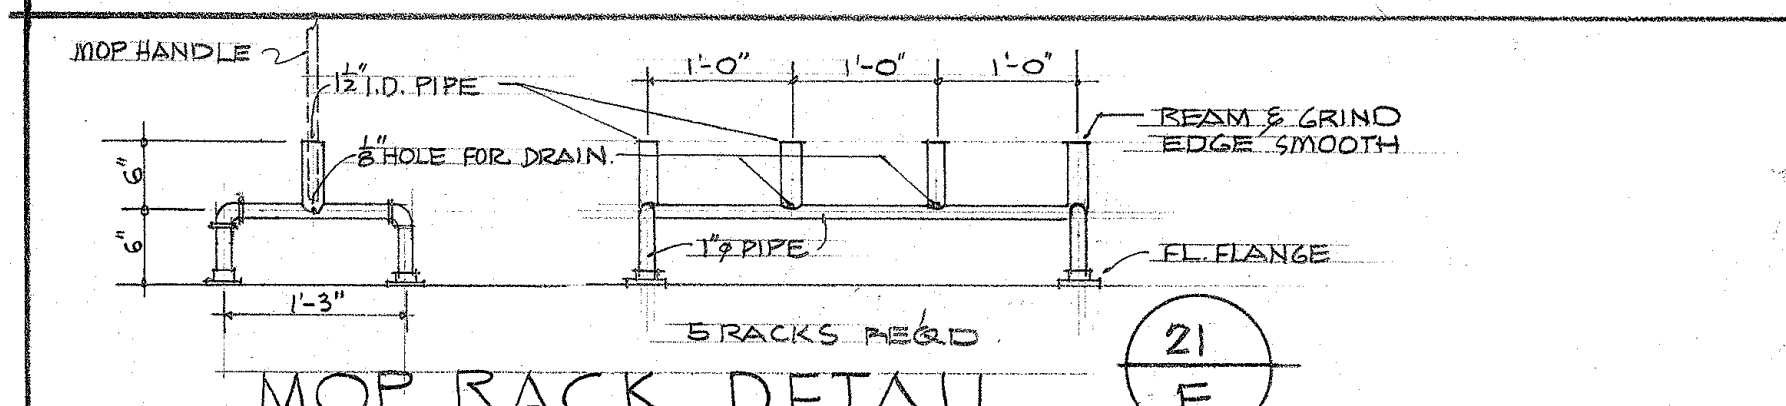


MOP RACK DETAIL

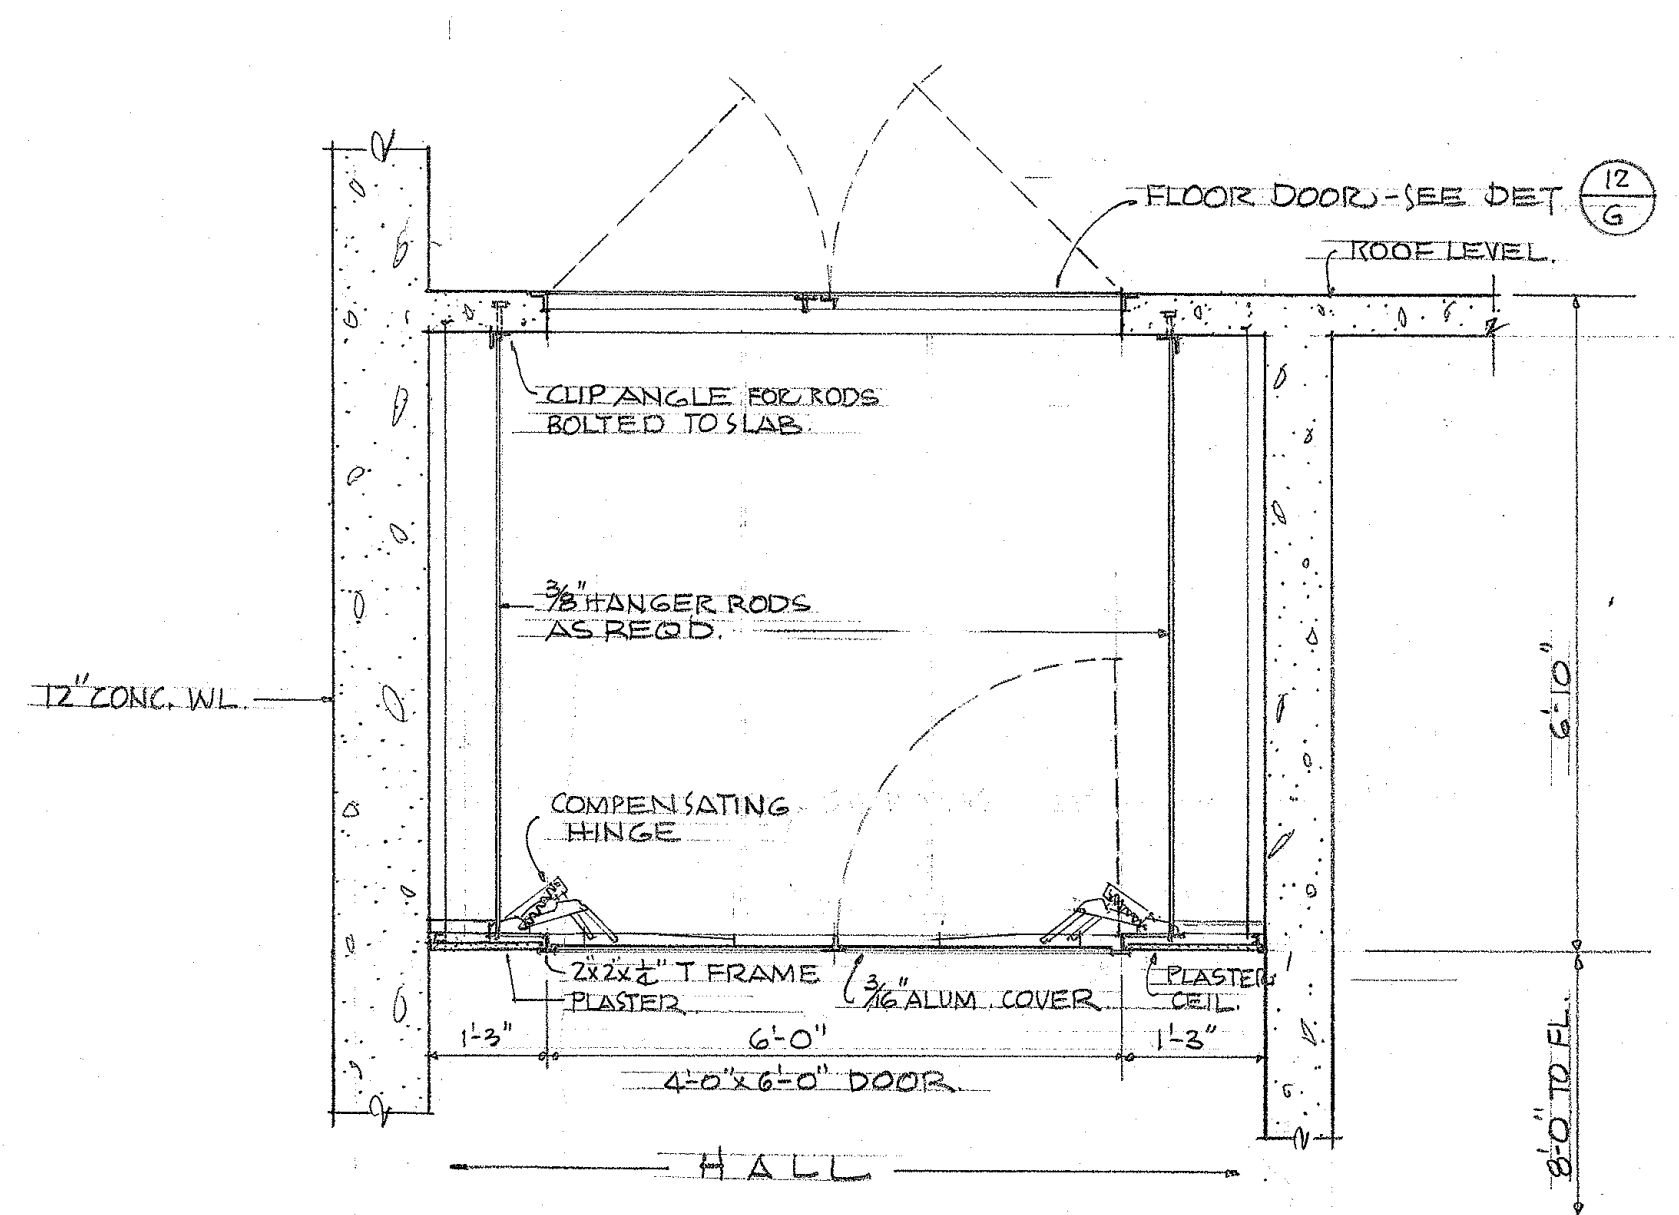


CEILING ACCESS DOOR DET.

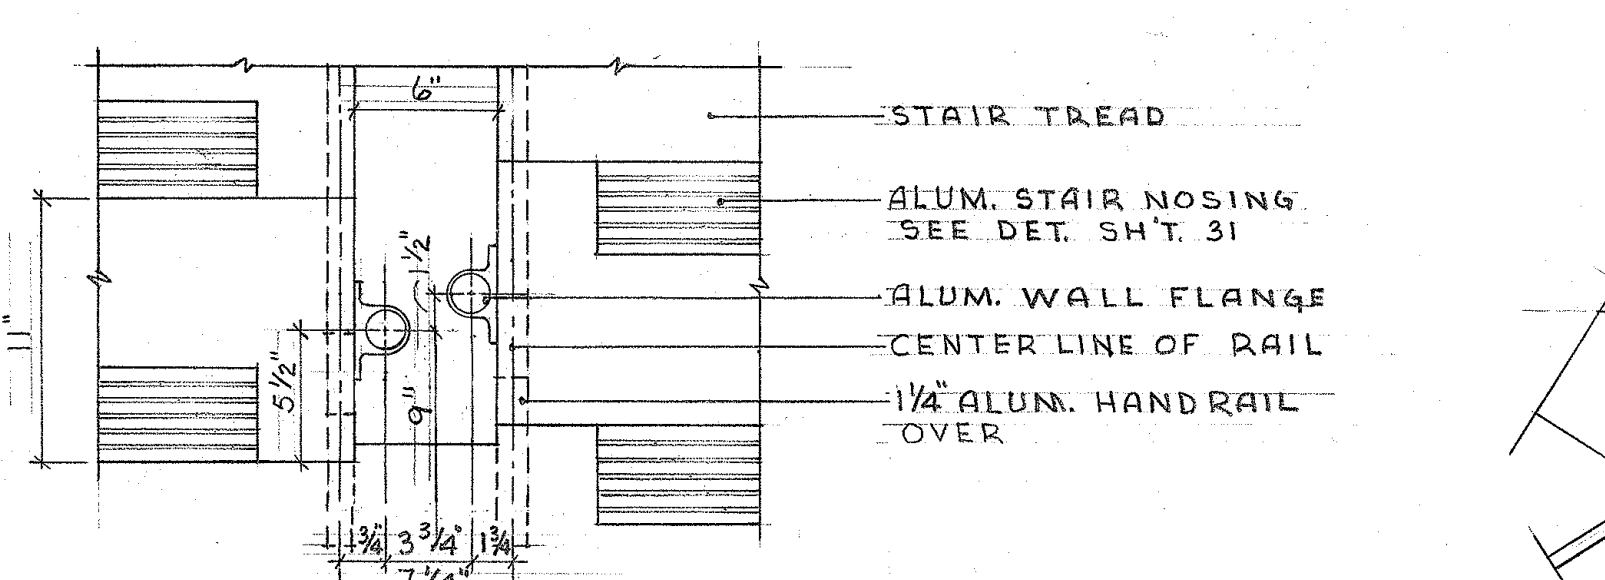


PLAN AT LANDINGS

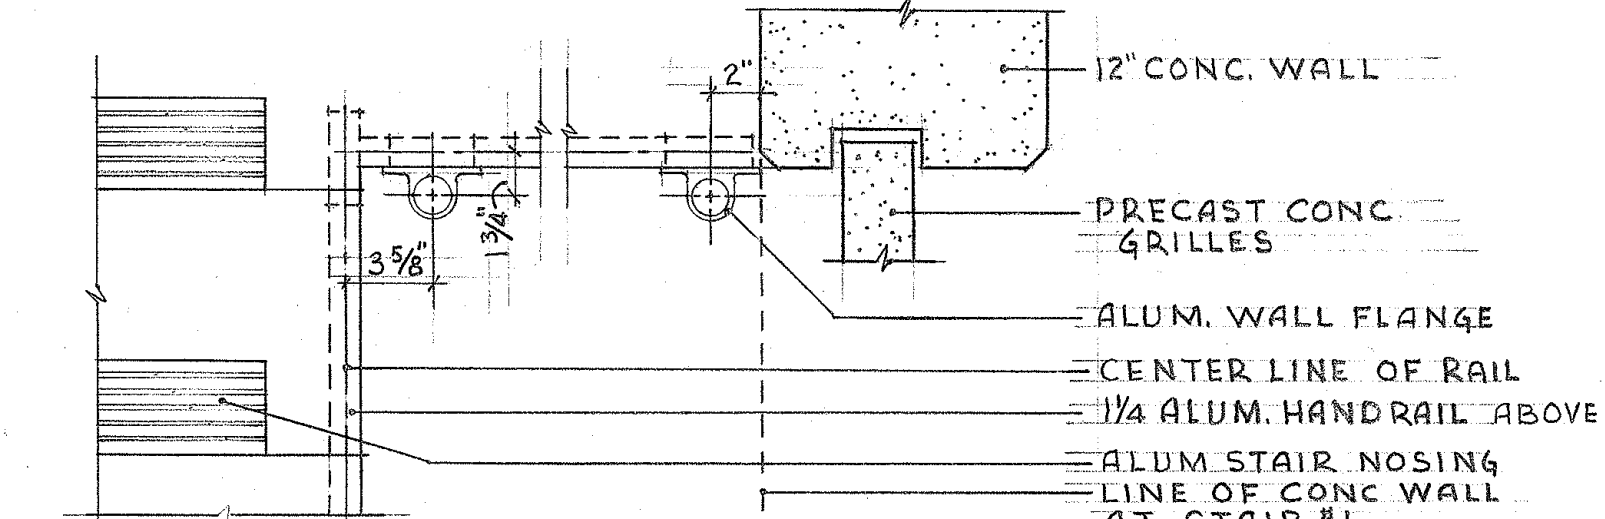

PLAN AT TOP LANDING

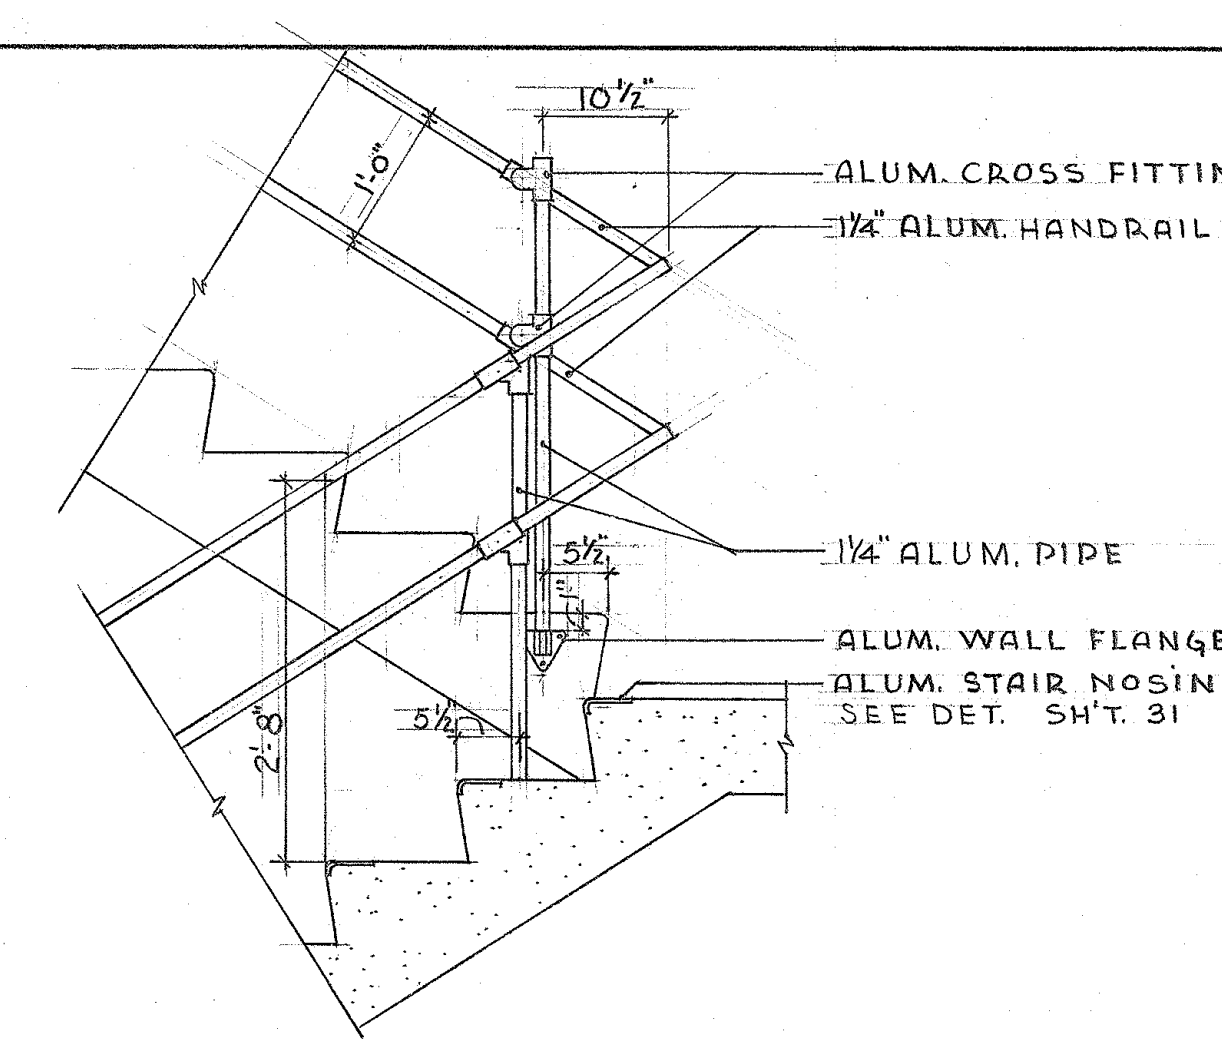

SECTION AT LANDINGS

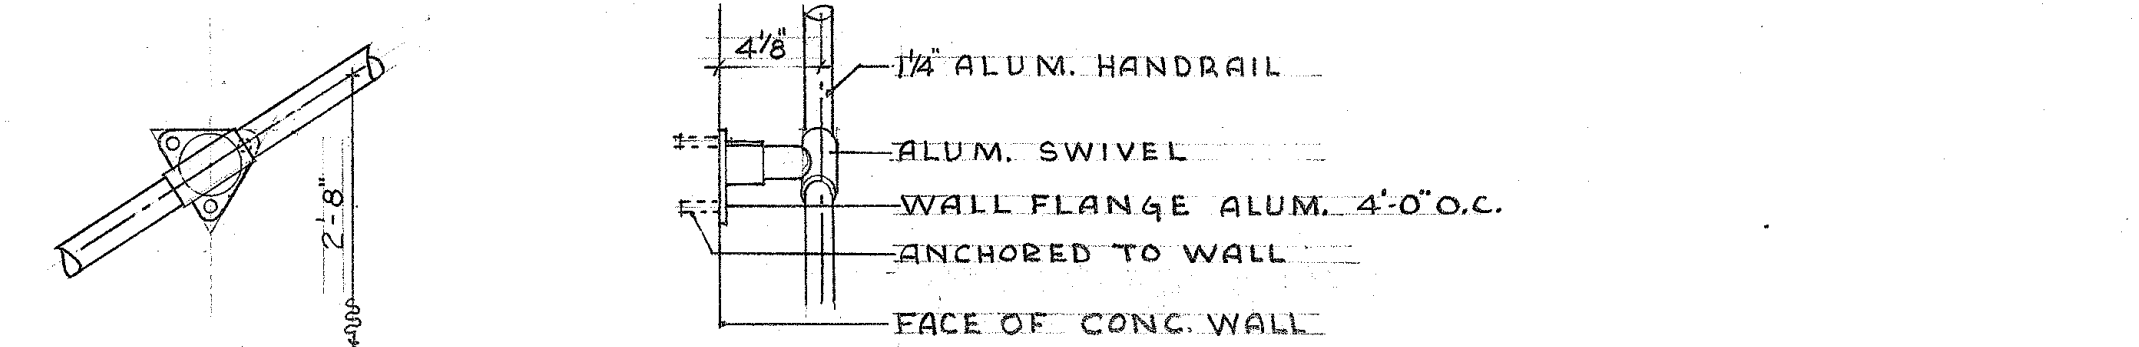

ELEVATION

SECTION

WALL HUNG HANDRAIL DET.

TERRITORY OF HAWAII	
HIGHWAY DEPARTMENT BUILDING	
PUNCHBOWL & QUEEN ST. HONOLULU, T.H.	
CEILING PLANS - DETAILS	
DRAWN BY WEITZ	JOB NO. 5394-21
SCALE AS SHOWN	SHEET 21
DATE FEB. 28, 1958	OF 46
LAW & WILSON	
ARCHITECTS & ENGINEERS	
P.O. BOX 3288 HONOLULU, T.H.	
JOB NO. 747-91	

HANDRAIL DETAILS

DETAIL 22
A

SECTION
SCALE $1\frac{1}{2}" = 1'-0"$

ELEVATION
SCALE 1/4"=1'0"

ELEVATION
SCALE 1/4"=1'-0"

SECTION
SCALE 1 1/2" = 1'-0"

ELEVATION - FRONT

ELEVATION-BACK

DETAIL (

DETAIL 22

DETAIL 22
H

ELEVATION

SECTION A

SECTION E

DETAIL 22

DETAIL 22
K

SECTION

ELEVATION

DETAIL

PLAN

PLAN

SECTION
SCALE 3/4"=1'-0"

SIDE SECTION
SCALE $3/4" = 1'-0"$

DETAIL 22

ELEVATION

SECTION

GATE DETAIL 22
T

SECTION
SCALE 3/4" = 1'-0"

SEC. THRU LEG
SCALE $\frac{3}{4}" = 1'$

TERRITORY OF HAWAII
HIGHWAY DEPARTMENT BUILDING
RINGERBORN & QUEEN ST. HONOLULU, T. H.

MISCELLANEOUS DETAILS

DRAWN BY WEITZ

SCALE AS SHOWN

DATE FEB. 28, 1958

LAW & WILSON
ARCHITECTS & ENGINEERS
P. O. BOX 3288 • HONOLULU, T. H.

JOB NO. 747-01

JOB NO. 5994
SHEET 2
OF 4