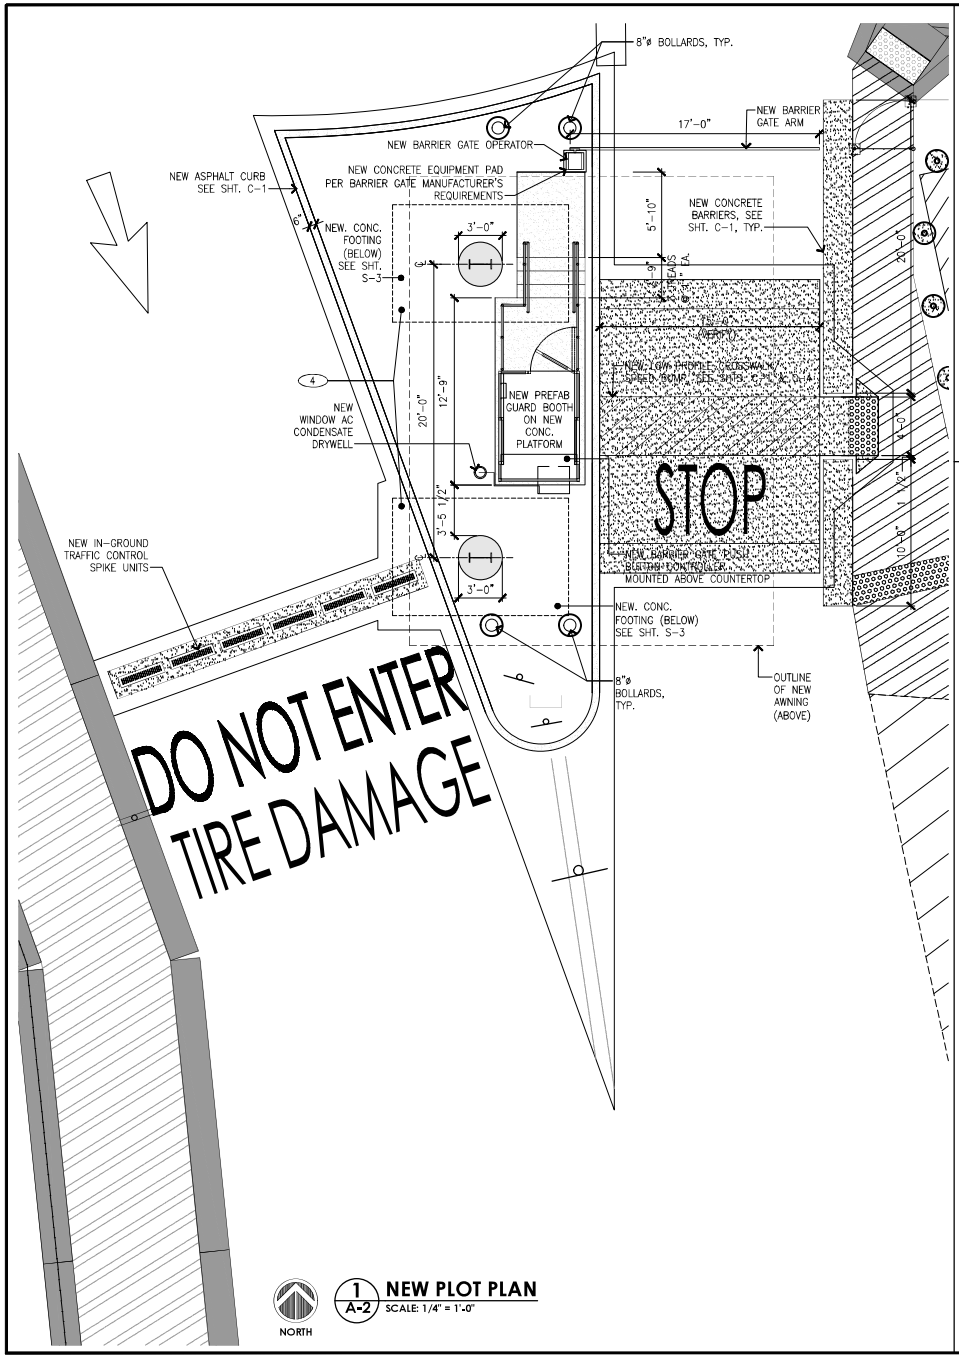

1 A-2 NEW PLOT PLAN
SCALE: 1/4" = 1'-0"

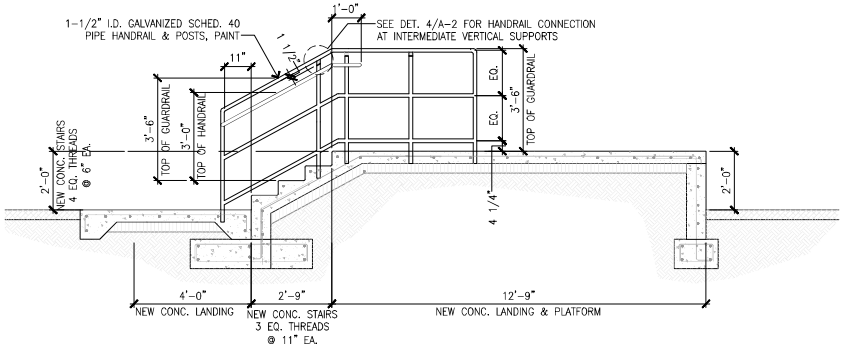

3 A-2 SECTION AT LANDING, STAIRS & PLATFORM
SCALE: 1/2" = 1'-0"

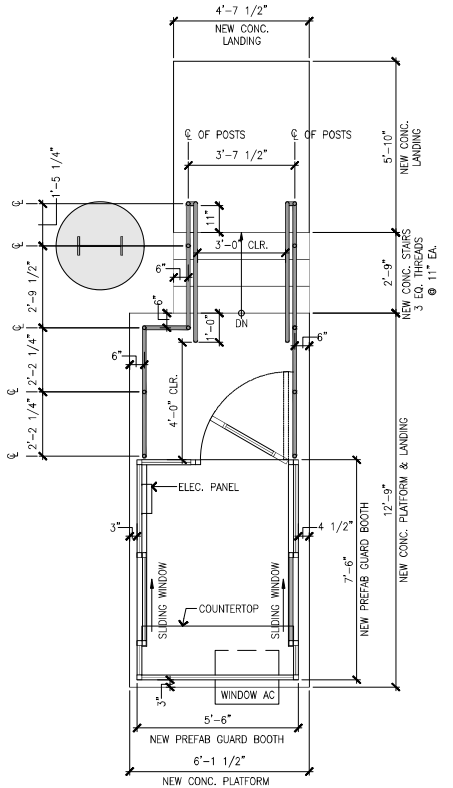

2 A-2 NEW GUARD BOOTH FLOOR PLAN
SCALE: 1/2" = 1'-0"

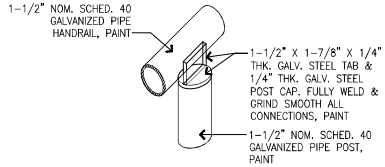

4 A-2 HANDRAIL-POST CONNECTION
SCALE: 6" = 1'-0"

SHAUN S. USHIJIMA LICENSED PROFESSIONAL ARCHITECT No. 7735 HAWAII, U.S.A.

REV	DATE	DESCRIPTION	BY	APPROVED

STATE OF HAWAII
DEPARTMENT OF TRANSPORTATION
HARBORS DIVISION

JOB TITLE
REPAIR GUARD SHACK
HILO HARBOR, HAWAII

SHEET TITLE
NEW PLOT PLAN, NEW GUARD BOOTH FLOOR PLAN, SECTION AT LANDING, STAIRS & PLATFORM, HANDRAIL-POST CONNECTION DETAIL

THIS WORK WAS PREPARED BY ME OR UNDER MY SUPERVISION

PROJECT ARCHITECT FOR USHIJIMA ARCHITECTS, INC.
APRIL 30, 2024
EXPIRATION DATE OF LICENSE

DESIGNED BY:	TH
DRAWN BY:	UAI
CHECKED BY:	SU
DATE:	FEB. 2023
SCALE:	AS NOTED

JOB NUMBER H.C. 50173

SHEET A-2
9 OF 22 SHEETS