DIST. NO.	STATE	FED. AID PROJ. NO.	FISCAL YEAR	SHEET NO.	TOTAL SHEETS
KAUAI	HAW.	STP-0550(006)	2024	1	325

INDEX TO DRAWINGS

SHT. NO.	DESCRIPTION
1	TITLE SHEET
2	STANDARD PLANS SUMMARY
3	GENERAL NOTES
4	LEGEND AND ABBREVIATIONS
5 - 7	WATER POLLUTION AND EROSION CONTROL NOTES
8	GRADING NOTES
9	TRAFFIC CONTROL NOTES
10 - 11	HISTORICAL PRESERVATION AND PROTECTION NOTES
12 - 17	TYPICAL ROAD SECTION
18 - 50	DEMOLITION & EROSION CONTROL PLANS
51 - 52	EROSION CONTROL DETAILS
53 - 85	ROADWAY PLANS
86 - 99	ROADWAY GEOMETRIC PLANS
100	INTERSECTION LAYOUT PLAN
101 - 133	GRADING PLANS
134	INTERSECTION GRADING PLAN
135 - 138	DITCH RELOCATION PLANS
139 - 142	DITCH RELOCATION GRADING PLANS
143 - 147	CULVERT EXTENSION PLANS, PROFILE, AND DETAIL
148 - 149	PAVEMENT MARKING LEGEND, DETAILS AND NOTES
150 - 151	TRAFFIC SIGN DETAILS
152 - 184	PAVEMENT MARKING PLANS
185	WORK ZONE SIGNING PLAN AND DETAILS
186 - 194	TRAFFIC CONTROL PLANS
195	TRITON BARRIER DETAIL
196	ROOT BARRIER DETAIL
197 - 203	GUARDRAIL DETAILS
204 - 325	CROSS SECTIONS

STATE OF HAWAII

DEPARTMENT OF TRANSPORTATION

HIGHWAYS DIVISION
HONOLULU, HAWAII

PLANS FOR

WAIMEA CANYON DRIVE/KOKEE ROAD IMPROVEMENTS, PHASE 2B

MILE POST 4.6 TO MILE POST 11.5

FEDERAL-AID PROJECT NO. STP-0550(006)

DISTRICT OF WAIMEA
ISLAND OF KAUAI

550

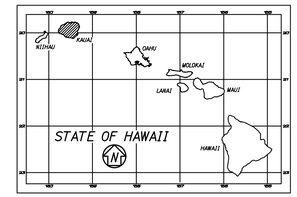

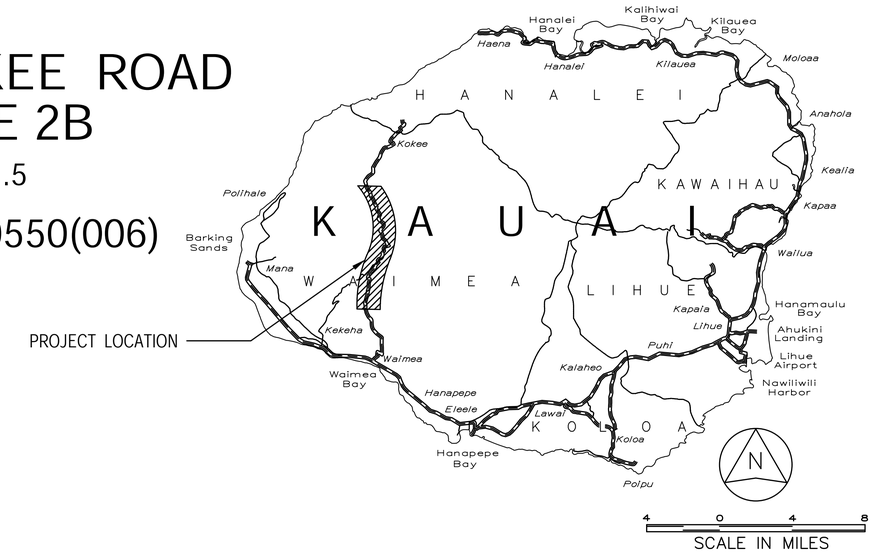

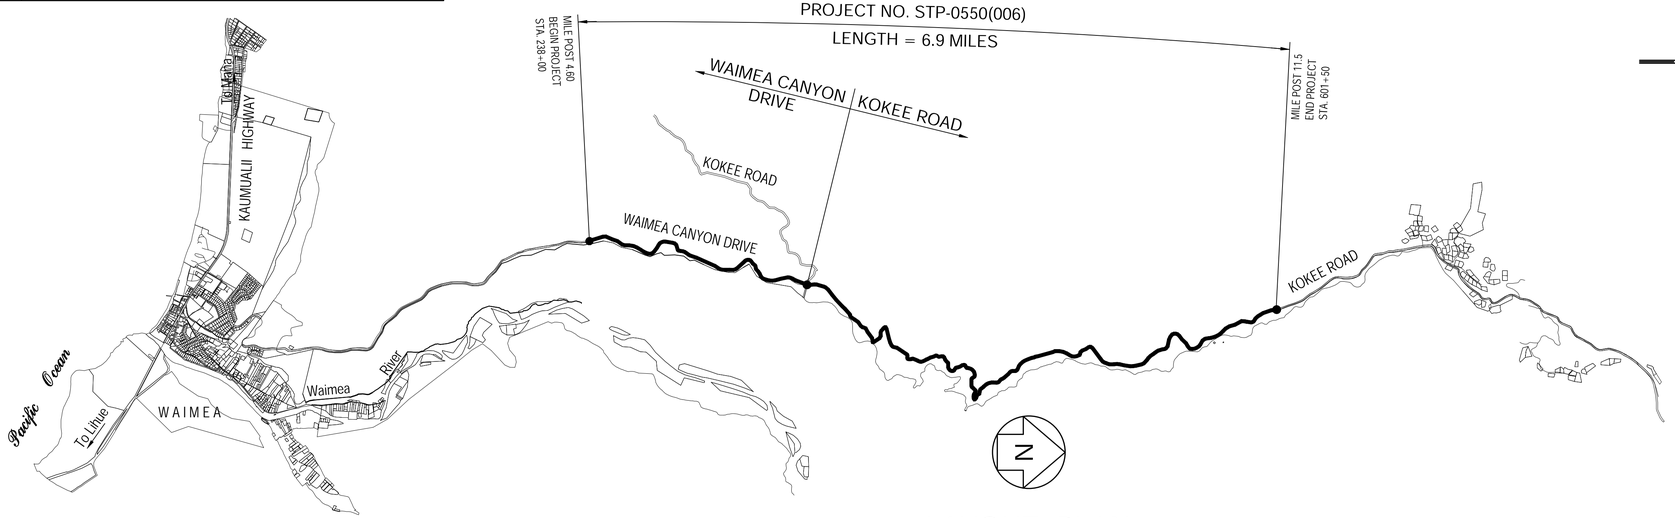

LAYOUT PLAN

NOT TO SCALE

GROSS LENGTH OF PROJECT . . . . . 6.9 MILES
NET LENGTH OF PROJECT . . . . . 6.9 MILES

FEDERAL AID PROJECTS PREVIOUSLY CONSTRUCTED OR UNDER CONSTRUCTION

MILE POST 4.6 TO MILE POST 11.5

DESIGN DESIGNATION

	Route 550	
	MP 1.18 - 6.72 Panini Place to Kokee Road	MP 6.72 - 14.10 Kokee Road to En to Kokee State Park
2020 ADT	1,100	1,800
2030 ADT	1,200	2,000
2030 DHV	160	260
Design K	13.0	13.0
Design D	65/35	65/35
Design T	3.0	3.5
T24	3.5	3.5

JULY 2024 — DATE
\- — PHONE
HWY-K — P.S. & E. BY
WILSON OKAMOTO CORP. — DESIGNED BY

ORIGINAL PLAN
NOTE BOOK No.
SURVEY PLOTTED BY DATE
DRAWN BY
TRACED BY
DESIGNED BY
QUANTITIES BY
CHECKED BY

DEPARTMENT OF TRANSPORTATION
STATE OF HAWAII

APPROVED:

Aug 13, 2024

HIGHWAYS ADMINISTRATOR — DATE