FED. ROAD DIST. NO.	STATE	FED. AID PROJ. NO.	FISCAL YEAR	SHEET NO.	TOTAL SHEETS
HAWAII	HAW.	IM-H1-1(244)	2010	11	129

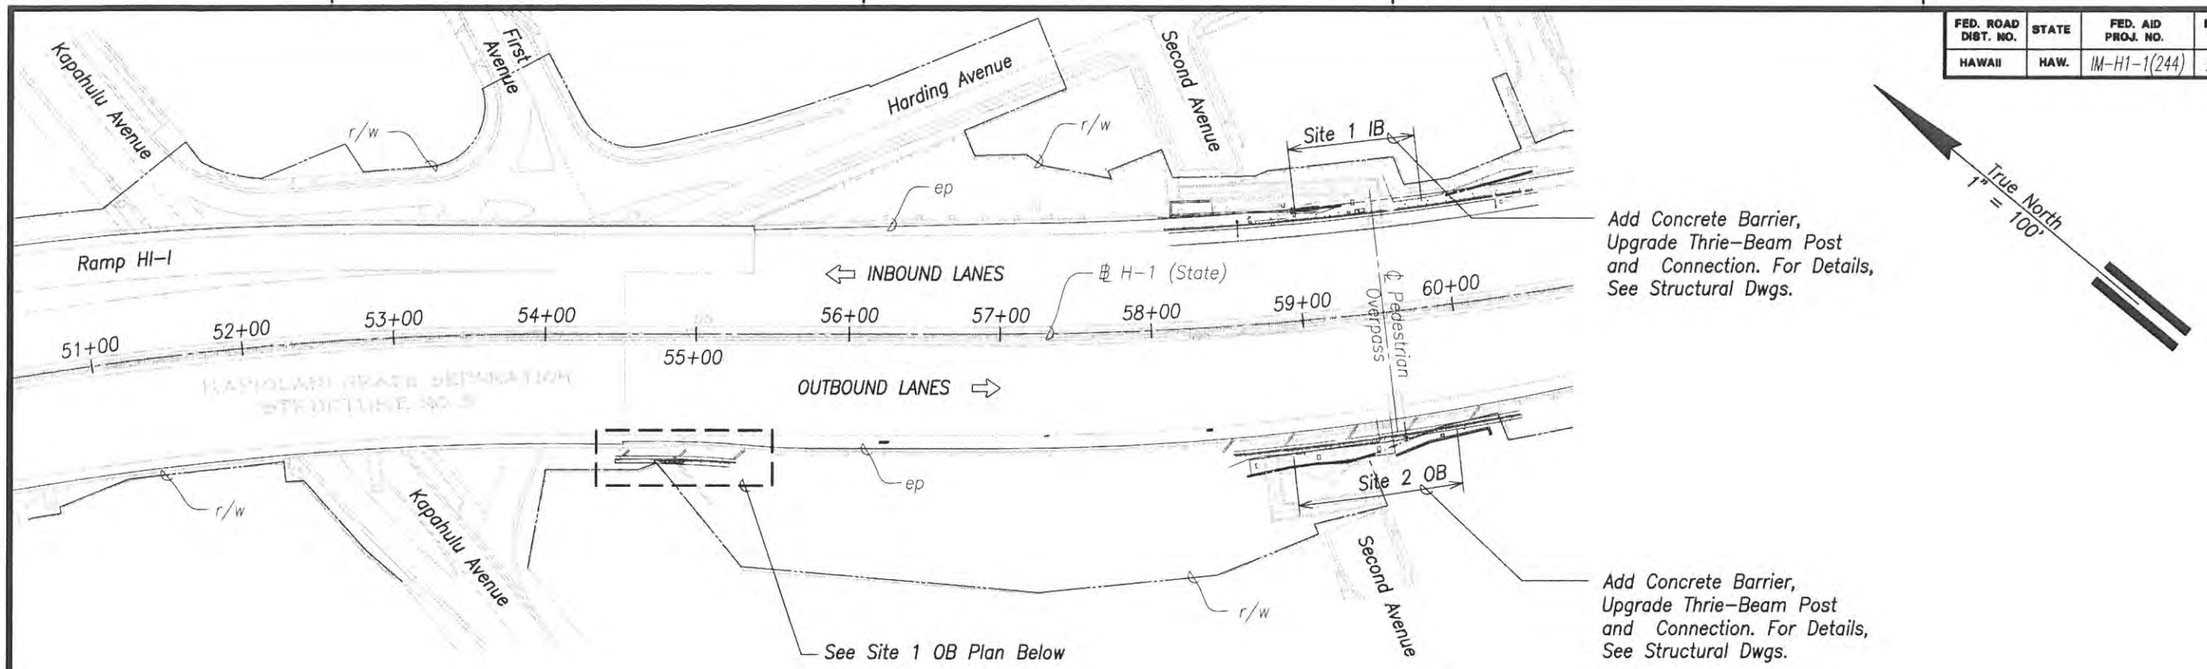

SITE PLAN – 1
Scale: 1" = 100'

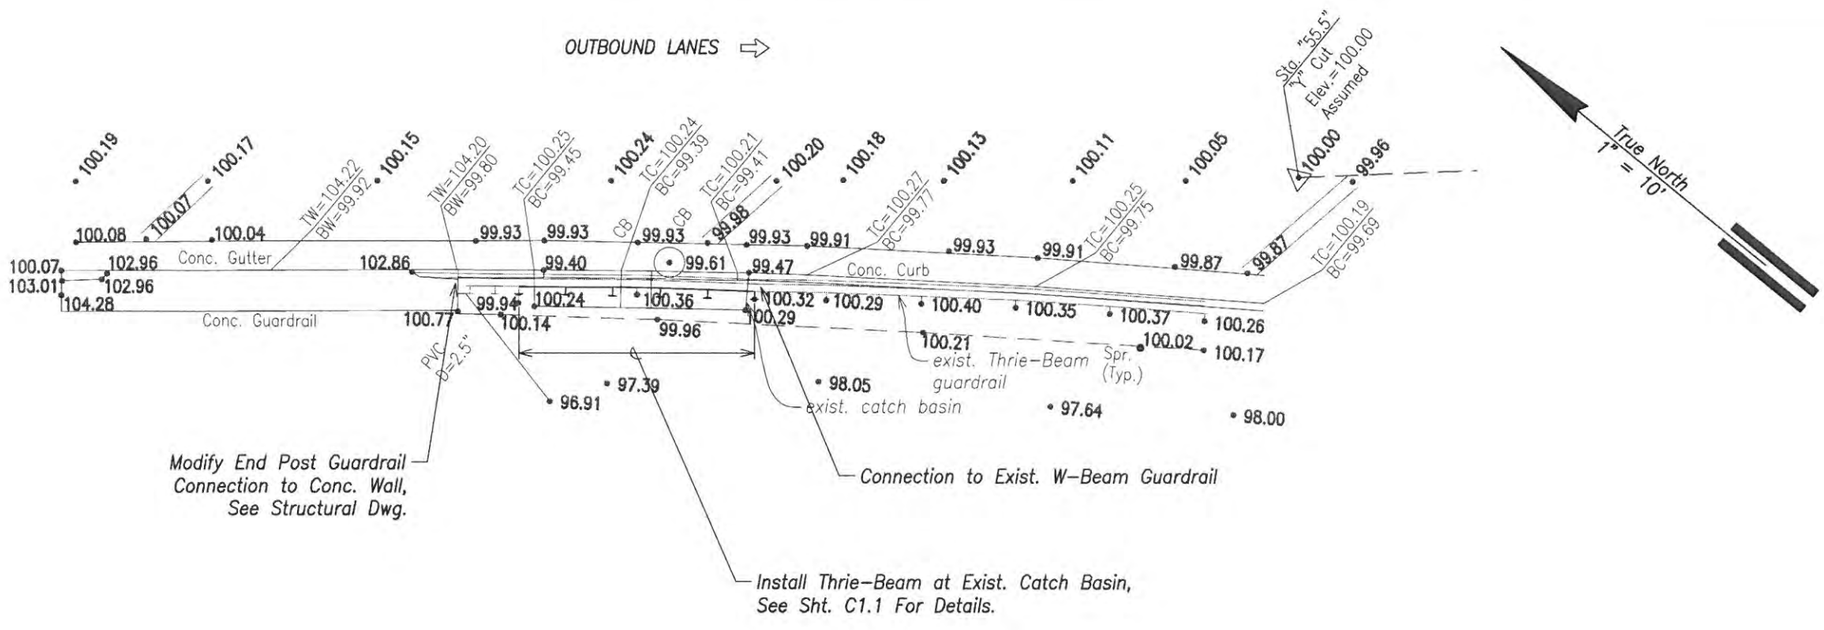

PLAN – SITE 1 OB
Scale: 1" = 10'

ORIGINAL PLAN	SURVEY PLOTTED BY	DATE
	DRAWN BY	
NOTE BOOK	TRACED BY	
	DESIGNED BY	
No.	QUANTITIES BY	
	CHECKED BY	

THIS WORK WAS PREPARED BY ME OR UNDER MY SUPERVISION.

SIGNATURE — APRIL 30, 2010 LIC. EXP. DATE

STATE OF HAWAII
DEPARTMENT OF TRANSPORTATION
HIGHWAYS DIVISION

SITE PLAN – 1

INTERSTATE ROUTE H-1
Guardrail and Shoulder Improvements,
Kapiolani Interchange to Ainakoa Avenue
Federal-Aid Project No. IM-H1-1(244)

Date: January, 2010

SHEET No. C2.0 OF 17 SHEETS

FED. ROAD DIST. NO.	STATE	FED. AID PROJ. NO.	FISCAL YEAR	SHEET NO.	TOTAL SHEETS
HAWAII	HAW.	IM-H1-1(244)	2010	12	129

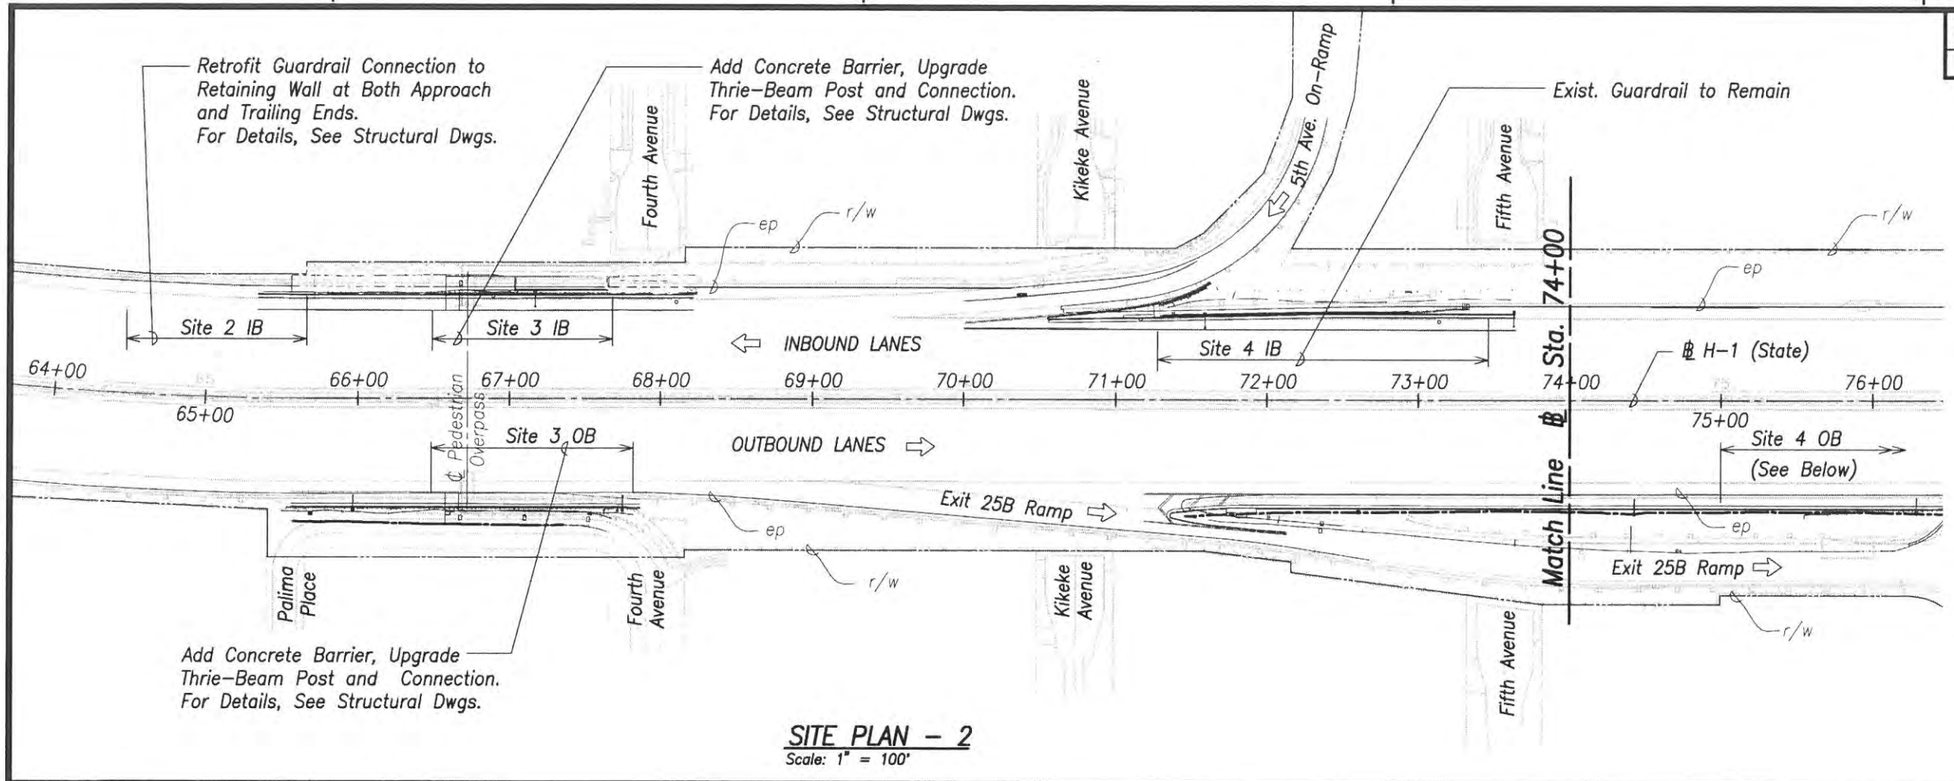

SITE PLAN – 2
Scale: 1" = 100'

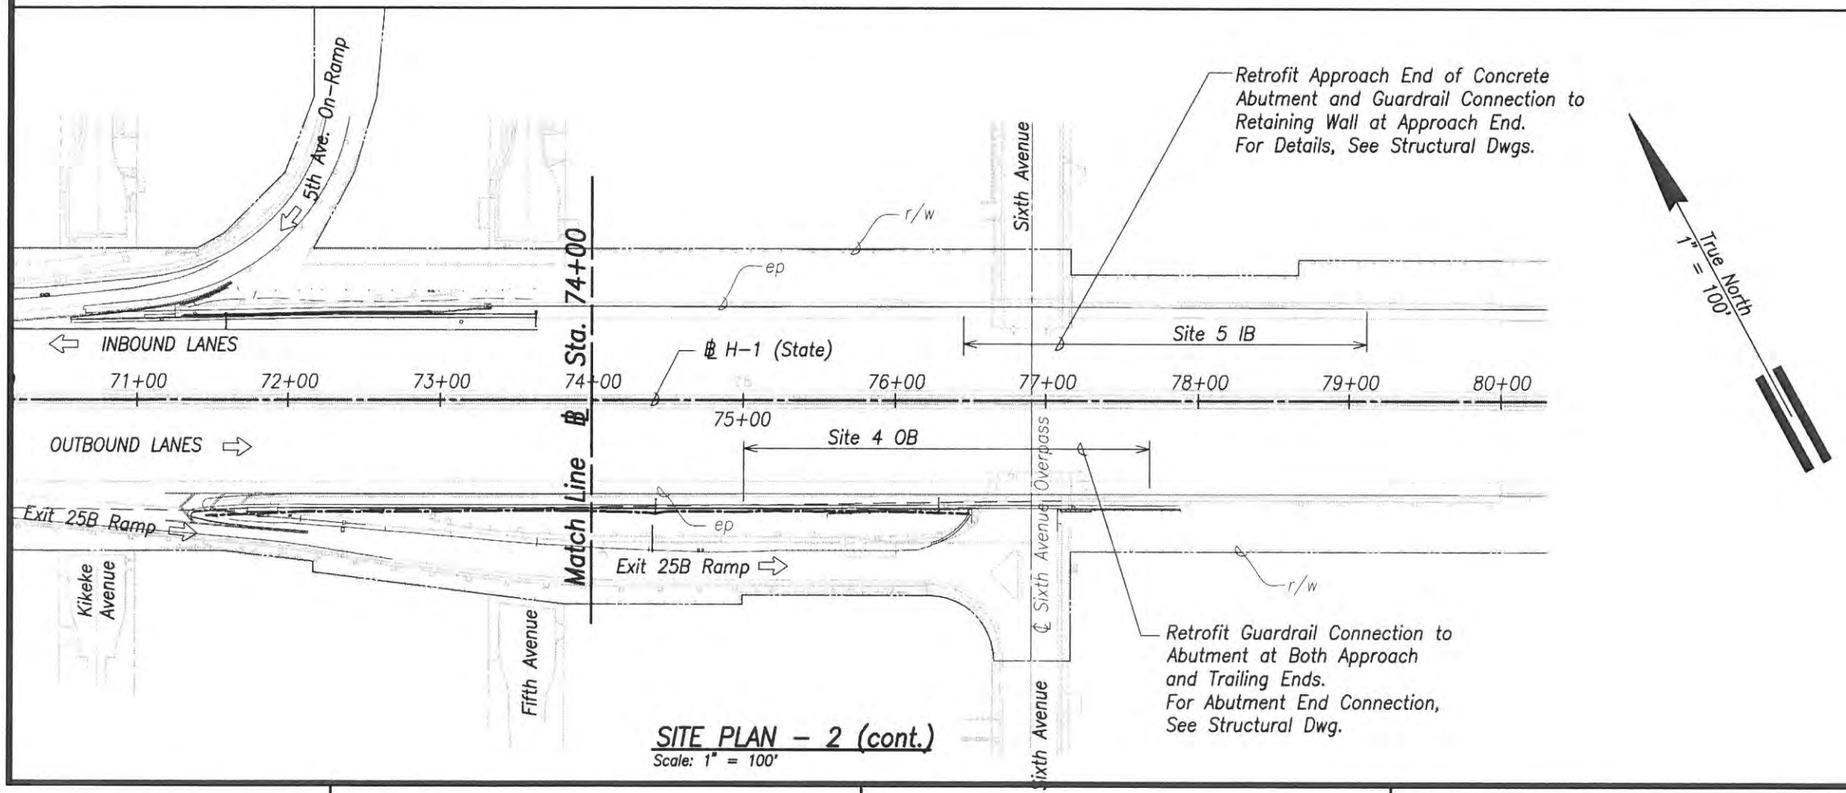

SITE PLAN – 2 (cont.)
Scale: 1" = 100'

ORIGINAL PLAN | ROUTE BOOK No. | SURVEY PLOTTED BY | DRAWN BY | TRACED BY | DESIGNED BY | QUANTITIES BY | CHECKED BY | DATE

THIS WORK WAS PREPARED BY ME OR UNDER MY SUPERVISION.

SIGNATURE | APRIL 30, 2010 LIC. EXP. DATE

STATE OF HAWAII
DEPARTMENT OF TRANSPORTATION
HIGHWAYS DIVISION

SITE PLAN – 2

INTERSTATE ROUTE H-1
Guardrail and Shoulder Improvements, Kapiolani Interchange to Ainakoa Avenue
Federal-Aid Project No. IM-H1-1(244)

Date: January, 2010

SHEET No. C2.1 OF 17 SHEETS

FED. ROAD DIST. NO.	STATE	FED. AID PROJ. NO.	FISCAL YEAR	SHEET NO.	TOTAL SHEETS
HAWAII	HAW.	IM-H1-1(244)	2010	13	129

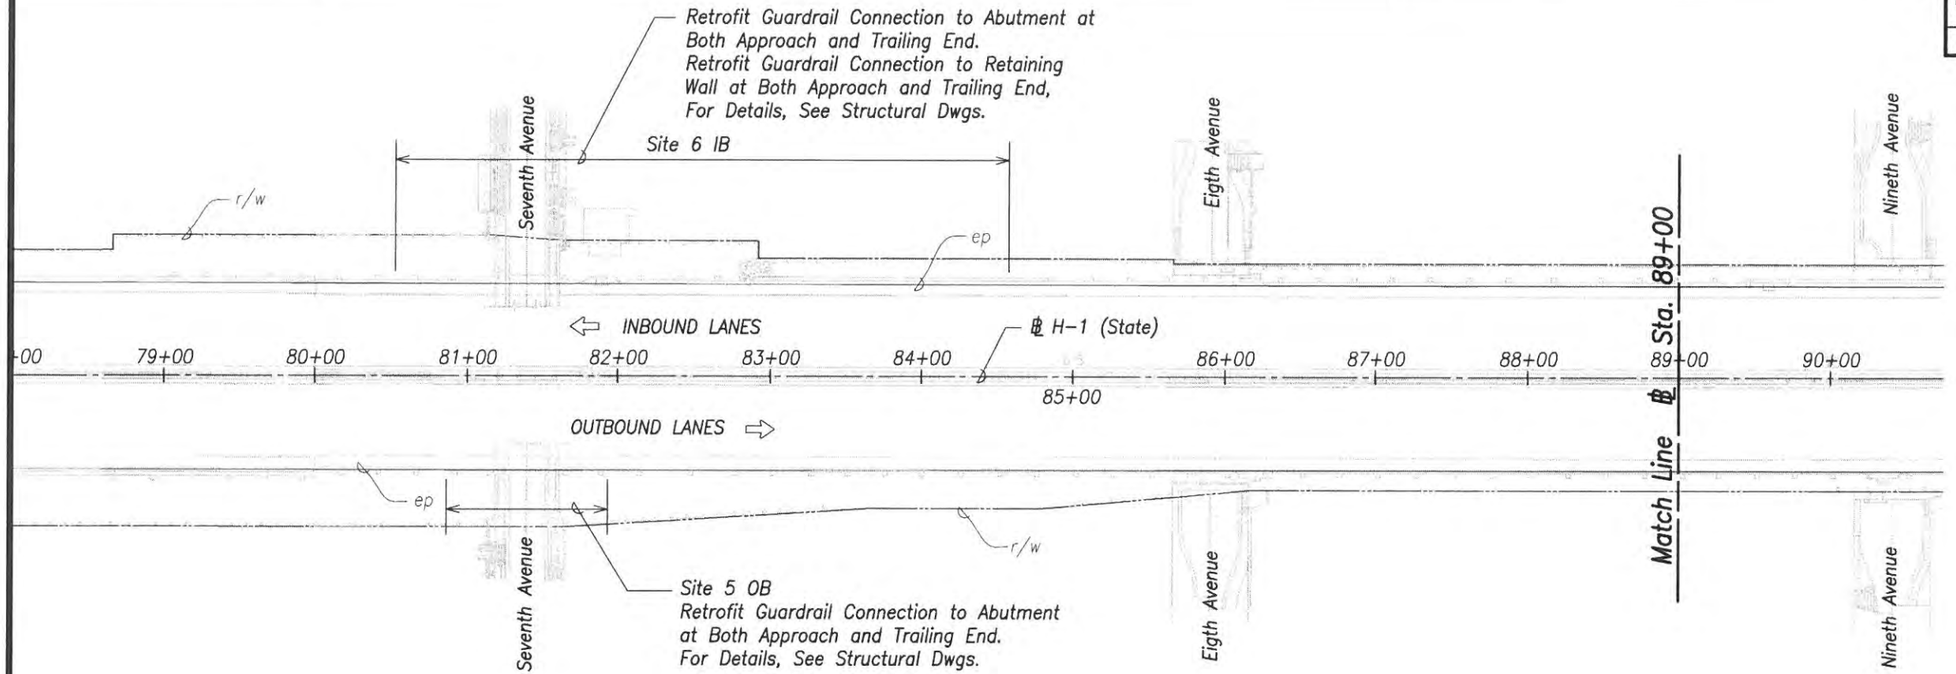

SITE PLAN – 3
Scale: 1" = 100'

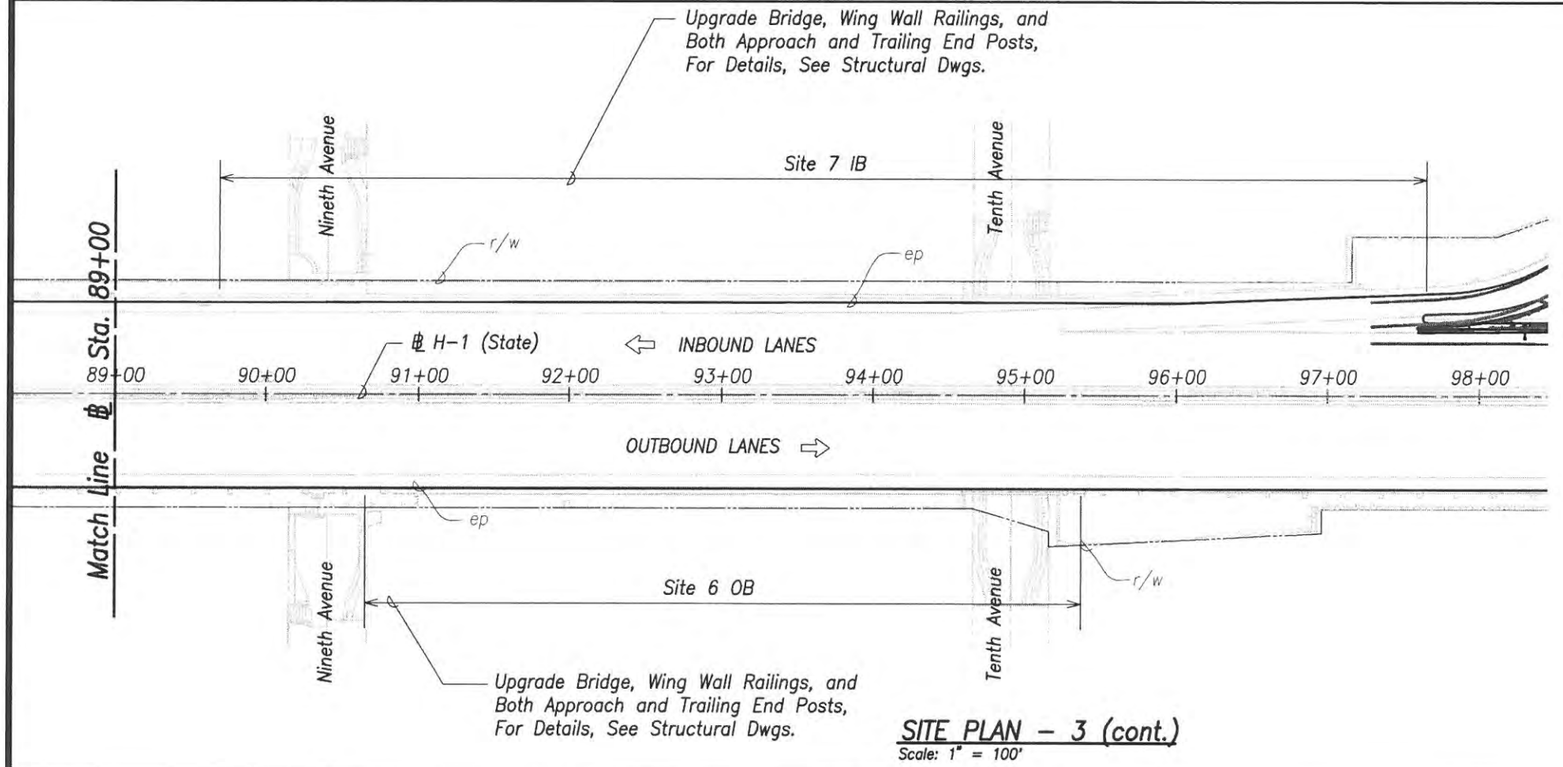

SITE PLAN – 3 (cont.)
Scale: 1" = 100'

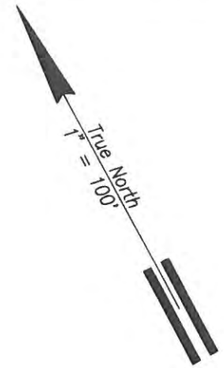

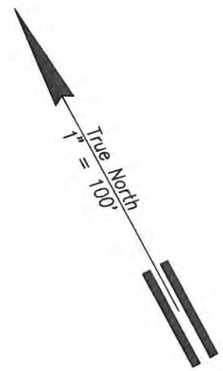

ORIGINAL PLAN
NOTE BOOK
No.
SURVEY PLOTTED BY
DRAWN BY
TRACED BY
DESIGNED BY
QUANTITIES BY
CHECKED BY
DATE

THIS WORK WAS PREPARED BY ME OR UNDER MY SUPERVISION.

SIGNATURE — APRIL 30, 2010 LIC. EXP. DATE

STATE OF HAWAII
DEPARTMENT OF TRANSPORTATION
HIGHWAYS DIVISION

SITE PLAN – 3

INTERSTATE ROUTE H-1
Guardrail and Shoulder Improvements,
Kapiolani Interchange to Ainakoa Avenue
Federal-Aid Project No. IM-H1-1(244)

Date: January, 2010

SHEET No. C2.2 OF 17 SHEETS

FED. ROAD DIST. NO.	STATE	FED. AID PROJ. NO.	FISCAL YEAR	SHEET NO.	TOTAL SHEETS
HAWAII	HAW.	IM-H1-1(244)	2010	14	129

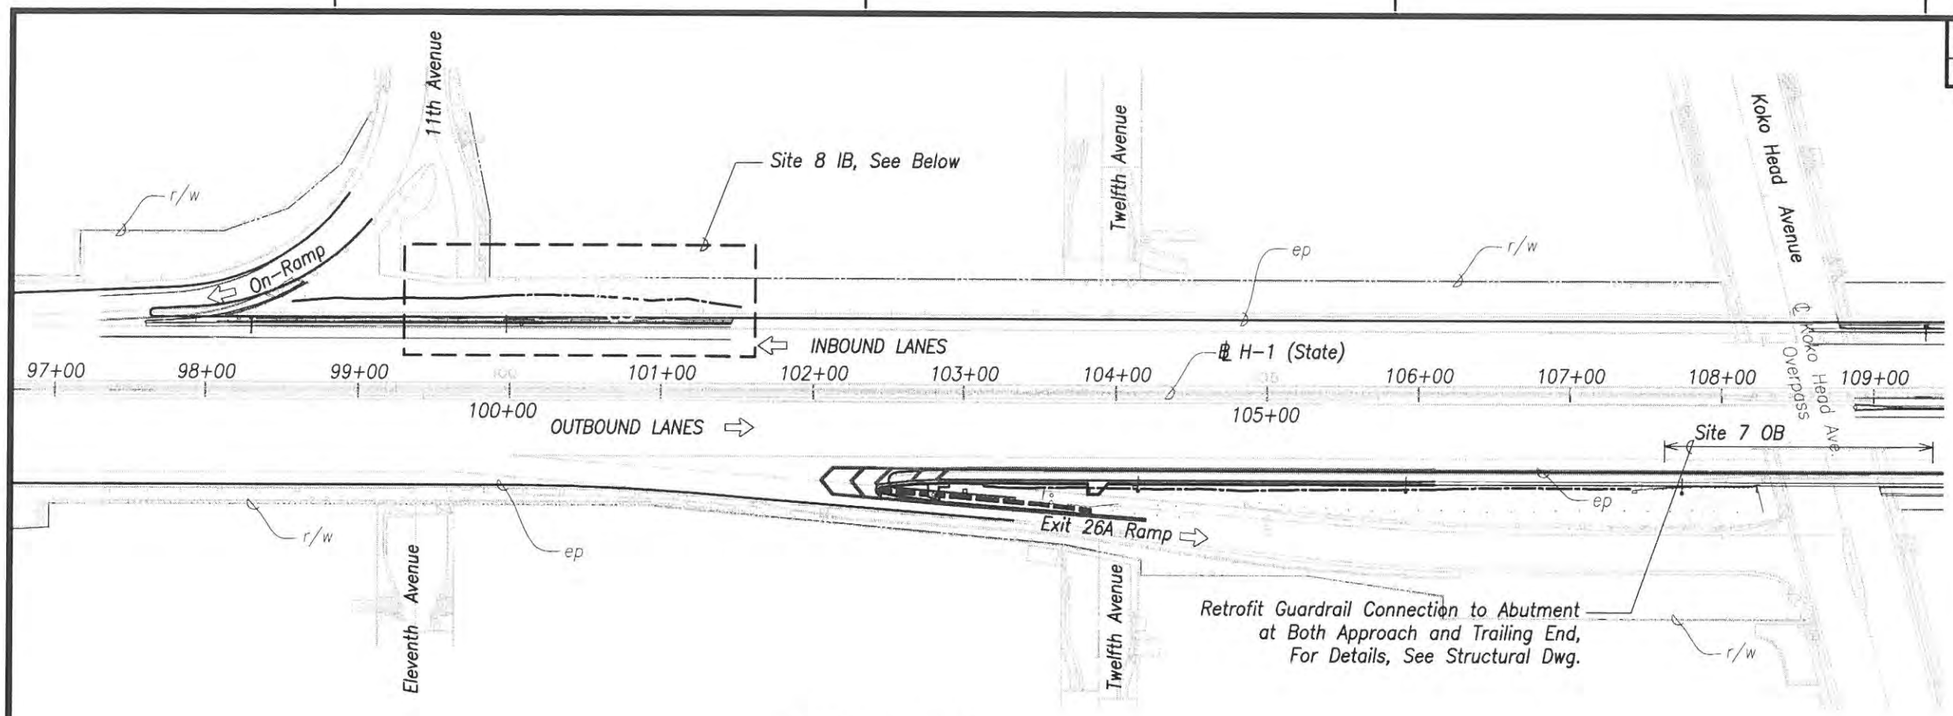

SITE PLAN – 4
Scale: 1" = 100'

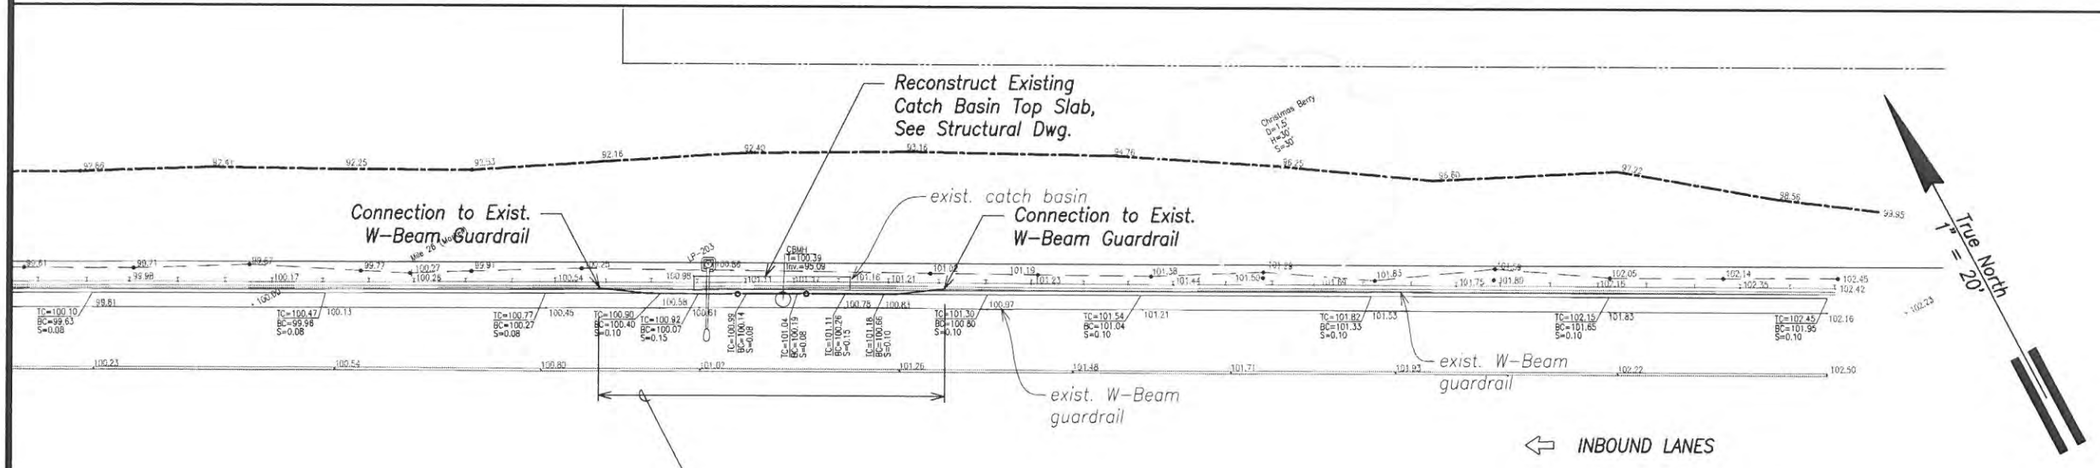

PLAN – SITE 8 IB
Scale: 1" = 20'

ORIGINAL PLAN
SURVEY PLOTTED BY
DRAWN BY
TRACED BY
DESIGNED BY
QUANTITIES BY
CHECKED BY
DATE
NOTE BOOK
No.

THIS WORK WAS PREPARED BY ME OR UNDER MY SUPERVISION.

SIGNATURE — APRIL 30, 2010 LIC. EXP. DATE

STATE OF HAWAII
DEPARTMENT OF TRANSPORTATION
HIGHWAYS DIVISION

SITE PLAN – 4

INTERSTATE ROUTE H-1
Guardrail and Shoulder Improvements,
Kapiolani Interchange to Ainakoa Avenue
Federal-Aid Project No. IM-H1-1(244)

Date: January, 2010

SHEET No. C2.3 OF 17 SHEETS

FED. ROAD DIST. NO.	STATE	FED. AID PROJ. NO.	FISCAL YEAR	SHEET NO.	TOTAL SHEETS
HAWAII	HAW.	IM-H1-1(244)	2010	15	129

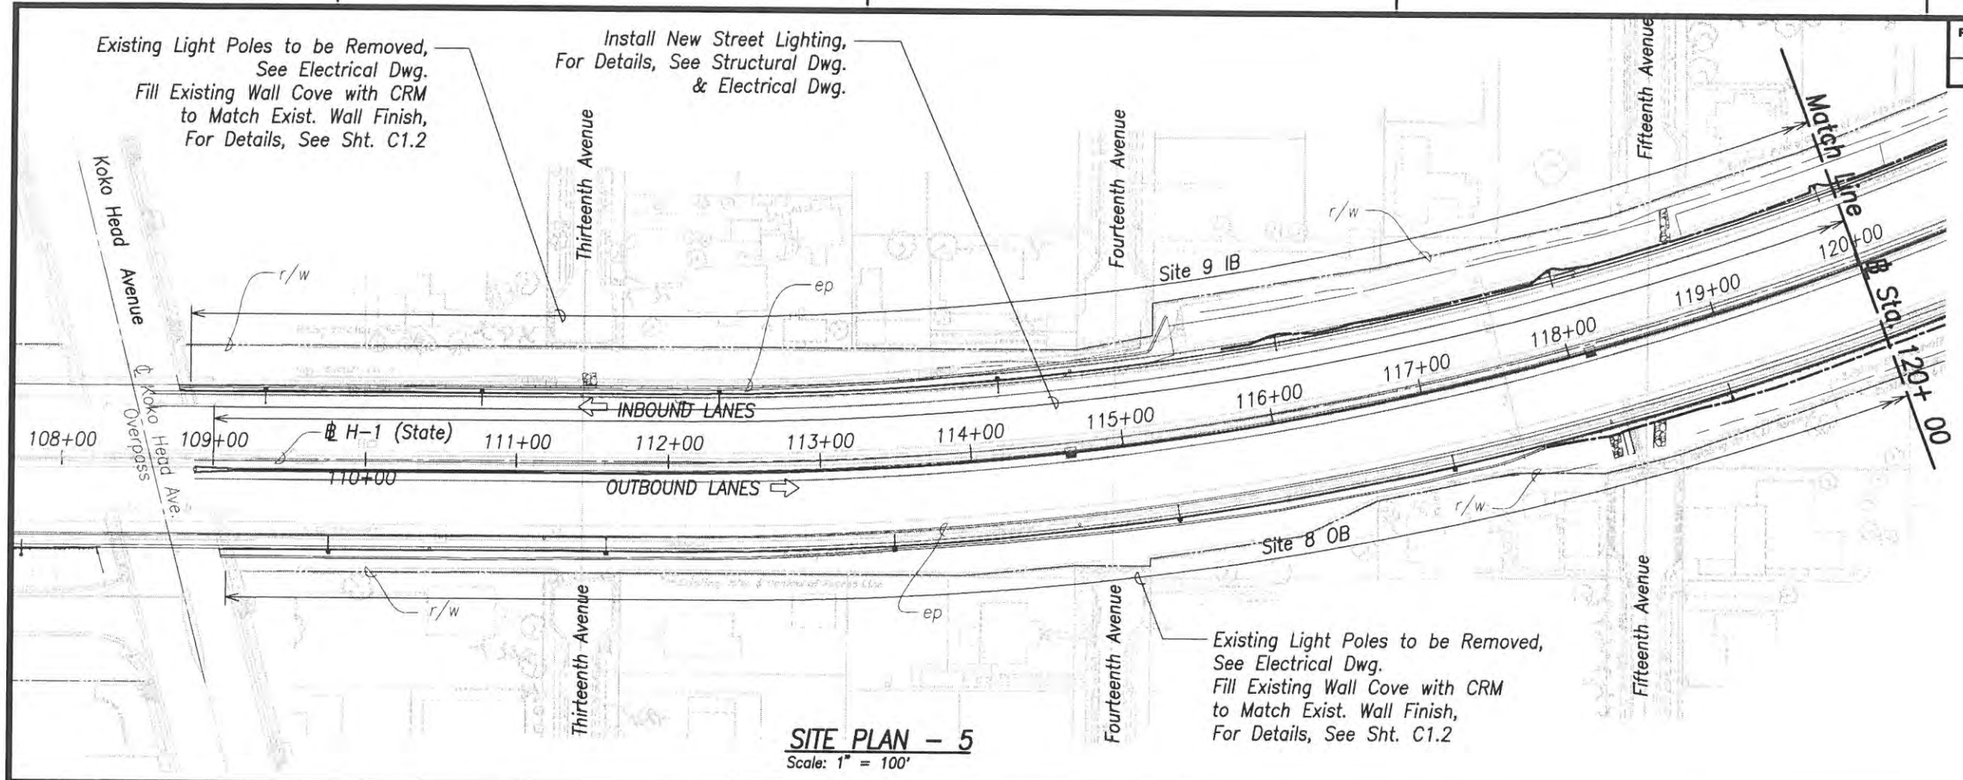

SITE PLAN – 5
Scale: 1" = 100'

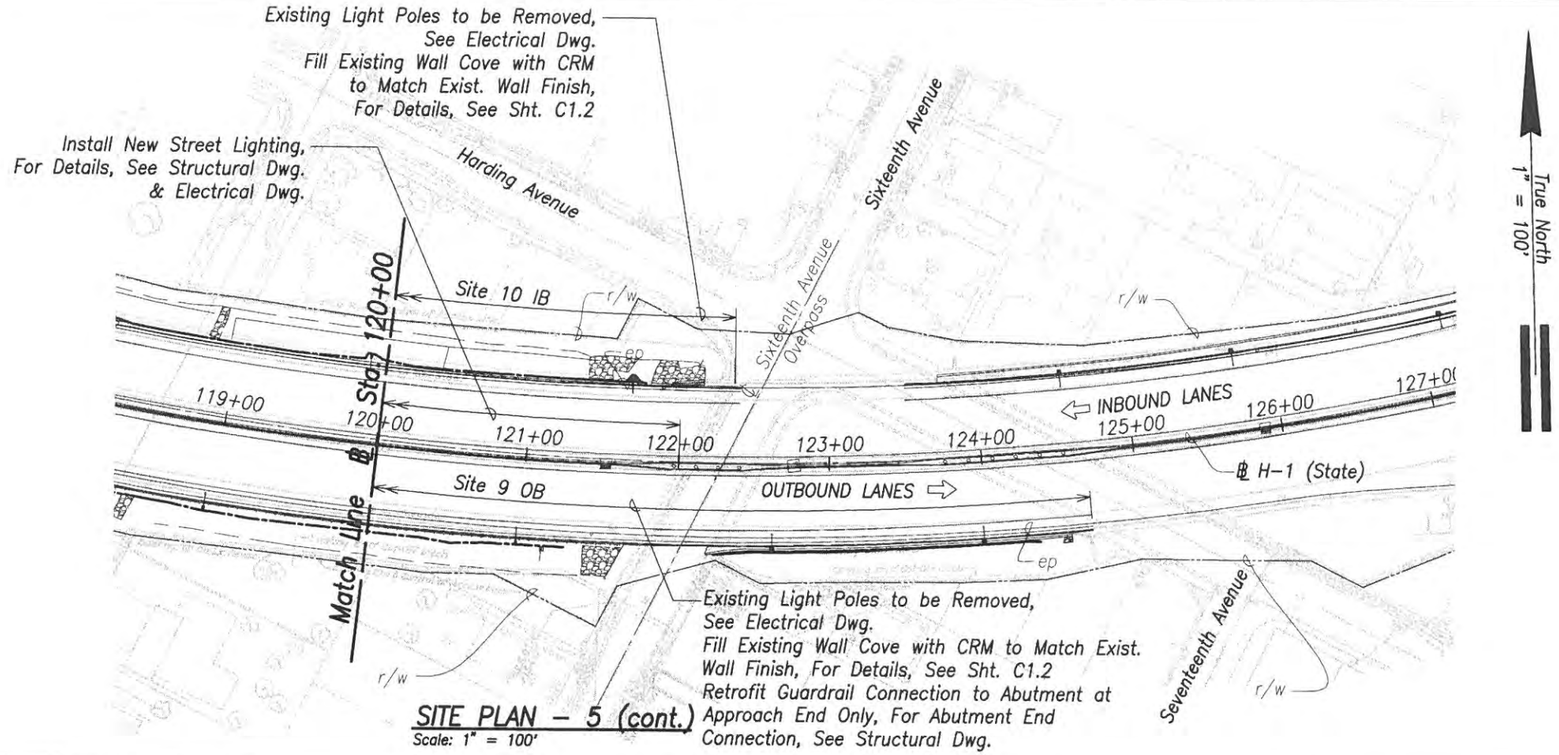

SITE PLAN – 5 (cont.)
Scale: 1" = 100'

ORIGINAL PLAN
NOTE BOOK
No.
SURVEY PLOTTED BY
DRAWN BY
TRACED BY
DESIGNED BY
QUANTITIES BY
CHECKED BY
DATE

THIS WORK WAS PREPARED BY ME OR UNDER MY SUPERVISION.

SIGNATURE — APRIL 30, 2010 LIC. EXP. DATE

STATE OF HAWAII
DEPARTMENT OF TRANSPORTATION
HIGHWAYS DIVISION

SITE PLAN – 5

INTERSTATE ROUTE H-1
Guardrail and Shoulder Improvements,
Kapiolani Interchange to Ainakoa Avenue
Federal-Aid Project No. IM-H1-1(244)

Date: January, 2010

SHEET No. C2.4 OF 17 SHEETS

FED. ROAD DIST. NO.	STATE	FED. AID PROJ. NO.	FISCAL YEAR	SHEET NO.	TOTAL SHEETS
HAWAII	HAW.	IM-H1-1(244)	2010	16	129

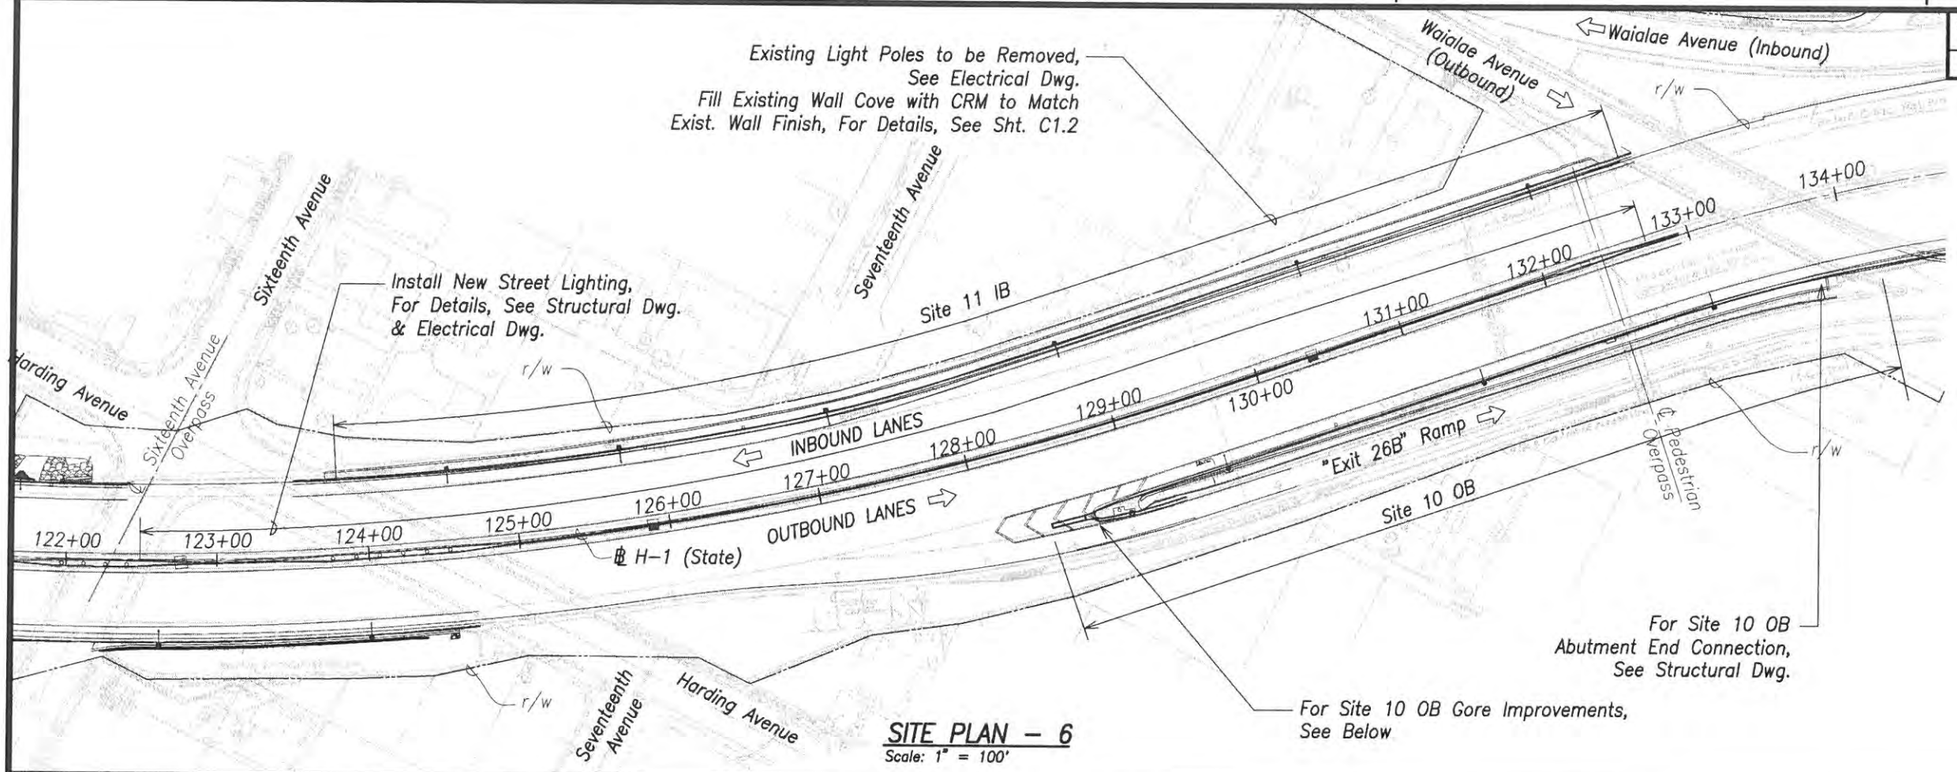

SITE PLAN – 6
Scale: 1" = 100'

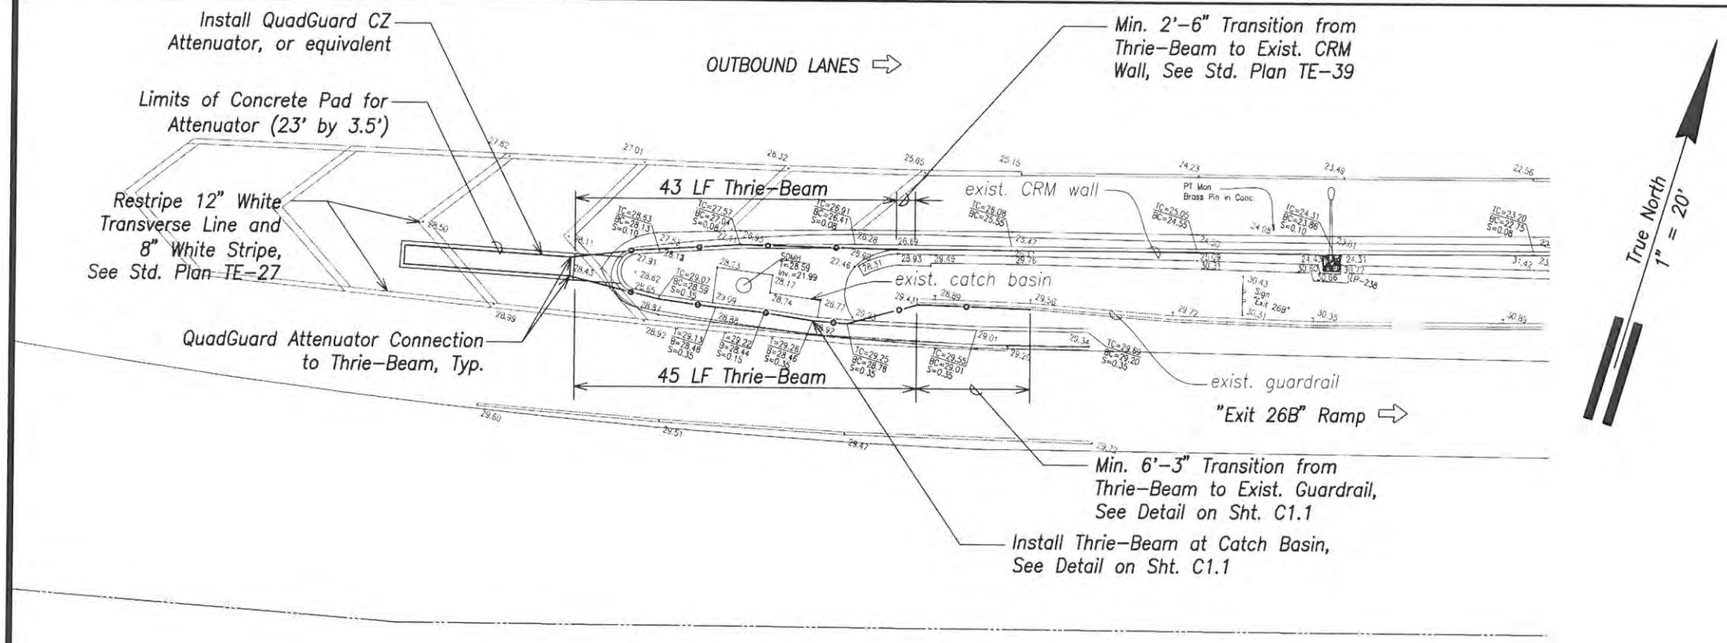

PLAN – SITE 10 OB
Scale: 1" = 20'

ORIGINAL PLAN
NOTE BOOK
SURVEY PLOTTED BY
DRAWN BY
TRACED BY
DESIGNED BY
QUANTITIES BY
CHECKED BY
DATE
No.

THIS WORK WAS PREPARED BY ME OR UNDER MY SUPERVISION.

SIGNATURE — APRIL 30, 2010 LIC. EXP. DATE

STATE OF HAWAII
DEPARTMENT OF TRANSPORTATION
HIGHWAYS DIVISION

SITE PLAN – 6

INTERSTATE ROUTE H-1
Guardrail and Shoulder Improvements,
Kapiolani Interchange to Ainakoa Avenue
Federal-Aid Project No. IM-H1-1(244)

Date: January, 2010

SHEET No. C2.5 OF 17 SHEETS

FED. ROAD DIST. NO.	STATE	FED. AID PROJ. NO.	FISCAL YEAR	SHEET NO.	TOTAL SHEETS
HAWAII	HAW.	IM-H1-1(244)	2010	17	129

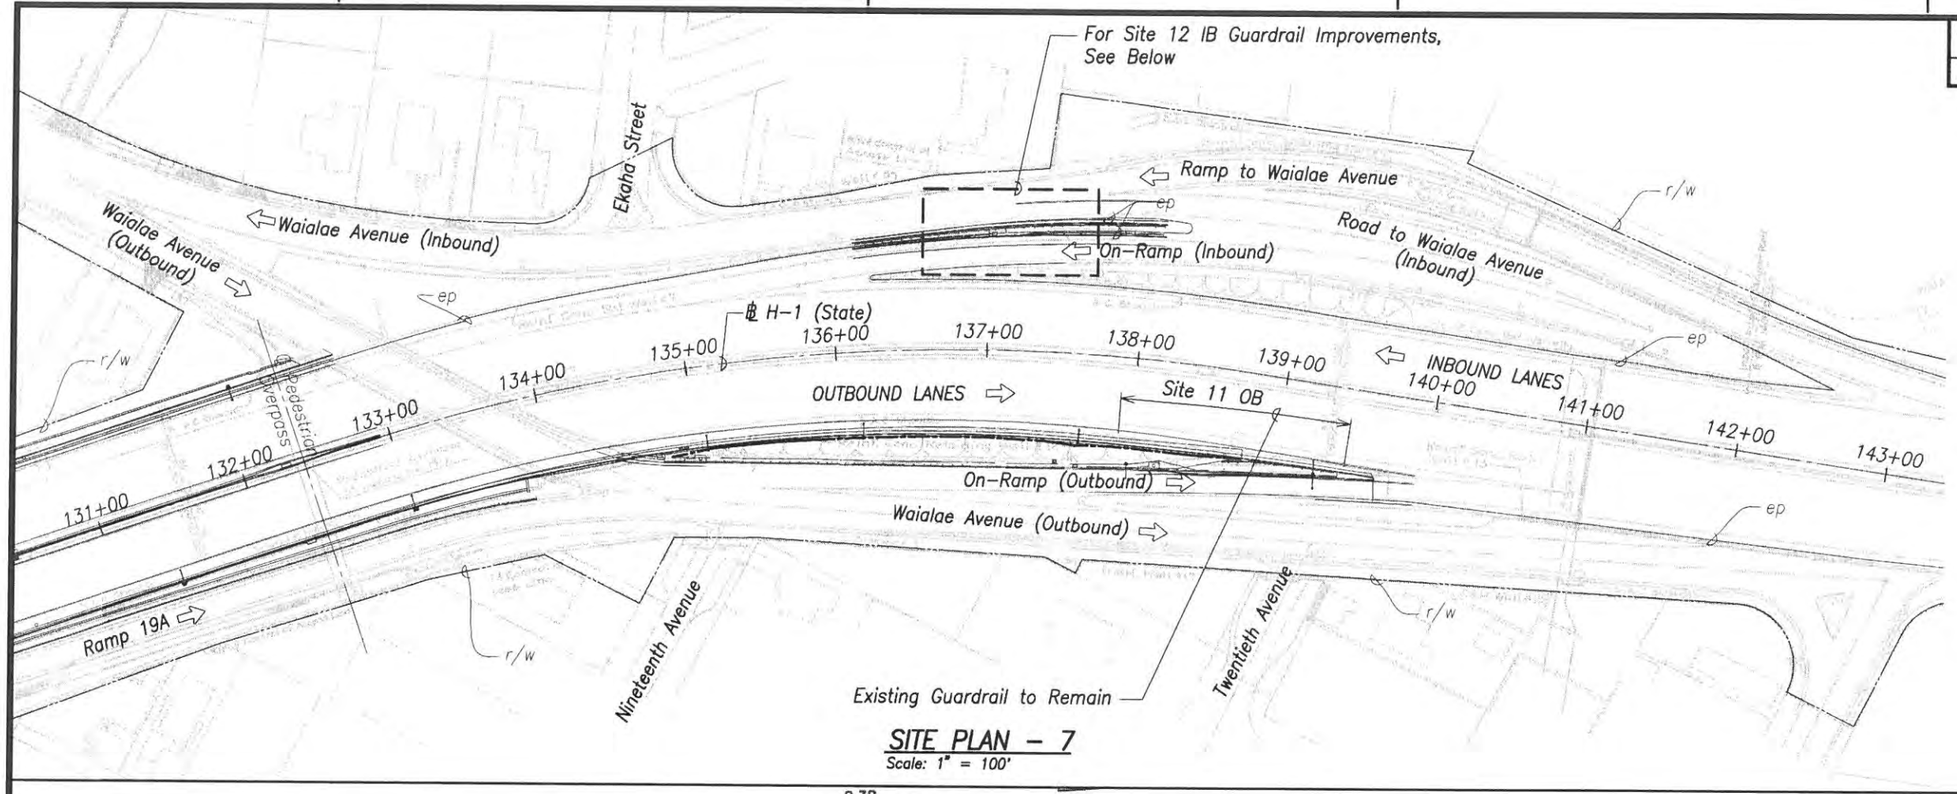

SITE PLAN – 7
Scale: 1" = 100'

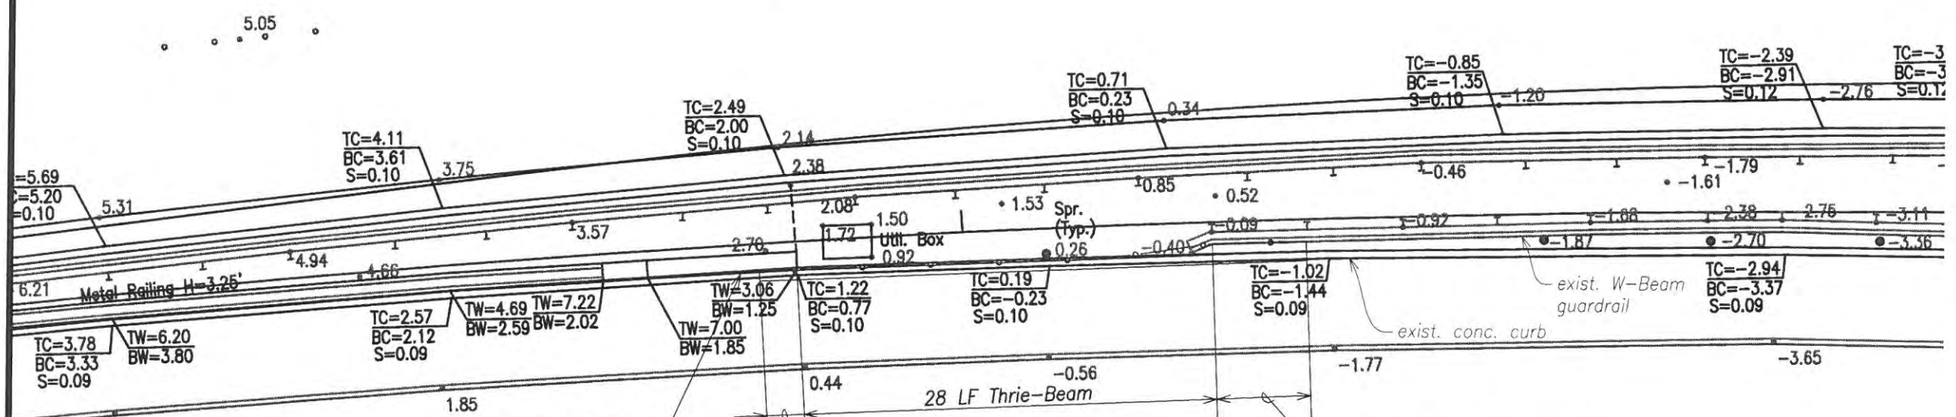

PLAN – SITE 12 IB
Scale: 1" = 10'

ORIGINAL PLAN
SURVEY PLOTTED BY
DRAWN BY
TRACED BY
DESIGNED BY
QUANTITIES BY
CHECKED BY
DATE
NOTE BOOK
No.

THIS WORK WAS PREPARED BY ME OR UNDER MY SUPERVISION.

SIGNATURE — APRIL 30, 2010 LIC. EXP. DATE

STATE OF HAWAII
DEPARTMENT OF TRANSPORTATION
HIGHWAYS DIVISION

SITE PLAN – 7

INTERSTATE ROUTE H-1
Guardrail and Shoulder Improvements,
Kapiolani Interchange to Ainakoa Avenue
Federal-Aid Project No. IM-H1-1(244)

Date: January, 2010

SHEET No. C2.6 OF 17 SHEETS

FED. ROAD DIST. NO.	STATE	FED. AID PROJ. NO.	FISCAL YEAR	SHEET NO.	TOTAL SHEETS
HAWAII	HAW.	IM-H1-1(244)	2010	18	129

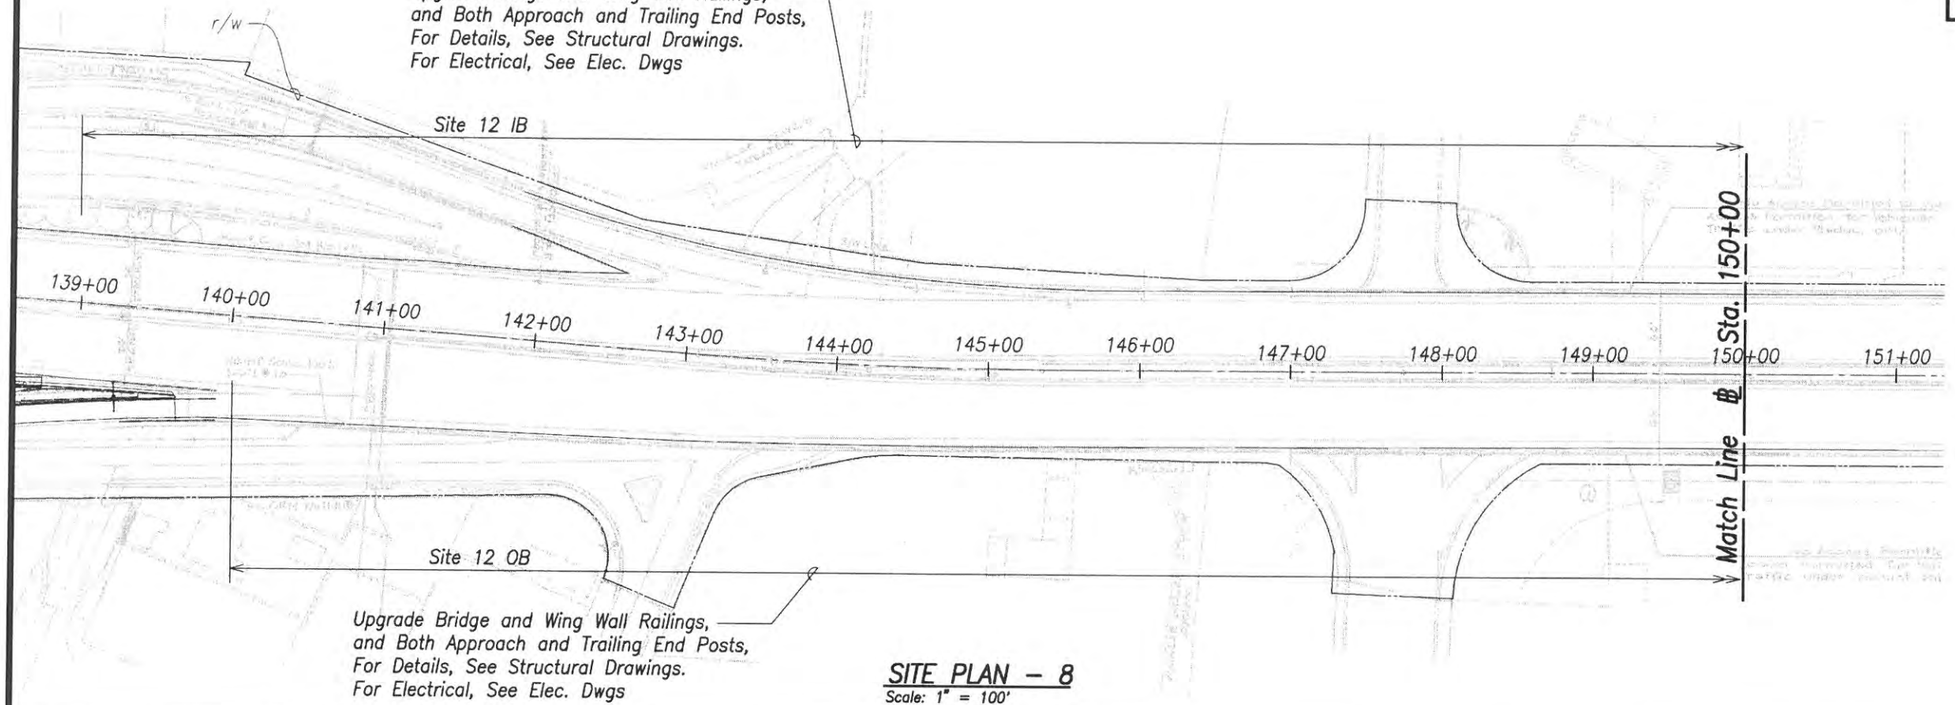

SITE PLAN – 8
Scale: 1" = 100'

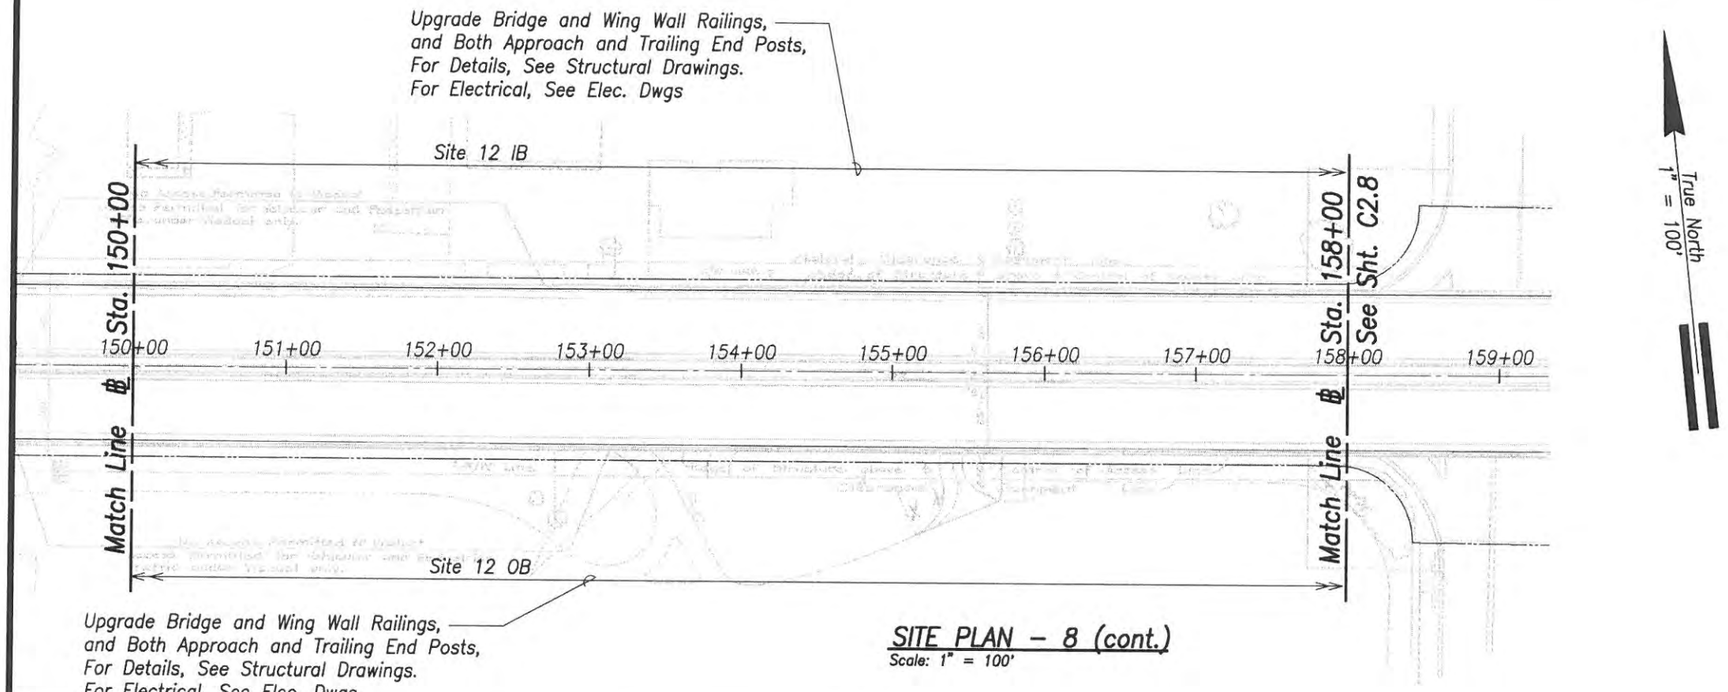

SITE PLAN – 8 (cont.)
Scale: 1" = 100'

ORIGINAL PLAN | SURVEY PLOTTED BY | DRAWN BY | TRACED BY | DESIGNED BY | QUANTITIES BY | CHECKED BY | DATE | NOTE BOOK | No.

THIS WORK WAS PREPARED BY ME OR UNDER MY SUPERVISION.

SIGNATURE — APRIL 30, 2010 LIC. EXP. DATE

STATE OF HAWAII
DEPARTMENT OF TRANSPORTATION
HIGHWAYS DIVISION

SITE PLAN – 8

INTERSTATE ROUTE H-1
Guardrail and Shoulder Improvements, Kapiolani Interchange to Ainakoa Avenue
Federal-Aid Project No. IM-H1-1(244)

Date: January, 2010

SHEET No. C2.7 OF 17 SHEETS

FED. ROAD DIST. NO.	STATE	FED. AID PROJ. NO.	FISCAL YEAR	SHEET NO.	TOTAL SHEETS
HAWAII	HAW.	IM-H1-1(244)	2010	19	129

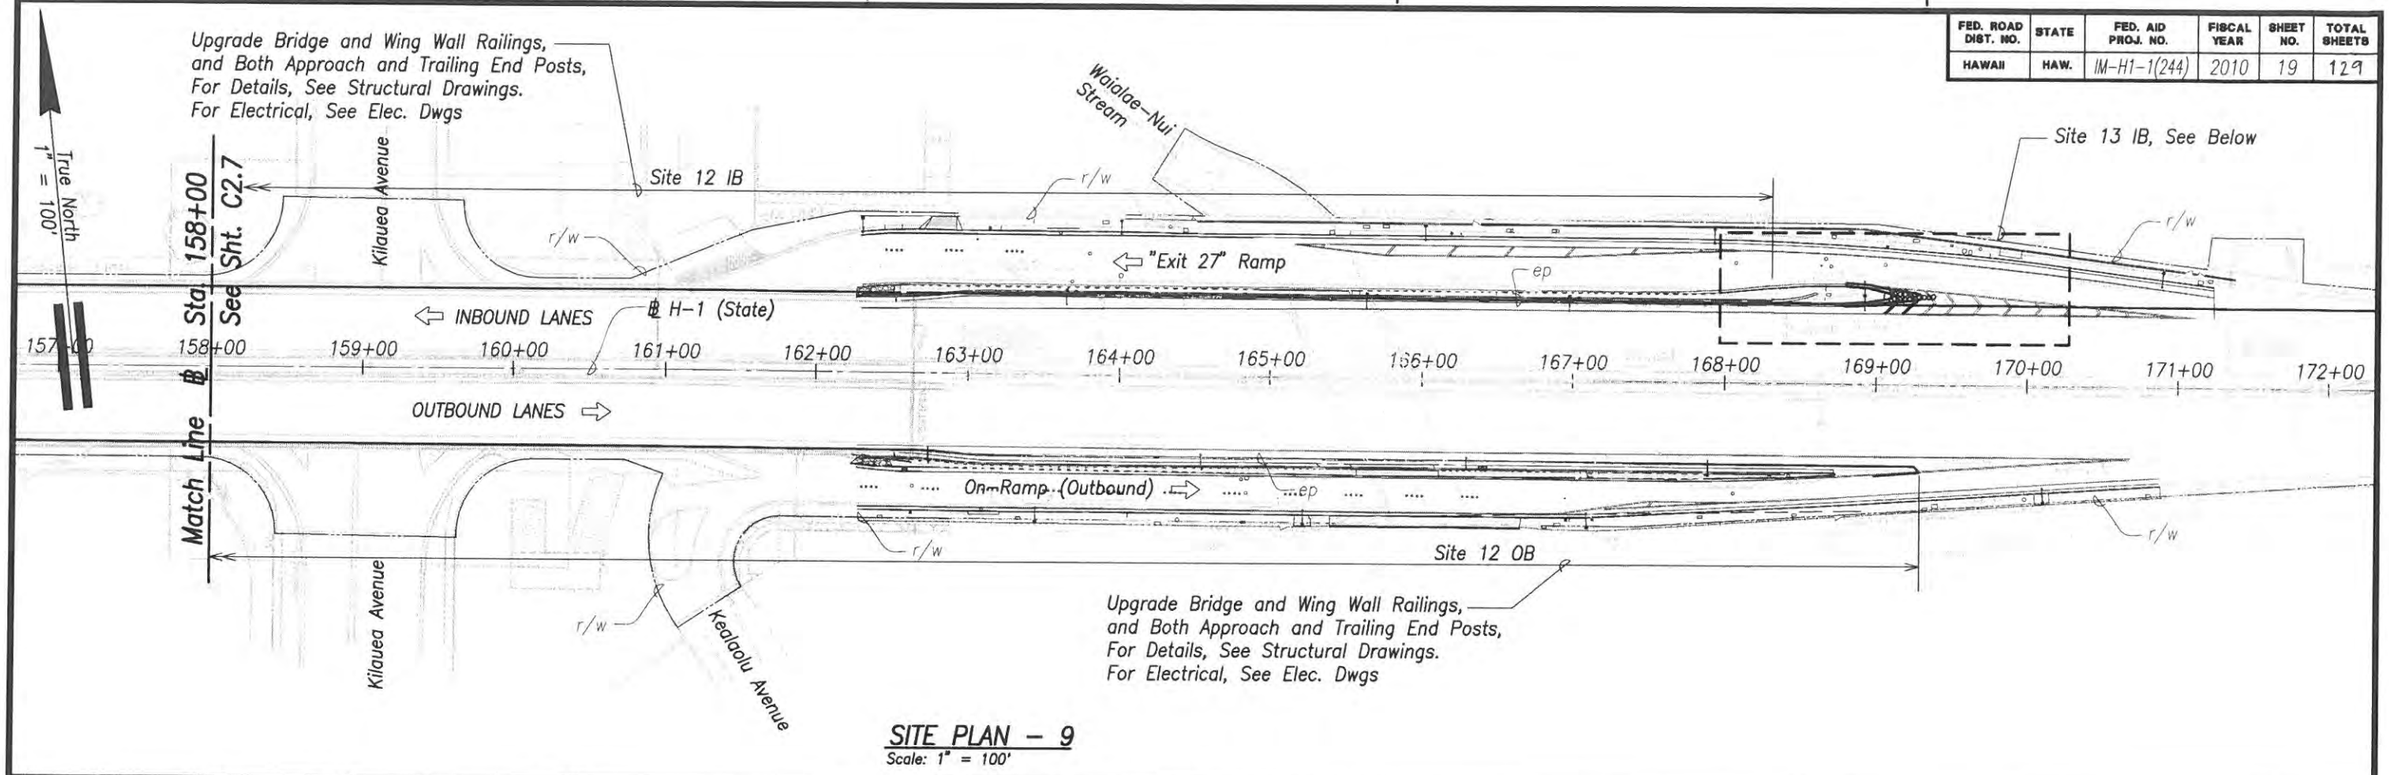

SITE PLAN – 9

Scale: 1" = 100'

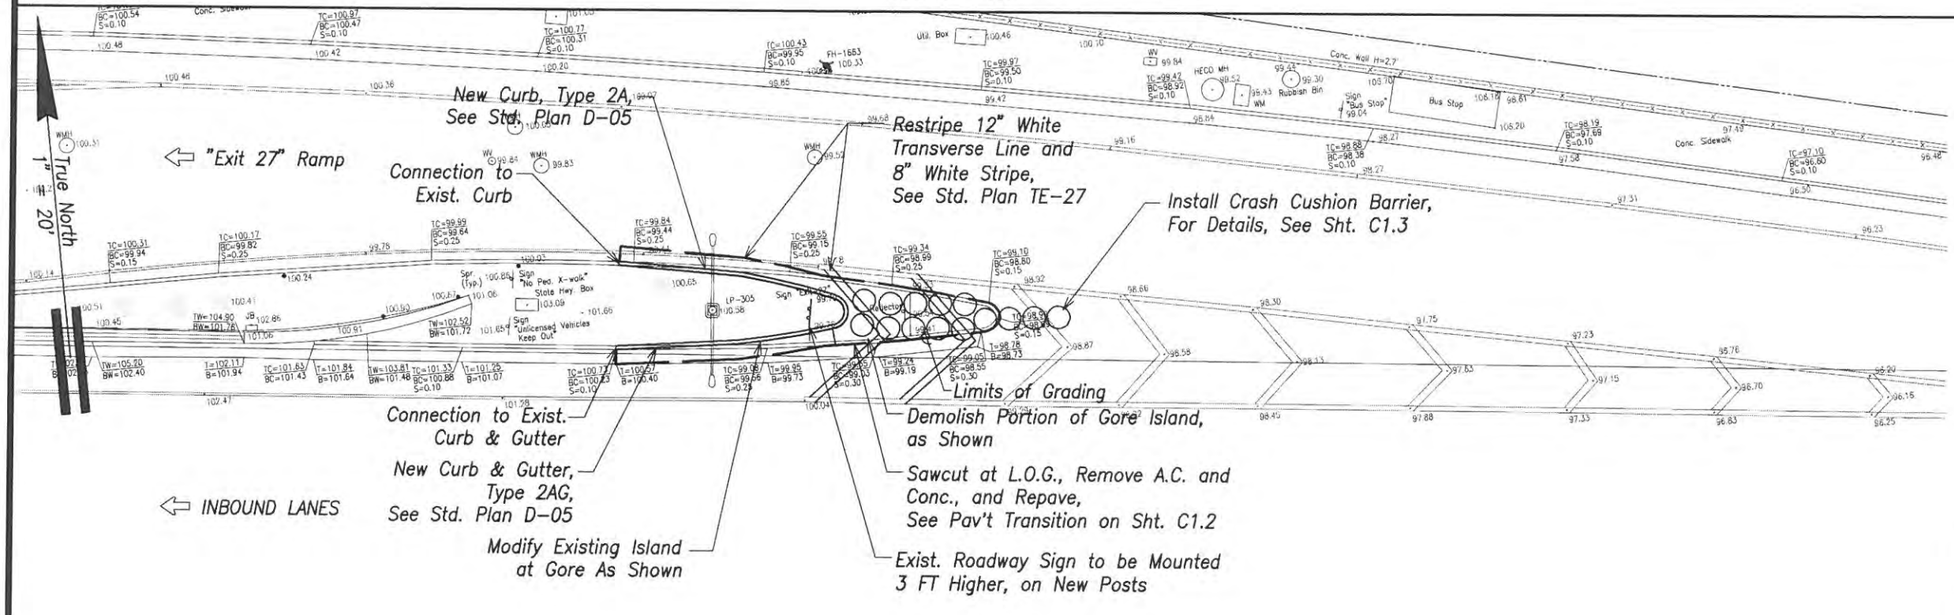

PLAN – SITE 13 IB

Scale: 1" = 20'

ORIGINAL PLAN	SURVEY PLOTTED BY	DATE
	DRAWN BY	
ROUTE BOOK	TRACED BY	
	DESIGNED BY	
No.	QUANTITIES BY	
	CHECKED BY	

THIS WORK WAS PREPARED BY ME OR UNDER MY SUPERVISION.

SIGNATURE — APRIL 30, 2010 LIC. EXP. DATE

STATE OF HAWAII
DEPARTMENT OF TRANSPORTATION
HIGHWAYS DIVISION

SITE PLAN – 9

INTERSTATE ROUTE H-1
Guardrail and Shoulder Improvements, Kapiolani Interchange to Ainakoa Avenue
Federal-Aid Project No. IM-H1-1(244)

Date: January, 2010

SHEET No. C2.8 OF 17 SHEETS