FED. ROAD DIST. NO.	STATE	FED. AID PROJ. NO.	FISCAL YEAR	SHEET NO.	TOTAL SHEETS
HAWAII	HAWAII	I-H3-1(9)6	1975	15	17

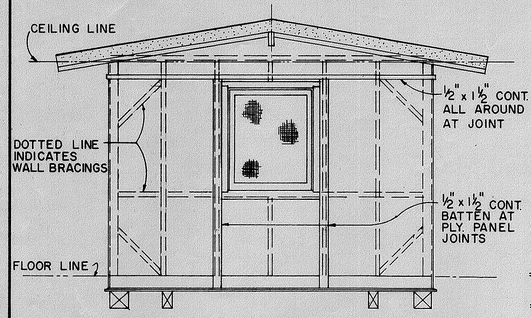

ELEVATION (B)
ELEVATION (D) SIMILAR
SCALE: 3/8" = 1"-0"

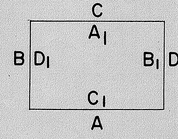

EXTERIOR & INTERIOR KEY

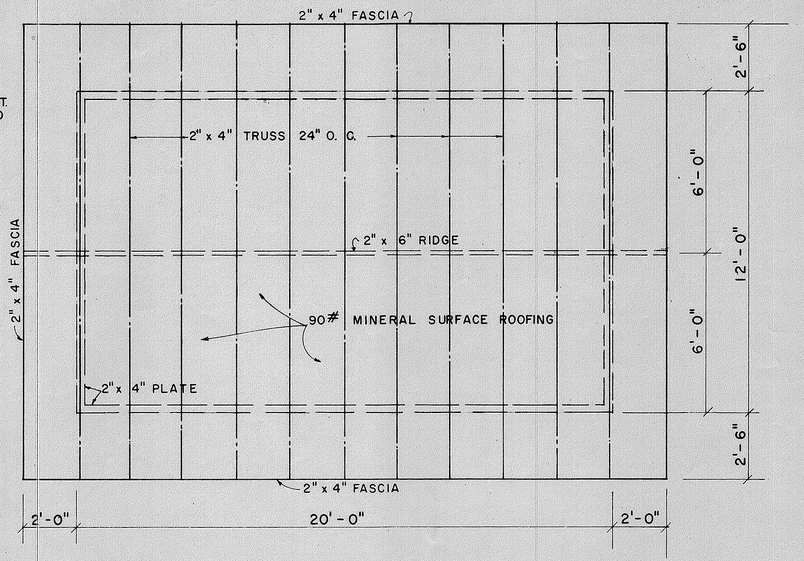

ROOF FRAMING PLAN
SCALE: 3/8" = 1'-0"

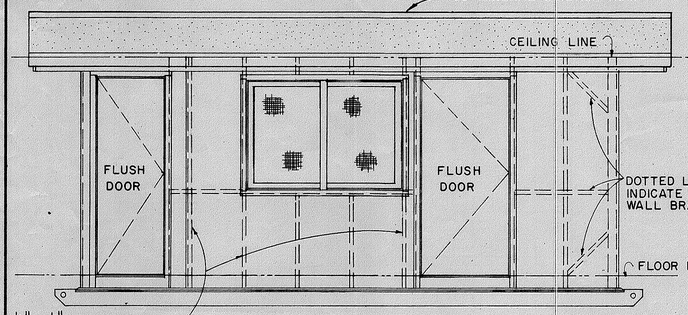

ELEVATION (A)
SCALE: 3/8" = 1'-0"

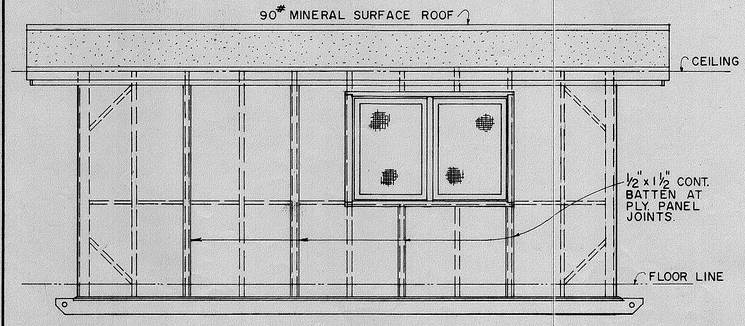

ELEVATION (C)
SCALE: 3/8" = 1'-0"

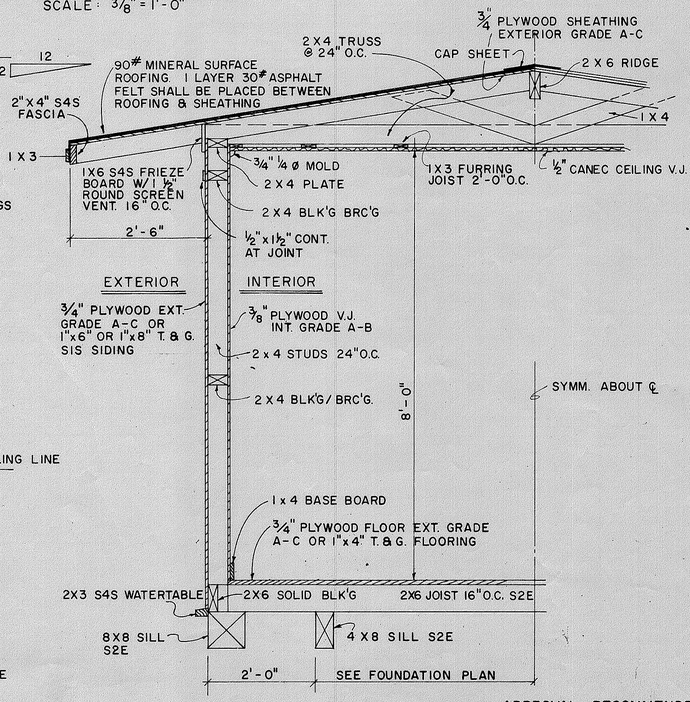

TYPICAL WALL SECTION
SCALE: 3/4" = 1'-0"

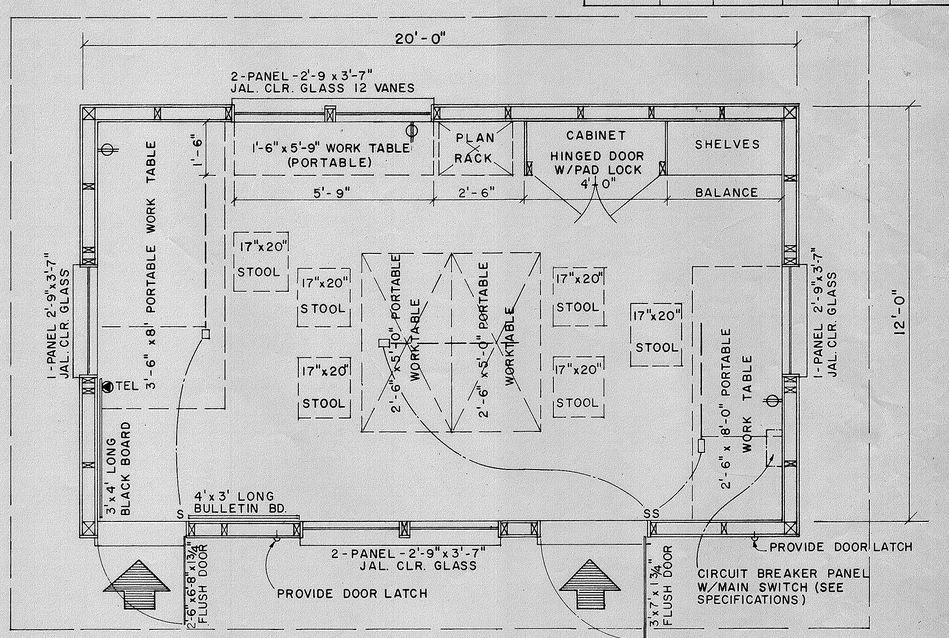

FLOOR PLAN
SCALE: ½" = 1'-0"

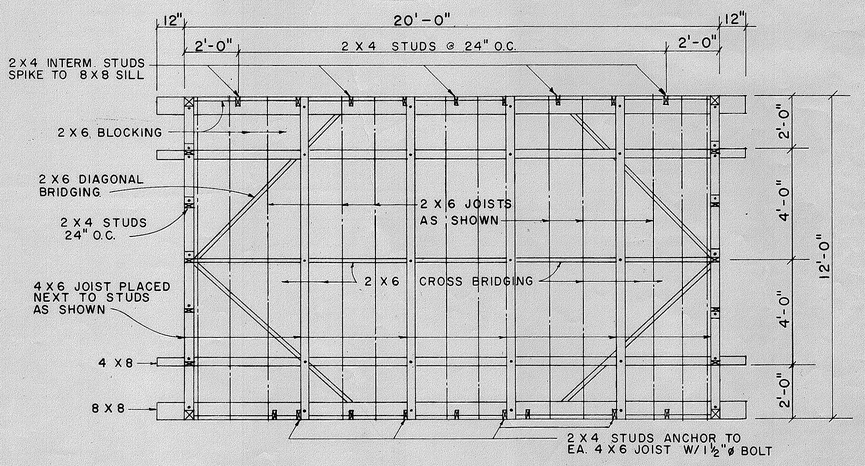

FOUNDATION FRAMING PLAN
SCALE: 3/8" = 1'-0"

NOTE:
FOR SIZE OF FIELD OFFICE FOR THIS PROJECT SEE SPECIFICATIONS.

APPROVAL RECOMMENDED:
HIGHWAY DESIGN ENGINEER — DATE 12-4-69

APPROVED:
ASSISTANT CHIEF, ENGINEERING — DATE 12-10-69

NO.	REVISION	APPROVED BY	DATE

STATE OF HAWAII
DEPARTMENT OF TRANSPORTATION

FIELD OFFICE

Scale: As Noted

SHEET Nº OF SHEETS | DD 636.1

15

ORIGINAL PLAN | NOTE BOOK | No. | DATE
SURVEY PLOTTED BY:
DRAWN BY:
TRACED BY:
DESIGNED BY:
QUANTITIES BY:
CHECKED BY:

LIETZ 1103 ARKWRIGHT TRACING CLOTH 10-60 200P

FED. ROAD DIST. NO.	STATE	FED. AID PROJ. NO.	FISCAL YEAR	SHEET NO.	TOTAL SHEETS
HAWAII	HAWAII	I-H3-1(9)6	1975	16	17

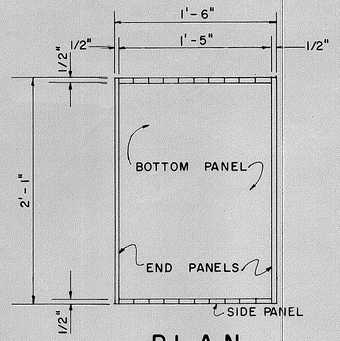

PLAN

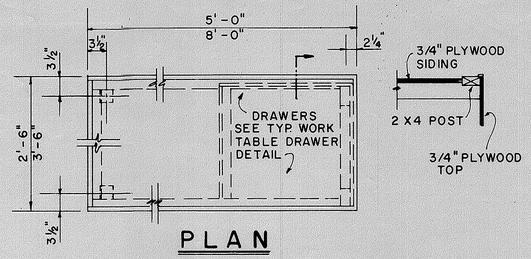

PLAN

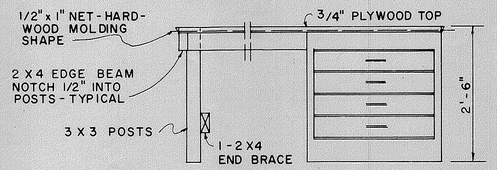

ELEVATION

2'-6" x 5'-0" 2 REQ'D.
3'-6" x 8'-0" 1 REQ'D
2'-6" x 8'-0" 1 REQ'D

PORTABLE WORK TABLE DETAIL

SCALE: 3/4" = 1'-0"

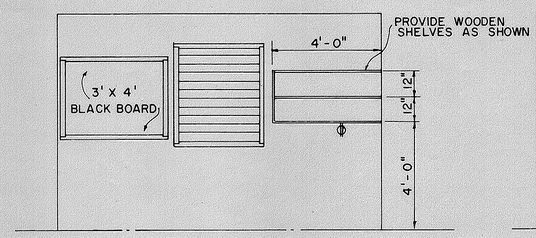

ELEVATION (D1)

SCALE: 3/8" = 1'-0"

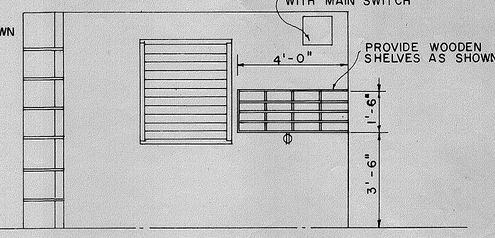

ELEVATION (B1)

SCALE: 3/8" = 1'-0"

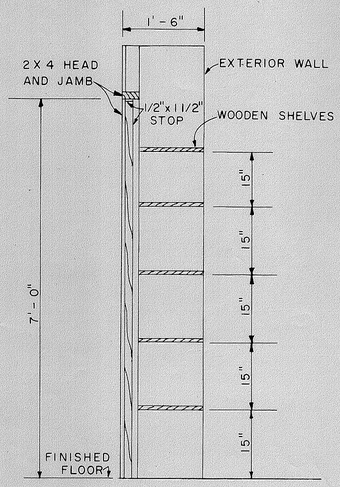

SECTION (G)

SCALE: 3/4" = 1'-0"

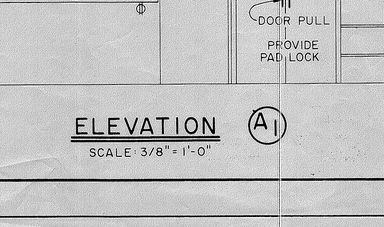

END ELEVATION

PLAN RACK DETAIL

SCALE: 1 1/2" = 1'-0"

(ONE REQUIRED)

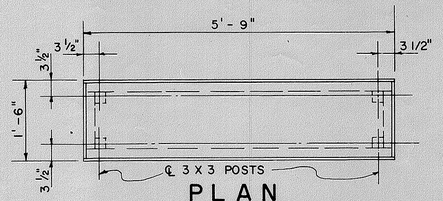

PLAN

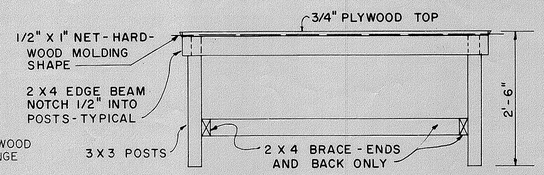

ELEVATION

1'-6" x 5'-9" PORTABLE WORK TABLE DETAIL

SCALE: 3/4" = 1'-0"

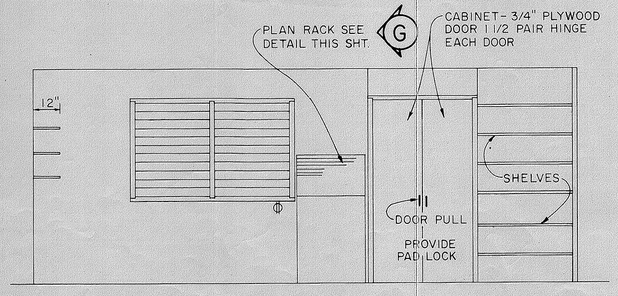

ELEVATION (A1)

SCALE: 3/8" = 1'-0"

APPROVAL RECOMMENDED:

M. Hirozawa — HIGHWAY DESIGN ENGINEER — 12-9-69 DATE

APPROVED:

Walter R. Richards — ASSISTANT CHIEF, ENGINEERING — 12-10-69 DATE

NO.	REVISION	APPROVED BY	DATE

STATE OF HAWAII
DEPARTMENT OF TRANSPORTATION
HIGHWAYS DIVISION

FIELD OFFICE

Scale: As Noted

SHEET No. OF SHEETS | DD 636.2

16

ORIGINAL PLAN		DATE
	SURVEY PLOTTED BY	
	DRAWN BY	"
	TRACED BY	"
NOTE BOOK	DESIGNED BY	"
No.	QUANTITIES BY	"
	CHECKED BY	"

FED. ROAD DIST. NO.	STATE	FED. AID PROJ. NO.	FISCAL YEAR	SHEET NO.	TOTAL SHEETS
HAWAII	HAWAII	I-H3-1(9)6	1975	17	17

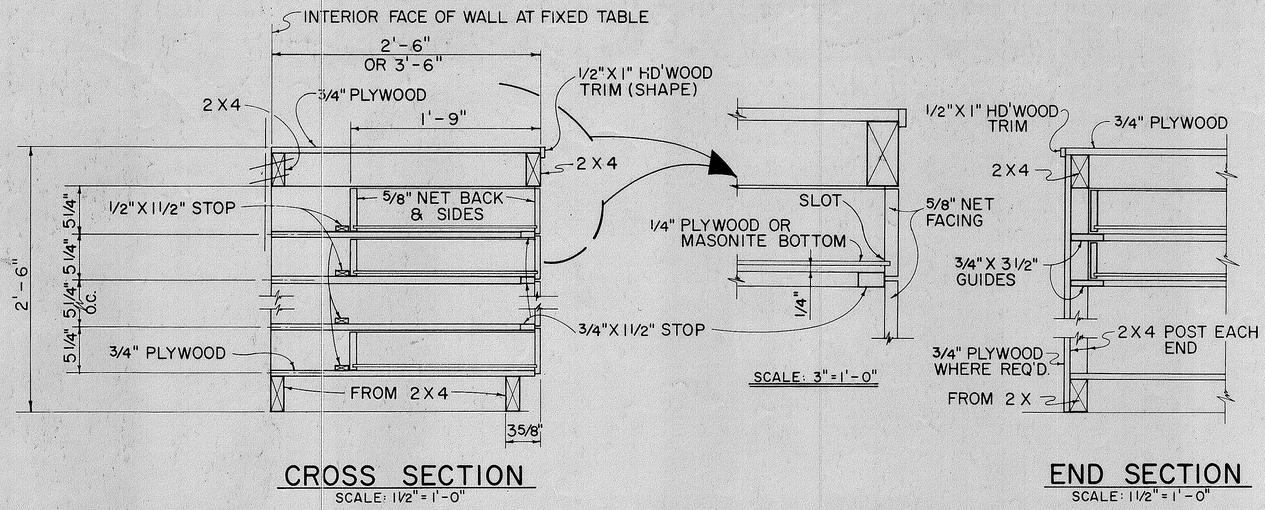

CROSS SECTION
SCALE: 1 1/2" = 1'-0"

END SECTION
SCALE: 1 1/2" = 1'-0"

TYPICAL WORK TABLE DRAWER DETAIL

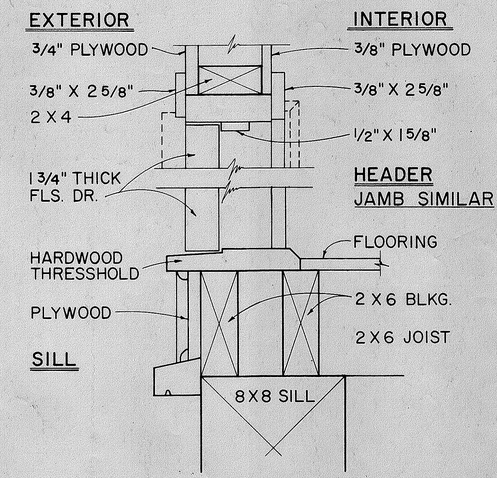

TYP. SWING OUT DOOR

TYPICAL SINGLE OR DOUBLE EXTERIOR DOOR DETAIL

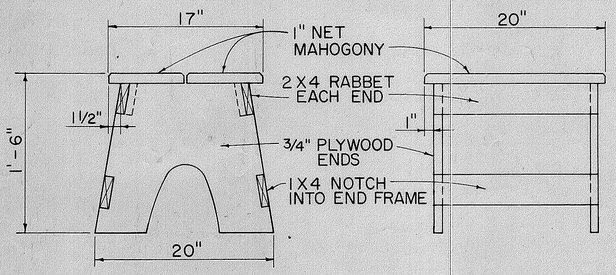

TYPICAL STOOL DETAIL

SCALE: 1 1/2" = 1'-0"

NOTE: CONTRACTOR MAY WITH THE APPROVAL OF THE ENGINEER FURNISH THE FIELD OFFICE OR PROJECT SITE LABORATORY WITH STOOLS OTHER THAN THE TYPE SHOWN IN THE DETAIL.

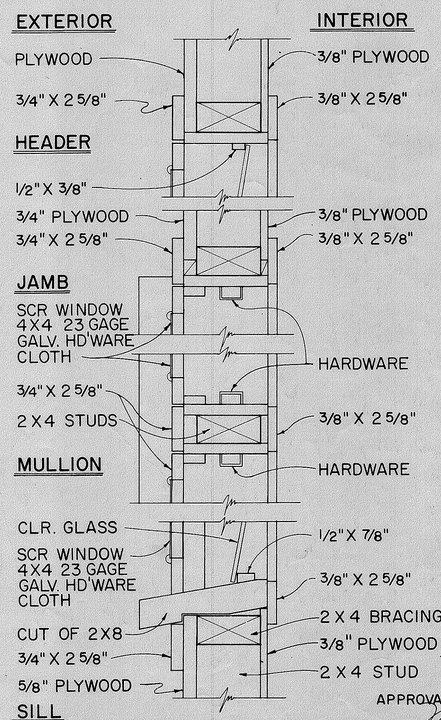

TYPICAL DETAIL JALOUSIES WINDOWS

SCALE: 3" = 1'-0"

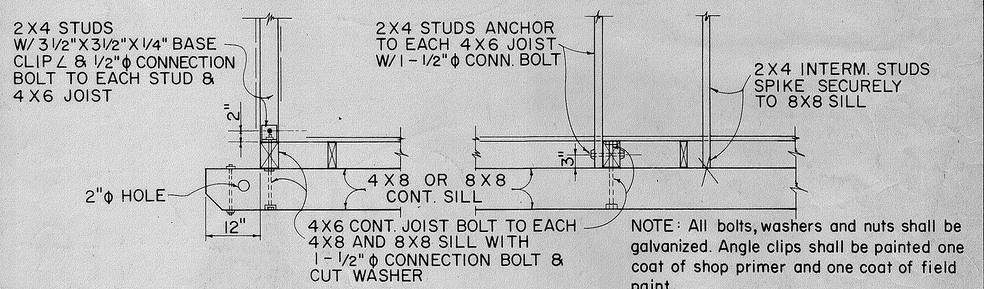

NOTE: All bolts, washers and nuts shall be galvanized. Angle clips shall be painted one coat of shop primer and one coat of field paint.

AT ENDS OF BLDG. ALONG SIDES OF BLDG.

TYPICAL 2 X 4 STUD & 4 X 6 FLOOR JOIST BASE CONNECTION DETAILS

APPROVAL RECOMMENDED:
HIGHWAY DESIGN ENGINEER — DATE 12-4-69

APPROVED:
ASSISTANT CHIEF, ENGINEERING — DATE 12-10-69

NO.	REVISION	APPROVED BY	DATE

STATE OF HAWAII
DEPARTMENT OF TRANSPORTATION
HIGHWAYS DIVISION

FIELD OFFICE

Scale: As Noted

SHEET No. OF SHEETS | DD 636.5

17

ORIGINAL PLAN
SURVEY PLOTTED BY
DRAWN BY
TRACED BY
DESIGNED BY
QUANTITIES BY
CHECKED BY
DATE
NOTE BOOK
No.