FED. ROAD DIST. NO.	STATE	PROJ. NO.	FISCAL YEAR	SHEET NO.	TOTAL SHEETS
HAWAII	HAW.	HWY-H-04-99M	2000	14	73

NOTE:

1 - CONTRACTOR SHALL BE AWARE THAT ALL SURFACES IN THIS FACILITY MAY HAVE BEEN PAINTED WITH LEAD-CONTAINING PAINT IN THE PAST.

2 - CONTRACTOR SHALL TEST ALL SURFACES TO FULLY DOCUMENT AND ADDRESS ALL SURFACES PAINTED WITH LEAD-CONTAINING PAINTS.

3 - CONTRACTOR SHALL PROVIDE PROTECTION TO ALL EXPOSED INTERIOR AREAS FROM WEATHER DURING CONSTRUCTION, WHEN REMOVING EXISTING ROOFING OR INSTALLING NEW ROOFING.

4 - REMOVE EXISTING METAL ROOFING & METAL FLASHING.

5 - INSTALL NEW METAL ROOFING & NEW METAL FLASHING.

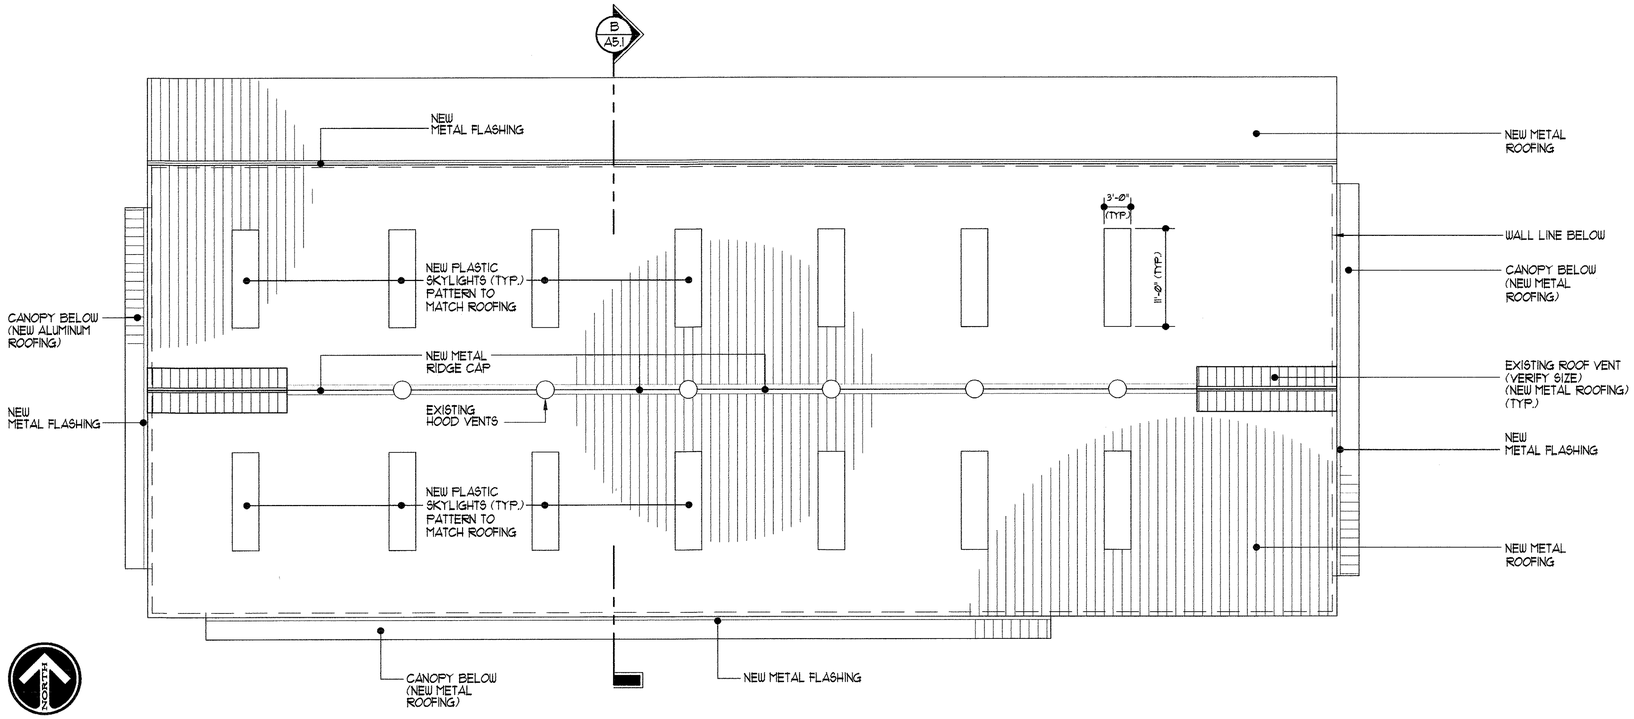

A — BUILDING B - ROOF PLAN

A5.1 — 1/8"=1'

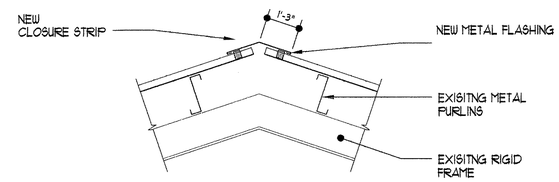

C — RIDGE FLASHING DETAIL

A5.1 — 3/8"=1'

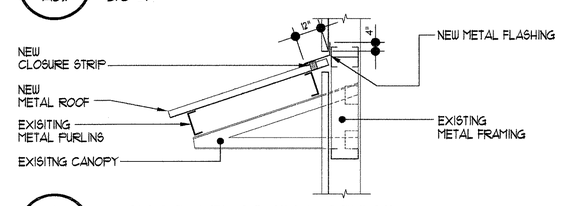

D — CANOPY FLASHING DETAIL

A5.1 — 3/8"=1'

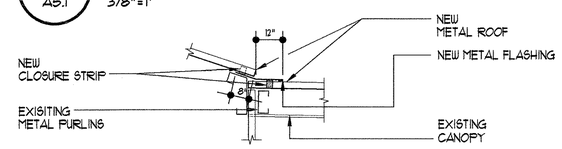

E — FLASHING DETAIL

A5.1 — 3/8"=1'

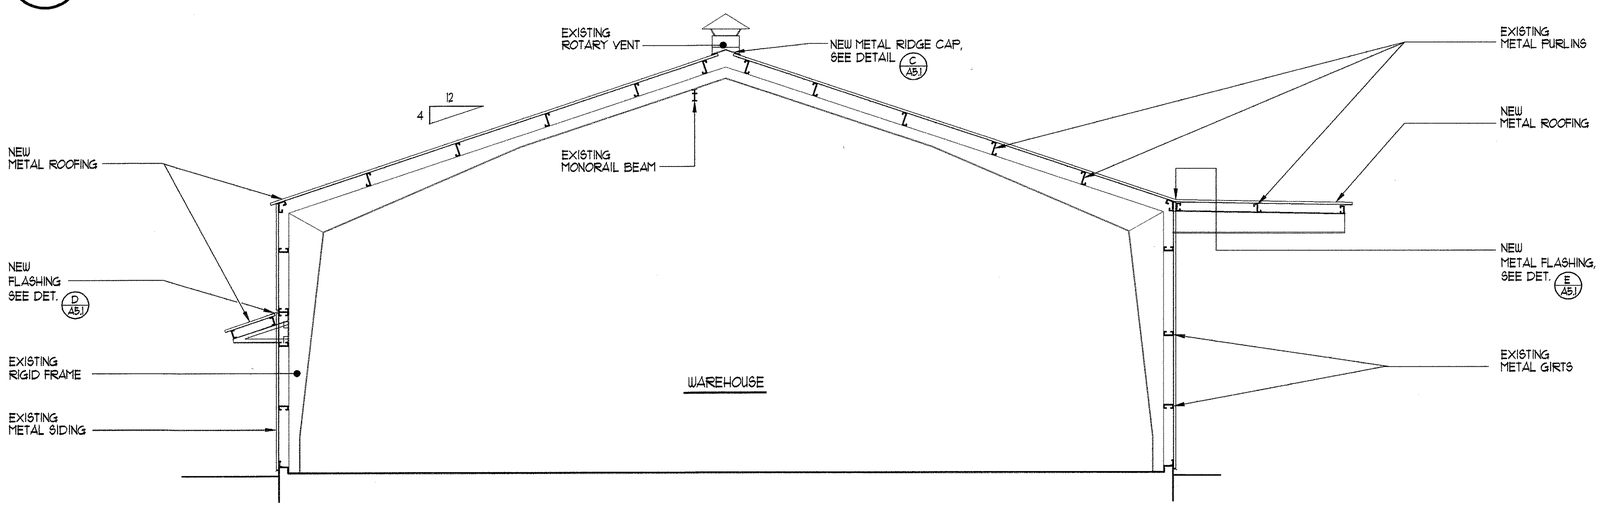

B — BUILDING B - SECTION THRU BUILDING

A5.1 — 1/4"=1'

	DATE
SURVEY PLOTTED BY	
DRAWN BY	
TRACED BY	
DESIGNED BY	
QUANTITIES BY	
CHECKED BY	
ORIGINAL PLAN	
NOTE BOOK	
No.	

S. RUSSELL ODA LICENSED PROFESSIONAL ARCHITECT NO. 1644 HAWAII USA

THIS WORK WAS PREPARED BY ME OR UNDER MY SUPERVISION.

ODA/McCARTY ARCHITECTS LIMITED

STATE OF HAWAII
DEPARTMENT OF TRANSPORTATION
HIGHWAYS DIVISION

BUILDING B–ROOF PLAN & SECTION THRU BUILDING

HILO BASEYARD IMPROVEMENTS

PROJECT NO. HWY–H–04–99M

Scale: Noted — Date: April 2000

DWG. No. A5.1 — SHEET No. 1 OF 1 SHEETS