FED. ROAD DIST. NO.	STATE	PROJ. NO.	FISCAL YEAR	SHEET NO.	TOTAL SHEETS
HAWAII	HAW.	HWY-H-04-97M	1997	5	6

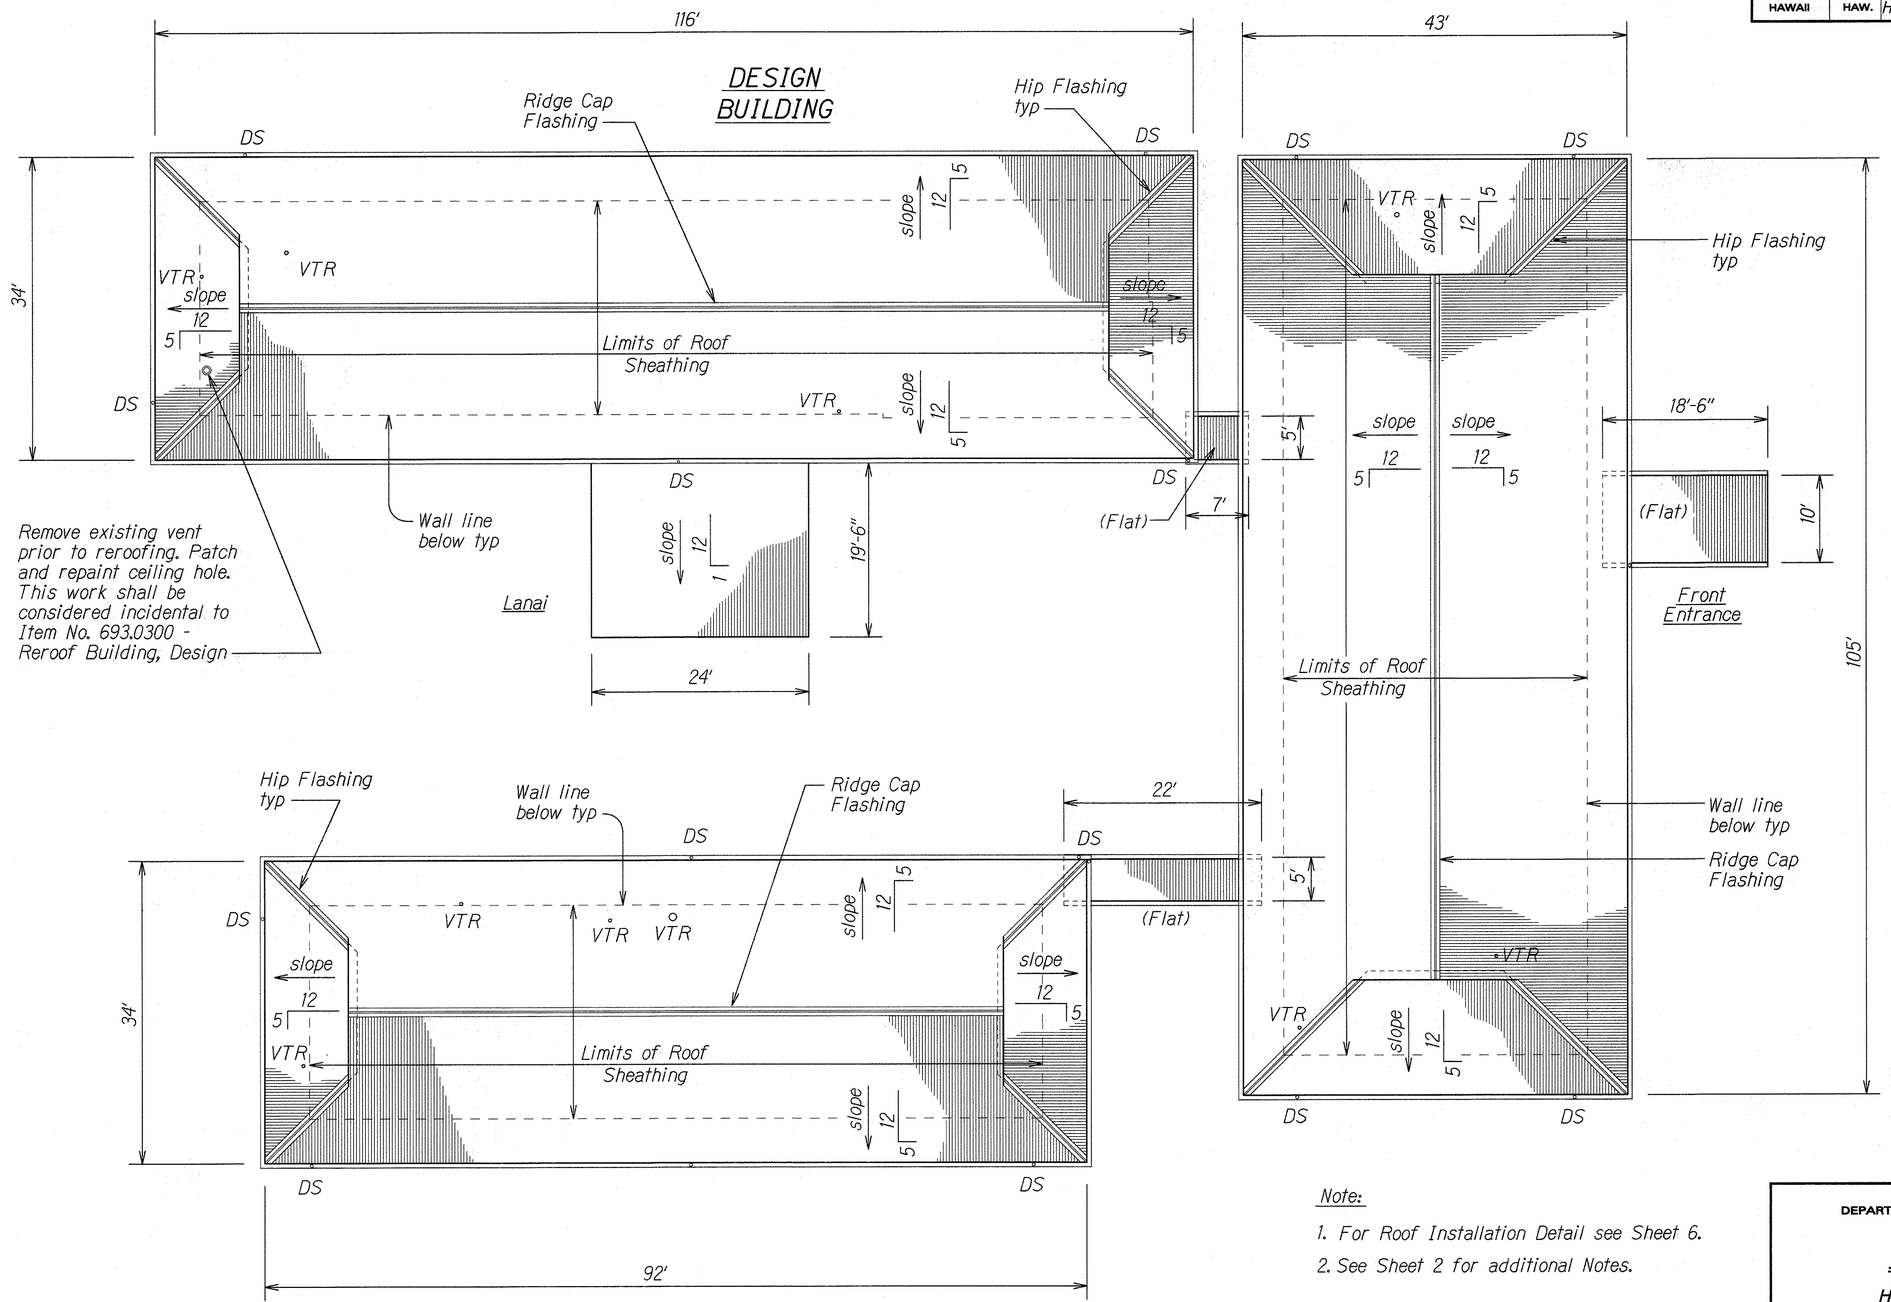

VTR = Vent Thru Roof

DS = Downspout

Note:

1. For Roof Installation Detail see Sheet 6.
2. See Sheet 2 for additional Notes.

ROOF PLAN

Scale: 1/8" = 1'-0"

N

STATE OF HAWAI'I
DEPARTMENT OF TRANSPORTATION
HIGHWAYS DIVISION

ROOF PLAN

HILO BASEYARD
REROOF AND REPAINT OFFICE BUILDINGS
PROJECT NO. HWY-H-04-97M

Scale: Noted Date: May, 1997

SHEET No. 1 OF 1 SHEETS

ORIGINAL PLAN	SURVEY PLOTTED BY	DATE
	DRAWN BY X	
	TRACED BY	
NOTE BOOK ddl.mn	DESIGNED BY X	
	QUANTITIES BY	
No. 4/mnsp2	CHECKED BY	