FED. ROAD DIST. NO.	STATE	PROJ. NO.	FISCAL YEAR	SHEET NO.	TOTAL SHEETS
HAWAII	HAW.	HWY-H-03-98	1998	3	6

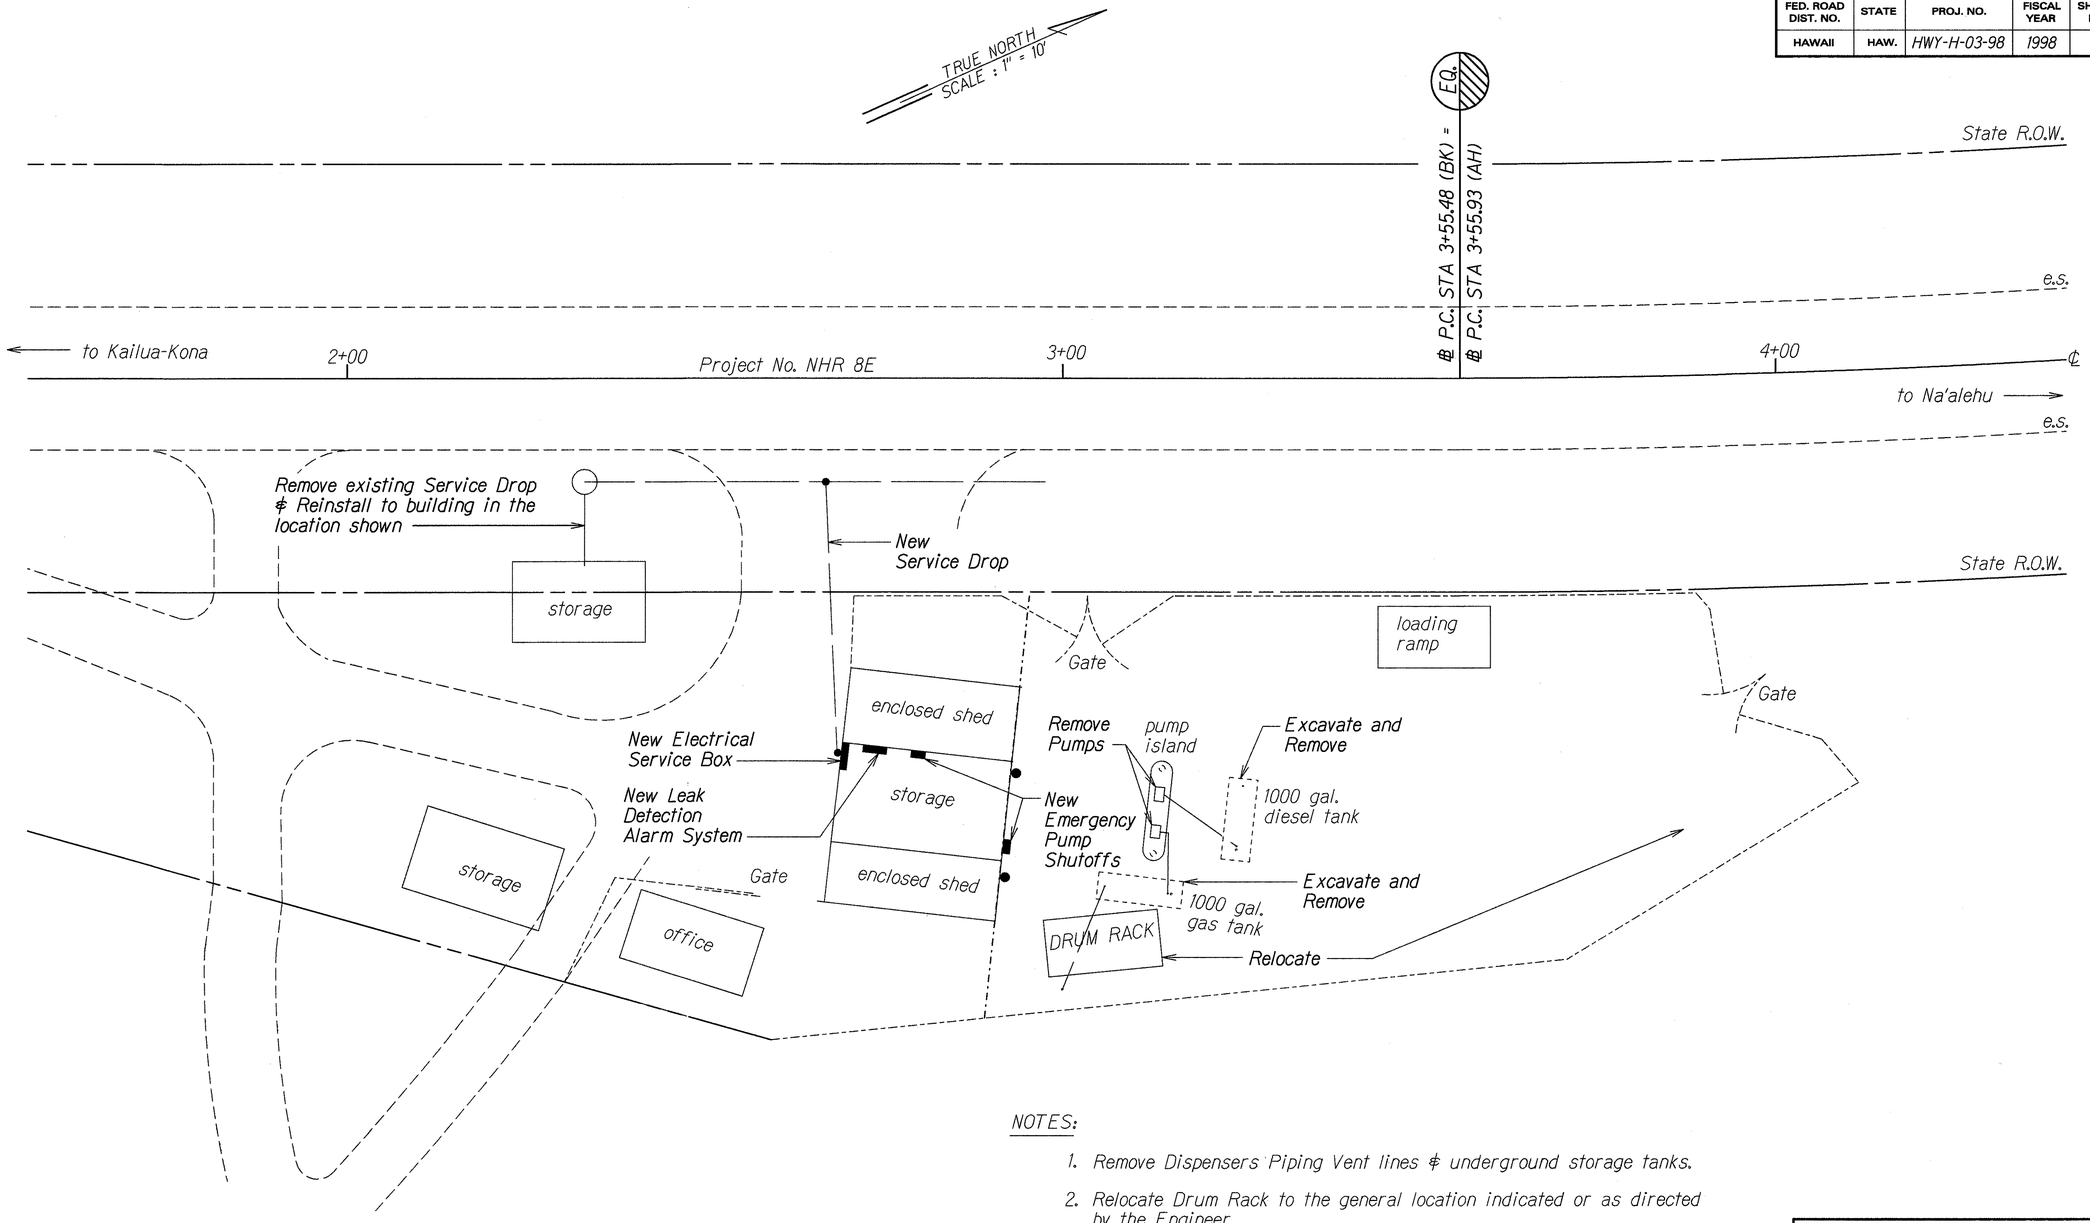

NOTES:

1. Remove Dispensers Piping Vent lines & underground storage tanks.
2. Relocate Drum Rack to the general location indicated or as directed by the Engineer.
3. Drum Rack to be reinstalled in the original location when the Project is complete.
4. For Removal and Installation Notes, see Plan Sheet No. 6 .

SITE PLAN
Scale: 1" = 10'

STATE OF HAWAI'I
DEPARTMENT OF TRANSPORTATION
HIGHWAYS DIVISION

SITE PLAN

SOUTH KONA BASEYARD
FUEL STORAGE SYSTEM
HAWAII

Scale: 1" = 10' Date: Jan. 1998

SHEET No. 1 OF 1 SHEETS

ORIGINAL PLAN | SURVEY PLOTTED BY | DRAWN BY | TRACED BY | DESIGNED BY | QUANTITIES BY | CHECKED BY | DATE
NOTE BOOK 51mssp
No. dgn