INDEX TO DRAWINGS

SHEET NO.	TITLE
T-1	TITLE SHEET, LOCATION AND VICINITY MAPS
T-2	INDEX TO DRAWINGS AND SITE PLAN
S-1	STRUCTURAL NOTES
S-2	LIGHT POLE REPAIR DETAILS – POLE 17
S-3	LIGHT POLE REPAIR DETAILS – POLES 28, 29, 30, 32
S-4	LIGHT POLE REPAIR DETAILS – POLE 36
S-5	LIGHT POLE REPAIR DETAILS – POLE 41
S-6	LIGHT POLE REPAIR DETAILS – POLES 37, 38, 39
E-1	ELECTRICAL SYMBOL LIST AND ELECTRICAL NOTES
E-2	ELECTRICAL SITE PLAN
E-3	LIGHT POLE DETAILS – POLE 17
E-4	LIGHT POLE DETAILS – POLES 28, 29, 30, 32
E-5	LIGHT POLE DETAILS – POLE 36
E-6	LIGHT POLE DETAILS – POLE 41
E-7	PEDESTAL DETAILS – POLE 17
E-8	PEDESTAL DETAILS – POLES 28, 29, 30, 32
E-9	PEDESTAL DETAILS – POLE 36
E-10	LIGHTING DIAGRAMS – 1
E-11	LIGHTING DIAGRAMS – 2

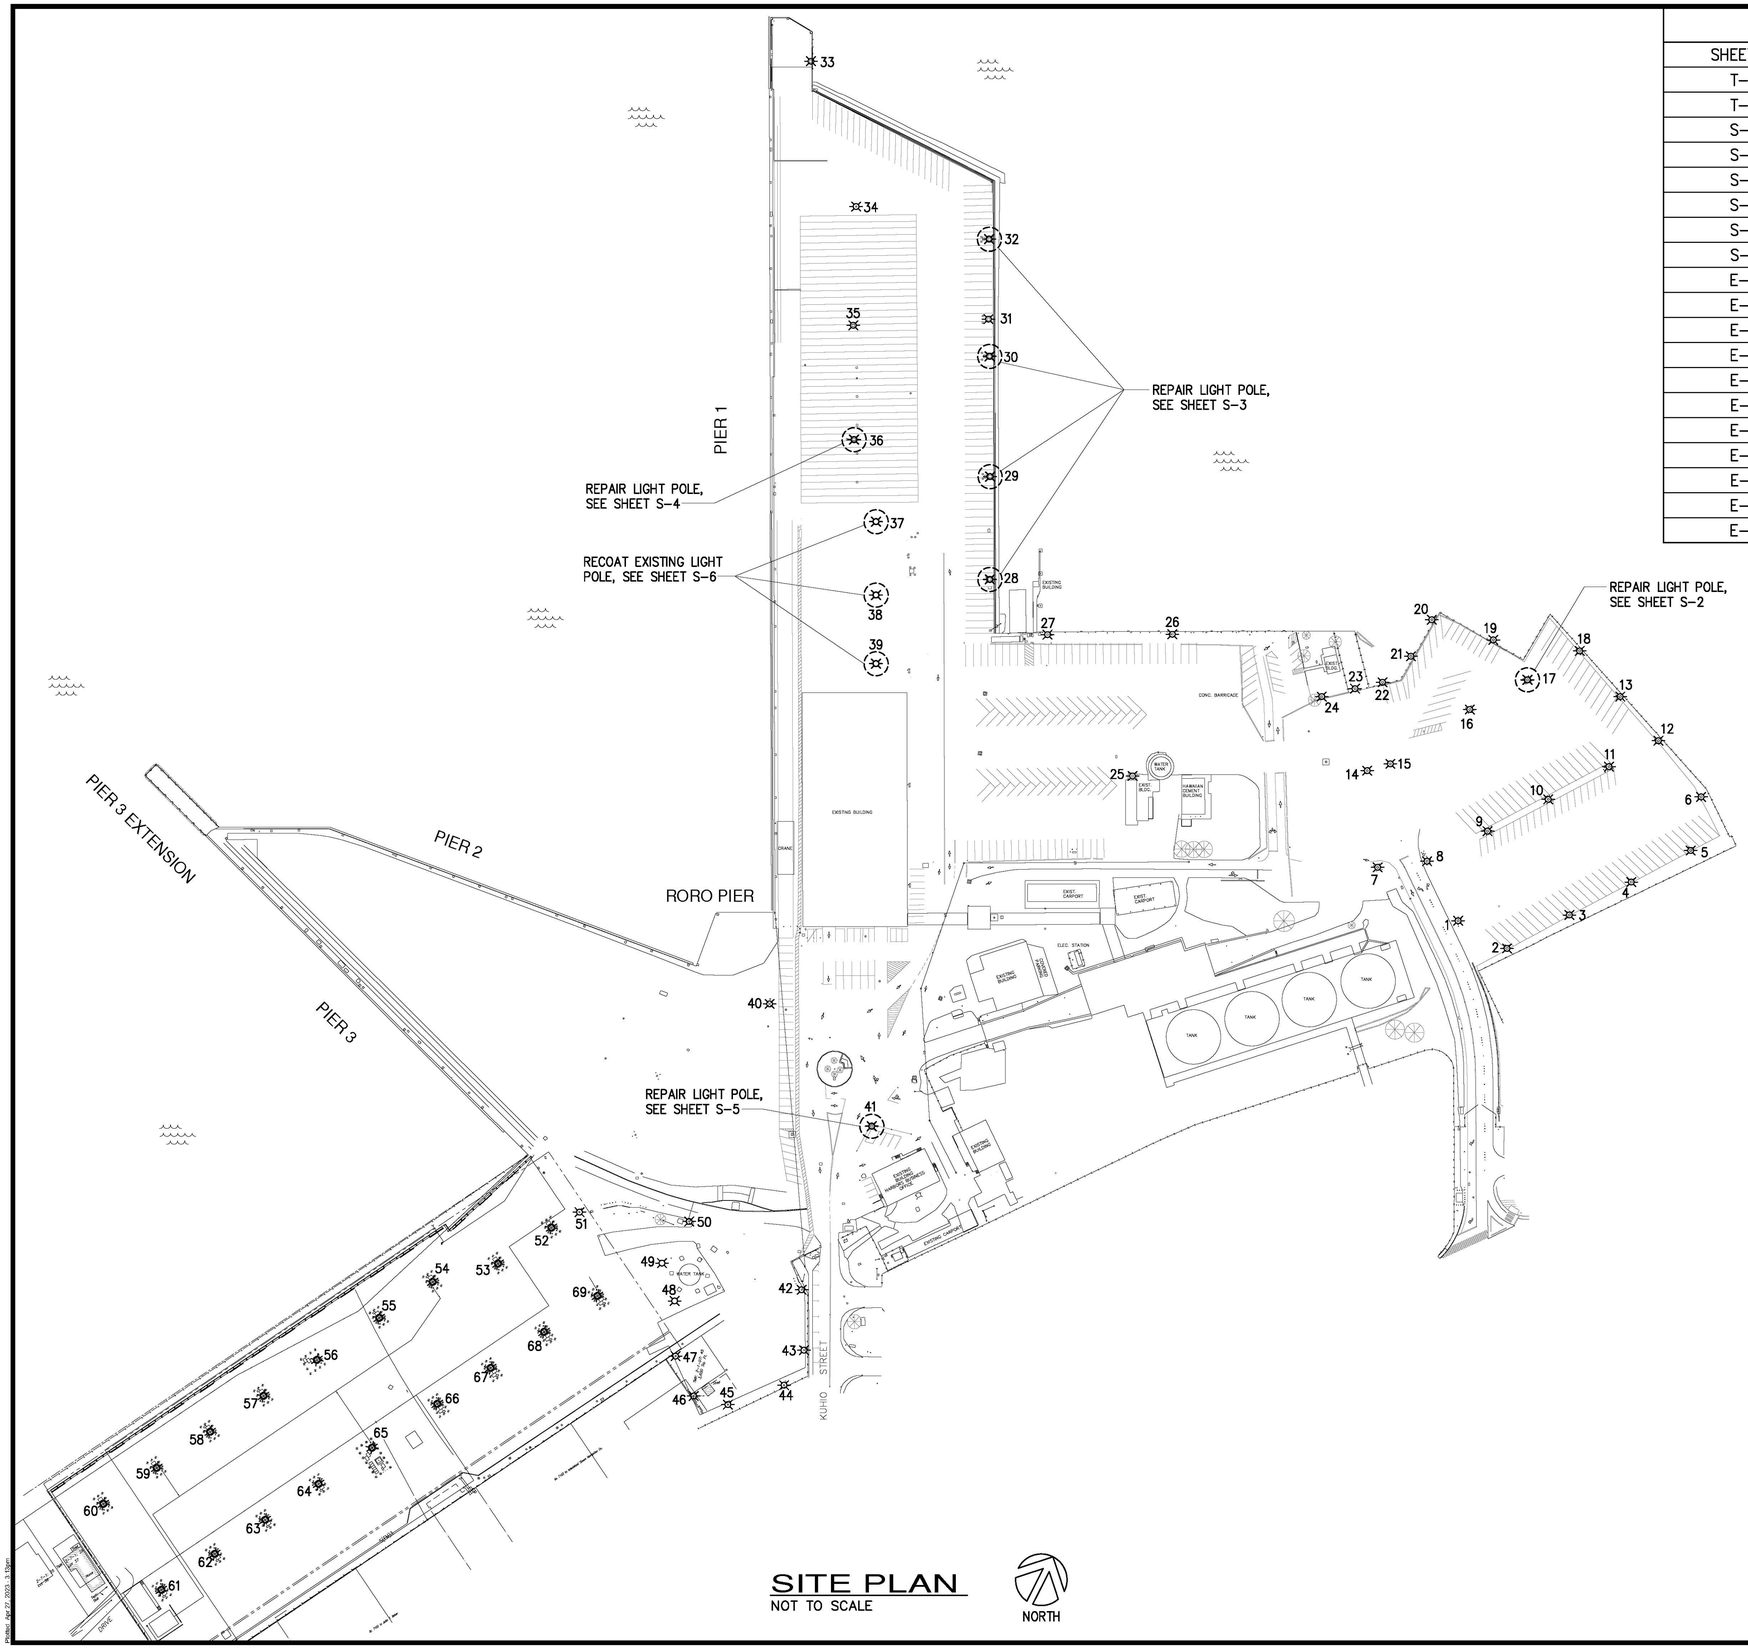

SITE PLAN

NOT TO SCALE

NORTH

REVISION	DATE	DESCRIPTION	BY	APPROVED

GRANT J. OKUHARA
LICENSED PROFESSIONAL ENGINEER
No. 13001-S
HAWAII U.S.A.

THIS WORK WAS PREPARED BY ME OR UNDER MY SUPERVISION
EXP. 4-30-24

MKE ASSOCIATES LLC

STATE OF HAWAII
DEPARTMENT OF TRANSPORTATION
HARBORS DIVISION

JOB TITLE
REPAIR LIGHT POLES AND PEDESTALS AT PIER 1
HILO HARBOR, HAWAII

SHEET TITLE
INDEX TO DRAWINGS AND SITE PLAN

DESIGNED BY: GO
DRAWN BY: DL
CHECKED BY: GM
DATE: 04/2023
SCALE: AS SHOWN

JOB NUMBER
S50201

SHEET
T-2
2 OF 19 SHTS.

Plotted: Apr 04, 2023, 3:16pm