FED. ROAD DIST. NO.	STATE	PROJ. NO.	FISCAL YEAR	SHEET NO.	TOTAL SHEETS
HAWAII	HAW.	270B-01-75M	'75	9	9

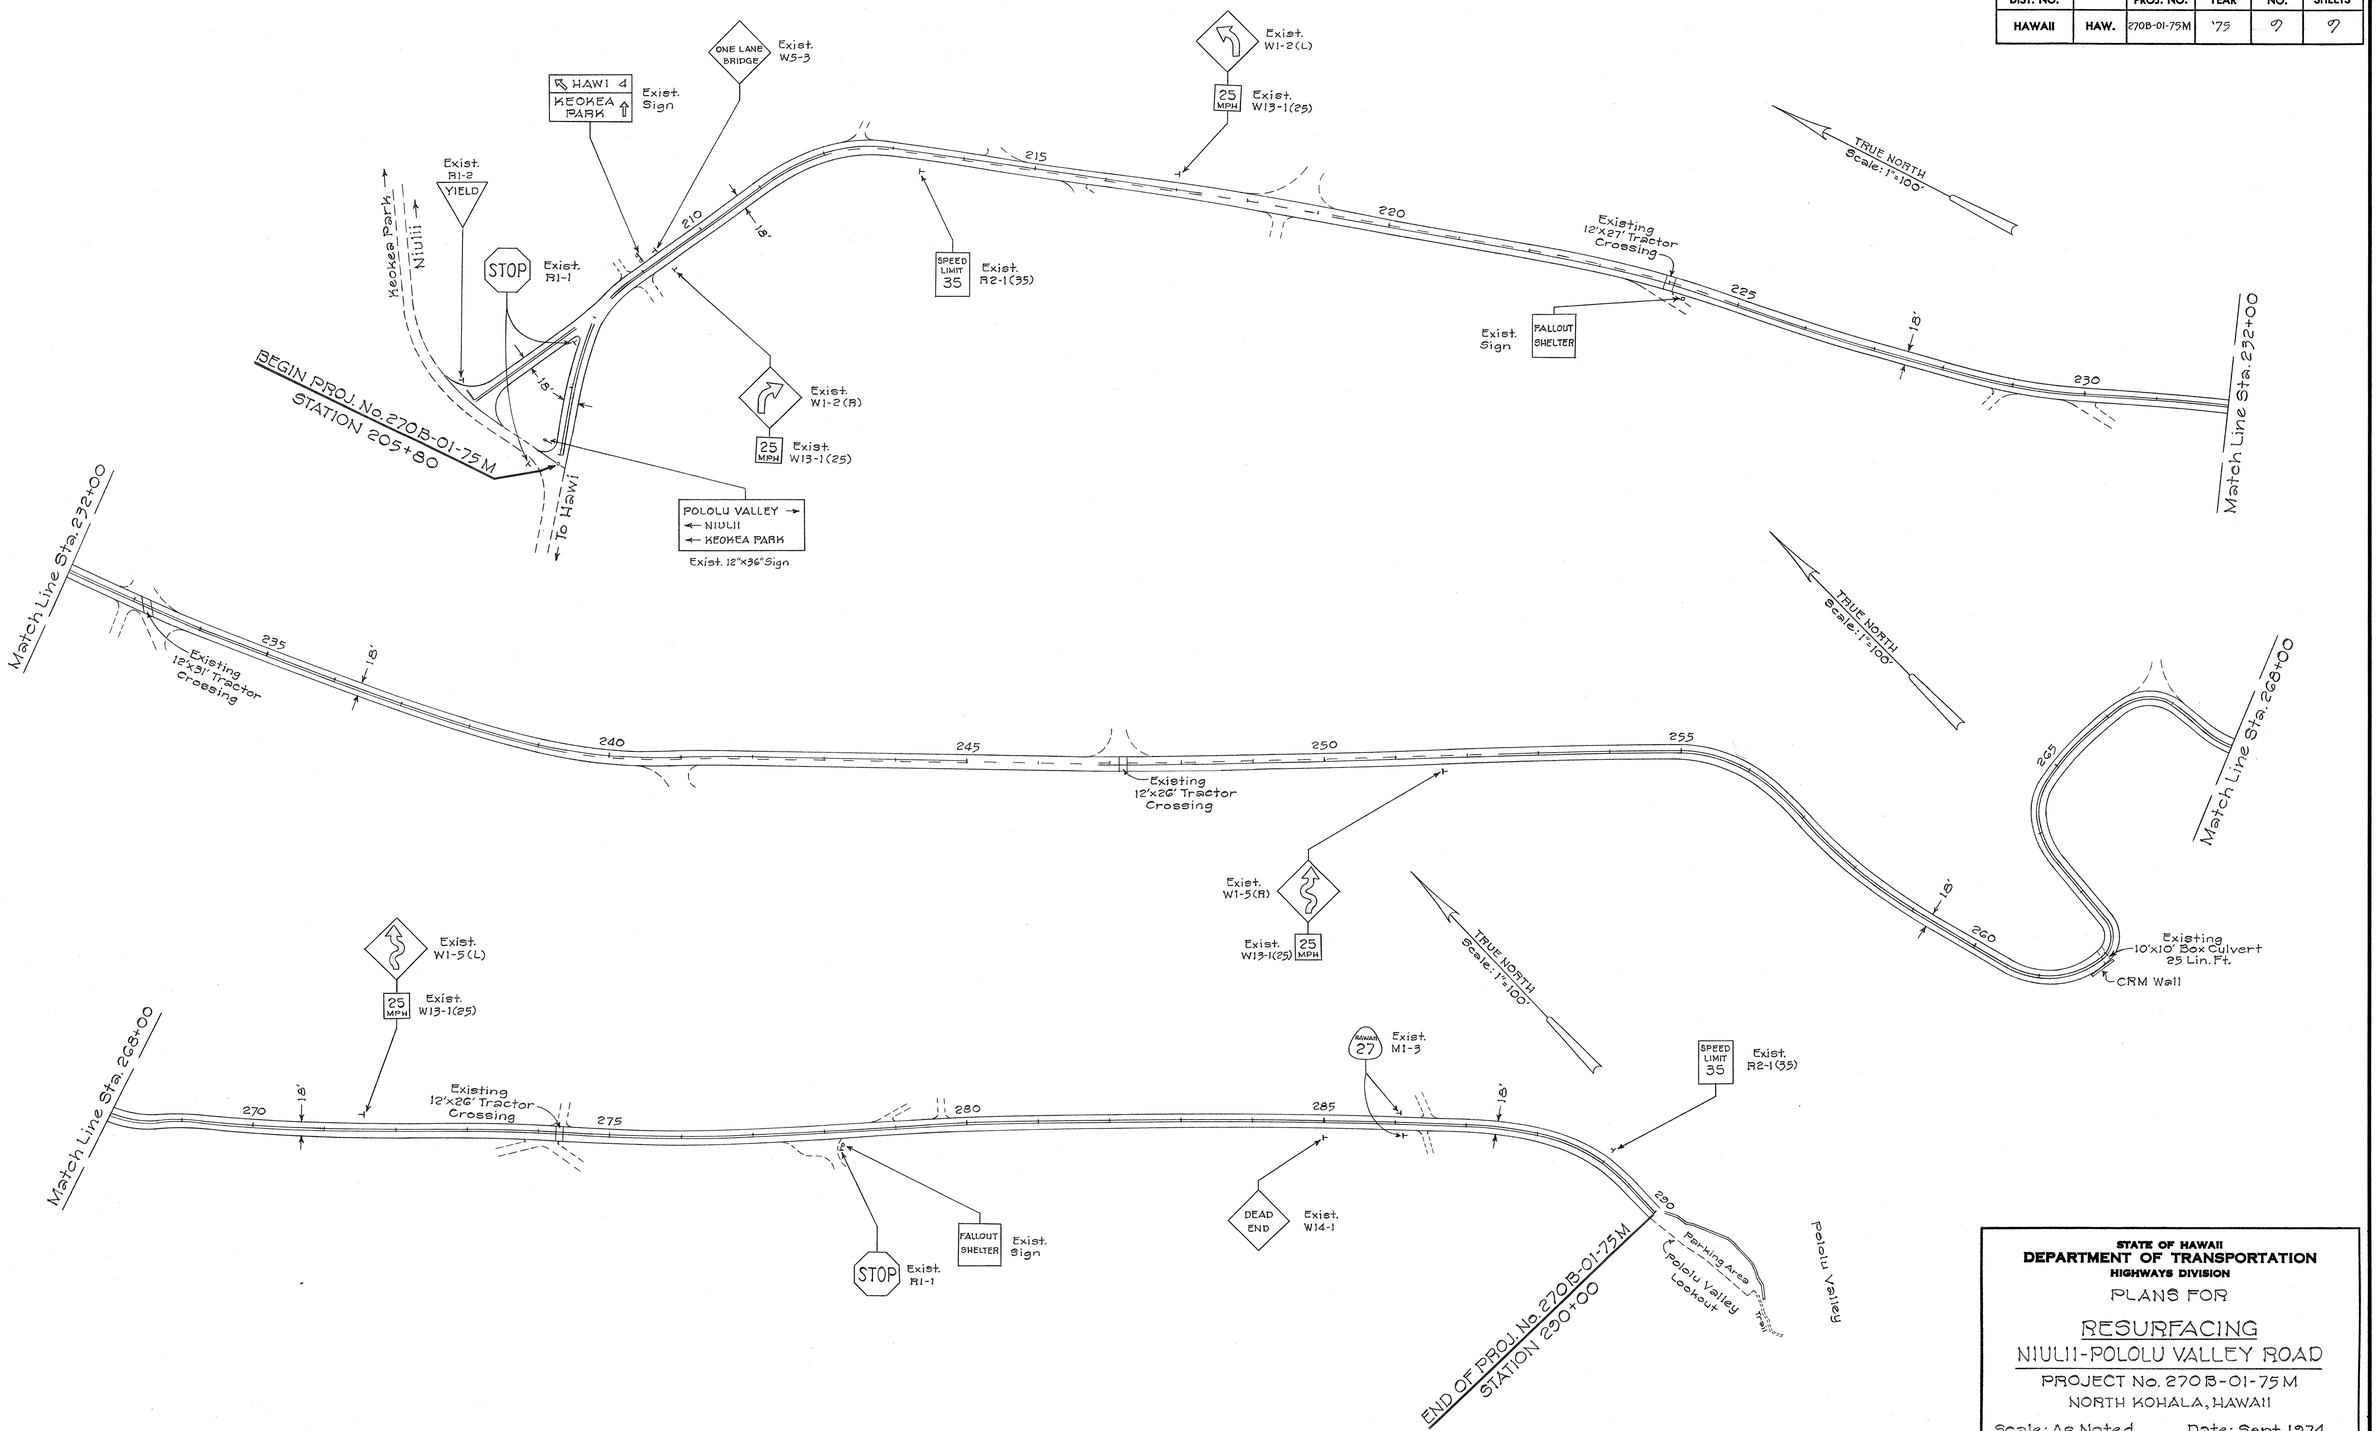

STATE OF HAWAII
DEPARTMENT OF TRANSPORTATION
HIGHWAYS DIVISION

PLANS FOR

RESURFACING

NIULII-POLOLU VALLEY ROAD

PROJECT No. 270B-01-75M

NORTH KOHALA, HAWAII

Scale: As Noted Date: Sept. 1974

SHEET No. 1 OF 1 SHEETS

		DATE
ORIGINAL PLAN	SURVEY PLOTTED BY	
	DRAWN BY	
	TRACED BY	
NOTE BOOK	DESIGNED BY	
	QUANTITIES BY	
No.	CHECKED BY	

K+E CRYSTALENE® TRACING PAPER