FED. ROAD DIST. NO.	STATE	FED. AID PROJ. NO.	FISCAL YEAR	SHEET NO.	TOTAL SHEETS
HAWAII	HAW.	CMAQ-0100(62)	2004	41	86

TRUE NORTH

SCALE: 1 In. = 40 FT.

SHEET NO. 43 DEMOLITION PLAN
SHEET NO. 49 SITE PLAN

SHEET NO. 44 DEMOLITION PLAN
SHEET NO. 50 SITE PLAN

SHEET NO. 45 DEMOLITION PLAN
SHEET NO. 51 SITE PLAN

SHEET NO. 46 DEMOLITION PLAN
SHEET NO. 52 SITE PLAN

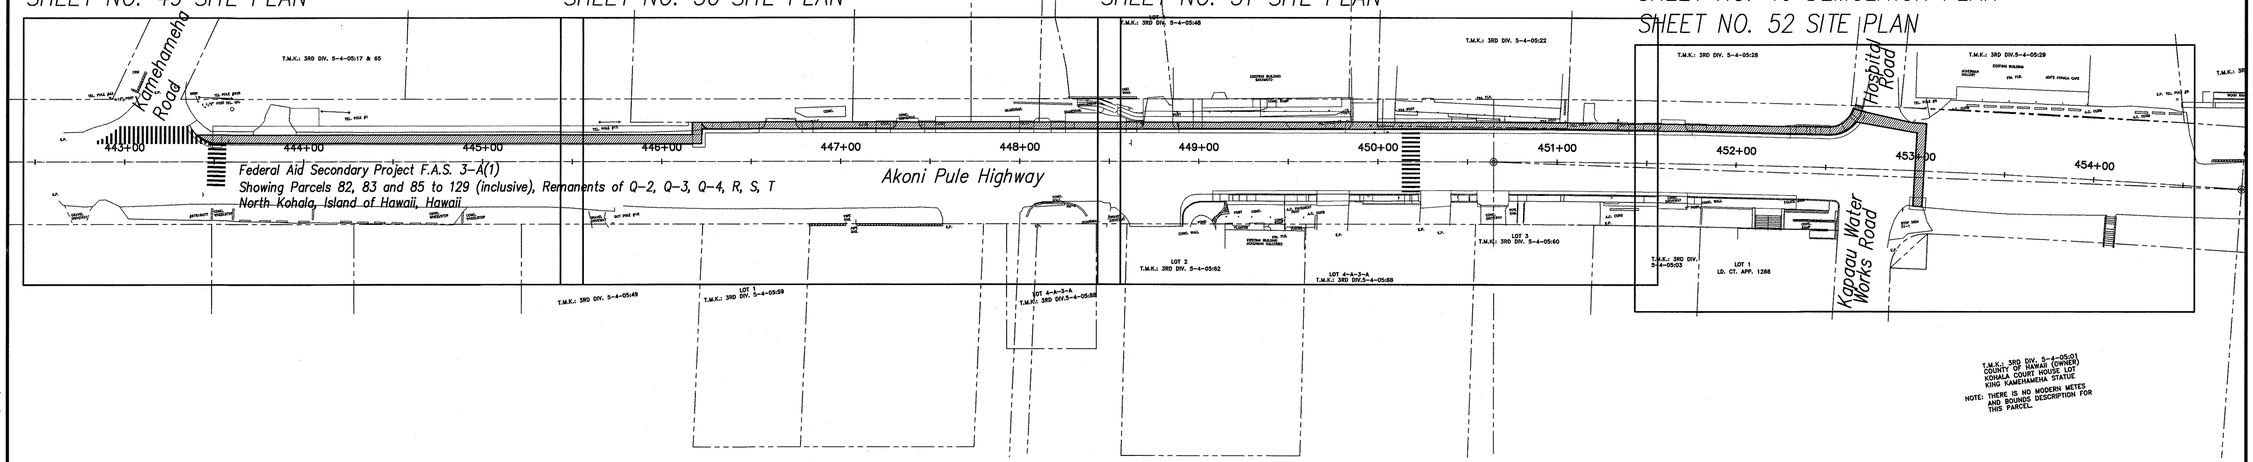

OVERALL SITE PLAN – KAPAAU

SCALE: 1" = 40'

SHEET NO. 42 DEMOLITION PLAN
SHEET NO. 48 SITE PLAN

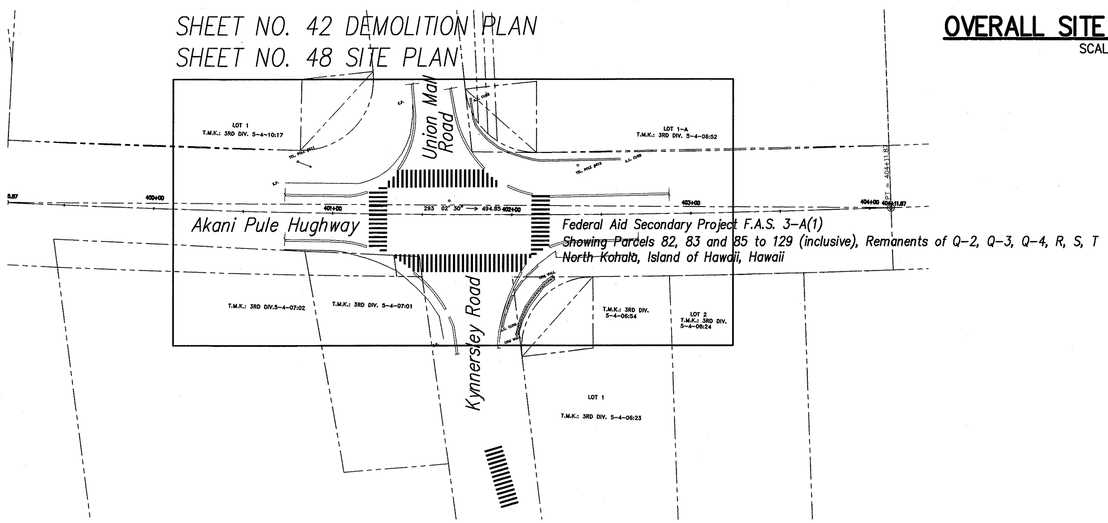

OVERALL SITE PLAN – KAPAAU

SCALE: 1" = 40'

ORIGINAL PLAN	SURVEY PLOTTED BY	DJ	DATE 9/2004
	DRAWN BY	DJ	" 9/2004
NOTE BOOK	TRACED BY	CM	" 9/2004
	DESIGNED BY	TC	" 9/2004
	QUANTITIES BY	KM	" 9/2004
No.	CHECKED BY	ES	" 9/2004

I:\2000\2000_070.000 PROJECT POINT – PEDESTRIAN ACCESSIBILITY\G DRAWINGS\PLAN\C-SP0000_OVERALL_KAPAAU.DWG 04/16/02 09:51

reduced plan
(half size)

0 1 2 3

3 inches on original plan

LEGEND:

Accessible Route

CEY H. MURAKAMI
LICENSED PROFESSIONAL ENGINEER
NO. 9763-C
HAWAII USA

THIS WORK WAS PREPARED BY ME OR UNDER MY SUPERVISION

SIGNATURE — 04/30/06 EXPIRATION DATE OF THE LICENSE

STATE OF HAWAII
DEPARTMENT OF TRANSPORTATION
HIGHWAYS DIVISION

OVERALL SITE PLAN – KAPAAU
@ STA. 400+50 TO STA. 454+50

PEDESTRIAN ACCESSIBILITY ROUTE IMPROVEMENTS – HONOKAA, HAWI, AND KAPAAU
Federal Aid Project No. CMAQ-0100(62)

Scale: AS NOTED Date: SEPT. 2004

SHEET No. 41 OF 86 SHEETS