FED. ROAD DIST. NO.	STATE	FED. AID PROJ. NO.	FISCAL YEAR	SHEET NO.	TOTAL SHEETS
HAW.	HAW.	8A	1930	1	53

INDEX TO DRAWINGS

SHEET NO.	DESCRIPTION
1	TITLE SHEET
2	TYPICAL ROAD SECTION
3 - 17	LINE AND PROFILE
18	DETAILS & TABULATION OF QUANTITIES
19 - 53	CROSS-SECTIONS

TERRITORY OF HAWAII
TERRITORIAL HIGHWAY DEPARTMENT
HONOLULU, T.H.

PLANS OF
SOUTH KONA BELT ROAD
FEDERAL AID PROJECT NO 8A

DISTRICT OF SOUTH KONA
ISLAND OF HAWAII

IN ACCORDANCE WITH ITEM $\frac{2}{10}$ ACT 242 S.L. HAW. 1929.

SCALES

PLAN		1 INCH = 100 FEET
PROFILE	HOR	100 "
	VERT	10 "
CROSS SECTION	HOR	10 "
	VERT	10 "

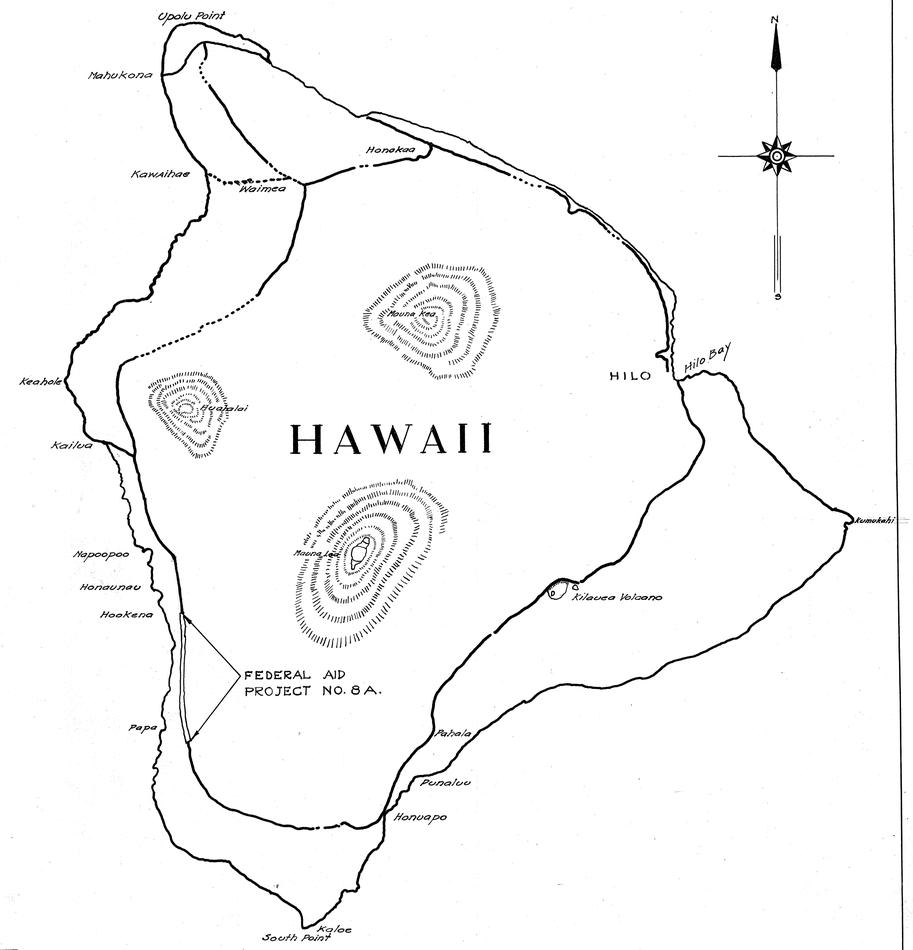

CONVENTIONAL SIGNS

- EXISTING FENCE
- EXISTING STONEWALL FENCE
- EDGE OF EXISTING ROADWAY
- RIGHT OF WAY LINE
- CENTER LINE
- BOUNDARY LINE
- CULVERTS
- DITCHES TO BE CONSTRUCTED
- DRY RUBBLE RETAINING WALLS

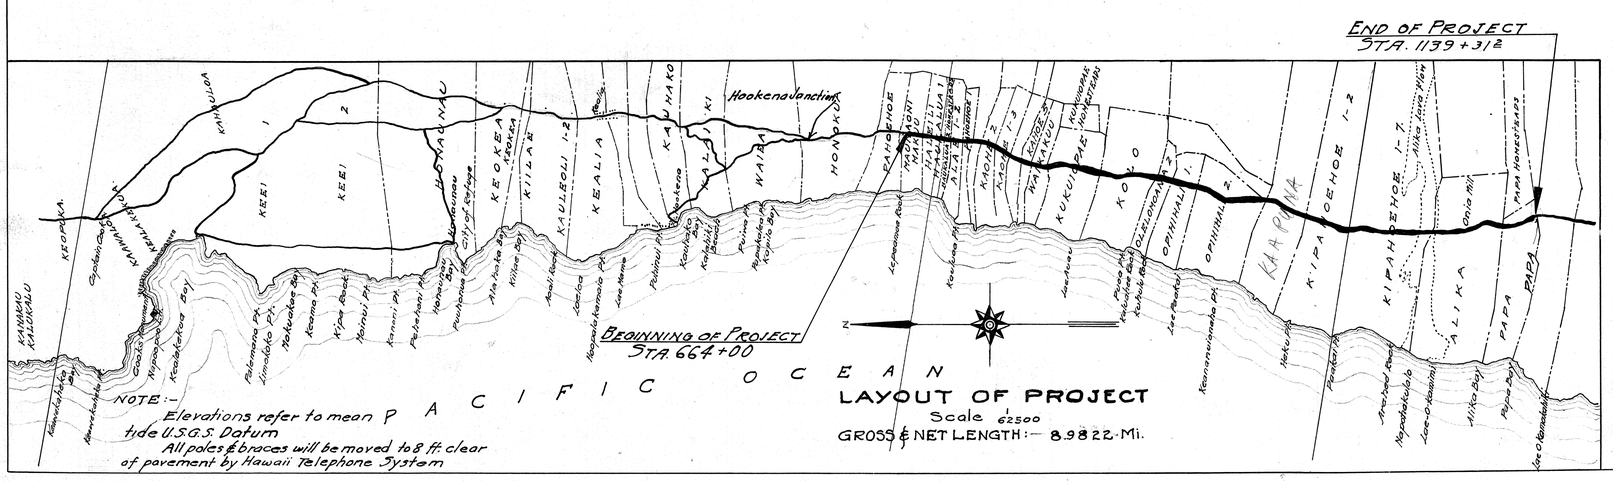

4148.1

APPROVED
E. L. Wung
COUNTY ENGINEER County of Hawaii

APPROVED
Samuel M. Spencer
CHAIRMAN & EXECUTIVE OFFICER
Board of Supervisor's County of Hawaii

APPROVED
Lyman H. Bigelow 6-12-1930
TERRITORIAL HIGHWAY ENGINEER

RECOMMENDED FOR APPROVAL
Stokelm 6-12-30.
PRINCIPAL HIGHWAY ENGINEER
Bureau of Public Roads

RECOMMENDED FOR APPRVAL
CHIEF ENGINEER Bureau of Public Roads

APPROVED
DIRECTOR Bureau of Public Roads

Plan File No.	Position	Folder	Plan
6	10	2	