

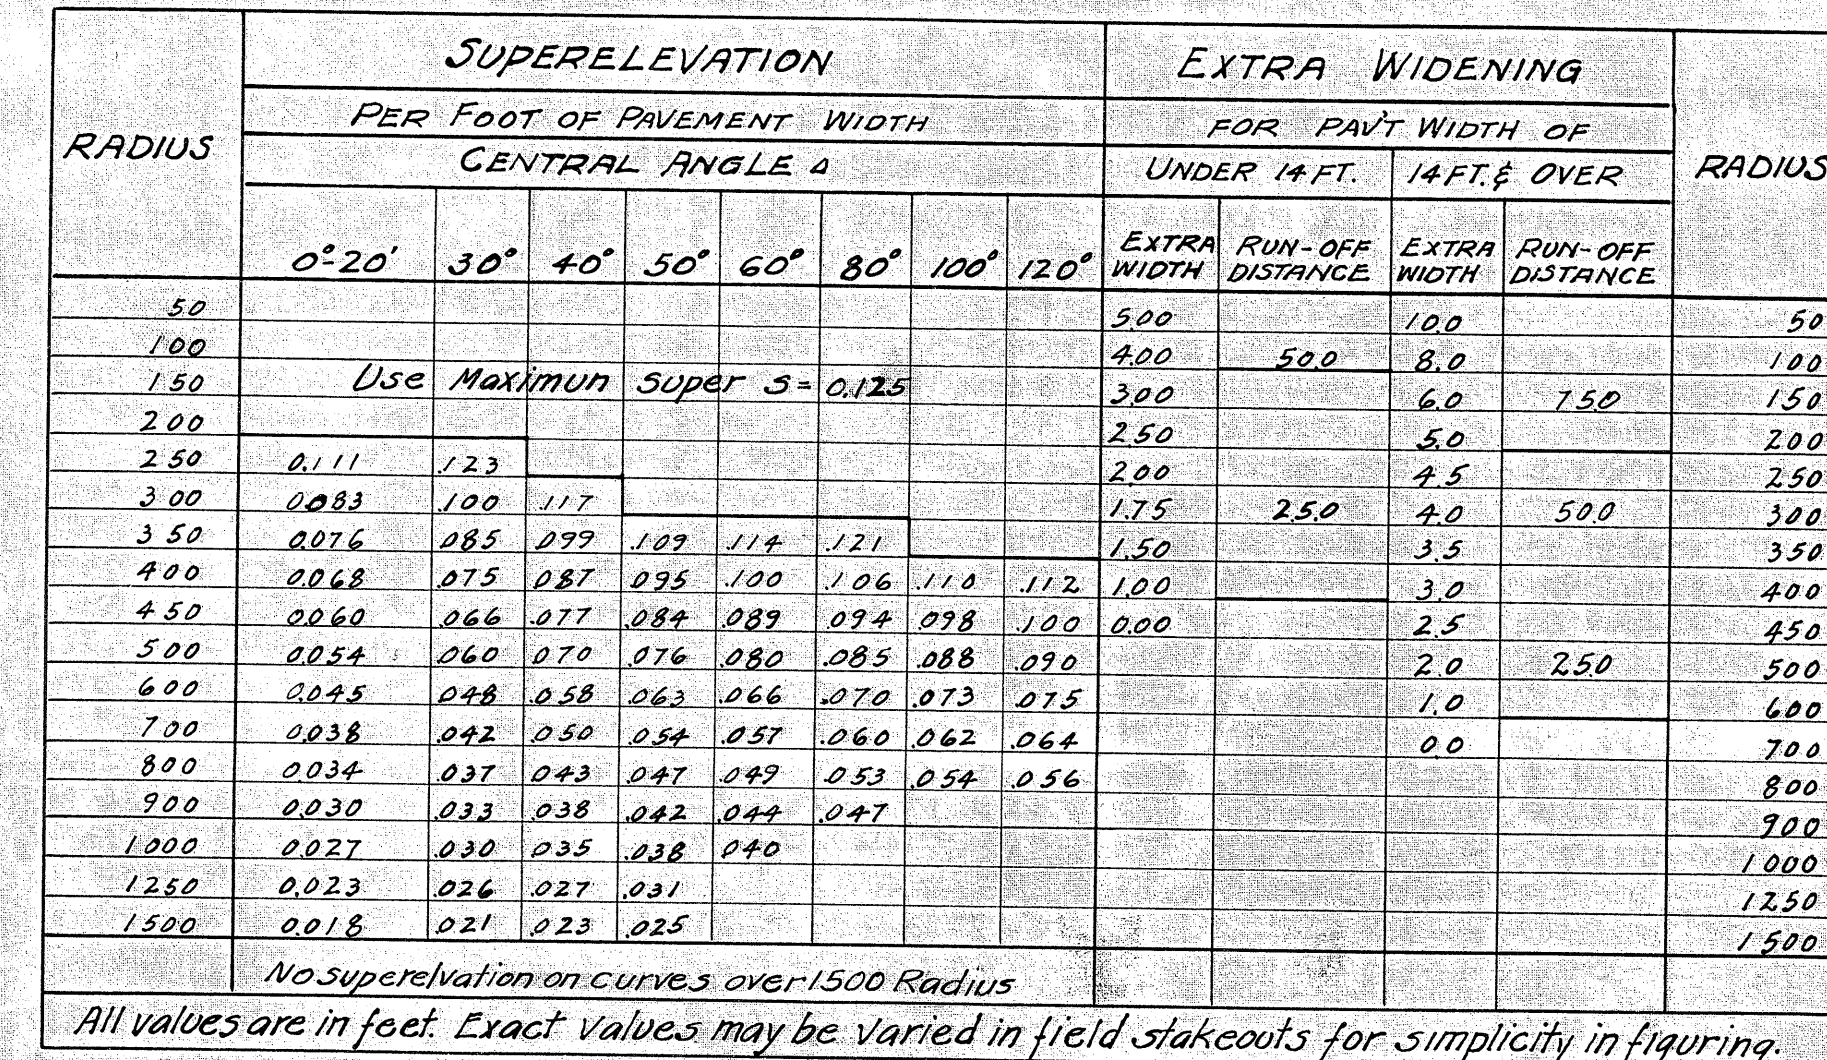
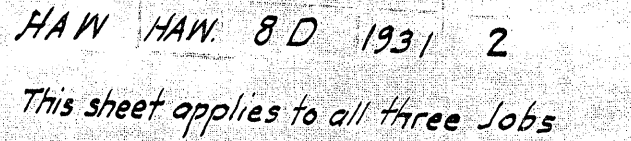
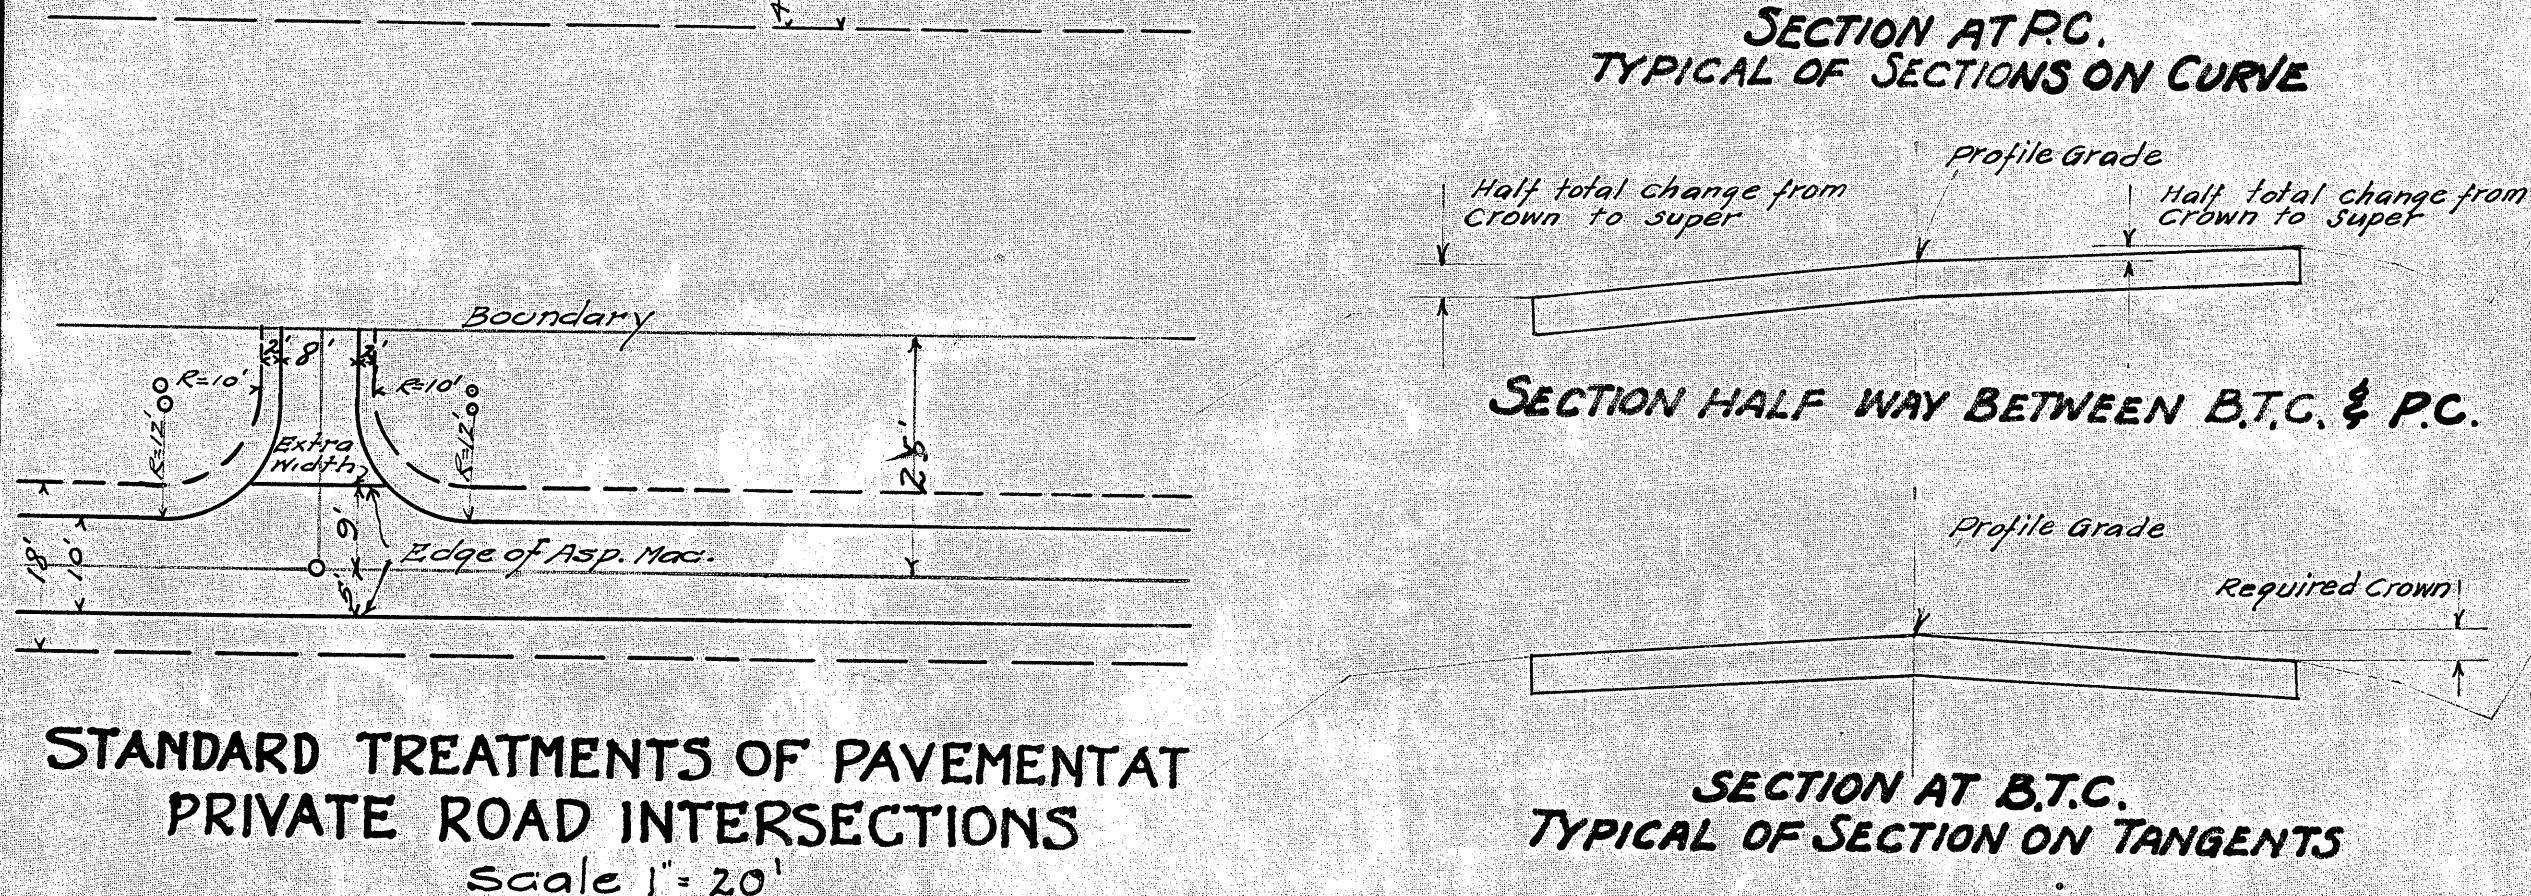
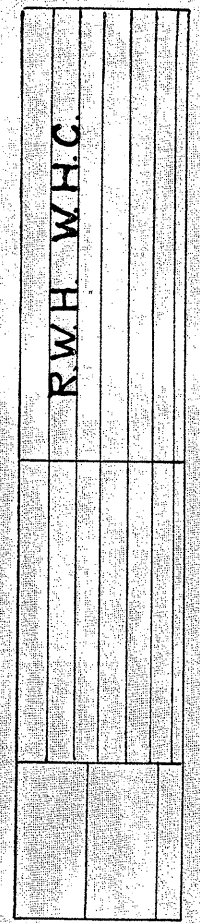


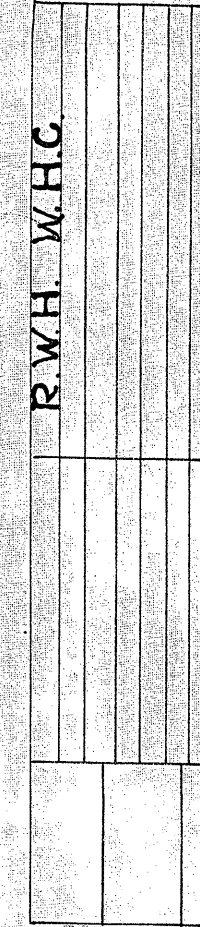

EXTRA WIDENING as required shall be accomplished at the uniform rate between the B.T.C. and E.T.C. the slight kink which is evident at the E.T.C. on the sharper curves shall be eased by eye.

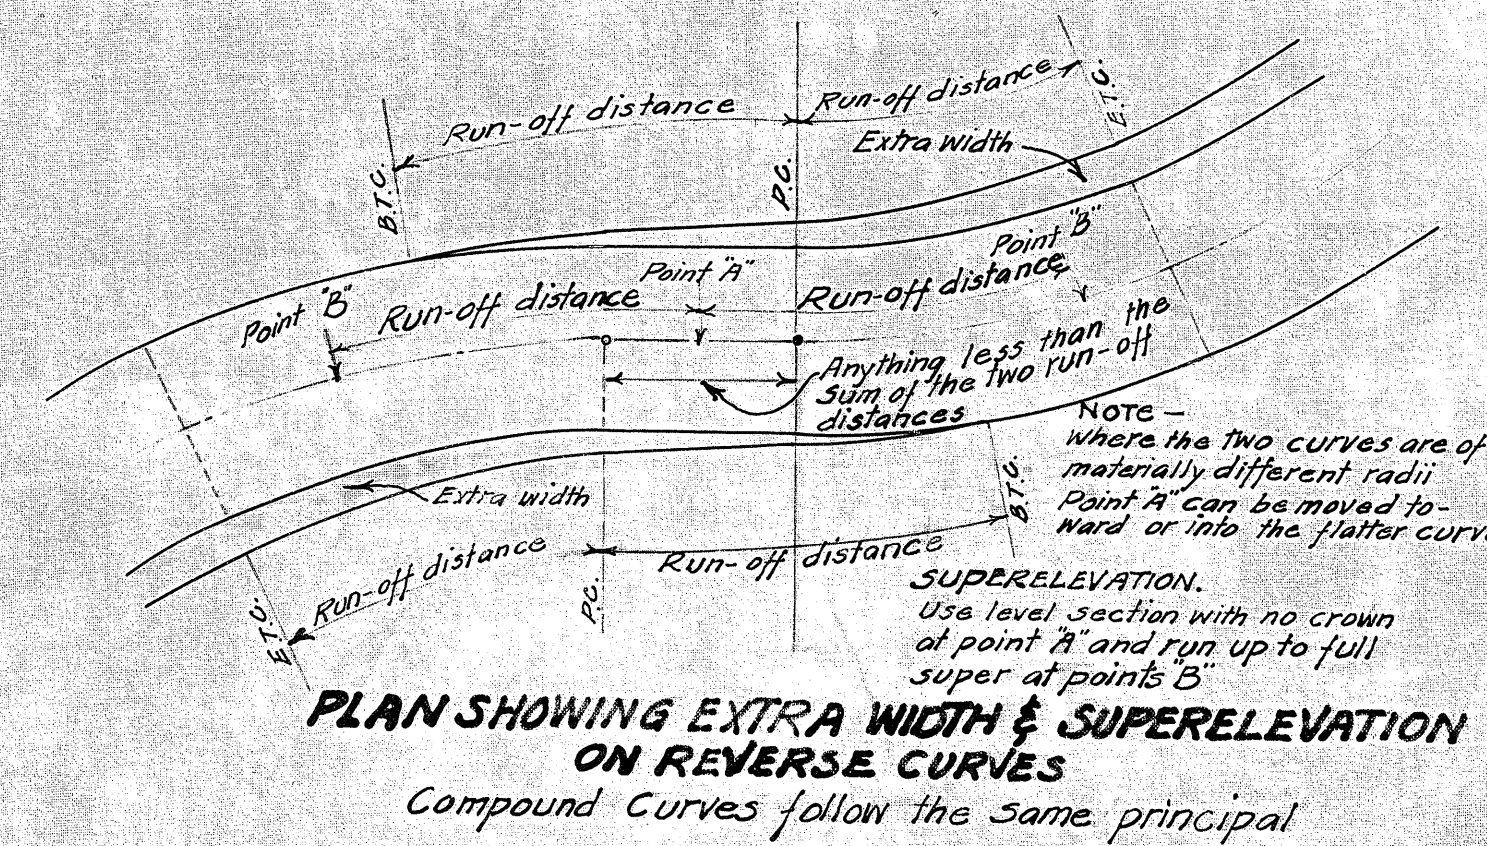

TERRITORY OF HAWAII
TERRITORIAL HIGHWAY DEPARTMENT
HONOLULU, T.H.

STANDARD
SUPERELEVATION & EXTRA WIDENING
OF PAVEMENTS ON CURVES

4191.2
4192.2
4193.2