FED. ROAD DIST. NO.	STATE	FED. AID PROJ. NO.	FISCAL YEAR	SHEET NO.	TOTAL SHEETS
HAWAII	HAW	18B	1936	1	39

INDEX TO DRAWINGS	
SHEET Nº	DESCRIPTION
1	Title Sheet
2	Typical Sections
3 - 11	Plans & Profiles
12 - 14	Standard Details 1.2.54
15 - 22	Culvert Details
23 - 39	Cross Sections

TERRITORY OF HAWAII

TERRITORIAL HIGHWAY DEPARTMENT

HONOLULU - T. H.

PLANS OF

HAWAII BELT ROAD

FEDERAL AID PROJECT Nº 18-B

DISTRICT OF KAU

ISLAND OF HAWAII

CONVENTIONAL SIGNS

Present Road
Boundary Line (not fenced)
Centerline
Bridge
Culvert
Wire Fence
Railroad

SCALES

PLAN		1 INCH = 100 FEET
PROFILE	HORIZ.	1 INCH = 100 FEET
	VERT.	1 INCH = 10 FEET
CROSS SECTIONS		1 INCH = 10 FEET

LAYOUT OF PROJECT

GROSS LENGTH	= 4.699	MILES
EXCEPTIONS	= 0.112	MILES
NET LENGTH OF ROADWAY	= 4.587	MILES

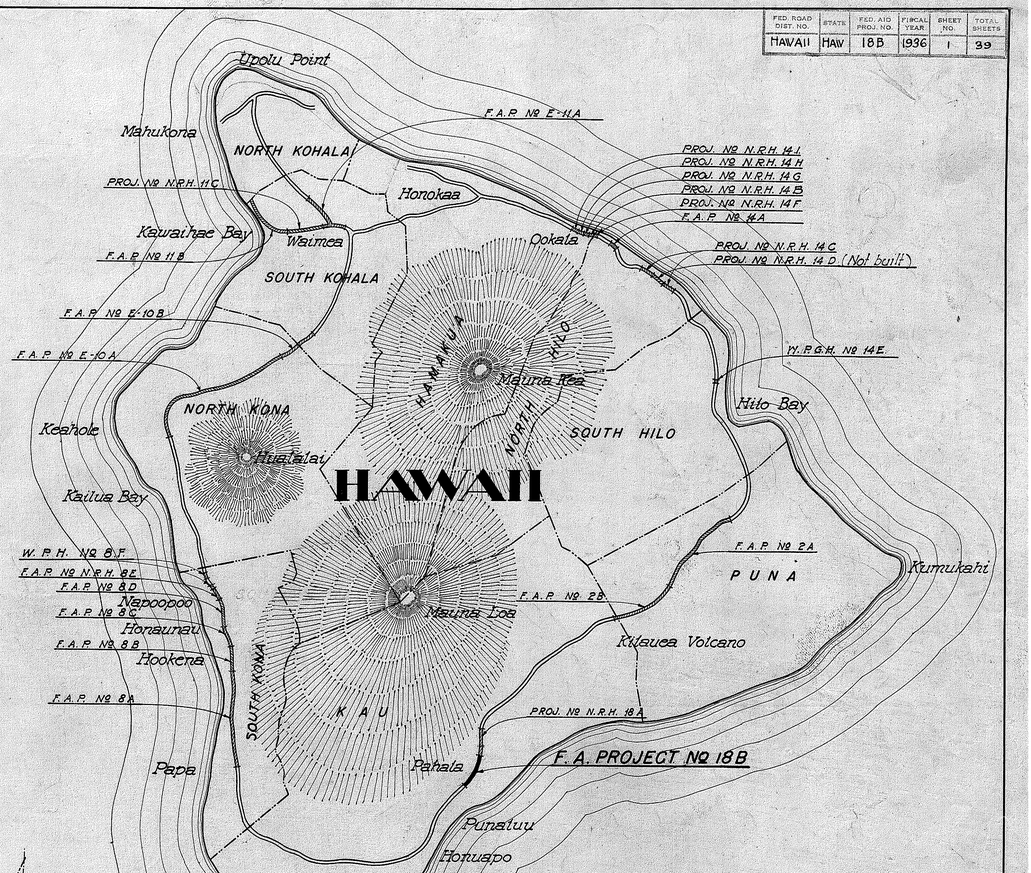

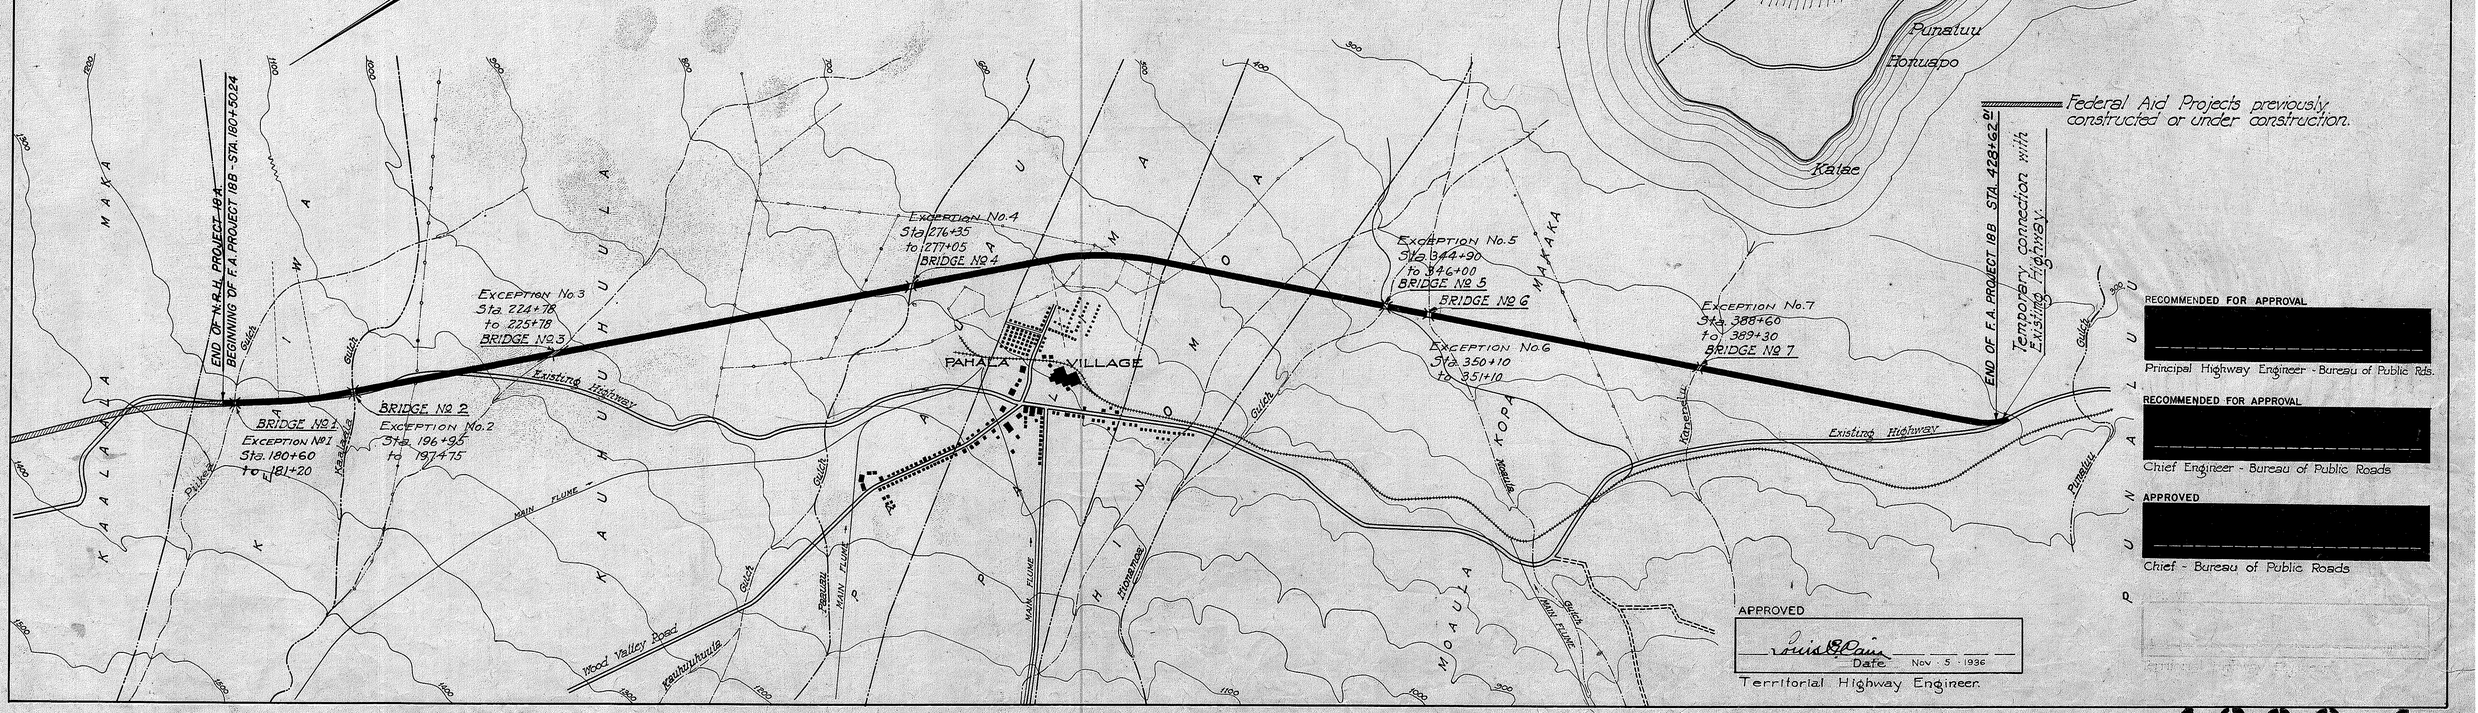

PLAN	DESIGNED BY
PROFILE	TRACED BY
NOTE BOOK	QUANTITIES BY
	CHECKED BY

E.K. Cook — Sept. 36

APPROVED

Louis S. Cain
Date Nov. 5 1936
Territorial Highway Engineer.

RECOMMENDED FOR APPROVAL

[redacted]

Principal Highway Engineer - Bureau of Public Rds.

RECOMMENDED FOR APPROVAL

[redacted]

Chief Engineer - Bureau of Public Roads

APPROVED

[redacted]

Chief - Bureau of Public Roads

0-10-6-2

4386.1