FED. ROAD DIST. NO.	STATE	FED. AID PROJ. NO.	FISCAL YEAR	SHEET NO.	TOTAL SHEETS
Hawaii	Haw	ER-2(1)	1951	2	17

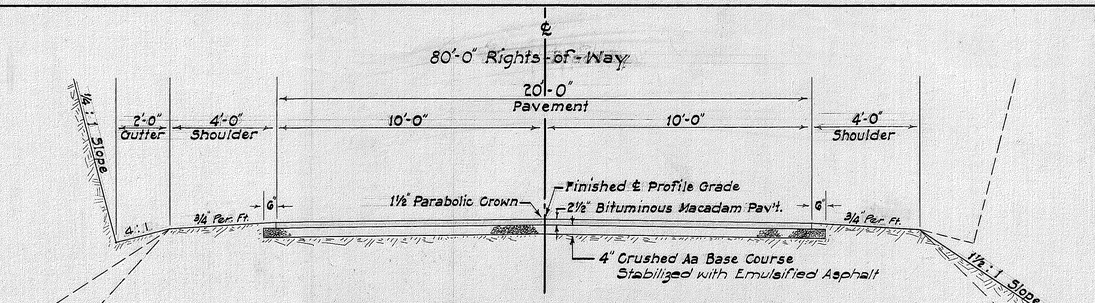

TYPICAL ROAD SECTION ON TANGENT

SCALE: 3/8" = 1'-0"

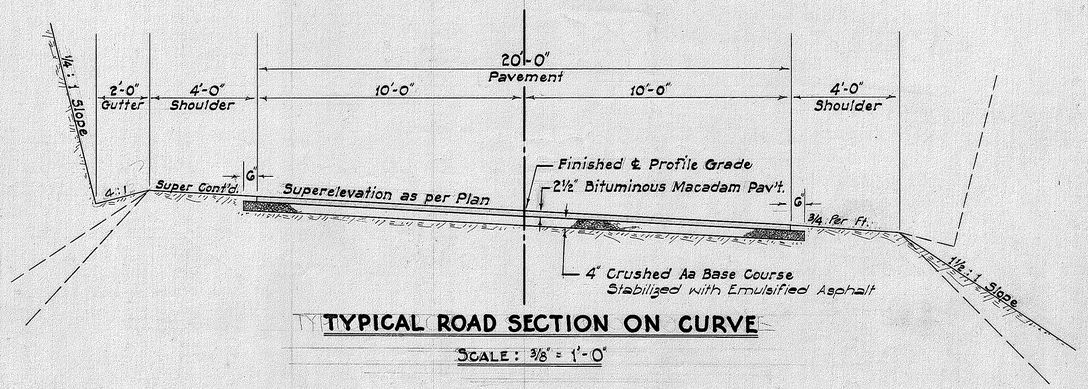

TYPICAL ROAD SECTION ON CURVE

SCALE: 3/8" = 1'-0"

General Notes:

2½" Bituminous (Three Applications) Macadam Pavement - To Consist of 2½" Compacted Thickness of Crushed Rock Size No.3 (2" to ¾") 1.25 Gal./s.y. Asphalt Cement (Grade 85-100), 0.01 c.y./s.y. Crushed Rock Size No.6 (¾" to ⅜"), 0.40 Gal./s.y. Asphalt Cement 0.006 c.y./s.y. Crushed Rock Size No.8 (⅜" to No.4) 0.20 Gal./s.y. Asphalt Cement, 0.004 c.y./s.y. Crushed Rock Size No.10 (No.4 to No.8)

4" Crushed Aa Base Course - To be placed in one Layer of 4" Compacted Thickness.

~~Both Above Courses Subject to Special Provisions and Specifications.~~

Stabilization of 4" Crushed Aa Base Course with Emulsified Asphalt: To consist of 4" compacted thickness of Crushed Aa Size (3" to 1"), 0.50 Gal./s.y. Emulsified Asphalt "HX", 0.15 c.y./s.y. Crushed Rock Size No.6 (¾" to ⅜"), 0.50 Gal./s.y. Emulsified Asphalt.

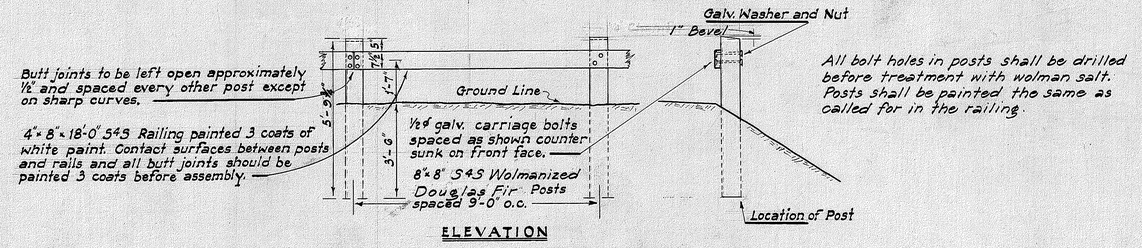

ELEVATION

DETAIL OF WOOD GUARD RAIL WITH WOOD POSTS

SCALE: 3/8" = 1'-0"

ORIGINAL PLAN	SURVEY PLOTTED BY	DATE
	TRACED BY	"
	DRAWN BY	"
NOTE BOOK	TRACED BY	"
	QUANTITIES BY	"
No.	QUANTITIES CHECKED BY	"
	CHECKED BY	"

TERRITORIAL HIGHWAY DEPARTMENT
TERRITORY OF HAWAII

TYPICAL ROAD SECTION

HAWAII BELT ROAD
LAVA FLOW DAMAGE REHABILITATION
PROJ. Nº ER-2(1)

SCALE: As Noted DEC. 1950

SHEET Nº OF SHEETS

5538.2

K & E CO., N.Y.
"IMPERIAL" TRACING CLOTH
PRINTED ON