FED. ROAD DIST. NO.	STATE	FED AID PROJ NO	FISCAL YEAR	SHEET NO.	TOTAL SHEETS
HAWAII	HAW.	F 2 (3)	1949	1	42

TERRITORY OF HAWAII

TERRITORIAL HIGHWAY DEPARTMENT

HONOLULU T.H.

PLANS OF

VOLCANO ROAD

FEDERAL AID PROJECT Nº. F 2 (3)

DISTRICT OF SOUTH HILO

ISLAND OF HAWAII

INDEX TO DRAWINGS

SHEET	DESCRIPTION
1	Title Sheet
2	Typical Road Section
3	Detail Of Connections
4-7	Plan & Profile
8-9	Intersection Details
10-15A	Standard Details
16-18	Box Culvert Details
19	Std. Bridge Details
20-25	Bridge Details
26-42	Cross Sections

CONVENTIONAL SIGNS USED

- Centerline 155
- Boundary Lines .... or,
- Fences (Noted) —x—x— or,
- Existing Roadway
- Box Culvert
- Circular Culvert
- Bridge
- Railroad or,
- Tree (Large) or,
- Telephone Pole .... ○TP
- Electric Line Pole .... EP
- Water Main .... W⁴ — W⁵
- Water Valve .... WV
- Water Valve Manhole .... ○WVH
- Storm Drain Manhole .... ○DMH
- Sewer Manhole .... ○SMH
- Fire Hydrant .... FH
- Warning & Regulatory Signs .... Type
- Centerline Monument .... ◎

SCALES

PLAN		1 IN.	=	100 FT.
PROFILE	HOR.	1 IN.	=	100 FT.
	VERT.	1 IN.	=	10 FT.
CROSS SECTION	HOR.	1 IN.	=	10 FT.
	VERT.	1 IN.	=	10 FT.

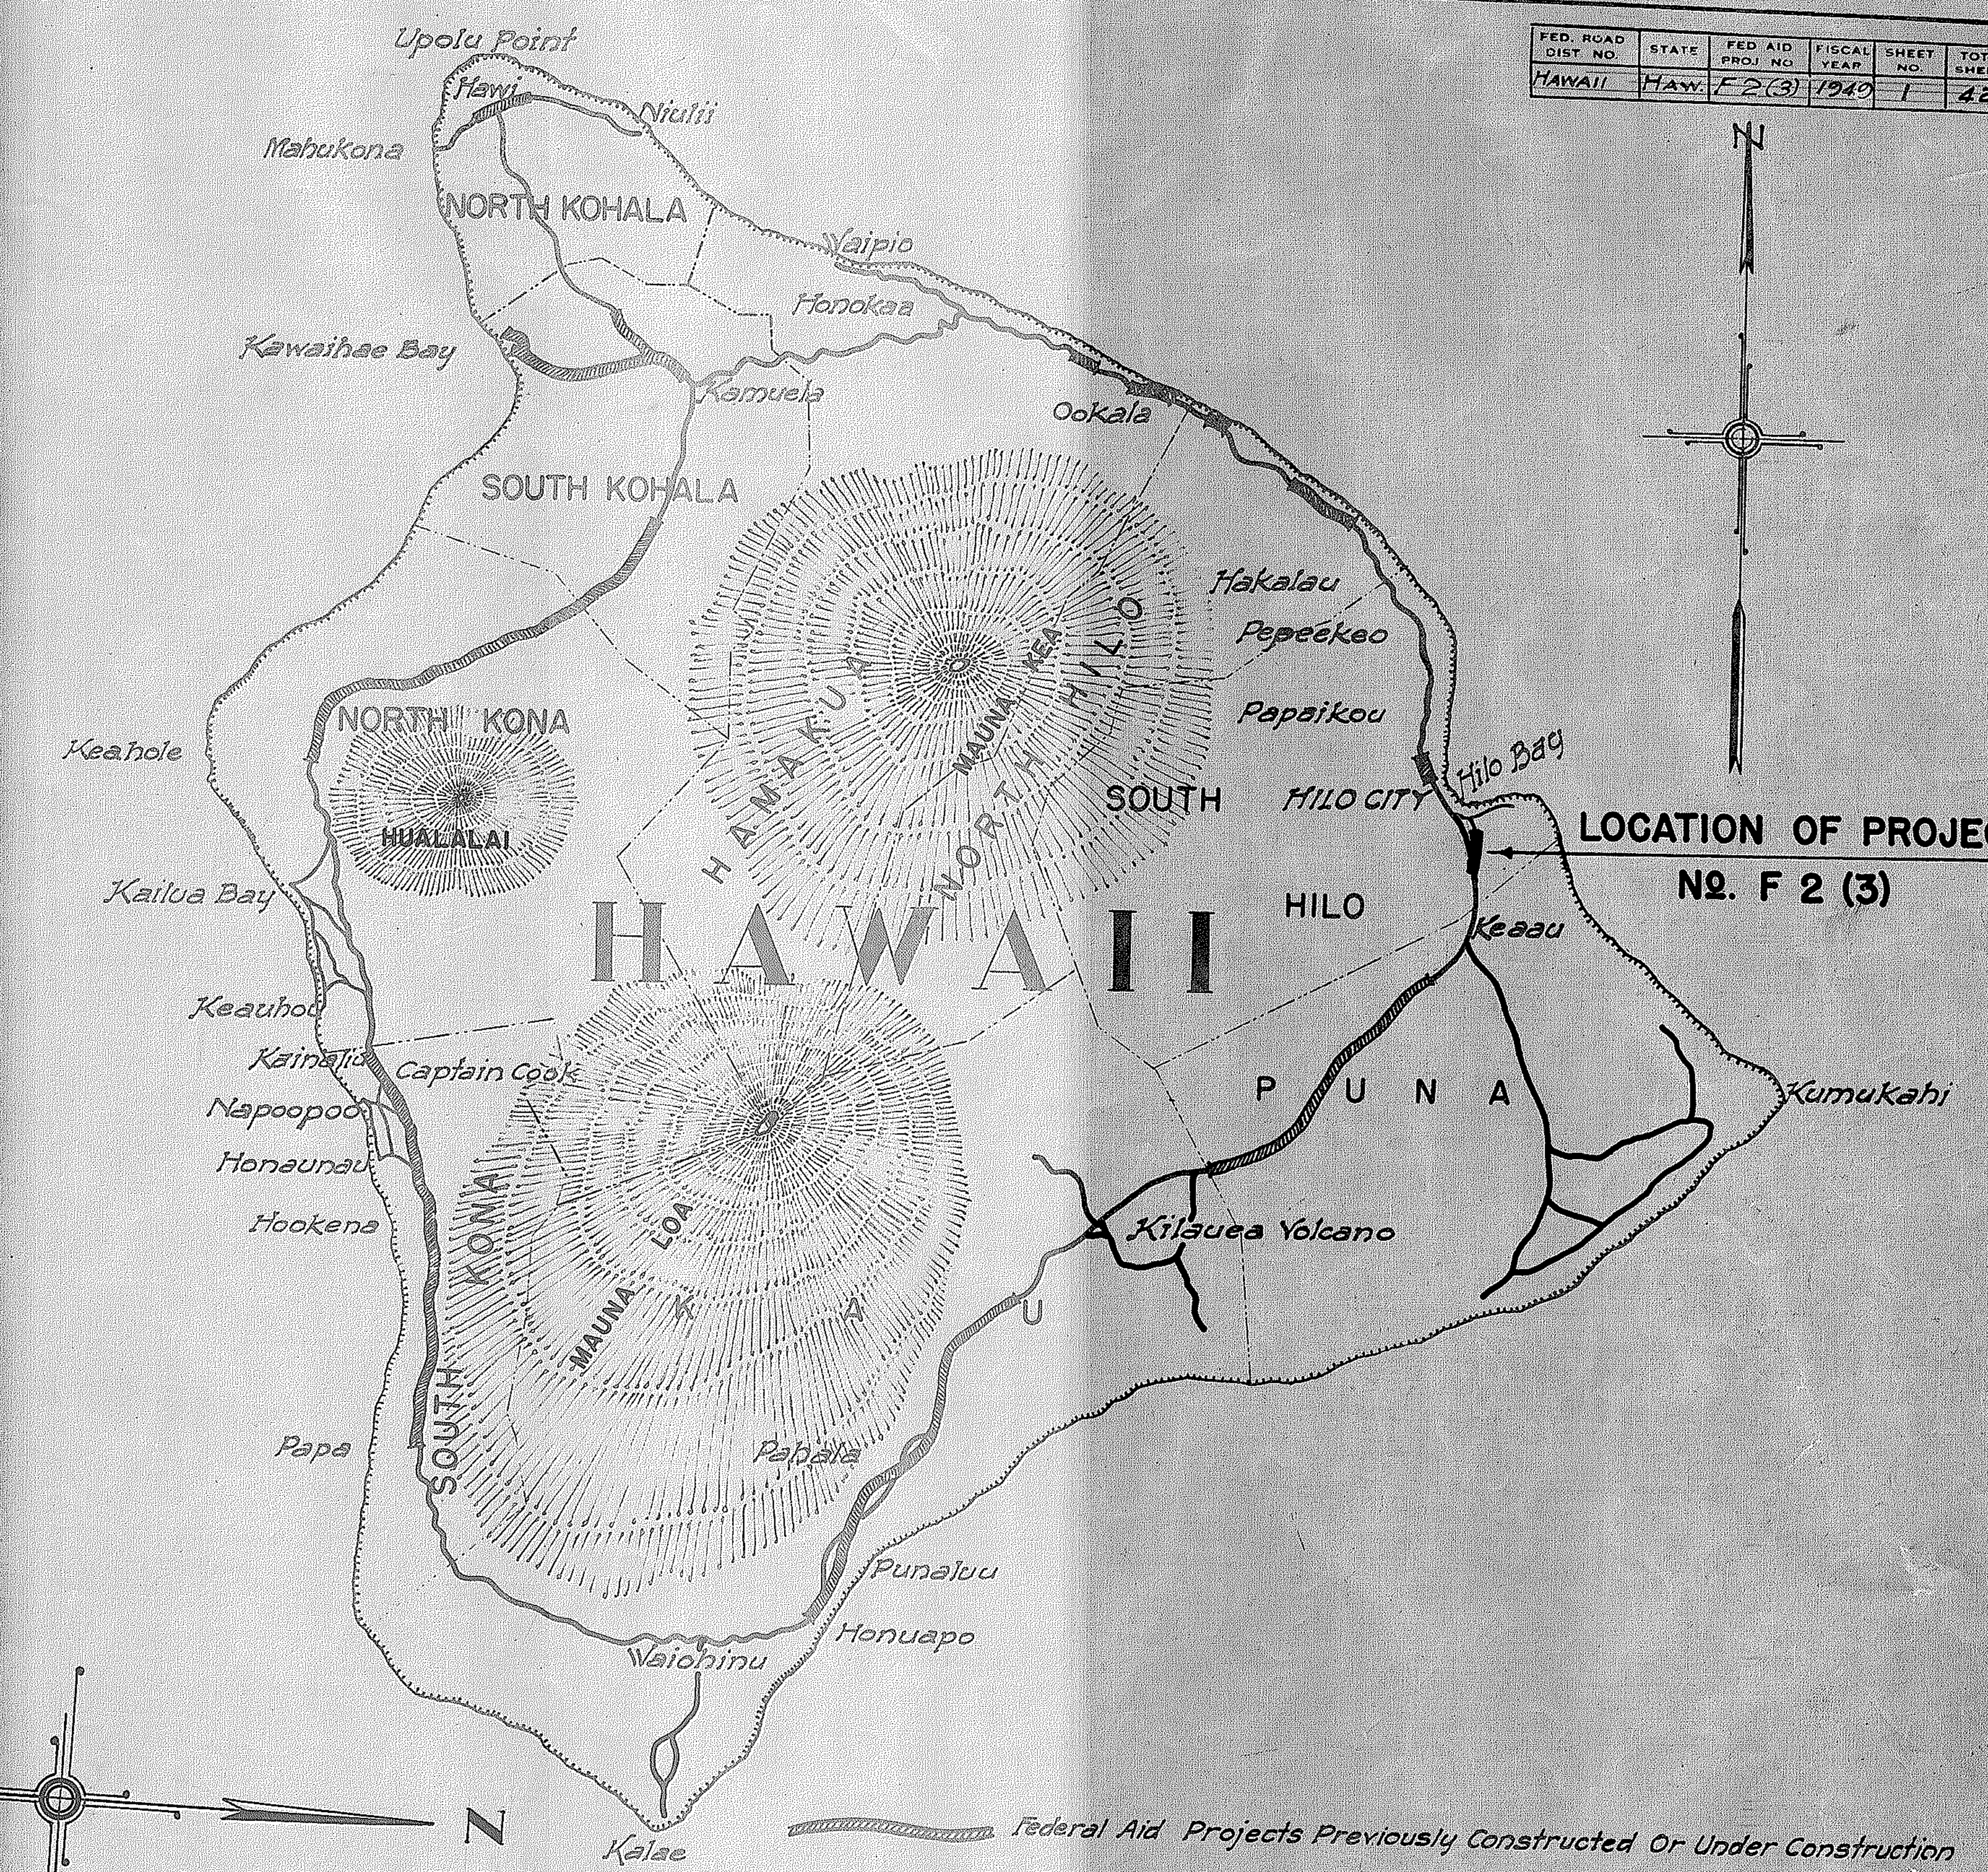

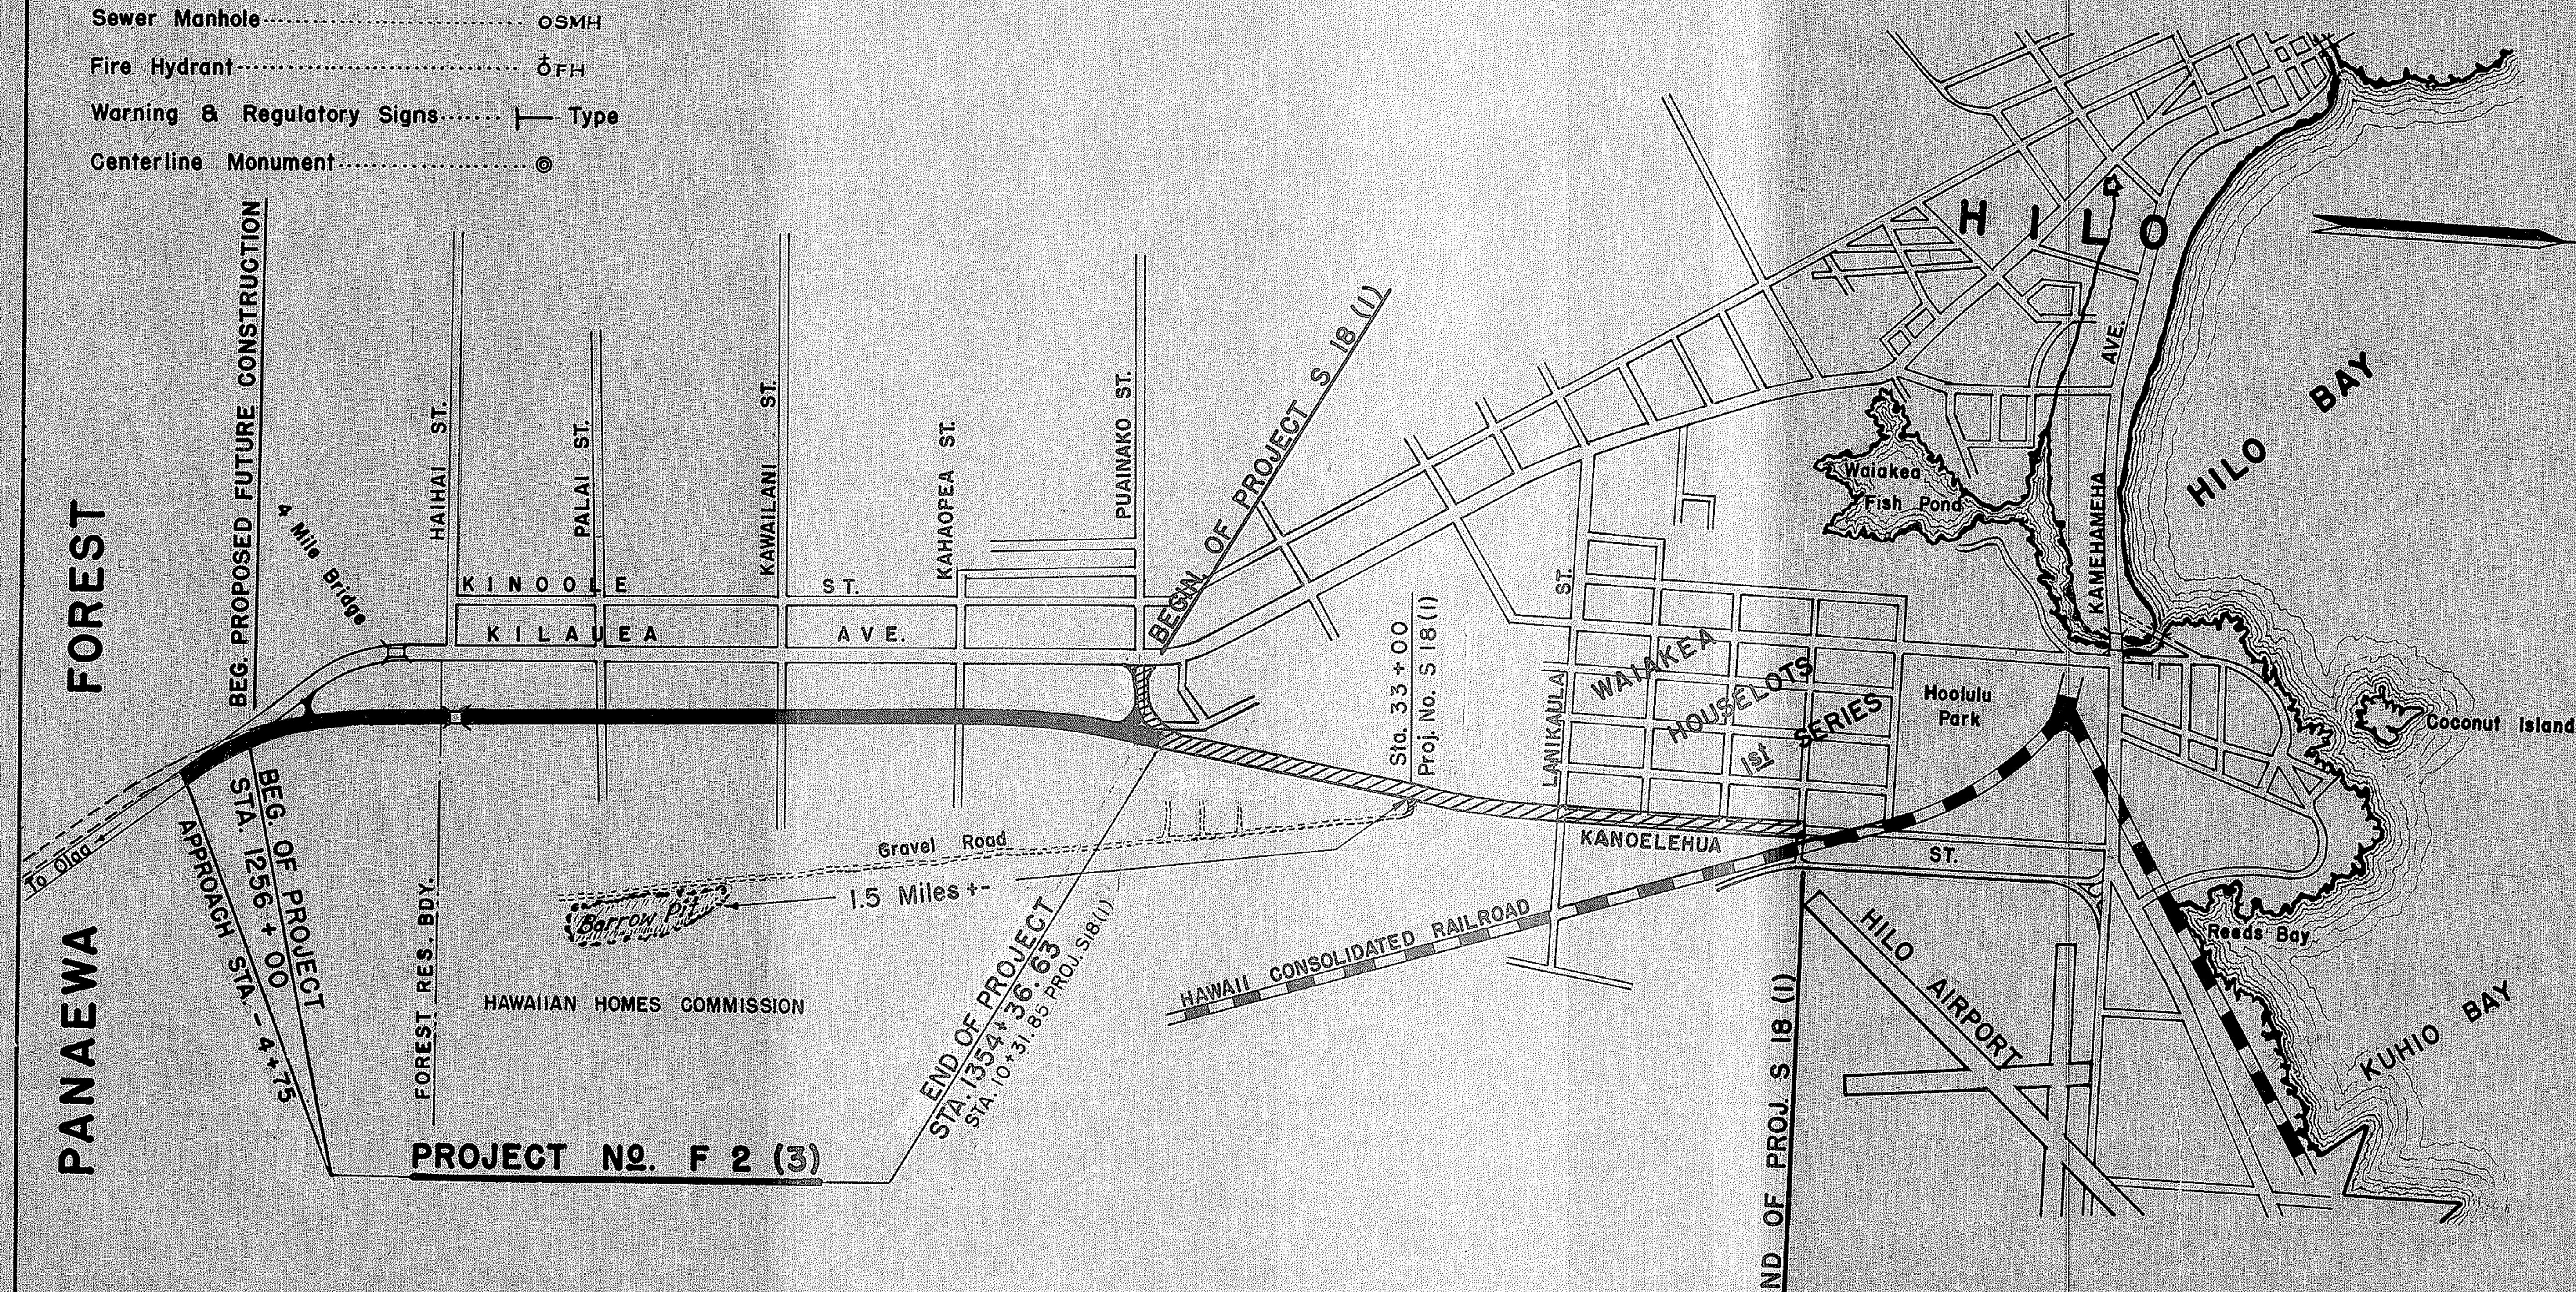

GENERAL LOCATION PLAN

Scale: 1 Inch = 1,760 Feet

Gross Length of Project:	1.863 Miles.
Bridge:	0.020 Miles.
Net Length of Project:	1.843 Miles.

NOTE:

ALL CHANGES MADE DURING CONSTRUCTION HAVE BEEN NOTED IN RED ON THESE TRACINGS AND CHECKED BY:

E.S.K. [signature]

DISTRICT ENGINEER

3/21/51

DATE

RECOMMENDED FOR APPROVAL: DATE: [redacted]

[redacted]

DISTRICT ENGINEER
PUBLIC ROADS ADMINISTRATION
FEDERAL WORKS AGENCY

APPROVED: DATE: 8-25-49

[signature]

TERRITORIAL HIGHWAY ENGINEER

APPROVED: DATE: [redacted]

[redacted]

DIVISION ENGINEER
PUBLIC ROADS ADMINISTRATION
FEDERAL WORKS AGENCY

ORIGINAL PLAN	SURVEY PLOTTED BY
	DESIGNED BY
	DRAWN BY
	TRACED BY
NOTE BOOK	QUANTITIES BY
	QUANTITIES CHECKED BY
No.	CHECKED BY
	DATE

5398.1