FED. ROAD DIST. NO.	STATE	PROJ. NO.	FISCAL YEAR	SHEET NO.	TOTAL SHEETS
HAWAII	HAW.	11EF-01-93M 11EF-02-93M	1993	1	55

INDEX TO DRAWINGS

SHEET NO.	DESCRIPTION
1	TITLE SHEET
2	STANDARD PLANS SUMMARY
3	GENERAL NOTES & LEGEND
4	NPDES GENERAL NOTES
5 – 10	TYPICAL SECTIONS & MISC. DETAILS
11 – 27	PLANS
28 – 36	DRAINAGE PLANS & DETAILS
37 – 55	PAVEMENT MARKING & SIGNING PLANS, DETAILS & NOTES

STATE OF HAWAII

DEPARTMENT OF TRANSPORTATION

HIGHWAYS DIVISION

HONOLULU, HAWAII

PLANS FOR

HAWAII BELT ROAD RESURFACING

KAHUKU TO HONUAPO

PROJECT NO. 11EF-01-93M

AND

HAWAII BELT ROAD DRAINAGE STRUCTURES REPAIR AND EXTENSION

KAHUKU TO HONUAPO

PROJECT NO. 11EF-02-93M

DISTRICT OF KAU

ISLAND OF HAWAII

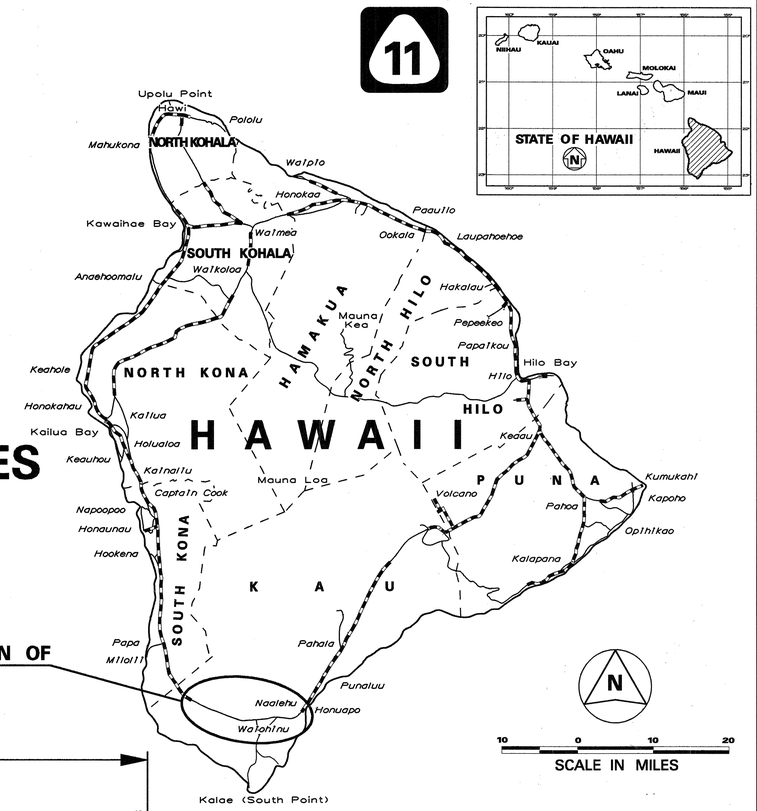

LOCATION OF PROJECT

FEDERAL AID PROJECTS PREVIOUSLY CONSTRUCTED OR UNDER CONSTRUCTION

MILE POST 60.83 TO MILE POST 78.90

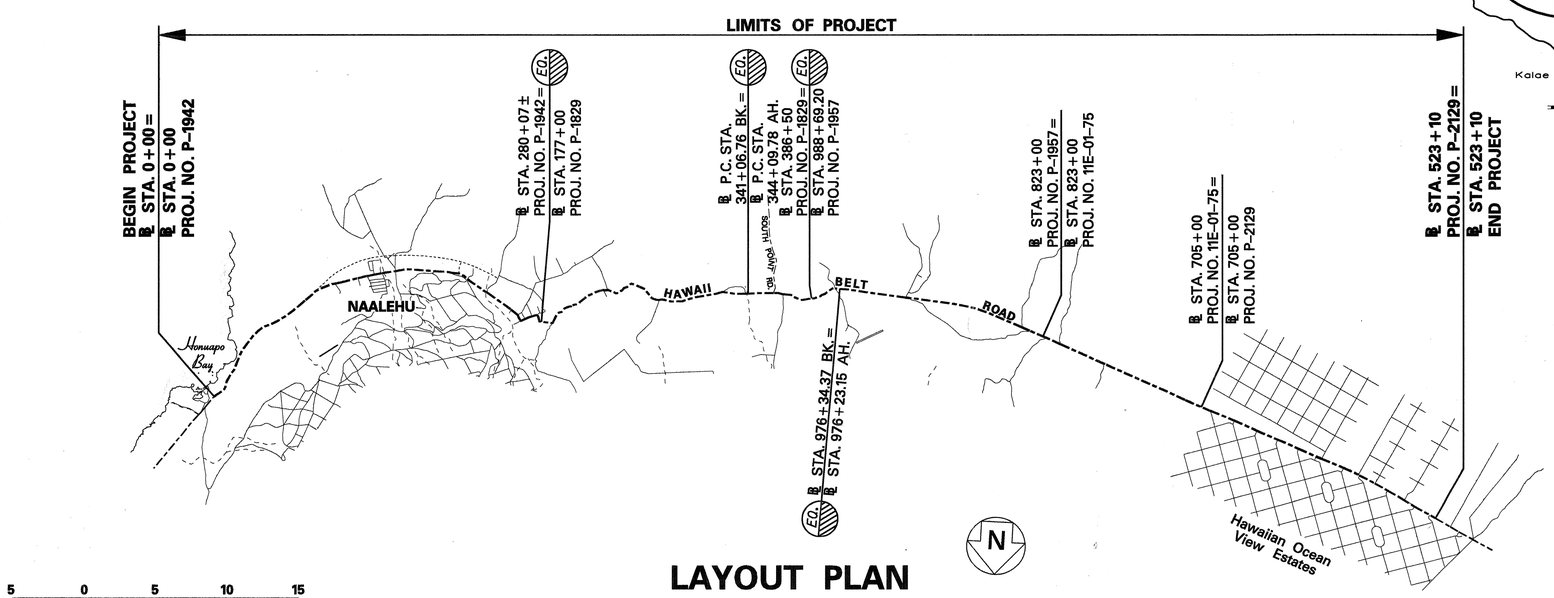

LAYOUT PLAN

HWY-DD/UNIT "A"	JULIUS B. FRONDA	587-2246	JUNE, 1993
DESIGNED BY	P. S. & E. BY	PHONE	DATE

DEPARTMENT OF TRANSPORTATION
STATE OF HAWAII

APPROVED:

T. Harano 6/2/93

FOR DIR. OF TRANSPORTATION DATE