FED. ROAD DIST. NO.	STATE	FED. AID PROJ. NO.	FISCAL YEAR	SHEET NO.	TOTAL SHEETS
HAWAII	HAW.	STP-011-2(30)	1998	4	13

PVC Sch. 80 Conduit	Cable
2"	1-2C #14

PVC Sch. 80 Conduit	Cable
2"	1-26C #14
2"	3-2C #14
2"	3-2C #14

Project No. F-011-2(2)
℄ Sta. 167+22.73 =
Project No. S-0130(2)
℄ Sta. 0+11.23

TRUE NORTH
SCALE : 1" = 20'

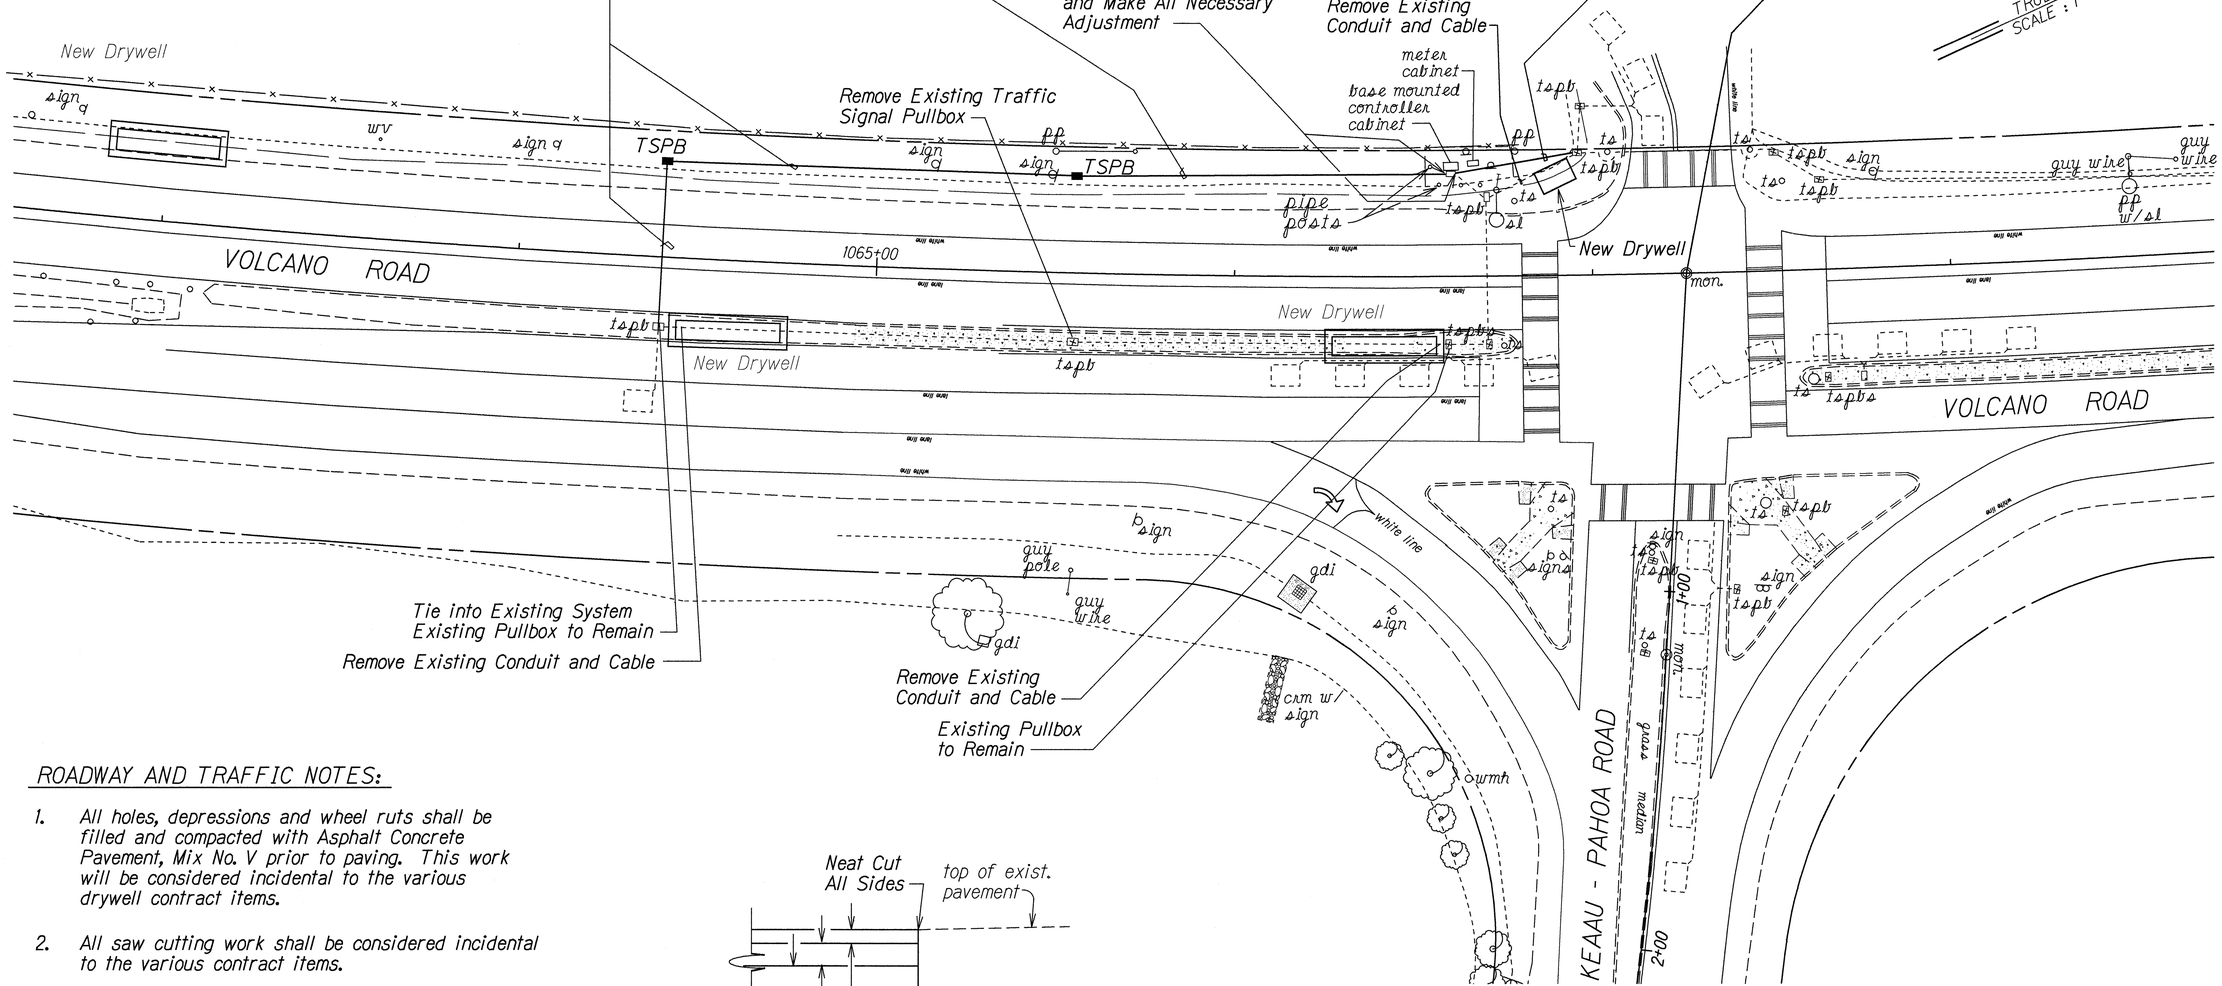

ROADWAY AND TRAFFIC NOTES:

1. All holes, depressions and wheel ruts shall be filled and compacted with Asphalt Concrete Pavement, Mix No. V prior to paving. This work will be considered incidental to the various drywell contract items.
2. All saw cutting work shall be considered incidental to the various contract items.
3. Asphalt concrete pavement, asphalt concrete base aggregate subbase shall be considered incidental to the various contract items.
4. Pavement marking removed by the project work shall be restored and considered incidental to the various contract items.
5. Removal of existing traffic conduit and wiring shall be considered incidental to the traffic signal items.

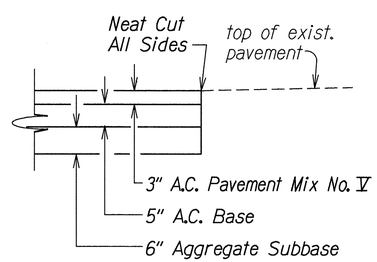

SIGNAL SYSTEM
PAVEMENT RESTORATION DETAIL
NTS

ORIGINAL PLAN	SURVEY PLOTTED BY	DATE 12-17-97
	DRAWN BY GA	
NOTE BOOK dfc/gorge No. 4/dgl	TRACED BY R. Hiranaka, J. Sawa	
	DESIGNED BY	
	QUANTITIES BY	
	CHECKED BY	

STATE OF HAWAII
DEPARTMENT OF TRANSPORTATION
HIGHWAYS DIVISION

ROADWAY PLAN

VOLCANO ROAD DRAINAGE IMPROVEMENTS
Vicinity of Keaau Town
Federal Aid Project No. STP-011-2(30)

Scale: 1"=20' Date: April, 1997

SHEET No. 1 OF 1 SHEETS