FED. ROAD DIST. NO.	STATE	FED. AID PROJ. NO.	FISCAL YEAR	SHEET NO.	TOTAL SHEETS
HAWAII	HAW.	BR-0100(58)	1998	12	16

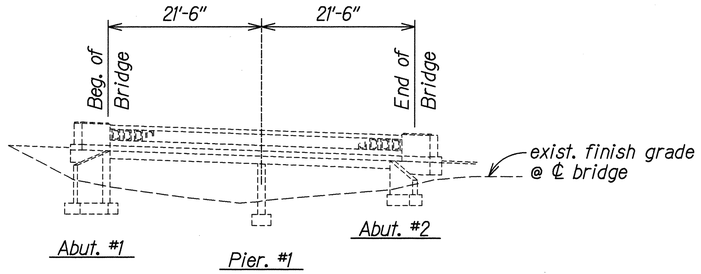

ELEVATION
Scale: 1" = 10'-0"

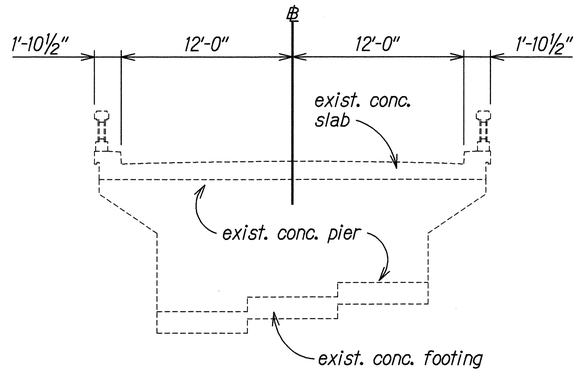

SECTION AT PIER
Scale: 1" = 5'-0"

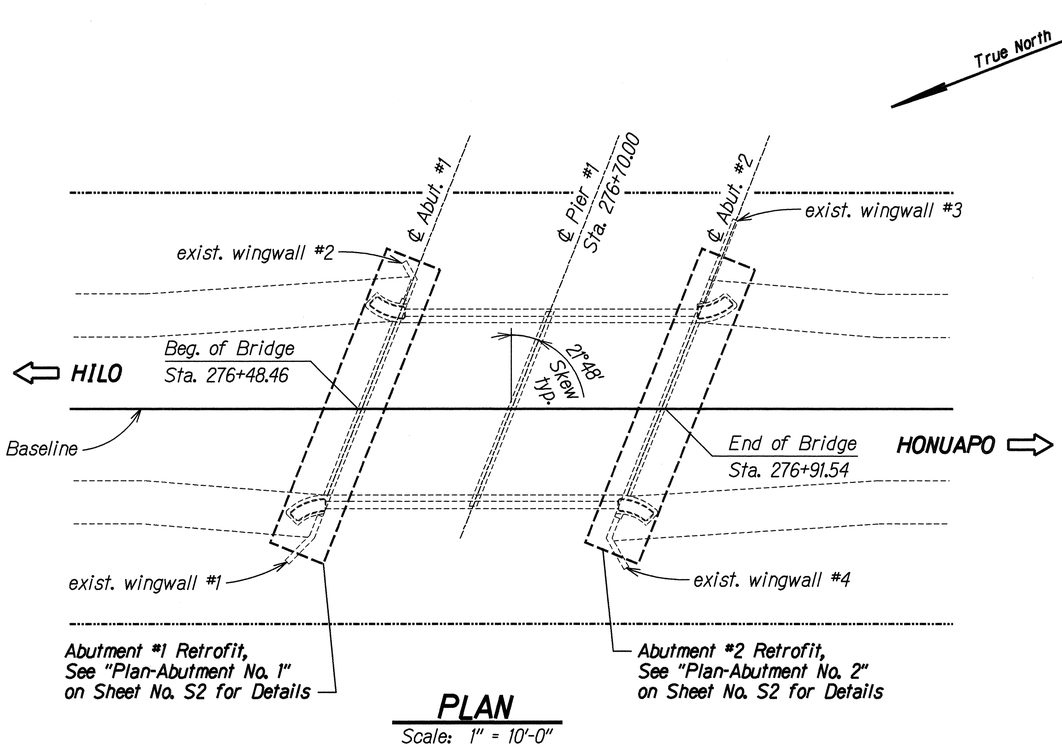

PLAN
Scale: 1" = 10'-0"

ESTIMATED QUANTITIES

ITEM NO.	ITEM	QUANTITY	UNIT
653.1004	Drilling Holes and Installing Dowel Reinforcing Bars	44	Ea.

ORIGINAL PLAN	DATE
SURVEY PLOTTED BY	MAY 1997
DRAWN BY JVB	MAY 1997
TRACED BY CKO	MAY 1997
DESIGNED BY CKO	MAY 1997
QUANTITIES BY CKO	MAY 1997
CHECKED BY JPM	MAY 1997
NOTE BOOK	
No.	

GREGG KIMO OKAMITSU
LICENSED PROFESSIONAL ENGINEER
No. 8529-S
HAWAII, U.S.A.

THIS WORK WAS PREPARED BY ME OR UNDER MY SUPERVISION

SIGNATURE

STATE OF HAWAII
DEPARTMENT OF TRANSPORTATION
HIGHWAYS DIVISION

PAAUAU BRIDGE

PLAN, ELEVATION, SECTION AND ESTIMATED QUANTITIES

SEISMIC RETROFIT OF VARIOUS BRIDGES
VICINITY OF PUNALUU
Fed. Aid Project No. BR-0100(58)

Scale: As Noted Date: Sept. 1997

SHEET No. S9 OF 16 SHEETS