FED. ROAD DIST. NO.	STATE	FED. AID PROJ. NO.	FISCAL YEAR	SHEET NO.	TOTAL SHEETS
HAWAII	HAW.	ER-12(3)	2002	41	107

PAVEMENT MARKING SUMMARY	
DESCRIPTION	QUANTITY
Pavement Markers	
Type C	54 Ea.
Type D	55 Ea.
Tape – Type I or Thermoplastic Extrusion Double 4-inch Pavement Stripe (Yellow)	1,026 L.F.
Tape – Type II or Thermoplastic Extrusion 8-inch Pavement Stripe (White)	2,144 L.F.
Tape – Type III or Thermoplastic Extrusion	
4-inch Pavement Stripe (Yellow)	15 L.F.
12-inch Pavement Stripe (White)	23 L.F.

REFLECTOR MARKER SUMMARY	
TYPE	WITH FLEXIBLE POST
OM II	83

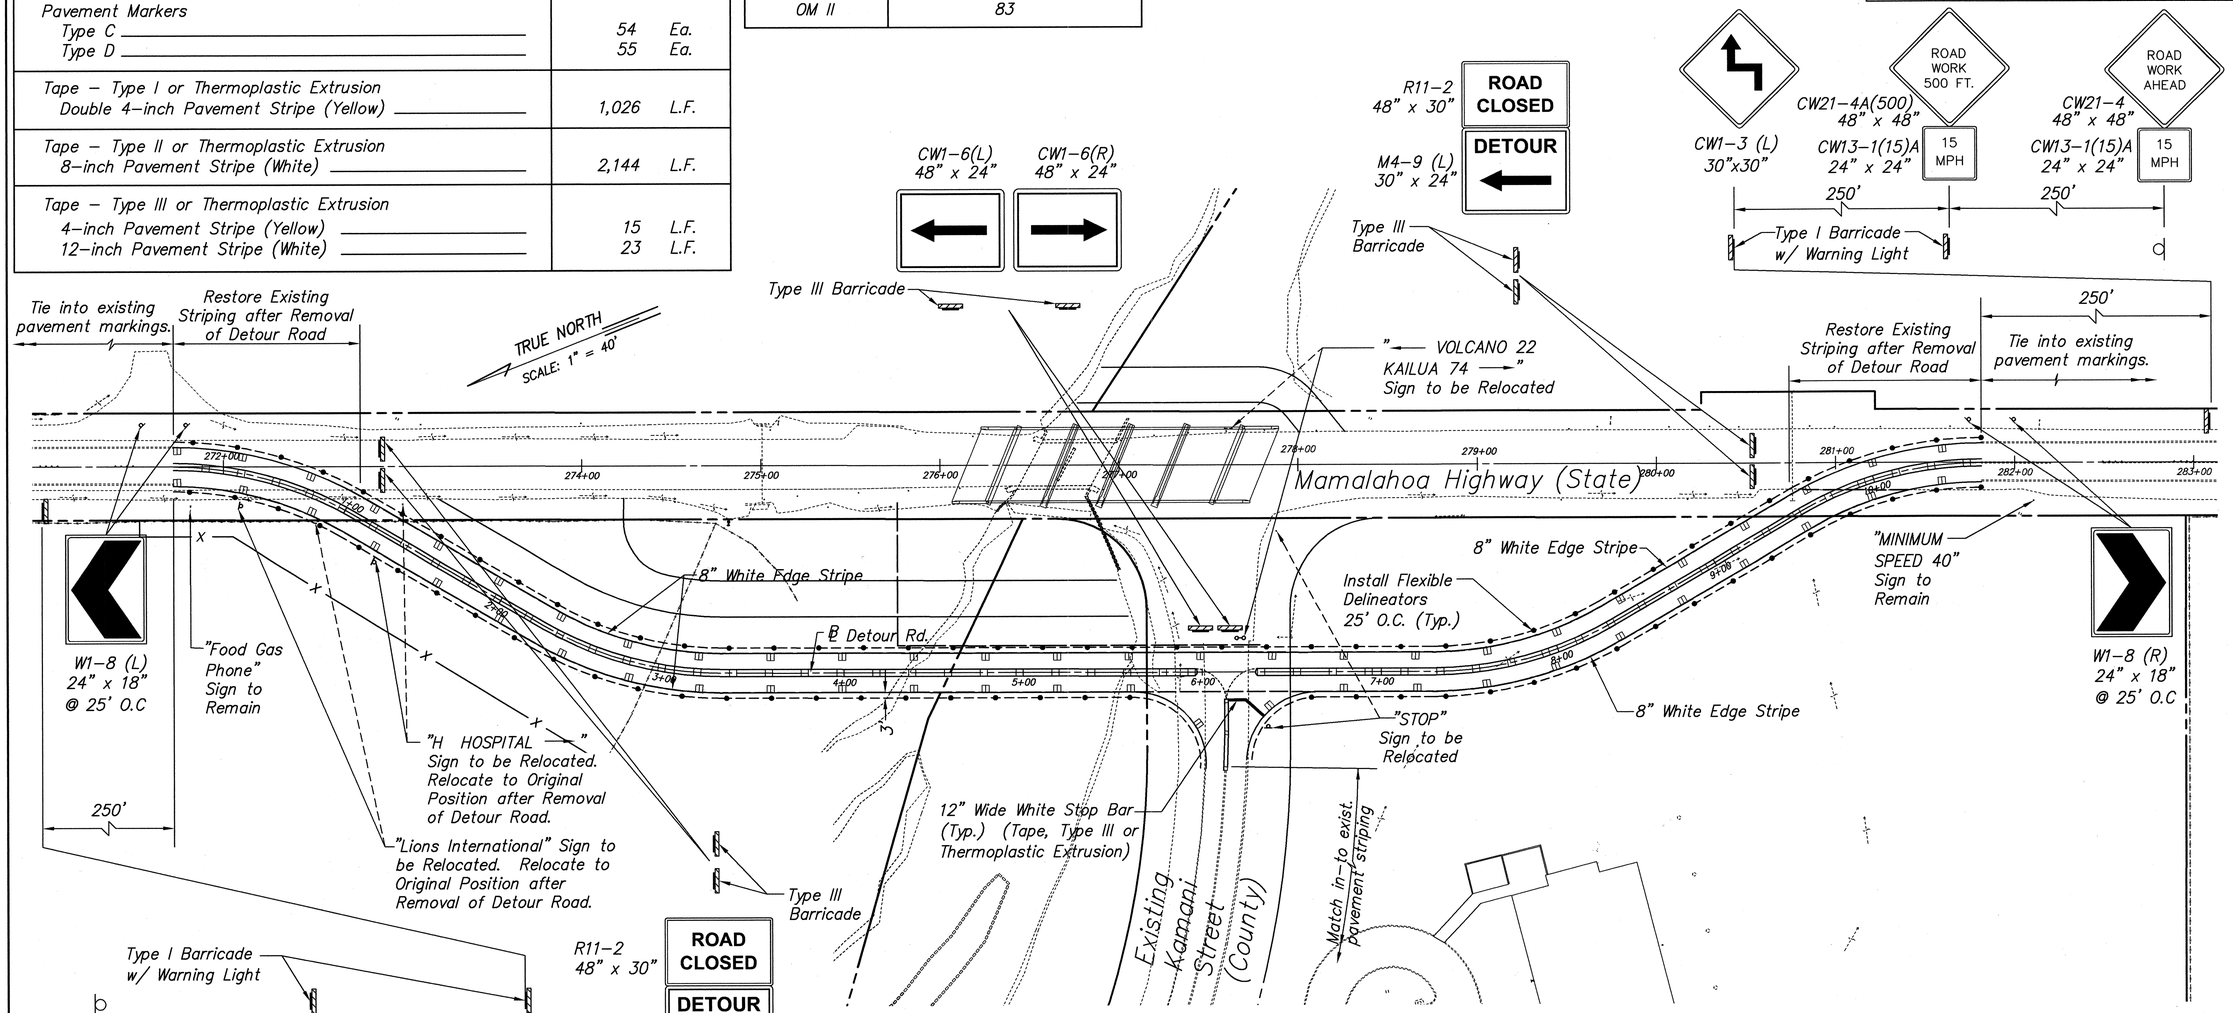

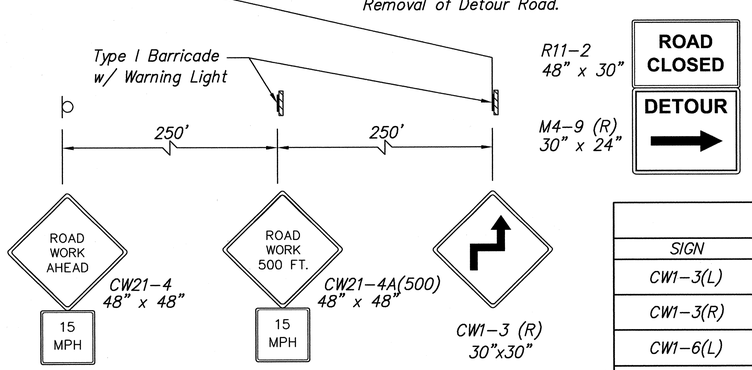

STRIPING PLAN & PAVEMENT MARKING

SCALE: 1" = 40'

TRAFFIC SIGN SUMMARY			
SIGN	QUANTITY	SIGN	QUANTITY
CW1-3(L)	1	CW13-1(15)A	4
CW1-3(R)	1	CW21-4A	2
CW1-6(L)	1	CW21-4A(500)	2
CW1-6(R)	1	M4-9(R)	2
CW1-8(L)	2	M4-9(R)	2
CW1-8(R)	2	R11-2	4

BARRICADE SUMMARY	
TYPE	QUANTITY
TYPE I	4
TYPE III	6

40 0 40 80

SCALE: 1" = 40'

NOTES:

1. Signing and striping for Detour Road shall be considered incidental to Traffic Control.
2. Relocation of signs shall be paid under Item 621.9000 – Relocation of Existing Sign, with Post.

BARRY K. MURANAKA LICENSED PROFESSIONAL ENGINEER No.8418-C HAWAII, U.S.A.

THIS WORK WAS PREPARED BY ME OR UNDER MY SUPERVISION

STATE OF HAWAII
DEPARTMENT OF TRANSPORTATION
HIGHWAYS DIVISION

DETOUR ROAD – SIGNING

STRIPING & PAVEMENT MARKING PLANS

MAMALAHOA HIGHWAY

EMERGENCY REPLACEMENT OF PAAUAU STREAM BRIDGE, IMPROVEMENTS AT KAMANI STREET, AND REHABILITATION OF VARIOUS BRIDGES
FEDERAL AID PROJECT NO. ER-12(3)

Scale: As shown Date: Jan. 2002

SHEET NO. 1 OF 1 SHEETS

PREFIX:G:\Kai00-01\ACAD\
FILE:KAI033.dwg
BEGIN: 12/26/00
SCALE: 1=1

P.M.: BKM
CURRENT OPR: mkf
PREV OPR:
CURRENT TIME: Mar 26, 2002 – 12:50pm
LAST SAVED BY:
LAST MODIFIED: Mon, 07 Jan 2002 – 12:56pm

111.5'

ORIGINAL PLAN | NOTEBOOK No. | SURVEY PLOTTED BY | DRAWN BY | TRACED BY | DESIGNED BY | QUANTITIES BY | CHECKED BY | DATE