FED. ROAD DIST. NO.	STATE	PROJECT NO.	FISCAL YEAR	SHEET NO.	TOTAL SHEETS
Hawaii	Haw	NRH 14F	1934	1	43

INDEX TO DRAWINGS	
SHEET NO	DESCRIPTION
1	Title Sheet
2	Typical Road Sections
3-4	Plan and Profile Sheets
5-6	Standard Detail Sheets
7	Culvert Details
8-36A	Bridge Details
37-43	Cross Sections

TERRITORY OF HAWAII
TERRITORIAL HIGHWAY DEPARTMENT
HONOLULU T. H.

PLANS OF
HAWAII BELT ROAD
U.S. PUBLIC WORKS PROJECT NO. N.R.H. 14 F
DISTRICT OF HAMAKUA
ISLAND OF HAWAII

CONVENTIONAL SIGNS

- Existing Fence
- Existing Stonewall Fence
- Existing Road
- Center Line
- Culverts
- Bridges
- Railroad Track

SCALES

PLAN.		1 INCH = 100 FEET
PROFILE	HOR.	1 INCH = 100 FEET
	VERT.	1 INCH = 10 FEET
CROSS SECTIONS		1 INCH = 10 FEET

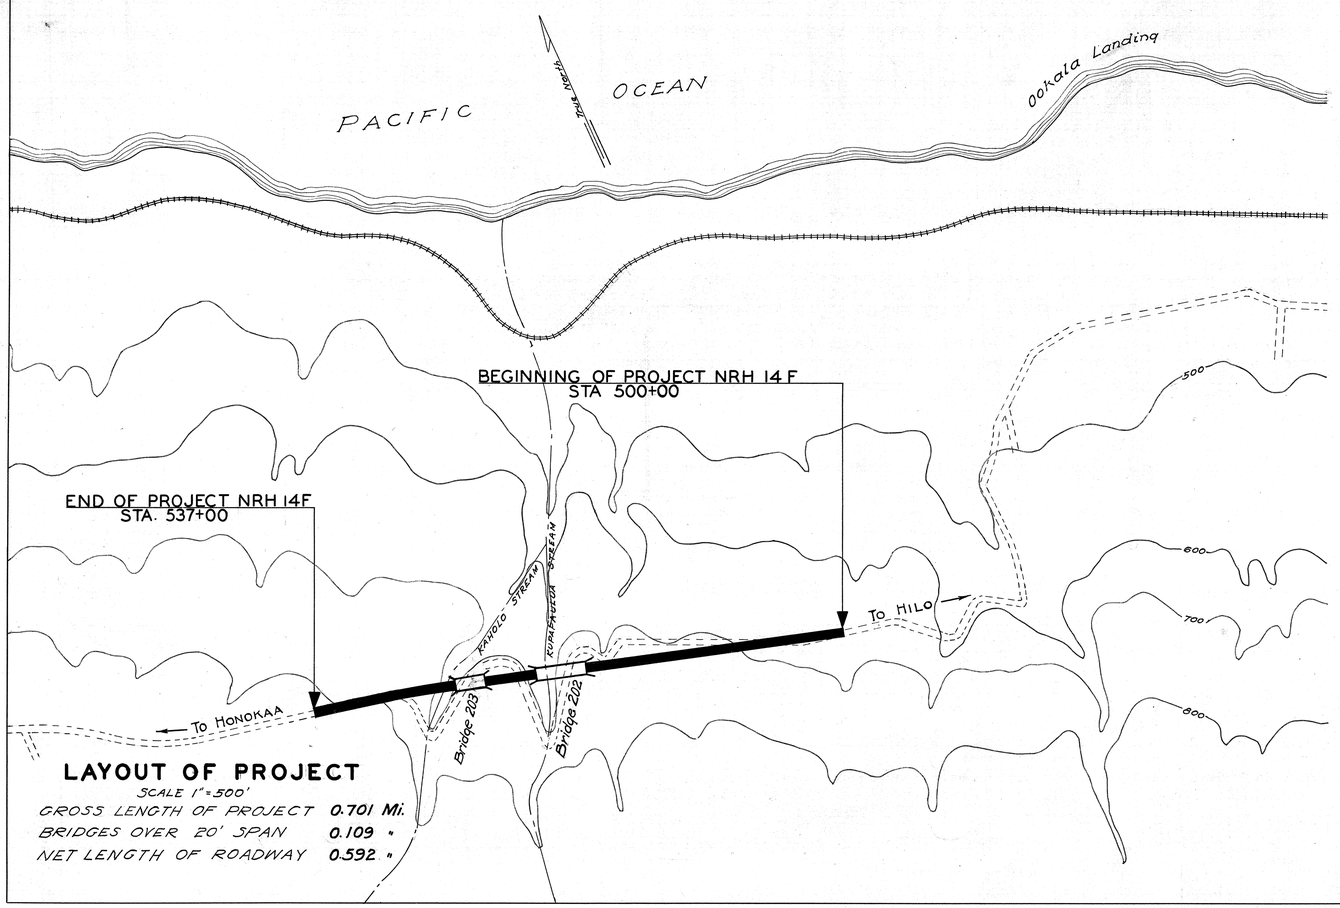

LAYOUT OF PROJECT
SCALE 1" = 500'

GROSS LENGTH OF PROJECT	0.701 Mi.
BRIDGES OVER 20' SPAN	0.109 "
NET LENGTH OF ROADWAY	0.592 "

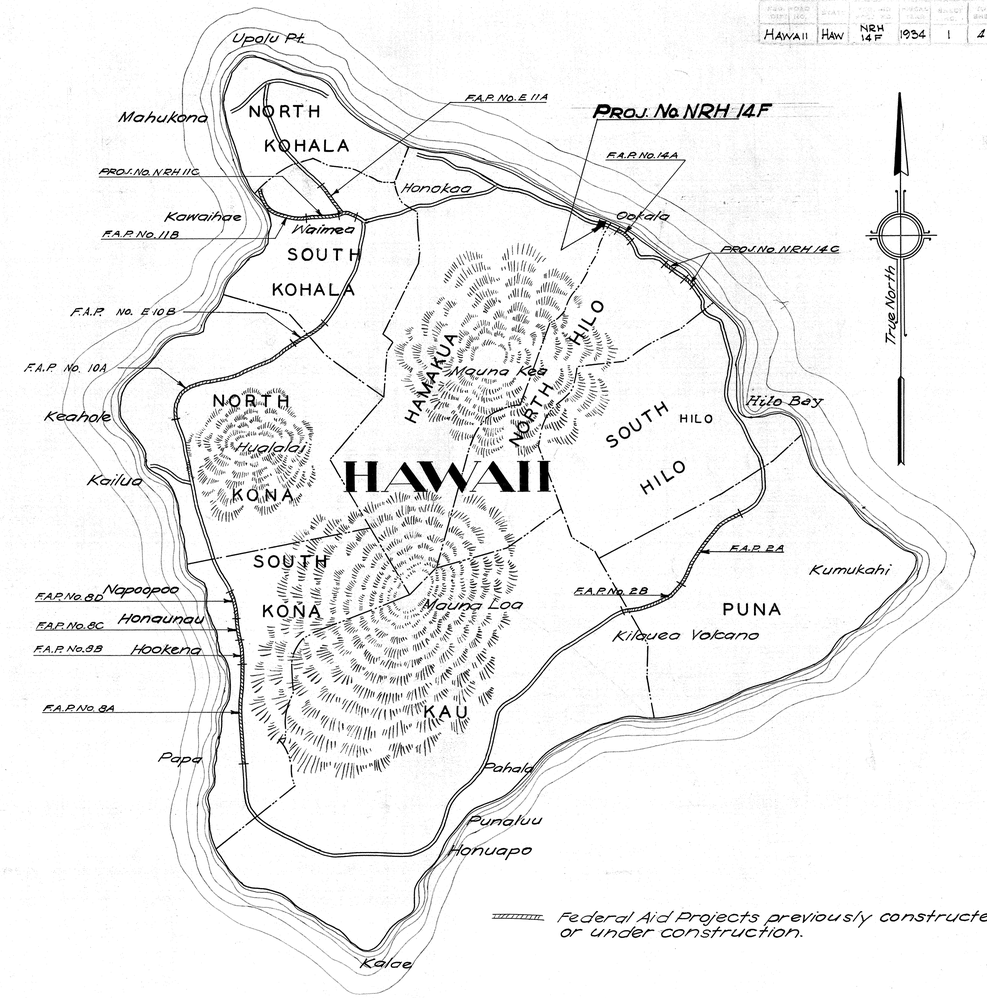

Federal Aid Projects previously constructed or under construction.

RECOMMENDED FOR APPROVAL
E. S. Wheeler. 5·10·34.
PRINCIPAL HIGHWAY ENGINEER, Bu. of Pub. Rds.

RECOMMENDED FOR APPROVAL
CHIEF ENGINEER, Bureau of Public Roads

APPROVED
Lyman H. Bigelow.
TERRITORIAL HIGHWAY ENGINEER

APPROVED
CHIEF, Bureau of Public Roads

C.C.H.		Mar. 1934
C.C.H.		"
J.C.M.		Apr. 1934

4316.1