FED. ROAD DIST. NO.	STATE	FED. AID PROJ. NO.	FISCAL YEAR	SHEET NO.	TOTAL SHEETS
HAWAII	HAW	14H	1935	3	20

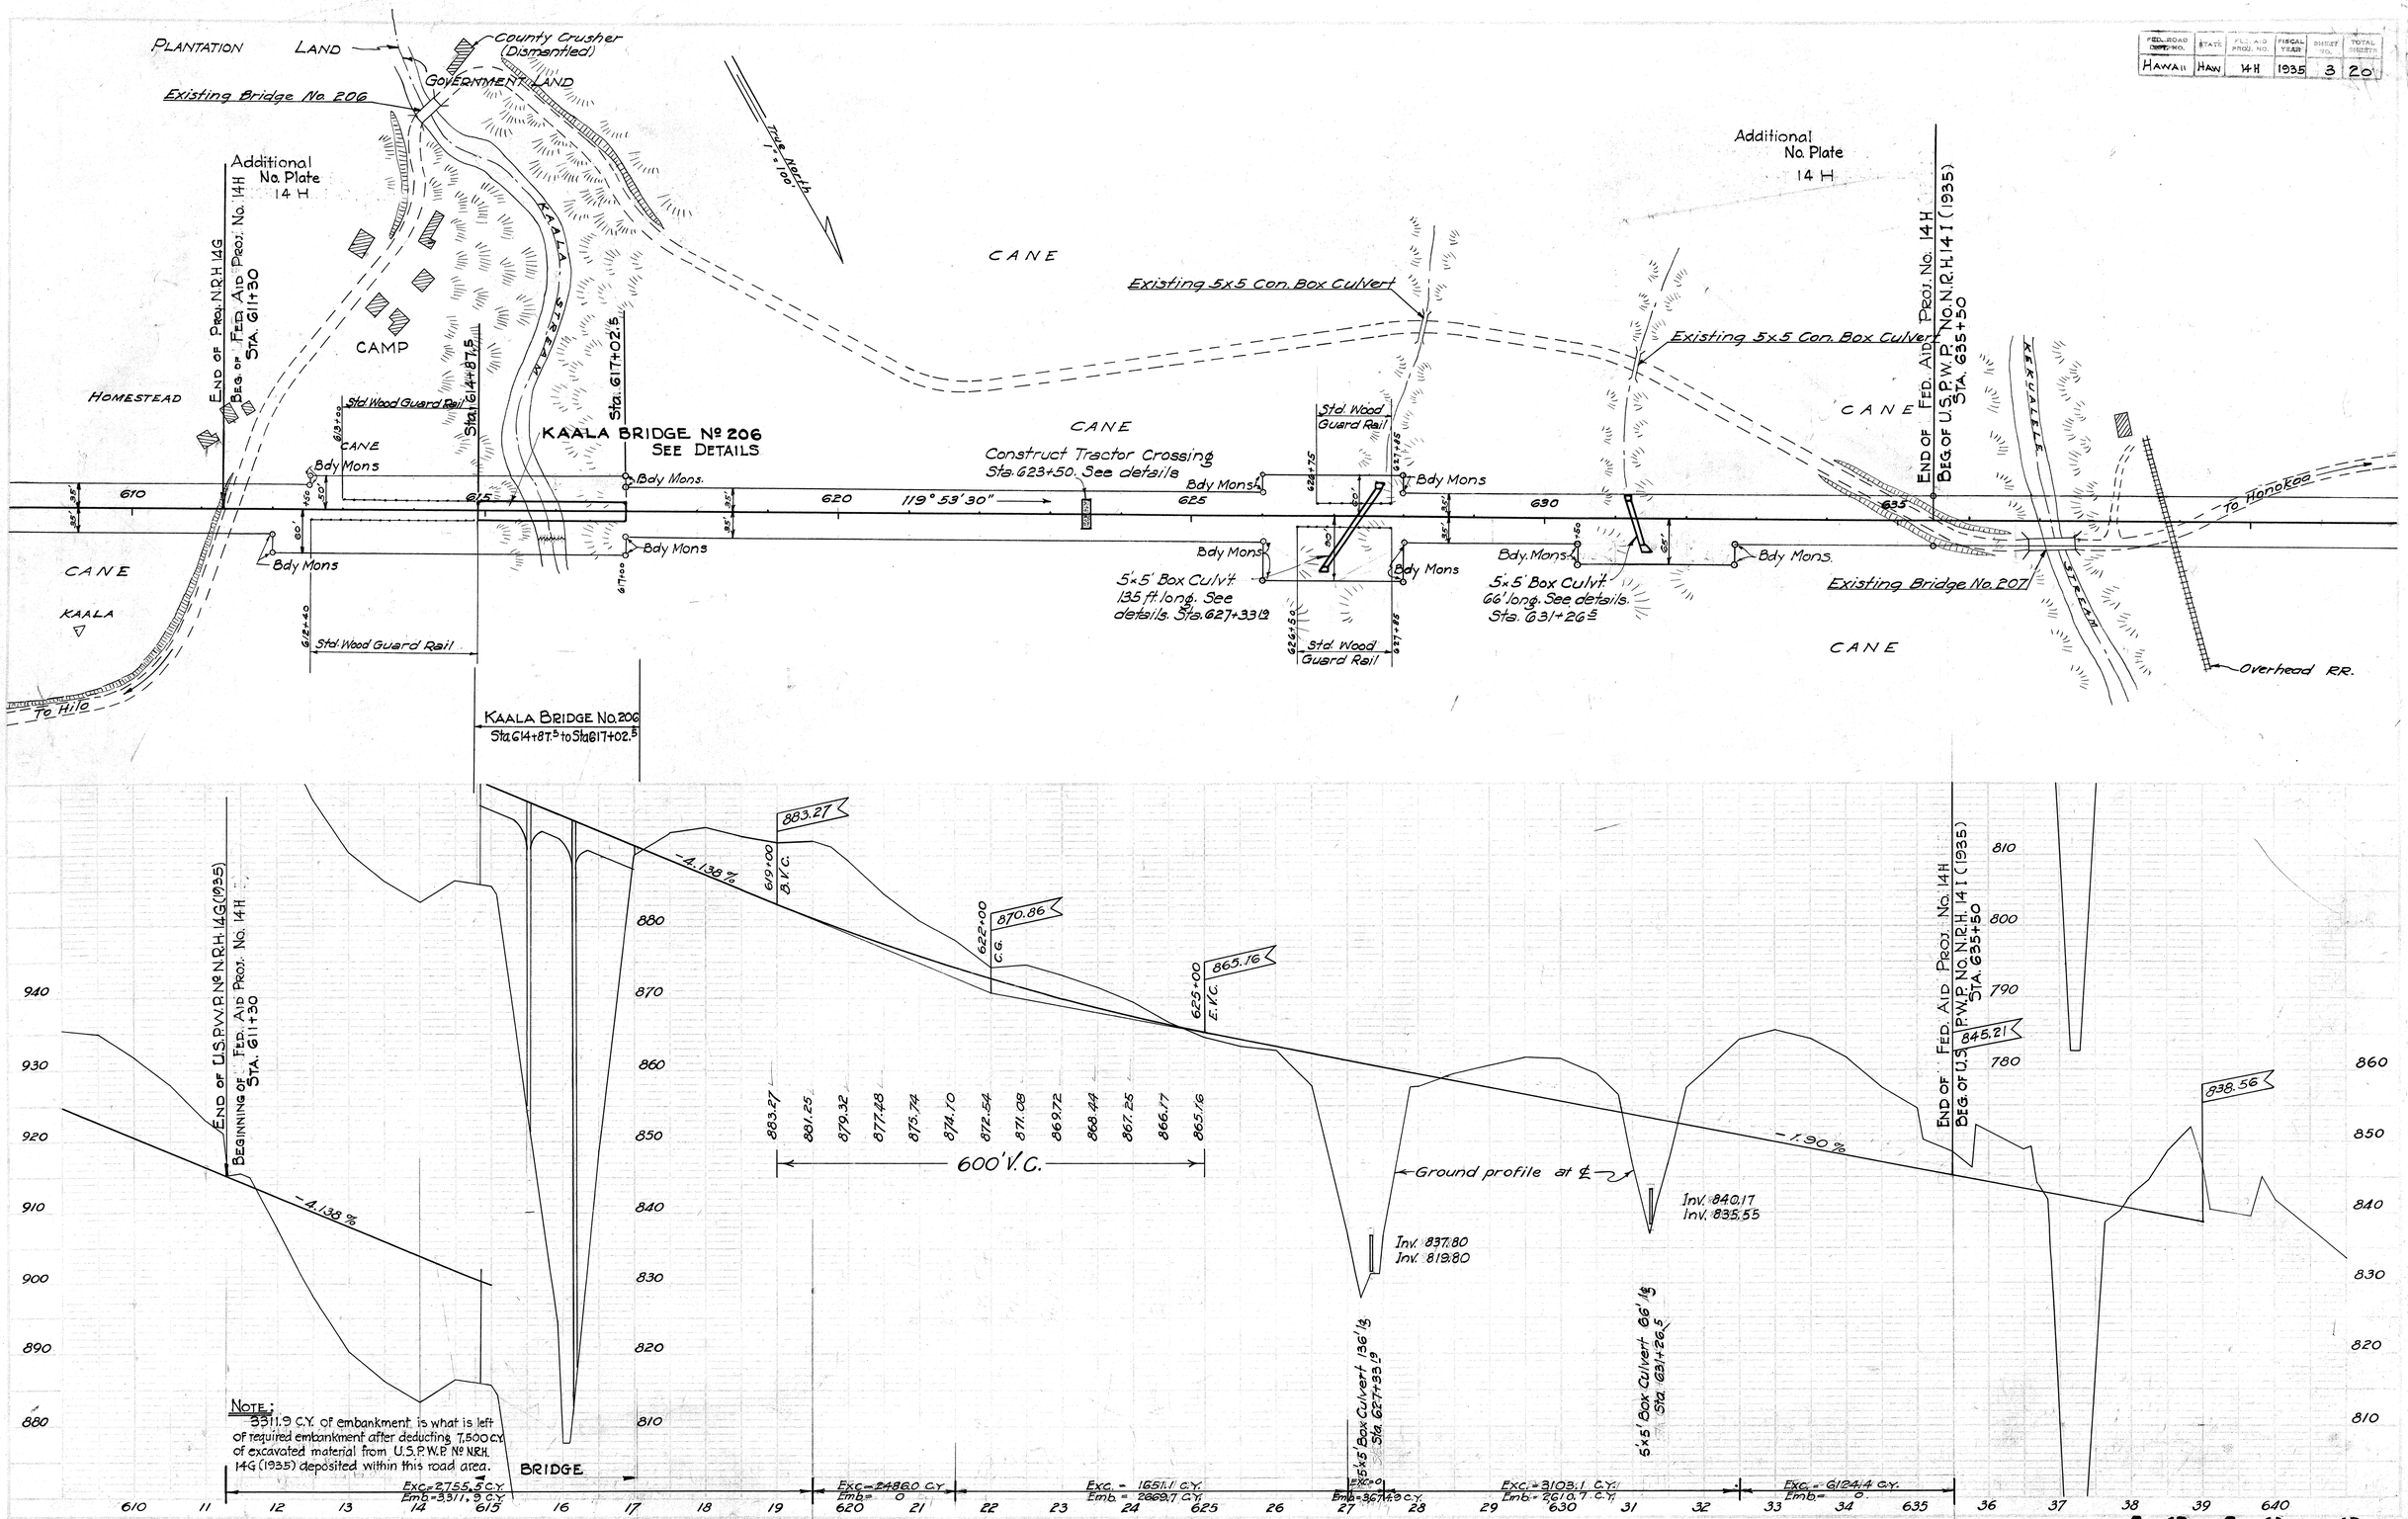

NOTE:
3311.9 C.Y. of embankment is what is left of required embankment after deducting 7,500 C.Y. of excavated material from U.S.P.W.P. Nº N.R.H. 14G (1935) deposited within this road area.

4340.3