FED. ROAD DIST. NO.	STATE	FED. AID PROJ. NO.	FISCAL YEAR	SHEET NO.	TOTAL SHEETS
HAWAII	HAW.	W.P.G.H 14-E	1936	10	31

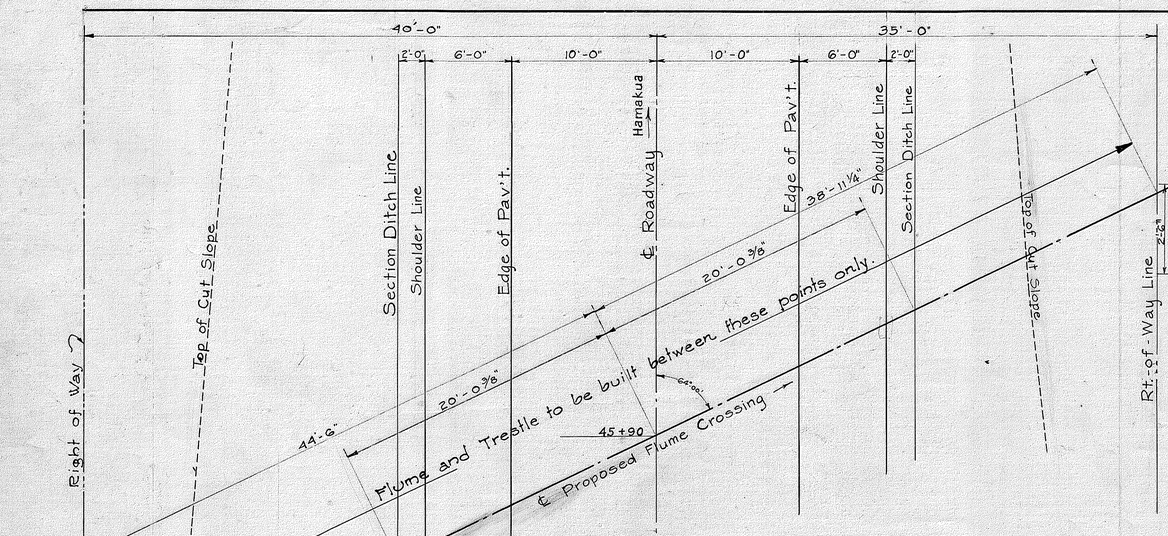

GENERAL LOCATION
1"= 5'-0"

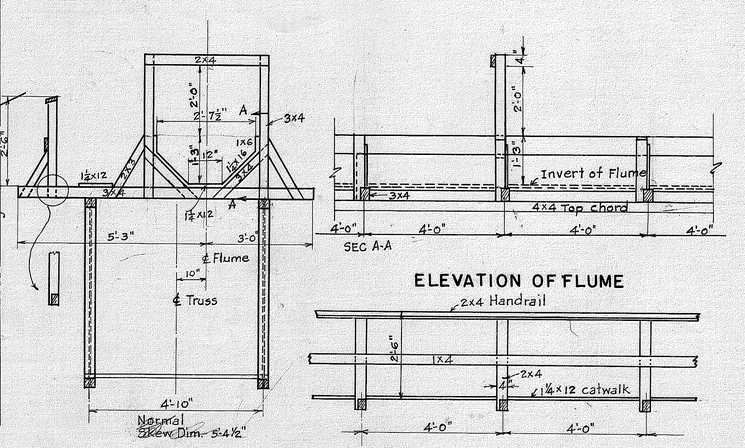

TYPICAL SECTION A-A
½"= 1 Ft.

ELEVATION OF FLUME

ELEVATION OF RAILING
½"= 1 Ft.

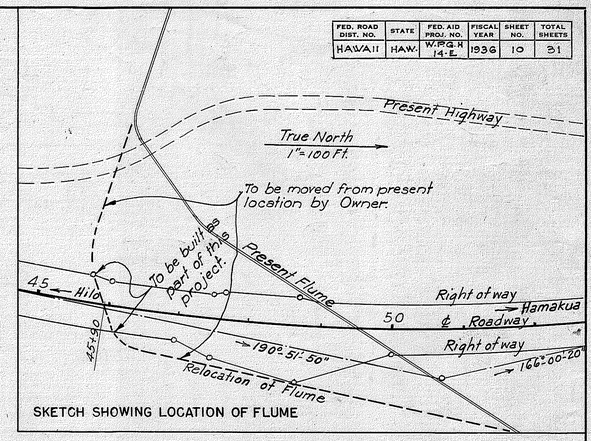

SKETCH SHOWING LOCATION OF FLUME

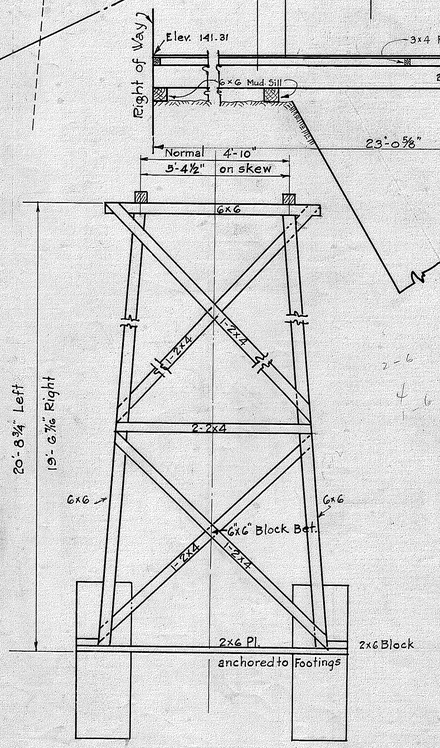

DETAIL OF BENT
⅜"= 1Ft.

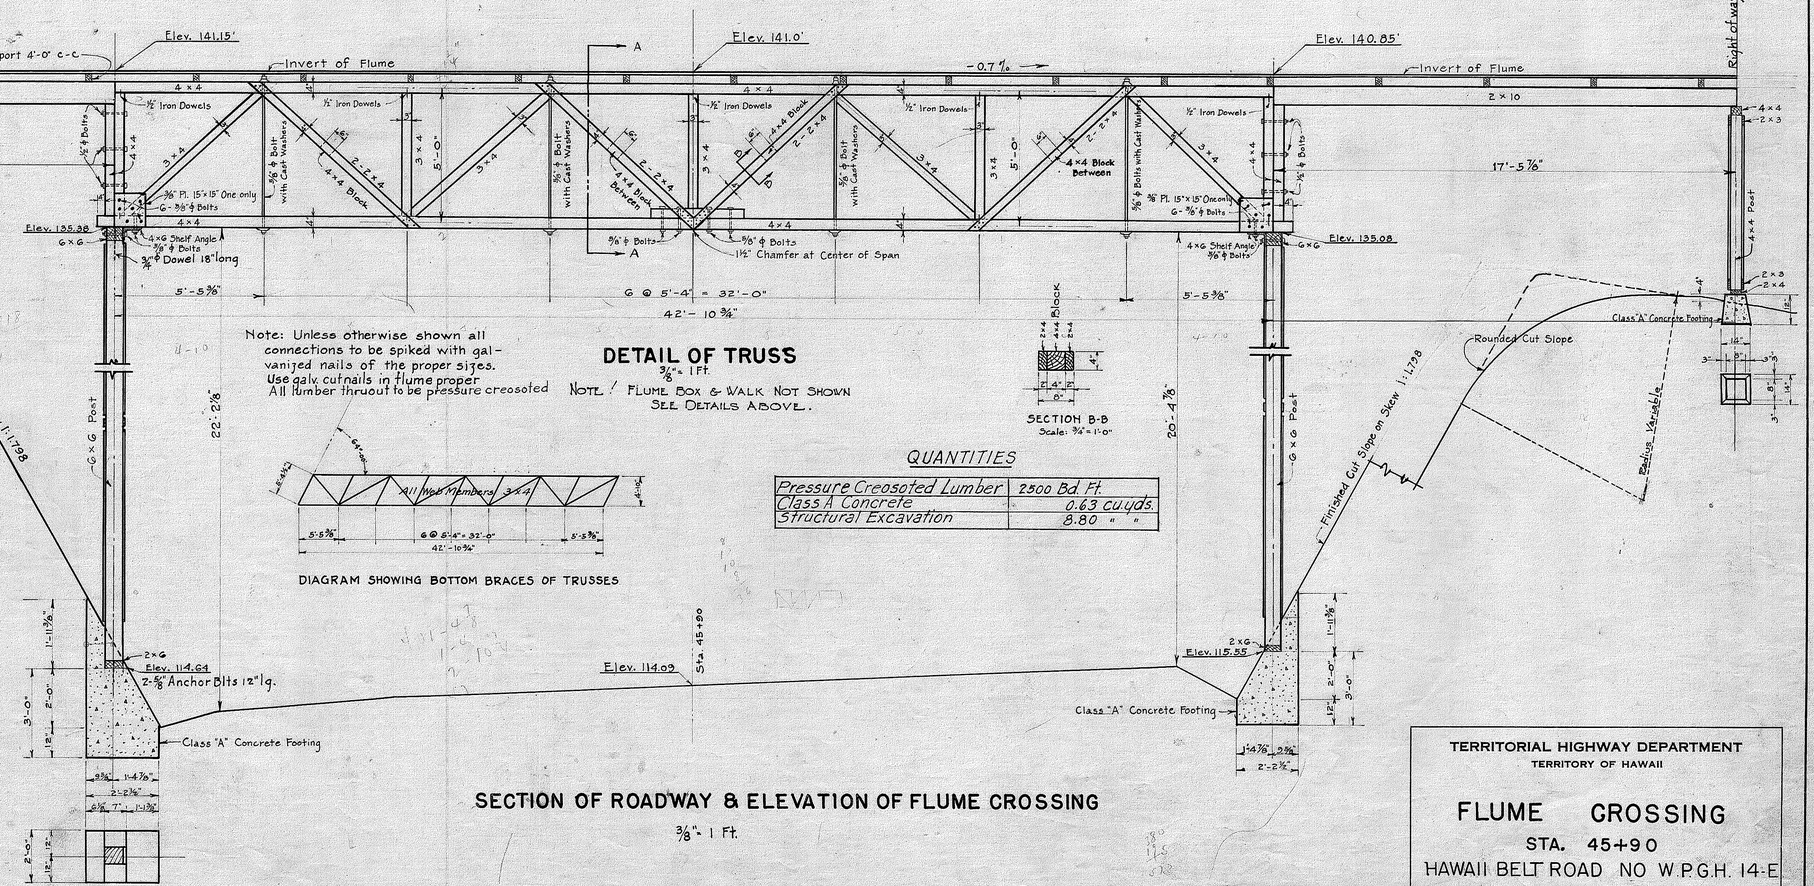

SECTION OF ROADWAY & ELEVATION OF FLUME CROSSING
⅜"= 1 Ft.

Note: Unless otherwise shown all connections to be spiked with galvanized nails of the proper sizes. Use galv. cutnails in flume proper. All lumber thruout to be pressure creosoted

DETAIL OF TRUSS
⅜"= 1Ft.

NOTE! FLUME, BOX & WALK NOT SHOWN SEE DETAILS ABOVE.

DIAGRAM SHOWING BOTTOM BRACES OF TRUSSES

SECTION B-B
Scale: ¾"= 1'-0"

QUANTITIES

Pressure Creosoted Lumber	2500 Bd. Ft.
Class A Concrete	0.63 cu.yds.
Structural Excavation	8.80 " "

ORIGINAL PLAN		
	SURVEY PLOTTED BY	H.F.C.
	DESIGNED BY	J.O.Y
	DRAWN BY	J.O.Y
NOTE BOOK	TRACED BY	C.T.L
	QUANTITIES BY	J.O.Y
No.	CHECKED BY	J.O.Y
	DATE	Dec. 35

TERRITORIAL HIGHWAY DEPARTMENT
TERRITORY OF HAWAII

FLUME CROSSING
STA. 45+90
HAWAII BELT ROAD NO W.P.G.H. 14-E
DEC. 1935

SHEET Nº OF SHEETS

4356.10

PRINTED ON FAIRMOUNT TRACING CLOTH K & E CO., N.Y.