

FED. ROAD DIST. NO.	STATE	FED. AID PROJ. NO.	FISCAL YEAR	SHEET NO.	TOTAL SHEETS
HAWAII	HAW	26-B(1)	1939	2	14





REVISED ~ 4/27/39
REVISED ~ 6/6/39

FED. ROAD DIST. NO.	STATE	FED. AID PROJ. NO.	FISCAL YEAR	SHEET NO.	TOTAL SHEETS
HAWAII	HAW	26 A	1938	2	51

FED. ROAD DIST. NO.	STATE	FED. AID PROJ. NO.	FISCAL YEAR	SHEET NO.	TOTAL SHEETS
HAWAII	HAW	26 A	1938	2	16

Note: Tops of cut slopes are to be rounded as shown at the places indicated by the Engineer. Where cut slopes measure less than 5 ft. the 5 ft. tangent shown in the rounding of cuts shall be changed to correspond with depth of cut. Rounded tops of cuts are paid for by their length as per specifications. Materials excavated in this shaded area shall not be included for payment under the items of excavation and overhaul.

Note: In cut sections the shoulder and cutters shall be formed to the dimensions and slopes required and then the edge of the shoulders rounded off evenly as shown at no particular radius. This work shall be considered incidental to "Unclassified Excavation."

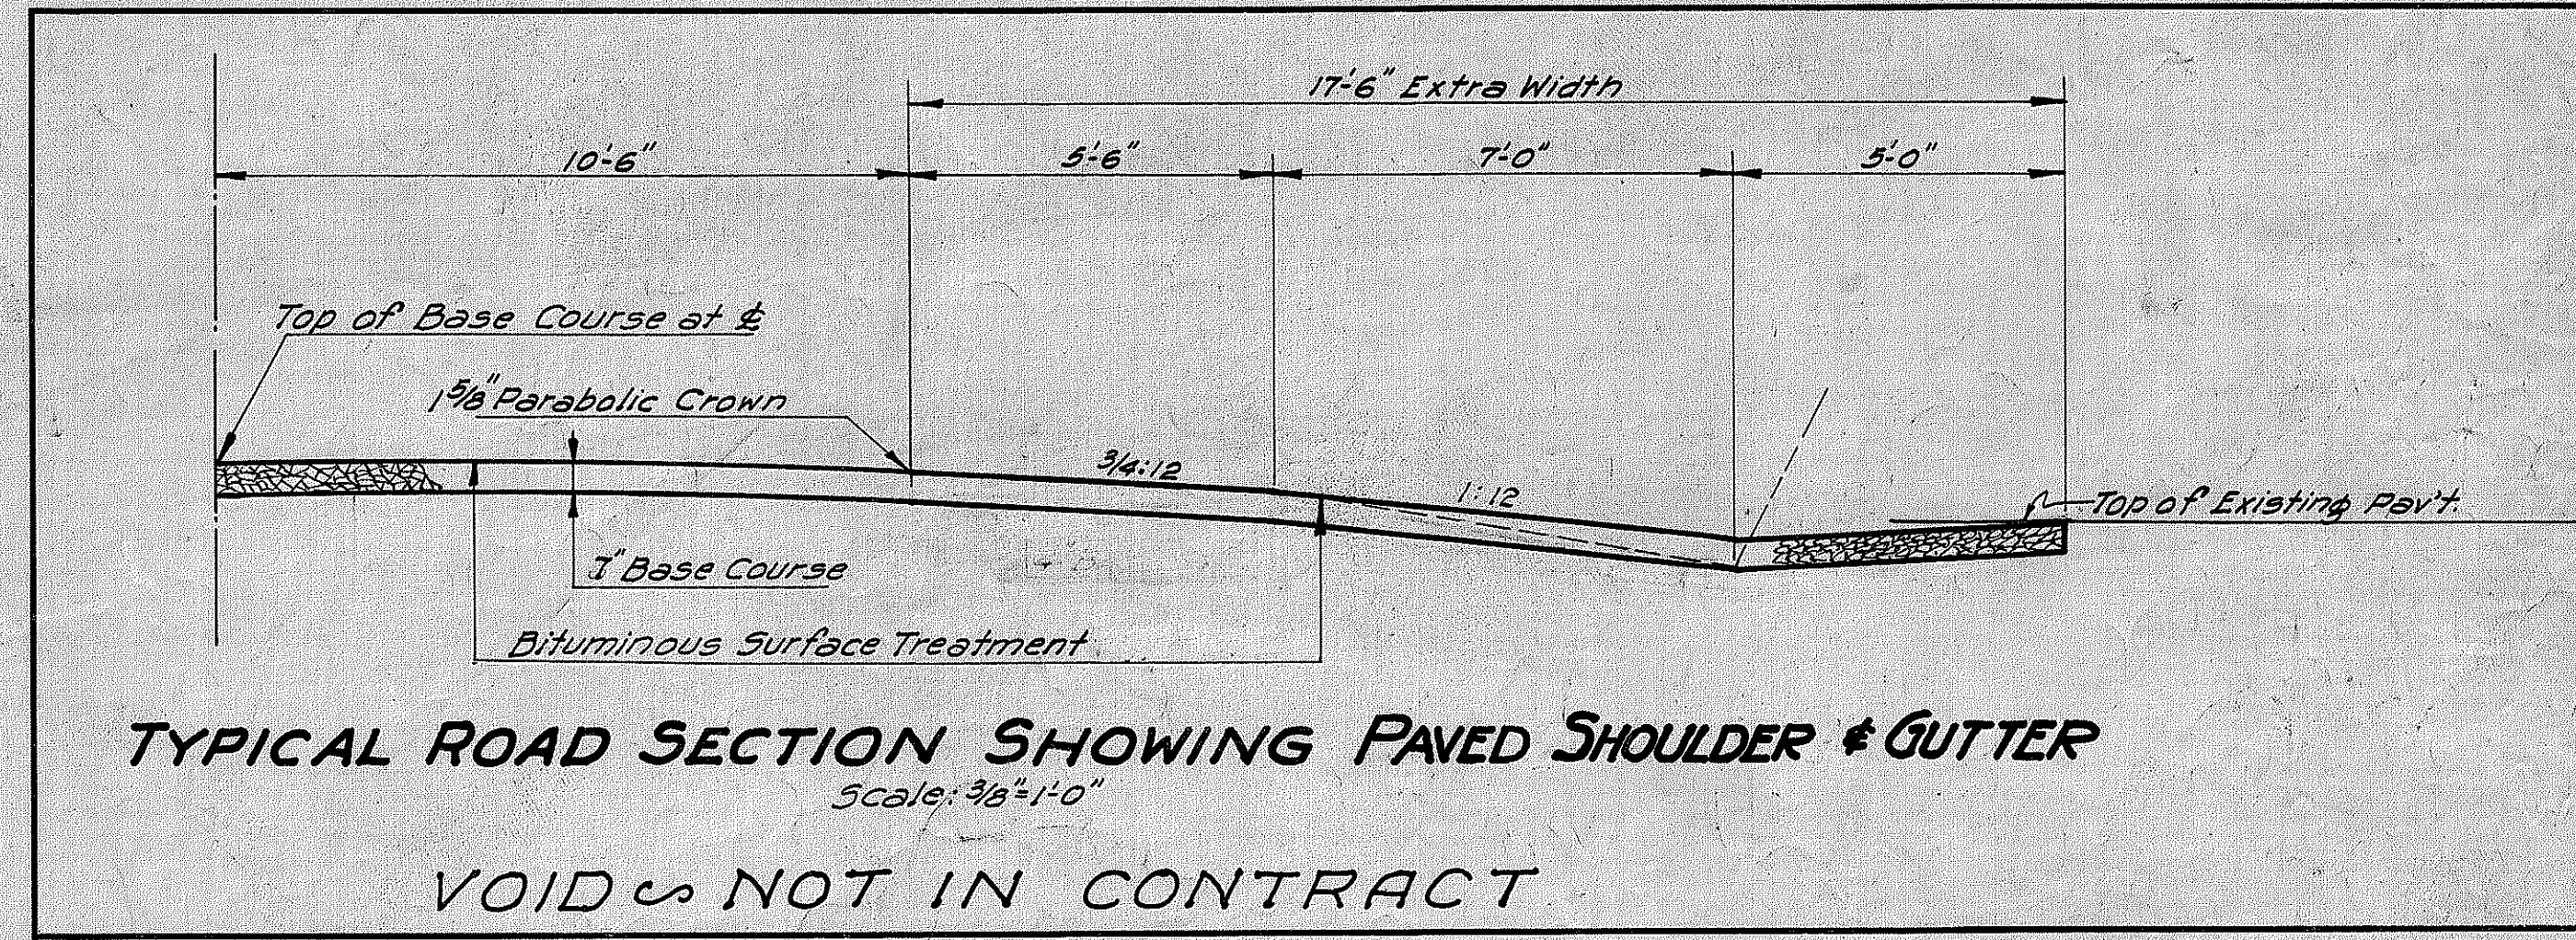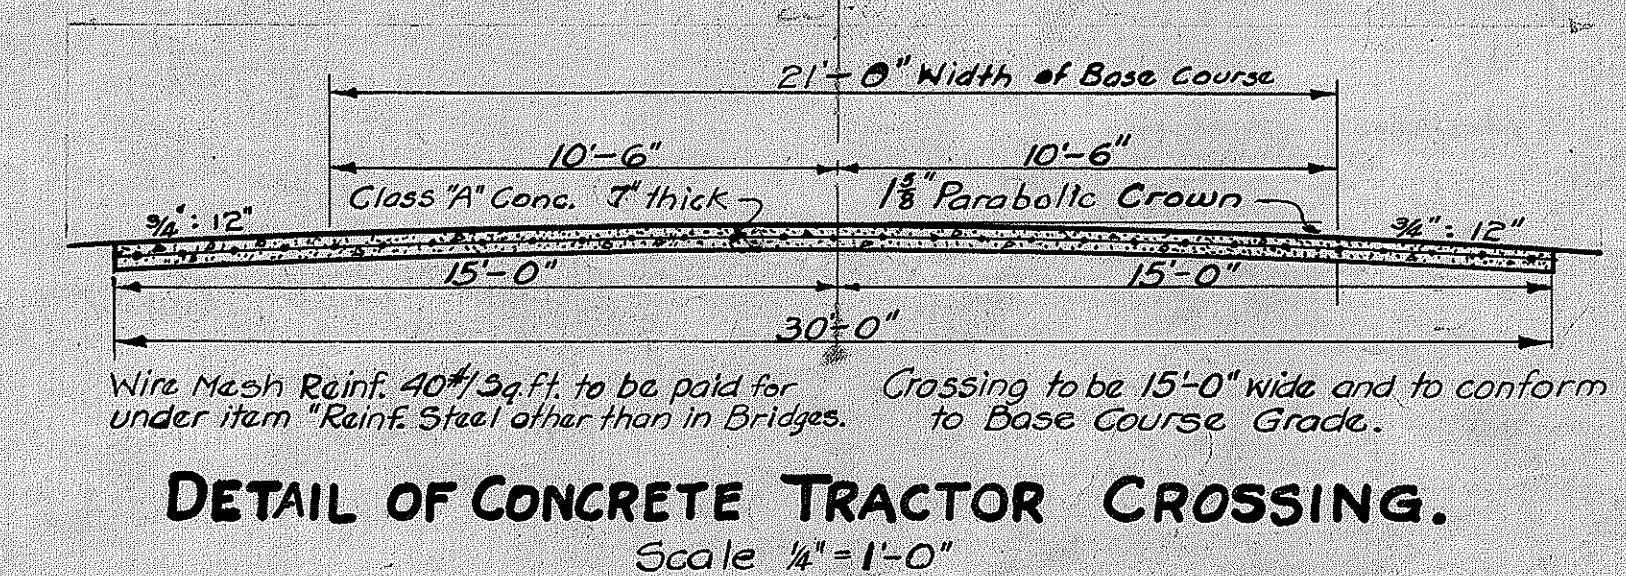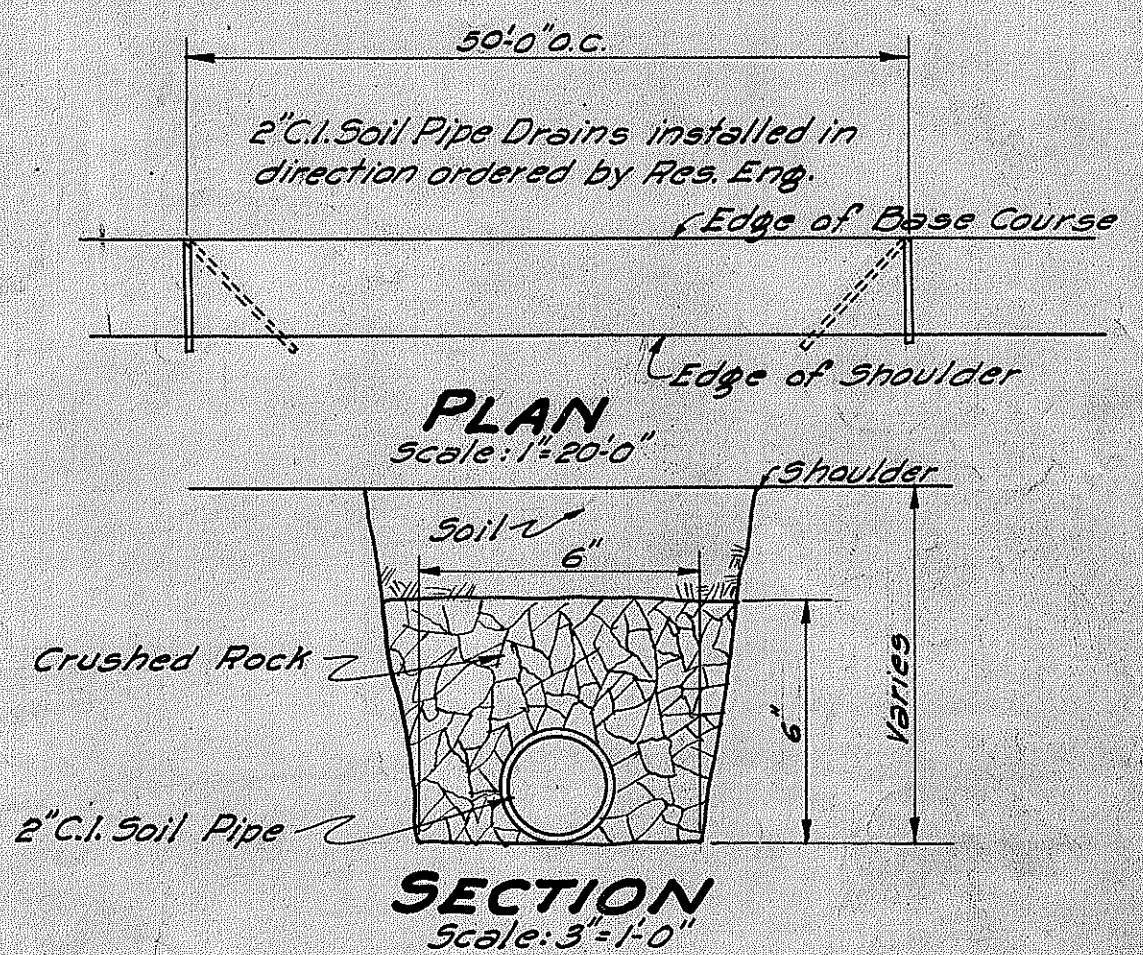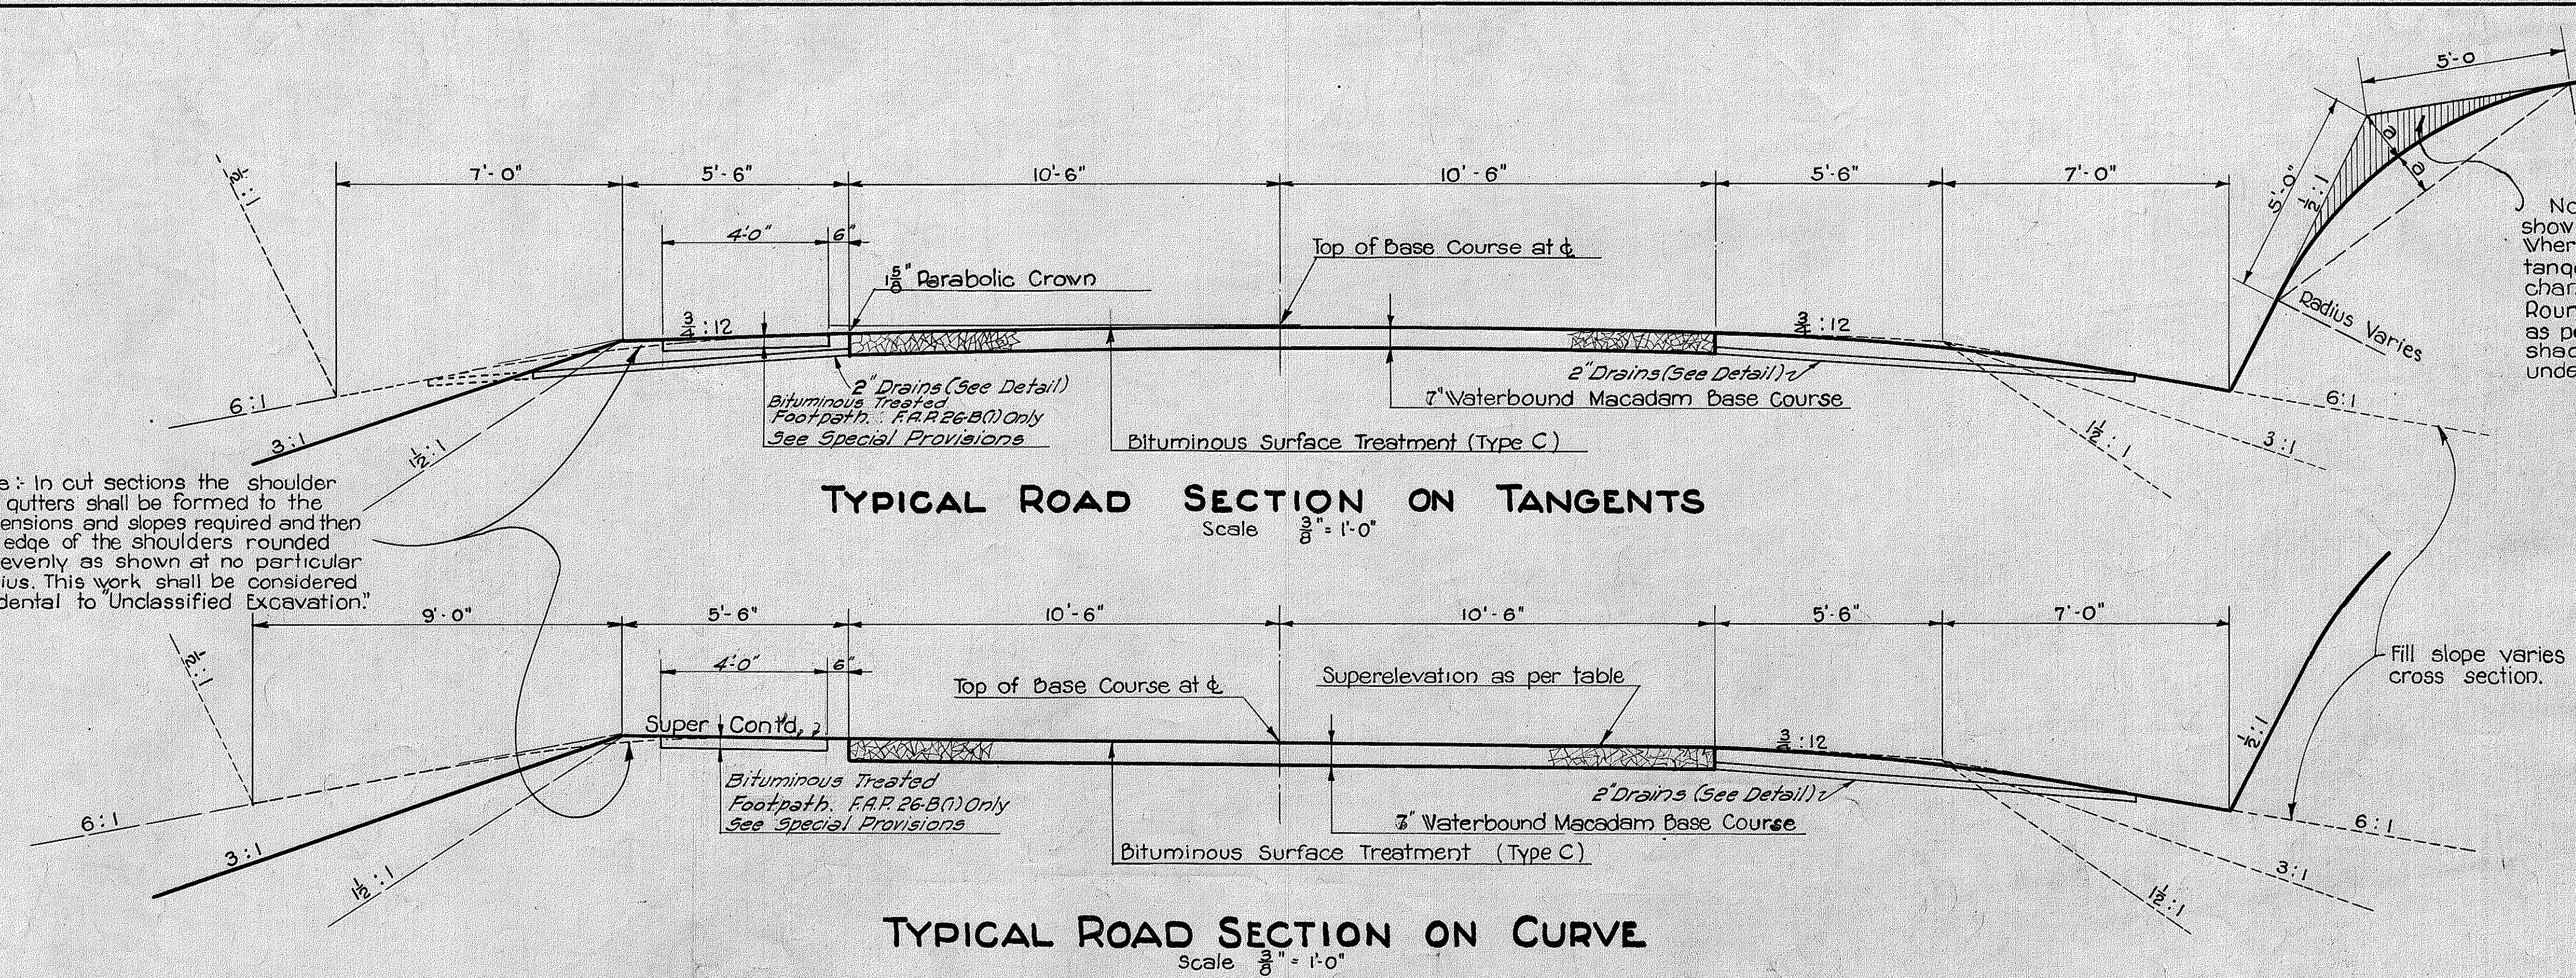

NOTES ON BASE COURSE AND SURFACE TREATMENT
BASE COURSE: Waterbound Macadam Base Course 7" Compacted Thickness.
BITUMINOUS SURFACE TREATMENT: Type C.

TERRITORIAL HIGHWAY DEPARTMENT
TERRITORY OF HAWAII
TYPICAL ROAD SECTIONS
HAWAII BELT ROAD F.A.P. 26-A
F.A.G.H. 26-A
F.A.P. 26-B (1)

SHEET NO. OF SHEETS

4484.2 4442.2 4441.2

ORIGINAL PLAN	DATE
DESIGNED BY	Jan 1937
DRAWN BY	R. Smith
CHECKED BY	
QUANTITIES CHECKED BY	
NO.	