FED. ROAD DIST. NO.	STATE	FED. AID PROJ. NO.	FISCAL YEAR	SHEET NO.	TOTAL SHEETS
HAWAII	HAW.	SDR 3(I) Unit 2	1950	1	8

INDEX TO DRAWINGS

SHEET	DESCRIPTION
1	TITLE SHEET
2	TYPICAL SECTION - Borrow Pit Location
3	Plan & Profile
4-6	Standard Details
7-8	Cross Sections

TERRITORY OF HAWAII
TERRITORIAL HIGHWAY DEPARTMENT
HONOLULU T.H.

PLANS OF

HAWAII BELT ROAD

SEISMIC WAVE DAMAGE REHABILITATION

PROJECT NO. SDR 3(I) UNIT 2

DISTRICT OF SOUTH HILO — ISLAND OF HAWAII

SCALE

PLAN ---------- 1 INCH = 50 FEET

PROFILE ---------- HOR. 1 INCH = 50 FEET
VER. 1 INCH = 5 FEET

CROSS SECTIONS ---------- HOR. 1 INCH = 10 FEET
VER. 1 INCH = 10 FEET

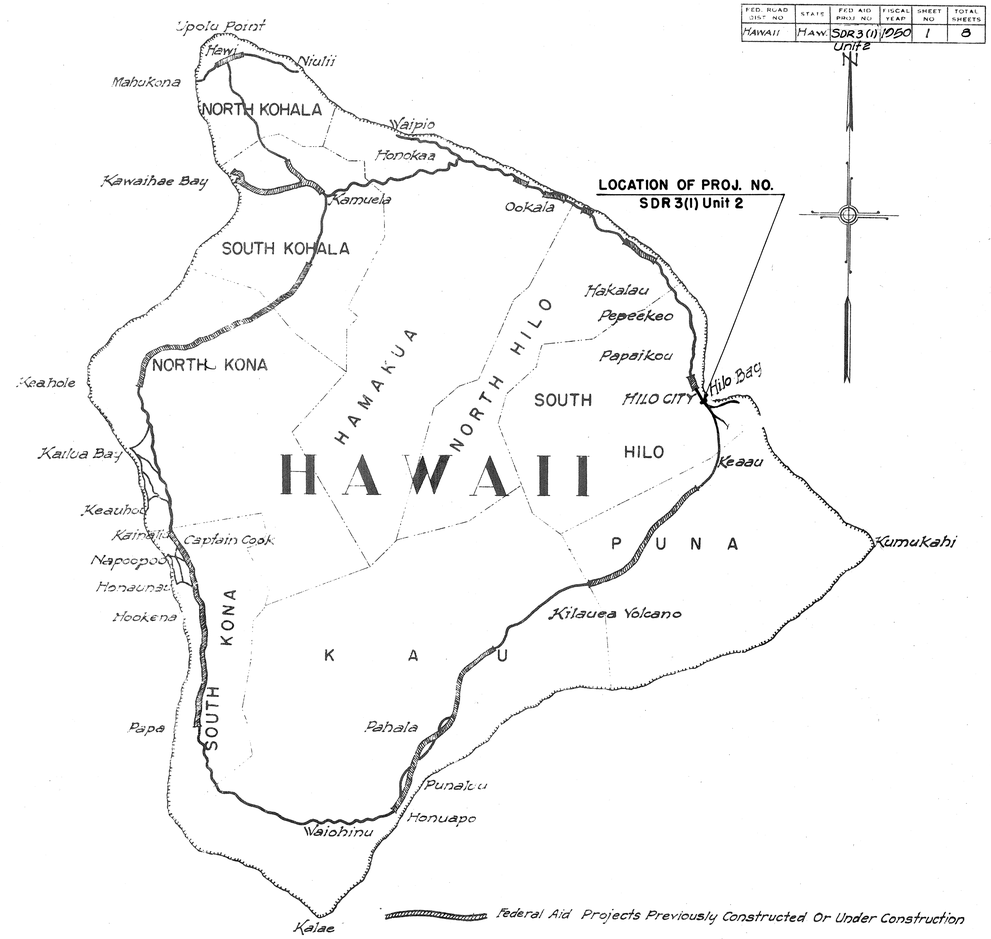

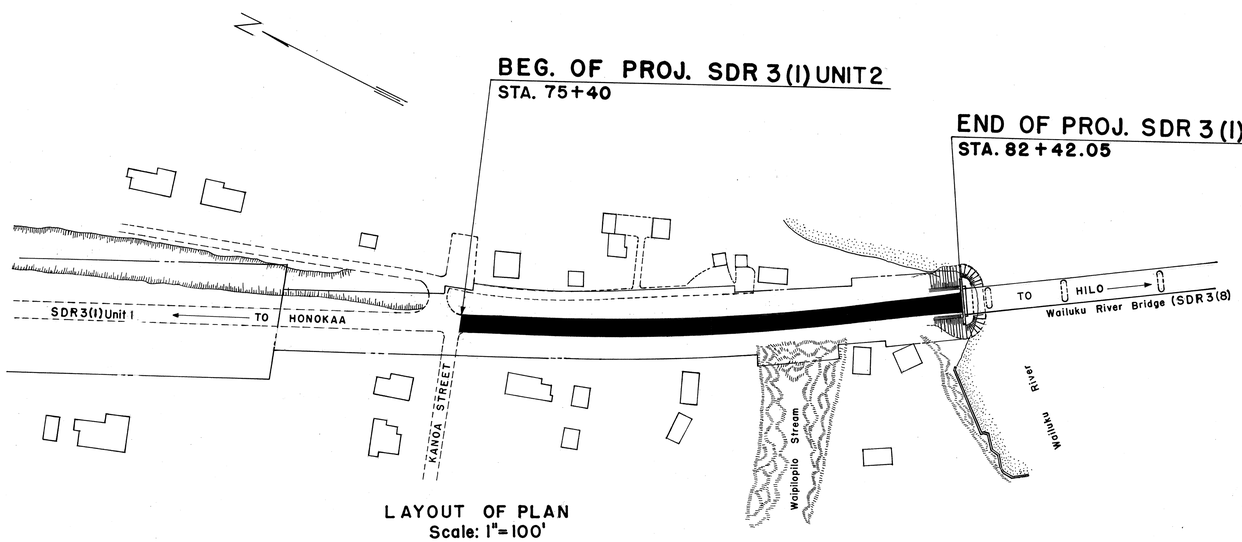

LAYOUT OF PLAN
Scale: 1" = 100'

Gross And Net Length Of Project = 0.133 Mi.

APPROVED DATE 11-2-50
TERRITORIAL HIGHWAY ENGINEER

DEPARTMENT OF COMMERCE
BUREAU OF PUBLIC ROADS
RECOMMENDED FOR APPROVAL:
DISTRICT ENGINEER — DATE
APPROVED:
DIVISION ENGINEER — DATE

ORIGINAL PLAN		DATE
	SURVEY PLOTTED BY	
	DESIGNED BY	
	DRAWN BY	
	TRACED BY	
NOTE BOOK	QUANTITIES BY	
	QUANTITIES CHECKED BY	
No.	CHECKED BY	

5517.1