FED. ROAD DIST. NO.	STATE	FED. AID PROJ. NO.	FISCAL YEAR	SHEET NO.	TOTAL SHEETS
Hawaii	Haw	SDR3(7)	1952	7	30

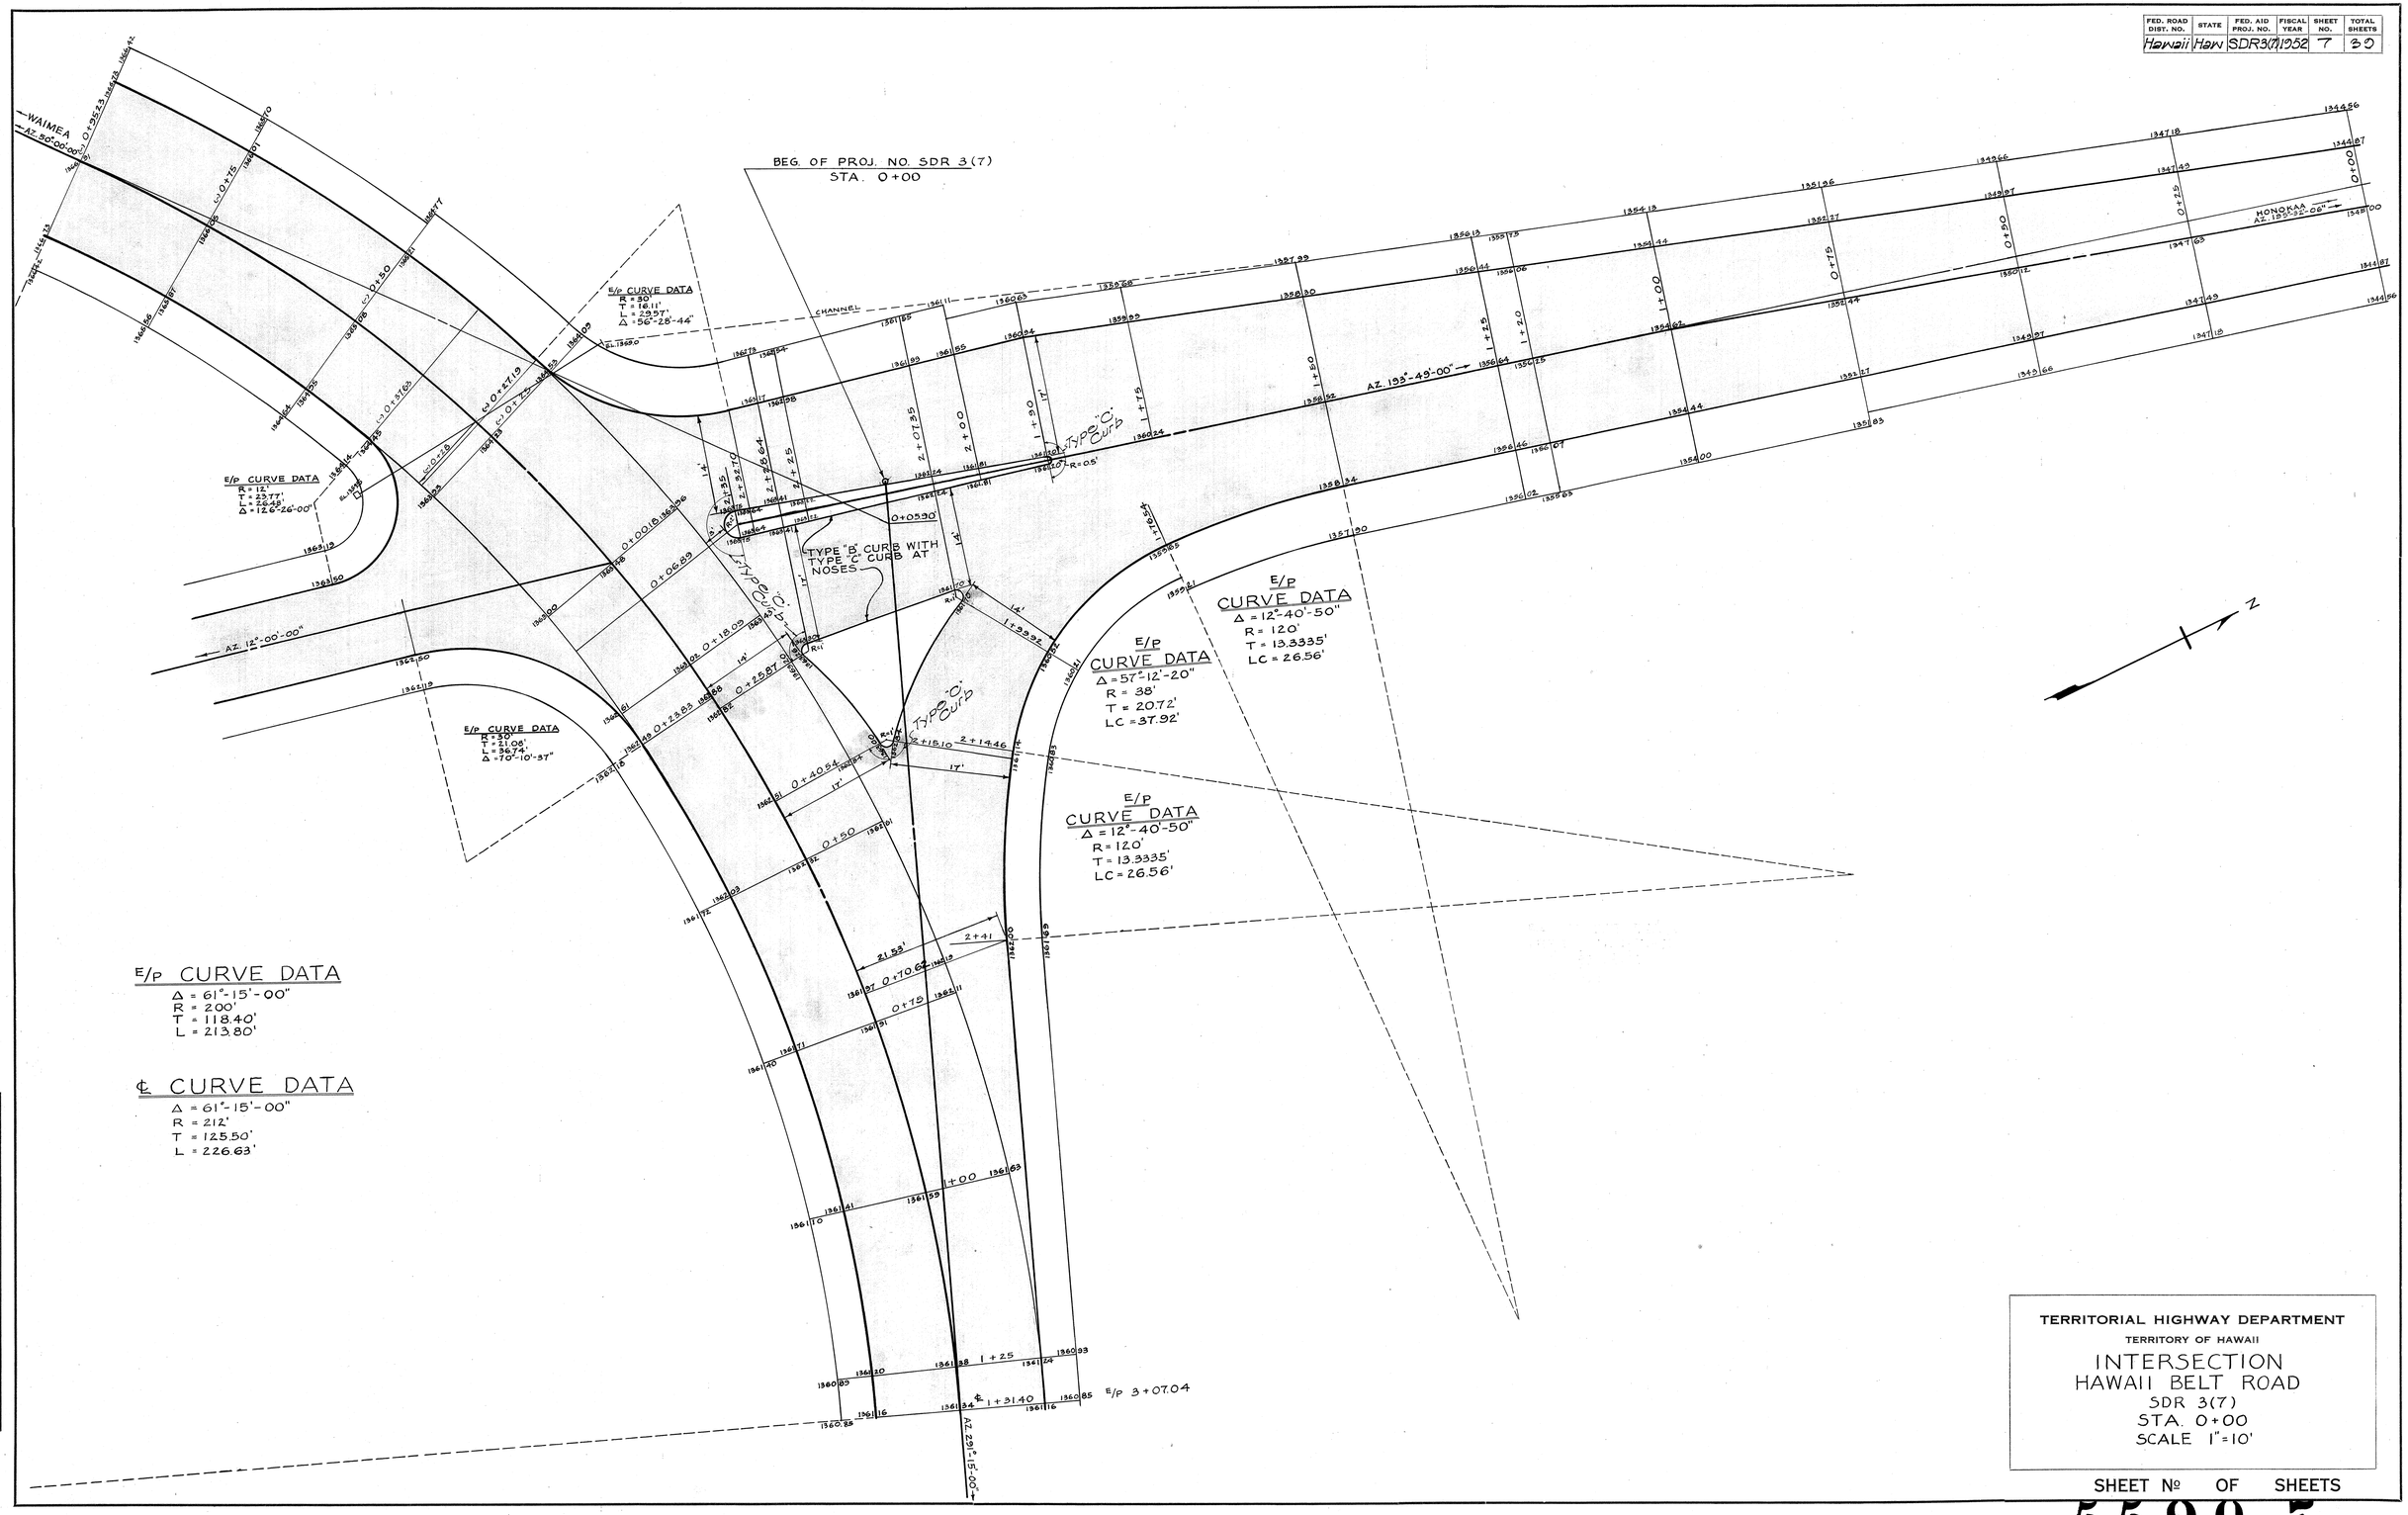

ORIGINAL PLAN	
NOTE BOOK No.	

SURVEY PLOTTED BY ..... DATE .....
DESIGNED BY ..... " .....
DRAWN BY ..... " .....
TRACED BY ..... " .....
QUANTITIES BY ..... " .....
QUANTITIES CHECKED BY ..... " .....
CHECKED BY ..... " .....

TERRITORIAL HIGHWAY DEPARTMENT
TERRITORY OF HAWAII

INTERSECTION
HAWAII BELT ROAD
SDR 3(7)
STA. 0+00
SCALE 1"=10'

SHEET № OF SHEETS

5590.7

NO. 186 ARKWRIGHT TRACING CLOTH
K & E CO., N. Y.