FED. ROAD DIST. NO.	STATE	PROJ. NO.	FISCAL YEAR	SHEET NO.	TOTAL SHEETS
HAWAII	HAW.	19GHJ-01-76M	1976	4	7

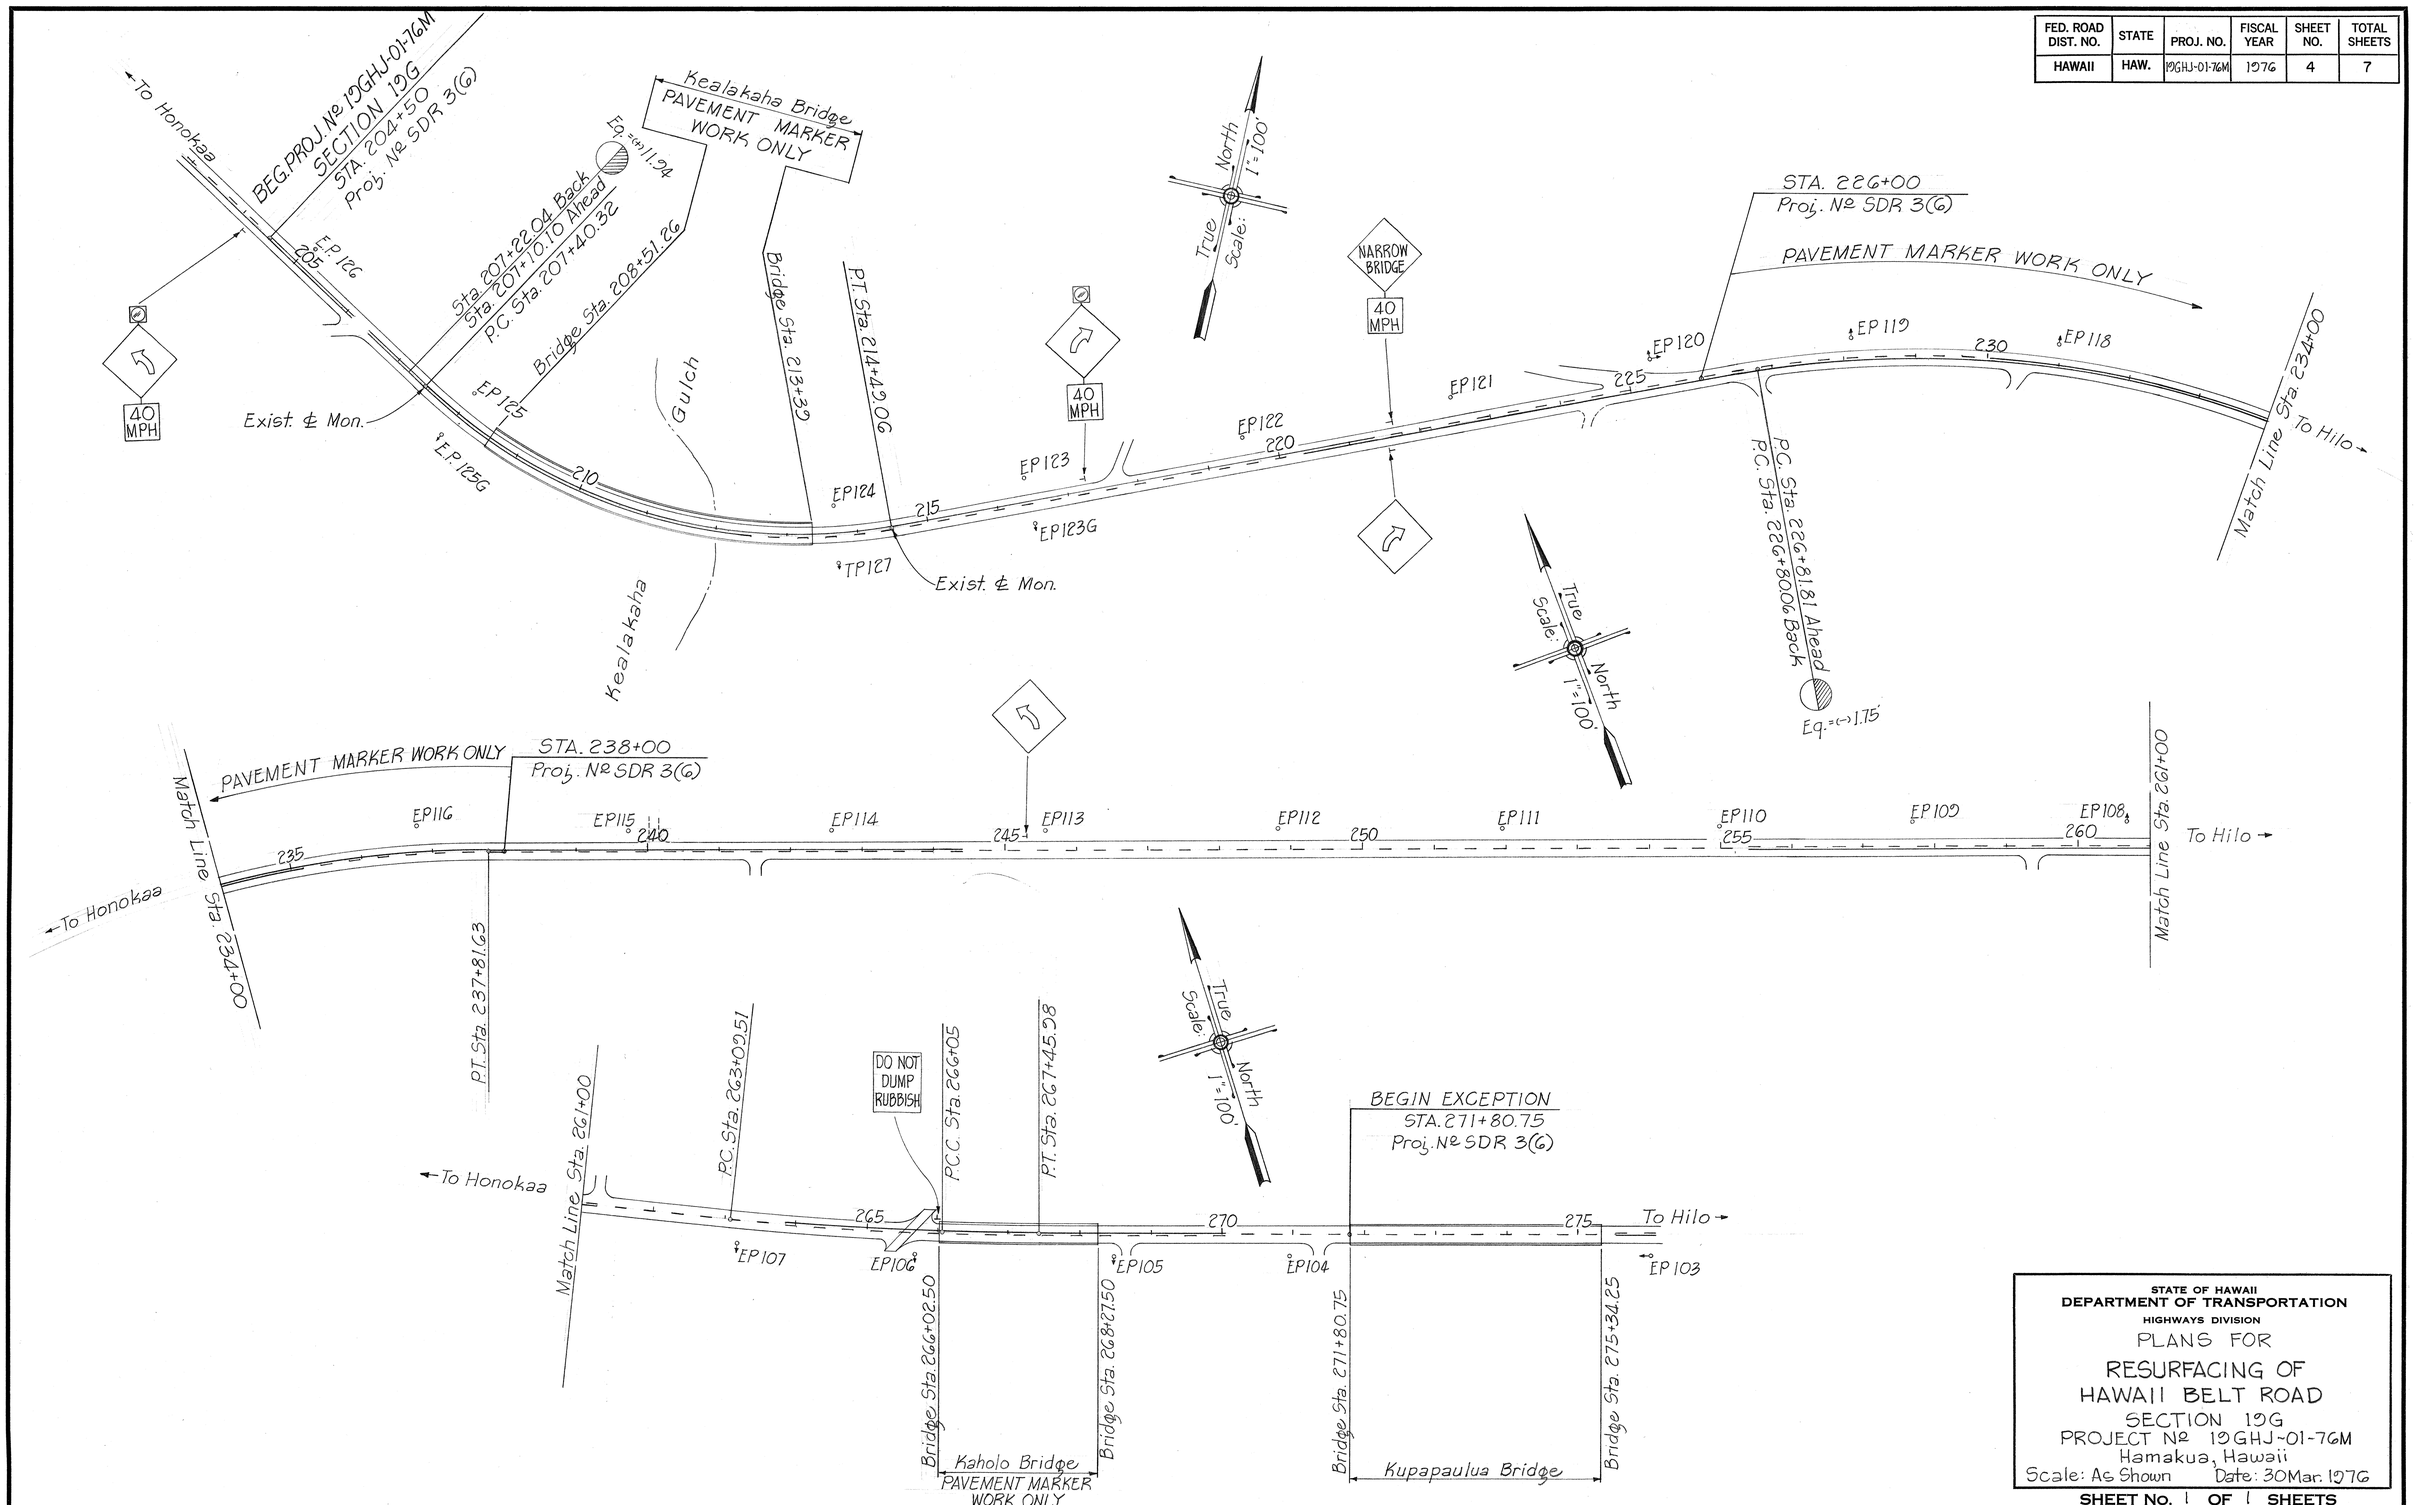

ORIGINAL PLAN	SURVEY PLOTTED BY	DATE
	DRAWN BY	"
	TRACED BY	"
NOTE BOOK	DESIGNED BY	"
	QUANTITIES BY	"
No.	CHECKED BY	"

STATE OF HAWAII
DEPARTMENT OF TRANSPORTATION
HIGHWAYS DIVISION

PLANS FOR

RESURFACING OF HAWAII BELT ROAD

SECTION 19G
PROJECT Nº 19GHJ-01-76M
Hamakua, Hawaii
Scale: As Shown Date: 30 Mar. 1976

SHEET No. 1 OF 1 SHEETS

K+E TRACING PAPER

4