FED. ROAD DIST. NO.	STATE	FEDERAL AID PROJECT NO.	FISCAL YEAR	SHEET NO.	TOTAL SHEETS
HAWAII	HAWAII	STP-019-2(60)	2010	8	36

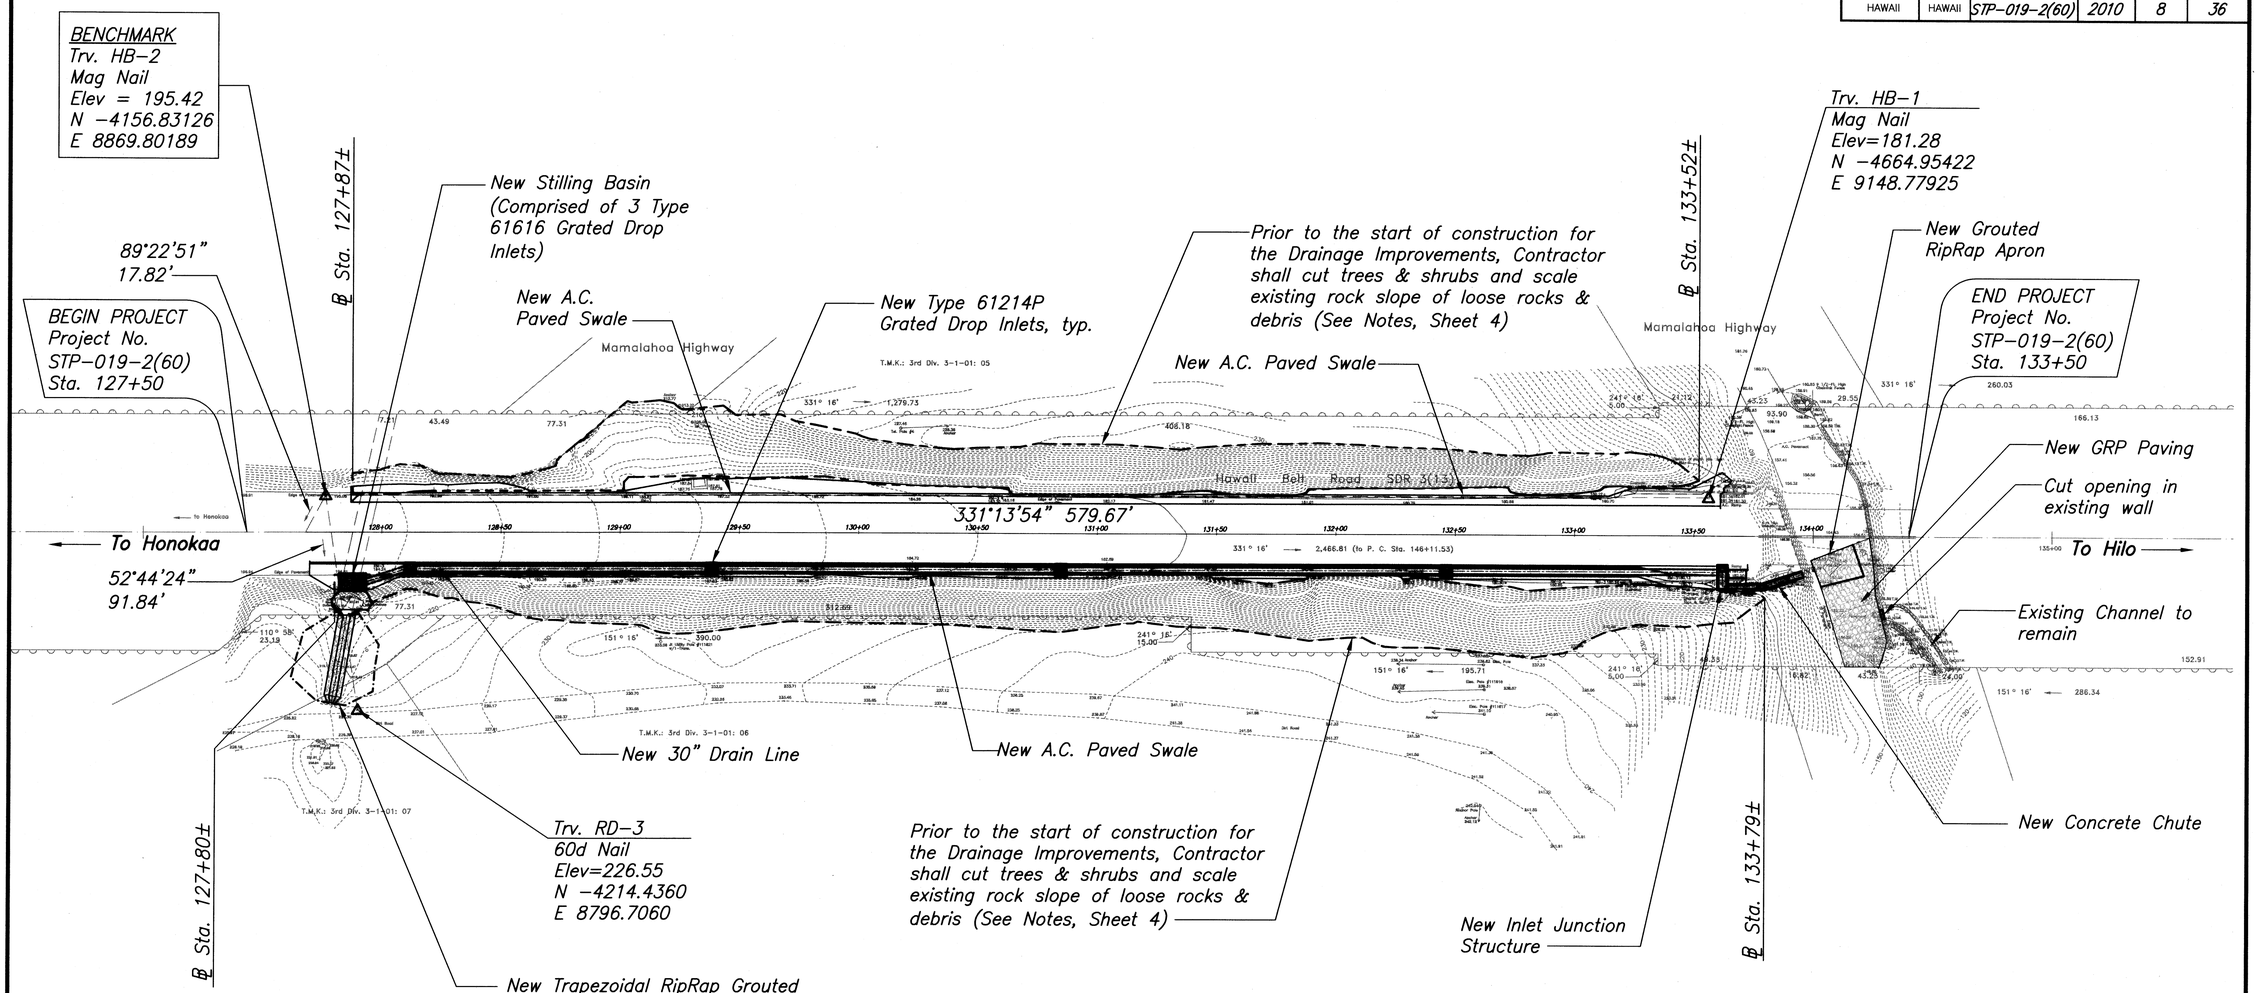

GENERAL SITE PLAN

SCALE: 1 " = 30'

ORIGINAL PLAN	SURVEY PLOTTED BY	DATE
	DRAWN BY	
NOTE BOOK	TRACED BY	
	DESIGNED BY	
	QUANTITIES BY	
No.	CHECKED BY	

GRAPHIC SCALE

30 0 30 60

SCALE: 1"=30'

AECOM

ARDALAN R. NIKOU
LICENSED PROFESSIONAL ENGINEER
No. 6198-C
HAWAII, U.S.A.

EXPIRATION DATE OF THE LICENSE 4/30/2012
THIS WORK WAS PREPARED BY ME OR UNDER MY SUPERVISION.

STATE OF HAWAII
DEPARTMENT OF TRANSPORTATION
HIGHWAYS DIVISION

GENERAL SITE PLAN

HAWAII BELT ROAD DRAINAGE IMPROVEMENTS, HAKALAU BRIDGE
FEDERAL-AID PROJECT NO. STP-019-2(60)

Scale: As Noted Date: July 2010

SHEET No. 1 OF 1 SHEETS