FED. ROAD DIST. NO.	STATE	PROJ. NO.	FISCAL YEAR	SHEET NO.	TOTAL SHEETS
HAWAII	HAW.	BRF-019-2(18)	1981	5	63

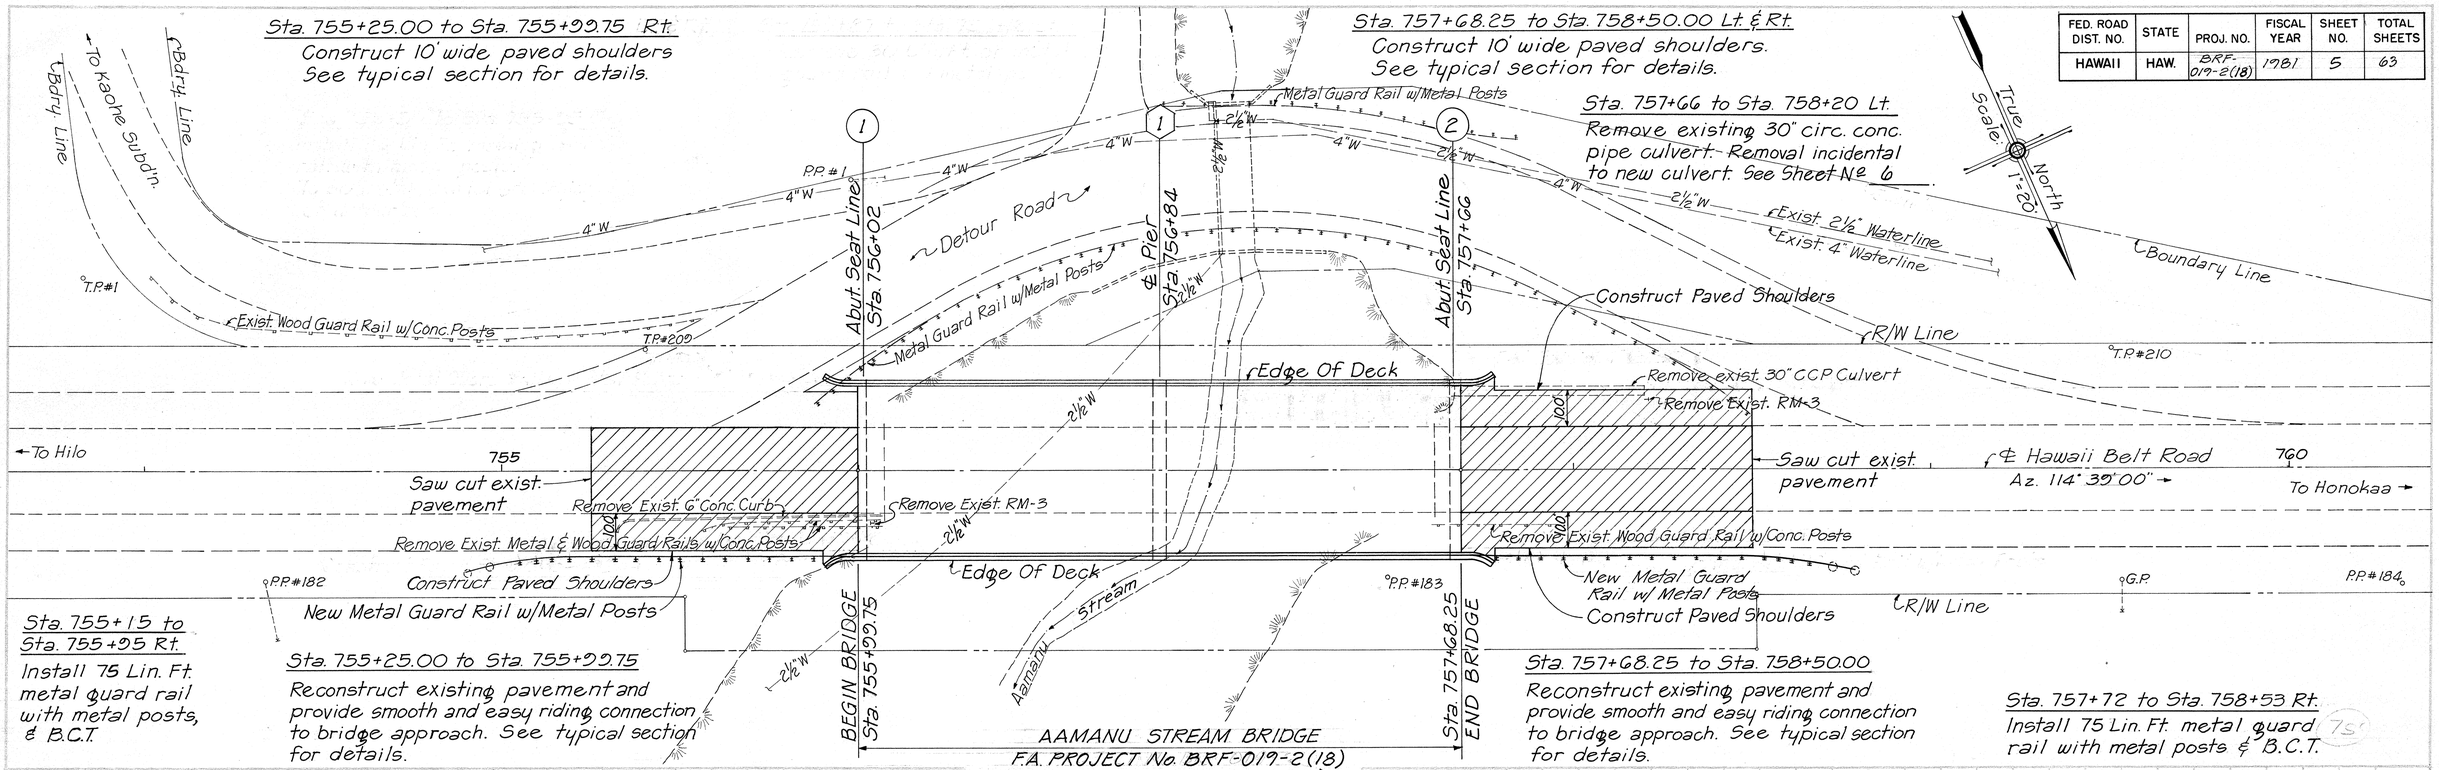

GENERAL NOTES

1. Remove and stockpile existing metal and wood guard rails with concrete posts as directed by the Engineer. The removal and stockpiling of guard rails and posts shall be incidental to installation of metal guard rail.
2. Demolish and remove existing concrete curbing at both ends of the bridge. The demolishing and removal of the curbing shall be incidental to roadway excavation.
3. Removal of RM-3 markers shall be incidental, the same as item one (1) above.
4. Saw cutting of existing pavement shall be considered incidental to reconstruction of pavement items and no payment shall be made.

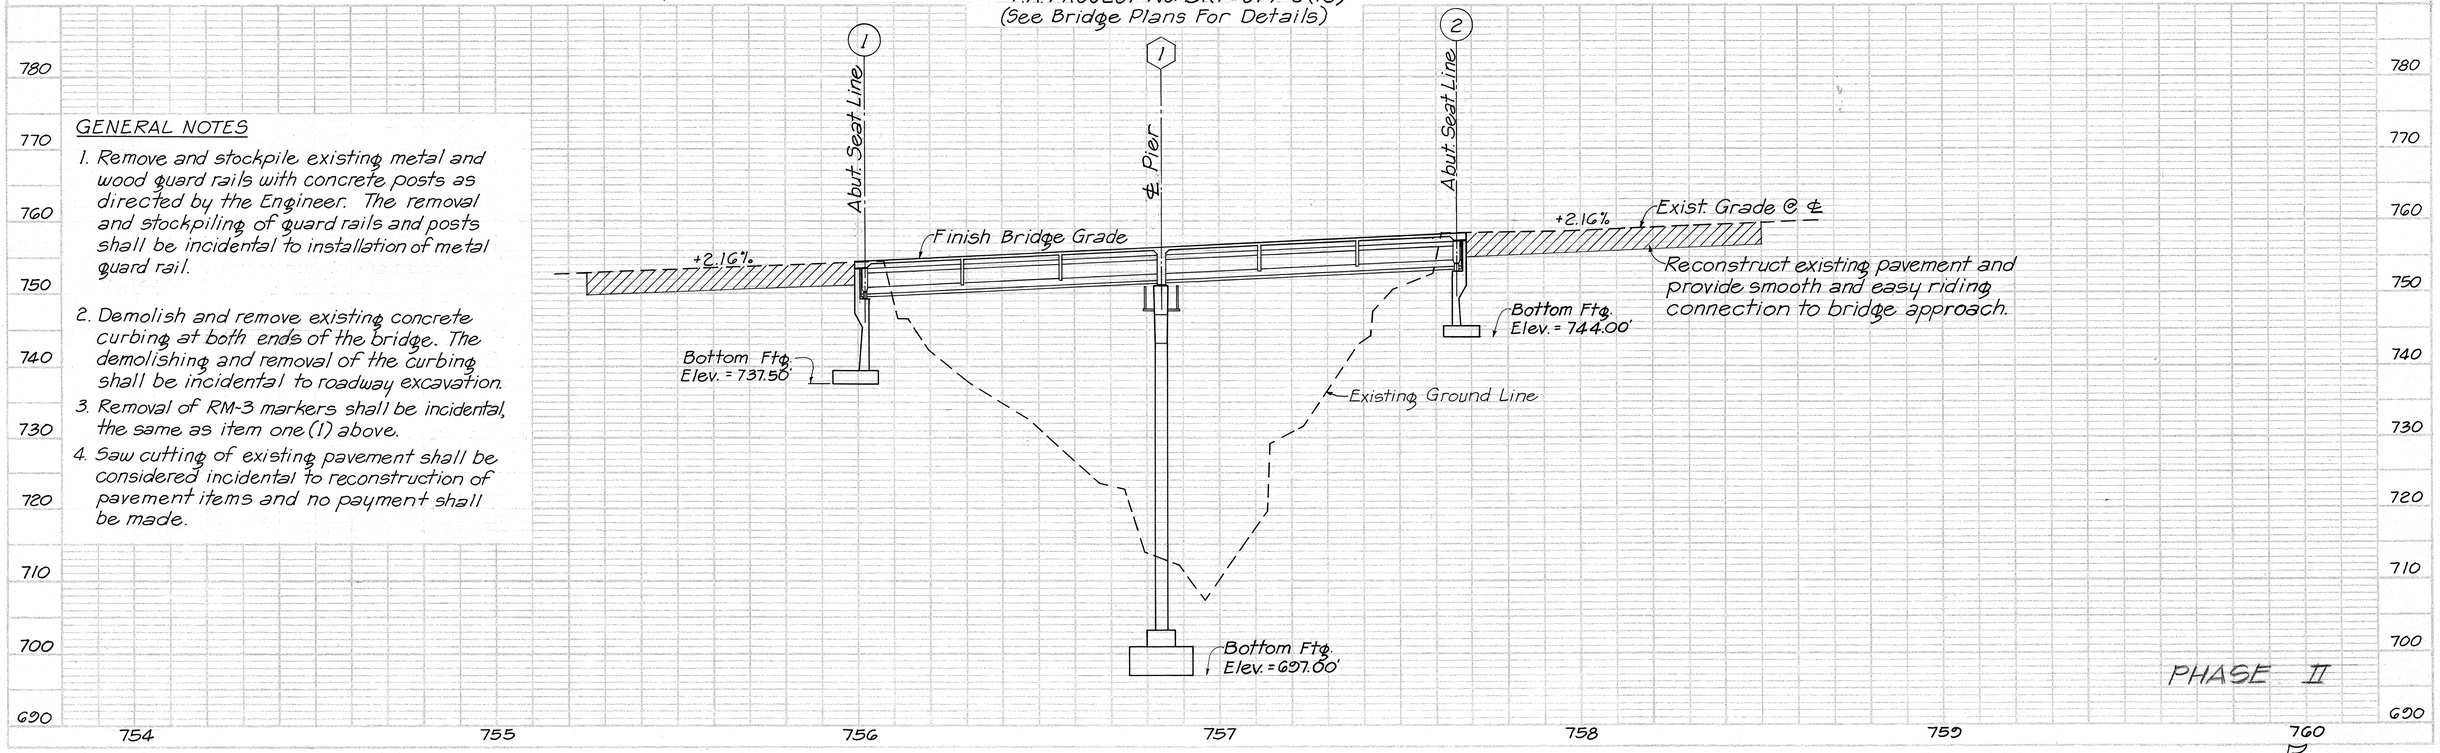

PHASE II