| FED. ROAD DIST. NO. | STATE | FED. AID PROJ. NO. | FISCAL YEAR | SHEET NO. | TOTAL SHEETS |
|---|---|---|---|---|---|
| HAWAII | HAW. | STP-019-2(32) | 1995 | 23 | 26 |

## CONSTRUCTION SIGN SCHEDULE

| EXISTING PROJECT No. | STATION | LEFT | RIGHT | ITEM No. 621.7120 |
|---|---|---|---|---|
| Kamehameha Avenue, Wailoa Bridge to Kalanianaole | 68+50 | | ● | CW20-1d |
| | 68+50 | ● | | CG20-2 |
| | — | | | — |
| Kalanikoa, From Kamehameha Ave | ✳ | ● | | CG20-2 |
| | ✳ | | ● | CW20-1d |
| Kanoelehua, From Kamehameha Ave | 6+50 | ● | | CW20-1d |
| | 6+50 | | ● | CG20-2 |
| | — | | | — |
| Banyan Drive, From Kamehameha Ave | 6+50 | ● | | CW20-1d |
| | 6+50 | | ● | CG20-2 |
| | — | | | — |
| Kalanianaole, From Kamehameha Ave towards Keaukaha | 7+20 | | ● | CG20-2 |
| | 7+20 | ● | | CW20-1d |
| | — | | | — |
| Keaa Street, From Kamehameha Ave | 5+30 | | ● | CG20-2 |
| | 5+30 | ● | | CW20-1d |
| | — | | | — |

## CONSTRUCTION SIGN SCHEDULE

| EXISTING PROJECT No. | STATION | LEFT | RIGHT | ITEM No. 621.7120 |
|---|---|---|---|---|
| Kalanianaole, From Silva/Kuhio Intersection | 7+65 | | ● | CG20-2 |
| | 7+65 | ● | | CW20-1d |
| Negative sign indicates towards Keaukaha | — | | | — |
| | — | | | — |
| Side of road is determined by ignoring negative sign and facing upstation. | -7+45 | ● | | CW20-1d |
| | -7+45 | | ● | CG20-2 |
| | — | | | — |
| Kuhio Street, From Kamehameha Ave to Kuhio Wharf | — | | | — |
| | 106+59 | | ● | CG20-2 |
| | 106+59 | ● | | CW20-1d |
| Old Airport Road Vicinity of traffic circle | — | | | — |
| | ✳ | ● | | CG20-2 |
| | ✳ | | ● | CW20-1d |
| Total Construction Signs | | | | 20 |

✳ — Final location to be determined in the field by the Engineer.

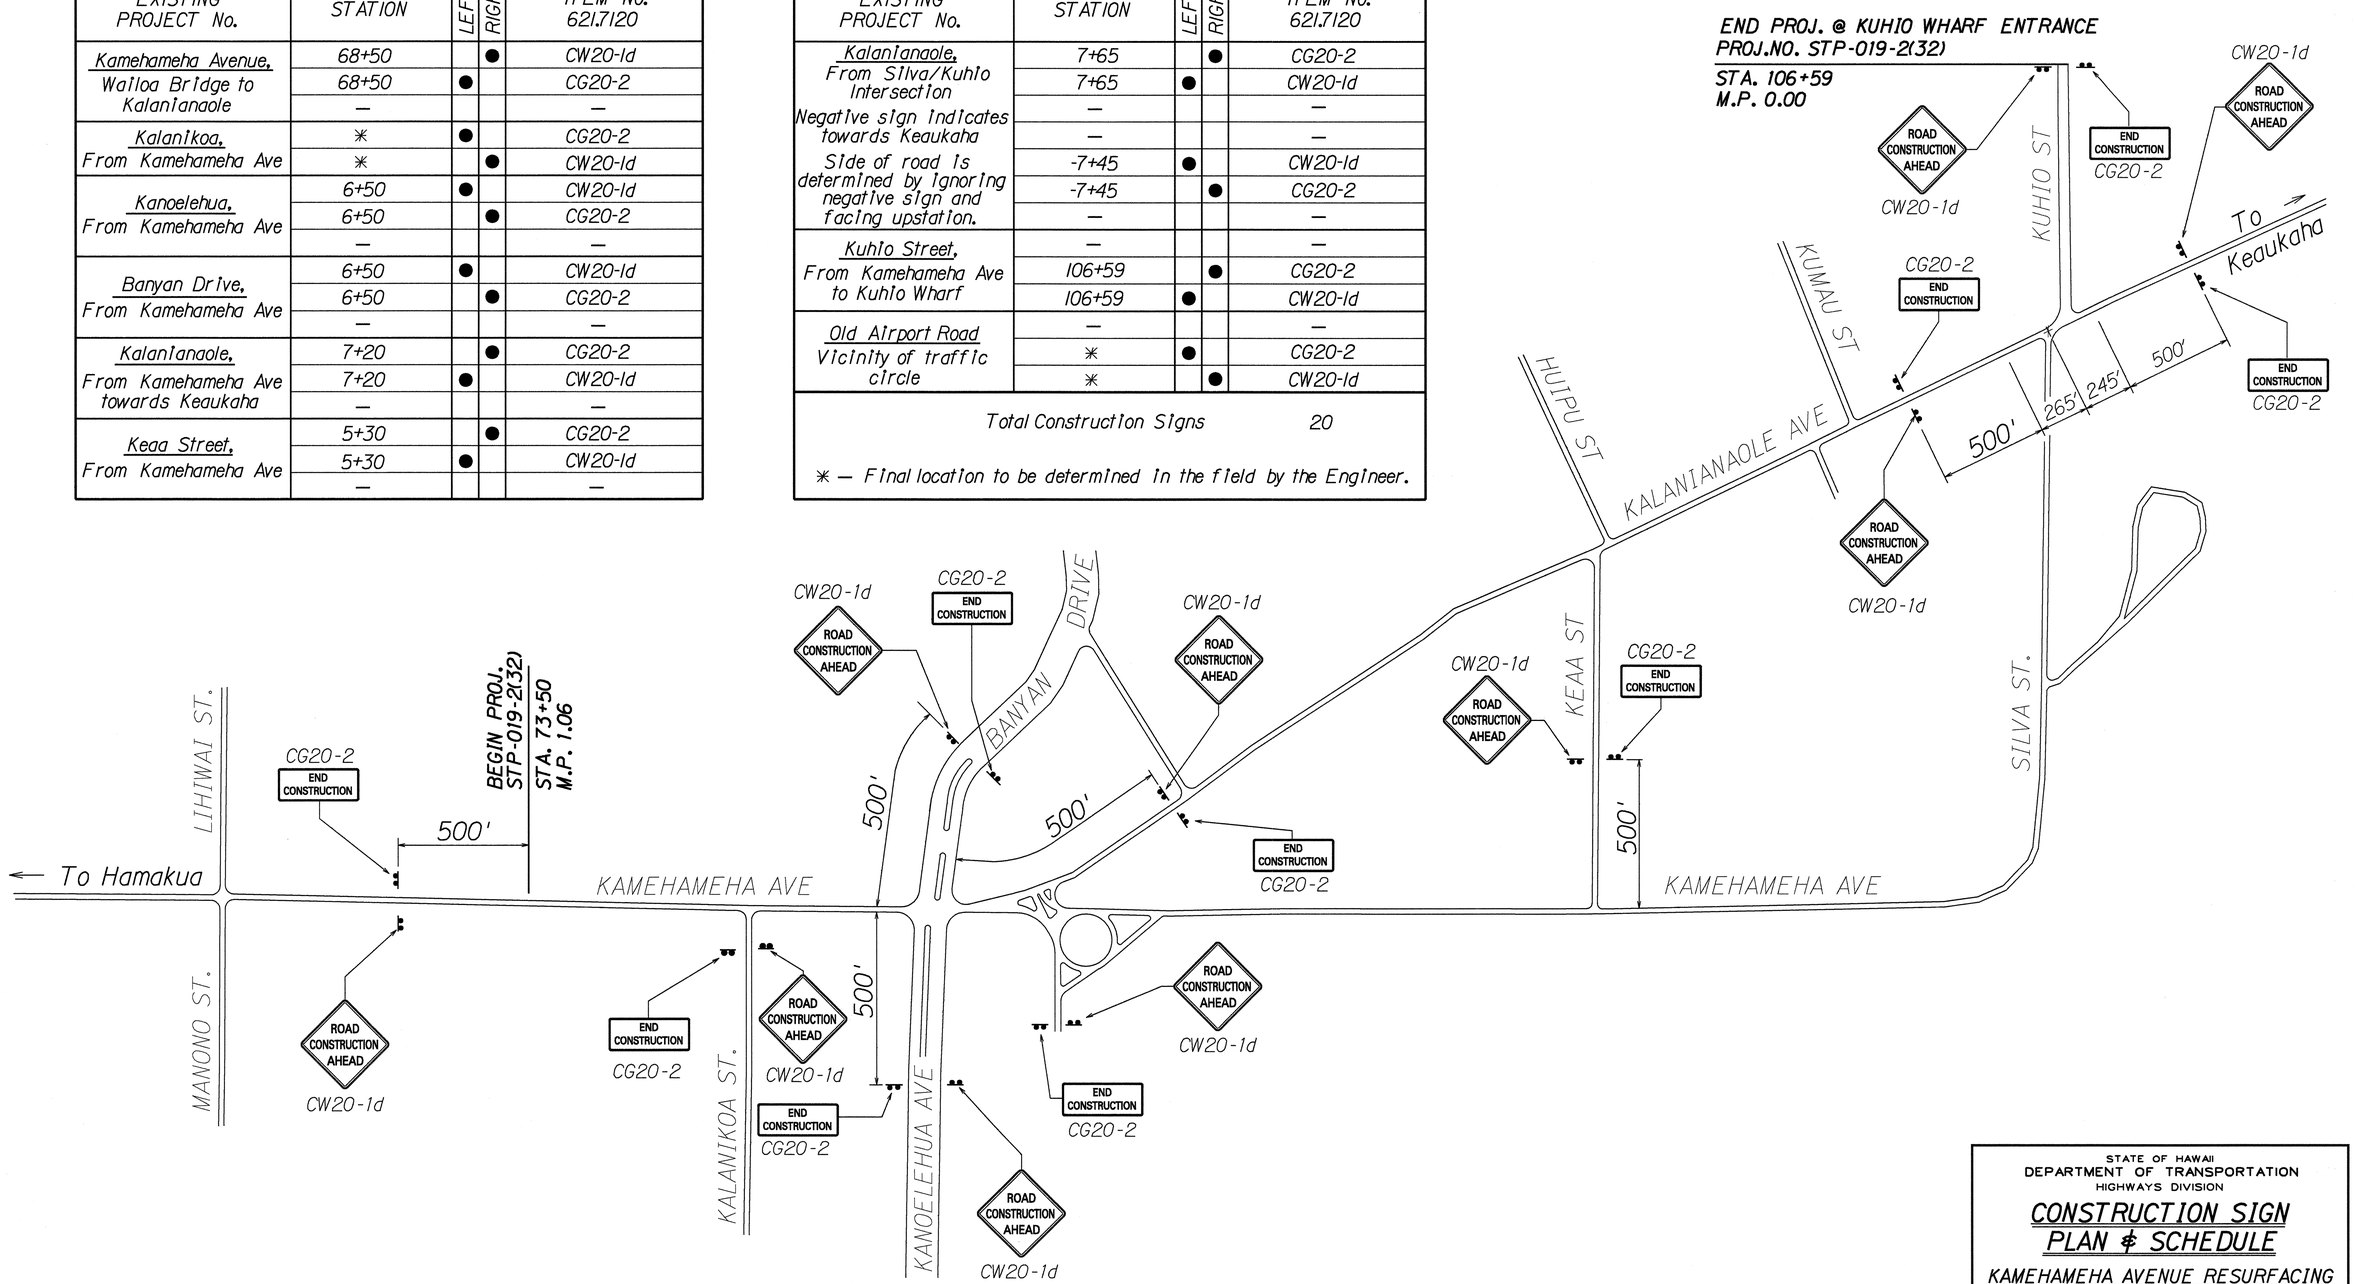


CONSTRUCTION SIGN PLAN
Not To Scale

STATE OF HAWAII
DEPARTMENT OF TRANSPORTATION
HIGHWAYS DIVISION

**CONSTRUCTION SIGN PLAN & SCHEDULE**

KAMEHAMEHA AVENUE RESURFACING
WAILOA BRIDGE TO KUHIO WHARF
F.A. PROJECT NO. STP-019-2(32)

Scale: As Noted — Date: April, 1995

SHEET No. 1 OF 1 SHEETS

ORIGINAL PLAN — SURVEY PLOTTED BY — DRAWN BY X — TRACED BY — DESIGNED BY X — QUANTITIES BY — CHECKED BY — DATE X — NOTE BOOK No. 6bfmh 6bbresp