FED. ROAD DIST. NO.	STATE	PROJ. NO.	FISCAL YEAR	SHEET NO.	TOTAL SHEETS
HAWAII	HAW.	19B-01-97	1998	4	13

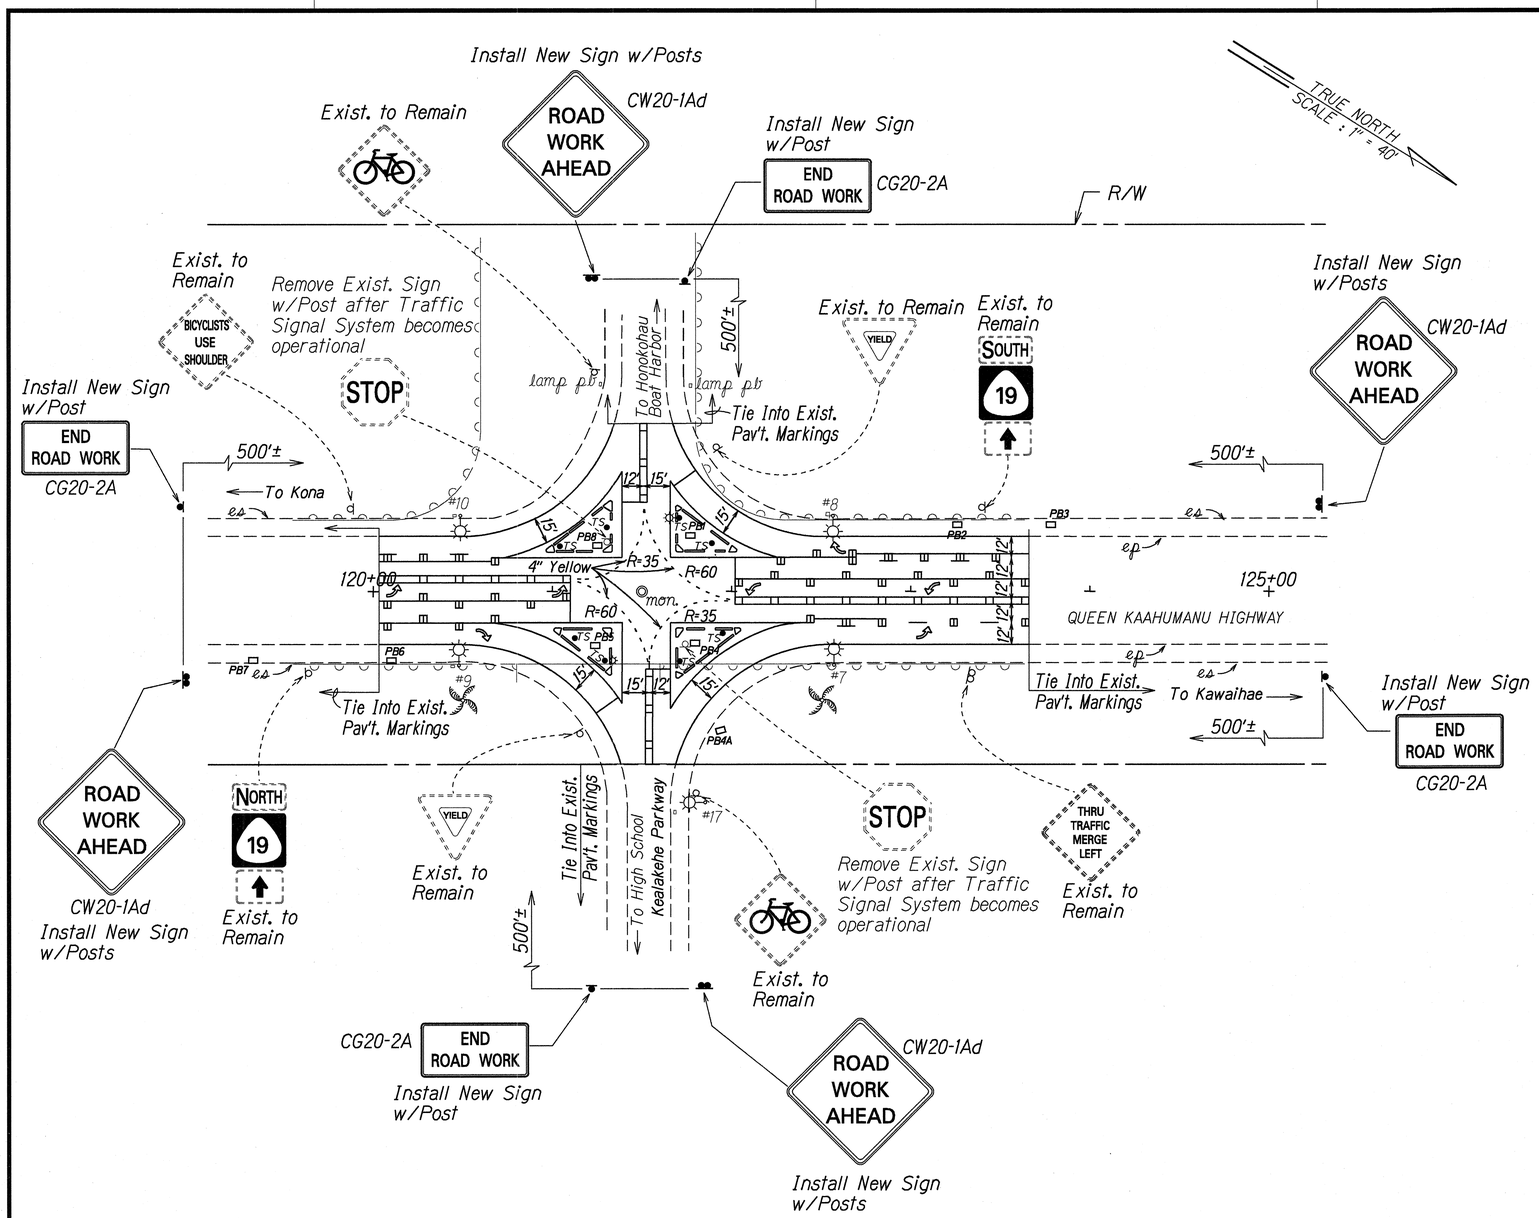

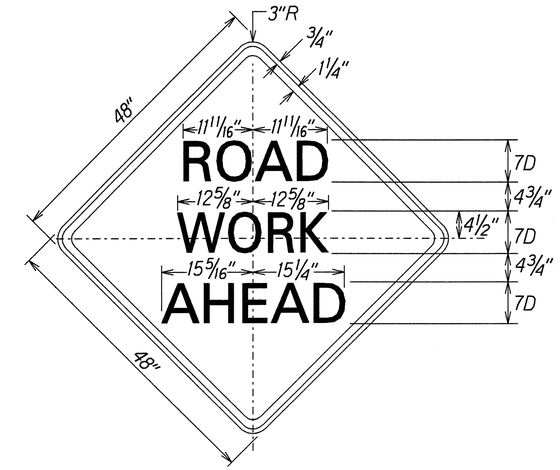

CW20-1Ad

Not to Scale

Colors:
Legend: Black (Non Refl)
Background: Orange

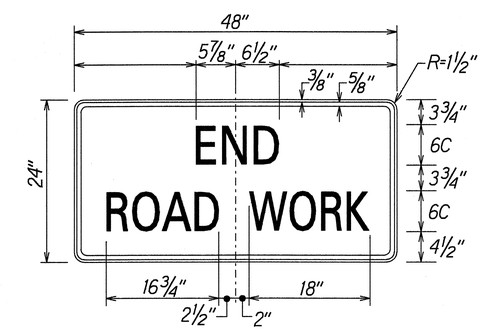

CG20-2A

Not to Scale

Colors:
Legend: Black (Non Refl)
Background: Orange

ORIGINAL PLAN	SURVEY PLOTTED BY	DATE 5/15/97
	DRAWN BY D. Arii	
	TRACED BY	
NOTE BOOK	DESIGNED BY L. Abe	
	QUANTITIES BY	
	CHECKED BY	

STATE OF HAWAII
DEPARTMENT OF TRANSPORTATION
HIGHWAYS DIVISION

PAVEMENT MARKING & SIGNING PLAN

QUEEN KAAHUMANU HIGHWAY

Installation of Traffic Signals at Kealakehe Parkway

Project No. 19B-01-97

Scale: 1"=40' Date: June, 1997

SHEET No. 2 OF 2 SHEETS