FED. ROAD DIST. NO.	STATE	PROJ. NO.	FISCAL YEAR	SHEET NO.	TOTAL SHEETS
HAWAI'I	HAW.	19H-02-97M	1997	4	5

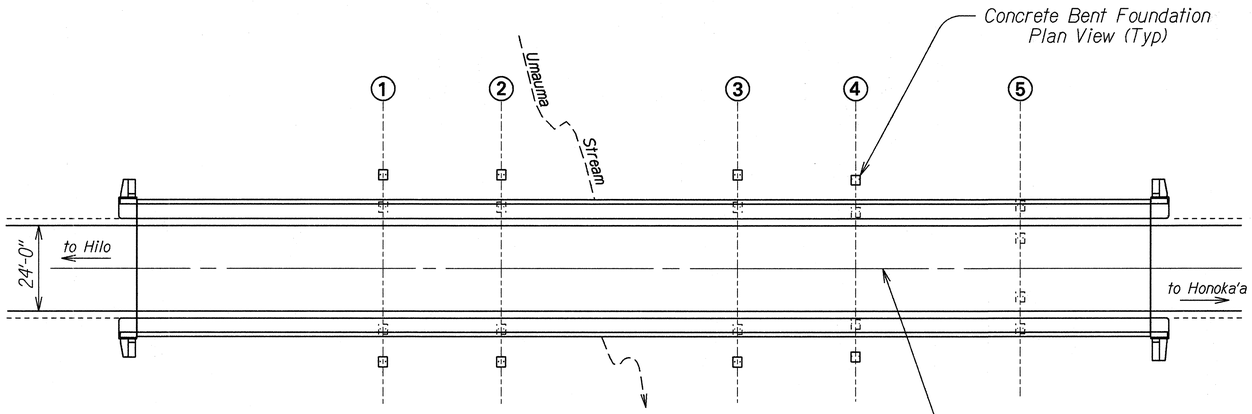

PLAN
Scale: 1" = 20'

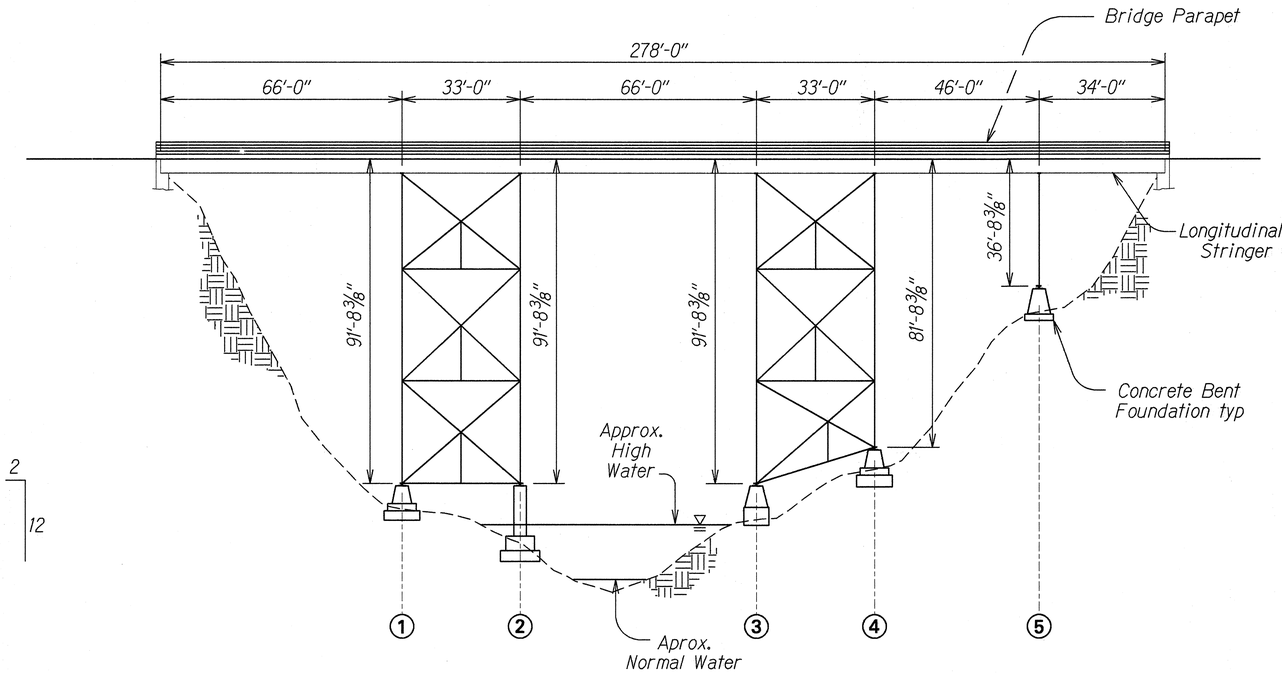

ELEVATION
Scale: 1"=20'

③ – Typical Bent Number as per Plans

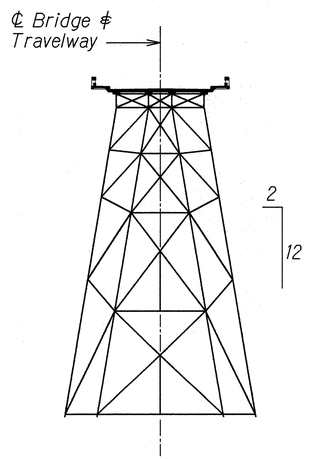

TYPICAL BENT ELEVATION ③
Scale: 1" = 20'

NOTES :

1. Bridge Superstructure and Bents are built up members and are represented by lines in these Plans. Details omitted for clarity.
2. Plans are for illustration only.
3. Remove ⊄ trim vegetation under Bridge superstructure ⊄ Bent to the approval of the Engineer. Cost shall be incidental to other Contract Items.

ORIGINAL PLAN	SURVEY PLOTTED BY	DATE
	DRAWN BY X	
	TRACED BY	
NOTE BOOK phbrapl	DESIGNED BY X	
No. dgn	QUANTITIES BY	
	CHECKED BY	

STATE OF HAWAI'I
DEPARTMENT OF TRANSPORTATION
HIGHWAYS DIVISION

UMAUMA BRIDGE
PLAN AND ELEVATION

HAWAII BELT ROAD
CLEAN AND PRIME STEEL MEMBERS
UMAUMA BRIDGE
PROJECT NO. 19H-02-97M

Scale: Noted Date: May, 1997

SHEET No. 1 OF 1 SHEETS