FED. ROAD DIST. NO.	STATE	FED. AID PROJ. NO.	FISCAL YEAR	SHEET NO.	TOTAL SHEETS
HAWAII	HAW.	BR-019-2(44)	1998	8	61

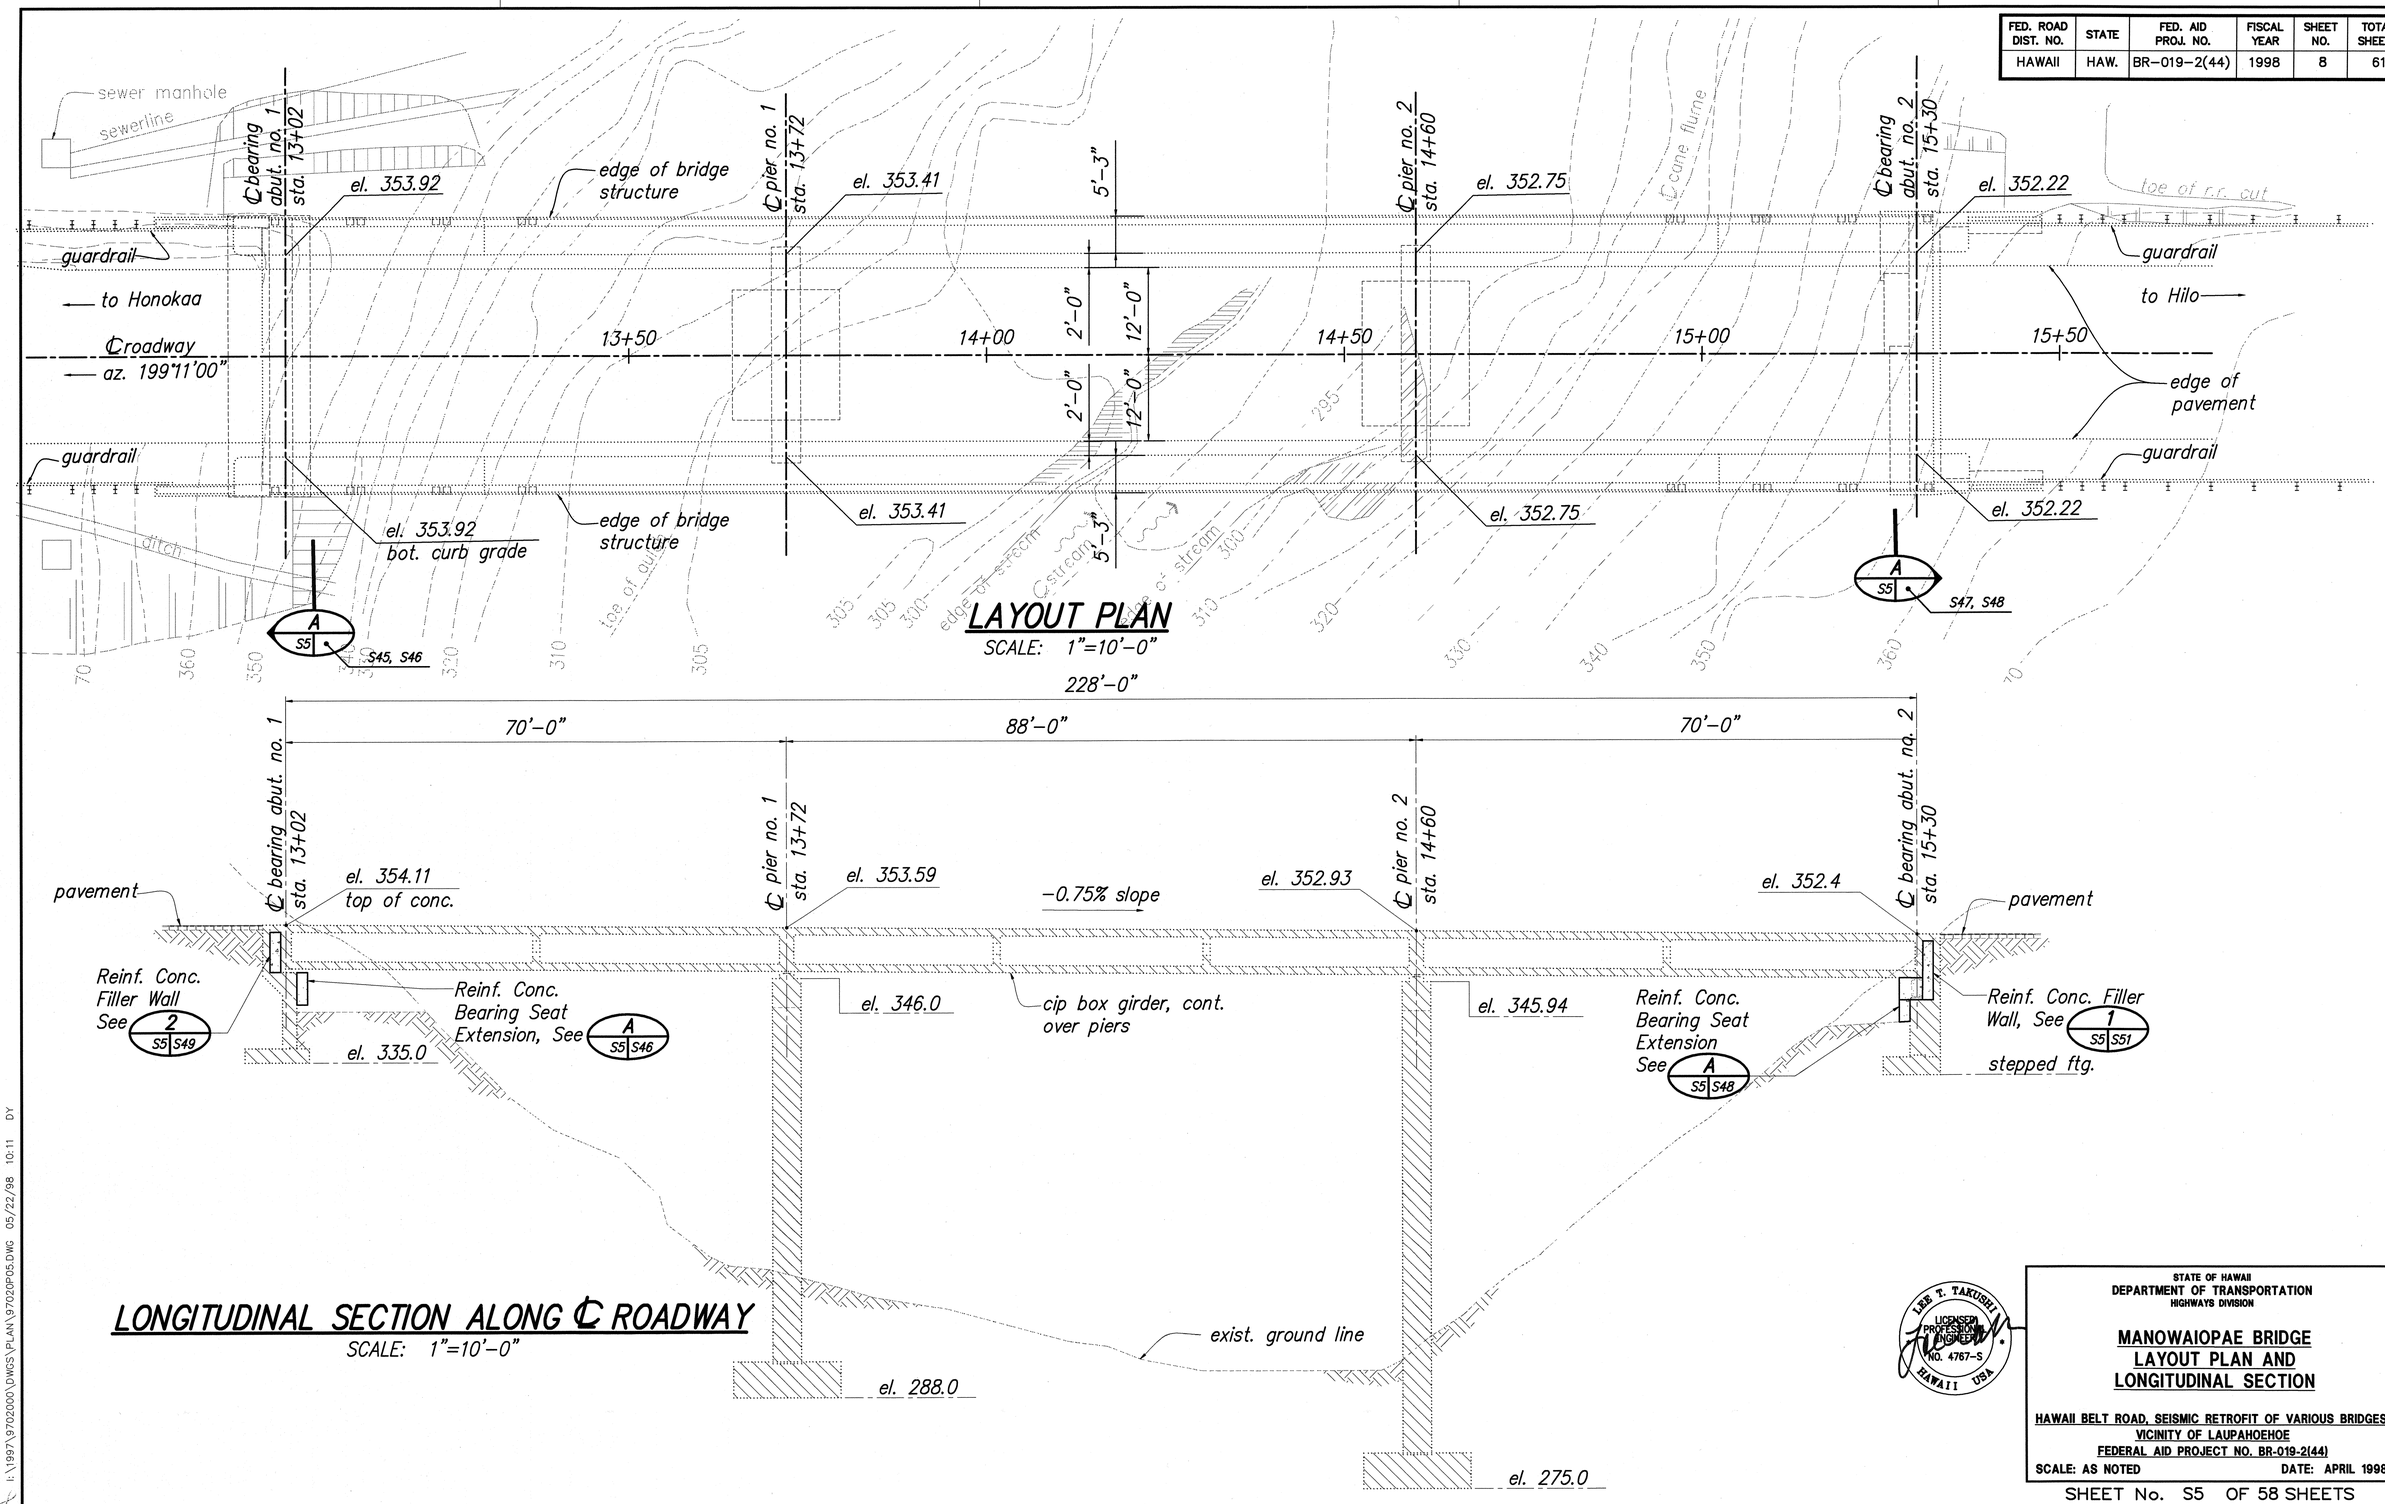

ORIGINAL PLAN | SURVEY PLOTTED BY | DRAWN BY | TRACED BY | DESIGNED BY | QUANTITIES BY | CHECKED BY | DATE | NOTE BOOK No.

I:\1997\9702000\DWGS\PLAN\97020P05.DWG 05/22/98 10:11 DY

MAY 20 1998

STATE OF HAWAII
DEPARTMENT OF TRANSPORTATION
HIGHWAYS DIVISION

MANOWAIOPAE BRIDGE
LAYOUT PLAN AND
LONGITUDINAL SECTION

HAWAII BELT ROAD, SEISMIC RETROFIT OF VARIOUS BRIDGES,
VICINITY OF LAUPAHOEHOE
FEDERAL AID PROJECT NO. BR-019-2(44)

SCALE: AS NOTED DATE: APRIL 1998

LEE T. TAKUSHI LICENSED PROFESSIONAL ENGINEER NO. 4767-S HAWAII USA

SHEET No. S5 OF 58 SHEETS