FED. ROAD DIST. NO.	STATE	PROJ. NO.	FISCAL YEAR	SHEET NO.	TOTAL SHEETS
HAWAII	HAW.	FLH-019-1(26)	2000	9	46

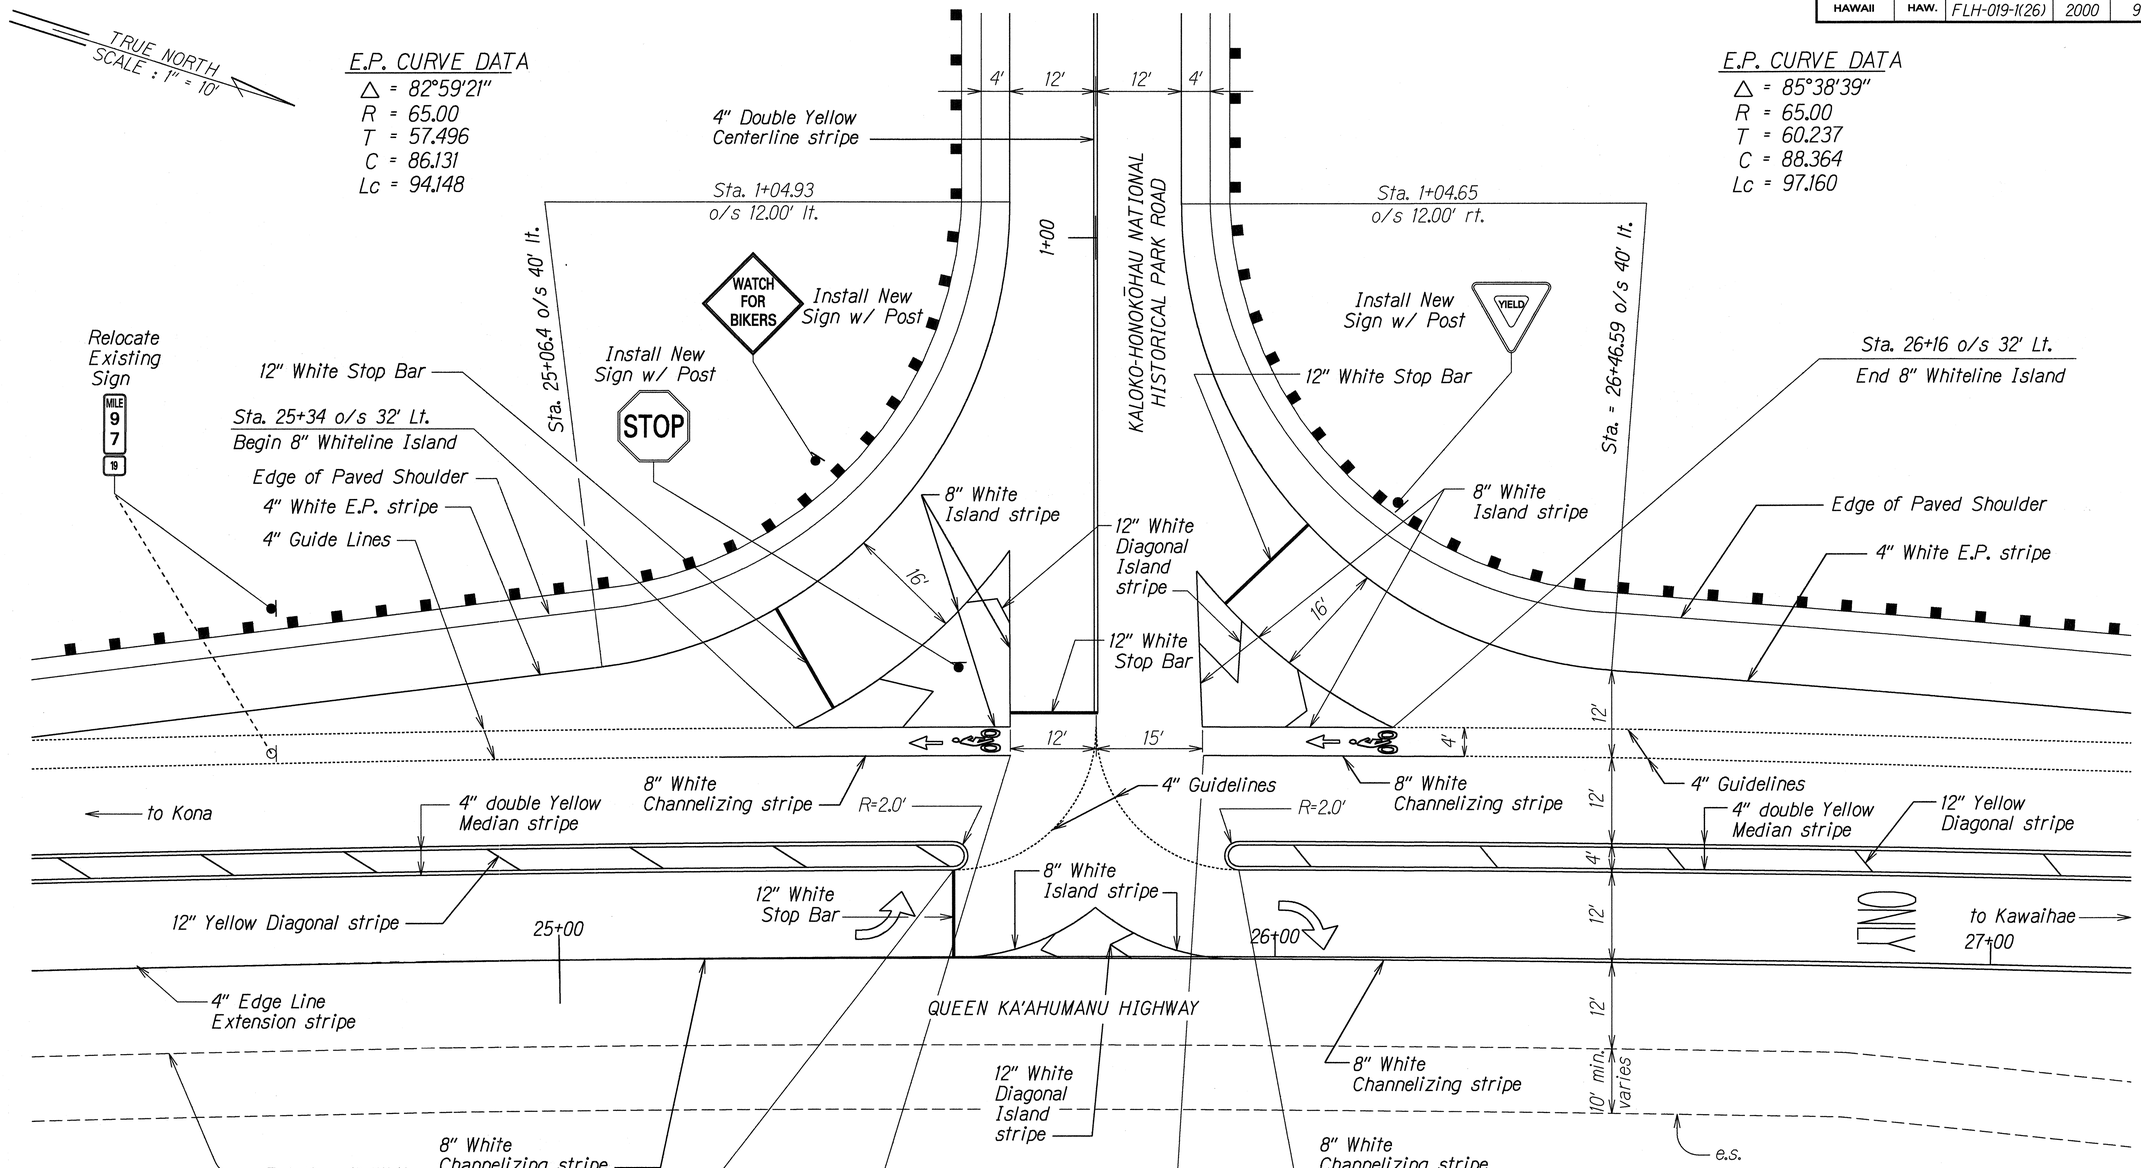

ORIGINAL PLAN
SURVEY PLOTTED BY ____ DATE ____
DRAWN BY X
TRACED BY X
NOTE BOOK
DESIGNED BY X
QUANTITIES BY
CHECKED BY
Bokhapd
No. dgn

STATE OF HAWAII
DEPARTMENT OF TRANSPORTATION
HIGHWAYS DIVISION

INTERSECTION DETAILS

QUEEN KA'AHUMANU HIGHWAY
INTERSECTION IMPROVEMENTS TO
KALOKO-HONOKŌHAU NATIONAL HISTORICAL PARK

PROJECT NO. FLH-019-1(26)

Scale: 1" = 10' Date: Mar., 1998

SHEET No. 1 OF 1 SHEETS